

Sheet List Table		
Sheet Number	Sheet Title	Sheet Revision Date
71.00.00	Drawing Register (Page 1)	19 January 2024
71.00.00	Drawing Register (Page 2)	19 January 2024
71.00.00	Drawing Register (Page 3)	19 January 2024
71.01.00	Batten Layout (600mm Centres)	1 November 2017
71.01.01	Batten Layout (400mm Centres)	
71.01.05	Curved Walls	
71.02.00	Foundation	
71.02.01	Foundation with Drain - Option 1	
71.02.02	Foundation with Drain - Option 2	
71.02.03	Foundation with Drain - Option 3	
71.02.04	Insulated Foundation - Option 1	
71.02.05	Insulated Foundation - Option 2	
71.02.07	Insulated Foundation - Door Sill	
71.02.08	Foundation ICF Block Detail	
71.02.10	Recessed Foundation - Option 1	
71.02.11	Recessed Foundation - Option 2	
71.02.12	Recessed Foundation - Option 3	
71.02.13	Recessed Foundation - Option 4	
71.02.14	Recessed Foundation - Option 5	
71.02.20	Timber Foundation	
71.02.40	Sub Floor Foundation	
71.02.41	Sub-Floor Foundation - Option 2	
71.02.42	Sub-Floor Foundation - Option 3	
71.02.43	Sub-Floor Foundation - Option 4	
71.02.44	Sub-Floor Foundation - Option 5	
71.02.45	Sub-Floor Foundation - Option 6	
71.02.46	Sub-Floor Foundation - Option 7	
71.02.47	Sub-Floor Foundation - Option 8	
71.02.50	Concrete Block Foundation	
71.02.60	Maxraft Floor System	
71.02.70	Post Detail	
71.03.00	External Corner	
71.03.01	External Corner - 45 Degrees	
71.03.02	External Corner - Rounded	
71.03.03	External Corner GIB Firewall	
71.03.10	External Corner with Weatherboard - Option 1	
71.03.11	External Corner with Weatherboard - Option 2	
71.03.12	External Corner with Weatherboard - Option 3	
71.03.20	External Corner with Masonry Block - Option 1	
71.03.21	External Corner with Masonry Block - Option 2	
71.03.22	External Corner with Masonry Block - Option 3	
71.03.25	External Corner with Masonry Block Firewall	
71.03.30	External Corner with Fibre Cement Sheet	
71.03.35	External Corner with AAC Firewall	
71.03.40	External Corner with Brick Veneer	
71.03.50	External Corner with Precast Panel	
71.03.60	External Corner with Stone Veneer	
71.03.70	External Corner with Vertical Cedar Boards	
71.03.75	External Corner with Horizontal Cedar Weatherboards	
71.03.80	External Corner to Existing EIFS	
71.03.85	External Corner with Graphex Masonry Overlay	
71.03.90	External Corner with Profiled Metal Cladding	
71.03.91	External Corner with Profiled Metal Cladding	
71.03.95	External Corner with Aluminium Composite Panel	
71.04.00	Internal Corner	
71.04.01	Internal Corner - 135 Degrees	
71.04.05	Internal Corner (Seismic Joint)	
71.04.10	Internal Corner with Weatherboard - Option 1	
71.04.11	Internal Corner with Weatherboard - Option 2	
71.04.12	Internal Corner with Weatherboard - Option 3	
71.04.20	Internal Corner with Masonry Block	

TradeSpec™ and RenderSpec™ are Registered Trademarks, both Documents are available on the Resene Construction Systems



CONFIDENTIALITY: No part of this publication may be reproduced or transmitted other than the intended use by Resene Construction Systems without written consent from the author.

System
Insulated Facade System

Substrate
EPS Panel 50mm (20mm Cavity)

Drawing Name
Drawing Register (Page 1)

Scale
1 : 2 @ A4

Date
1 November 2017

Sheet
71.00.00

71.04.30	Internal Corner with Fibre Cement Sheet - Option 1	
71.04.31	Internal Corner with Fibre Cement Sheet - Option 2	
71.04.32	Internal Corner with Direct Fixed Fibre Cement Sheet	
71.04.35	Internal Corner with Precast Panel	
71.04.40	Internal Corner with Brick Veneer - Option 1	
71.04.41	Internal Corner with Brick Veneer - Option 2	
71.04.50	Internal Corner with Existing EIFS - Option 1	
71.04.51	Internal Corner with Existing EIFS - Option 2	
71.04.55	Internal Corner with Existing Stucco	
71.04.60	Internal Corner with Metal Cladding	
71.04.65	Internal Corner with ICF Eco-Block	
71.04.70	Internal Corner with Vertical Cedar Weatherboards	
71.04.75	Internal Corner with Horizontal Cedar Weatherboards	
71.04.85	Internal Corner with Graphex Masonry Overlay	
71.04.90	Internal Corner with Stone Veneer	
71.04.95	Internal Corner with Aluminium Composite Panel	
71.04.96	Internal Corner with Vertical Profiled Metal	
71.05.00	Window Sill	
71.05.01	Window Sill with Moulding	
71.05.05	Window Sill - 20mm Reveal	
71.05.10	Timber Window Sill - Option 1	
71.05.11	Timber Window Sill - Option 2	
71.05.20	Timber Eurotech Window Sill	
71.05.30	Window Sill to NK Window	
71.05.40	Window Sill - Smartfit	
71.05.50	Window Face Fixed Jamb and Sill	
71.05.55	Window Sill Comercial Joinery	
71.05.60	Door Sill - Option 1	
71.05.61	Door Sill - Option 2	
71.05.62	Door Sill - Option 3	
71.05.65	Door Sill in a Foundation Recess - Option 1	
71.05.66	Door Sill in a Foundation Recess - Option 2	
71.05.80	Window Sill (20mm Recess)	
71.05.90	Thermally Broken Window Sill	
71.06.00	Window Jamb	
71.06.01	Window Jamb with Moulding	
71.06.05	Window Jamb - 20mm Reveal	
71.06.10	Timber Window Jamb - Option 1	
71.06.11	Timber Window Jamb - Option 2	
71.06.20	Timber EuroTech Window Jamb	
71.06.30	Window Jamb to NK Window	
71.06.40	Window Jamb - Smartfit	
71.06.50	Garage Door Jamb - Option 1	
71.06.51	Garage Door Jamb - Option 2	
71.06.52	Garage Door Jamb - Option 3	
71.06.53	Garage Door Jamb - Option 4	
71.06.55	Window Jamb Comercial Joinery	
71.06.60	Internal Corner to Jamb - Option 1	
71.06.61	Internal Corner to Jamb - Option 2	
71.06.70	Window Jamb Midway Junction with Other Cladding	
71.06.80	Window Jamb iso (Weather board Above & Below)	
71.06.90	Thermally Broken Window Jamb	
71.07.00	Window Head - Option 1	
71.07.01	Window Head - Option 2	
71.07.02	Window Head - Option 3	
71.07.03	Window Head - Head Flashing Upstands	
71.07.04	Window Head With Moulding - Option 1	
71.07.05	Window Head with Moulding - Option 2	
71.07.06	Window Head with Timber Moulding	
71.07.07	Raking Window Head	
71.07.10	Timber Window Head - Option 1	
71.07.11	Timber Window Head - Option 2	
71.07.12	Timber Window Head - Option 3	

TradeSpec™ and RenderSpec™ are Registered Trademarks, both Documents are available on the Resene Construction Systems



CONFIDENTIALITY: No part of this publication may be reproduced or transmitted other than the intended use by Resene Construction Systems without written consent from the author.

System
Insulated Facade System

Substrate
EPS Panel 50mm (20mm Cavity)

Drawing Name
Drawing Register (Page 2)

Scale
1 : 2 @ A4

Date
1 November 2017

Sheet
71.00.00

71.07.20	Timber Eurotech Window Head	
71.07.30	Window Head to NK Window	
71.07.40	Window Head - Smartfit	
71.07.50	Garage Door Head - Option 1	
71.07.51	Garage Door Head - Option 2	
71.07.52	Garage Door Head - Option 3	
71.07.53	Garage Door Head - Option 4	
71.07.55	Window Head Comercial Joinery	
71.07.60	Window Face Fixed Head	
71.07.70	Window Head With Weatherboard Above	
71.07.90	Thermally Broken Window Head	
71.08.00	Soffit	
71.08.01	Ventilated Soffit - Option 1	19 January 2024
71.08.02	Ventilated Soffit - Option 2	19 January 2024
71.08.10	Soffit Edge - Option 1	
71.08.11	Soffit Edge - Option 2	
71.08.12	Soffit Edge - Option 3	
71.08.20	Soffit Edge or Boxed Beam - Option 1	
71.08.21	Soffit Edge or Boxed Beam - Option 2	
71.08.22	Soffit Edge or Boxed Beam - Option 3	
71.08.30	Raking Soffit - Option 1	
71.08.31	Raking Soffit - Option 2	
71.08.32	Raking Soffit - Option 3	
71.08.33	Raking Soffit - Option 4	
71.08.35	Sloping Soffit	
71.08.40	Face Fixed Fascia - Option 1	
71.08.41	Face Fixed Fascia - Option 2	
71.08.42	Face Fixed Fascia - Option 3	
71.08.43	Face Fixed Fascia - Option 4	
71.08.46	Face Fixed Fascia - Option 7	
71.08.47	Face Fixed Fascia - Option 8	
71.08.44	Face Fixed Fascia - Membrane Roof	
71.08.45	Existing Fascia	
71.08.50	Fascia Transition Tray - Corner	
71.08.51	Fascia Transition Tray - In Line	
71.08.52	Fascia Transition Tray - Corner Isometric	
71.08.53	Fascia Transition Tray - In Line Isometric	
71.08.60	Soffit Edge above Brick Veneer	
71.09.00	Roof Apron	
71.09.01	Roof Apron with Angled Channel	
71.09.02	Roof Apron - Horizontal	
71.09.05	Roof Kickout Diverter	
71.09.06	Roof Kickout Diverter with Cover Flashing	
71.09.10	Apron to Raking Barge	
71.09.15	Raking Apron to Barge - Option 1	
71.09.16	Raking Apron to Barge - Option 2	
71.10.00	Vertical Control Joint - Option 1	
71.10.01	Vertical Control Joint - Option 2	
71.10.10	Vertical Junction with Weatherboard	
71.10.11	Vertical Junction with Weatherboard - Option 2	
71.10.20	Vertical Junction with Metal Cladding	
71.10.30	Vertical Junction with Fibre Cement Sheet	
71.10.35	Vertical Junction with Aluminium Composite Panel	
71.10.40	Vertical Junction with Concrete Block - Option 1	
71.10.41	Vertical Junction with Concrete Block - Option 2	
71.10.45	Vertical Junction with Masonry Overlay	
71.10.50	Vertical Junction with Brick Veneer	
71.10.60	Vertical Junction with Precast Panel	
71.10.65	Vertical Junction with Stone	
71.10.70	Vertical Junction with LiteRock	
71.10.80	Vertical Junction with Existing EIFS - Option 1	
71.10.81	Vertical Junction with Existing EIFS - Option 2	
71.10.90	Vertical Junction with Vertical Cedar Weatherboards	

TradeSpec™ and RenderSpec™ are Registered Trademarks, both Documents are available on the Resene Construction Systems



CONFIDENTIALITY: No part of this publication may be reproduced or transmitted other than the intended use by Resene Construction Systems without written consent from the author.

System
Insulated Facade System

Substrate
EPS Panel 50mm (20mm Cavity)

Drawing Name
Drawing Register (Page 3)


Scale
1 : 2 @ A4

Date
1 November 2017


Sheet
71.00.00

71.11.00	Horizontal Control Joint	
71.11.01	Horizontal Control Joint with Moulding	
71.11.10	Mid Floor Break	
71.11.20	Horizontal Drainage Joint - Option 1	
71.11.21	Horizontal Drainage Joint - Option 2	
71.11.22	Horizontal Drainage Joint with Moulding	
71.11.25	Horizontal Drainage Joint over Concrete Block	
71.11.30	Horizontal Junction with WB Above - Option 1	
71.11.31	Horizontal Junction with WB Above - Option 2	
71.11.32	Horizontal Junction with WB Below - Option 1	
71.11.40	Horizontal Junction with Concrete Block - Option 1	
71.11.41	Horizontal Junction with Concrete Block - Option 2	
71.11.42	Horizontal Junction with Concrete Block	
71.11.45	Horizontal Drainage Joint with Moulding CB	
71.11.50	Horizontal Junction with Brick Veneer Below - Option 1	
71.11.51	Horizontal Junction with Brick Veneer Below - Option 2	
71.11.52	Horizontal Junction with Brick Veneer Below - Option 3	
71.11.53	Horizontal Junction with Brick Veneer Below - Option 4	
71.11.60	Horizontal Junction with Stone Below	
71.11.61	Horizontal Junction with Stone Below - Option 2	
71.11.70	Horizontal Junction with Precast Panel - Option 1	
71.11.71	Horizontal Junction with Precast Panel - Option 2	
71.11.80	Horizontal Junction with Fibre Cement Sheet Above	
71.12.00	Lightweight Fixing	
71.12.01	Stringer - Block Penetration	
71.12.10	Meter Box Penetration - Option 1	
71.12.11	Meter Box Penetration - Option 2	
71.12.20	Pipe Penetration	
71.12.21	Fan Vent	
71.12.22	Tap Fitting Detail	
71.12.23	Light Fixing Detail	
71.12.30	Metal Bracket for Beam Penetration	
71.12.35	Steel Beam Box- Section Penetration	
71.12.40	Mid Wall Moulding (Capping)	
71.12.41	Mid Wall additional thickness	
71.12.50	Timber Gable Vent	
71.12.60	Rebate	
71.13.00	Metal Parapet Capping - Option 1	
71.13.01	Metal Parapet Capping - Option 2	
71.13.10	Maintainable Parapet	
71.13.11	Maintainable Parapet (Inline Wall)	
71.13.12	Maintainable Balustrade	
71.13.21	Saddle Flashing (Middle of Adj Wall) - Option 1	
71.13.22	Saddle Flashing (Middle of Adj Wall) - Option 2	
71.13.23	Saddle Flashing (Inline Wall)	
71.13.24	Saddle Flashing (Inline end of Adj Wall)	
71.13.30	Chimney Breast	
71.13.40	Roof Detail (Chimney through Roof)	
71.14.00	Deck Clearance	
71.14.01	Deck Drainage	
71.14.02	Deck Drainage - Rainwater Head	
71.14.03	Cantilevered Slatted Deck	
71.14.04	Non-Cantilevered Slatted Deck	
71.14.05	Deck Detail above Sub-Floor	
71.14.06	Enclosed Deck	
71.14.10	Hidden Parallel Gutter	
71.14.11	Hidden Raking Gutter	
71.14.14	Hidden Gutter with Tile Roof	

TradeSpec™ and RenderSpec™ are Registered Trademarks, both Documents are available on the Resene Construction Systems

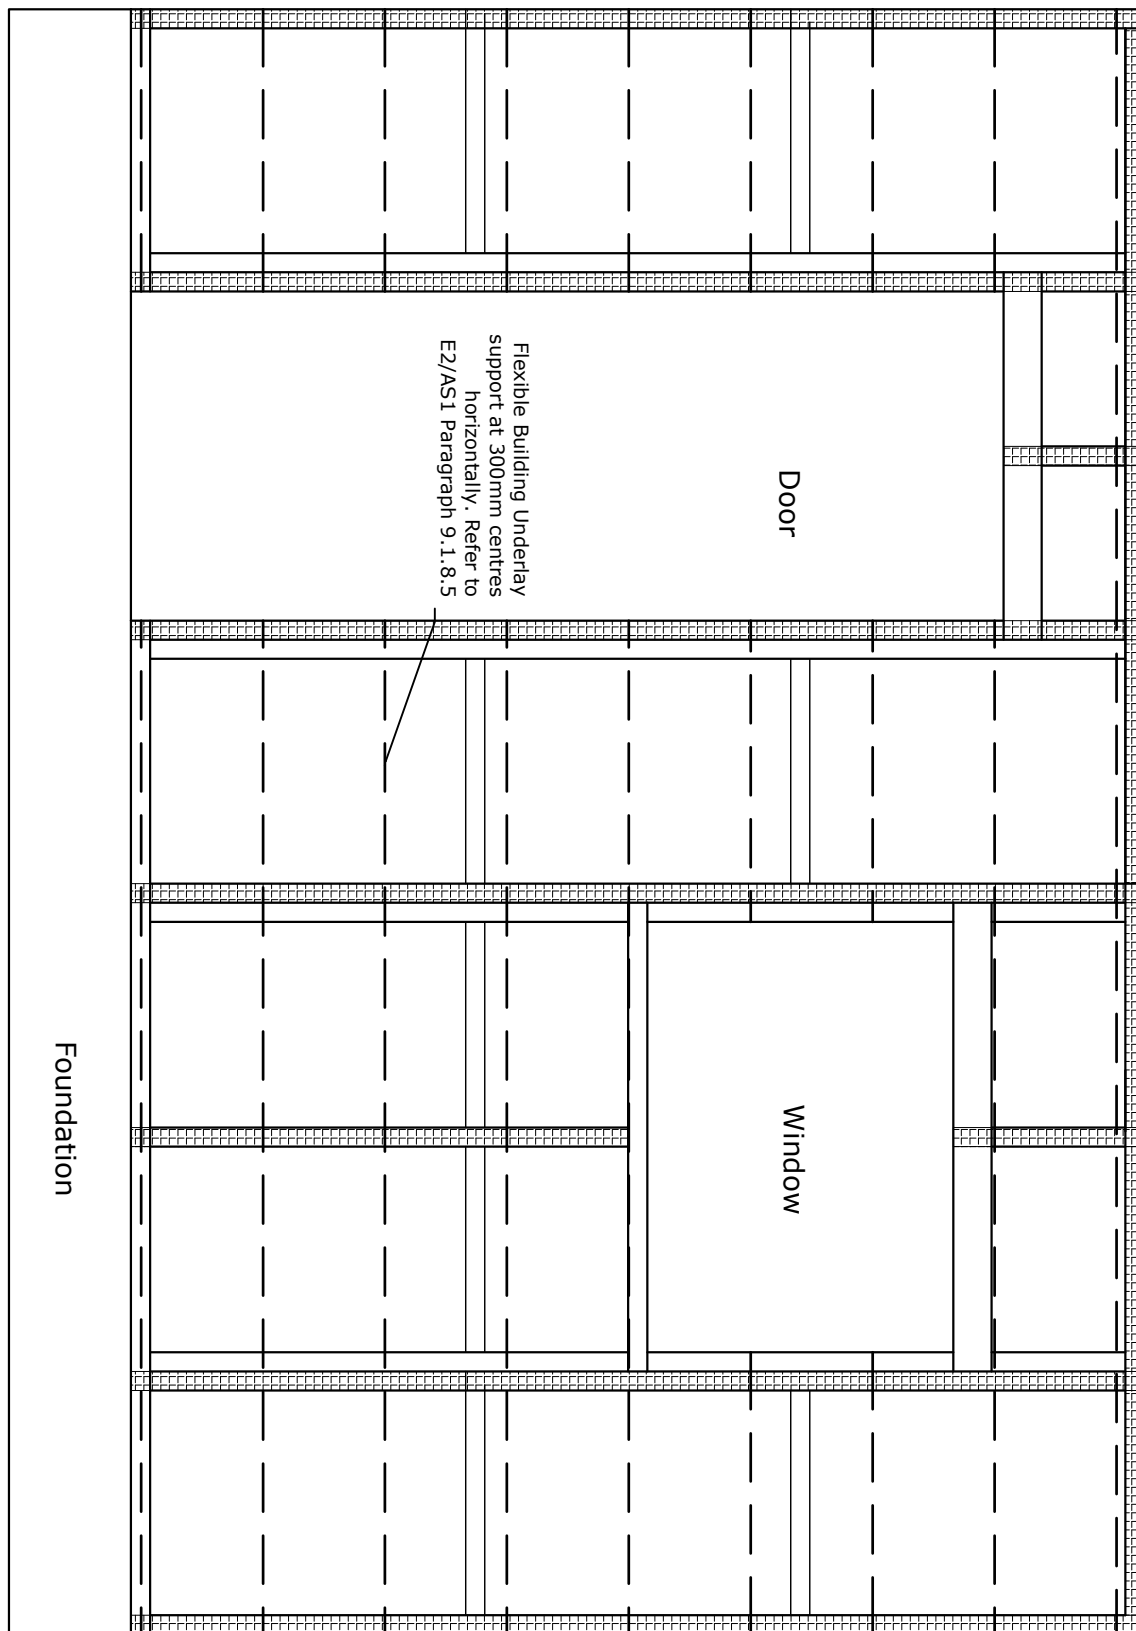

TradeSpec™ and RenderSpec™ are Registered Trademarks, both Documents are available on the Resene Construction Systems

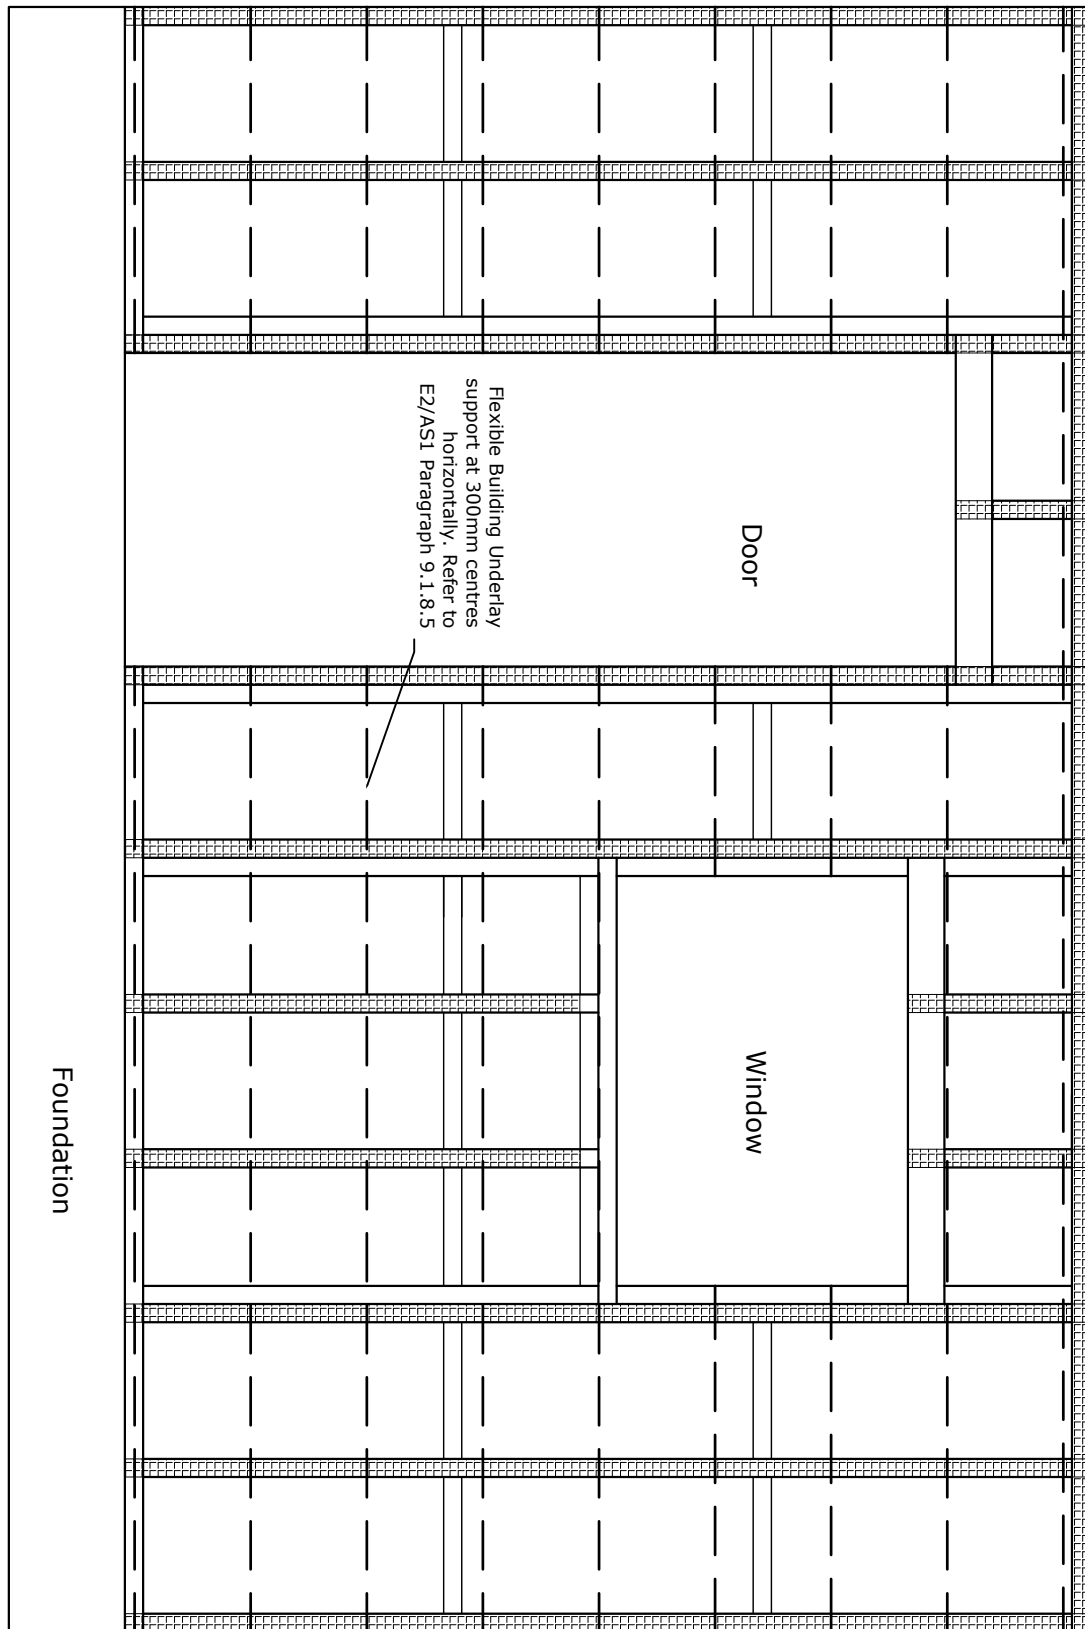

TradeSpec™ and RenderSpec™ are Registered Trademarks, both Documents are available on the Resene Construction Systems

Resene 
Construction Systems

CONFIDENTIALITY: No part of this publication may be reproduced or transmitted other than the intended use by Resene Construction Systems without written consent from the author.

System
 Insulated Facade System


Substrate
 EPS Panel 50mm (20mm Cavity)

Drawing Name
 Batten Layout (400mm Centres)

Scale
 1 : 2 @ A4

Date
 1 November 2017

Sheet
 71.01.01

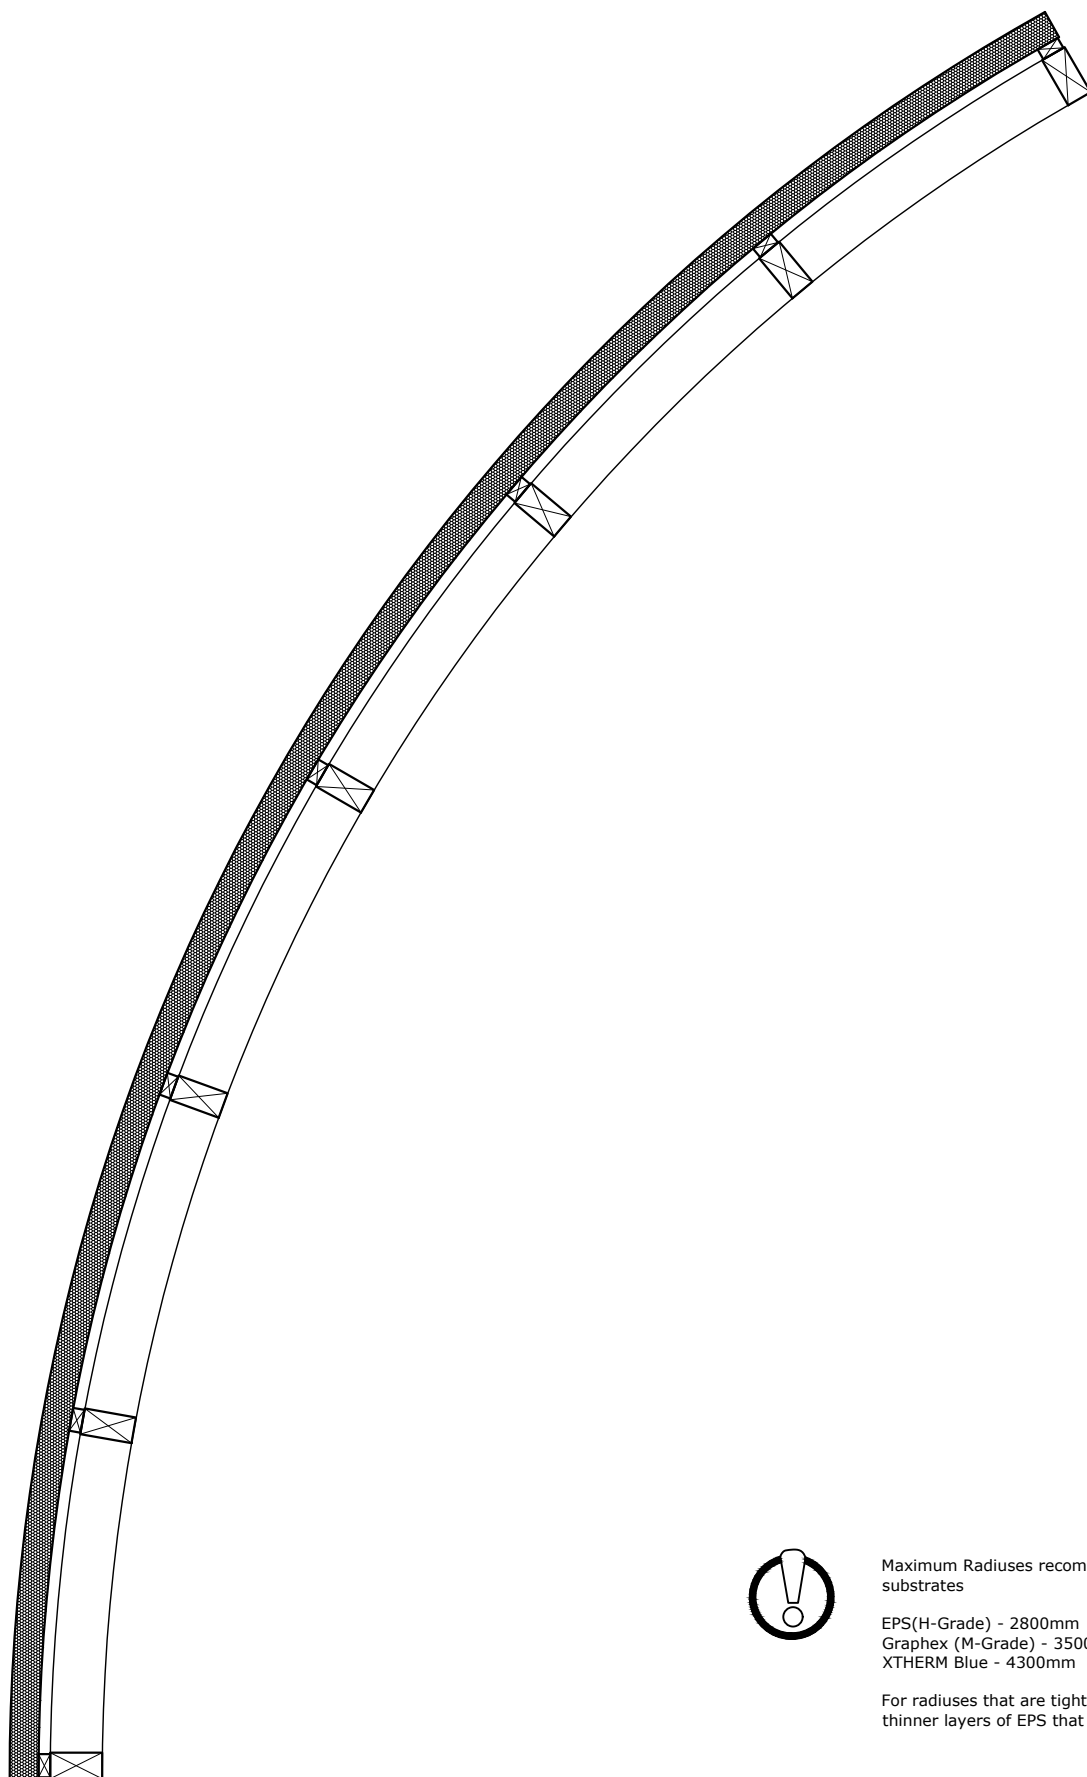


Maximum Radiuses recommended with styrene based substrates

EPS(H-Grade) - 2800mm
 Graphex (M-Grade) - 3500mm
 XTHERM Blue - 4300mm

For radiuses that are tighter than this we recommend using thinner layers of EPS that are layered up over the curve

TradeSpec™ and RenderSpec™ are Registered Trademarks, both Documents are available on the Resene Construction Systems

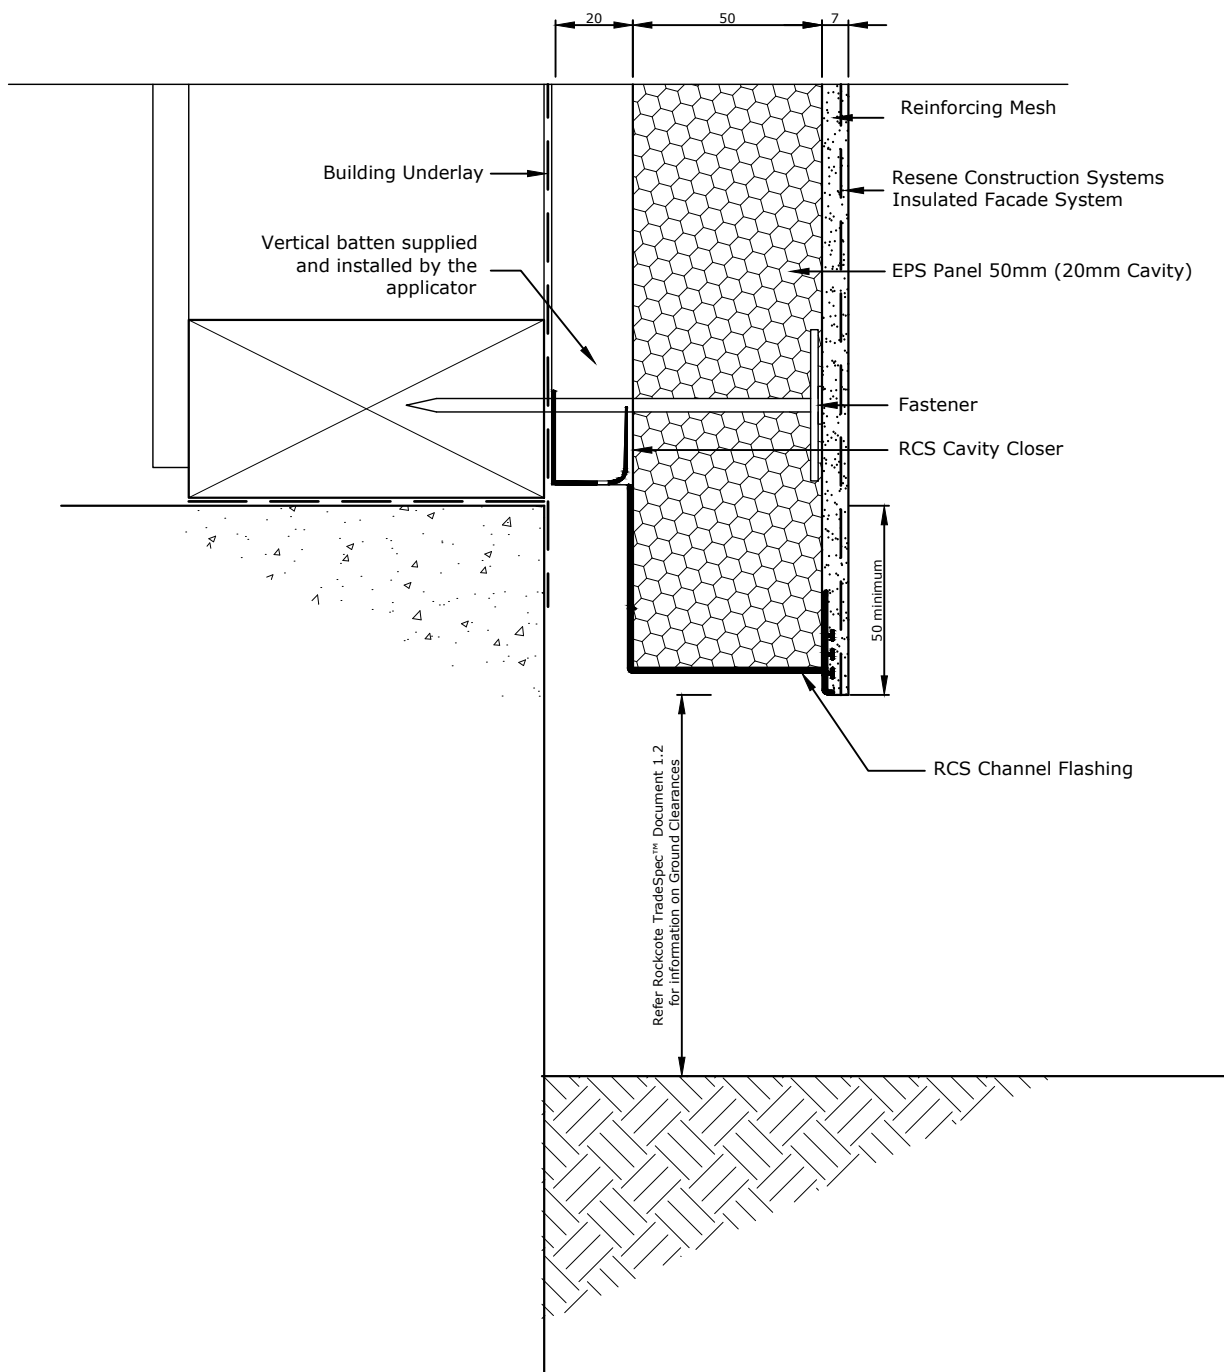

Refer TradeSpec™ Document 1.2 for information on Ground Clearances

TradeSpec™ and RenderSpec™ are Registered Trademarks, both Documents are available on the Resene Construction Systems

Resene 
Construction Systems

CONFIDENTIALITY: No part of this publication may be reproduced or transmitted other than the intended use by Resene Construction Systems without written consent from the author.

System
 Insulated Facade System


Substrate
 EPS Panel 50mm (20mm Cavity)

Drawing Name
 Foundation

Scale
 1 : 2 @ A4

Date
 1 November 2017

Sheet
 71.02.00

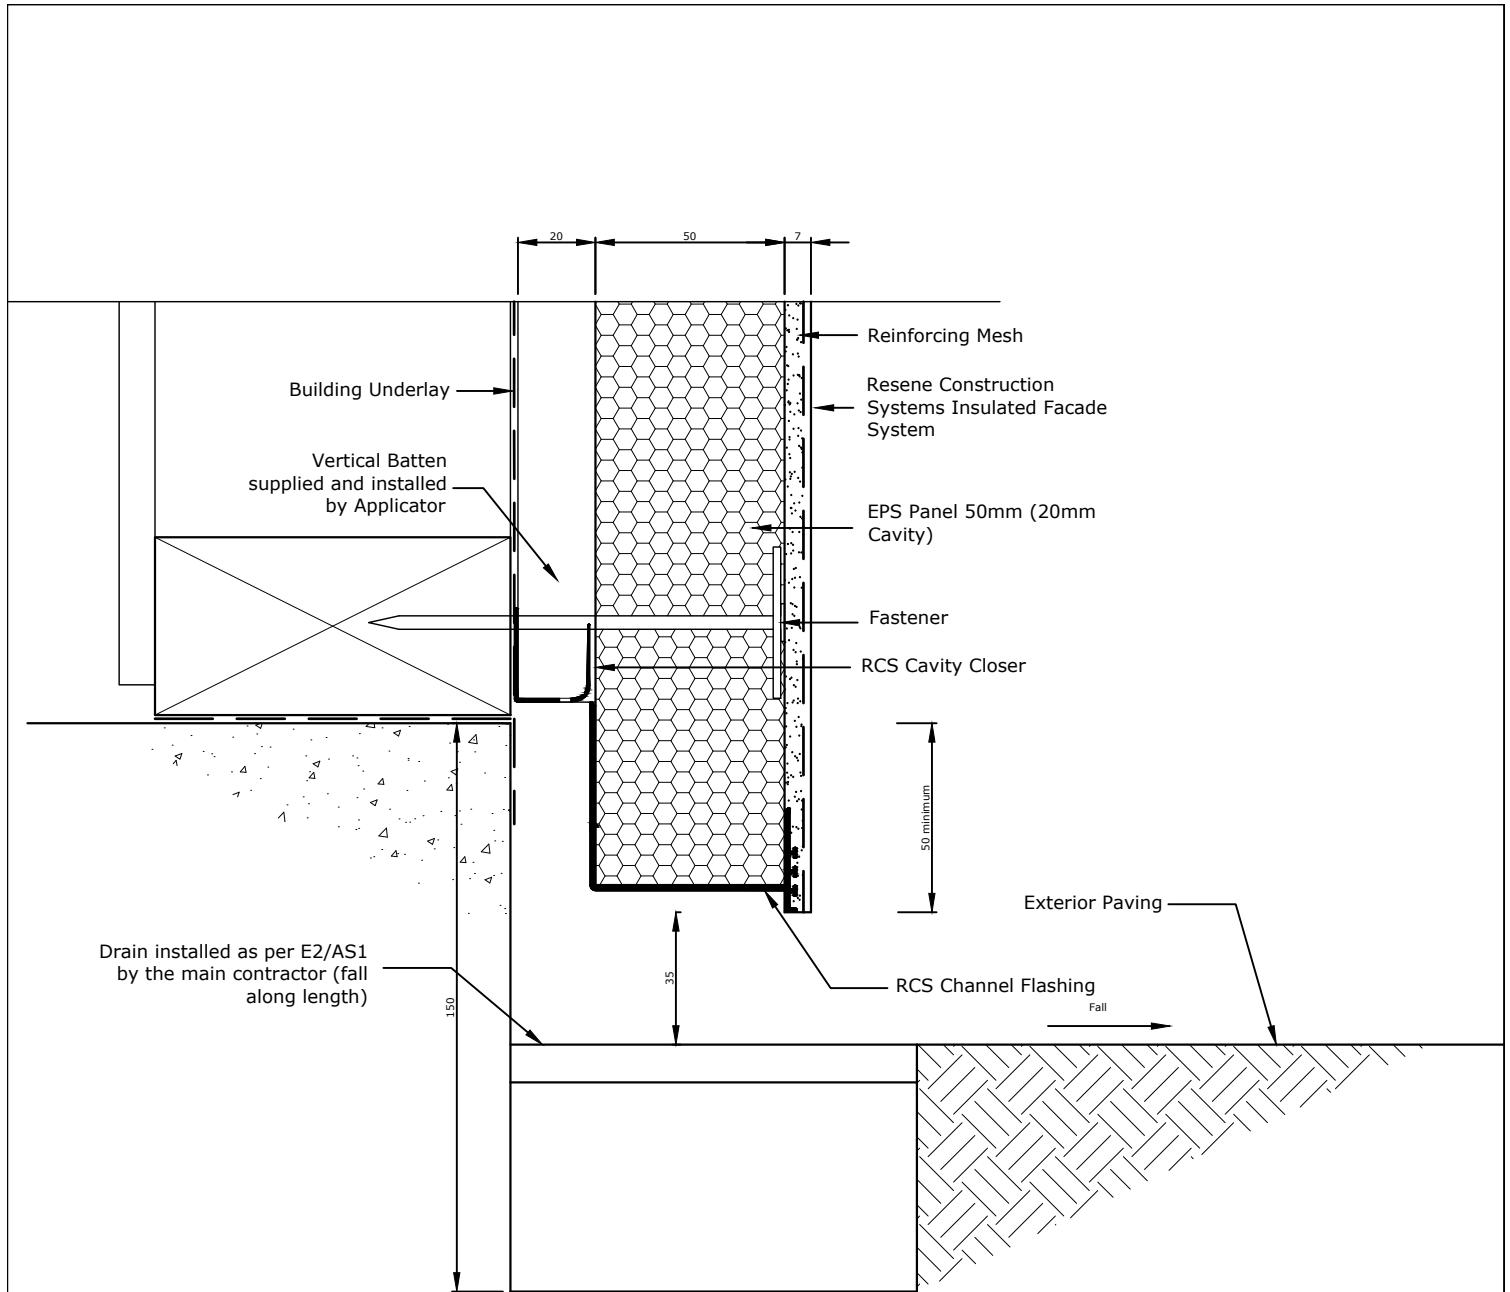

Refer RCS TradeSpec™ Document 1.2 for information on Ground Clearances

Where the drain runs under a door the grate can be raised to a level access with the Finished Floor Level. As per NZBC E2/AS1 7.3.2.1 the grate can only run 3.7m in length at this level under a door.

TradeSpec™ and RenderSpec™ are Registered Trademarks, both Documents are available on the Resene Construction Systems

Resene 
Construction Systems

CONFIDENTIALITY: No part of this publication may be reproduced or transmitted other than the intended use by Resene Construction Systems without written consent from the author.

System
 Insulated Facade System


Substrate
 EPS Panel 50mm (20mm Cavity)


Drawing Name
 Foundation with Drain - Option 1

Scale
 1 : 2 @ A4

Date
 1 November 2017

Sheet
 71.02.01

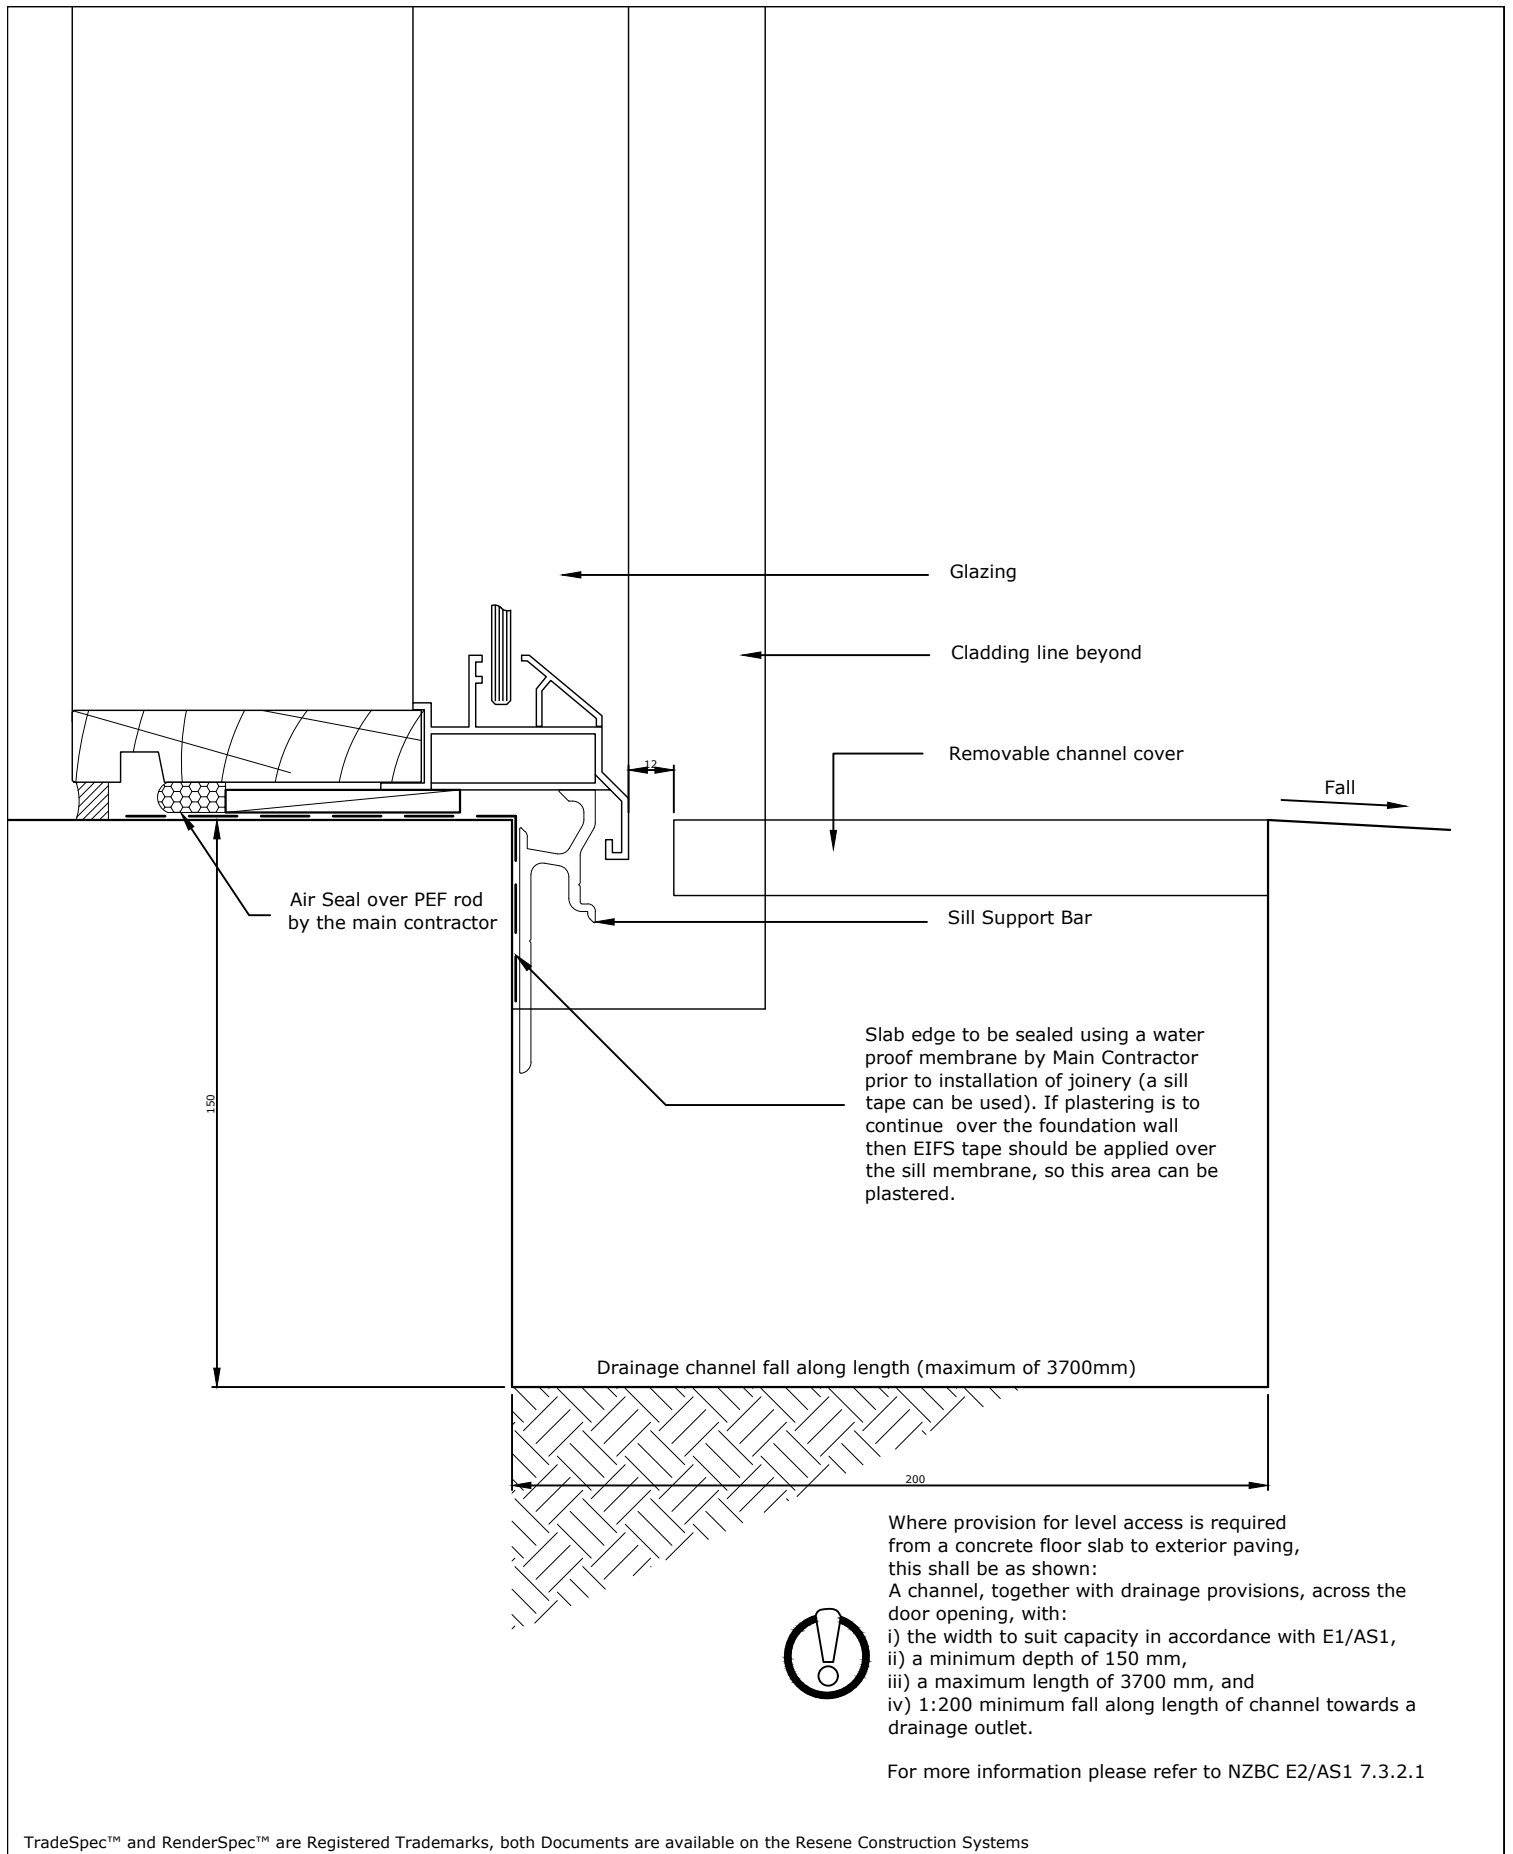

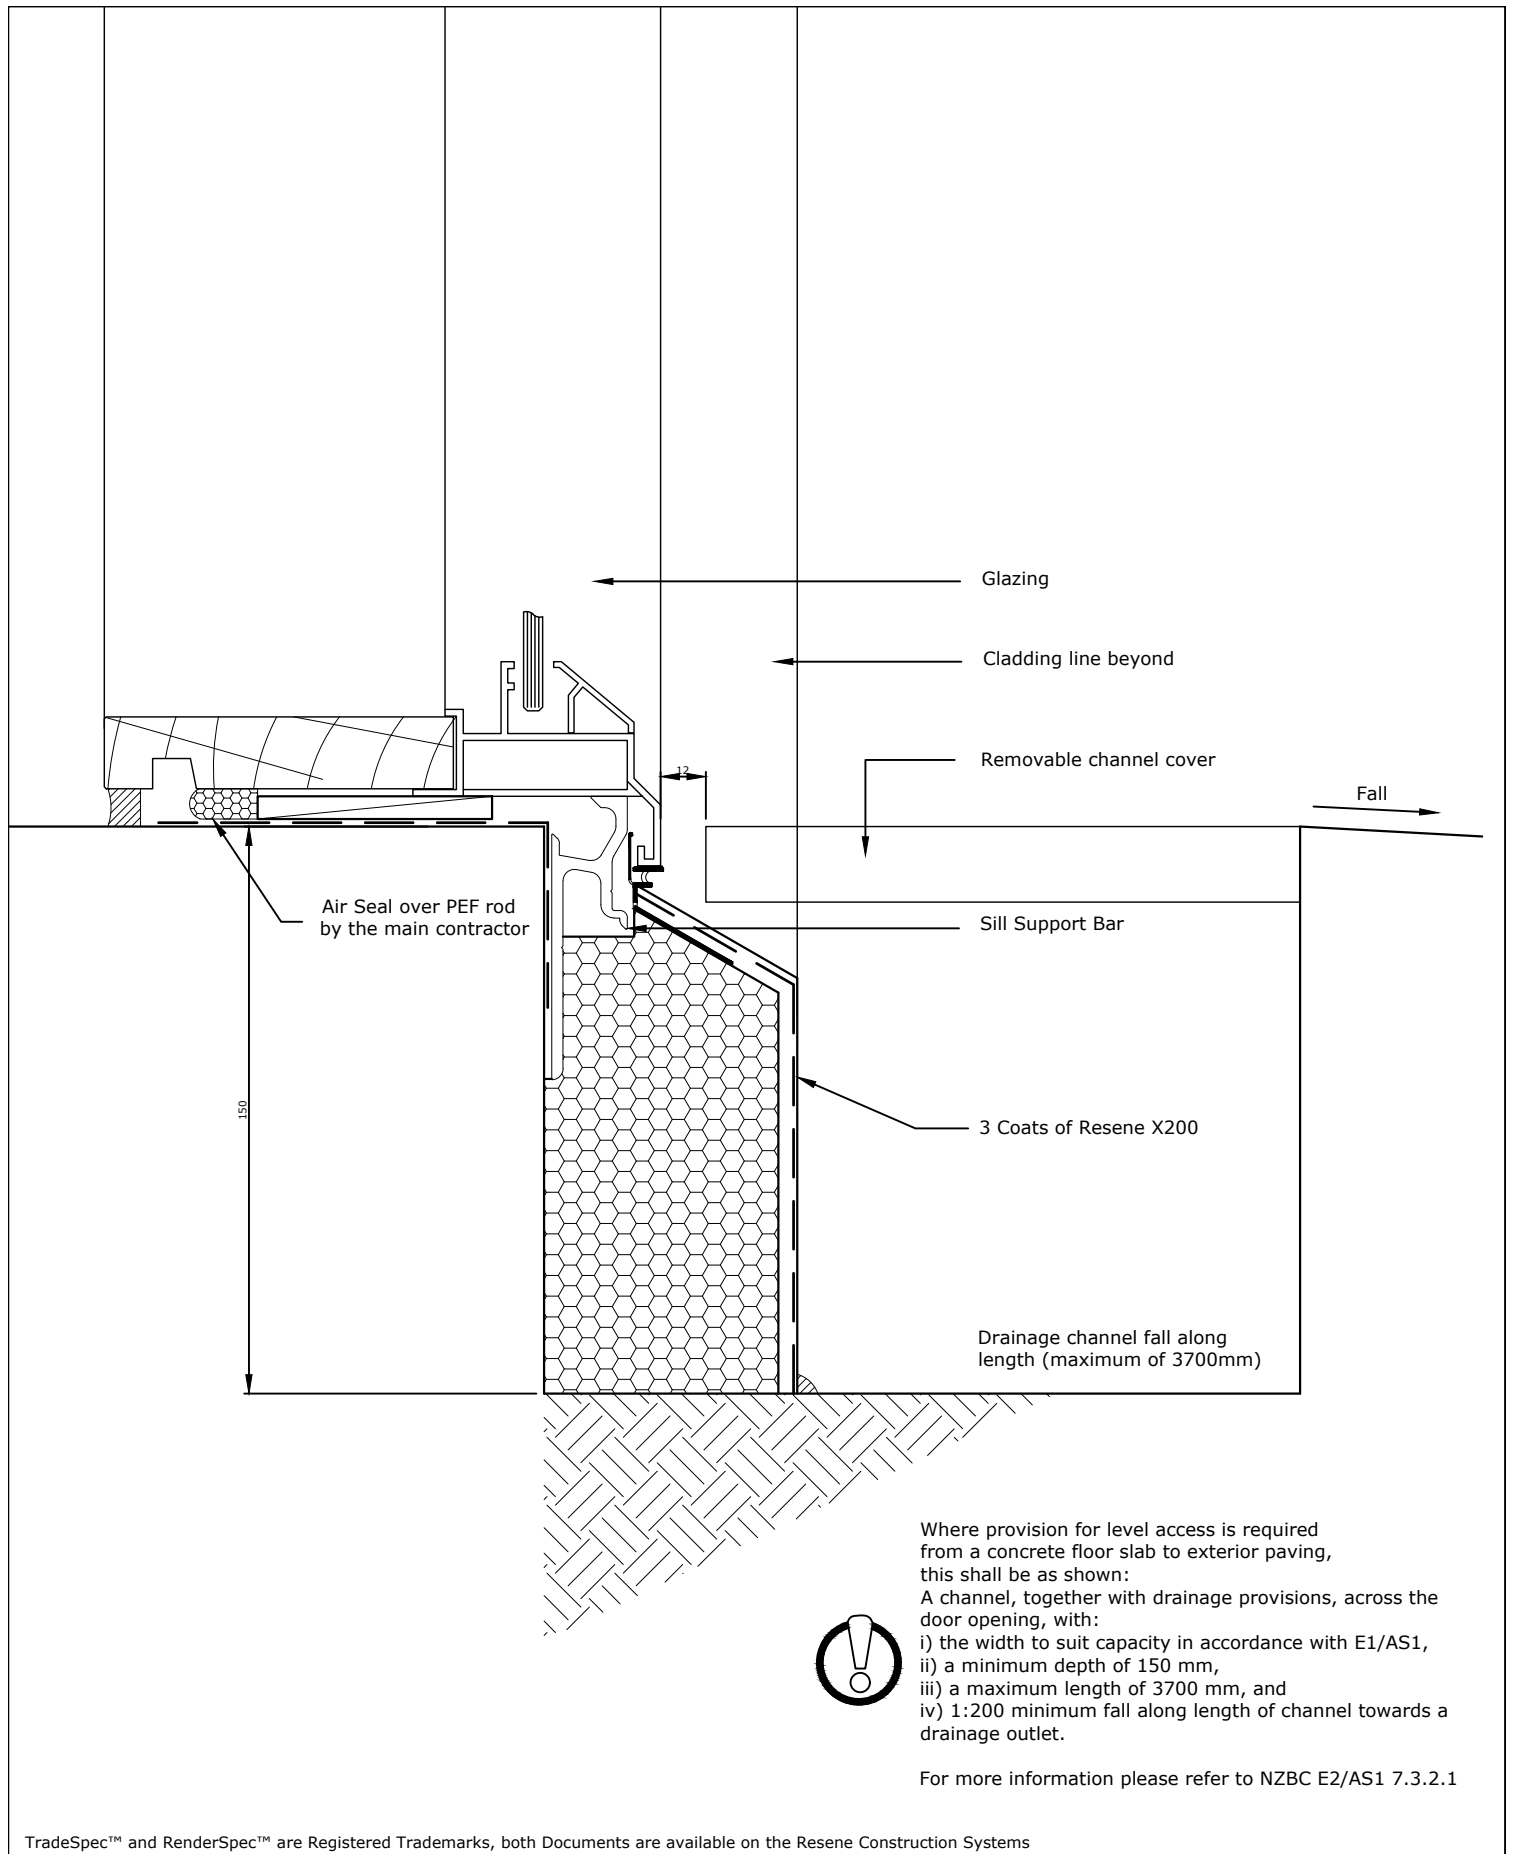

TradeSpec™ and RenderSpec™ are Registered Trademarks, both Documents are available on the Resene Construction Systems

Resene 
Construction Systems

CONFIDENTIALITY: No part of this publication may be reproduced or transmitted other than the intended use by Resene Construction Systems without written consent from the author.

System
Insulated Facade System


Substrate
EPS Panel 50mm (20mm Cavity)

Drawing Name
Foundation with Drain - Option 3

Scale
1 : 2 @ A4

Date
19 September 2022

Sheet
71.02.03

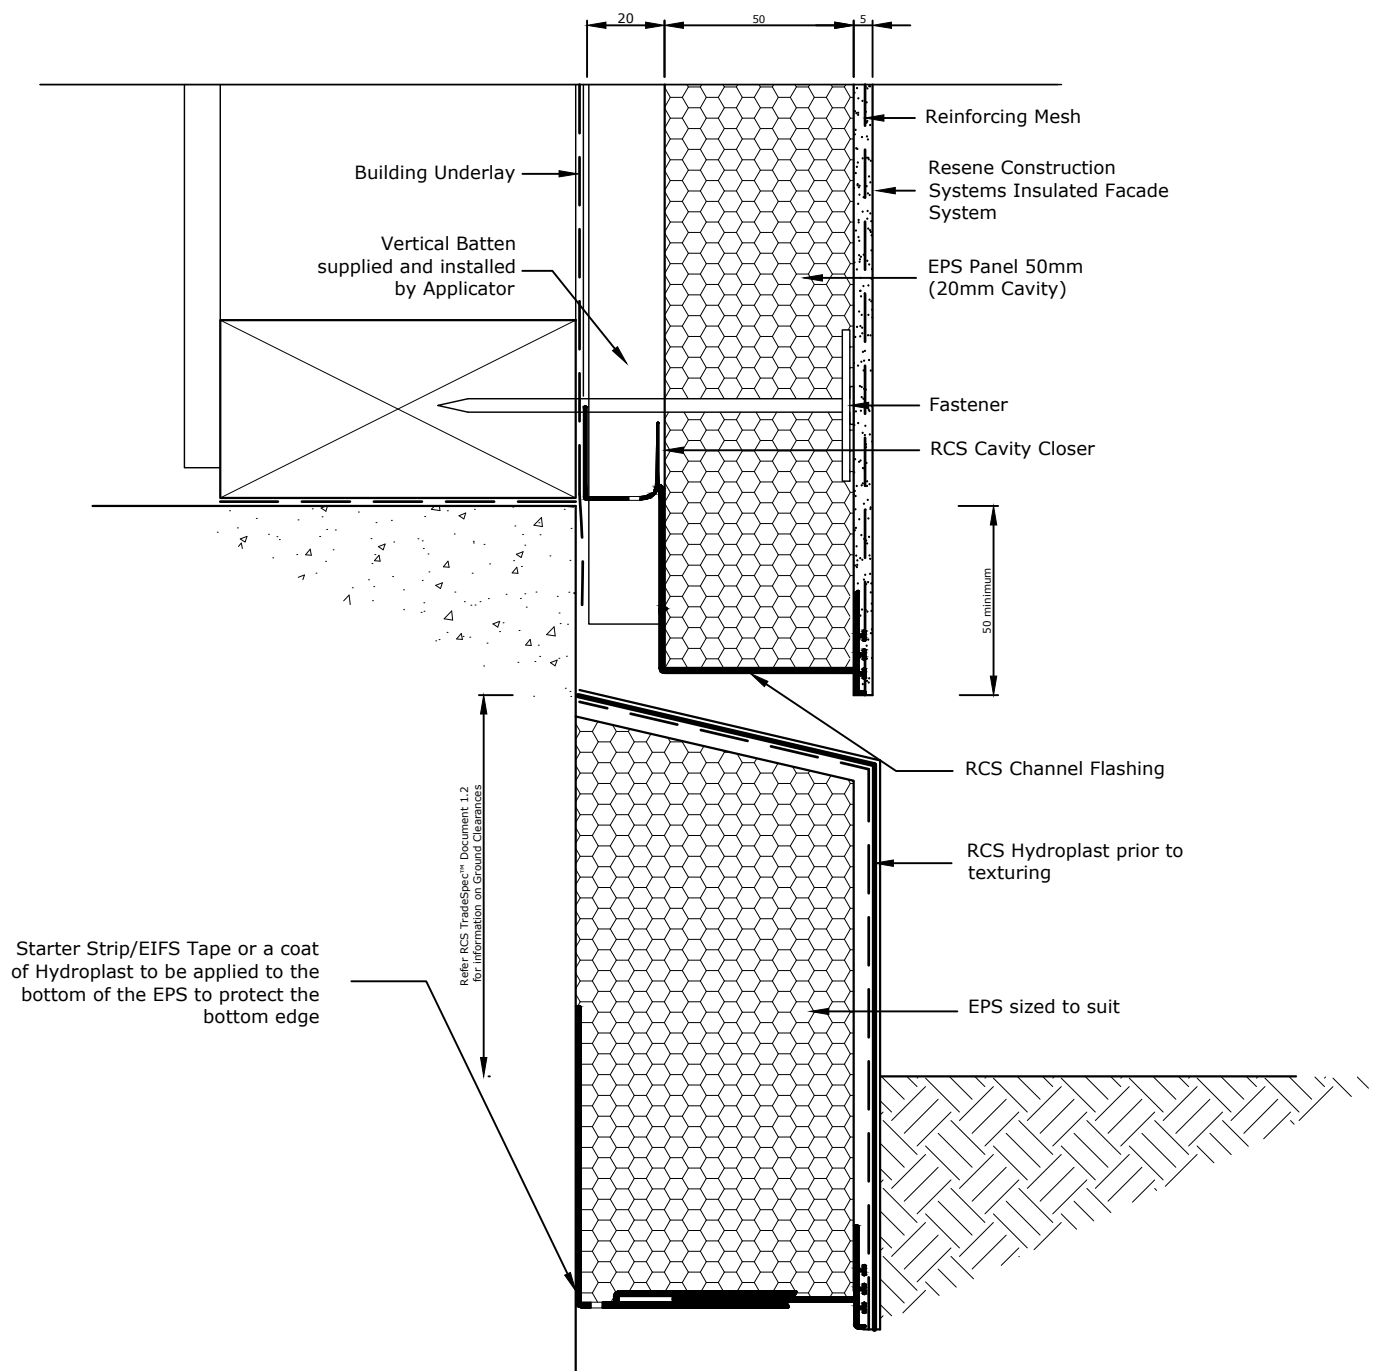

Refer RCS TradeSpec™ Document 1.2 for information on Ground Clearances

Plaster is not designed to be in contact with soil and may deteriorate over time

TradeSpec™ and RenderSpec™ are Registered Trademarks, both Documents are available on the Resene Construction Systems website

Resene
Construction Systems

CONFIDENTIALITY: No part of this publication may be reproduced or transmitted other than the intended use by Resene Construction Systems without written consent from the author.

System
Insulated Facade System


Substrate
EPS Panel 50mm (20mm Cavity)

Drawing Name
Insulated Foundation - Option 1

Scale
1 : 2 @ A4

Date
1 November 2017

Sheet
71.02.05

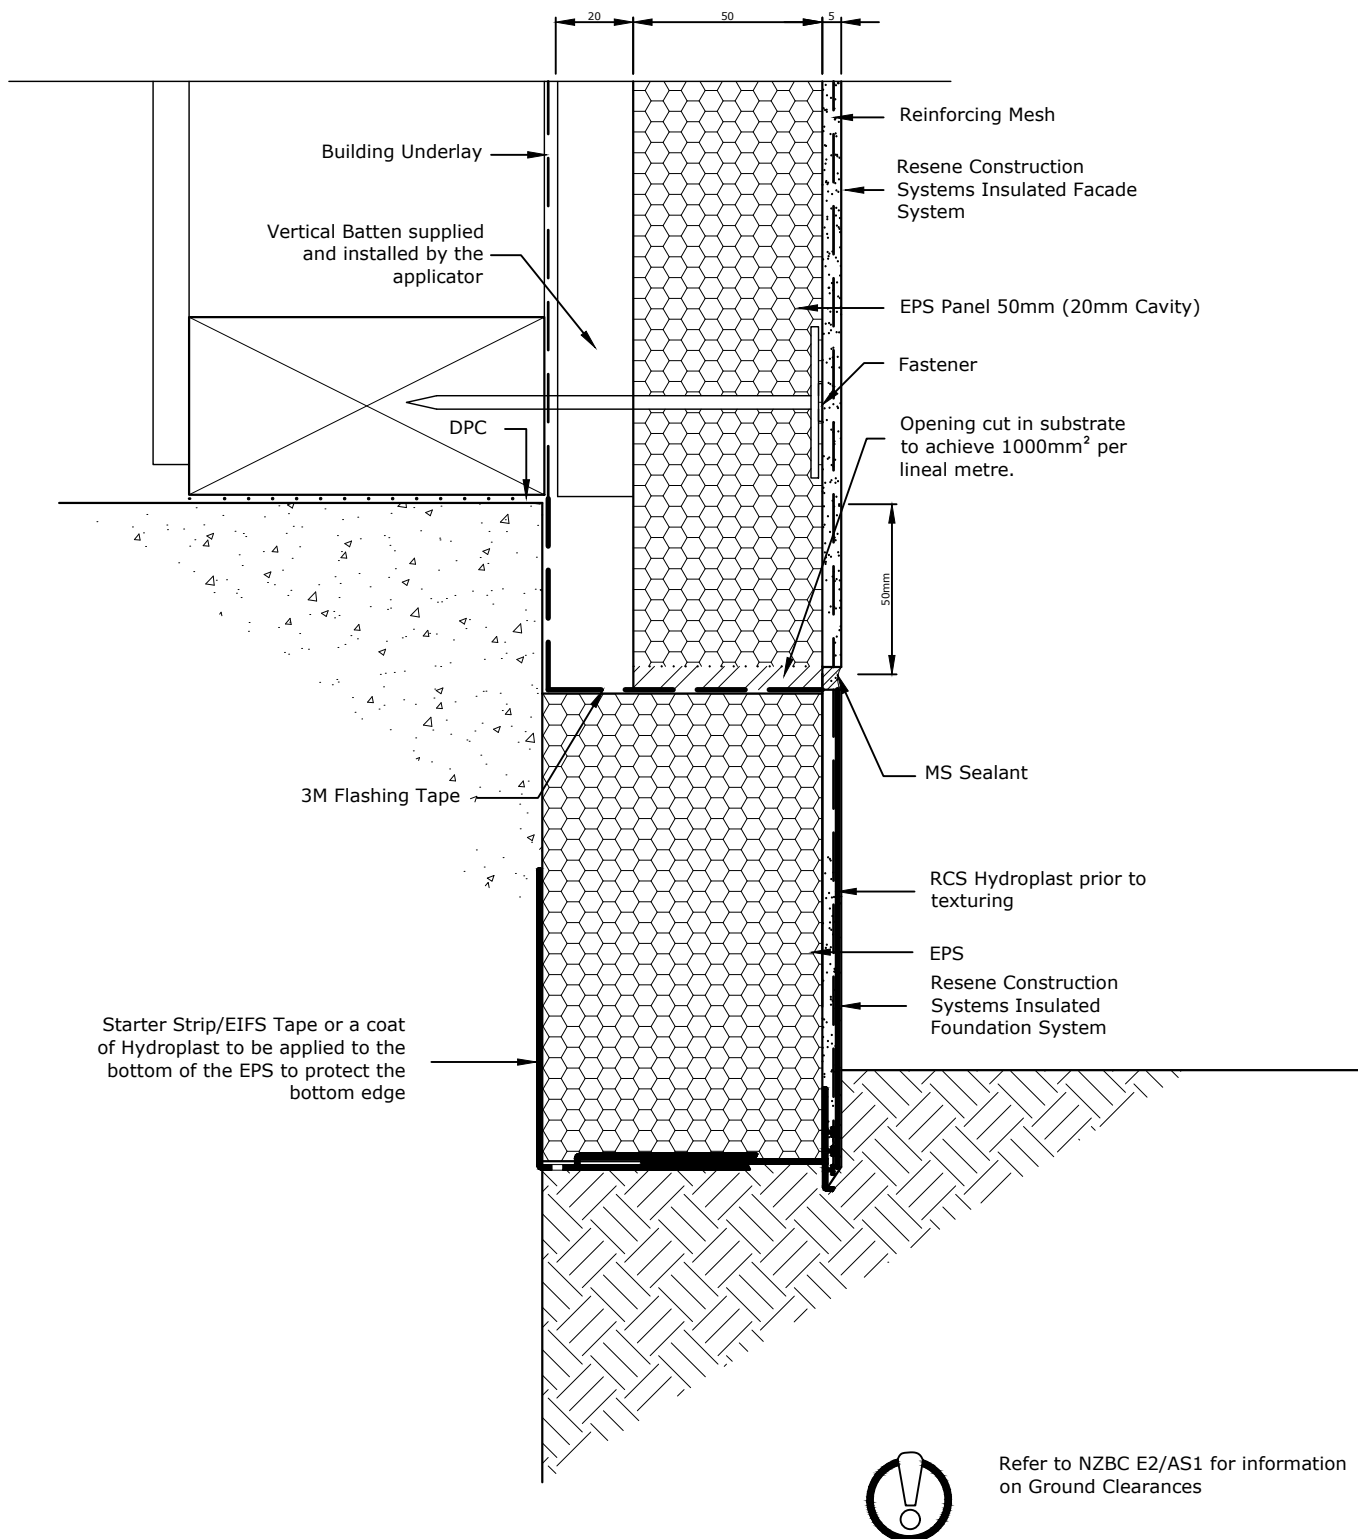

TradeSpec™ and RenderSpec™ are Registered Trademarks, both Documents are available on the Resene Construction Systems

Resene 
Construction Systems

CONFIDENTIALITY: No part of this publication may be reproduced or transmitted other than the intended use by Resene Construction Systems without written consent from the author.

System
 Insulated Facade System


Substrate
 EPS Panel 50mm (20mm Cavity)

Drawing Name
 Insulated Foundation - Option 2


Scale
 1 : 2 @ A4

Date
 1 November 2017

Sheet
 71.02.06

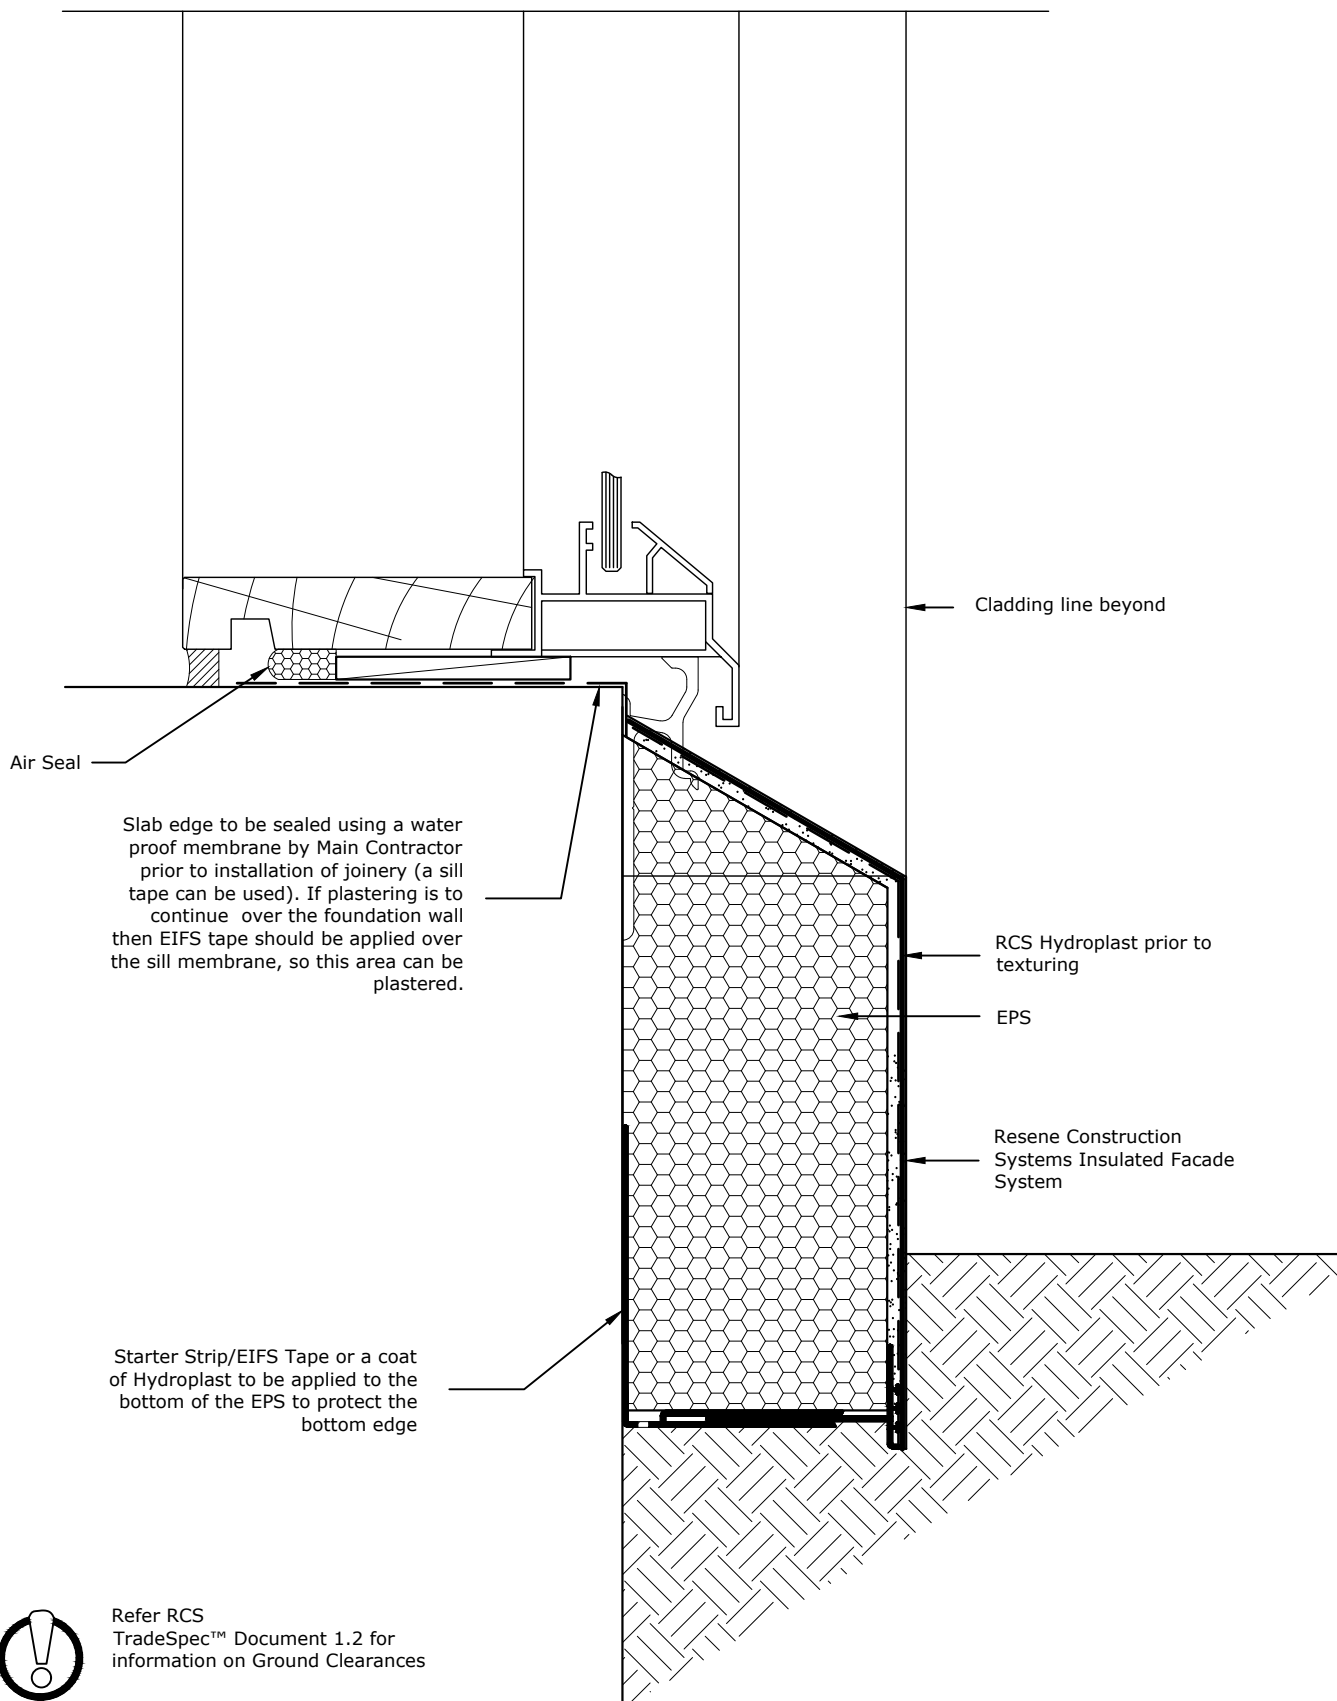

TradeSpec™ and RenderSpec™ are Registered Trademarks, both Documents are available on the Resene Construction Systems

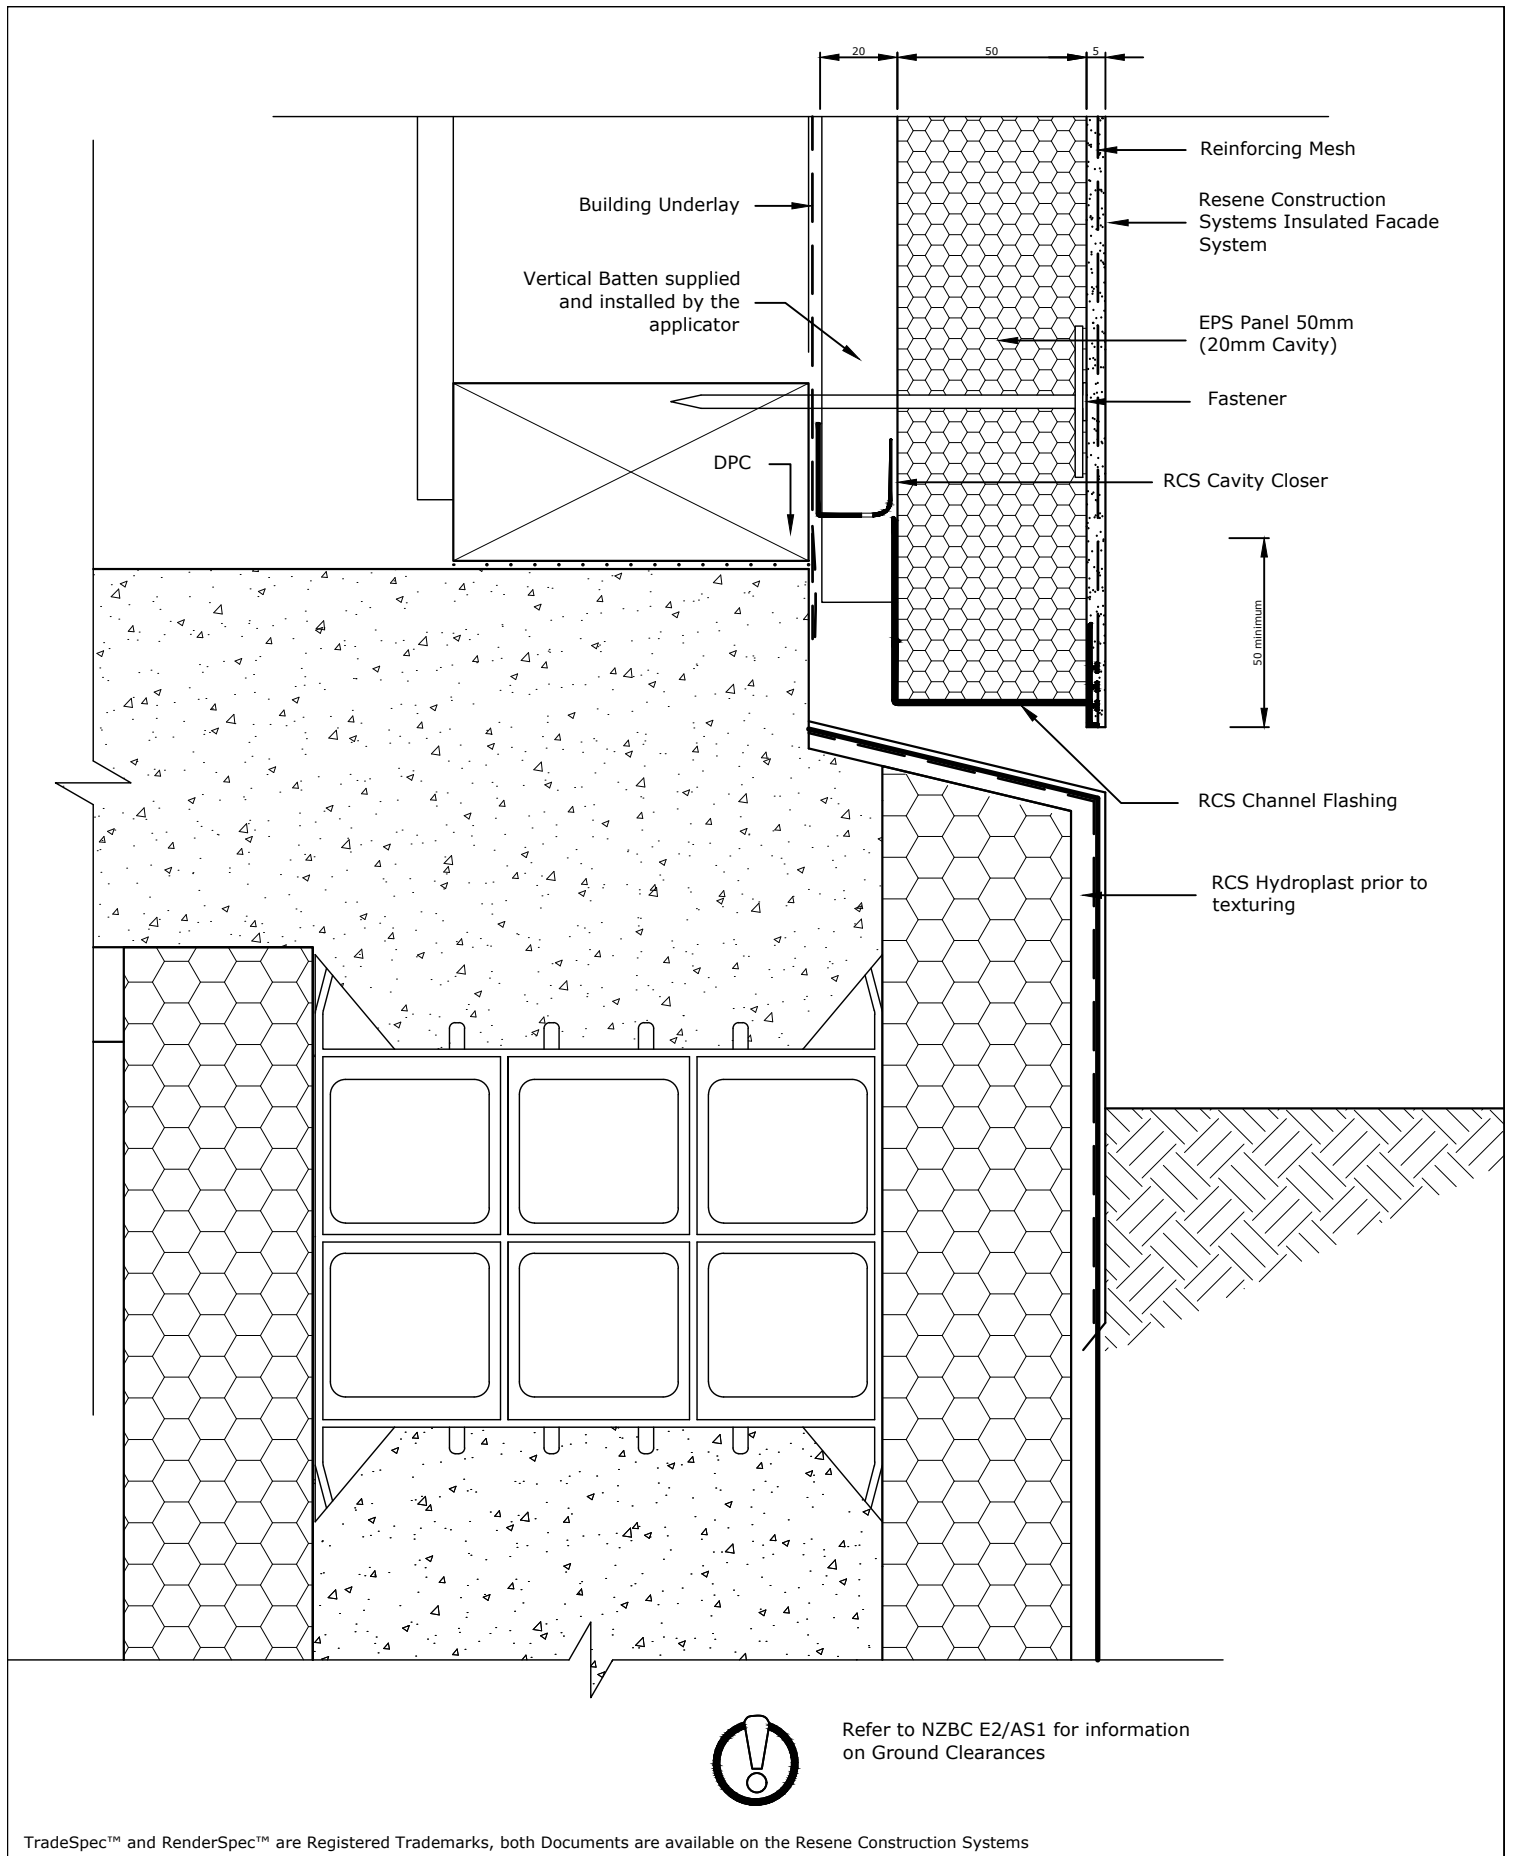

Resene 
Construction Systems

CONFIDENTIALITY: No part of this publication may be reproduced or transmitted other than the intended use by Resene Construction Systems without written consent from the author.

System
 Insulated Facade System


Substrate
 EPS Panel 50mm (20mm Cavity)

Drawing Name
 Foundation ICF Block Detail

Scale
 1 : 2 @ A4

Date
 1 November 2017

Sheet
 71.02.08

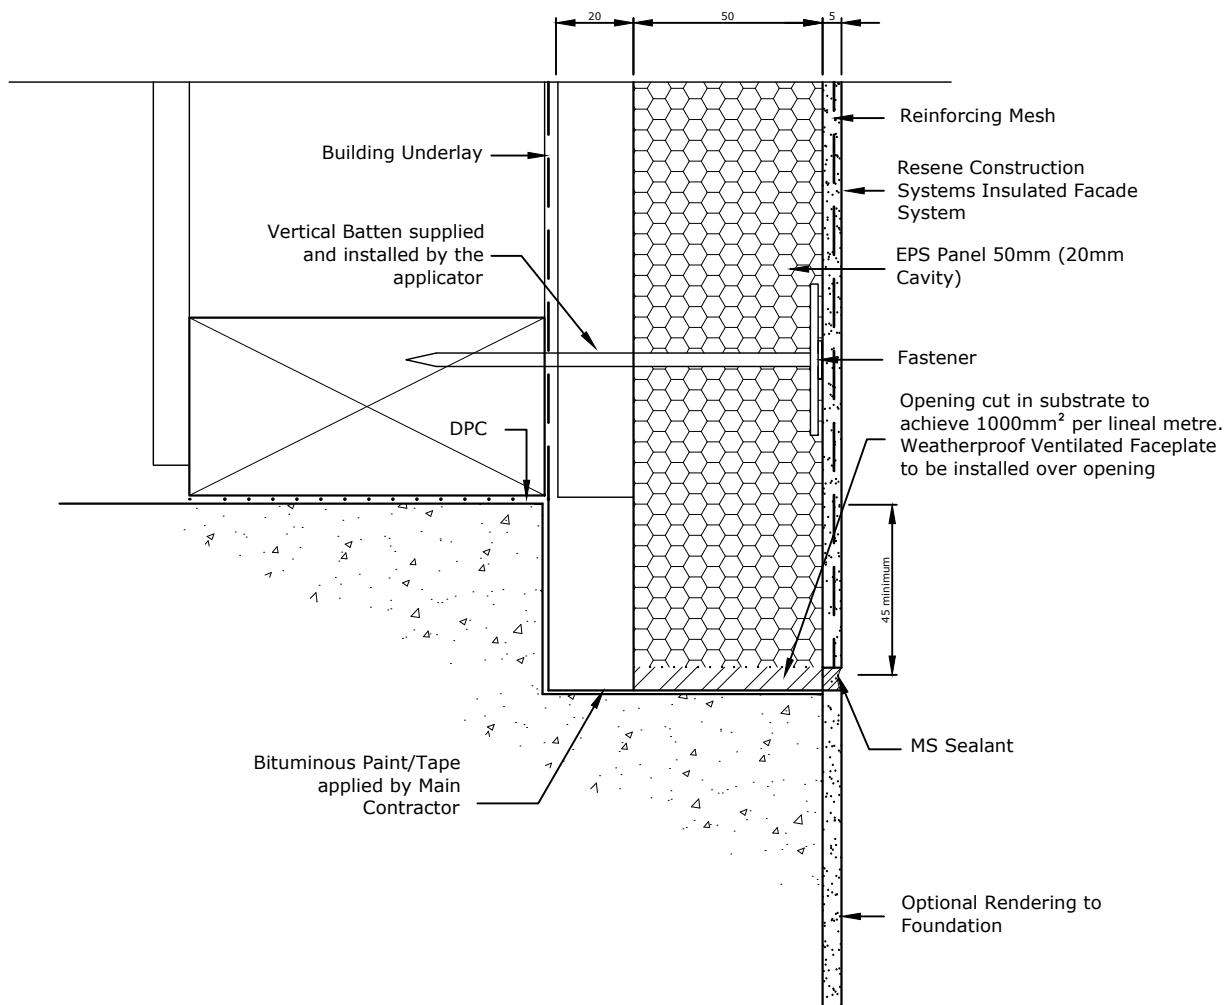

Refer to NZBC E2/AS1 for information on Ground Clearances

TradeSpec™ and RenderSpec™ are Registered Trademarks, both Documents are available on the Resene Construction Systems

Resene 
Construction Systems

CONFIDENTIALITY: No part of this publication may be reproduced or transmitted other than the intended use by Resene Construction Systems without written consent from the author.

System
 Insulated Facade System


Substrate
 EPS Panel 50mm (20mm Cavity)

Drawing Name
 Recessed Foundation - Option 1

Scale
 1 : 2 @ A4

Date
 17 March 2022

Sheet
 71.02.10

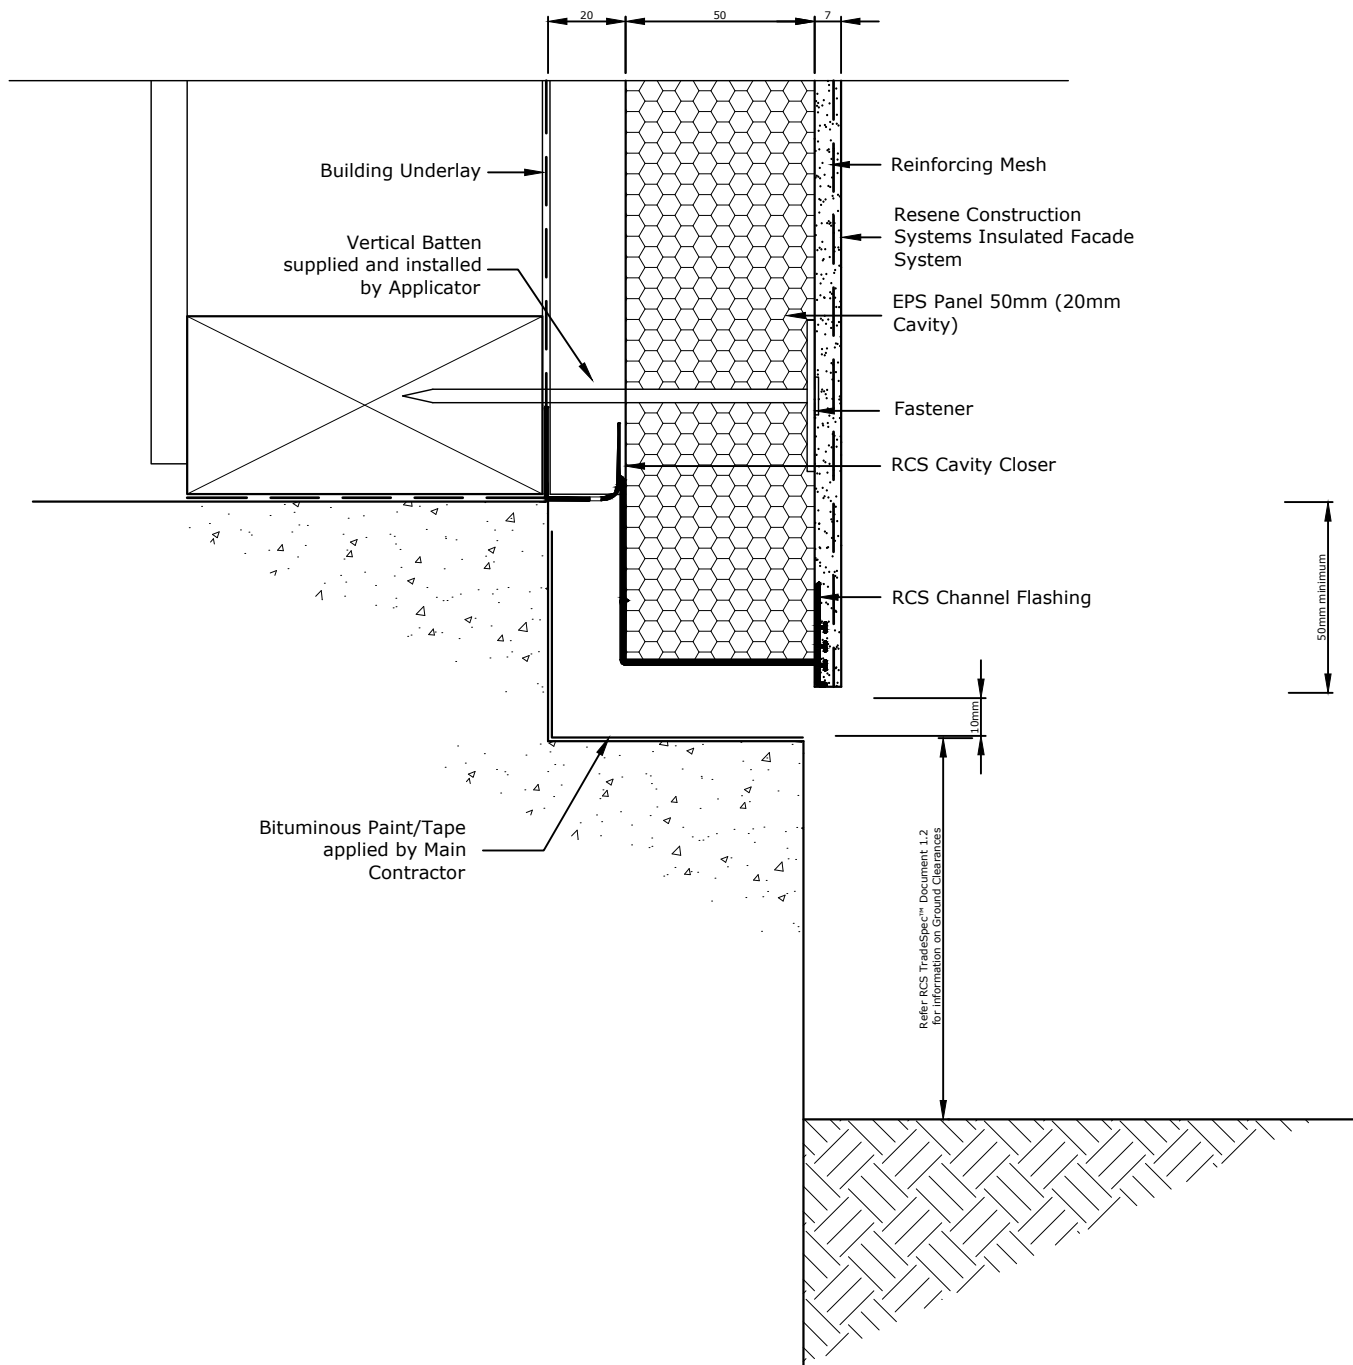

Refer RCS TradeSpec™ Document 1.2 for information on Ground Clearances

TradeSpec™ and RenderSpec™ are Registered Trademarks, both Documents are available on the Resene Construction Systems

Resene 
Construction Systems

CONFIDENTIALITY: No part of this publication may be reproduced or transmitted other than the intended use by Resene Construction Systems without written consent from the author.

System
Insulated Facade System



Substrate
EPS Panel 50mm (20mm Cavity)

Drawing Name
Recessed Foundation - Option 2

Scale
1 : 2 @ A4

Date
1 November 2017

Sheet
71.02.11

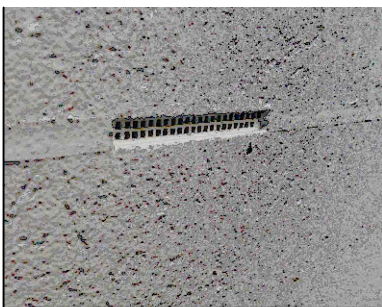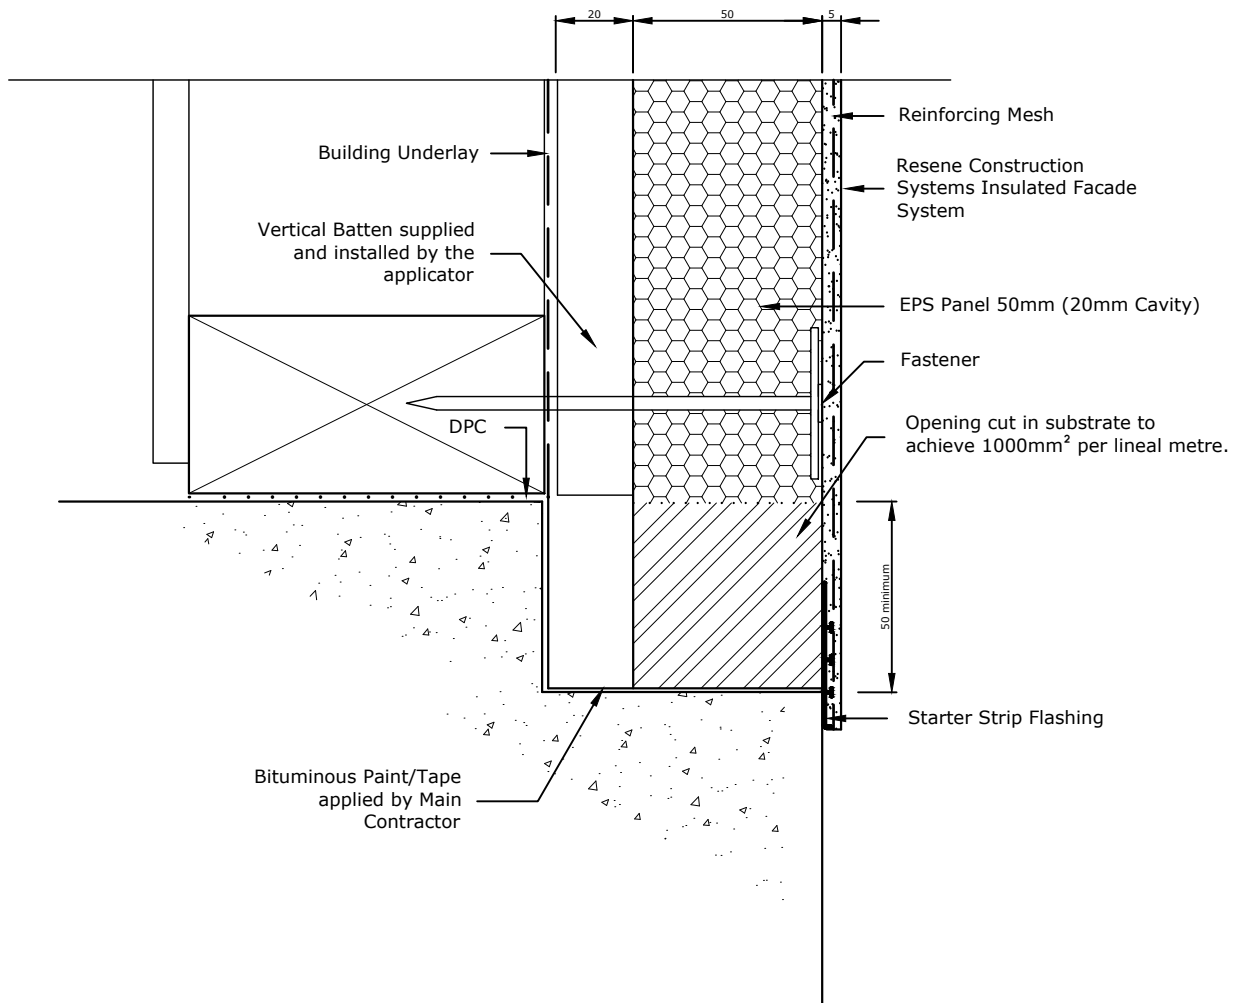

Refer to NZBC E2/AS1 for information on Ground Clearances

TradeSpec™ and RenderSpec™ are Registered Trademarks, both Documents are available on the Resene Construction Systems

Resene 
Construction Systems

CONFIDENTIALITY: No part of this publication may be reproduced or transmitted other than the intended use by Resene Construction Systems without written consent from the author.

System
Insulated Facade System


Substrate
EPS Panel 50mm (20mm Cavity)

Drawing Name
Recessed Foundation - Option 3

Scale
1 : 2 @ A4

Date
1 November 2017

Sheet
71.02.12

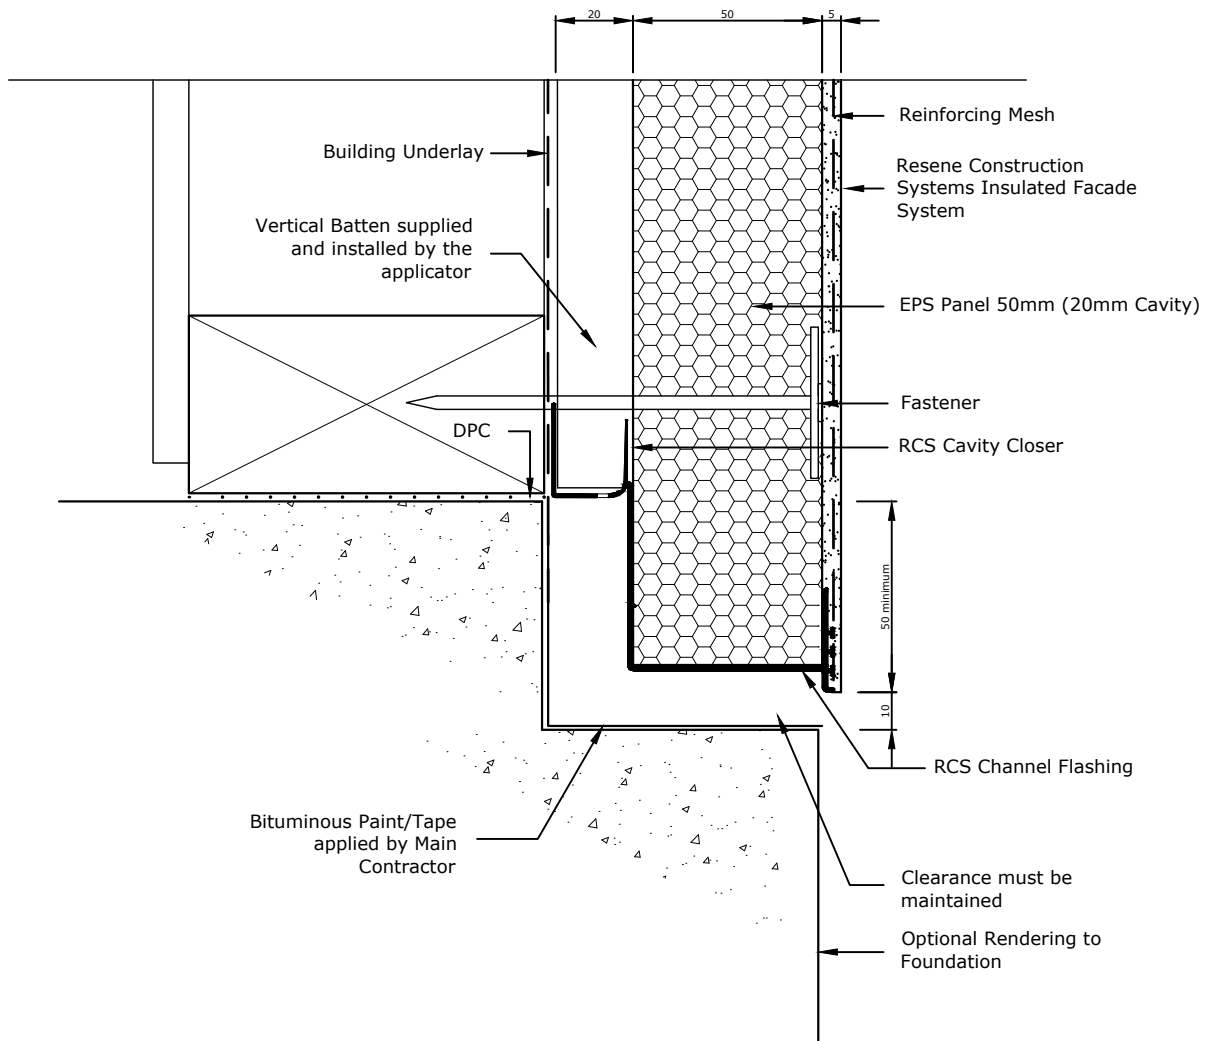

Refer to NZBC E2/AS1 for information on Ground Clearances

TradeSpec™ and RenderSpec™ are Registered Trademarks, both Documents are available on the Resene Construction Systems

Resene 
Construction Systems

CONFIDENTIALITY: No part of this publication may be reproduced or transmitted other than the intended use by Resene Construction Systems without written consent from the author.

System
 Insulated Facade System


Substrate
 EPS Panel 50mm (20mm Cavity)

Drawing Name
 Recessed Foundation - Option 4

Scale
 1 : 2 @ A4

Date
 1 November 2017

Sheet
 71.02.13

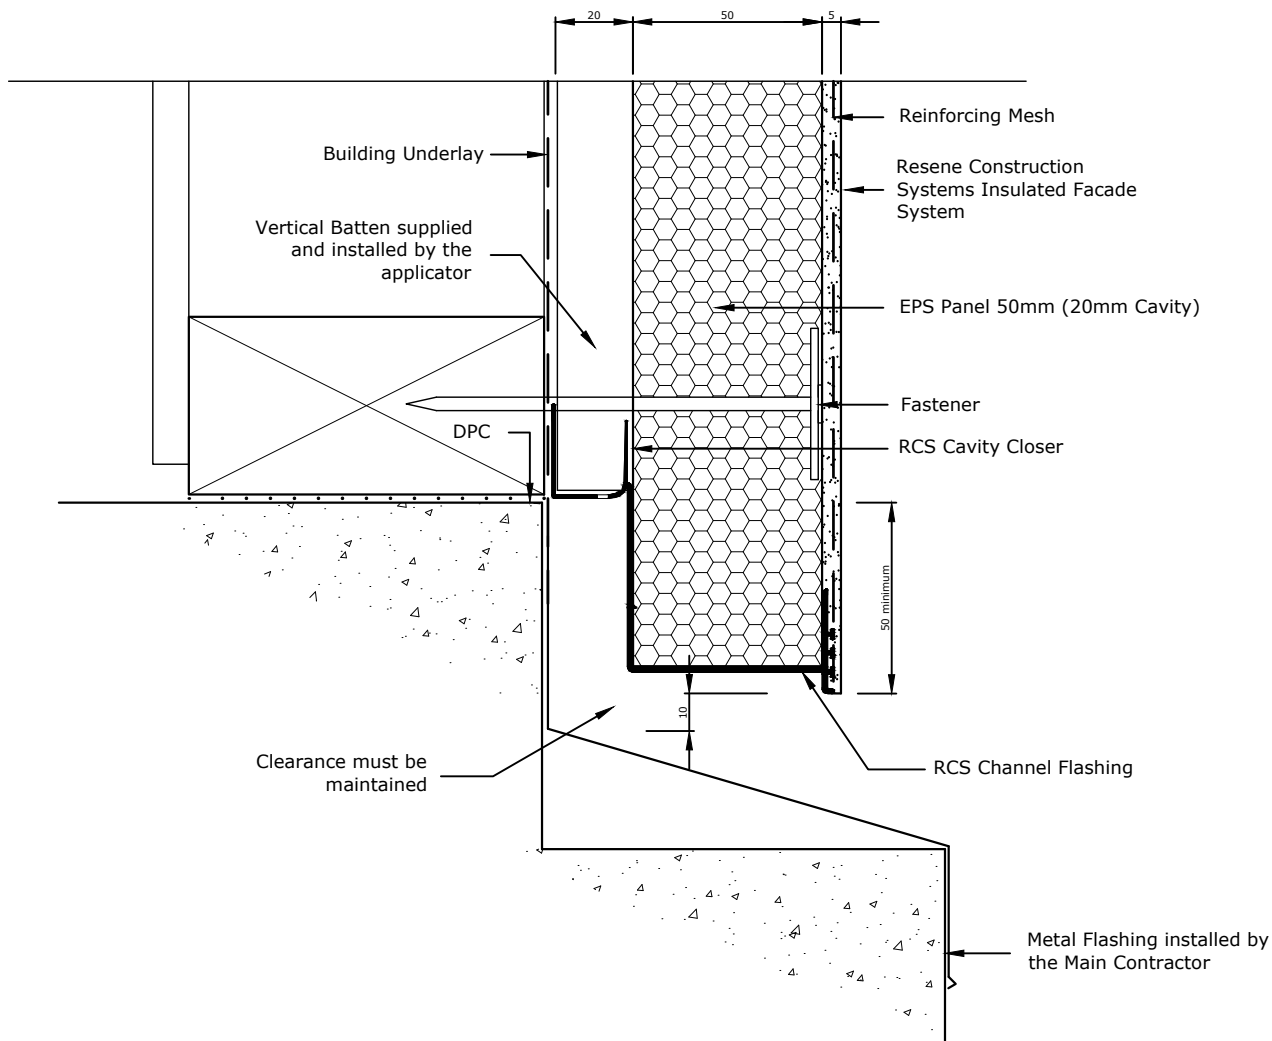

Refer to NZBC E2/AS1 for information on Ground Clearances

TradeSpec™ and RenderSpec™ are Registered Trademarks, both Documents are available on the Resene Construction Systems

Resene 
Construction Systems

CONFIDENTIALITY: No part of this publication may be reproduced or transmitted other than the intended use by Resene Construction Systems without written consent from the author.

System
 Insulated Facade System


Substrate
 EPS Panel 50mm (20mm Cavity)


Drawing Name
 Recessed Foundation - Option 5

Scale
 1 : 2 @ A4

Date
 1 November 2017

Sheet
 71.02.14

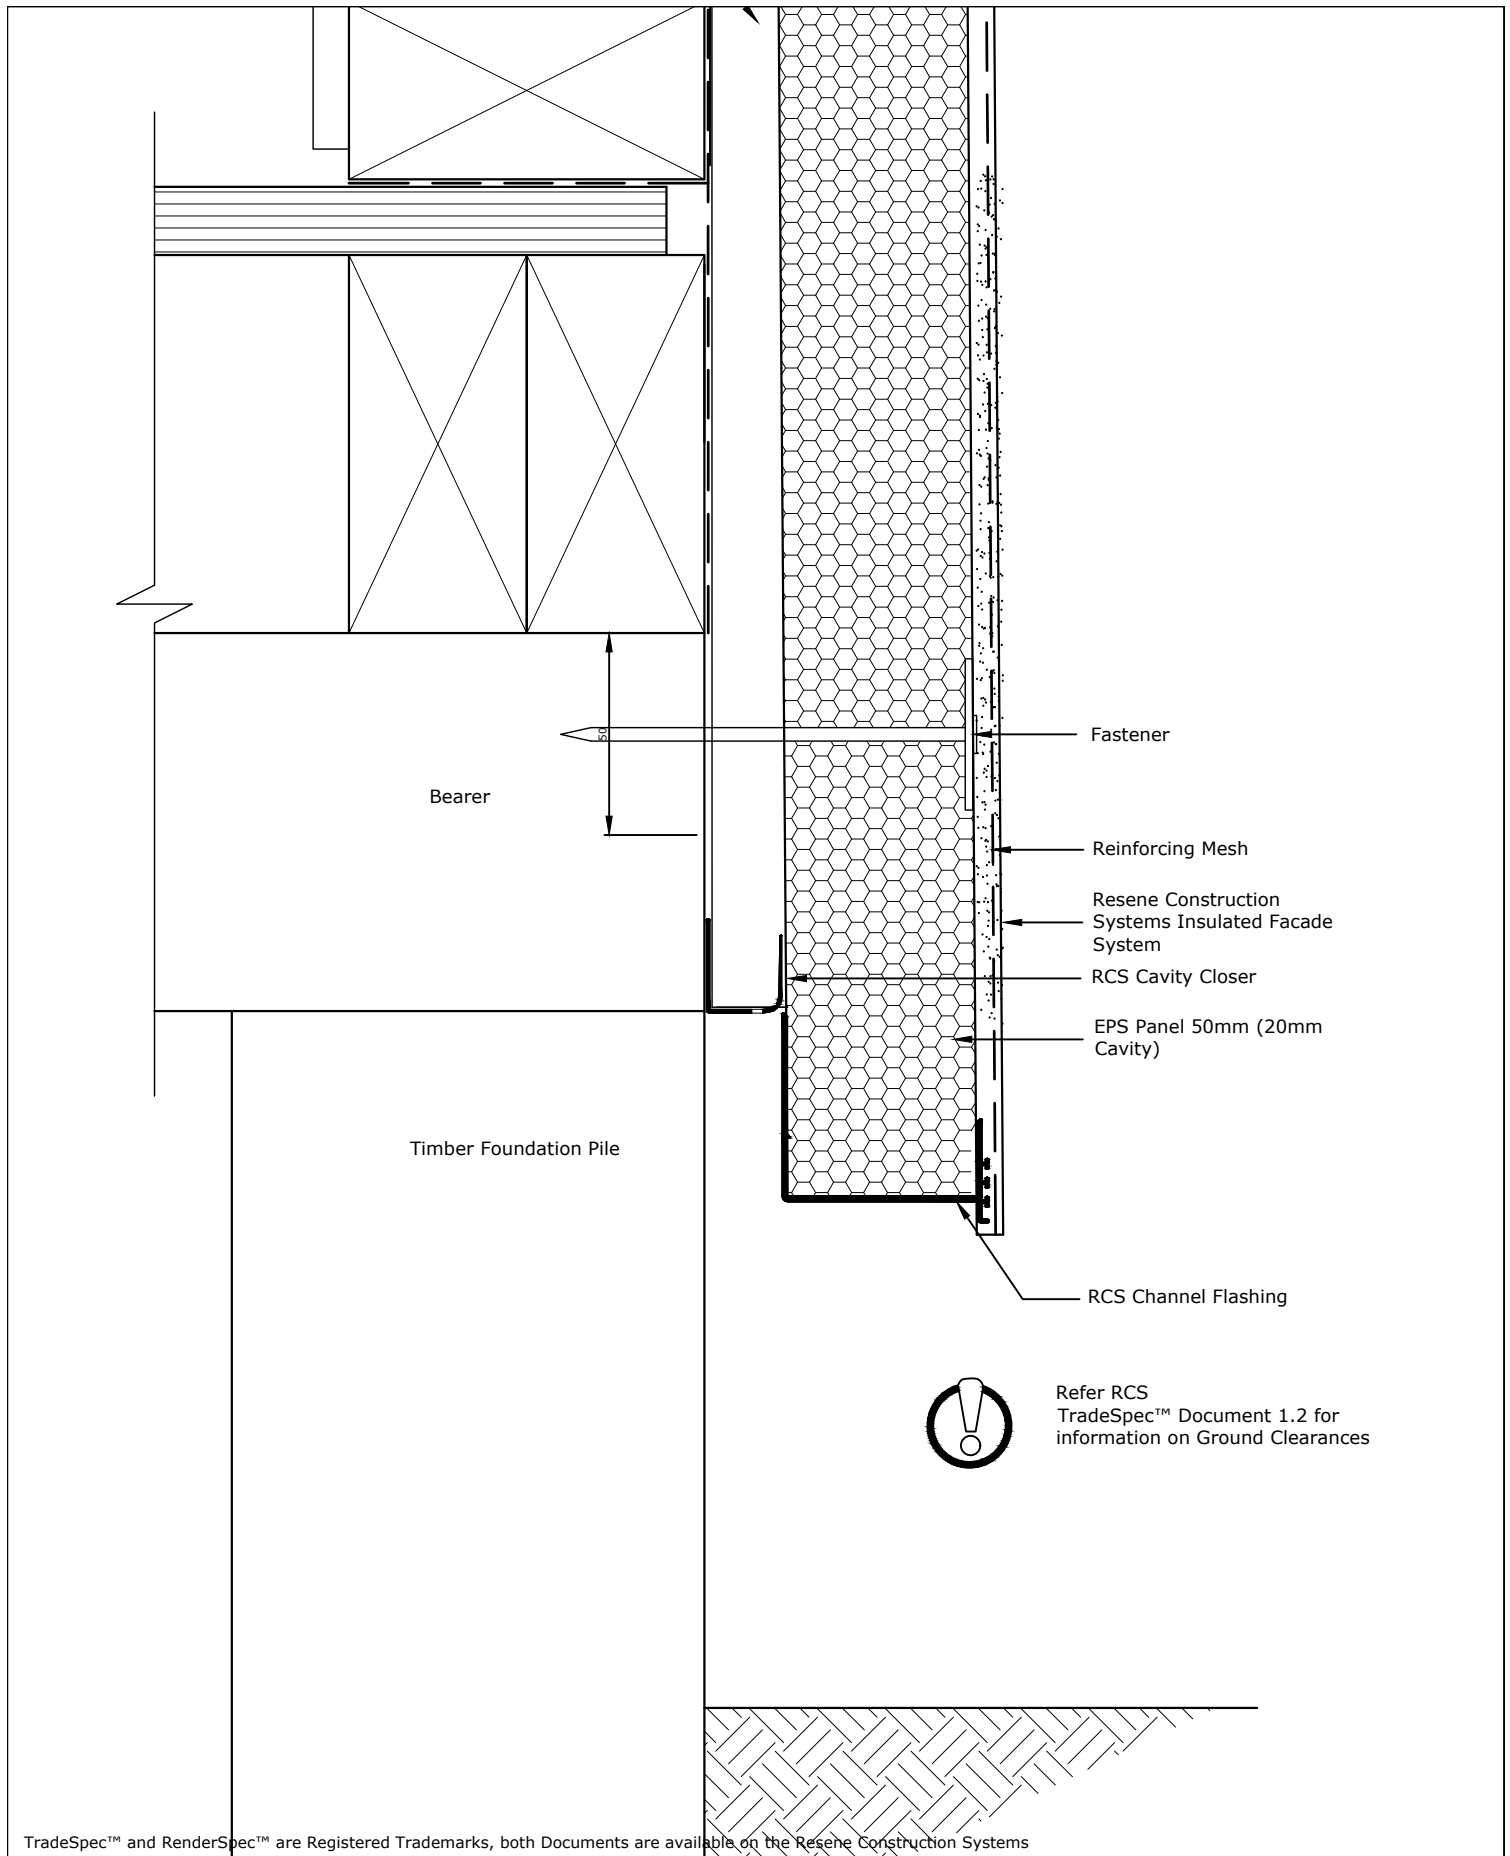

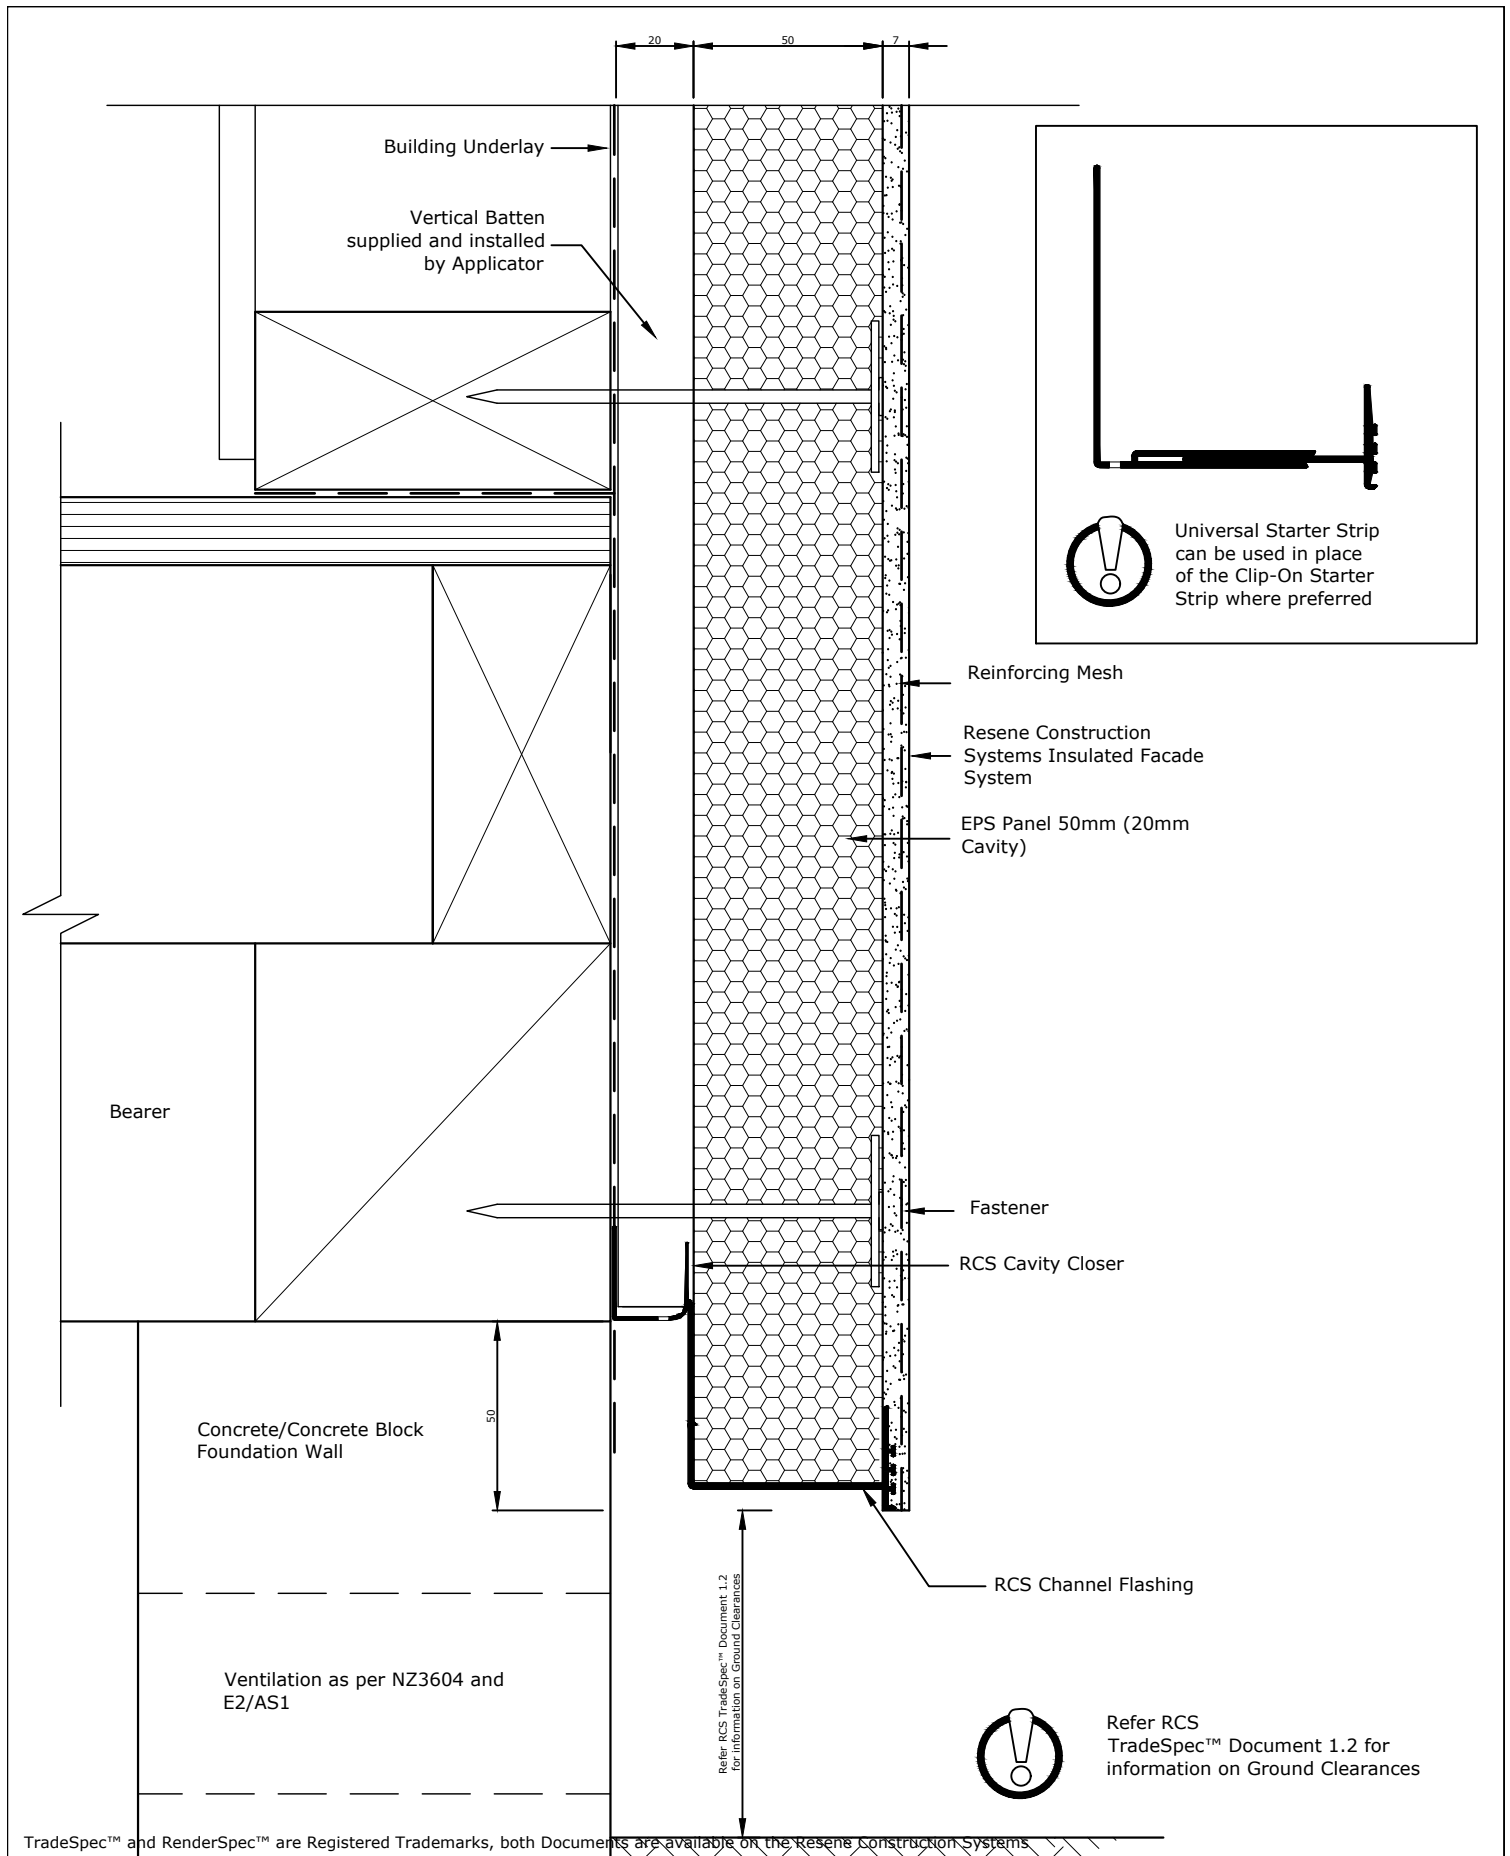

Resene 
Construction Systems

CONFIDENTIALITY: No part of this publication may be reproduced or transmitted other than the intended use by Resene Construction Systems without written consent from the author.

System
 Insulated Facade System


Substrate
 EPS Panel 50mm (20mm Cavity)

Drawing Name
 Sub Floor Foundation

Scale
 1 : 2 @ A4

Date
 18 June 2019

Sheet
 71.02.40

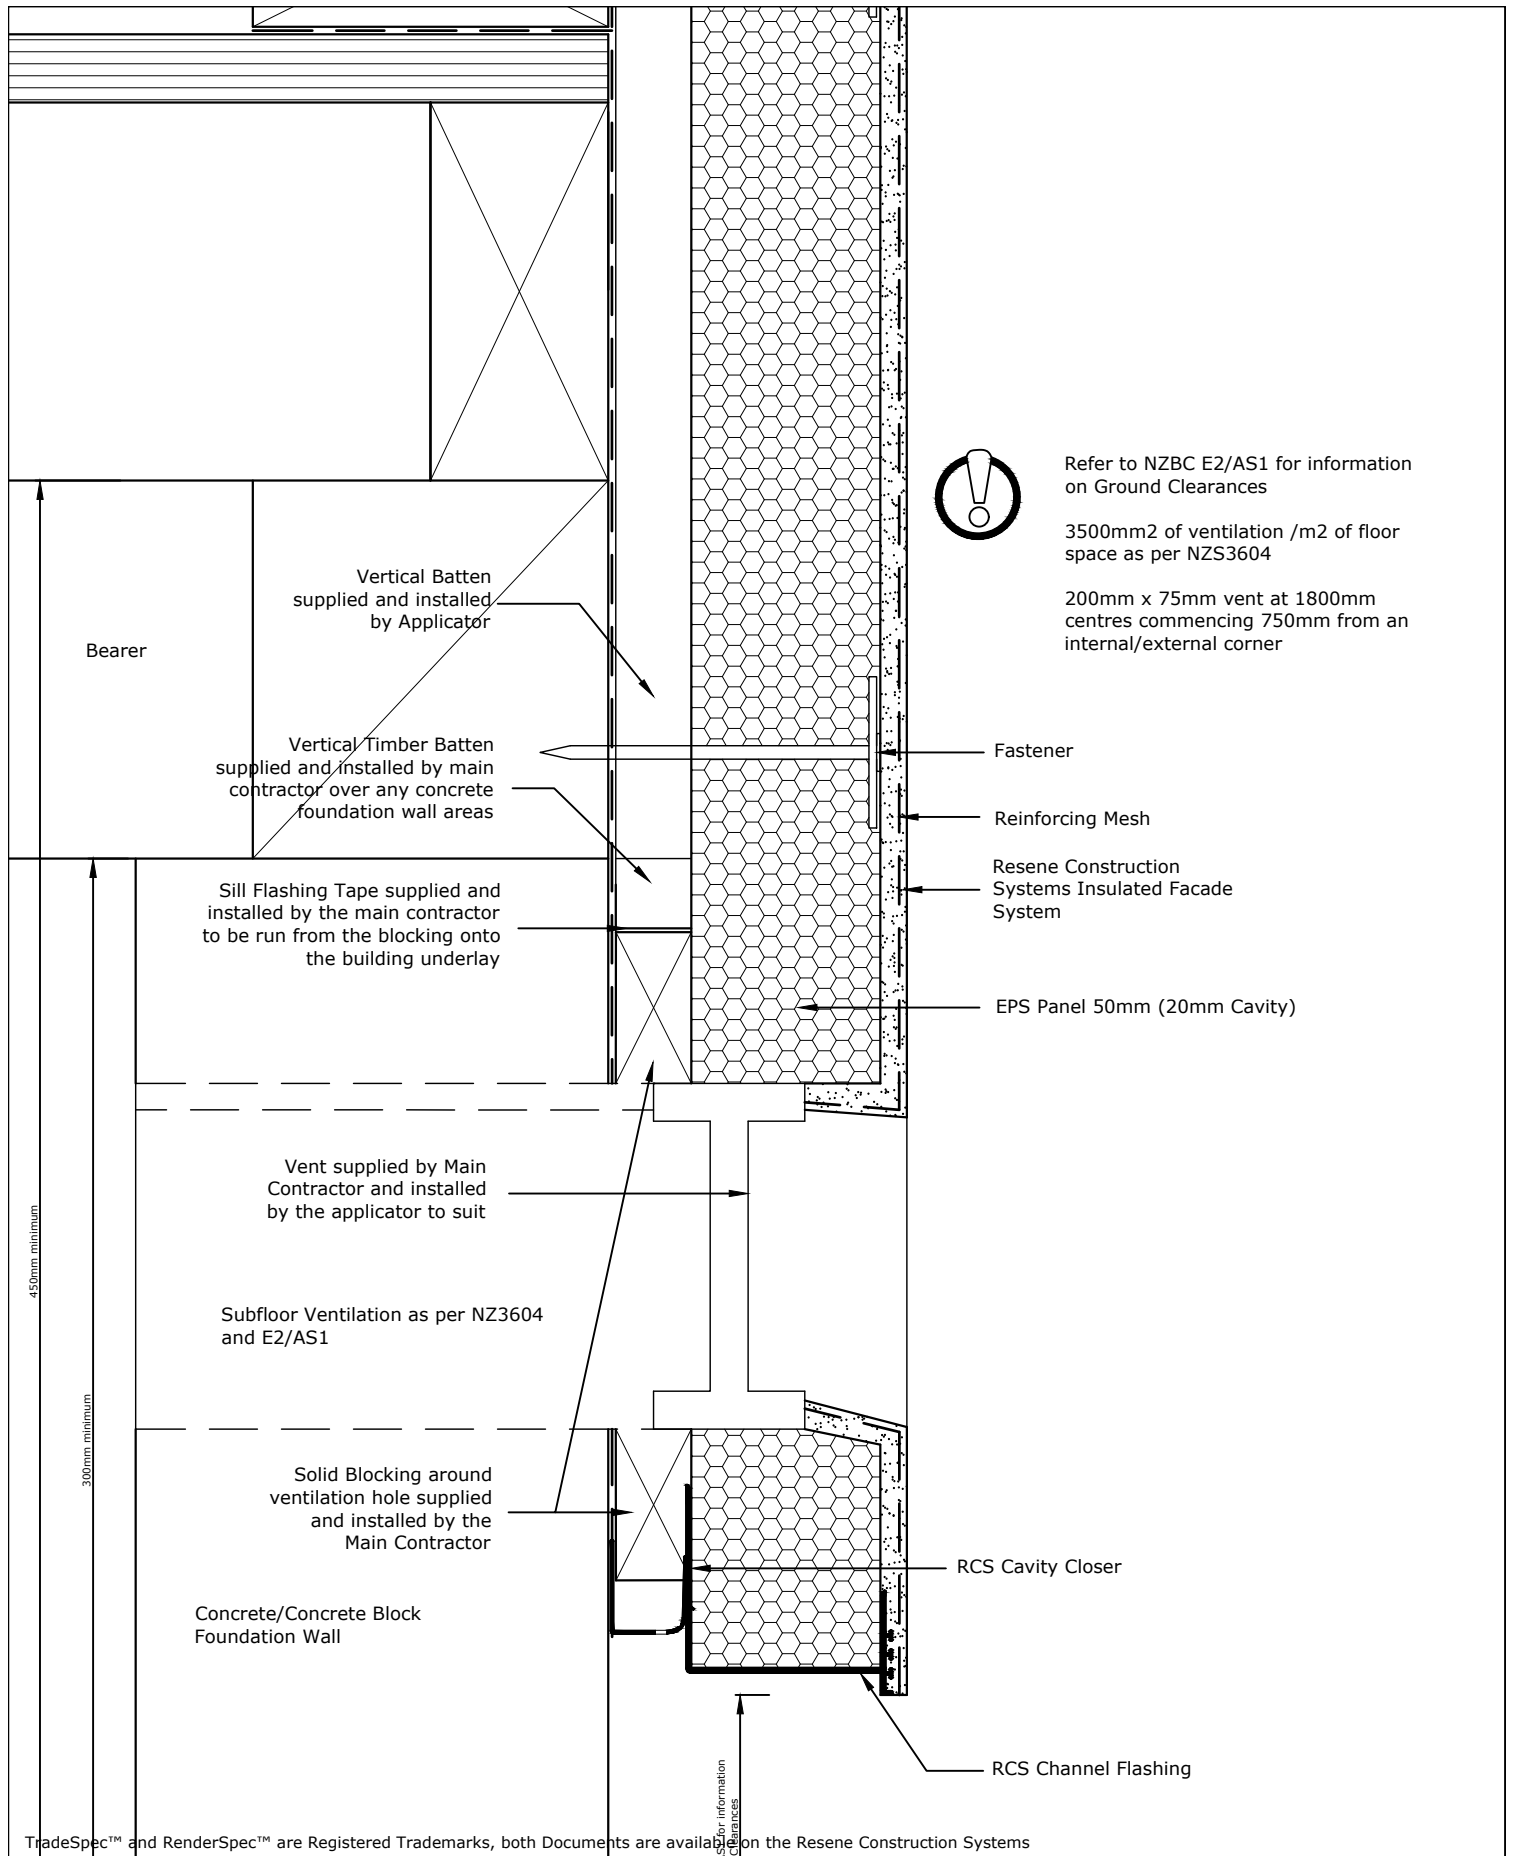

Resene 
Construction Systems

CONFIDENTIALITY: No part of this publication may be reproduced or transmitted other than the intended use by Resene Construction Systems without written consent from the author.

System
 Insulated Facade System


Substrate
 EPS Panel 50mm (20mm Cavity)

Drawing Name
 Sub-Floor Foundation - Option 2

Scale
 1 : 2 @ A4

Date
 18 June 2019

Sheet
 71.02.41

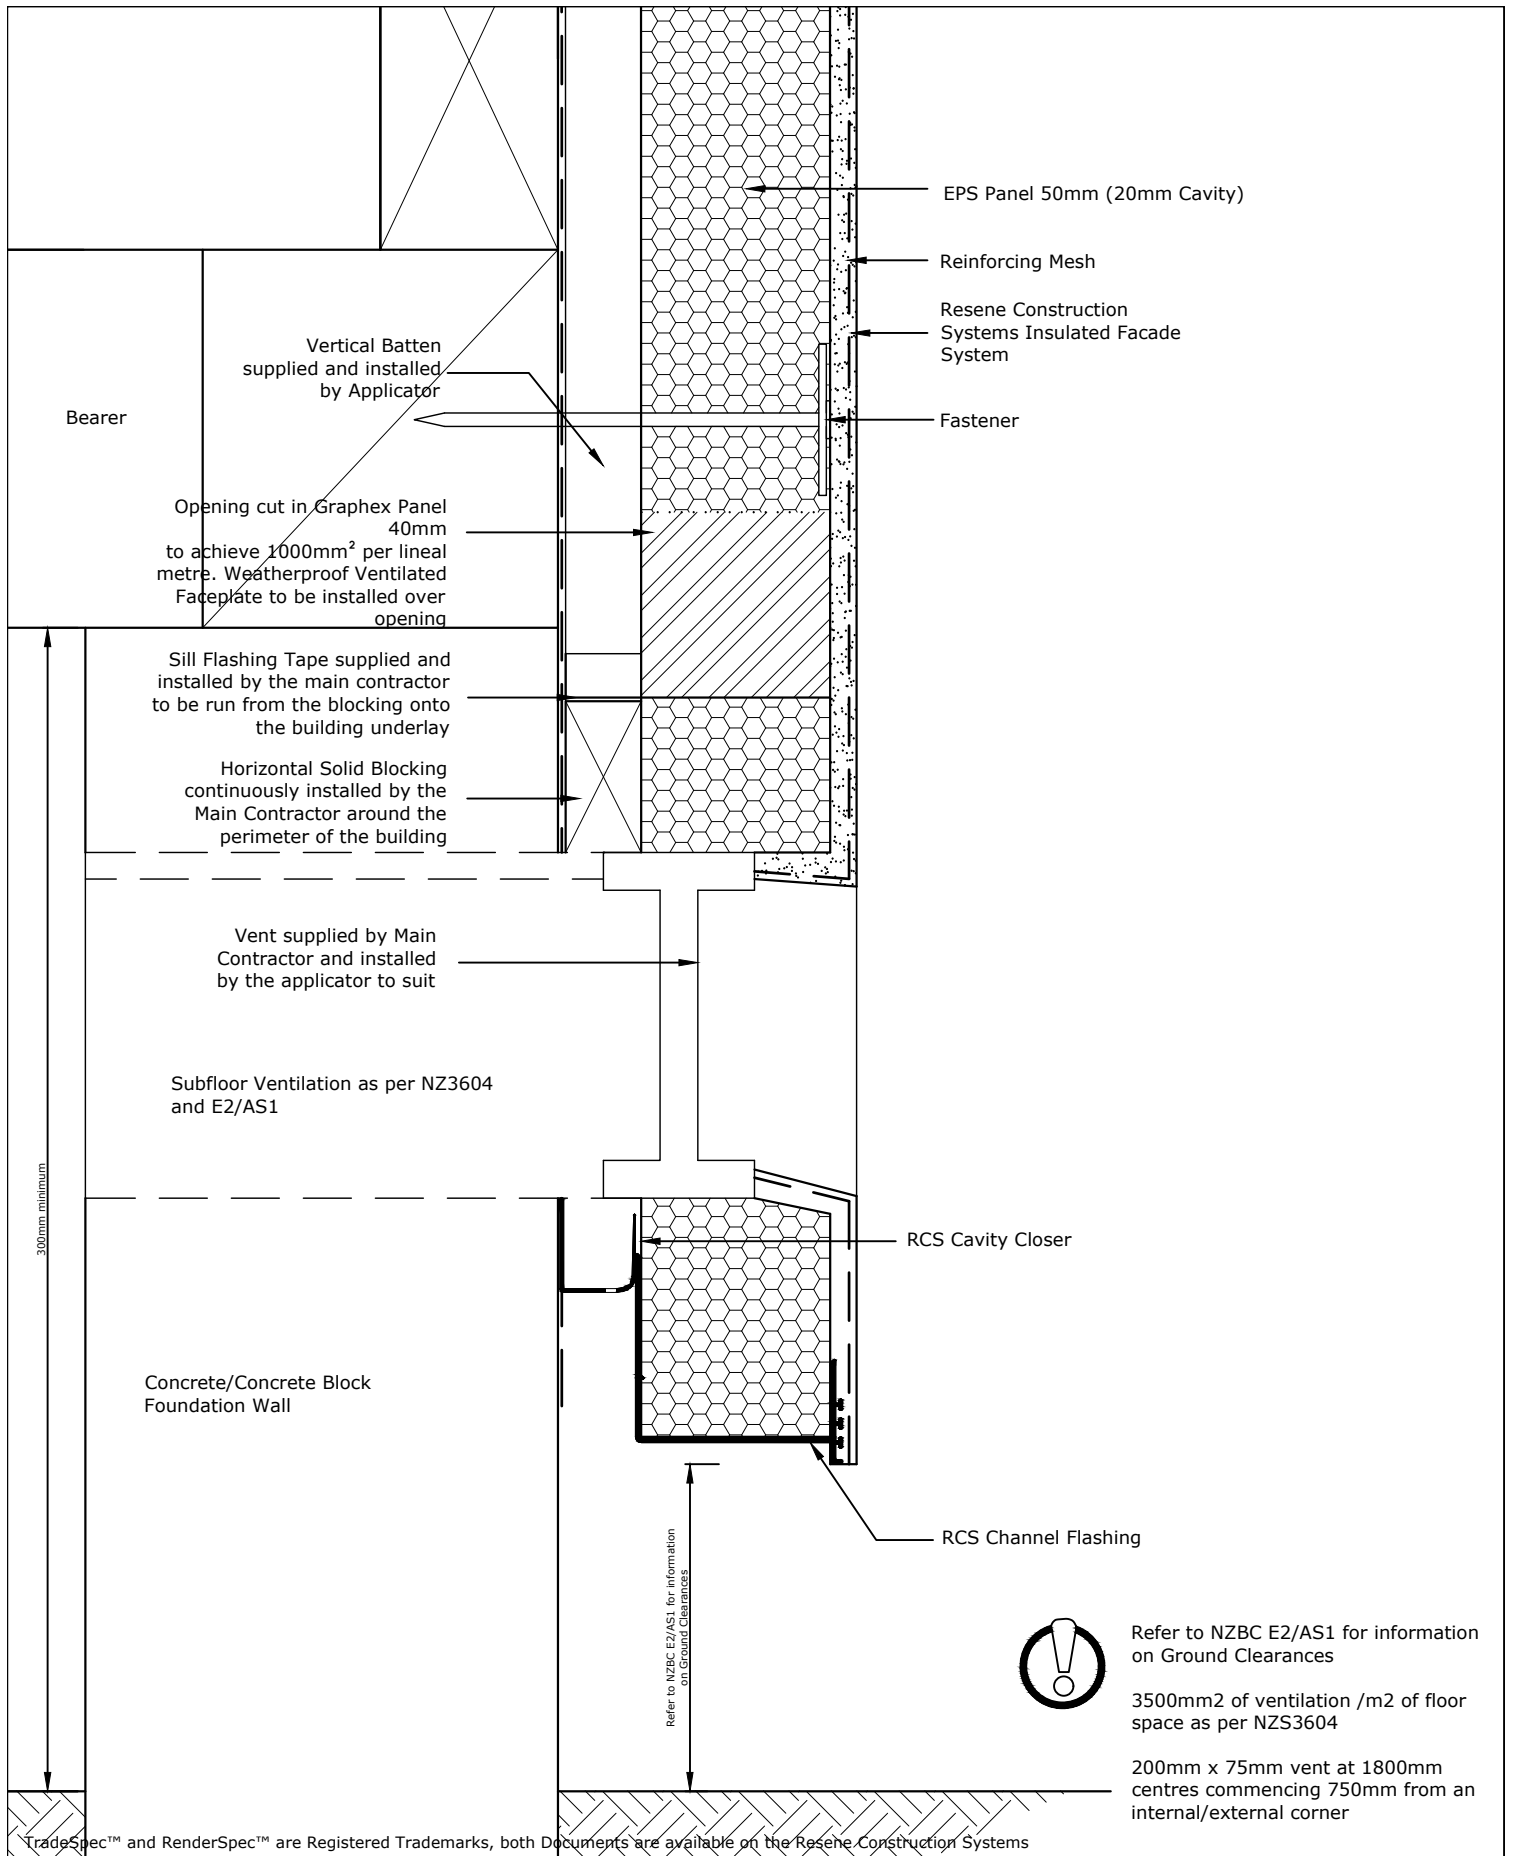

Resene 
Construction Systems

CONFIDENTIALITY: No part of this publication may be reproduced or transmitted other than the intended use by Resene Construction Systems without written consent from the author.

System
 Insulated Facade System


Substrate
 EPS Panel 50mm (20mm Cavity)

Drawing Name
 Sub-Floor Foundation - Option 3

Scale
 1 : 2 @ A4

Date
 18 June 2019

Sheet
 71.02.42

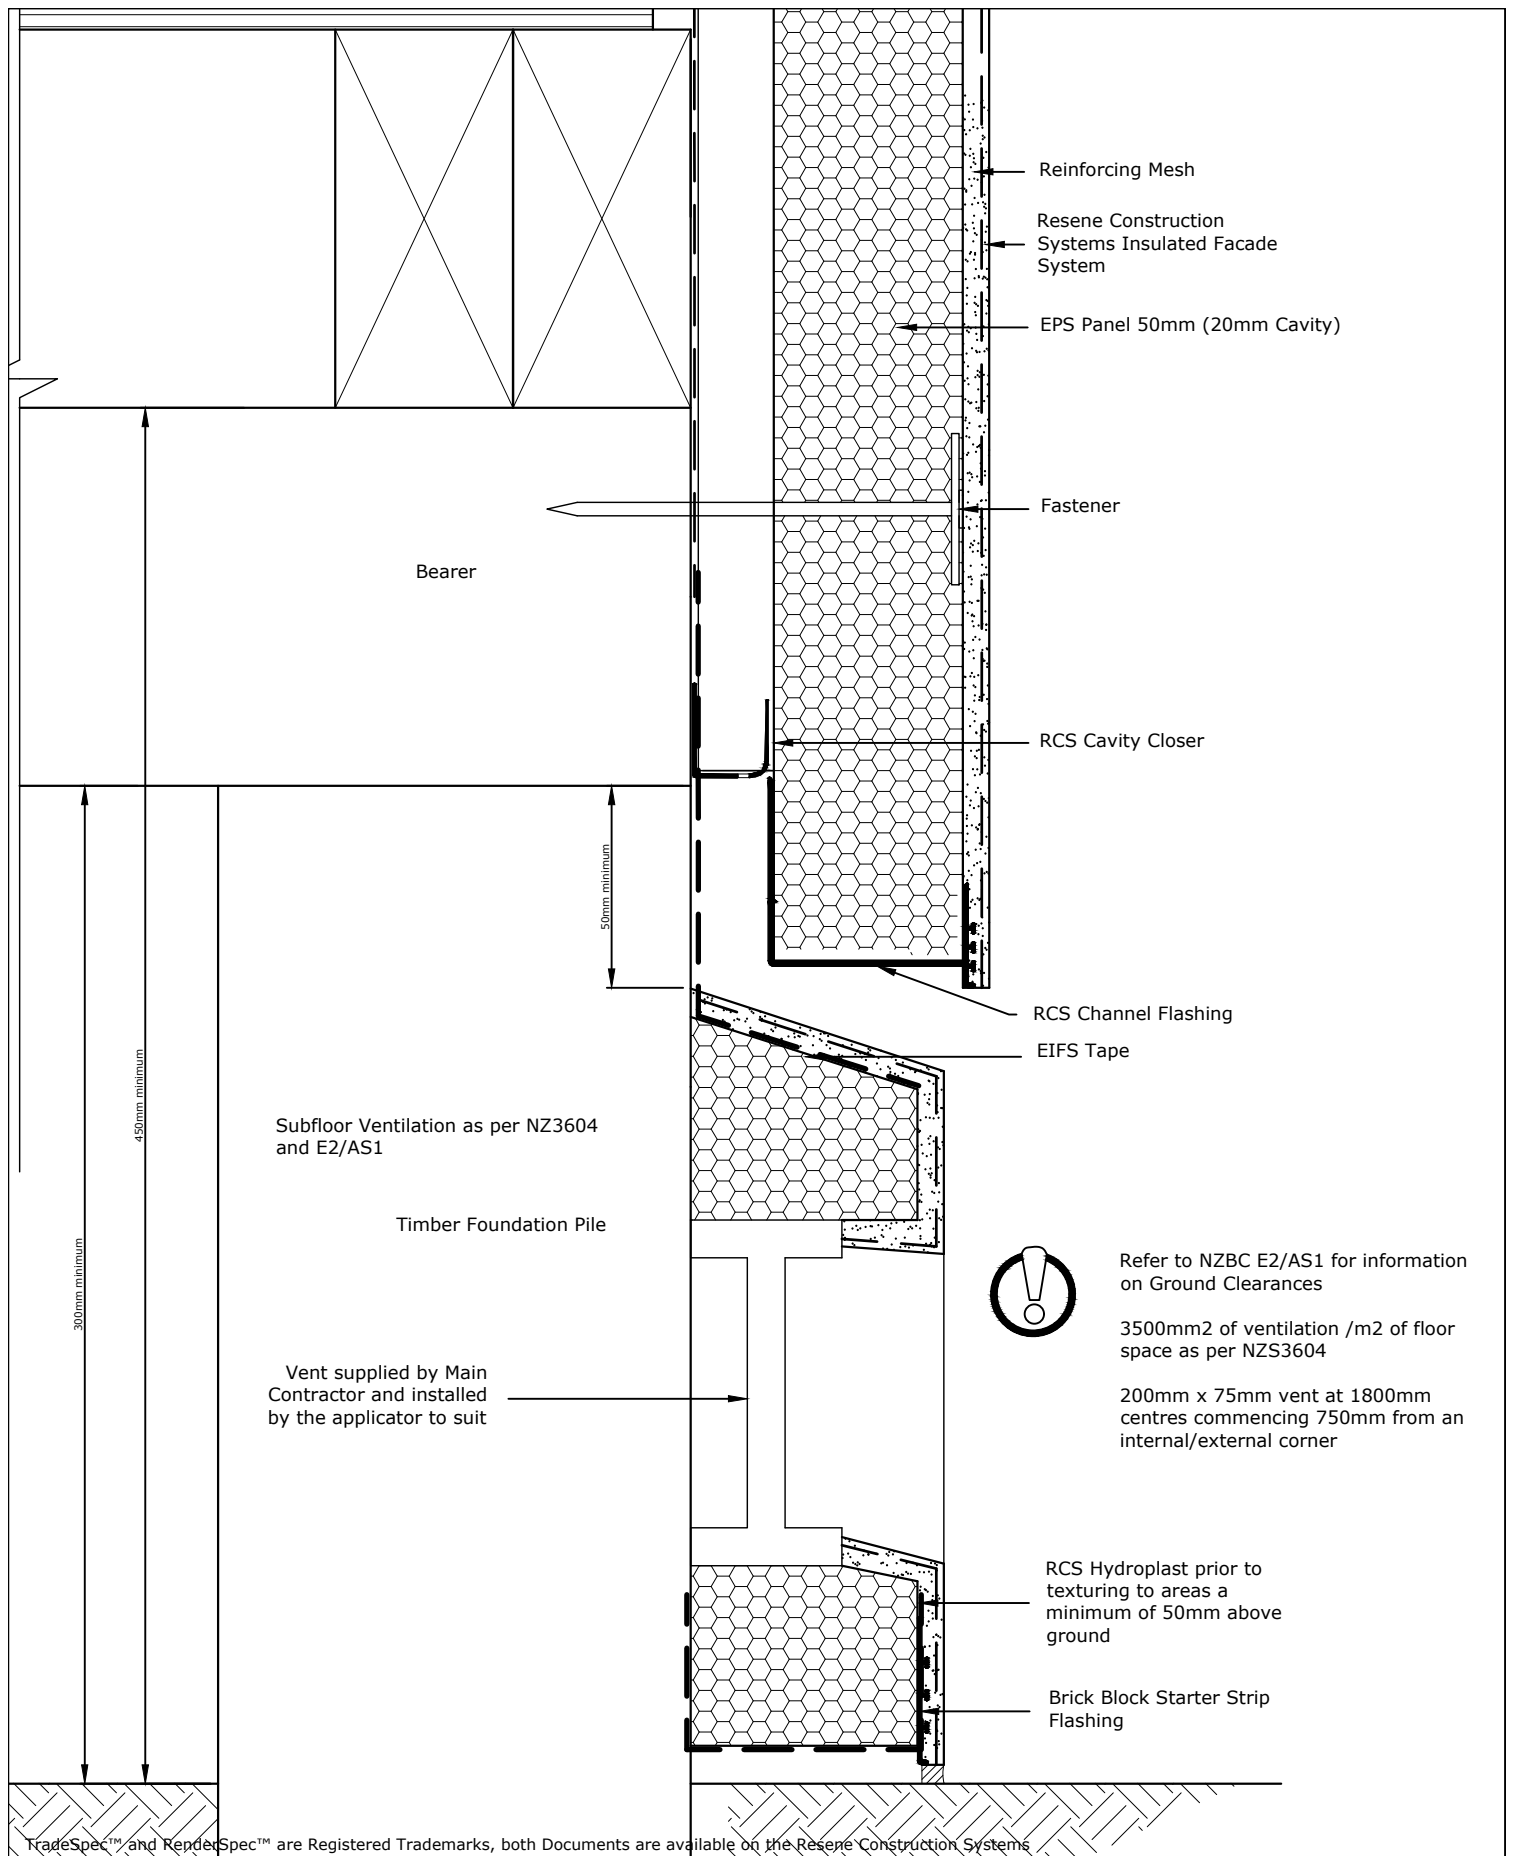

Resene 
Construction Systems

CONFIDENTIALITY: No part of this publication may be reproduced or transmitted other than the intended use by Resene Construction Systems without written consent from the author.

System
 Insulated Facade System


Substrate
 EPS Panel 50mm (20mm Cavity)


Drawing Name
 Sub-Floor Foundation - Option 4

Scale
 1 : 2 @ A4

Date
 18 June 2019

Sheet
 71.02.43

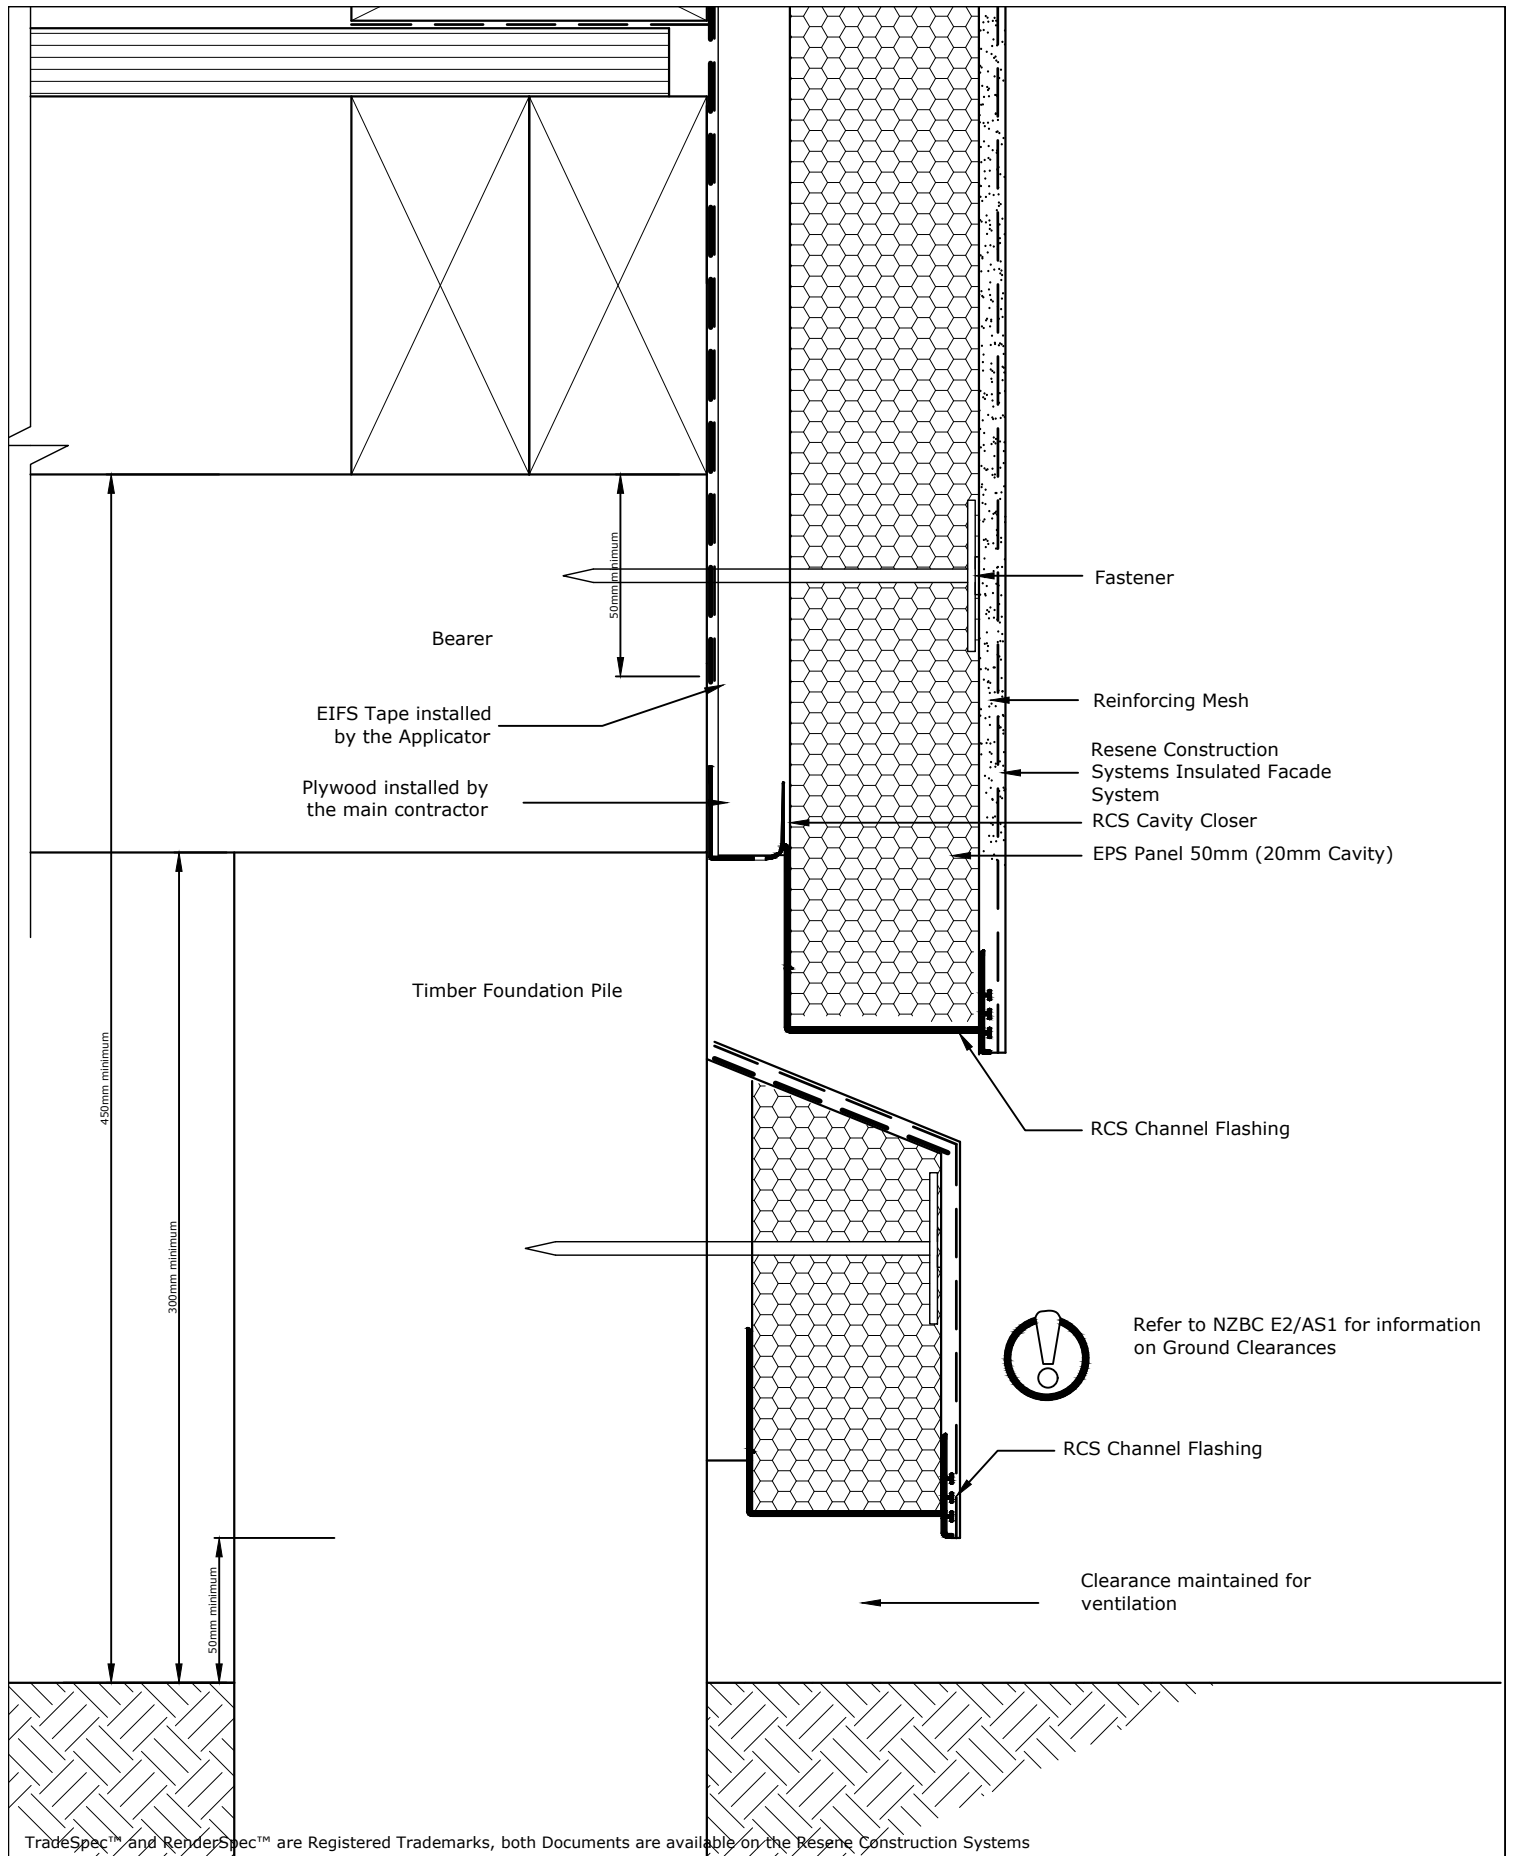

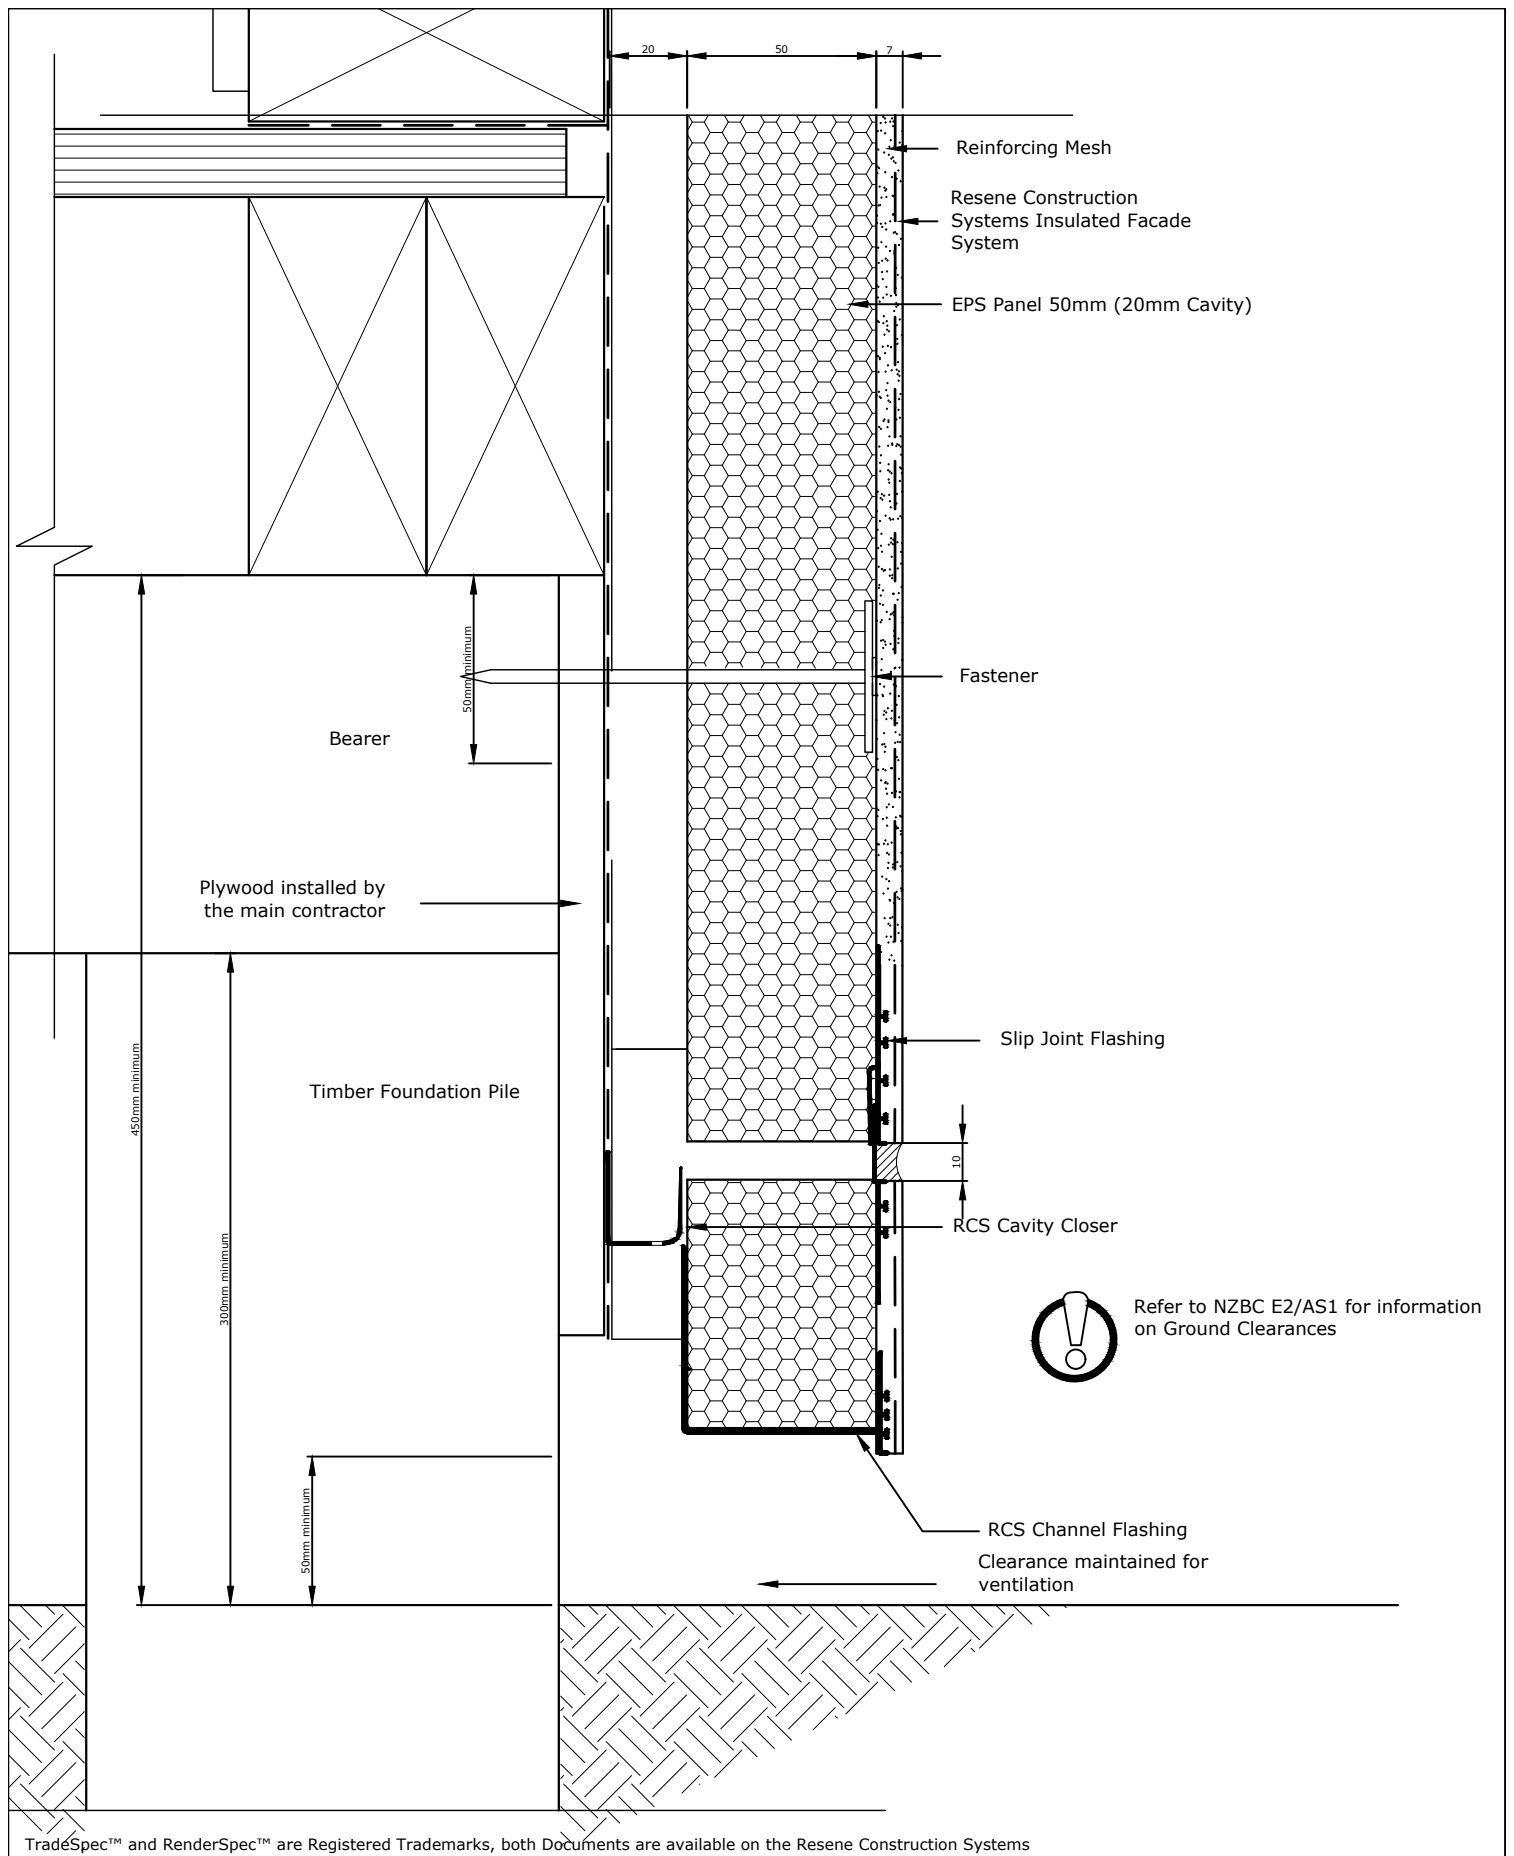

Resene 
Construction Systems

CONFIDENTIALITY: No part of this publication may be reproduced or transmitted other than the intended use by Resene Construction Systems without written consent from the author.

System
 Insulated Facade System


Substrate
 EPS Panel 50mm (20mm Cavity)


Drawing Name
 Sub-Floor Foundation - Option 6


Scale
 1 : 2 @ A4

Date
 18 June 2019

Sheet
 71.02.45

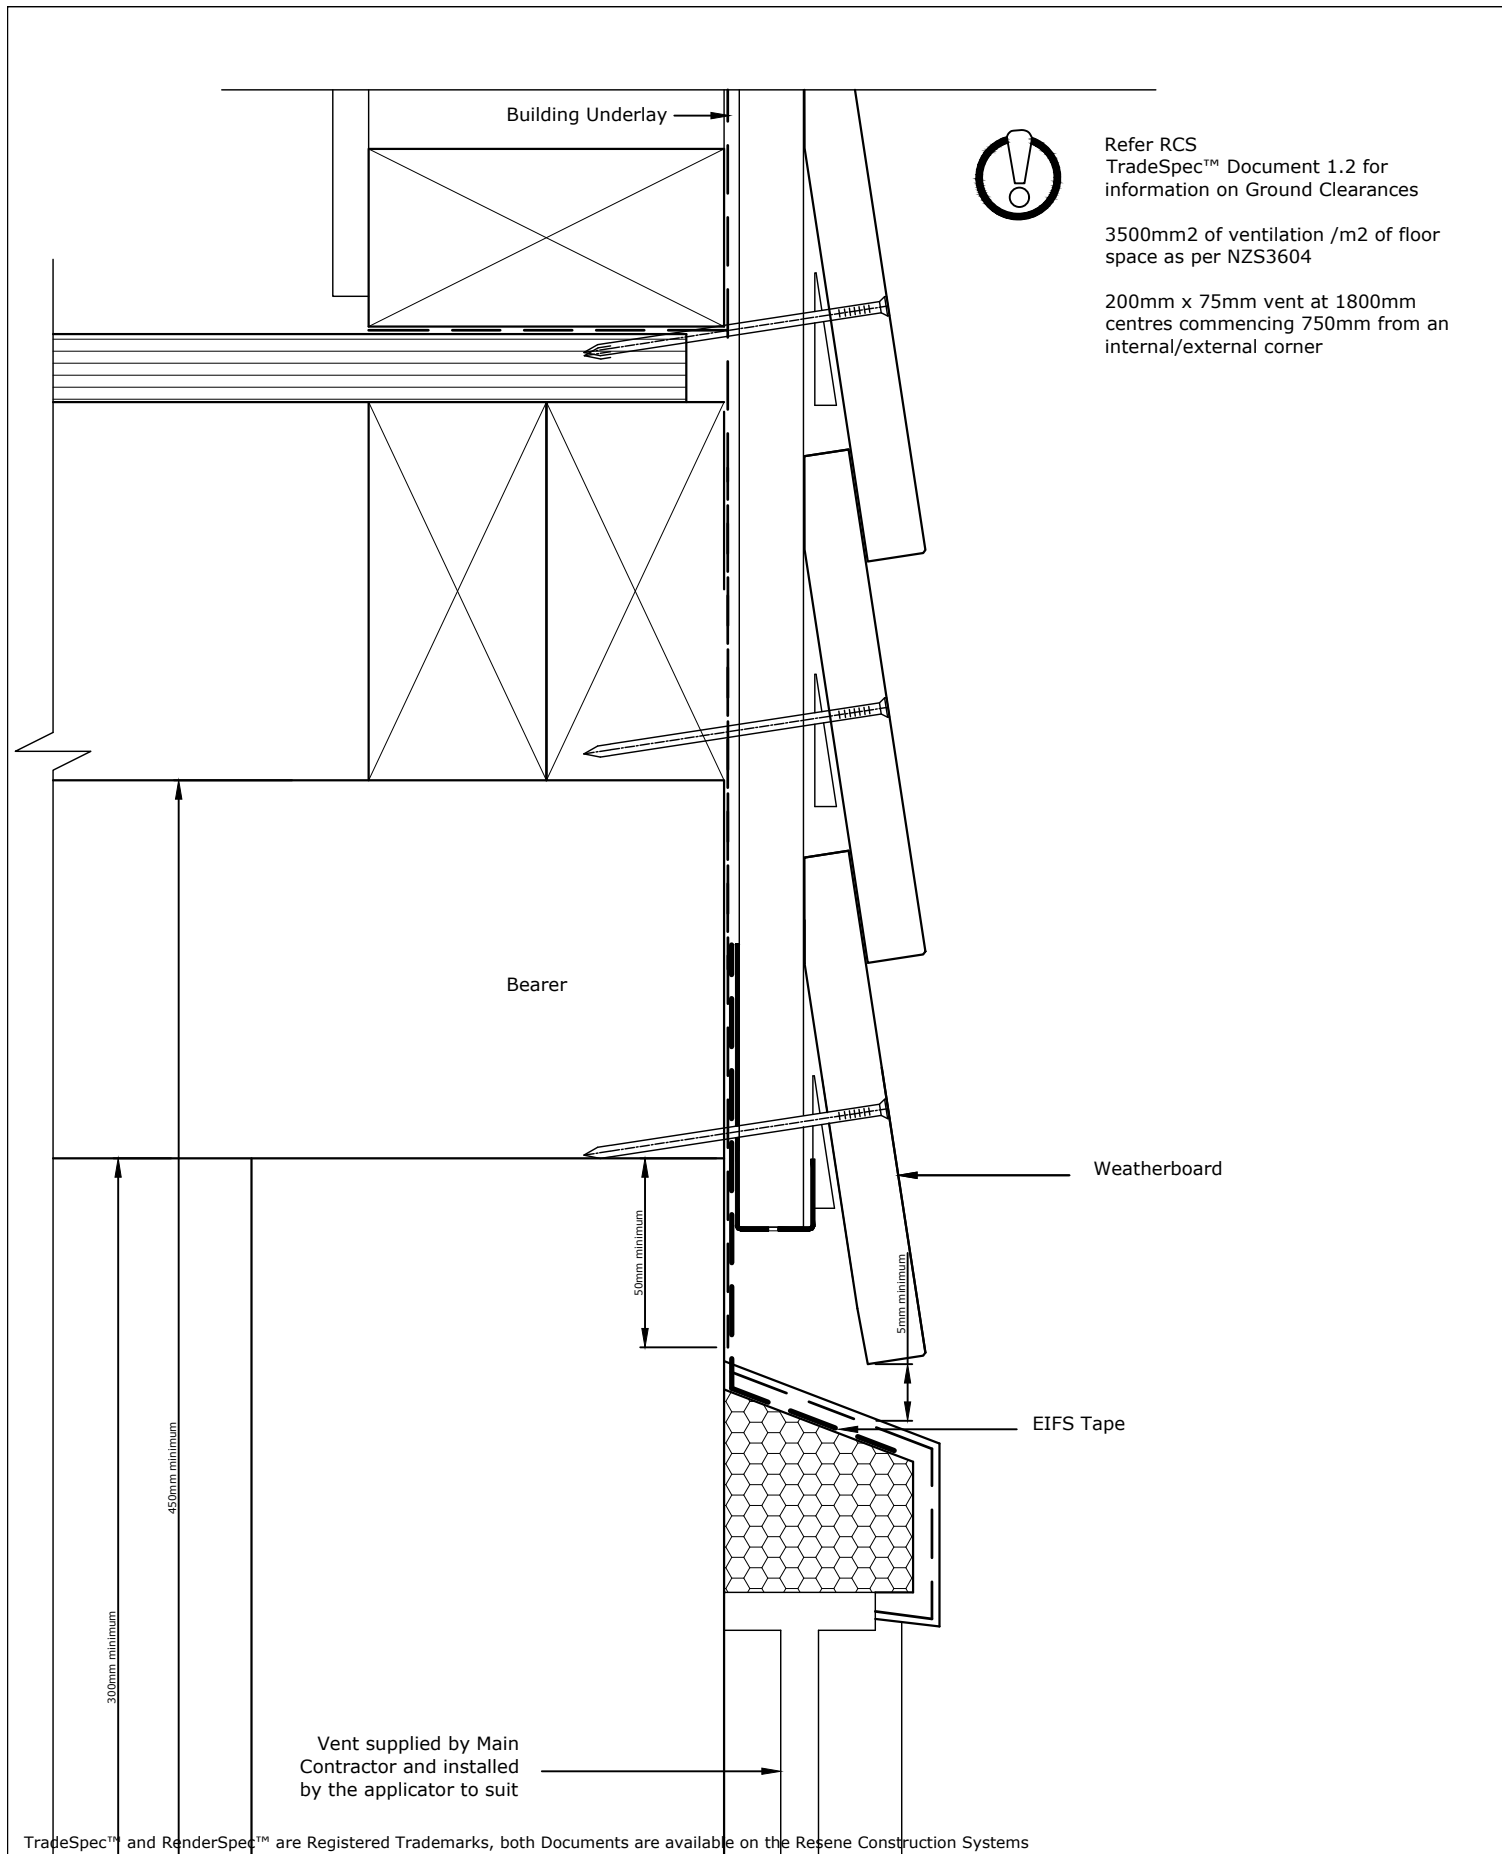

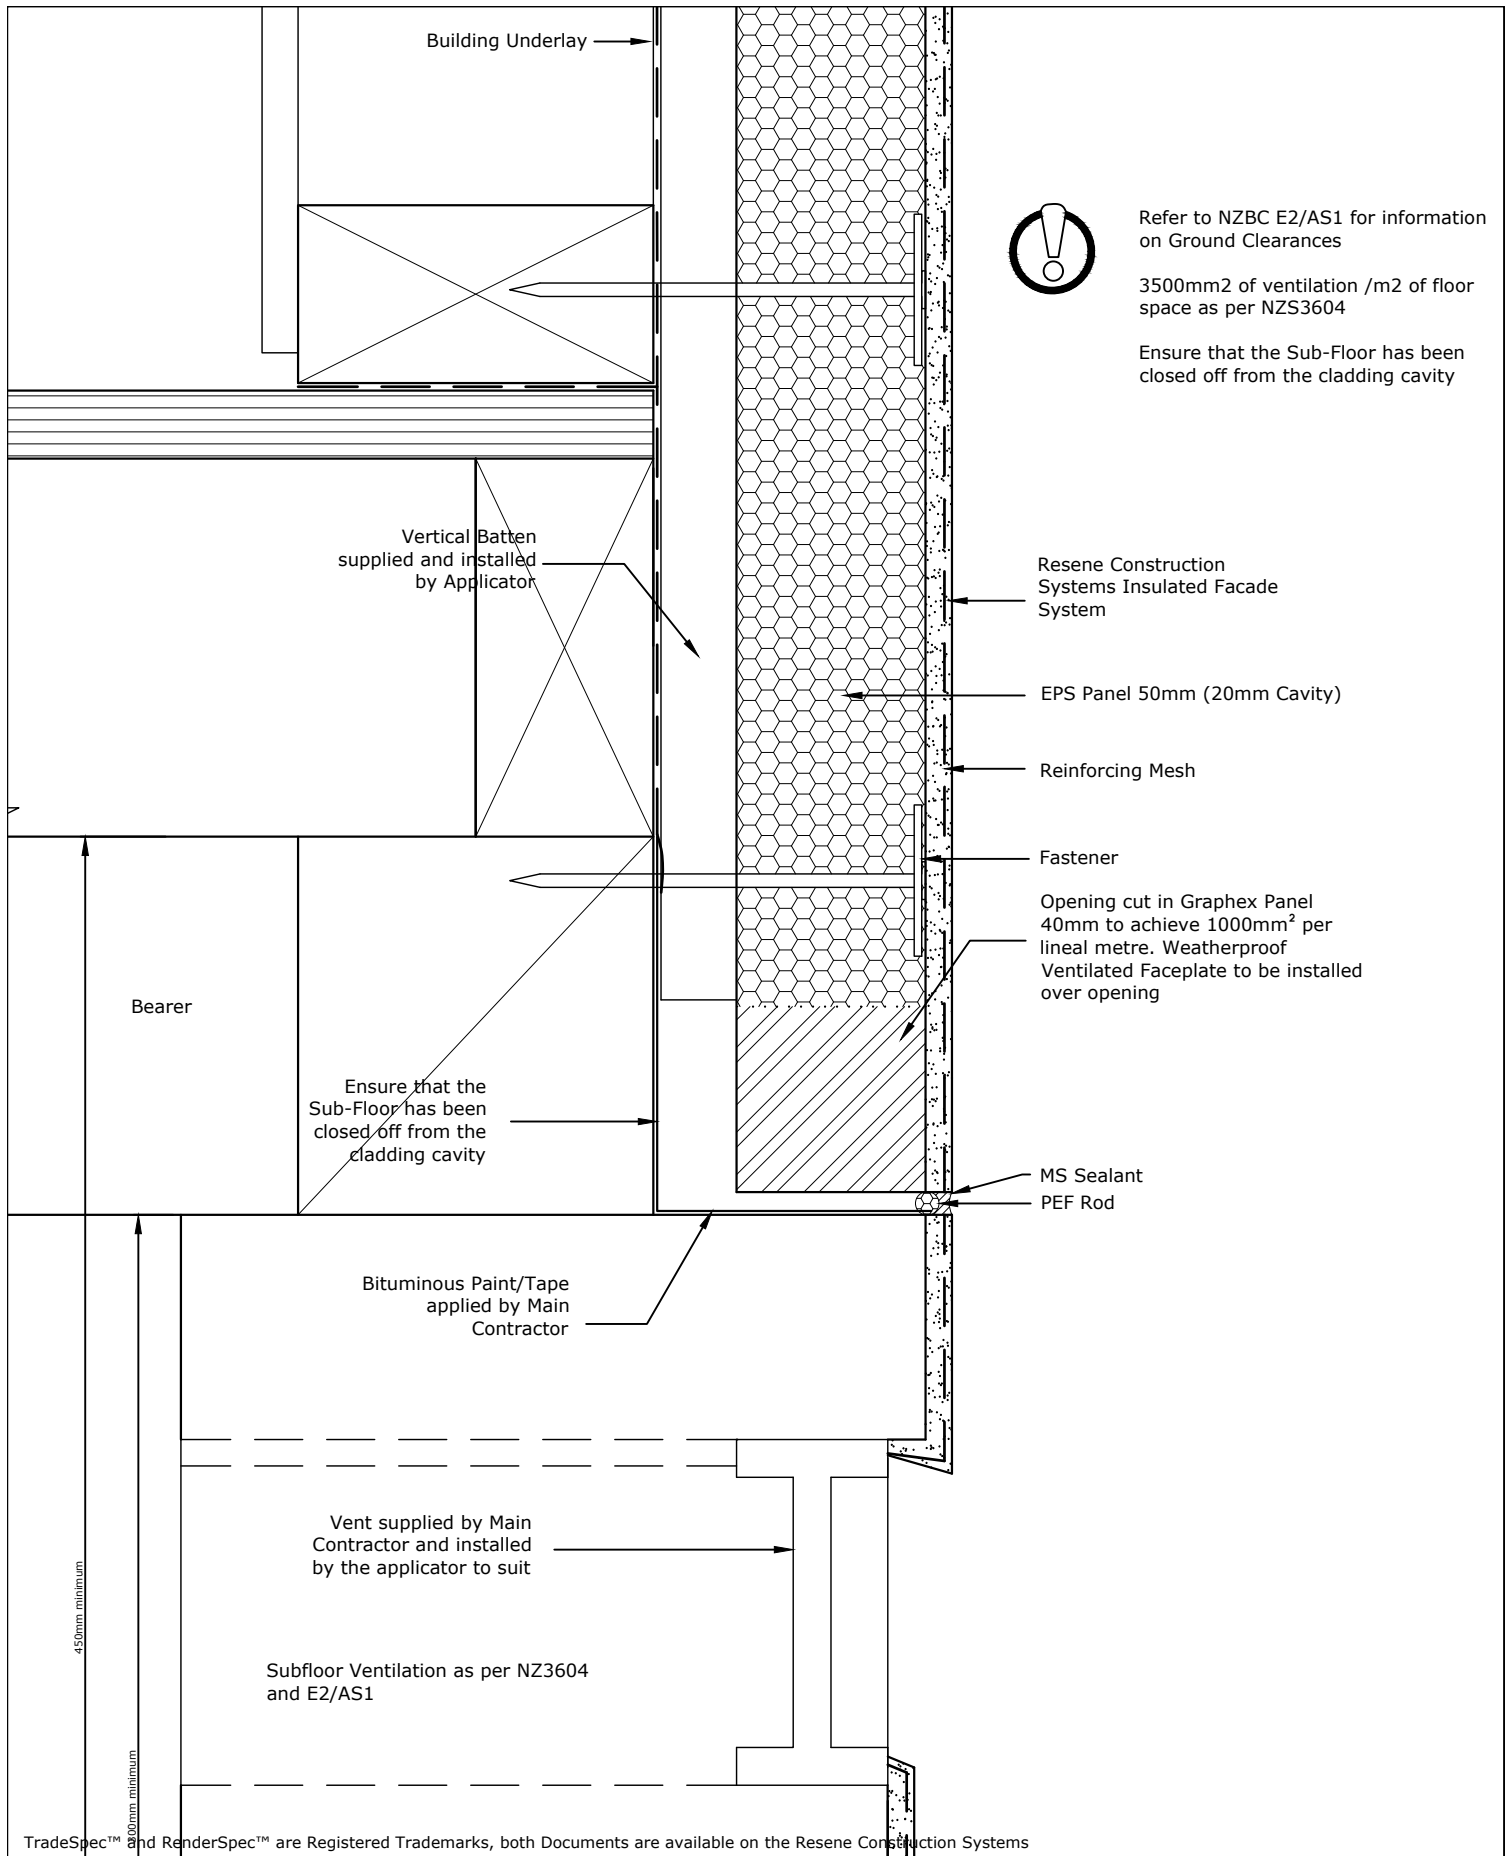

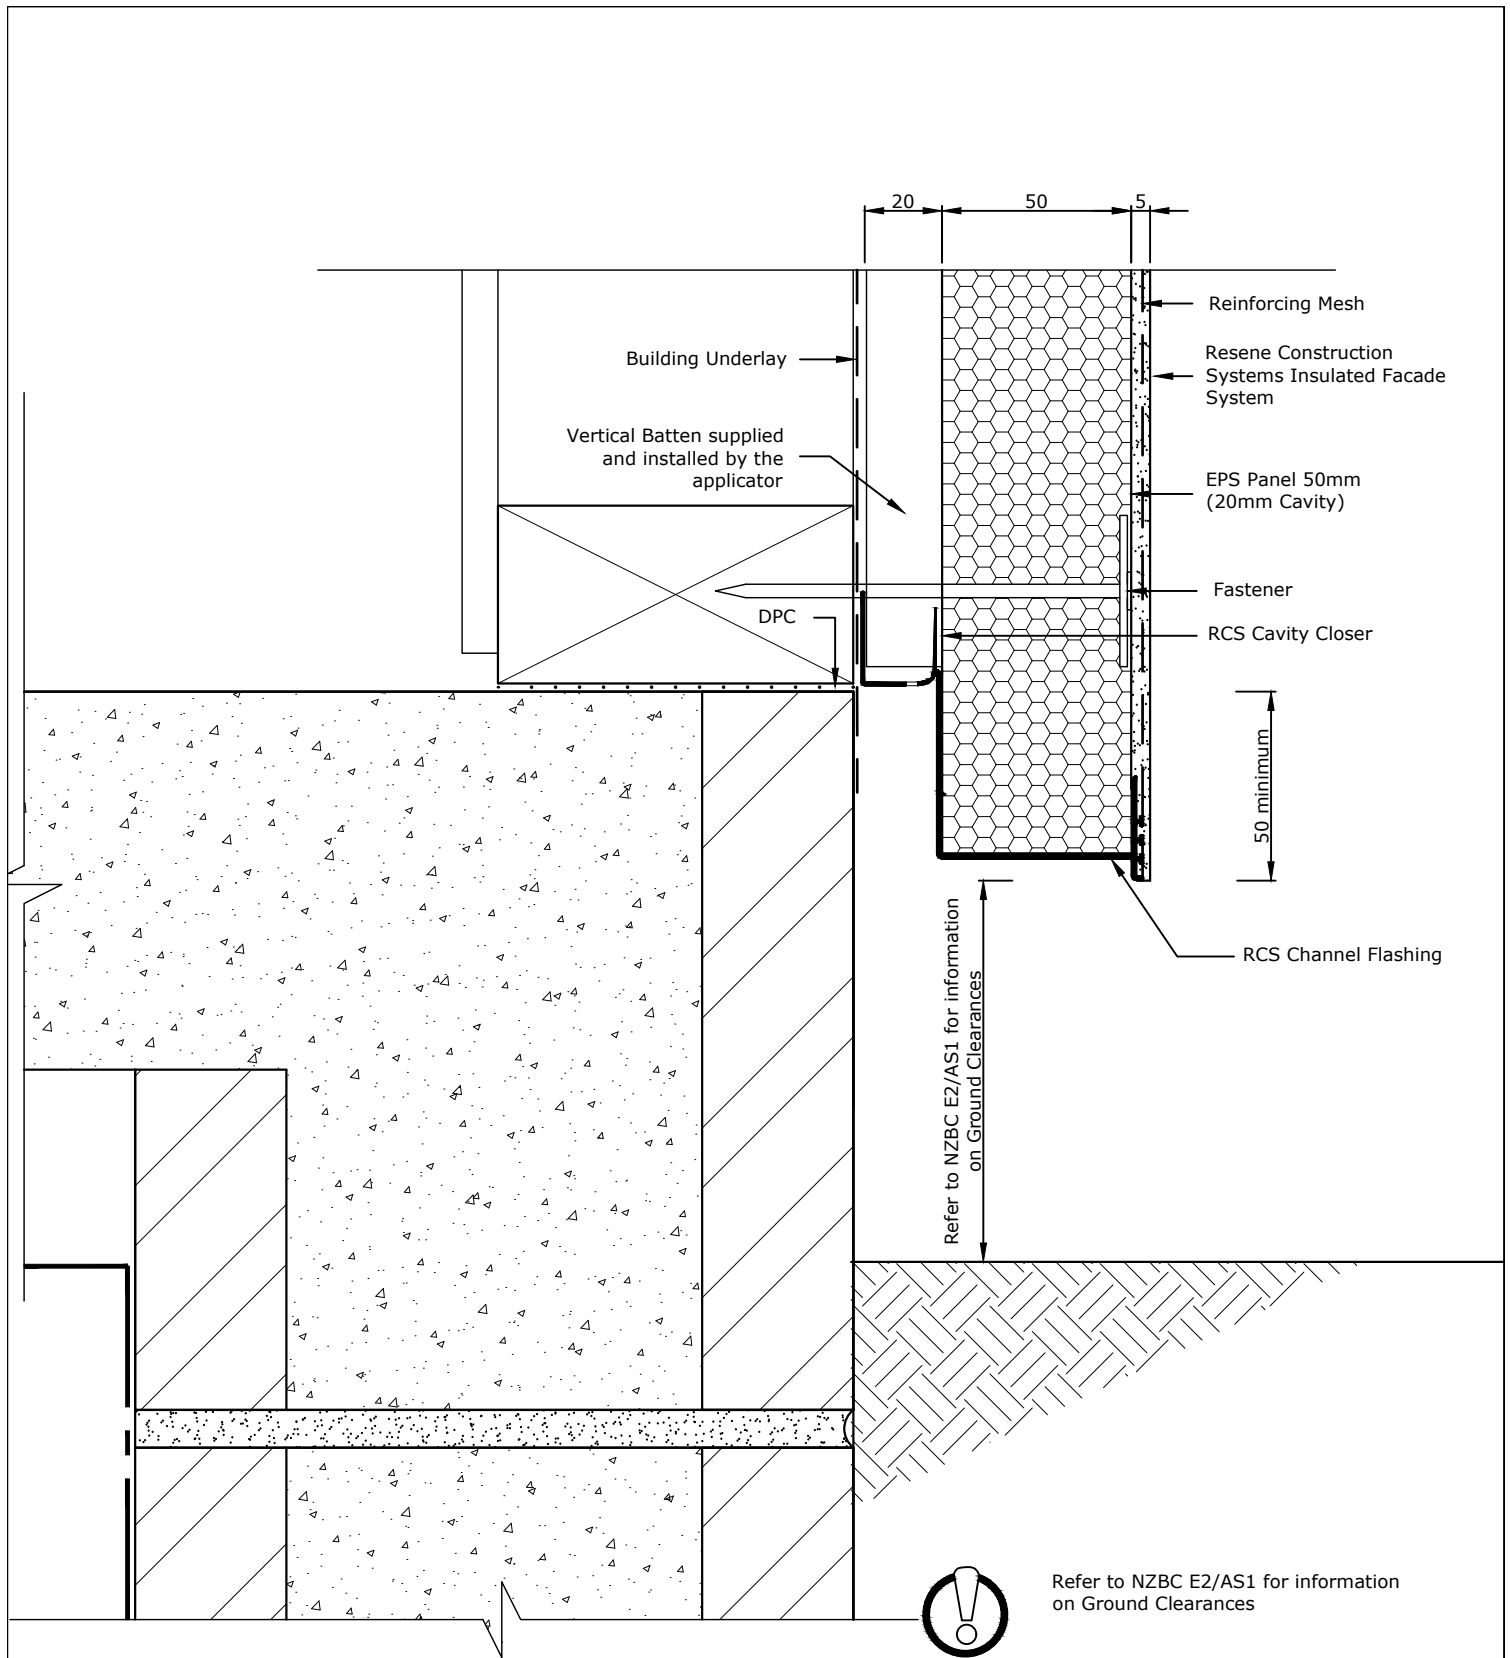

TradeSpec™ and RenderSpec™ are Registered Trademarks, both Documents are available on the Resene Construction Systems

Resene 
Construction Systems

CONFIDENTIALITY: No part of this publication may be reproduced or transmitted other than the intended use by Resene Construction Systems without written consent from the author.

System
 Insulated Facade System


Substrate
 EPS Panel 50mm (20mm Cavity)



Drawing Name
 Concrete Block Foundation

Scale
 1 : 2 @ A4

Date
 1 November 2017

Sheet
 71.02.50

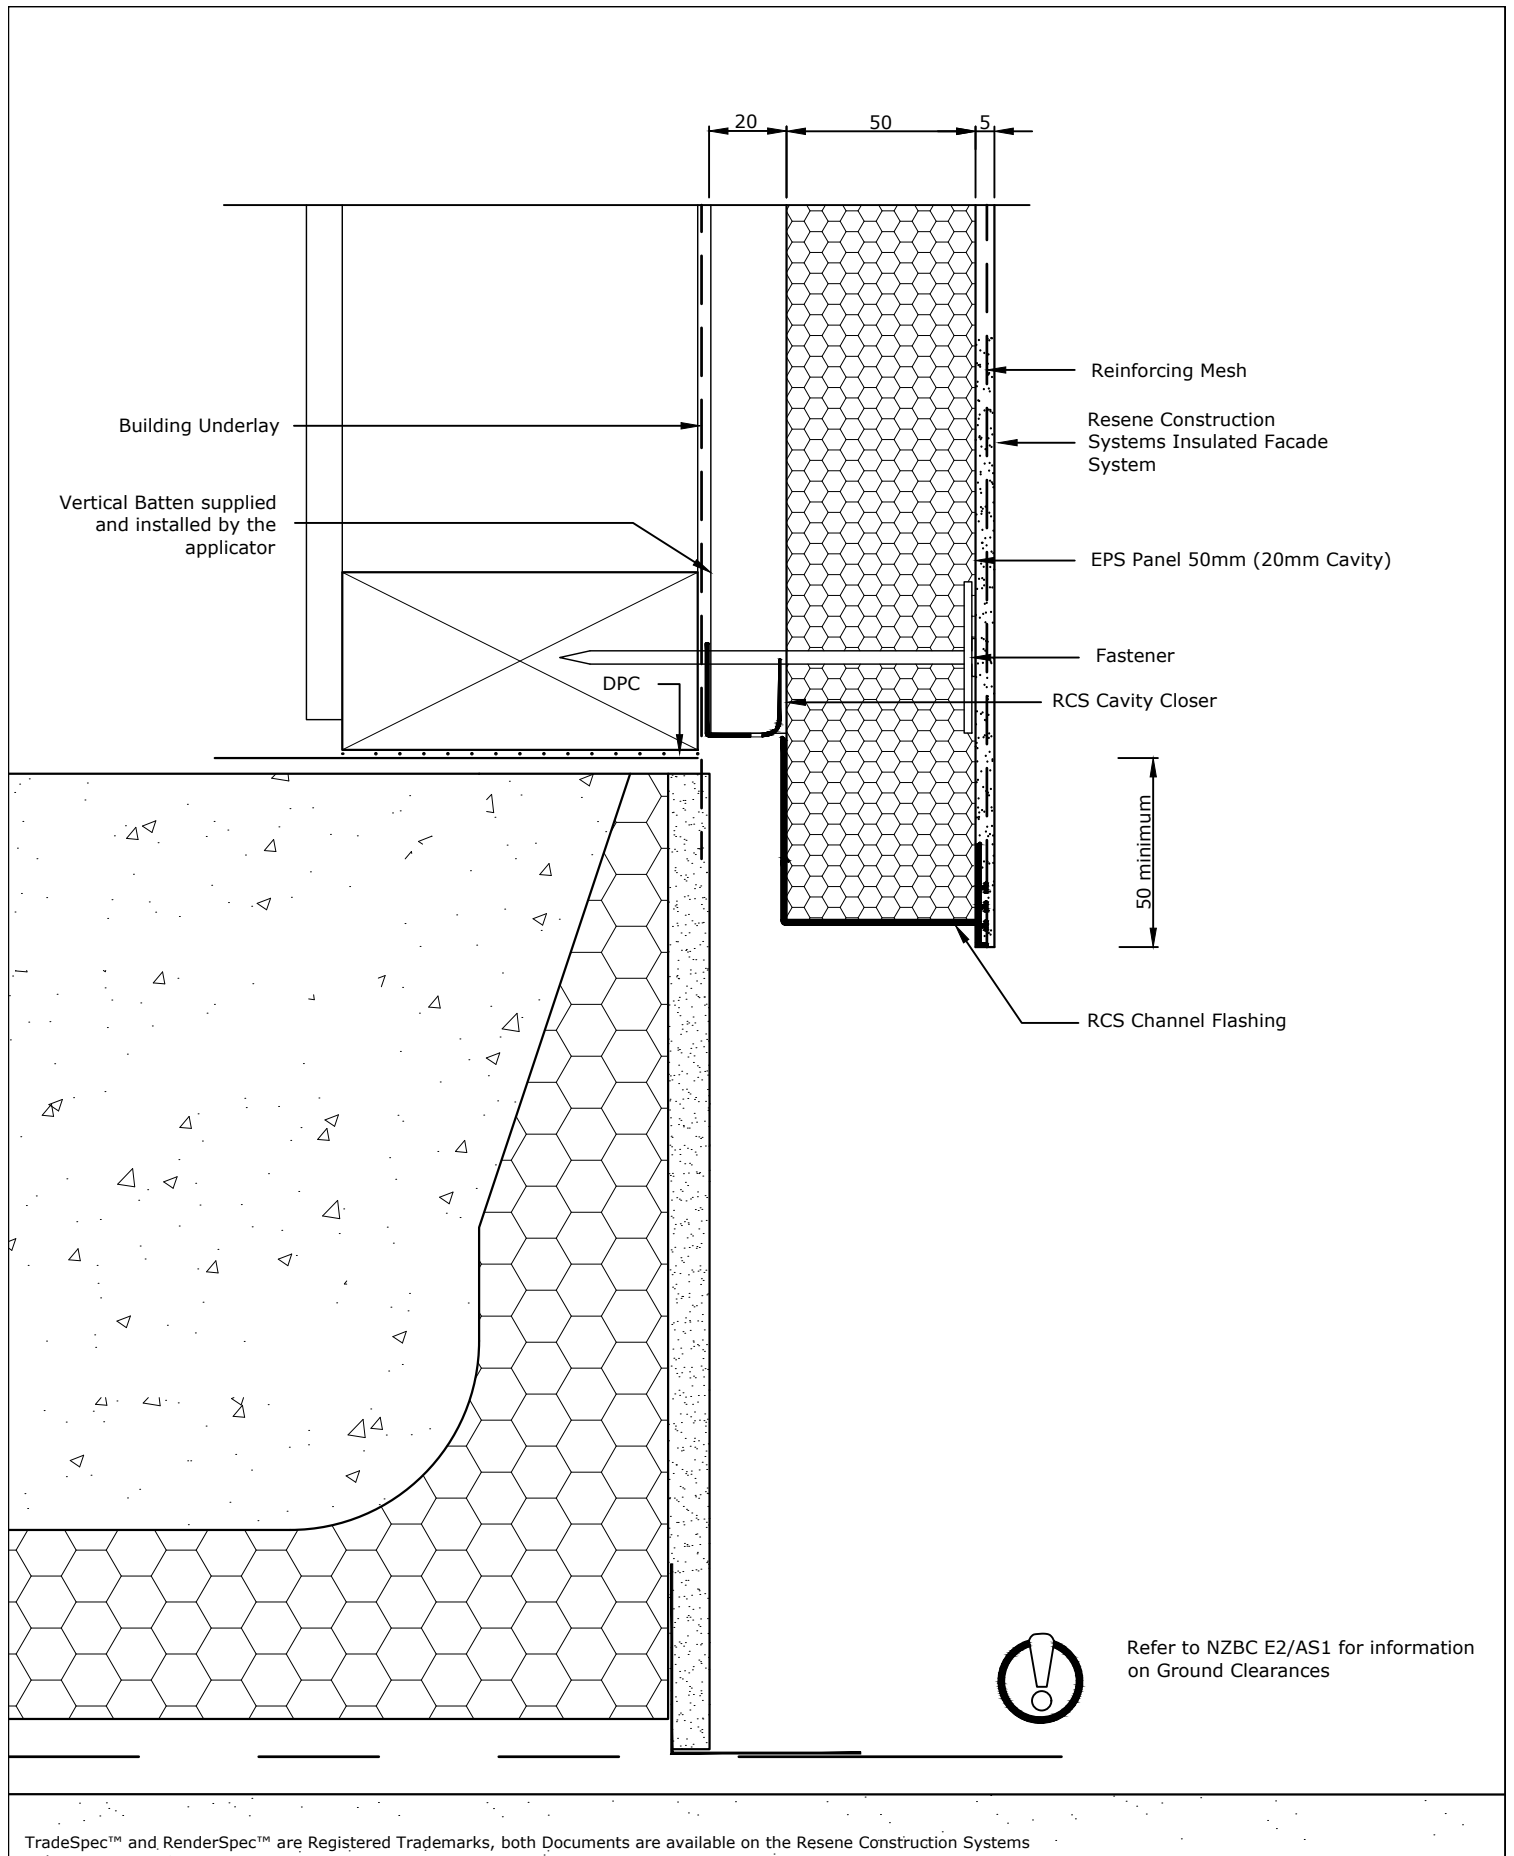

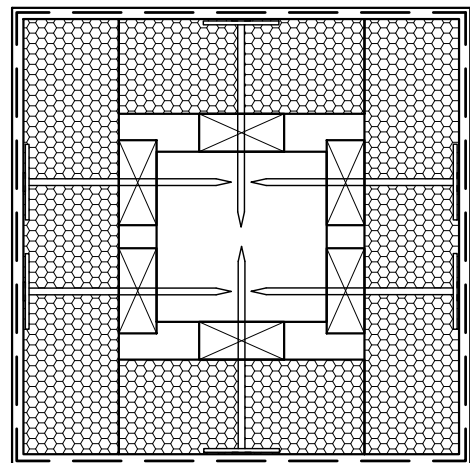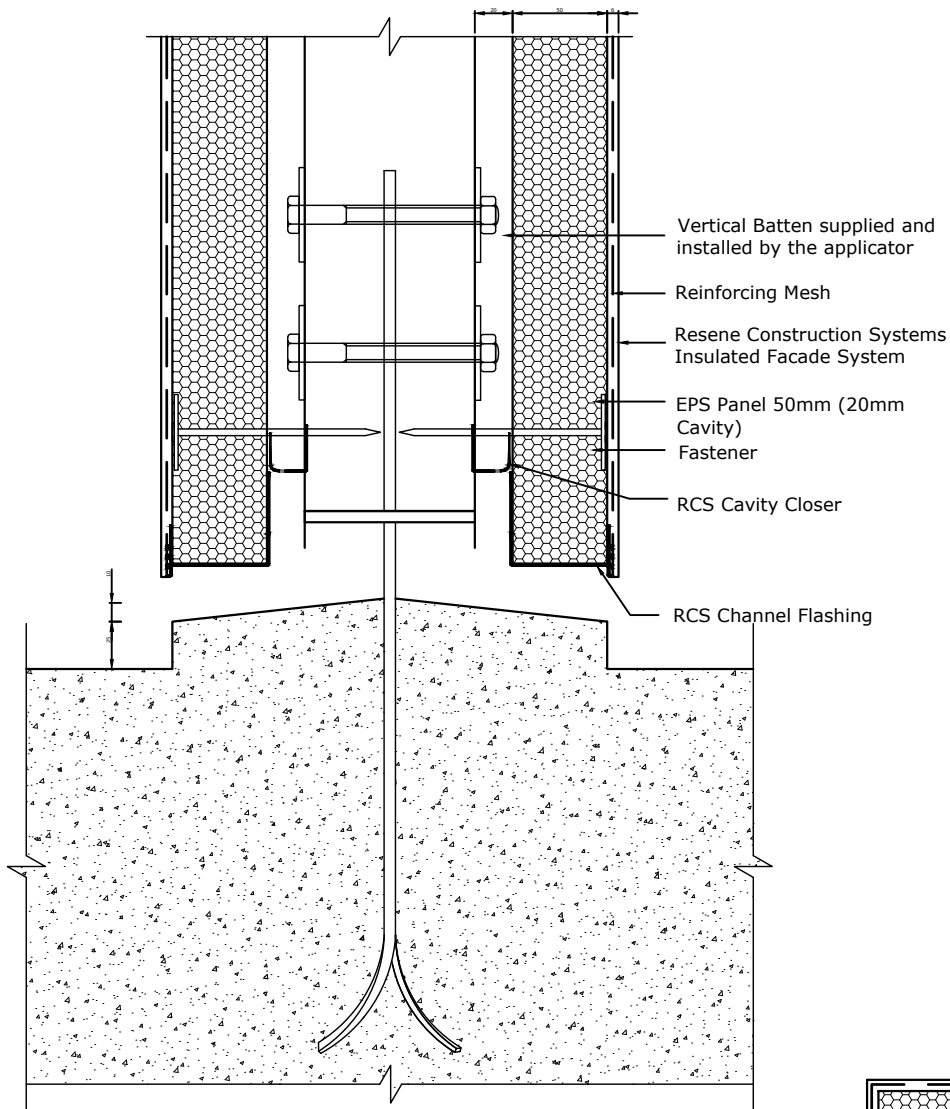

TradeSpec™ and RenderSpec™ are Registered Trademarks, both Documents are available on the Resene Construction Systems

Resene 
Construction Systems

CONFIDENTIALITY: No part of this publication may be reproduced or transmitted other than the intended use by Resene Construction Systems without written consent from the author.

System
 Insulated Facade System


Substrate
 EPS Panel 50mm (20mm Cavity)

Drawing Name
 Post Detail

Scale
 1 : 2 @ A4

Date
 1 November 2017

Sheet
 71.02.70

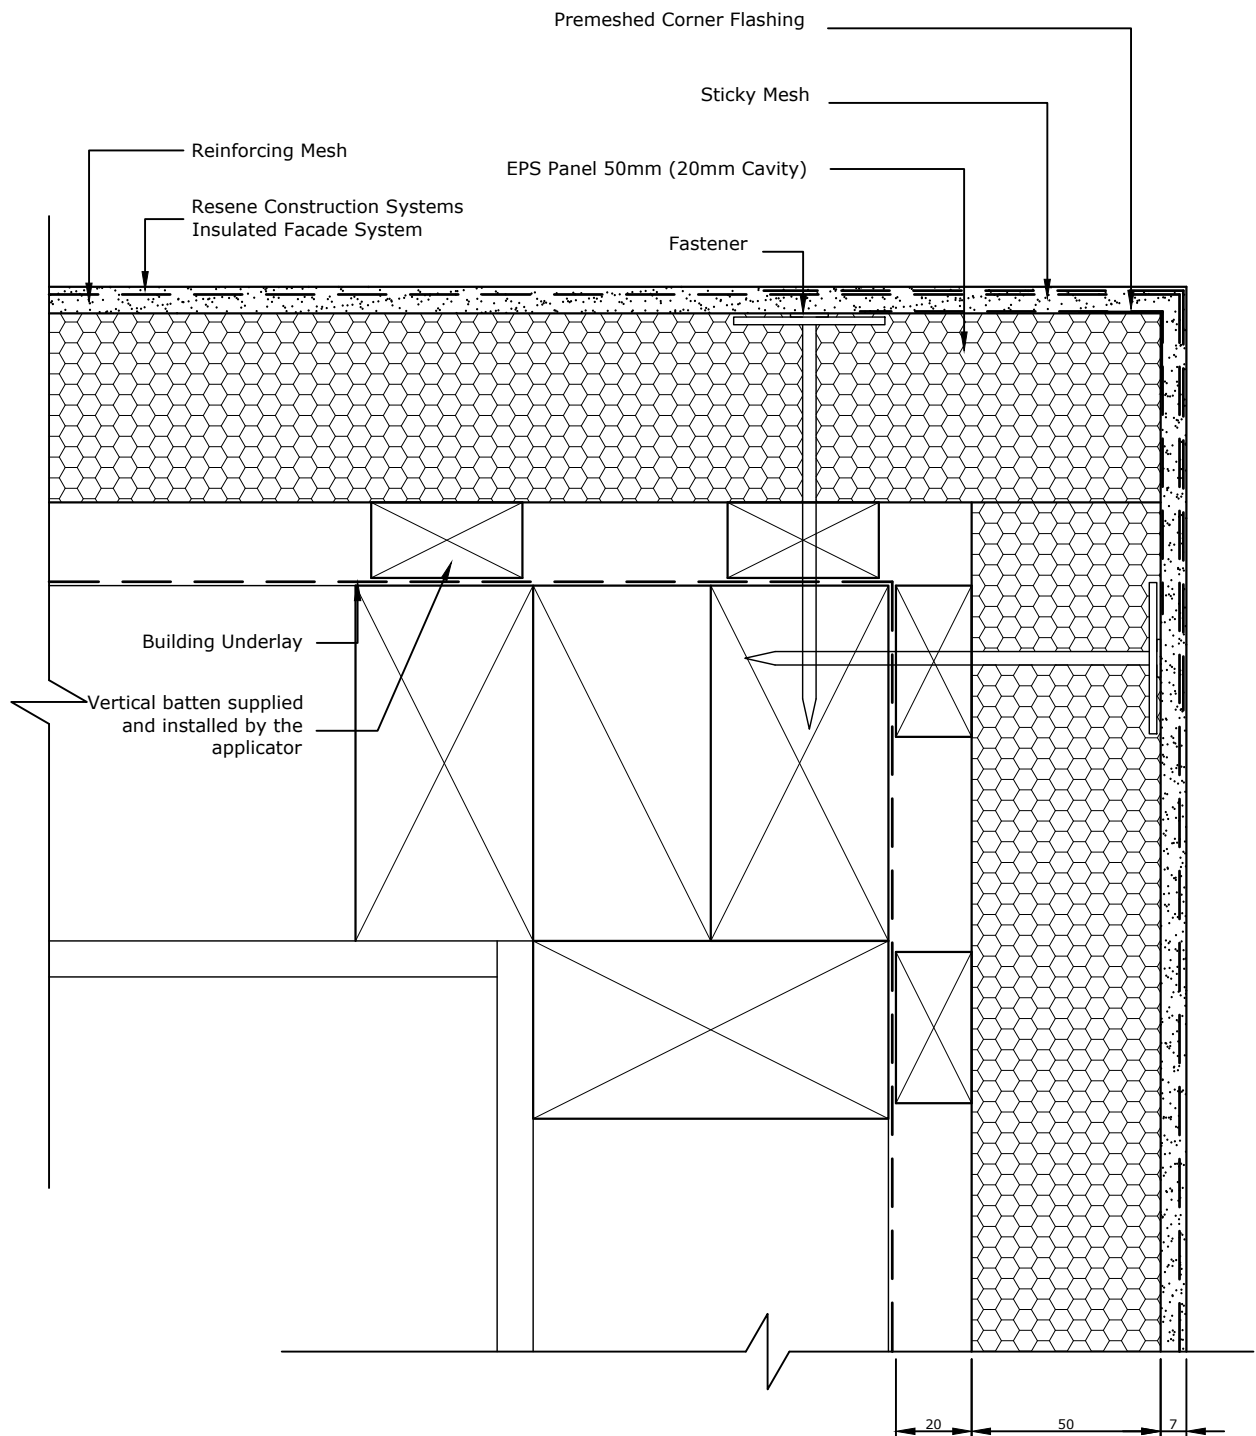

TradeSpec™ and RenderSpec™ are Registered Trademarks, both Documents are available on the Resene Construction Systems

Resene 
Construction Systems

CONFIDENTIALITY: No part of this publication may be reproduced or transmitted other than the intended use by Resene Construction Systems without written consent from the author.

System
 Insulated Facade System


Substrate
 EPS Panel 50mm (20mm Cavity)

Drawing Name
 External Corner

Scale
 1 : 2 @ A4

Date
 1 November 2017

Sheet
 71.03.00

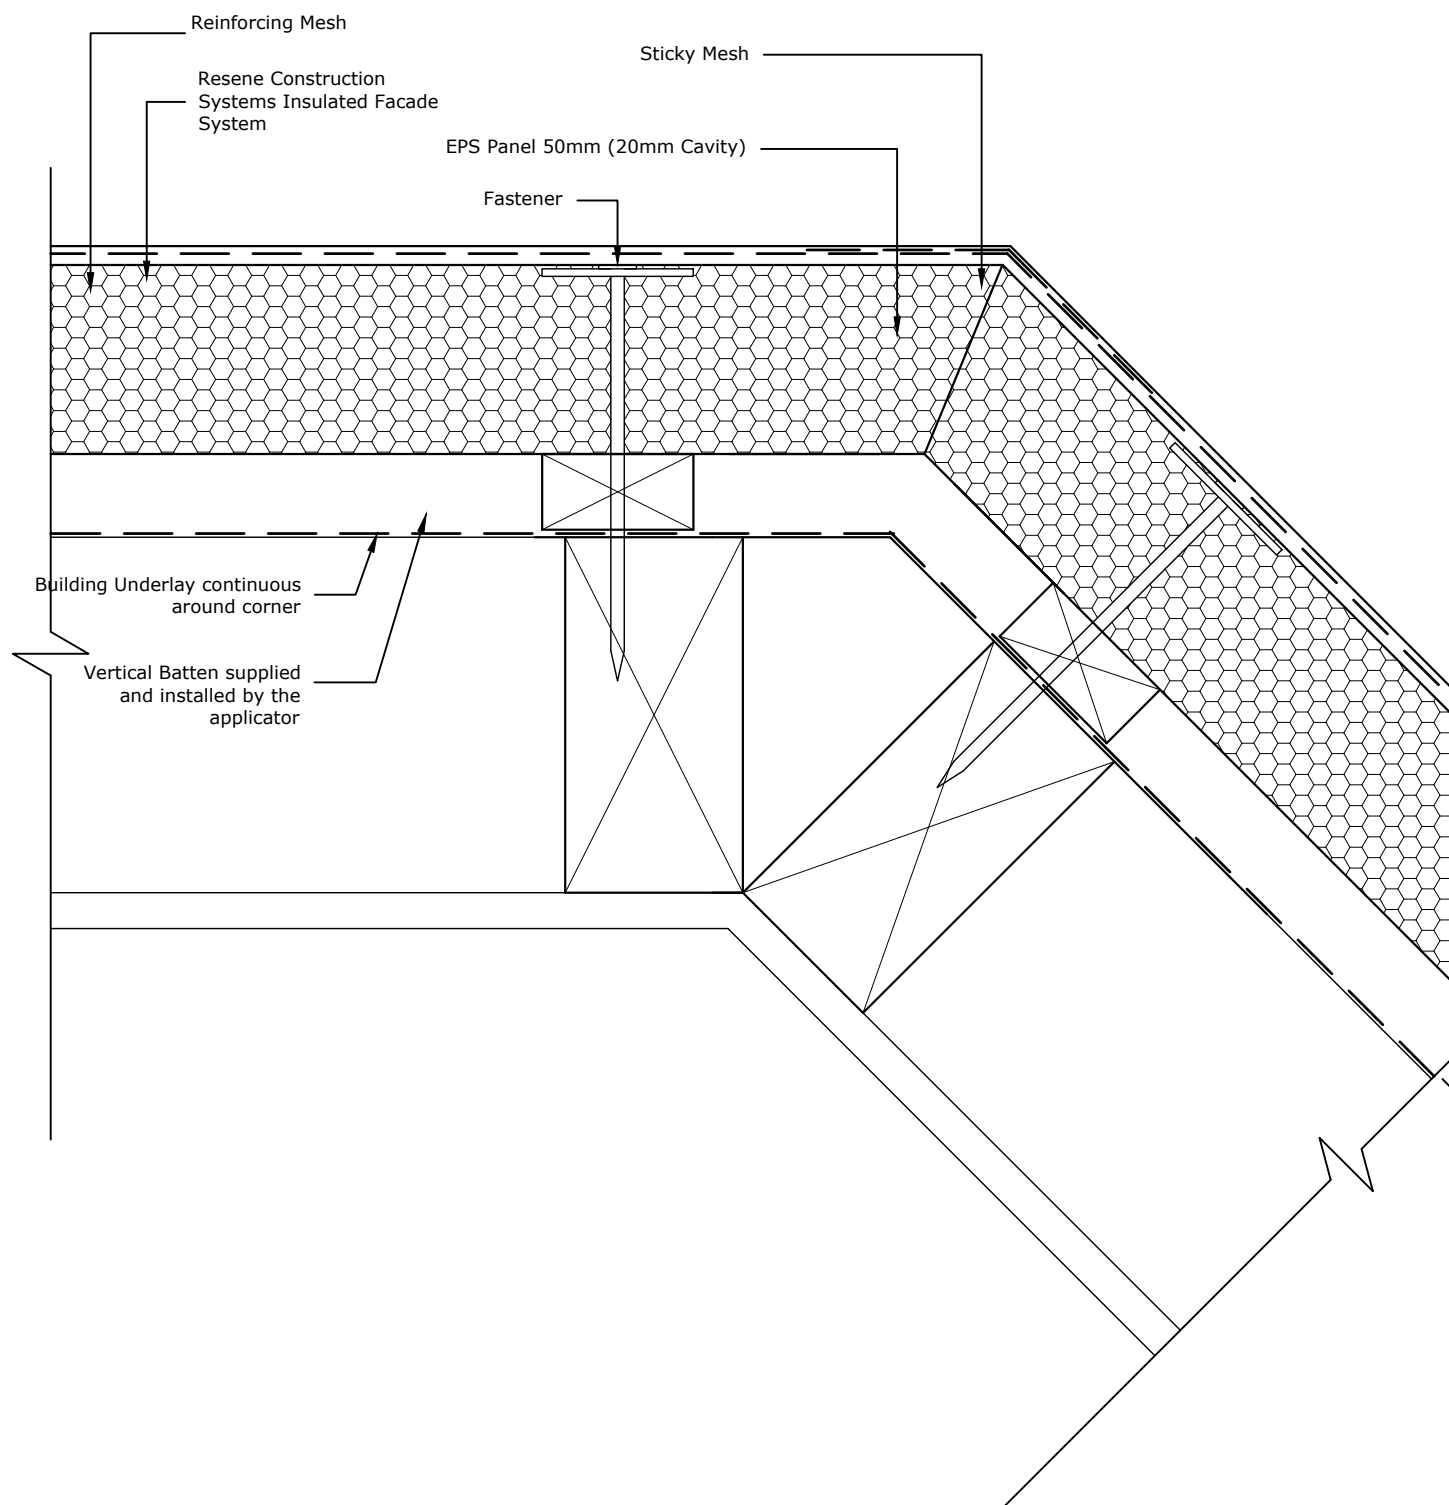

TradeSpec™ and RenderSpec™ are Registered Trademarks, both Documents are available on the Resene Construction Systems

Resene 
Construction Systems

CONFIDENTIALITY: No part of this publication may be reproduced or transmitted other than the intended use by Resene Construction Systems without written consent from the author.

System
 Insulated Facade System


Substrate
 EPS Panel 50mm (20mm Cavity)

Drawing Name
 External Corner - 45 Degrees

Scale
 1 : 2 @ A4

Date
 1 November 2017

Sheet
 71.03.01

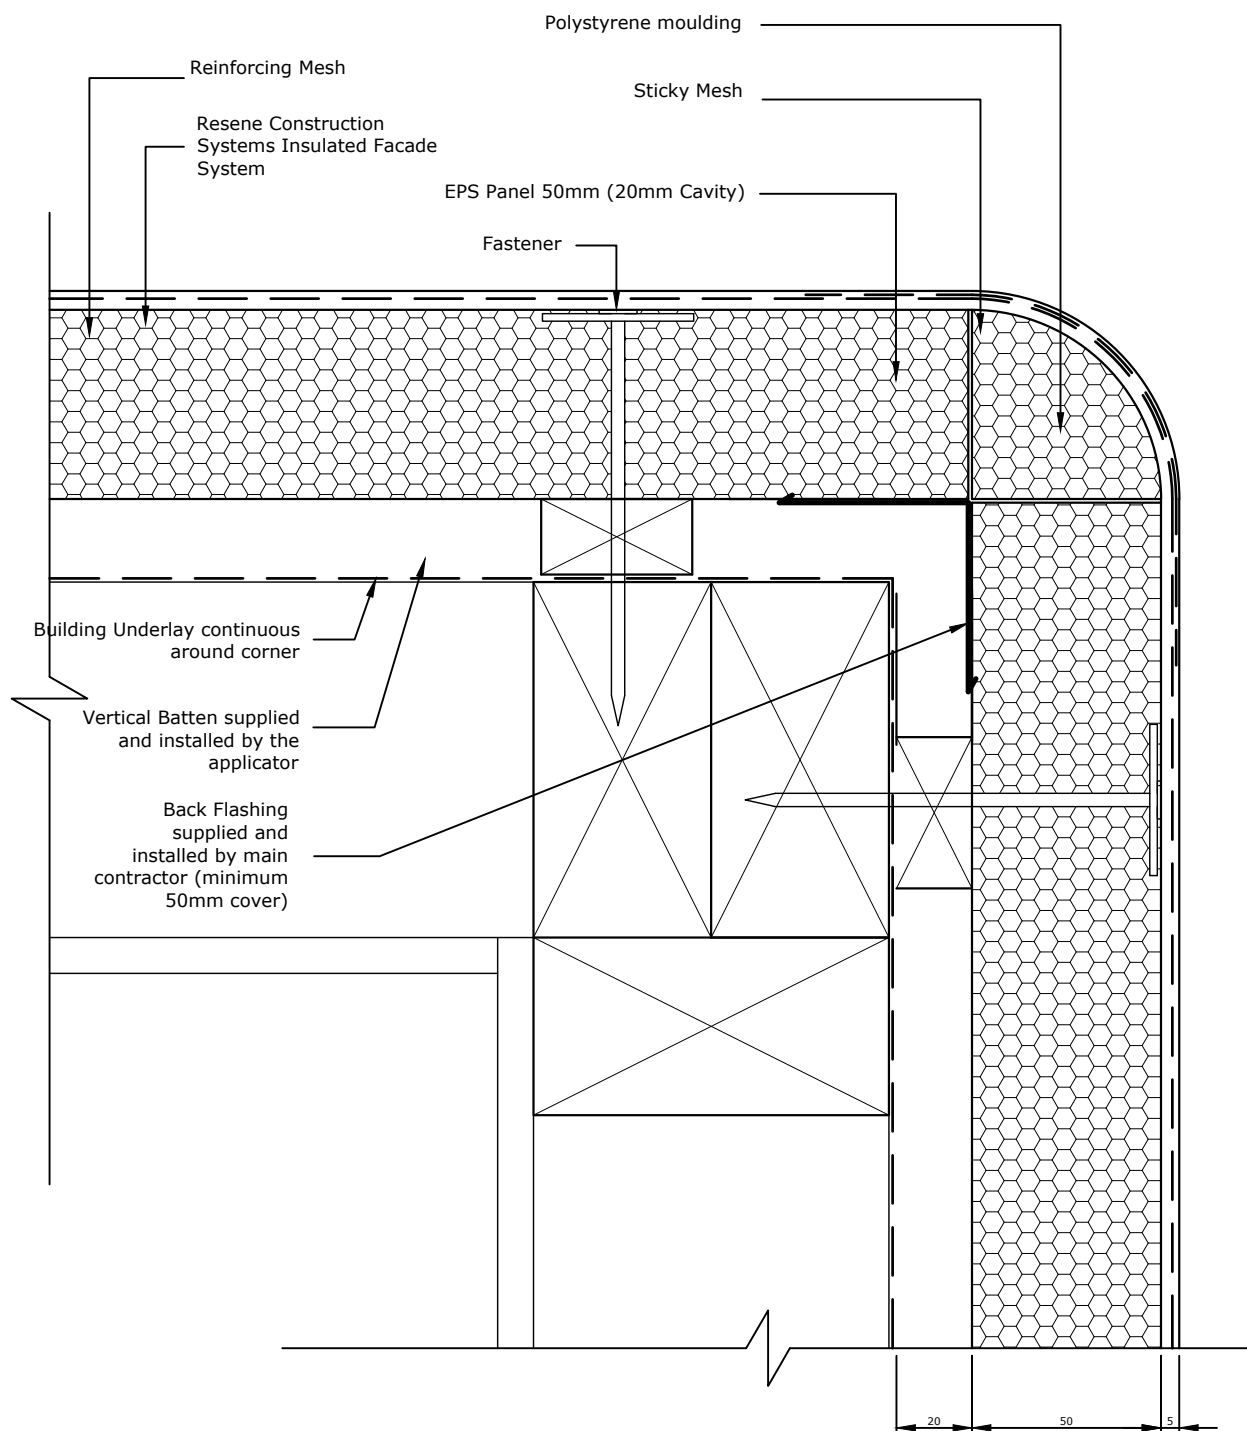

TradeSpec™ and RenderSpec™ are Registered Trademarks, both Documents are available on the Resene Construction Systems

Resene 
Construction Systems

CONFIDENTIALITY: No part of this publication may be reproduced or transmitted other than the intended use by Resene Construction Systems without written consent from the author.

System
 Insulated Facade System


Substrate
 EPS Panel 50mm (20mm Cavity)

Drawing Name
 External Corner - Rounded

Scale
 1 : 2 @ A4

Date
 1 November 2017

Sheet
 71.03.02

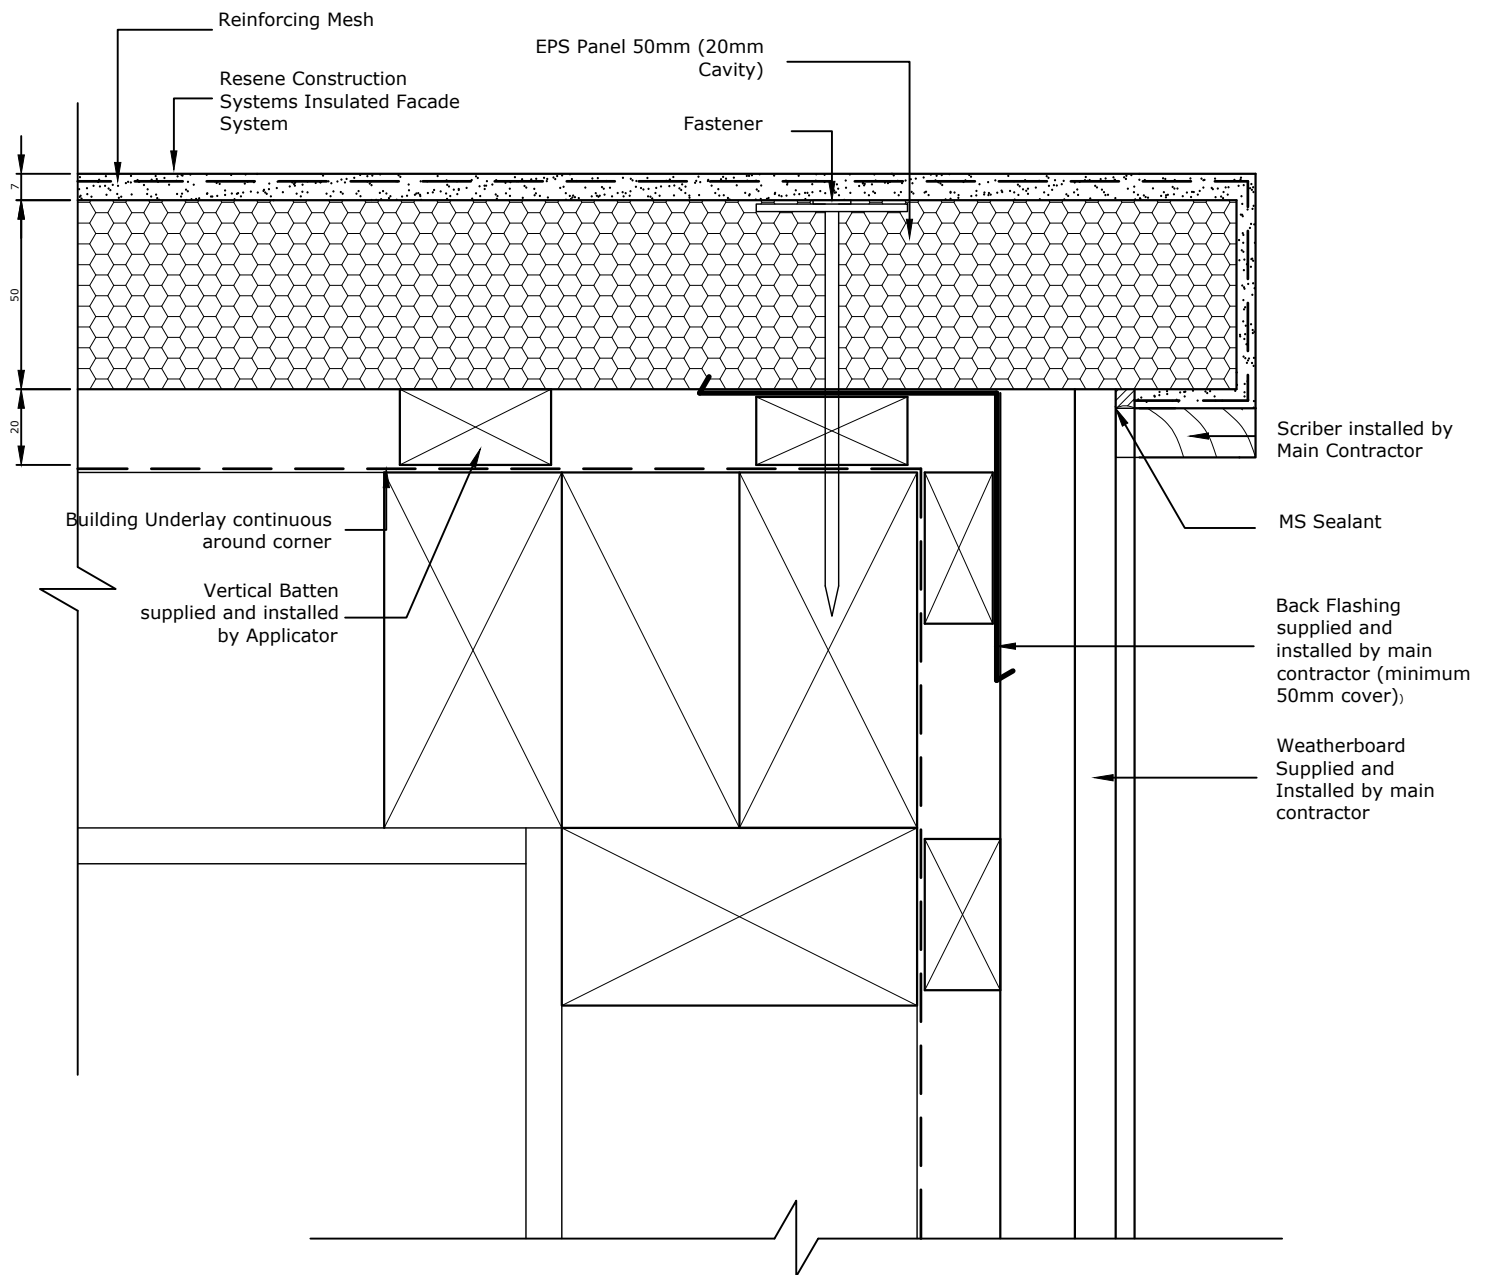

TradeSpec™ and RenderSpec™ are Registered Trademarks, both Documents are available on the Resene Construction Systems

Resene 
Construction Systems

CONFIDENTIALITY: No part of this publication may be reproduced or transmitted other than the intended use by Resene Construction Systems without written consent from the author.

System
 Insulated Facade System


Substrate
 EPS Panel 50mm (20mm Cavity)

Drawing Name
 External Corner with Weatherboard - Option 1

Scale
 1 : 2 @ A4

Date
 1 November 2017

Sheet
 71.03.10

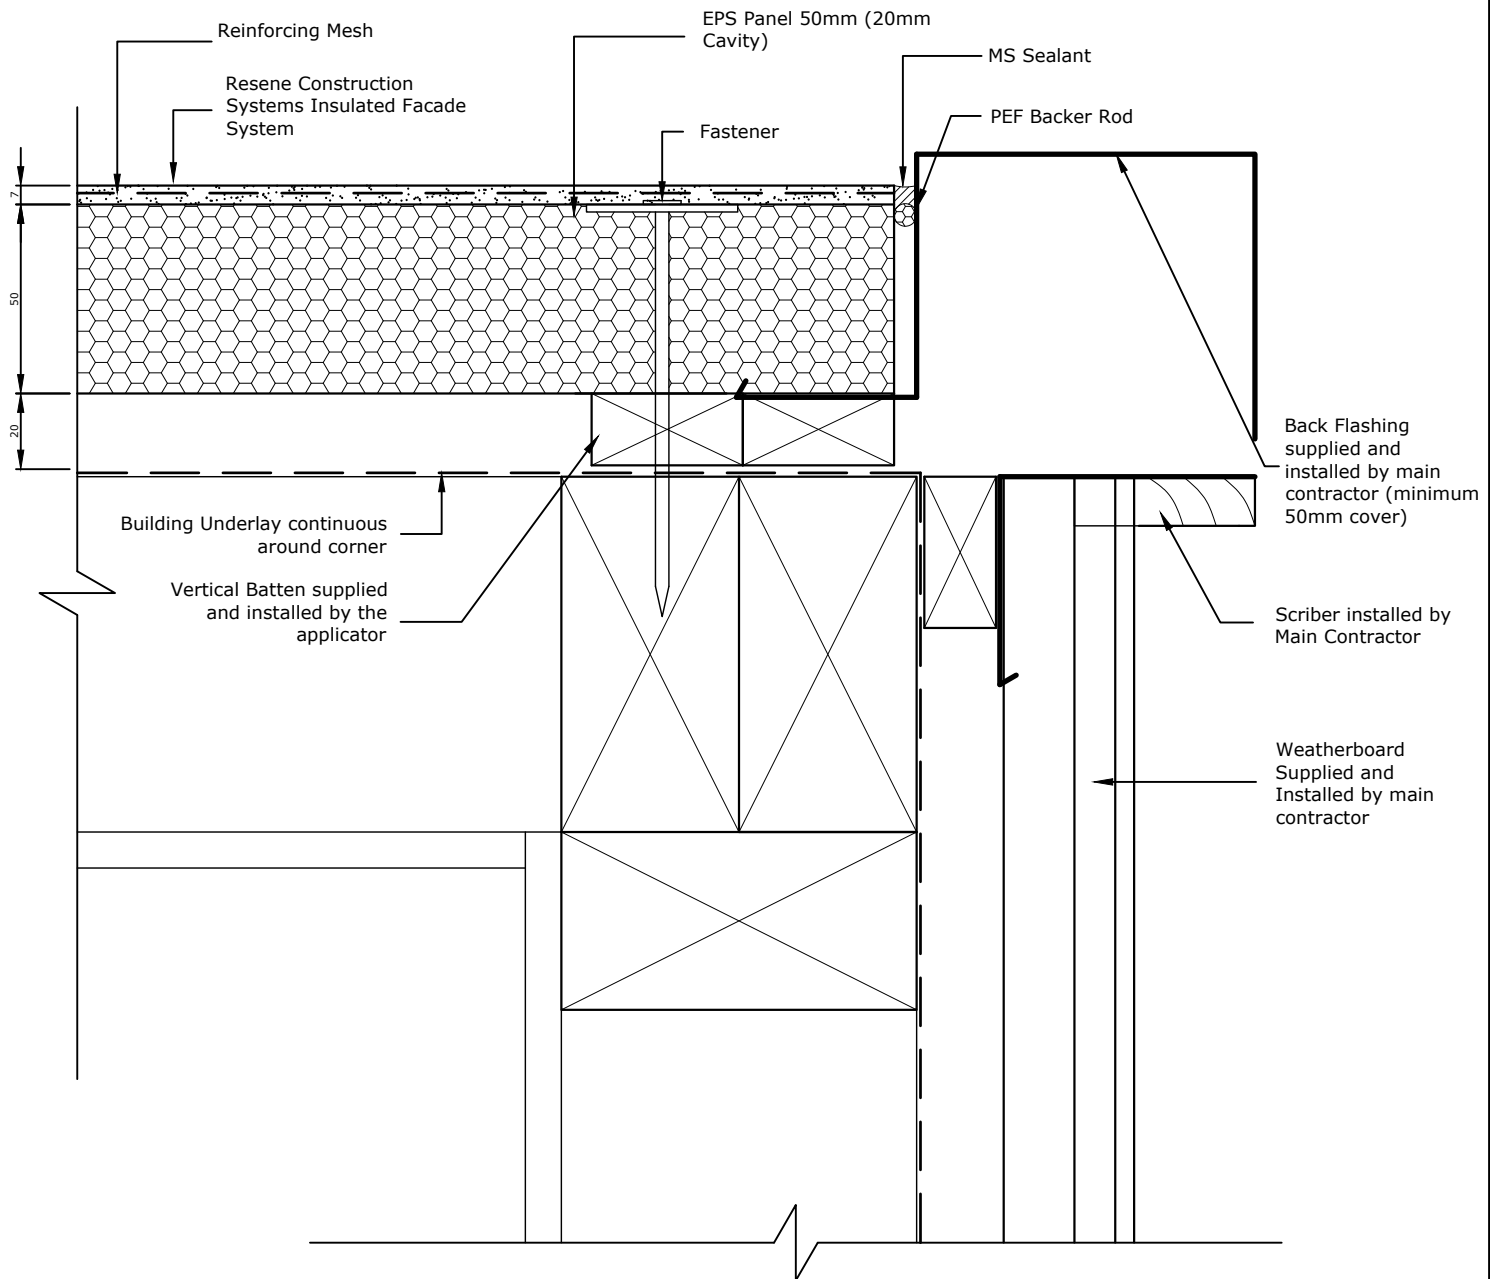

TradeSpec™ and RenderSpec™ are Registered Trademarks, both Documents are available on the Resene Construction Systems

Resene 
Construction Systems

CONFIDENTIALITY: No part of this publication may be reproduced or transmitted other than the intended use by Resene Construction Systems without written consent from the author.

System
 Insulated Facade System


Substrate
 EPS Panel 50mm (20mm Cavity)

Drawing Name
 External Corner with Weatherboard - Option 2

Scale
 1 : 2 @ A4

Date
 1 November 2017

Sheet
 71.03.11

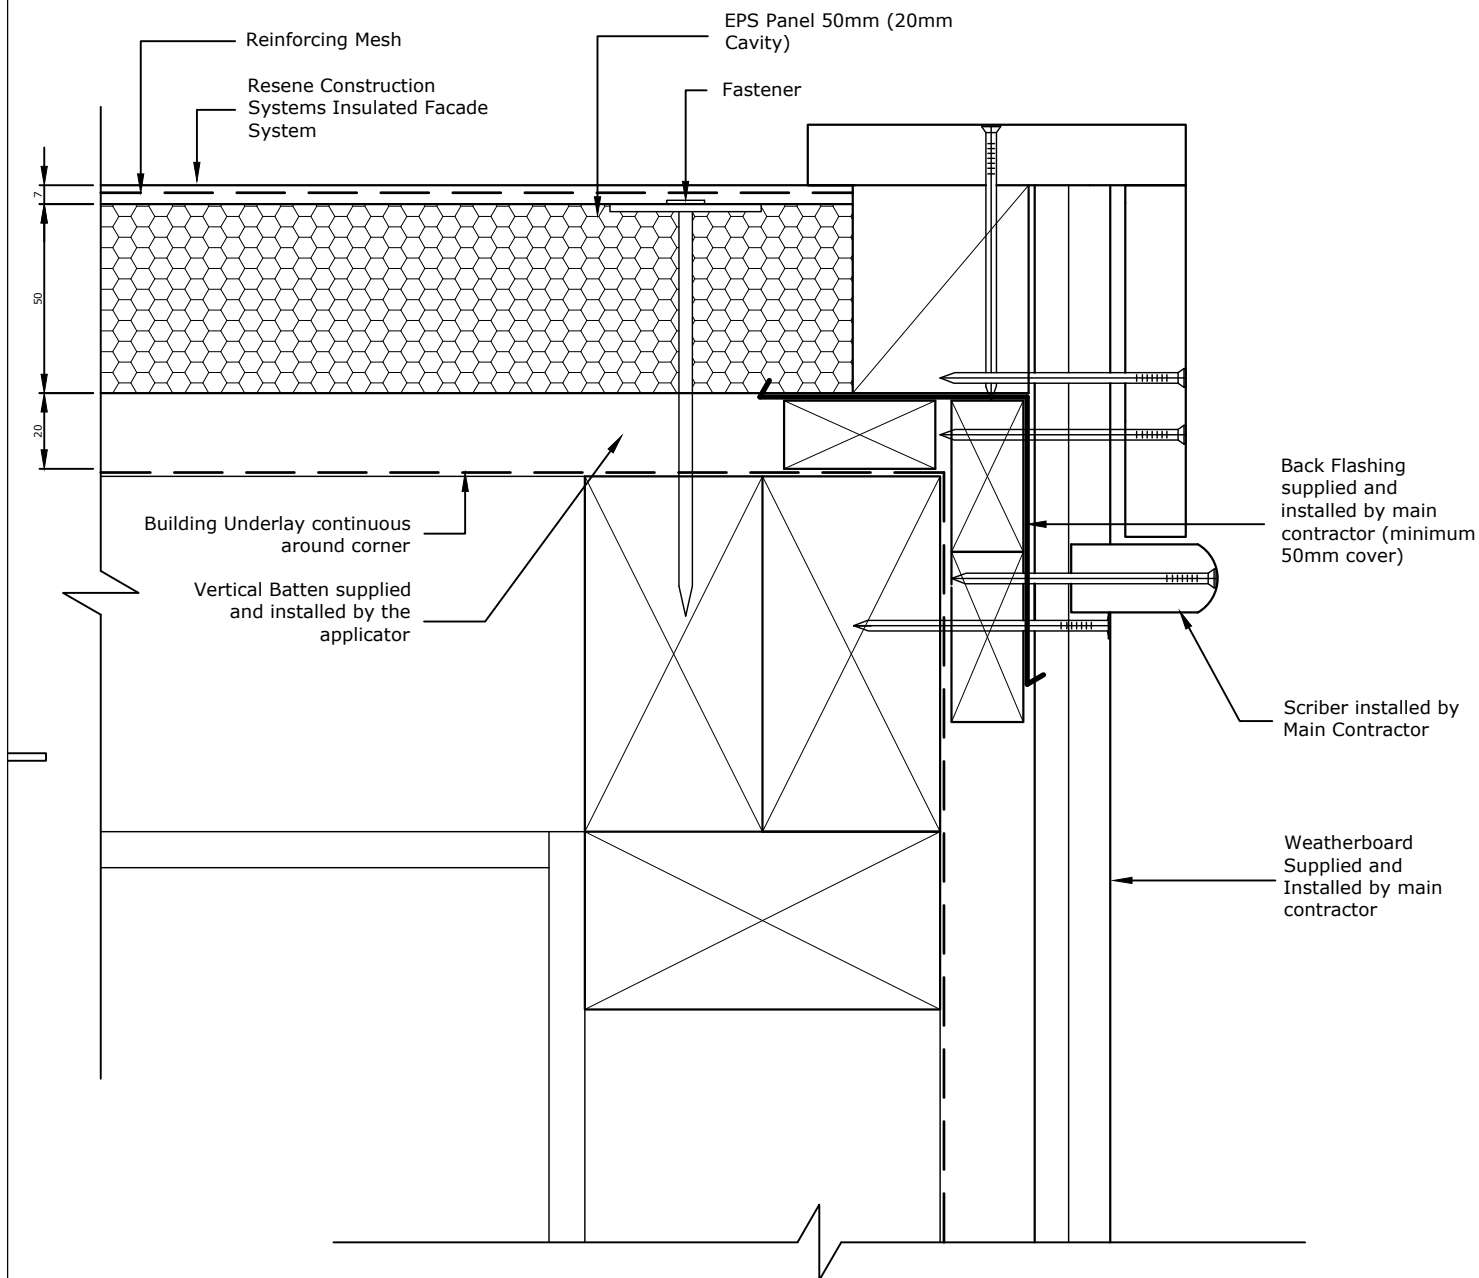

TradeSpec™ and RenderSpec™ are Registered Trademarks, both Documents are available on the Resene Construction Systems

Resene 
Construction Systems

CONFIDENTIALITY: No part of this publication may be reproduced or transmitted other than the intended use by Resene Construction Systems without written consent from the author.

System
 Insulated Facade System


Substrate
 EPS Panel 50mm (20mm Cavity)

Drawing Name
 External Corner with Weatherboard - Option 3

Scale
 1 : 2 @ A4

Date
 1 November 2017

Sheet
 71.03.12

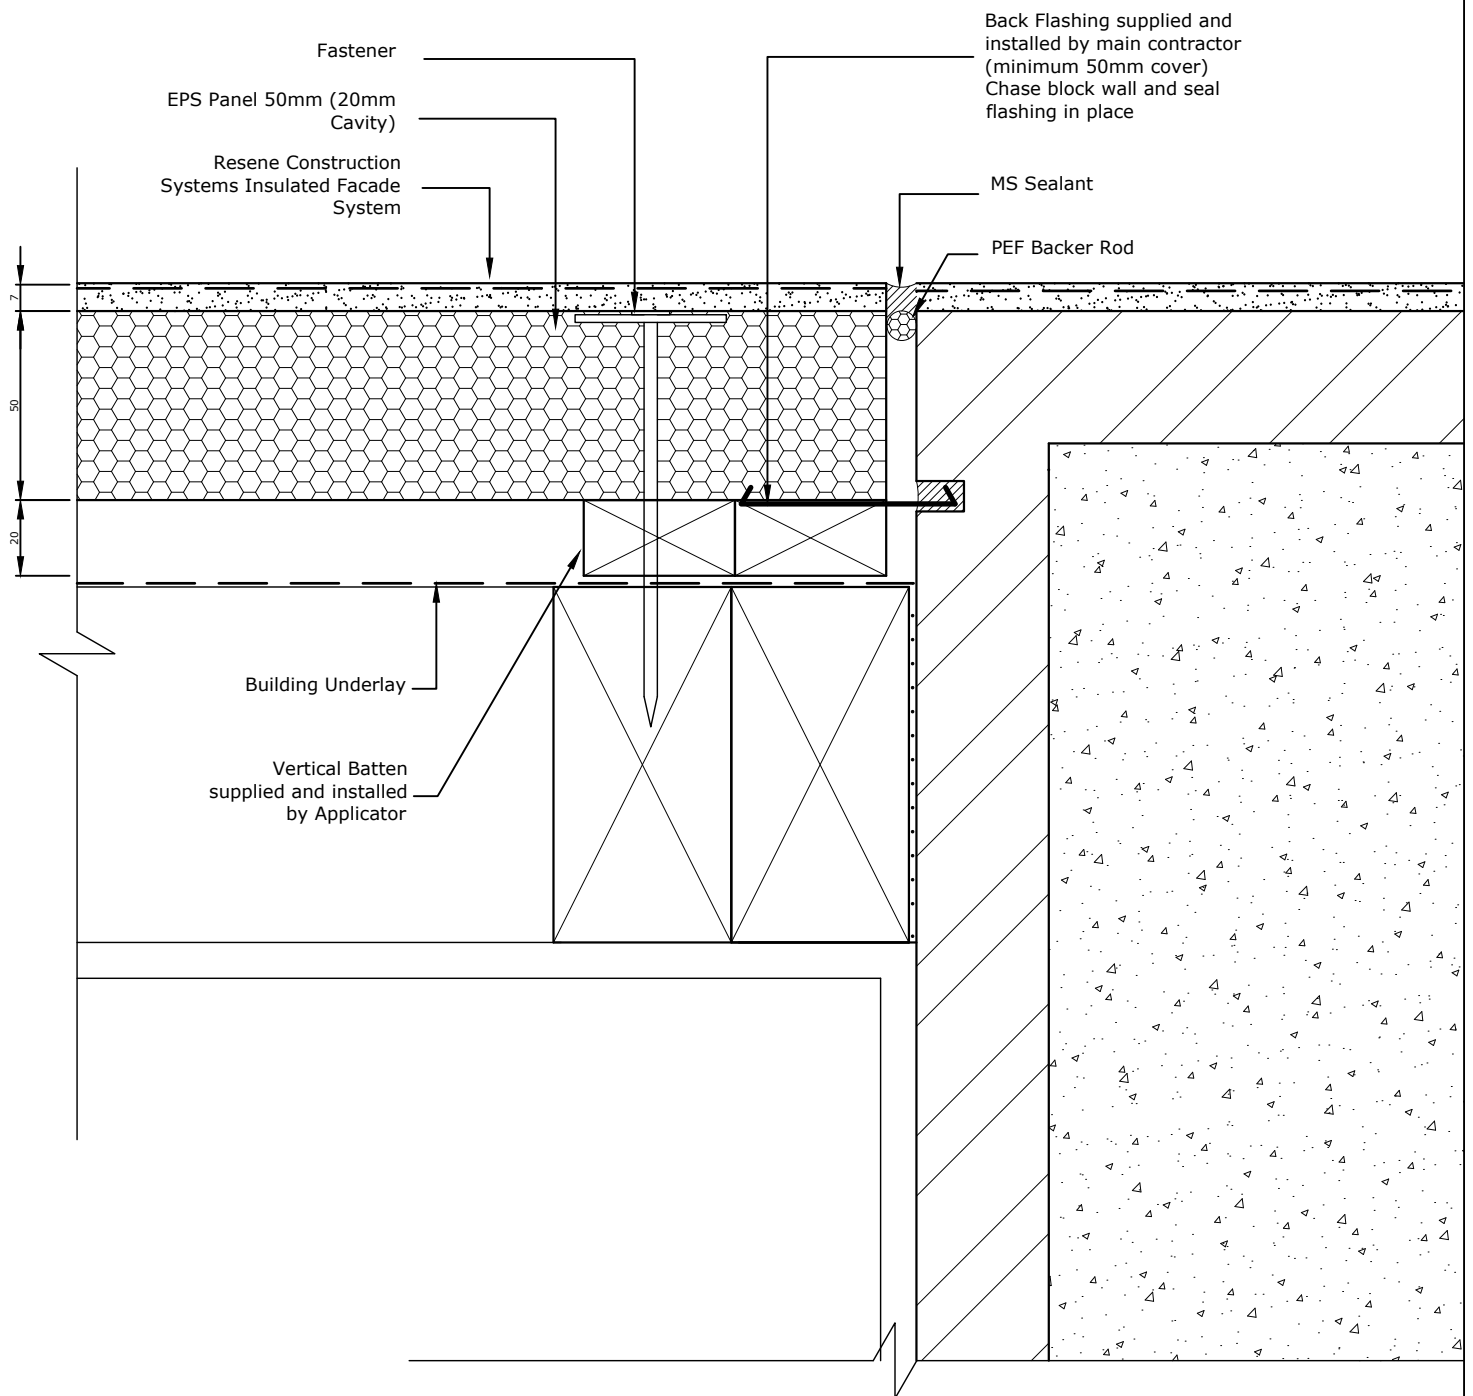

TradeSpec™ and RenderSpec™ are Registered Trademarks, both Documents are available on the Resene Construction Systems

Resene 
Construction Systems

CONFIDENTIALITY: No part of this publication may be reproduced or transmitted other than the intended use by Resene Construction Systems without written consent from the author.

System
Insulated Facade System


Substrate
EPS Panel 50mm (20mm Cavity)

Drawing Name
External Corner with Masonry Block - Option 1

Scale
1 : 2 @ A4

Date
1 November 2017

Sheet
71.03.20

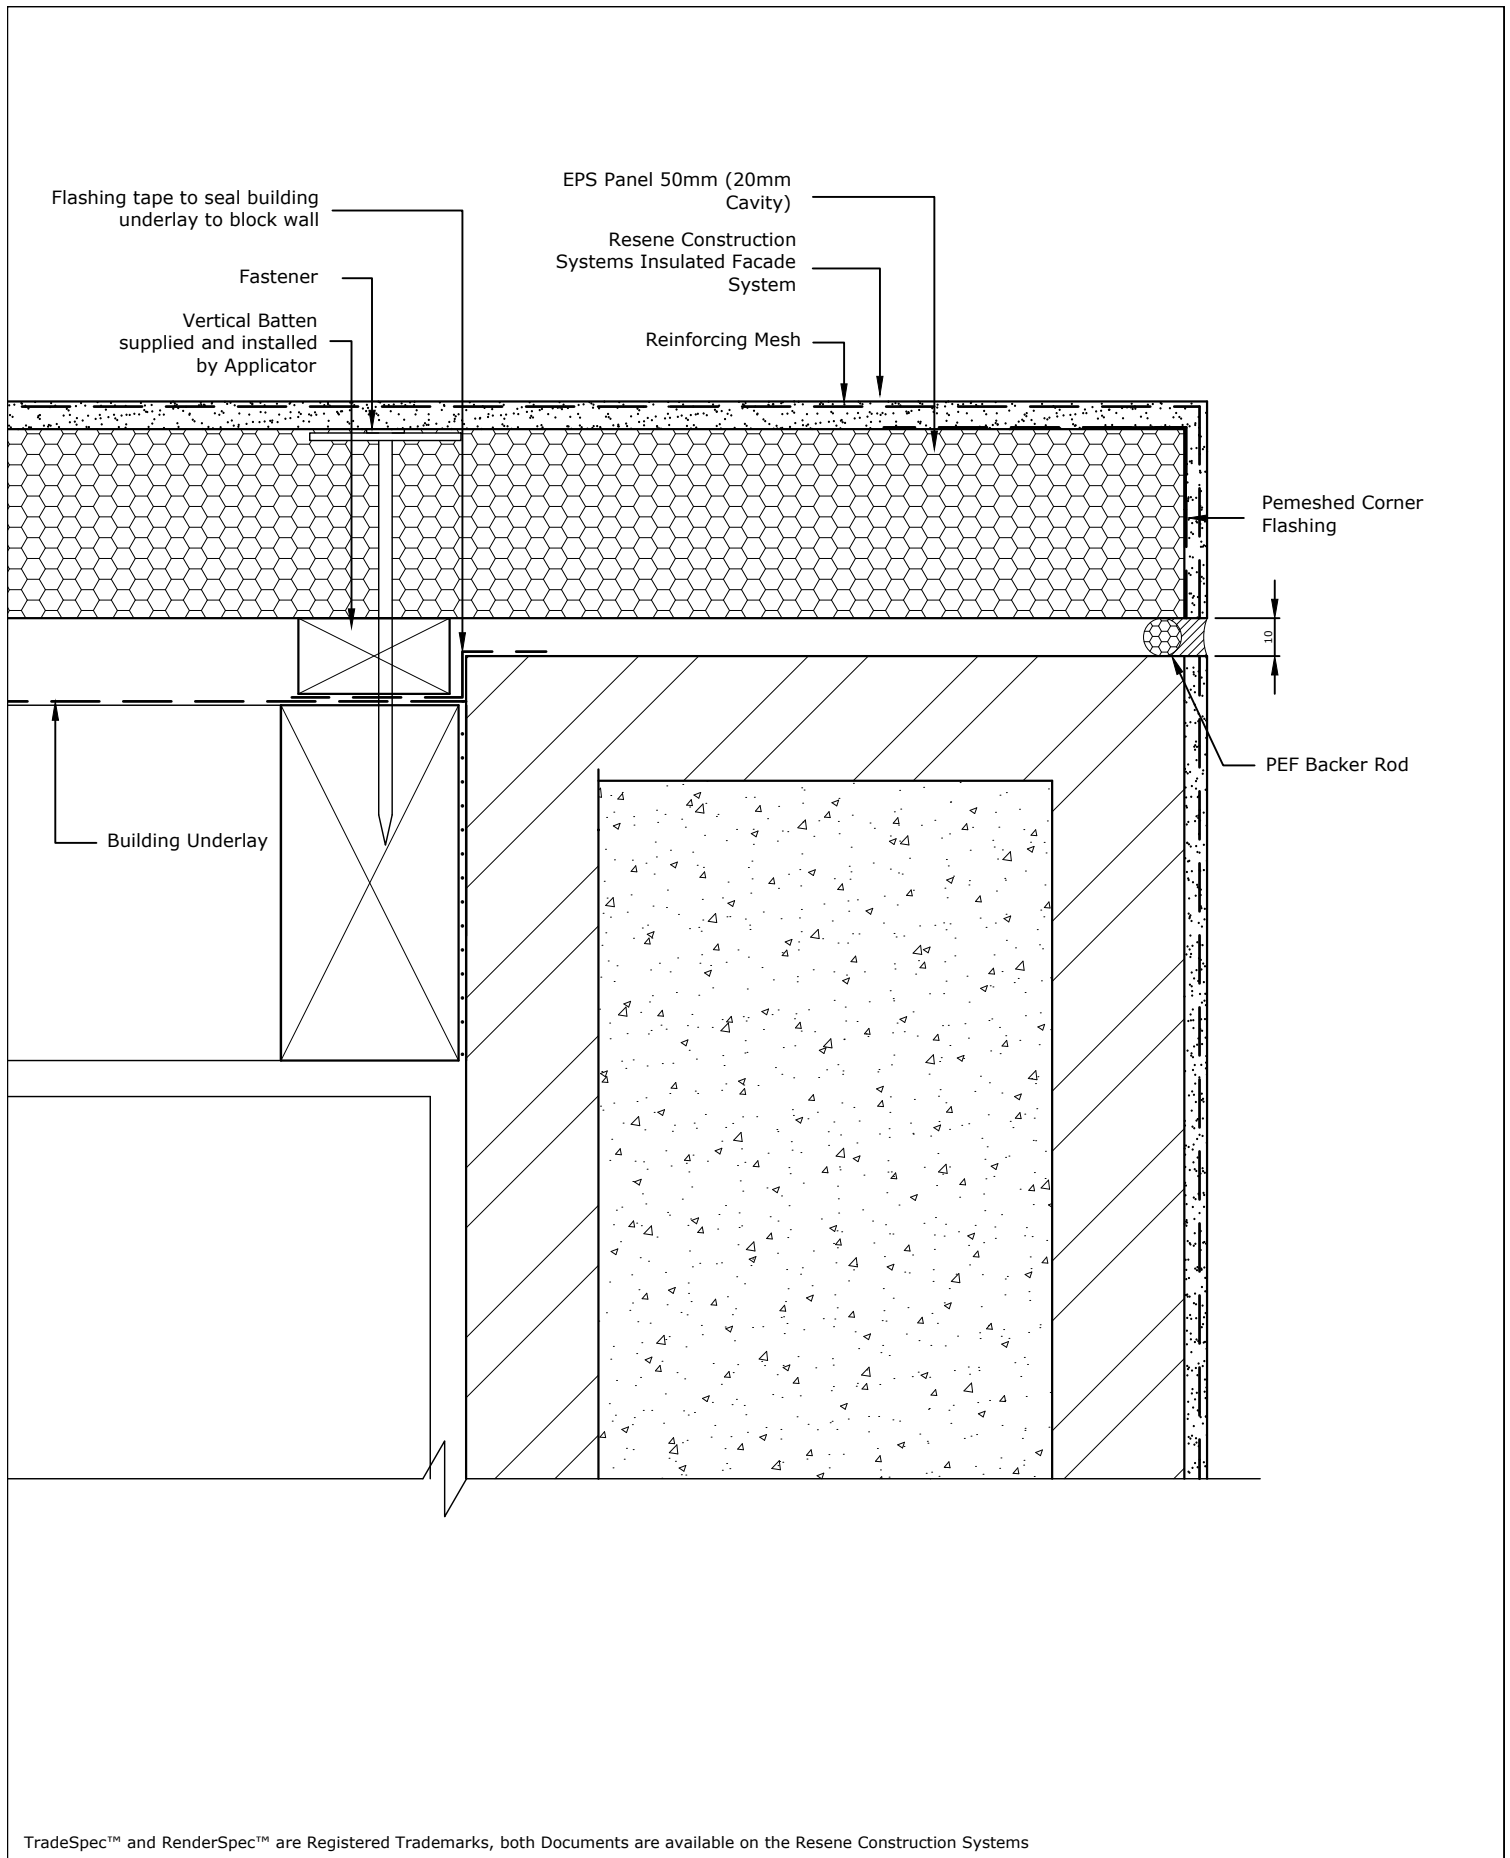

TradeSpec™ and RenderSpec™ are Registered Trademarks, both Documents are available on the Resene Construction Systems

Resene 
Construction Systems

CONFIDENTIALITY: No part of this publication may be reproduced or transmitted other than the intended use by Resene Construction Systems without written consent from the author.

System
 Insulated Facade System


Substrate
 EPS Panel 50mm (20mm Cavity)

Drawing Name
 External Corner with Masonry Block - Option 2

Scale
 1 : 2 @ A4

Date
 1 November 2017

Sheet
 71.03.21

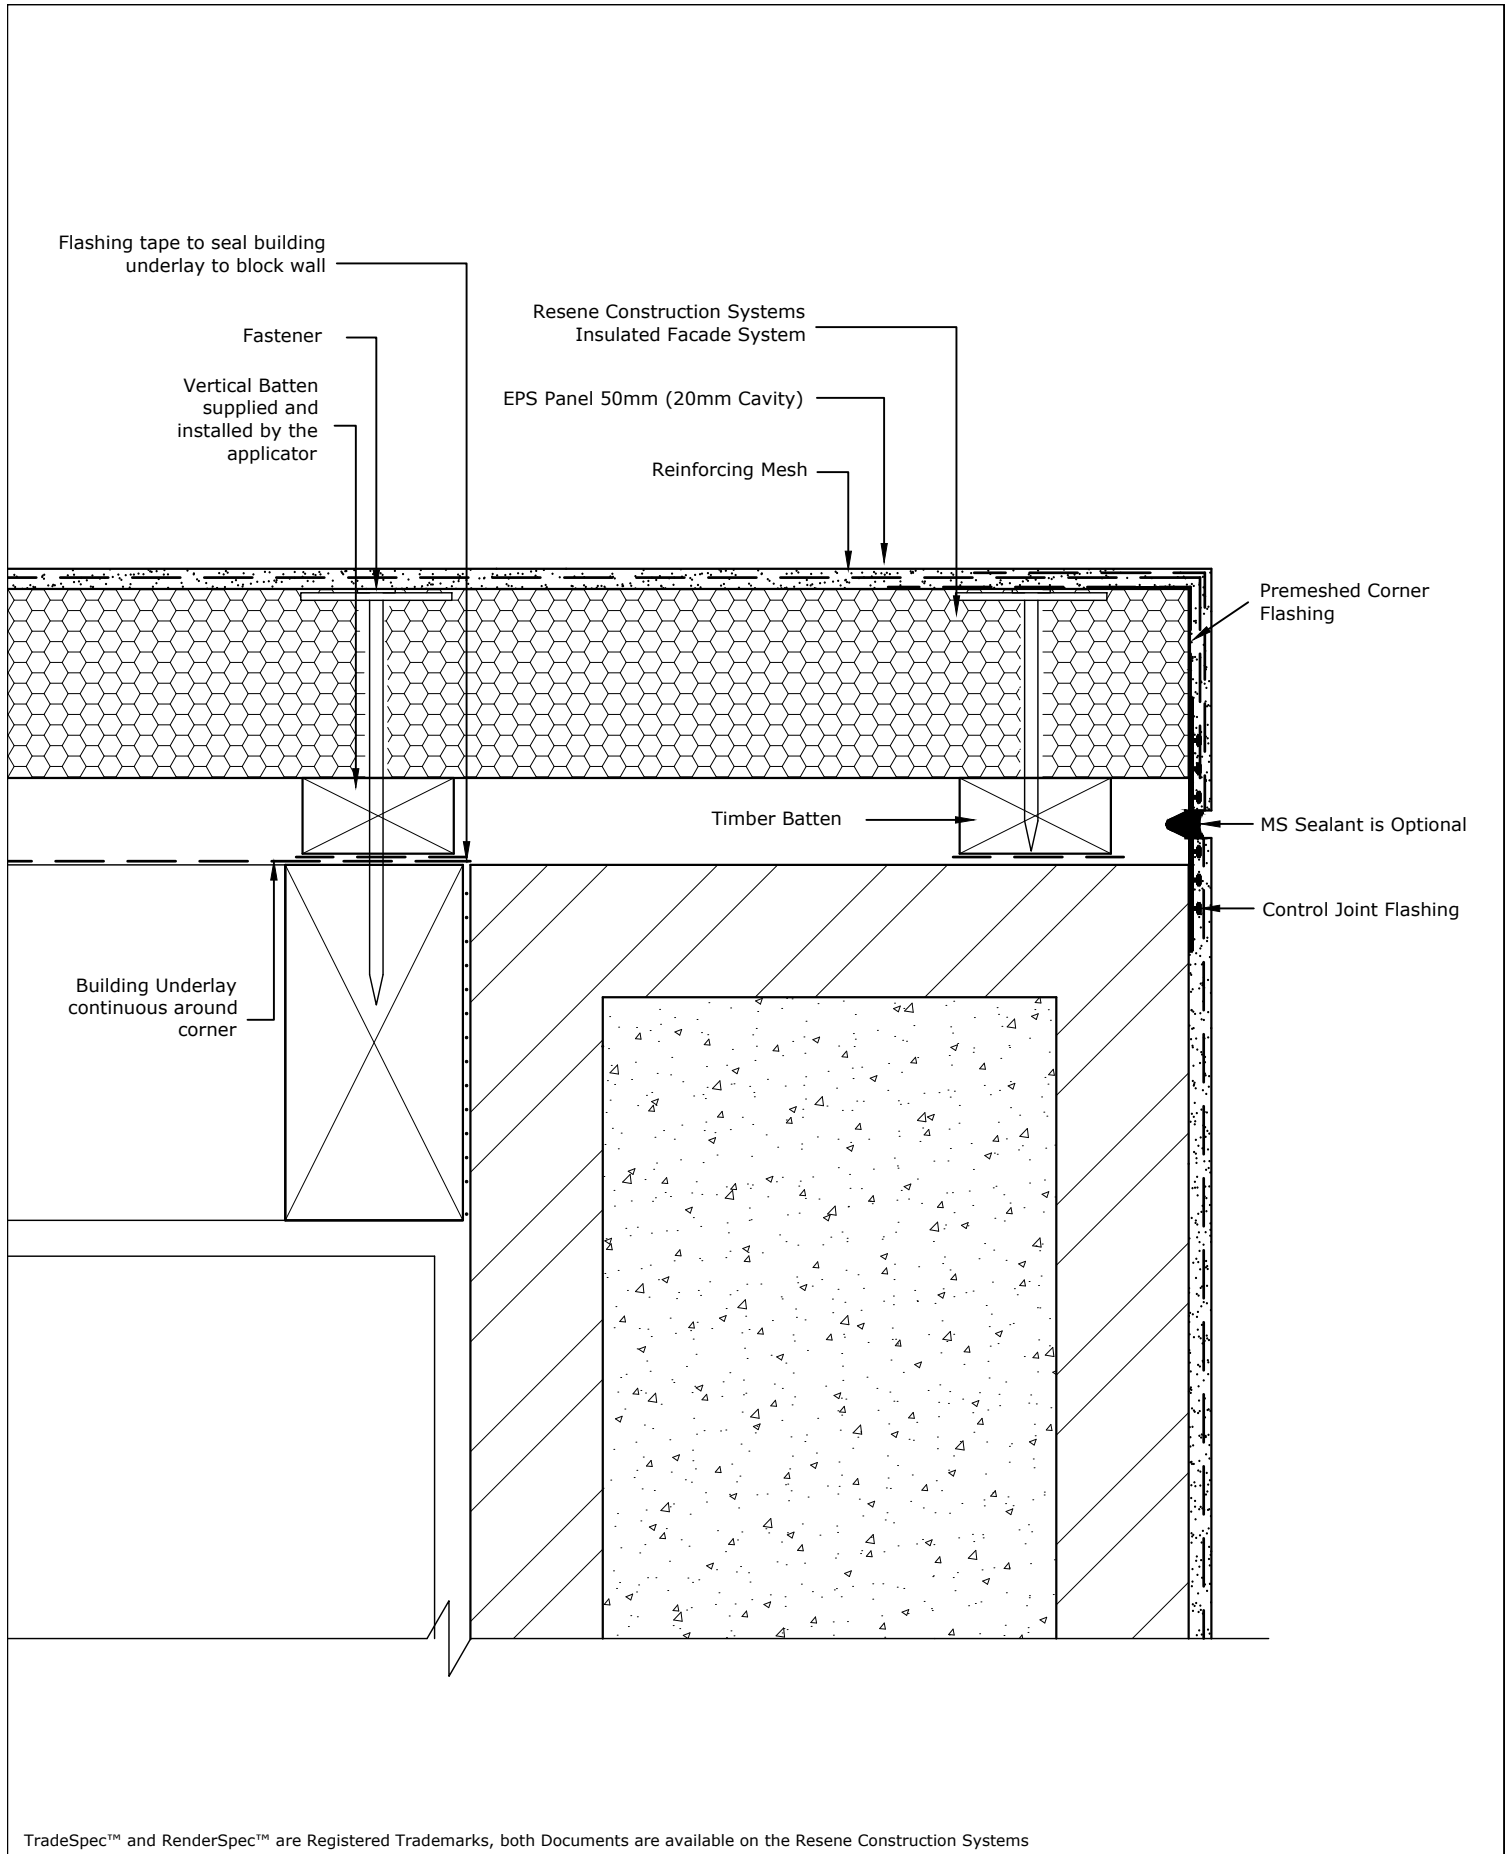

TradeSpec™ and RenderSpec™ are Registered Trademarks, both Documents are available on the Resene Construction Systems

Resene 
Construction Systems

CONFIDENTIALITY: No part of this publication may be reproduced or transmitted other than the intended use by Resene Construction Systems without written consent from the author.

System
 Insulated Facade System


Substrate
 EPS Panel 50mm (20mm Cavity)

Drawing Name
 External Corner with Masonry Block - Option 3


Scale
 1 : 2 @ A4

Date
 1 November 2017

Sheet
 71.03.22

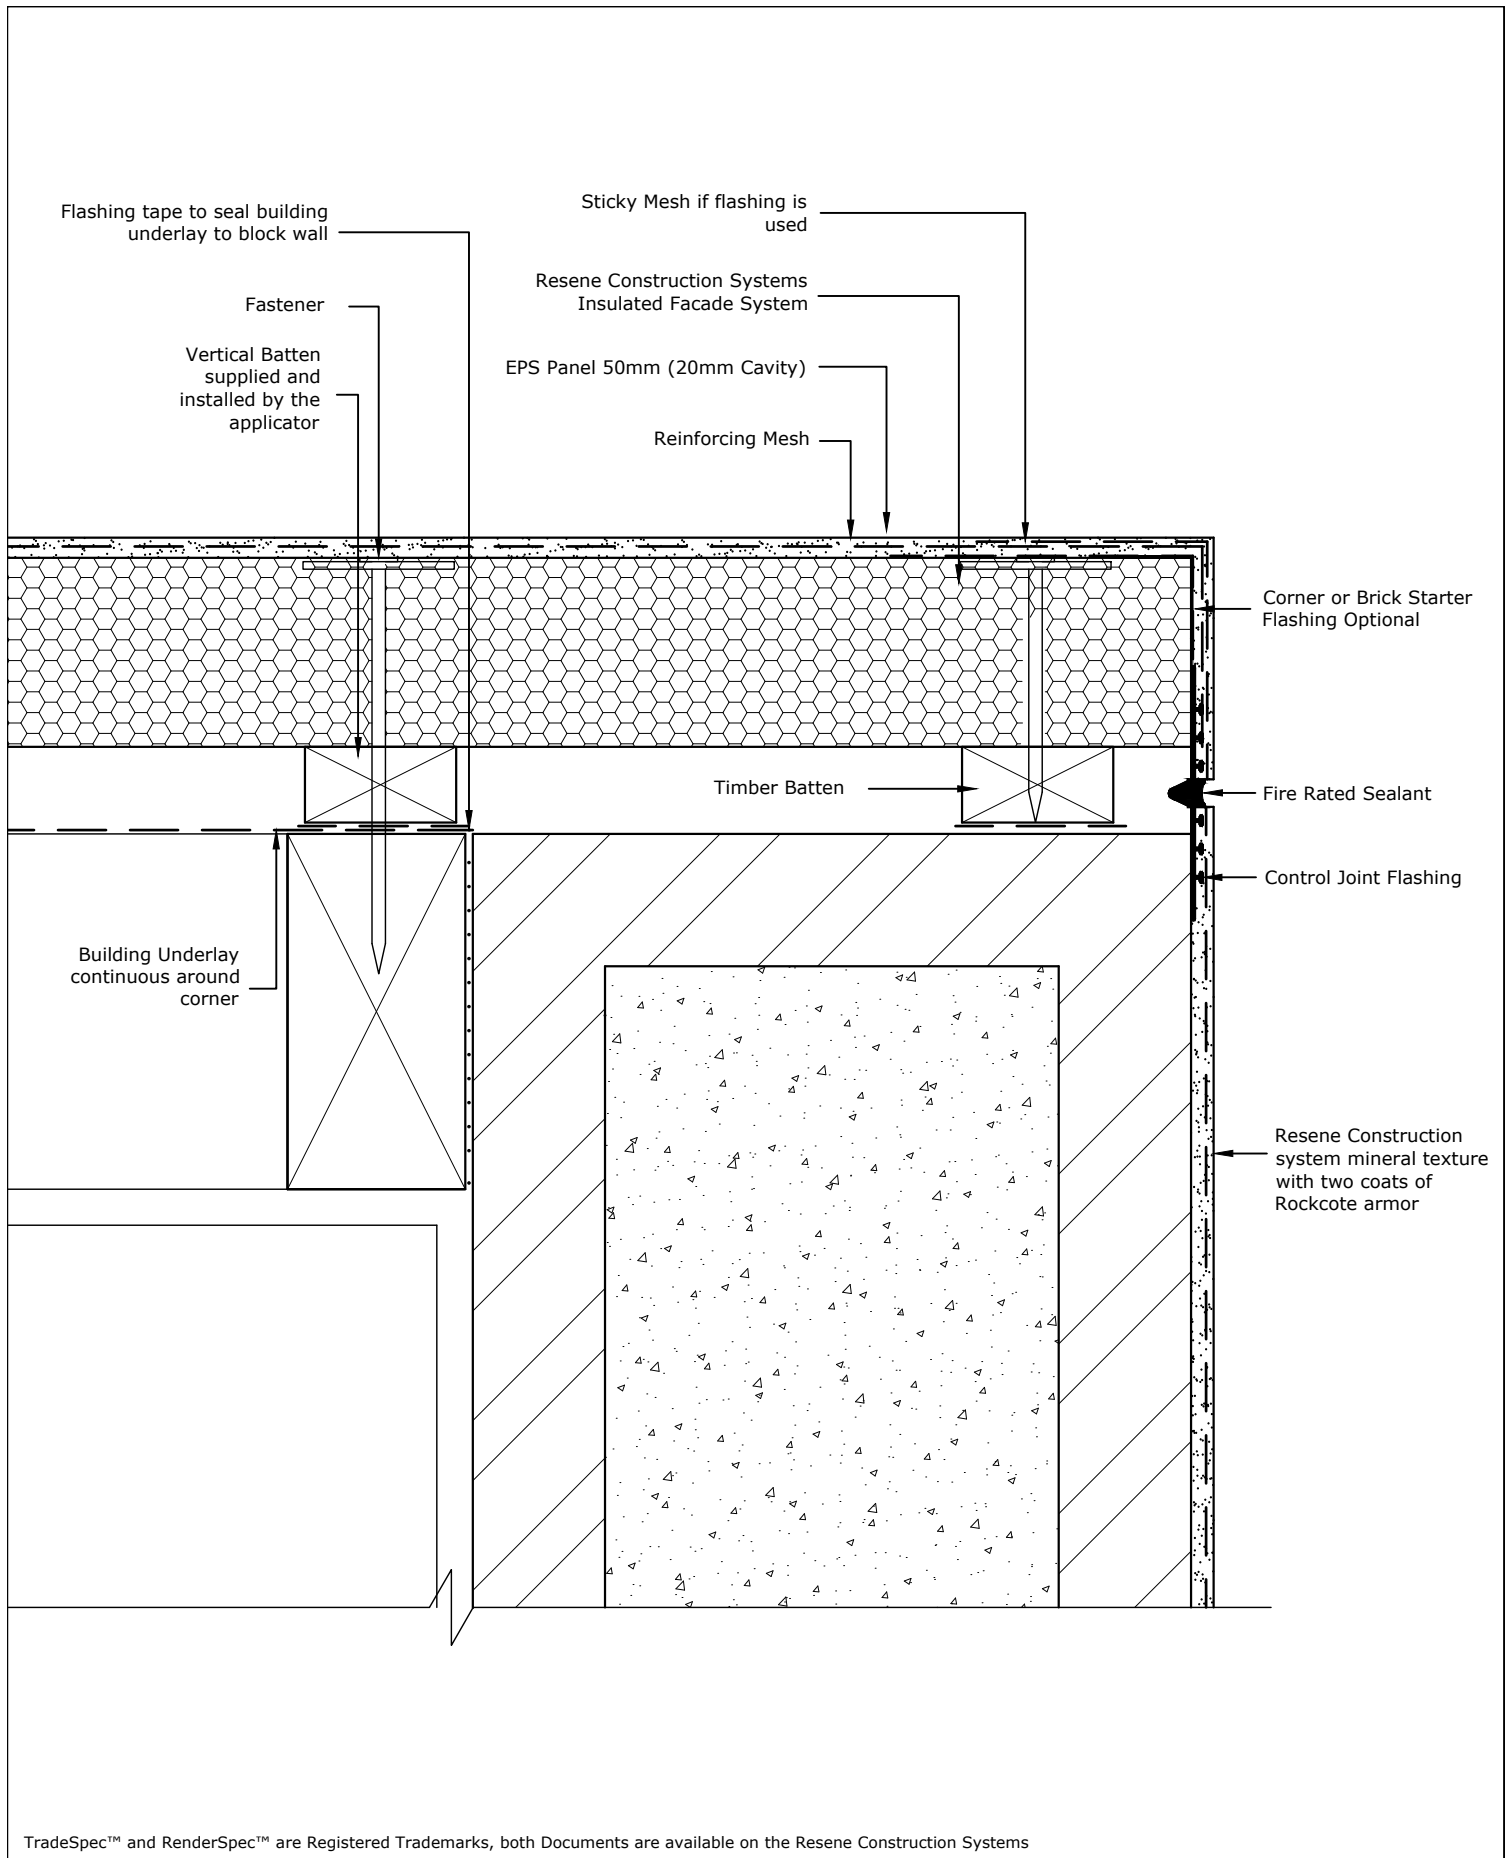

TradeSpec™ and RenderSpec™ are Registered Trademarks, both Documents are available on the Resene Construction Systems

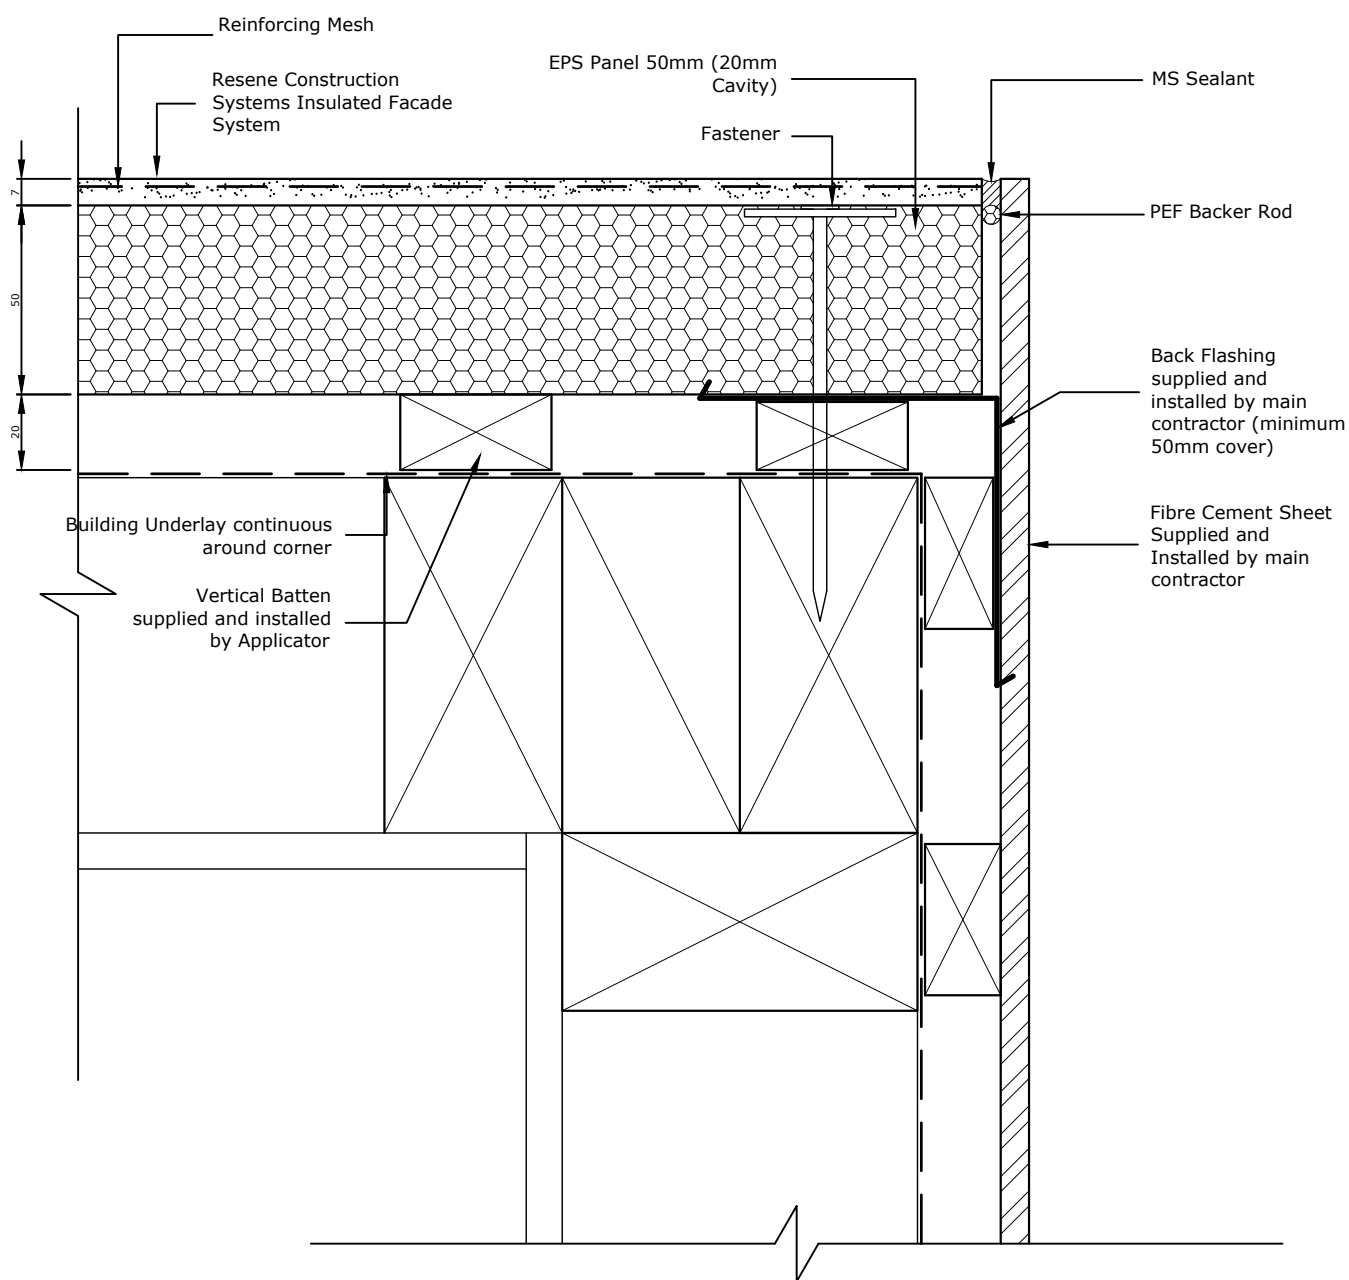

TradeSpec™ and RenderSpec™ are Registered Trademarks, both Documents are available on the Resene Construction Systems

Resene 
Construction Systems

CONFIDENTIALITY: No part of this publication may be reproduced or transmitted other than the intended use by Resene Construction Systems without written consent from the author.

System
 Insulated Facade System


Substrate
 EPS Panel 50mm (20mm Cavity)

Drawing Name
 External Corner with Fibre Cement Sheet

Scale
 1 : 2 @ A4

Date
 1 November 2017

Sheet
 71.03.30

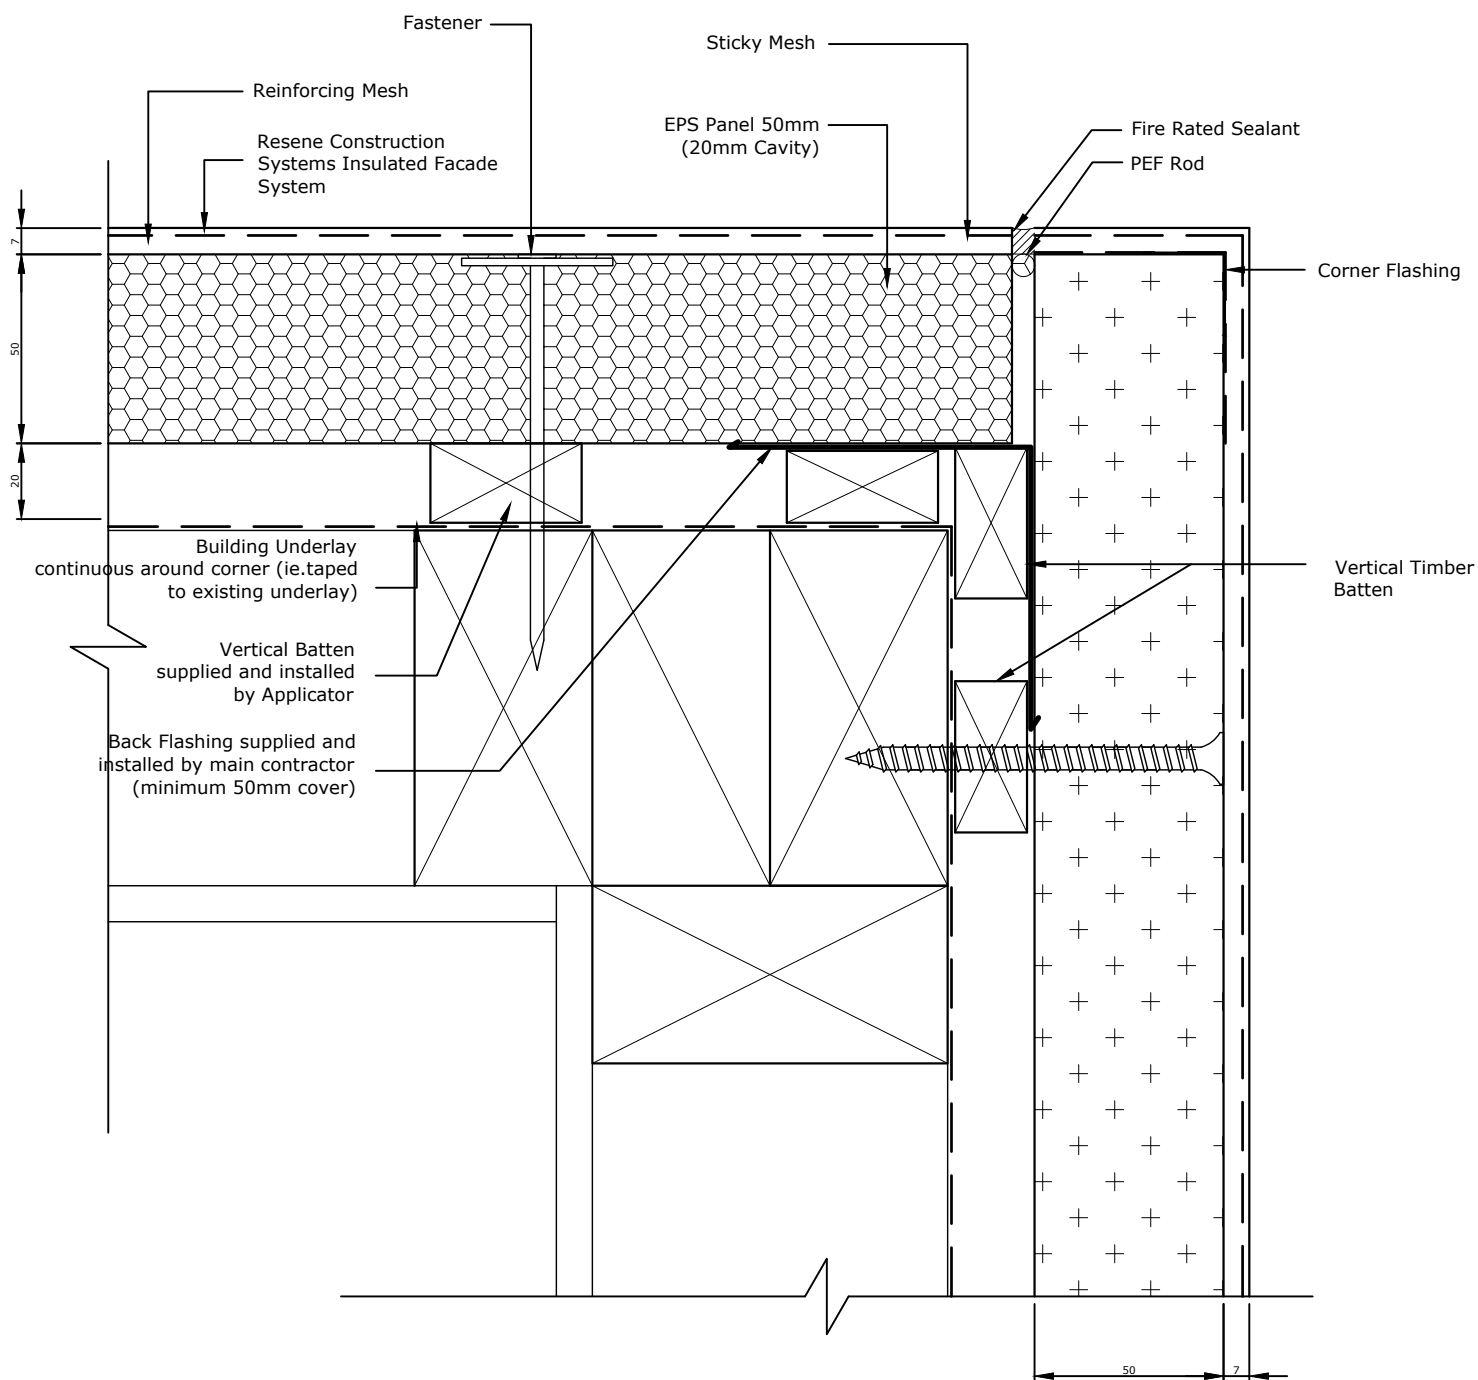

TradeSpec™ and RenderSpec™ are Registered Trademarks, both Documents are available on the Resene Construction Systems

Resene 
Construction Systems

CONFIDENTIALITY: No part of this publication may be reproduced or transmitted other than the intended use by Resene Construction Systems without written consent from the author.

System
 Insulated Facade System


Substrate
 EPS Panel 50mm (20mm Cavity)

Drawing Name
 External Corner with AAC Firewall

Scale
 1 : 2 @ A4

Date
 9 September 2020

Sheet
 71.03.35

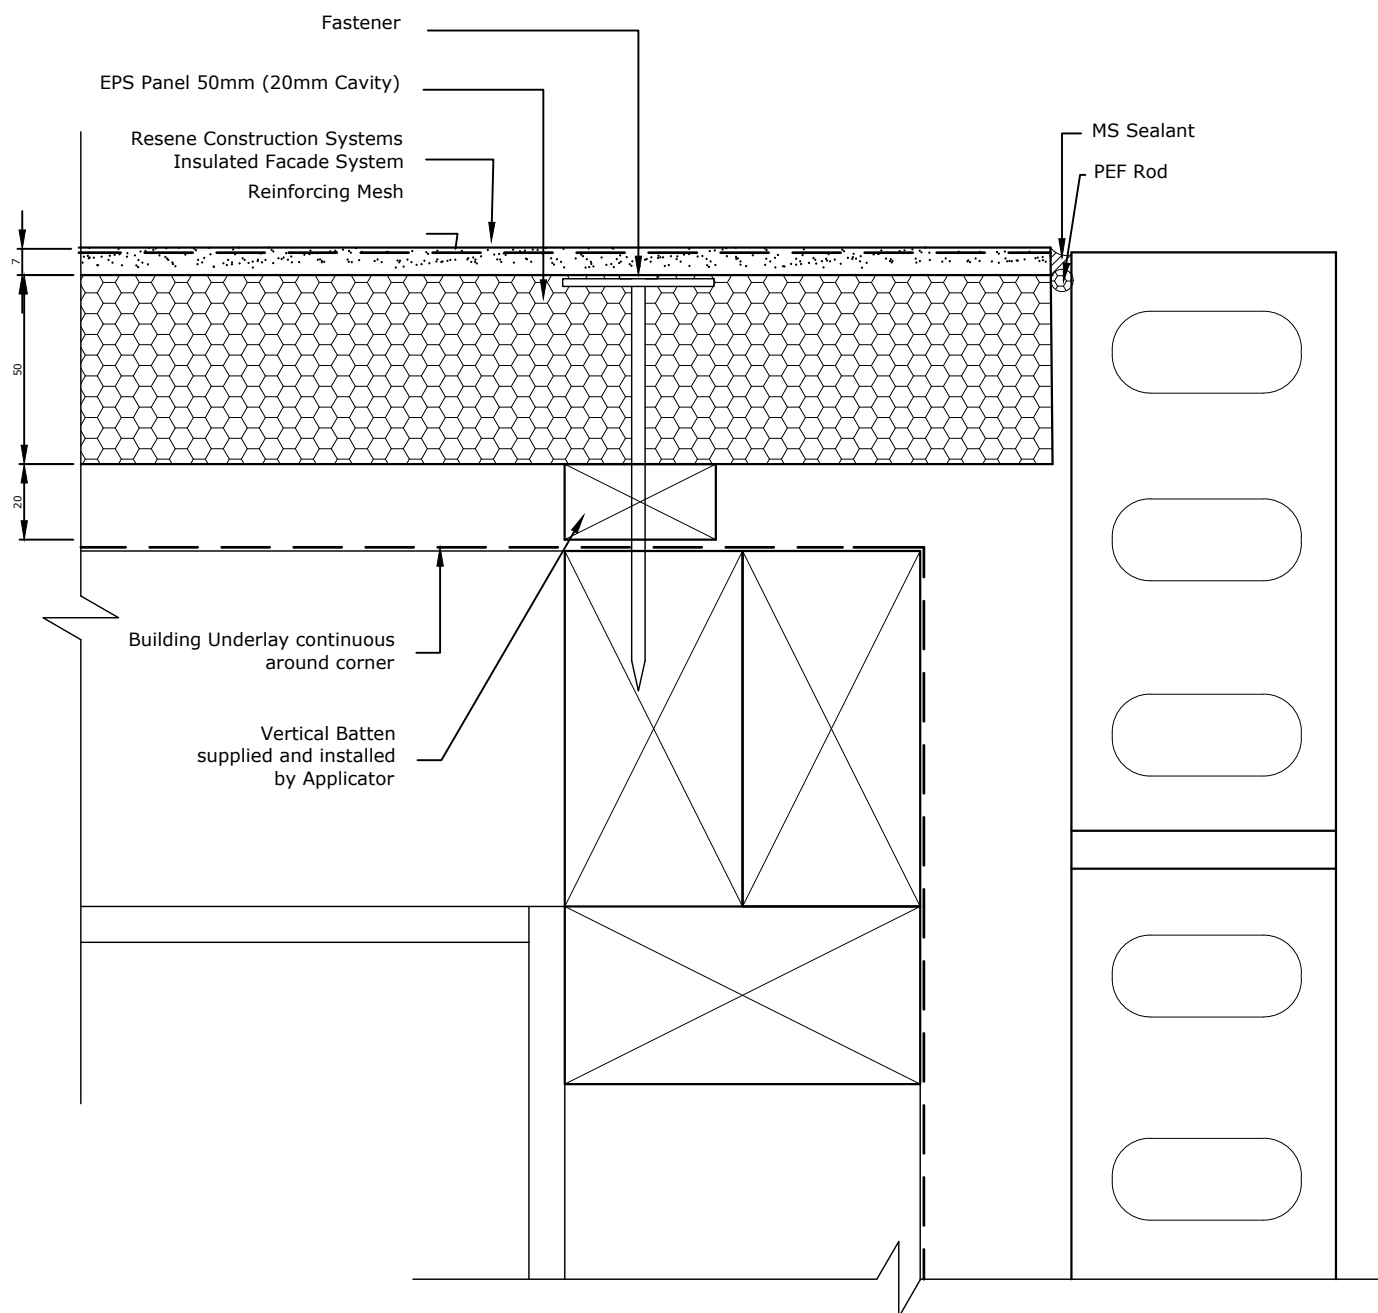

TradeSpec™ and RenderSpec™ are Registered Trademarks, both Documents are available on the Resene Construction Systems

Resene 
Construction Systems

CONFIDENTIALITY: No part of this publication may be reproduced or transmitted other than the intended use by Resene Construction Systems without written consent from the author.

System
 Insulated Facade System


Substrate
 EPS Panel 50mm (20mm Cavity)

Drawing Name
 External Corner with Brick Veneer

Scale
 1 : 2 @ A4

Date
 1 November 2017

Sheet
 71.03.40

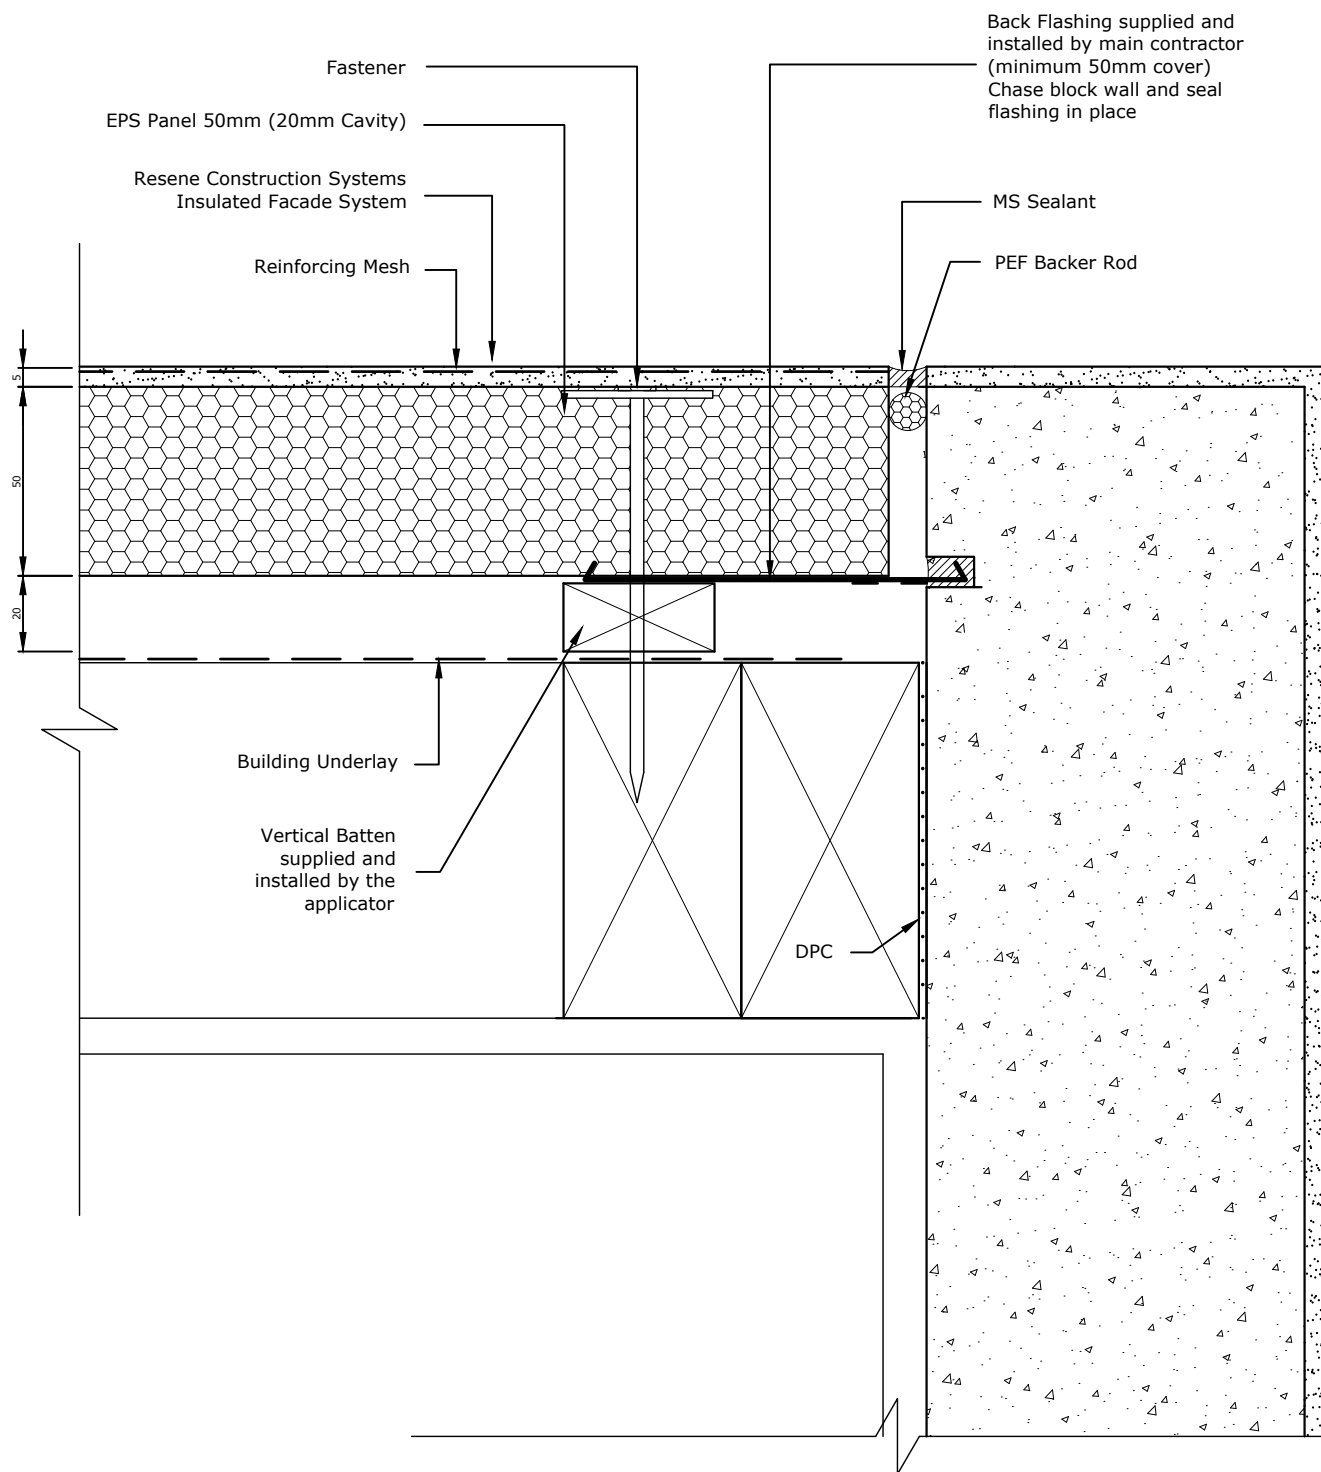

TradeSpec™ and RenderSpec™ are Registered Trademarks, both Documents are available on the Resene Construction Systems

Resene 
Construction Systems

CONFIDENTIALITY: No part of this publication may be reproduced or transmitted other than the intended use by Resene Construction Systems without written consent from the author.

System
Insulated Facade System


Substrate
EPS Panel 50mm (20mm Cavity)

Drawing Name
External Corner with Precast Panel

Scale
1 : 2 @ A4

Date
1 November 2017

Sheet
71.03.50

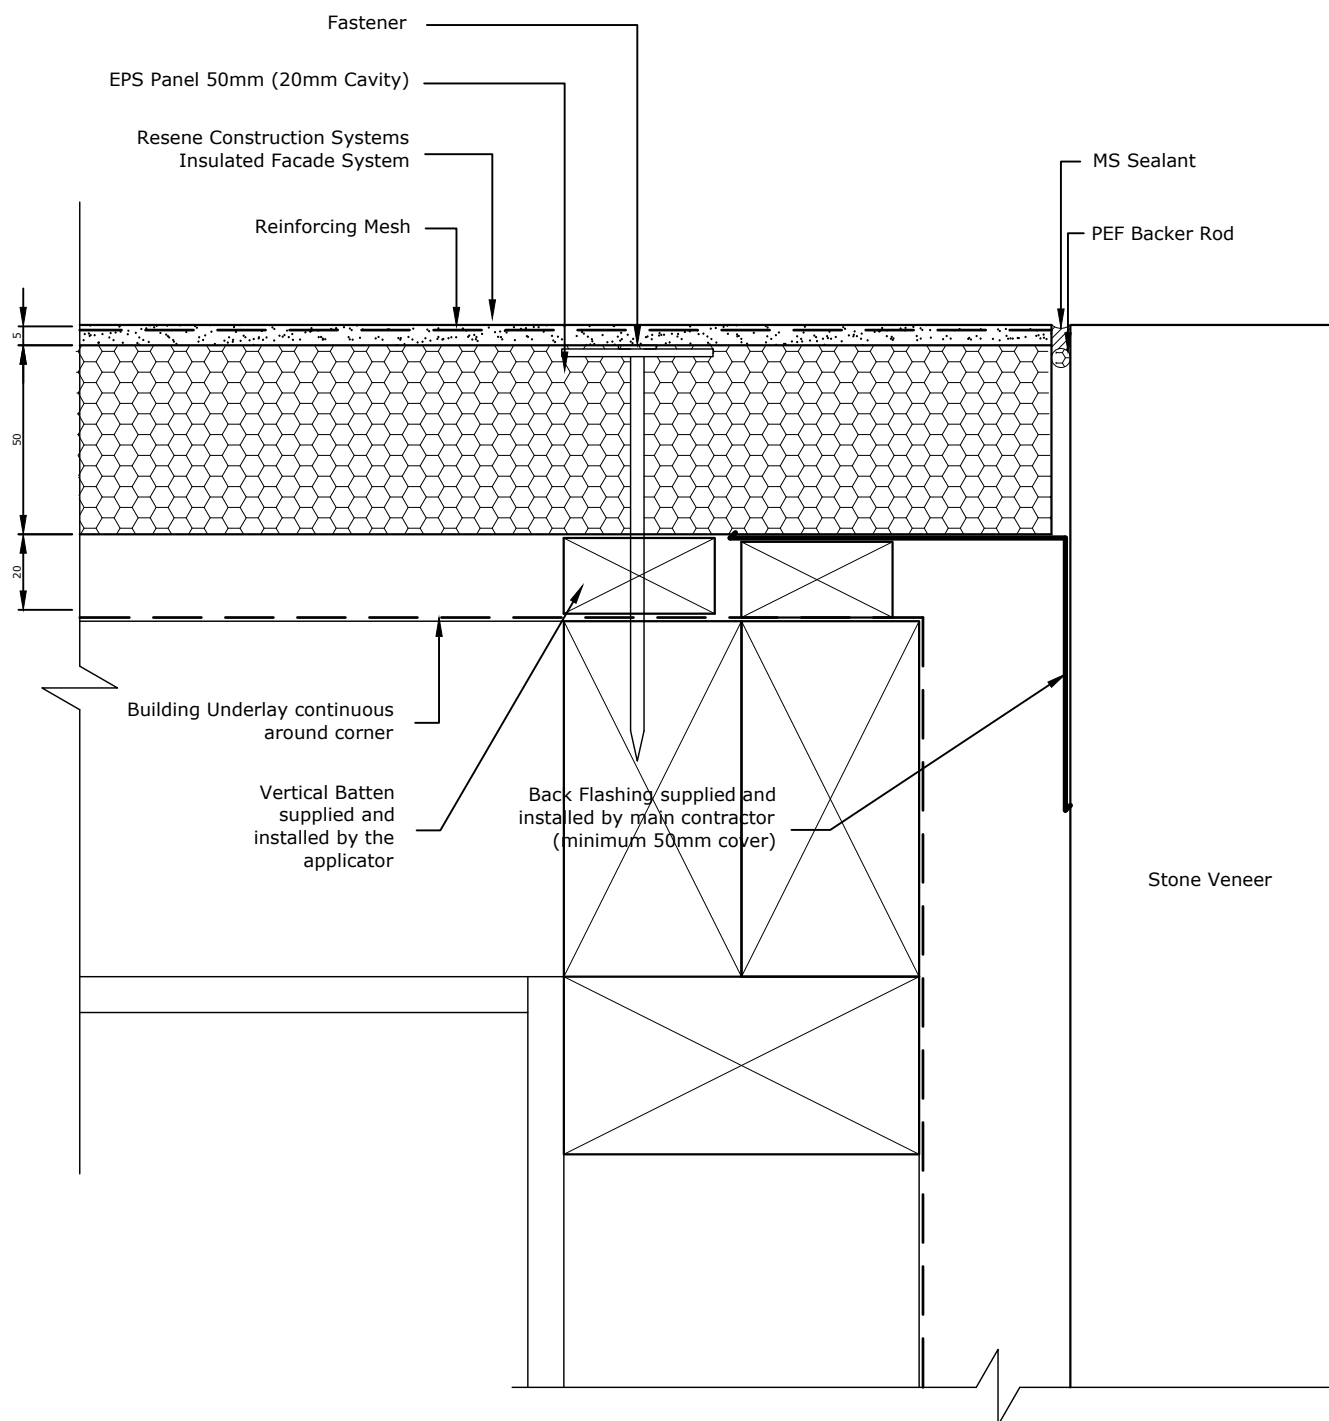

TradeSpec™ and RenderSpec™ are Registered Trademarks, both Documents are available on the Resene Construction Systems

Resene 
Construction Systems

CONFIDENTIALITY: No part of this publication may be reproduced or transmitted other than the intended use by Resene Construction Systems without written consent from the author.

System
 Insulated Facade System


Substrate
 EPS Panel 50mm (20mm Cavity)

Drawing Name
 External Corner with Stone Veneer

Scale
 1 : 2 @ A4

Date
 1 November 2017

Sheet
 71.03.60

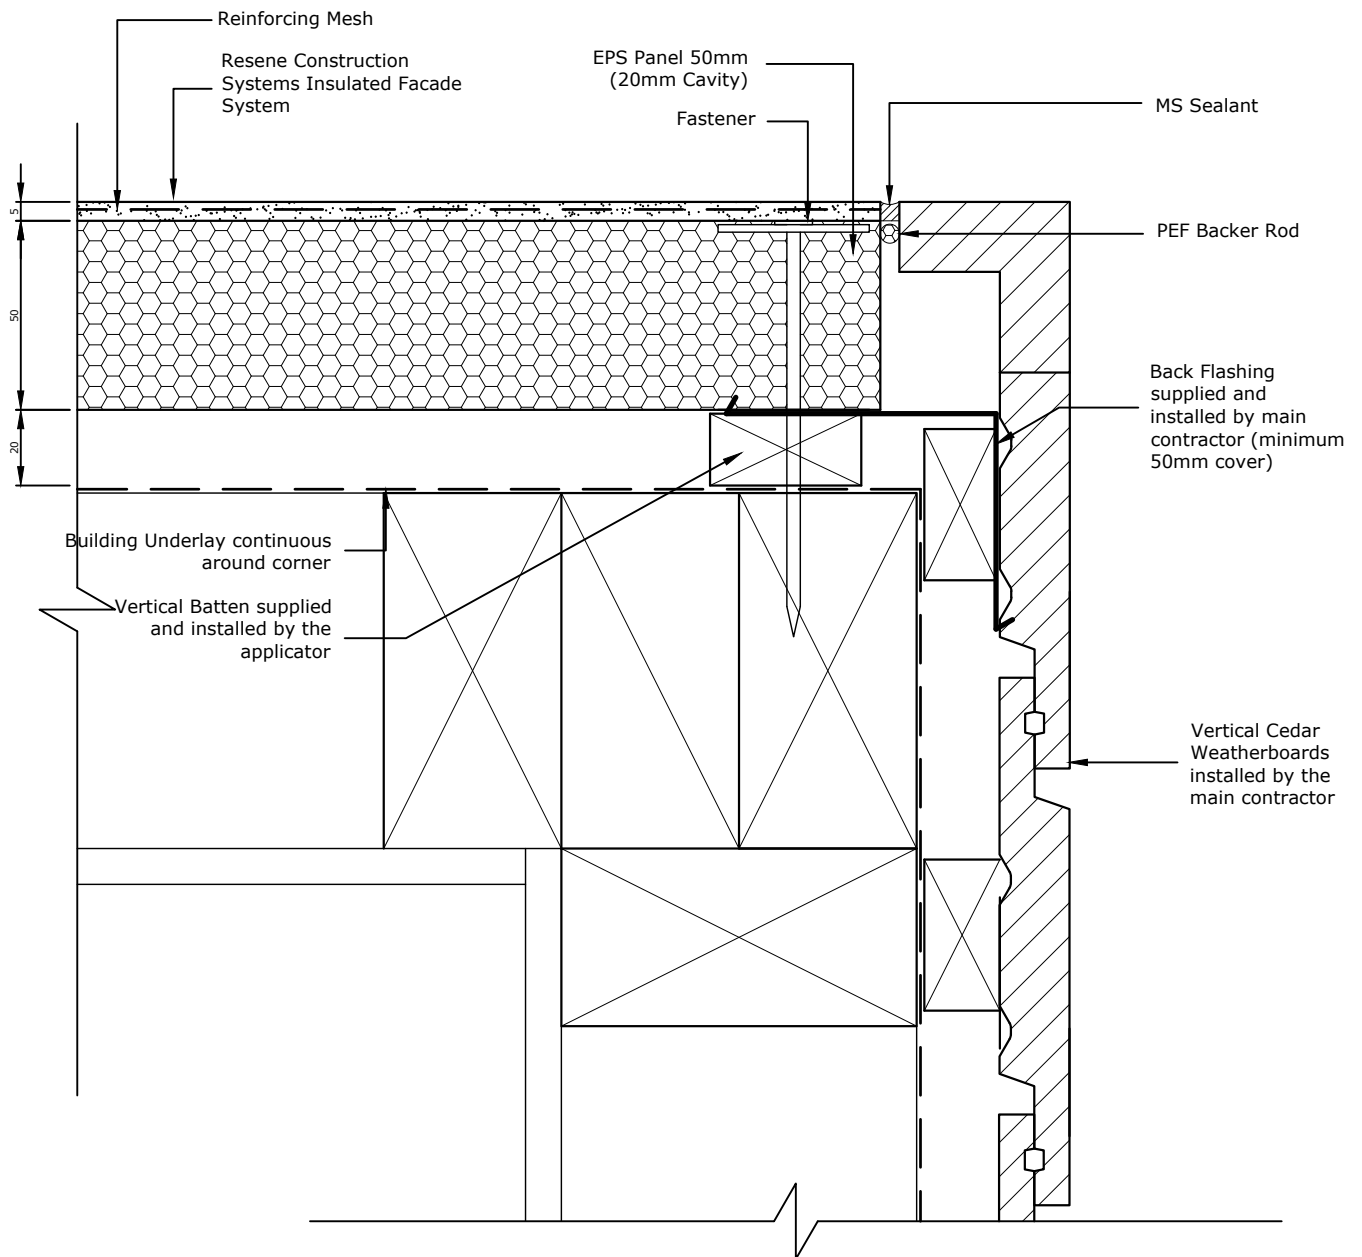

TradeSpec™ and RenderSpec™ are Registered Trademarks, both Documents are available on the Resene Construction Systems

Resene 
Construction Systems

CONFIDENTIALITY: No part of this publication may be reproduced or transmitted other than the intended use by Resene Construction Systems without written consent from the author.

System
 Insulated Facade System


Substrate
 EPS Panel 50mm (20mm Cavity)

Drawing Name
 External Corner with Vertical Cedar Boards

Scale
 1 : 2 @ A4

Date
 1 November 2017

Sheet
 71.03.70

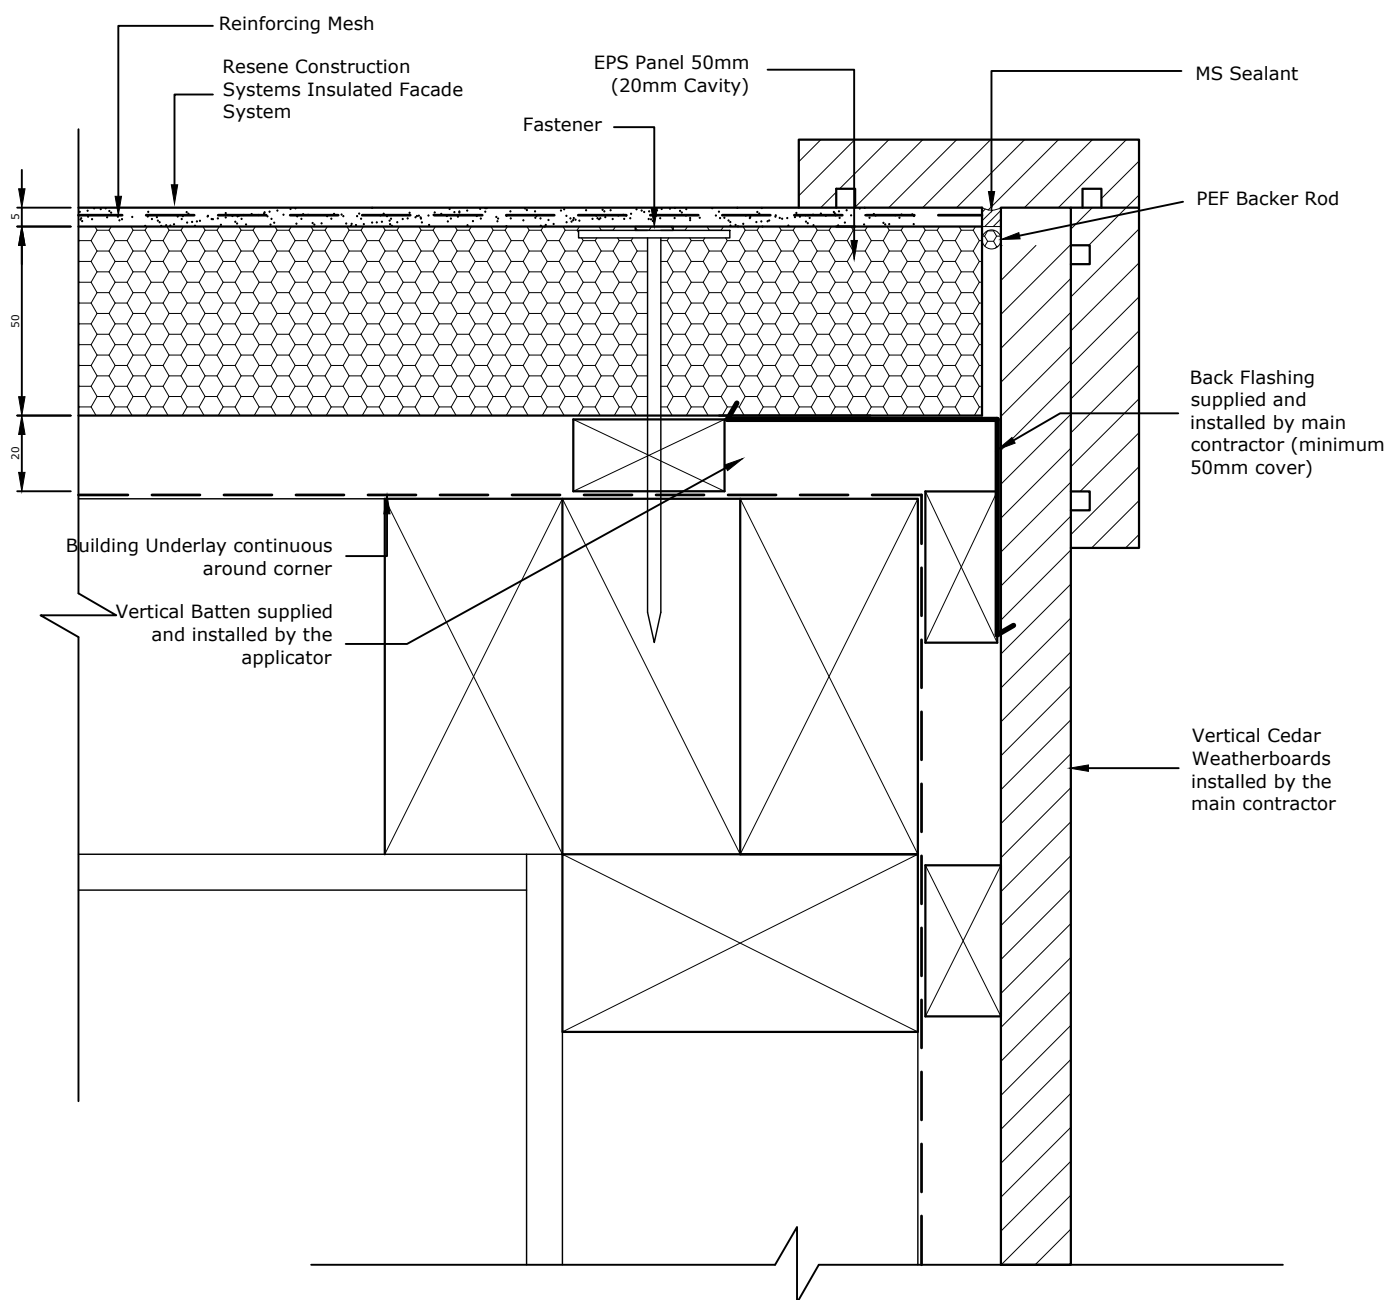

TradeSpec™ and RenderSpec™ are Registered Trademarks, both Documents are available on the Resene Construction Systems

Resene 
Construction Systems

CONFIDENTIALITY: No part of this publication may be reproduced or transmitted other than the intended use by Resene Construction Systems without written consent from the author.

System
 Insulated Facade System


Substrate
 EPS Panel 50mm (20mm Cavity)

Drawing Name
 External Corner with Horizontal Cedar Weatherboards

Scale
 1 : 2 @ A4

Date
 1 November 2017

Sheet
 71.03.75

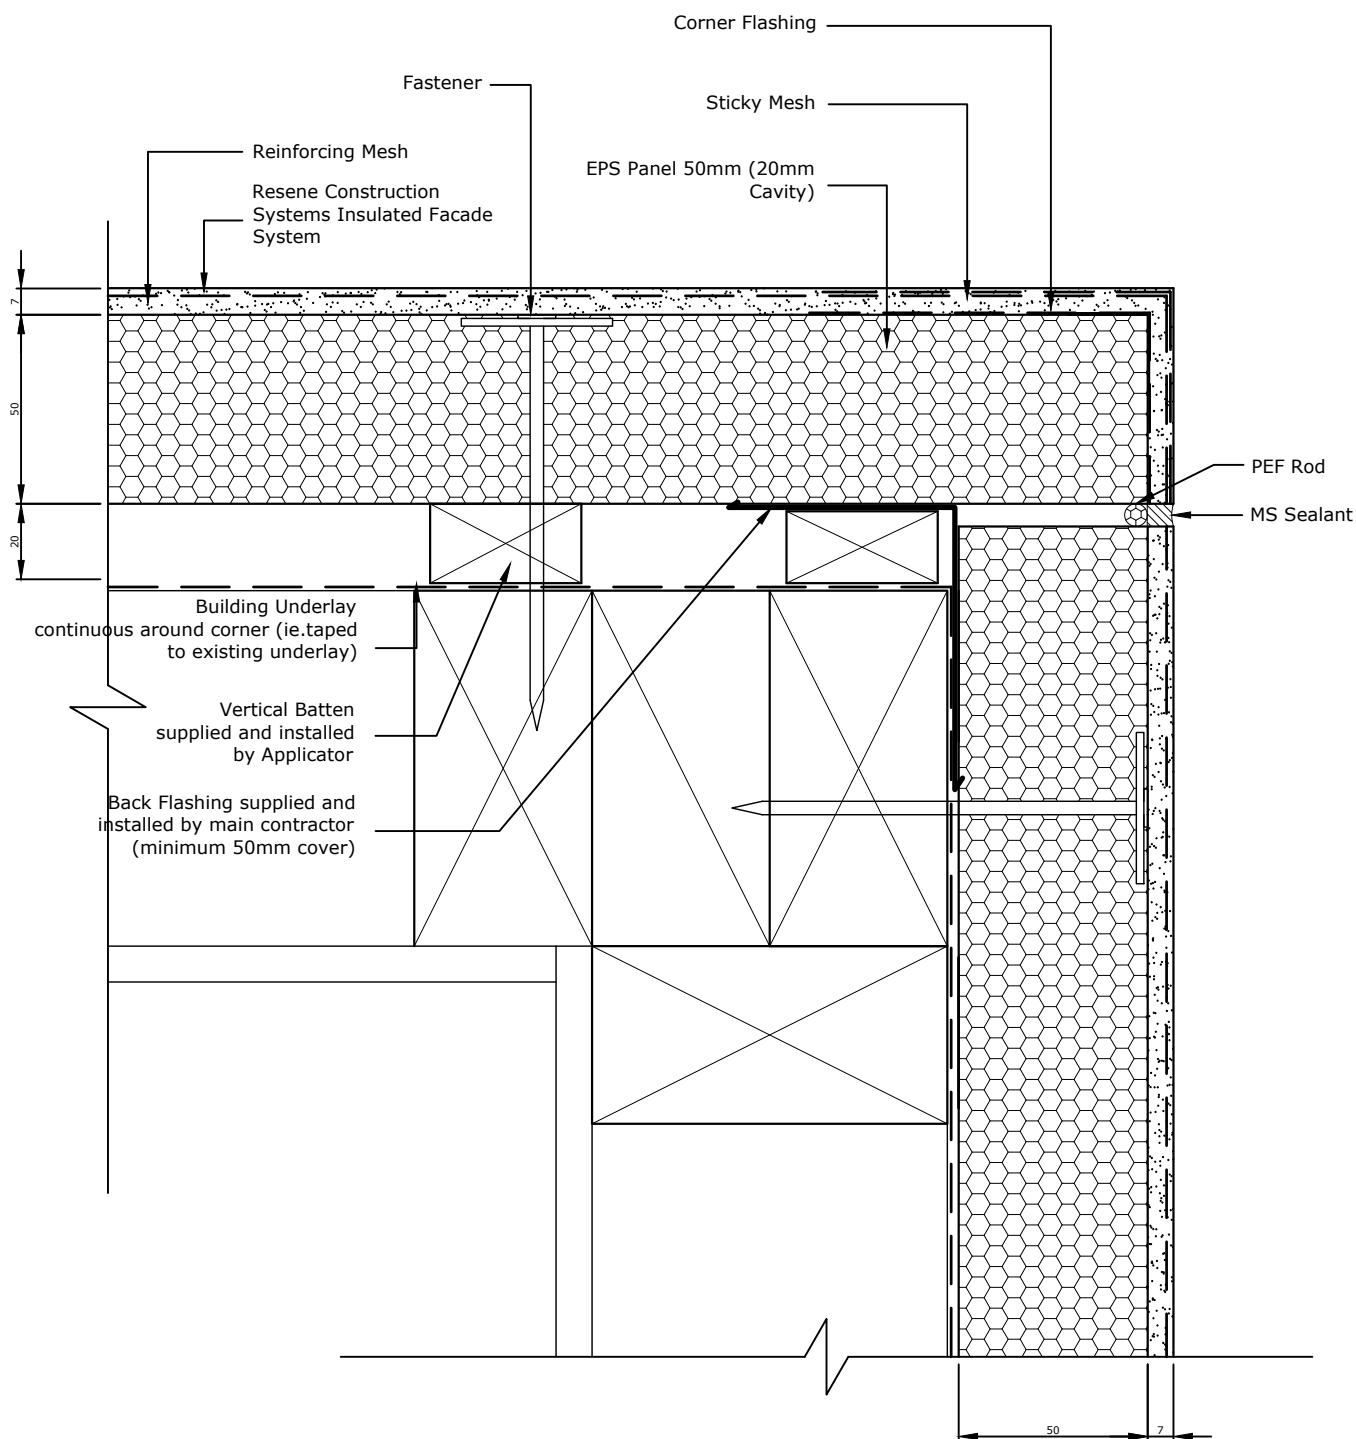

TradeSpec™ and RenderSpec™ are Registered Trademarks, both Documents are available on the Resene Construction Systems

Resene 
Construction Systems

CONFIDENTIALITY: No part of this publication may be reproduced or transmitted other than the intended use by Resene Construction Systems without written consent from the author.

System
 Insulated Facade System


Substrate
 EPS Panel 50mm (20mm Cavity)

Drawing Name
 External Corner to Existing EIFS

Scale
 1 : 2 @ A4

Date
 1 November 2017

Sheet
 71.03.80

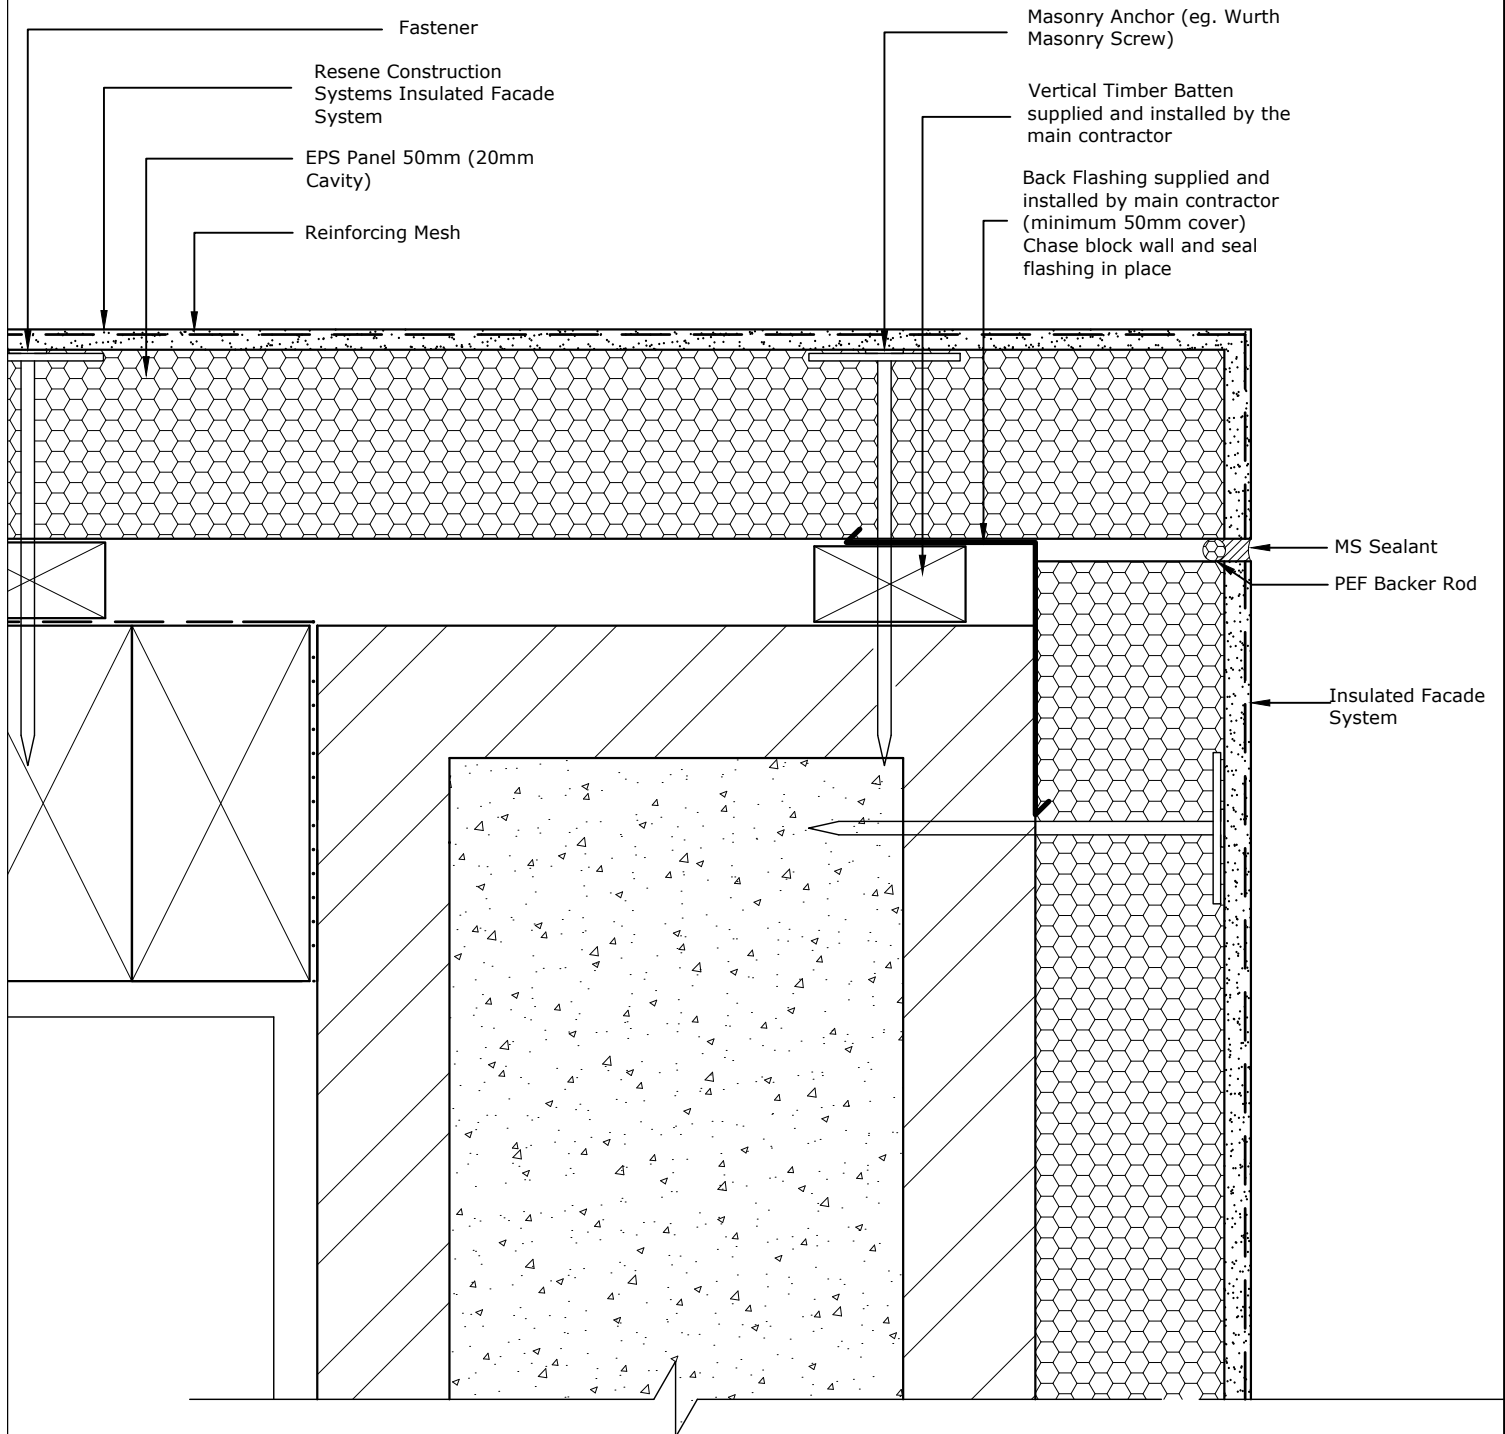

TradeSpec™ and RenderSpec™ are Registered Trademarks, both Documents are available on the Resene Construction Systems

Resene 
Construction Systems

CONFIDENTIALITY: No part of this publication may be reproduced or transmitted other than the intended use by Resene Construction Systems without written consent from the author.

System
Insulated Facade System


Substrate
EPS Panel 50mm (20mm Cavity)

Drawing Name
External Corner with Graphex Masonry Overlay

Scale
1 : 2 @ A4

Date
1 November 2017

Sheet
71.03.85

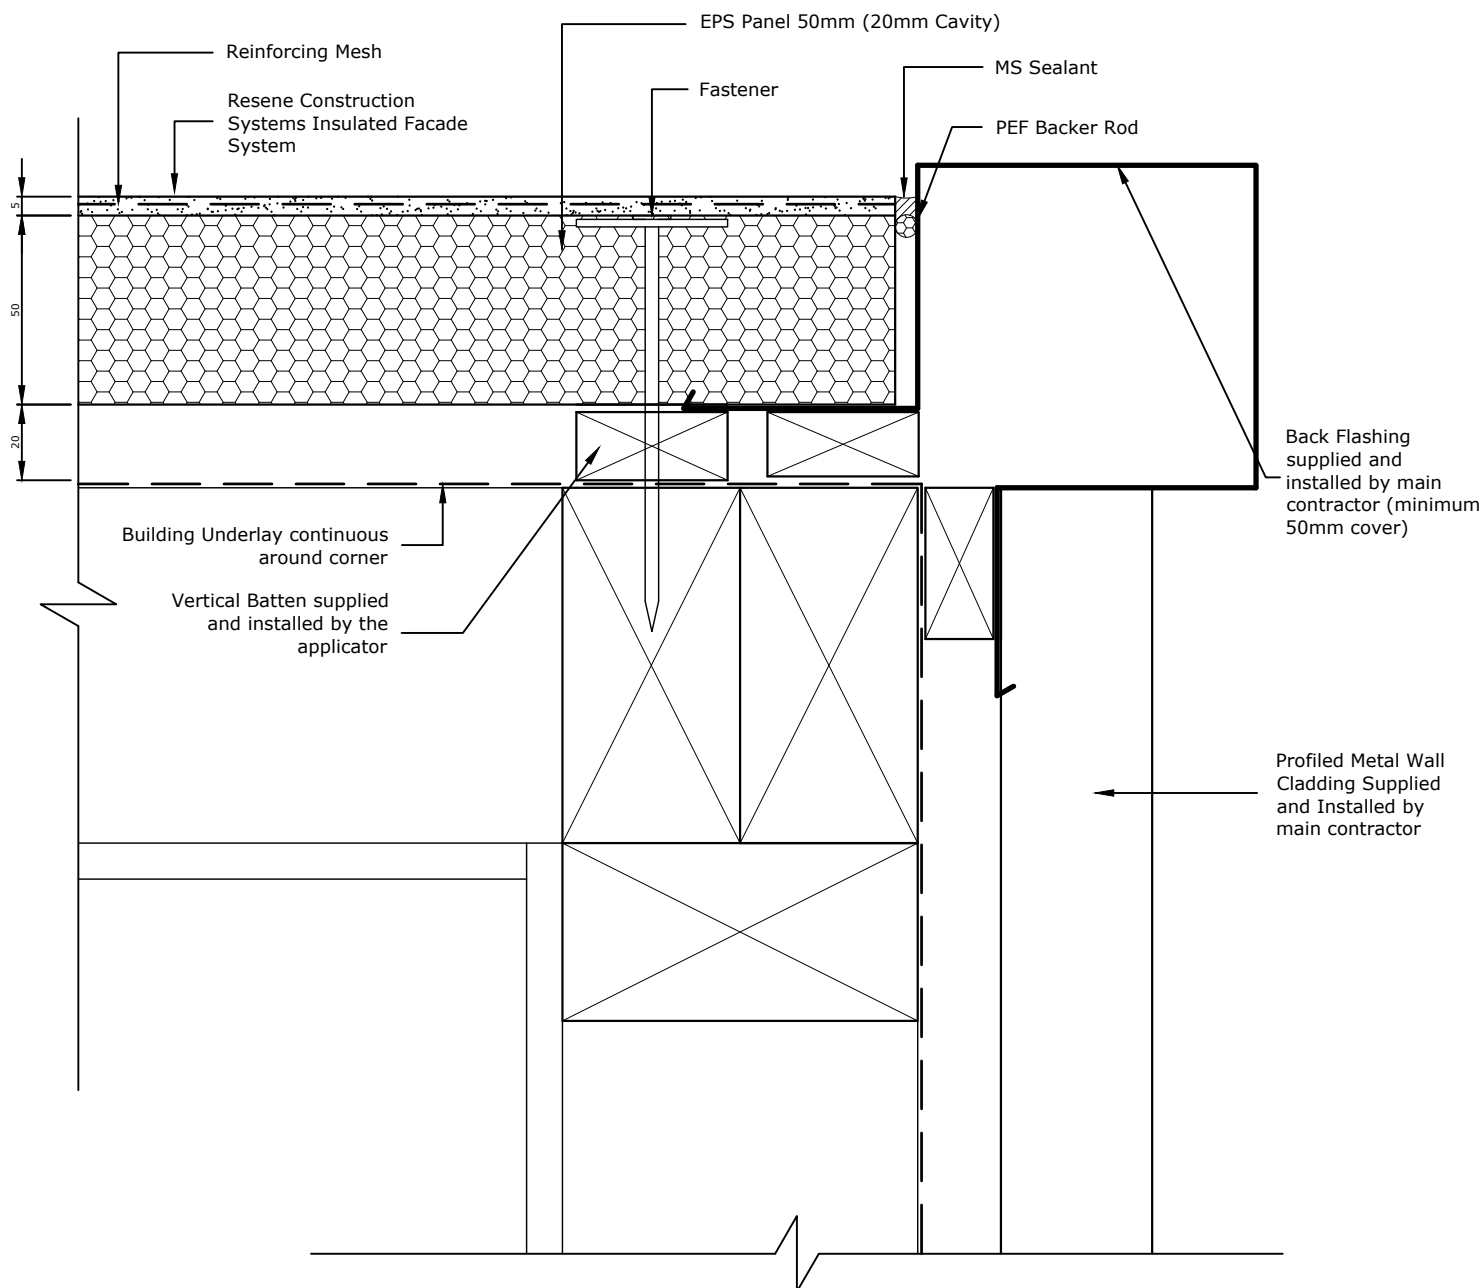

TradeSpec™ and RenderSpec™ are Registered Trademarks, both Documents are available on the Resene Construction Systems

Resene 
Construction Systems

CONFIDENTIALITY: No part of this publication may be reproduced or transmitted other than the intended use by Resene Construction Systems without written consent from the author.

System
 Insulated Facade System


Substrate
 EPS Panel 50mm (20mm Cavity)

Drawing Name
 External Corner with Profiled Metal Cladding

Scale
 1 : 2 @ A4

Date
 1 November 2017

Sheet
 71.03.90

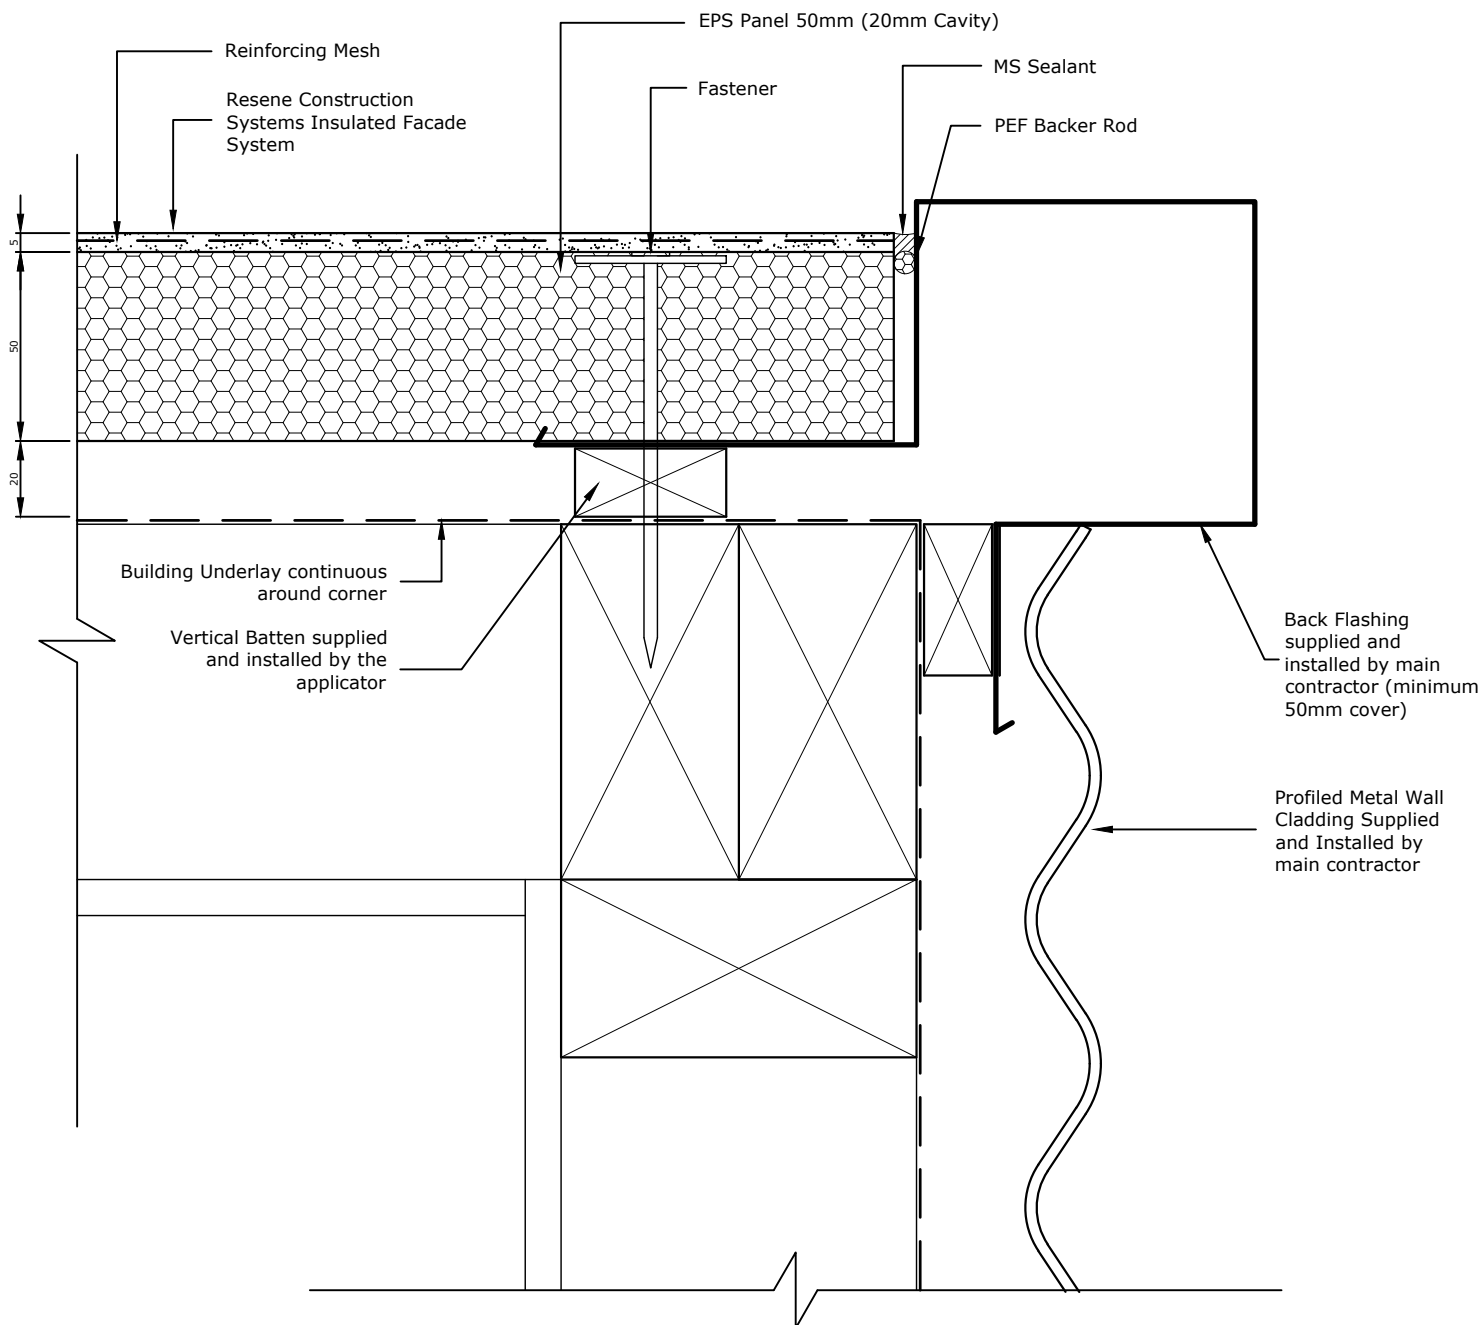

TradeSpec™ and RenderSpec™ are Registered Trademarks, both Documents are available on the Resene Construction Systems

Resene 
Construction Systems

CONFIDENTIALITY: No part of this publication may be reproduced or transmitted other than the intended use by Resene Construction Systems without written consent from the author.

System
 Insulated Facade System


Substrate
 EPS Panel 50mm (20mm Cavity)

Drawing Name
 External Corner with Profiled Metal Cladding

Scale
 1 : 2 @ A4

Date
 1 November 2017

Sheet
 71.03.91

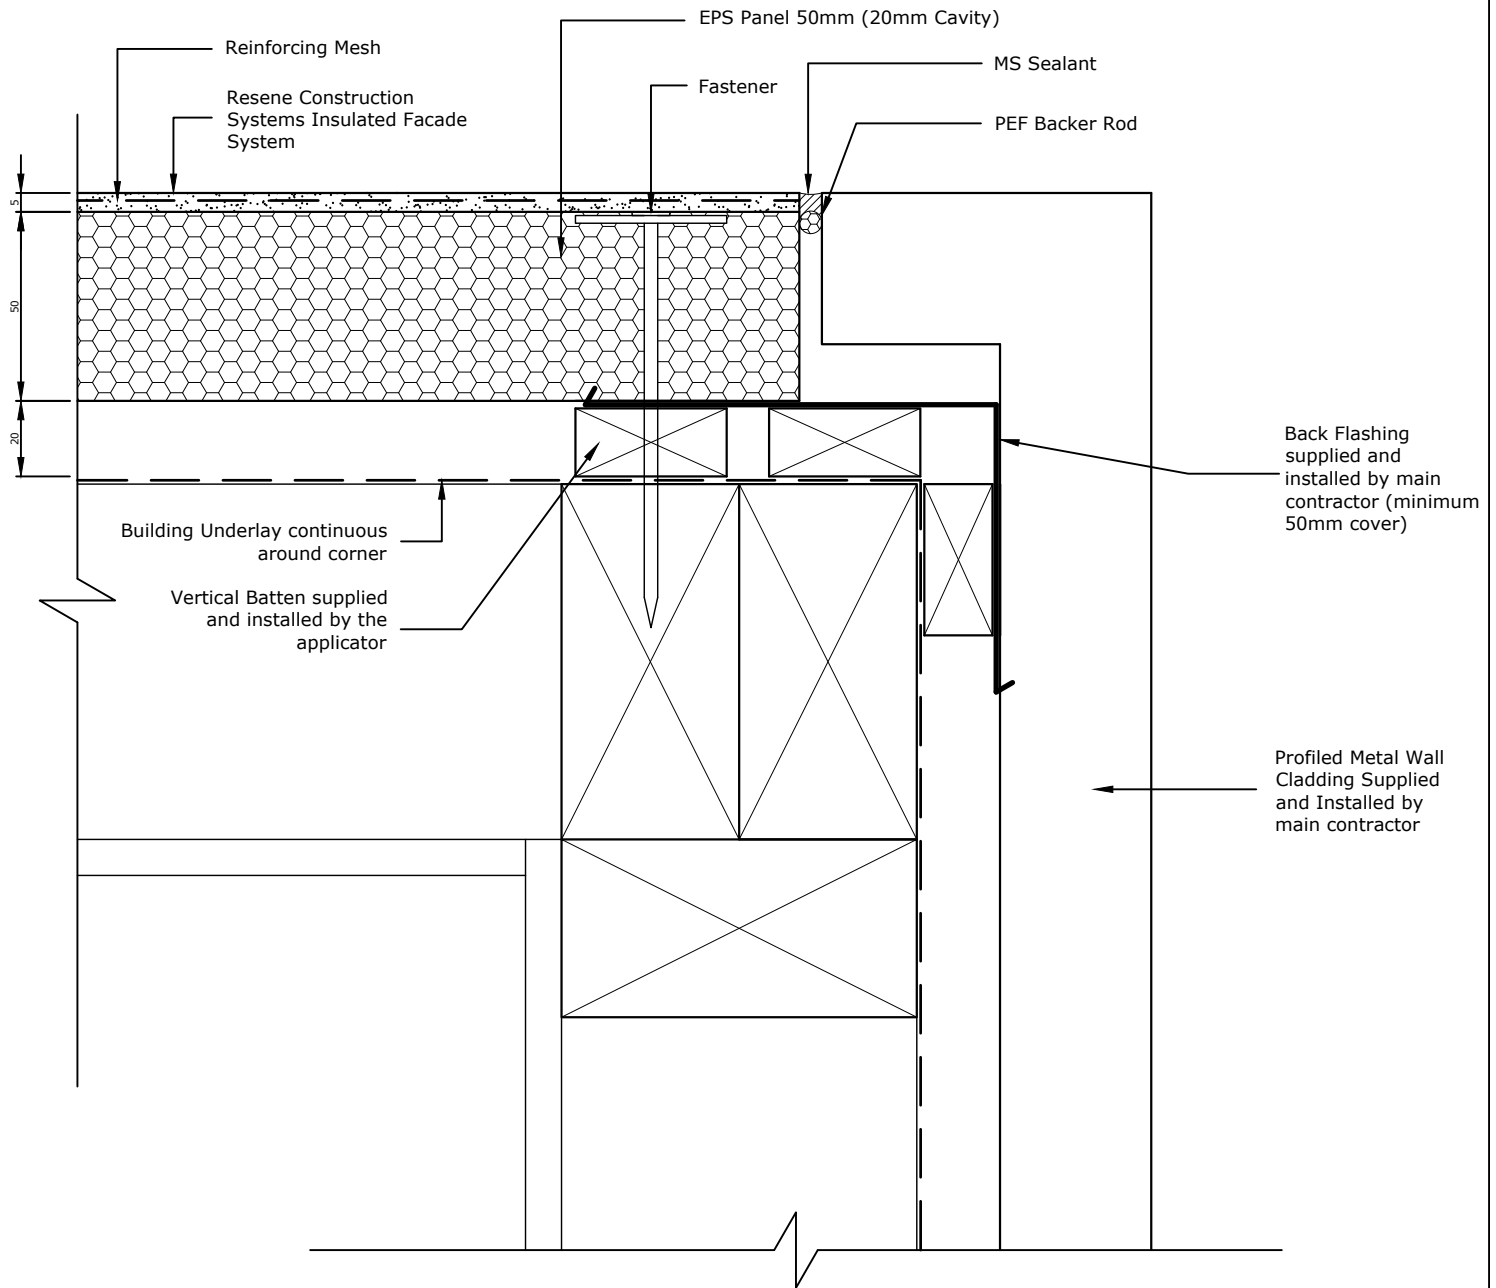

TradeSpec™ and RenderSpec™ are Registered Trademarks, both Documents are available on the Resene Construction Systems

Resene 
Construction Systems

CONFIDENTIALITY: No part of this publication may be reproduced or transmitted other than the intended use by Resene Construction Systems without written consent from the author.

System
 Insulated Facade System


Substrate
 EPS Panel 50mm (20mm Cavity)

Drawing Name
 External Corner with Aluminium Composite Panel

Scale
 1 : 2 @ A4

Date
 1 November 2017

Sheet
 71.03.95

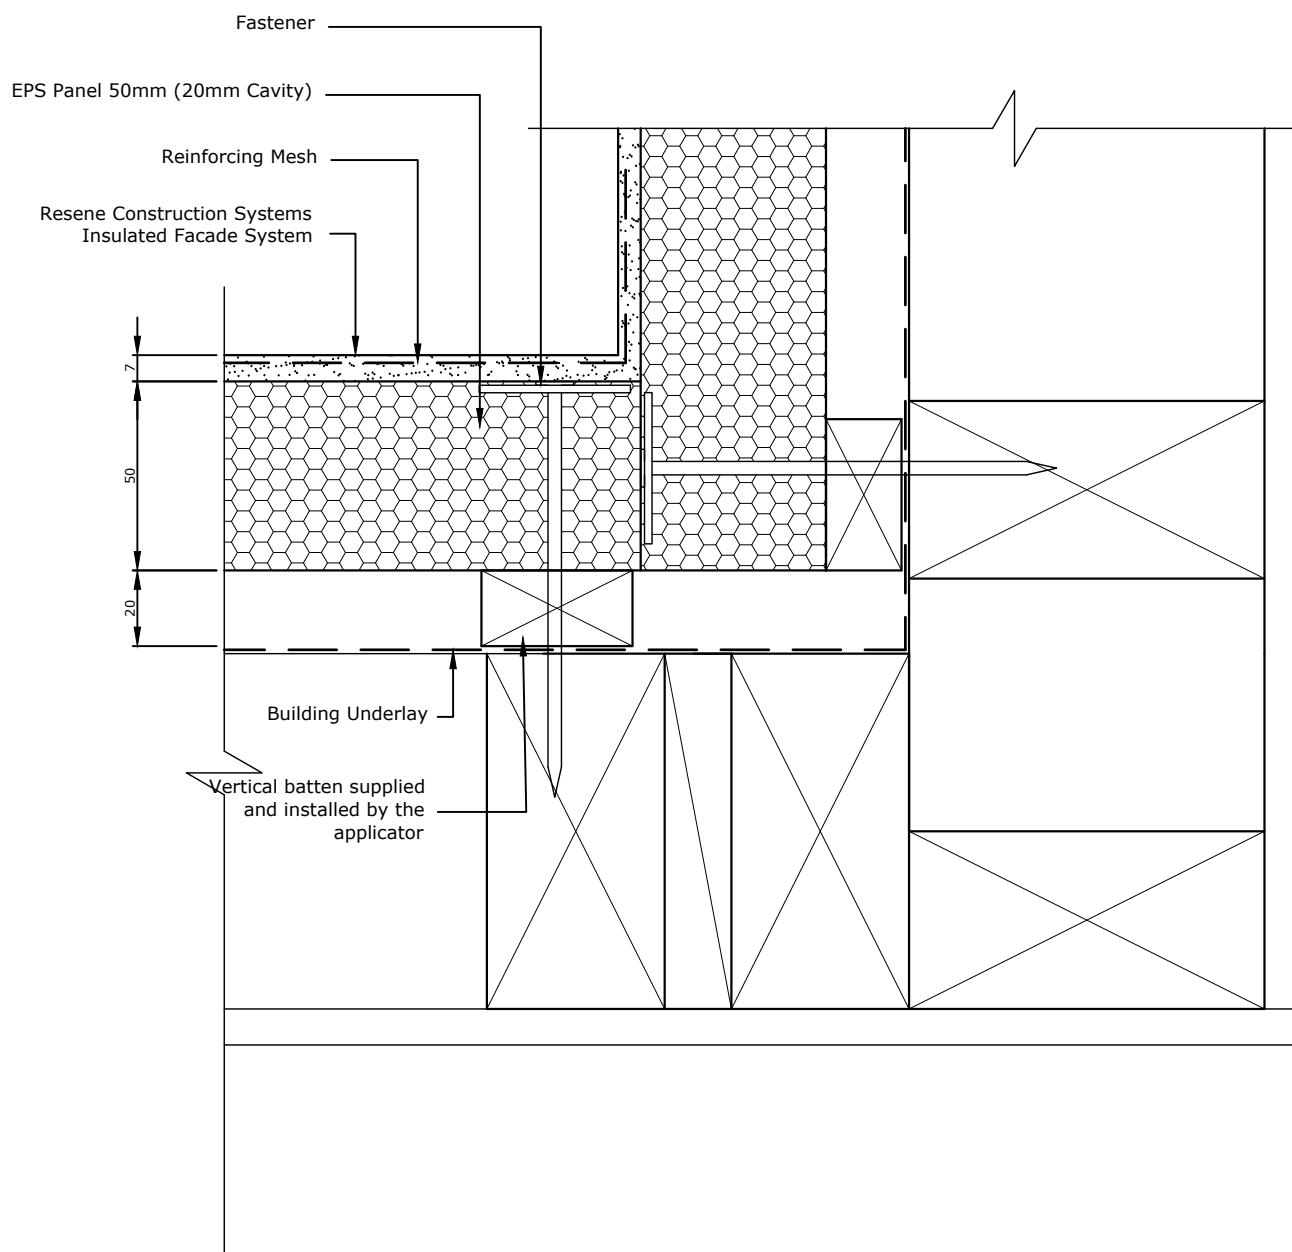

TradeSpec™ and RenderSpec™ are Registered Trademarks, both Documents are available on the Resene Construction Systems

Resene 
Construction Systems

CONFIDENTIALITY: No part of this publication may be reproduced or transmitted other than the intended use by Resene Construction Systems without written consent from the author.

System
 Insulated Facade System


Substrate
 EPS Panel 50mm (20mm Cavity)

Drawing Name
 Internal Corner

Scale
 1 : 2 @ A4

Date
 1 November 2017

Sheet
 71.04.00

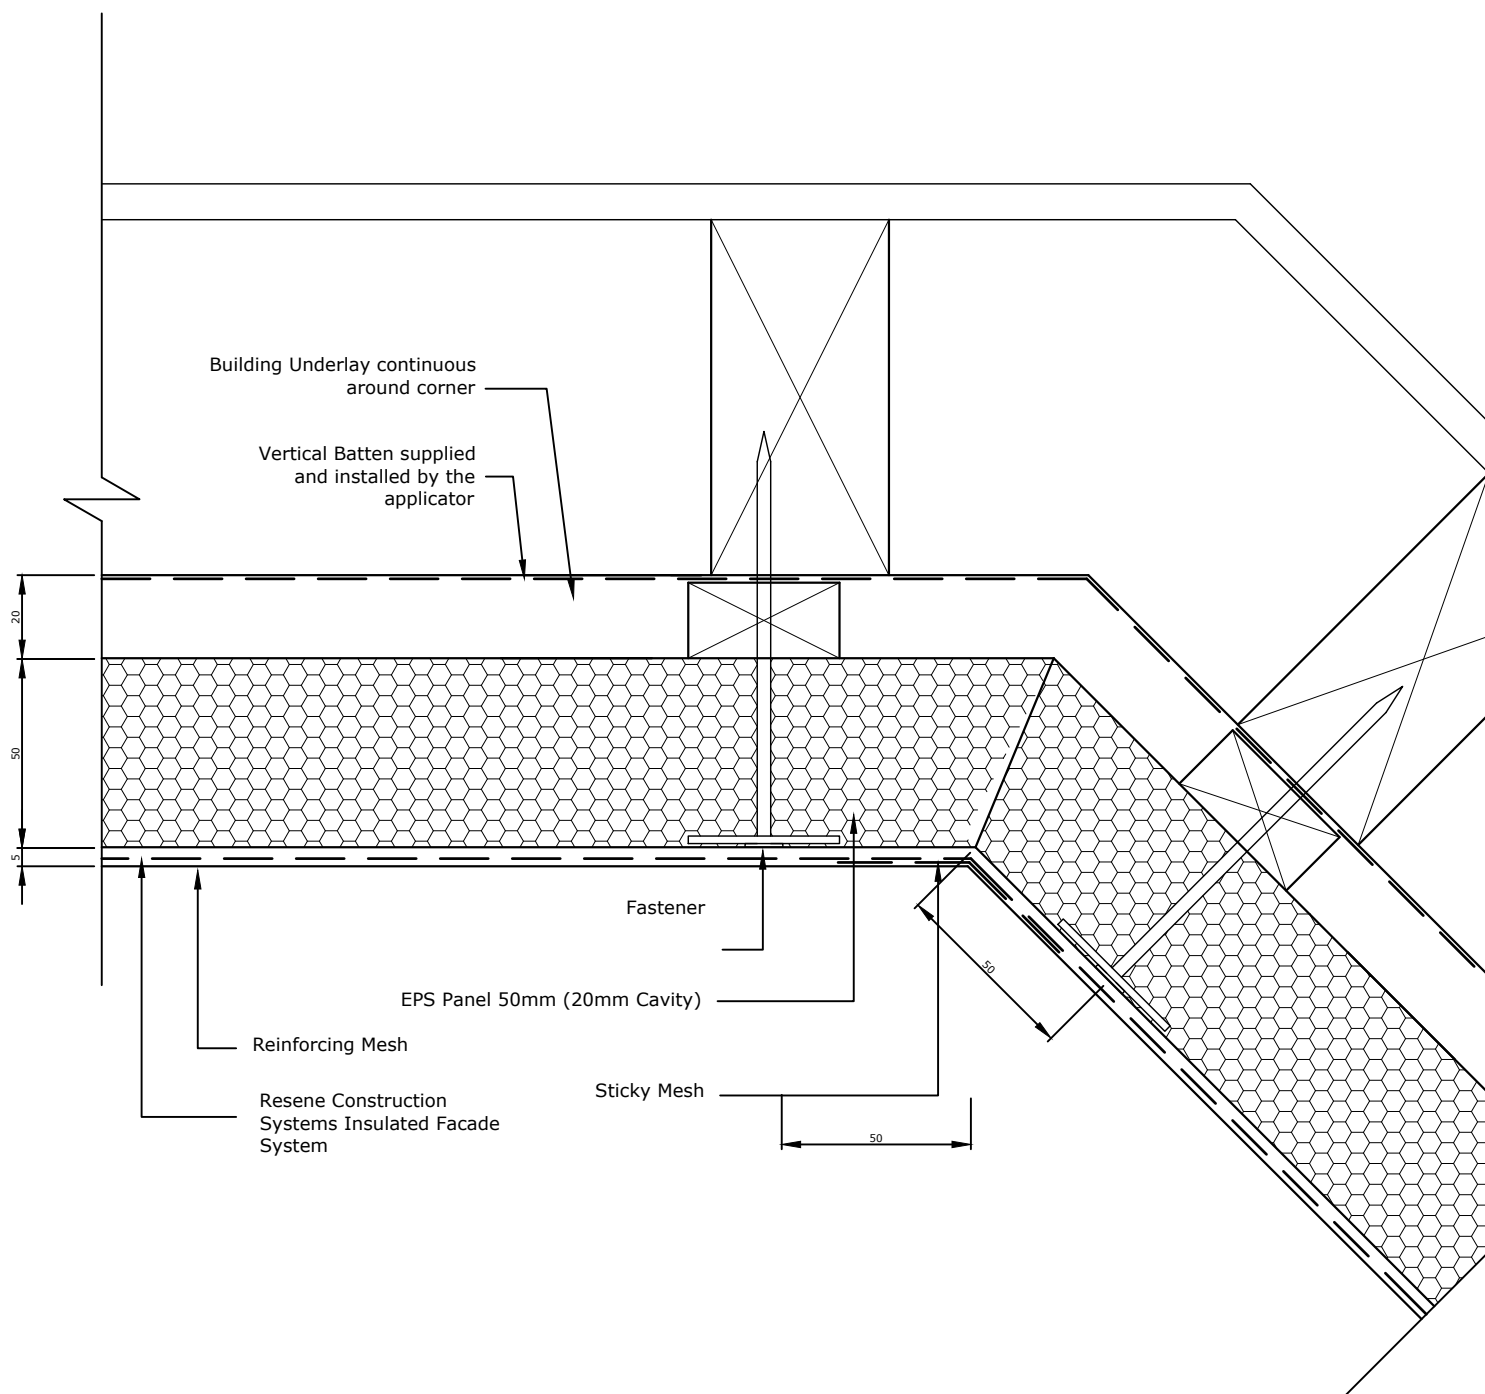

TradeSpec™ and RenderSpec™ are Registered Trademarks, both Documents are available on the Resene Construction Systems

Resene 
Construction Systems

CONFIDENTIALITY: No part of this publication may be reproduced or transmitted other than the intended use by Resene Construction Systems without written consent from the author.

System
 Insulated Facade System


Substrate
 EPS Panel 50mm (20mm Cavity)

Drawing Name
 Internal Corner - 135 Degrees

Scale
 1 : 2 @ A4

Date
 1 November 2017

Sheet
 71.04.01

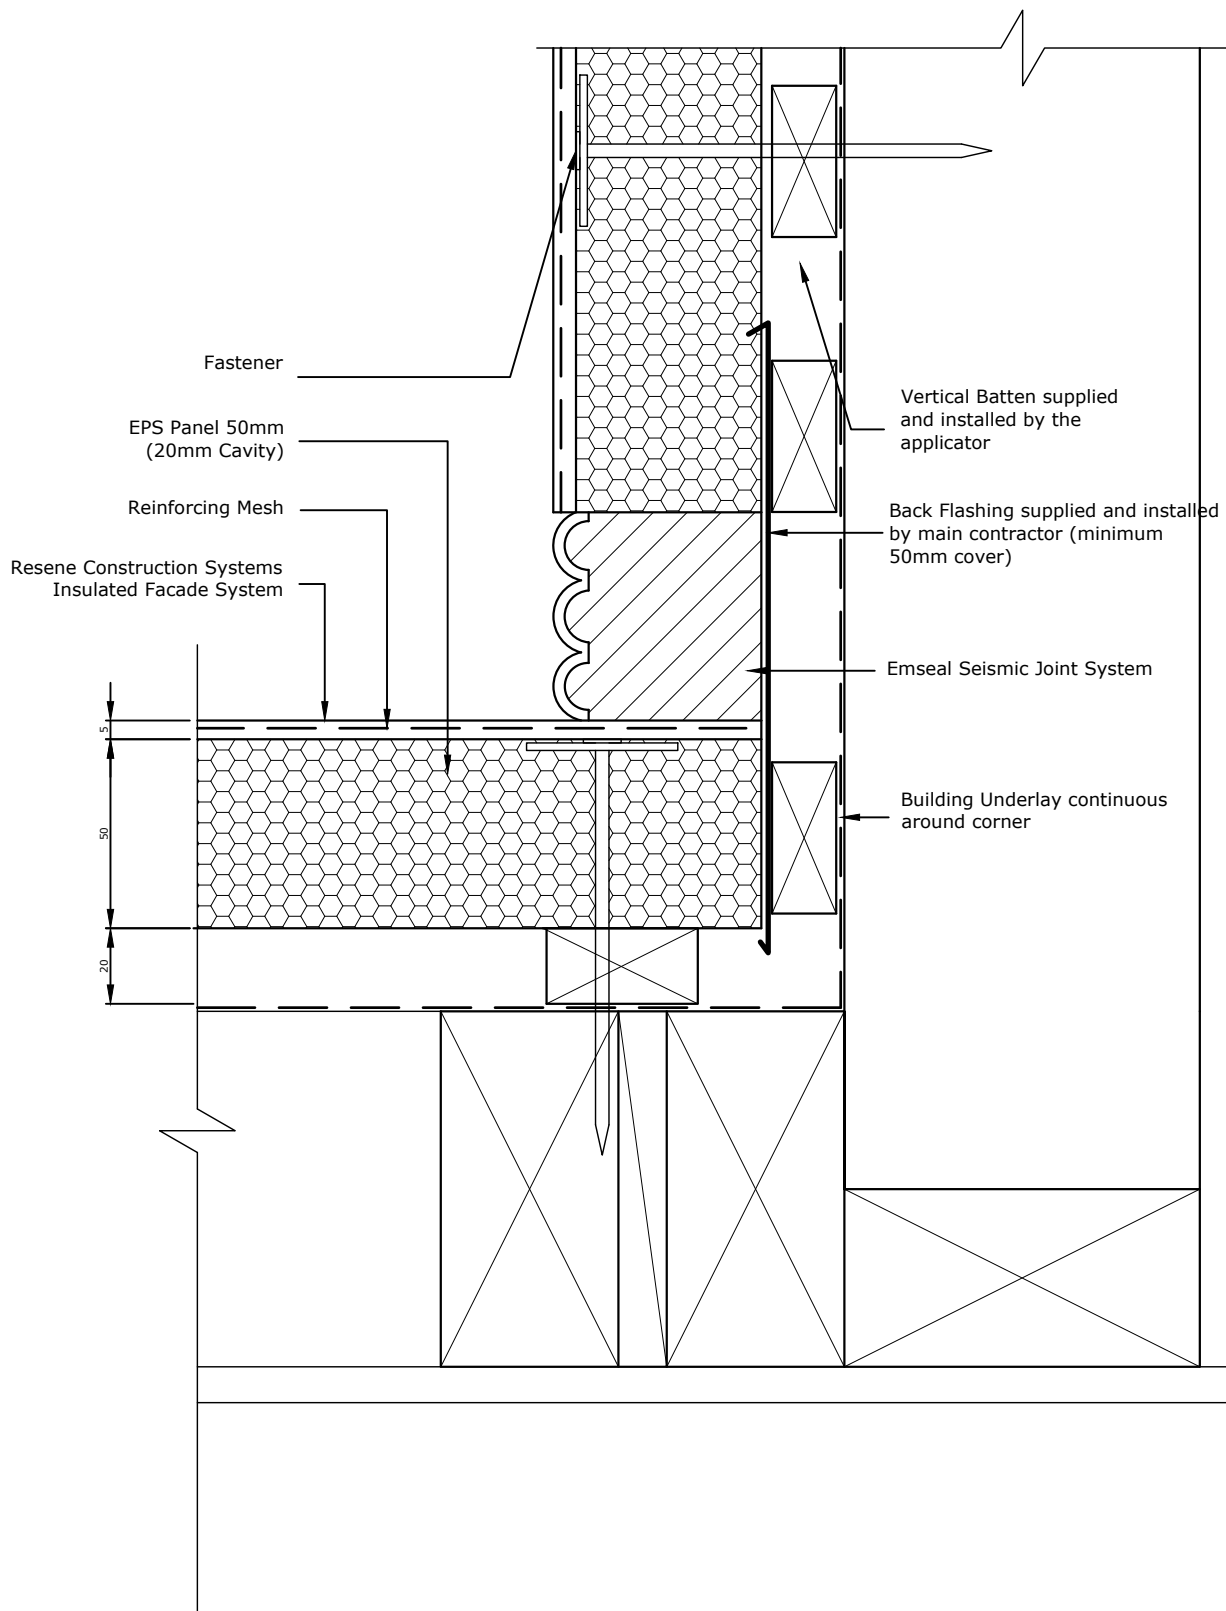

Mesh to be wrapped continuously around the internal corner, if there is a break in the mesh then an additional layer of Sticky Mesh must be used

TradeSpec™ and RenderSpec™ are Registered Trademarks, both Documents are available on the Resene Construction Systems

Resene 
Construction Systems

CONFIDENTIALITY: No part of this publication may be reproduced or transmitted other than the intended use by Resene Construction Systems without written consent from the author.

System
 Insulated Facade System


Substrate
 EPS Panel 50mm (20mm Cavity)

Drawing Name
 Internal Corner (Seismic Joint)

Scale
 1 : 2 @ A4

Date
 1 November 2017

Sheet
 71.04.05

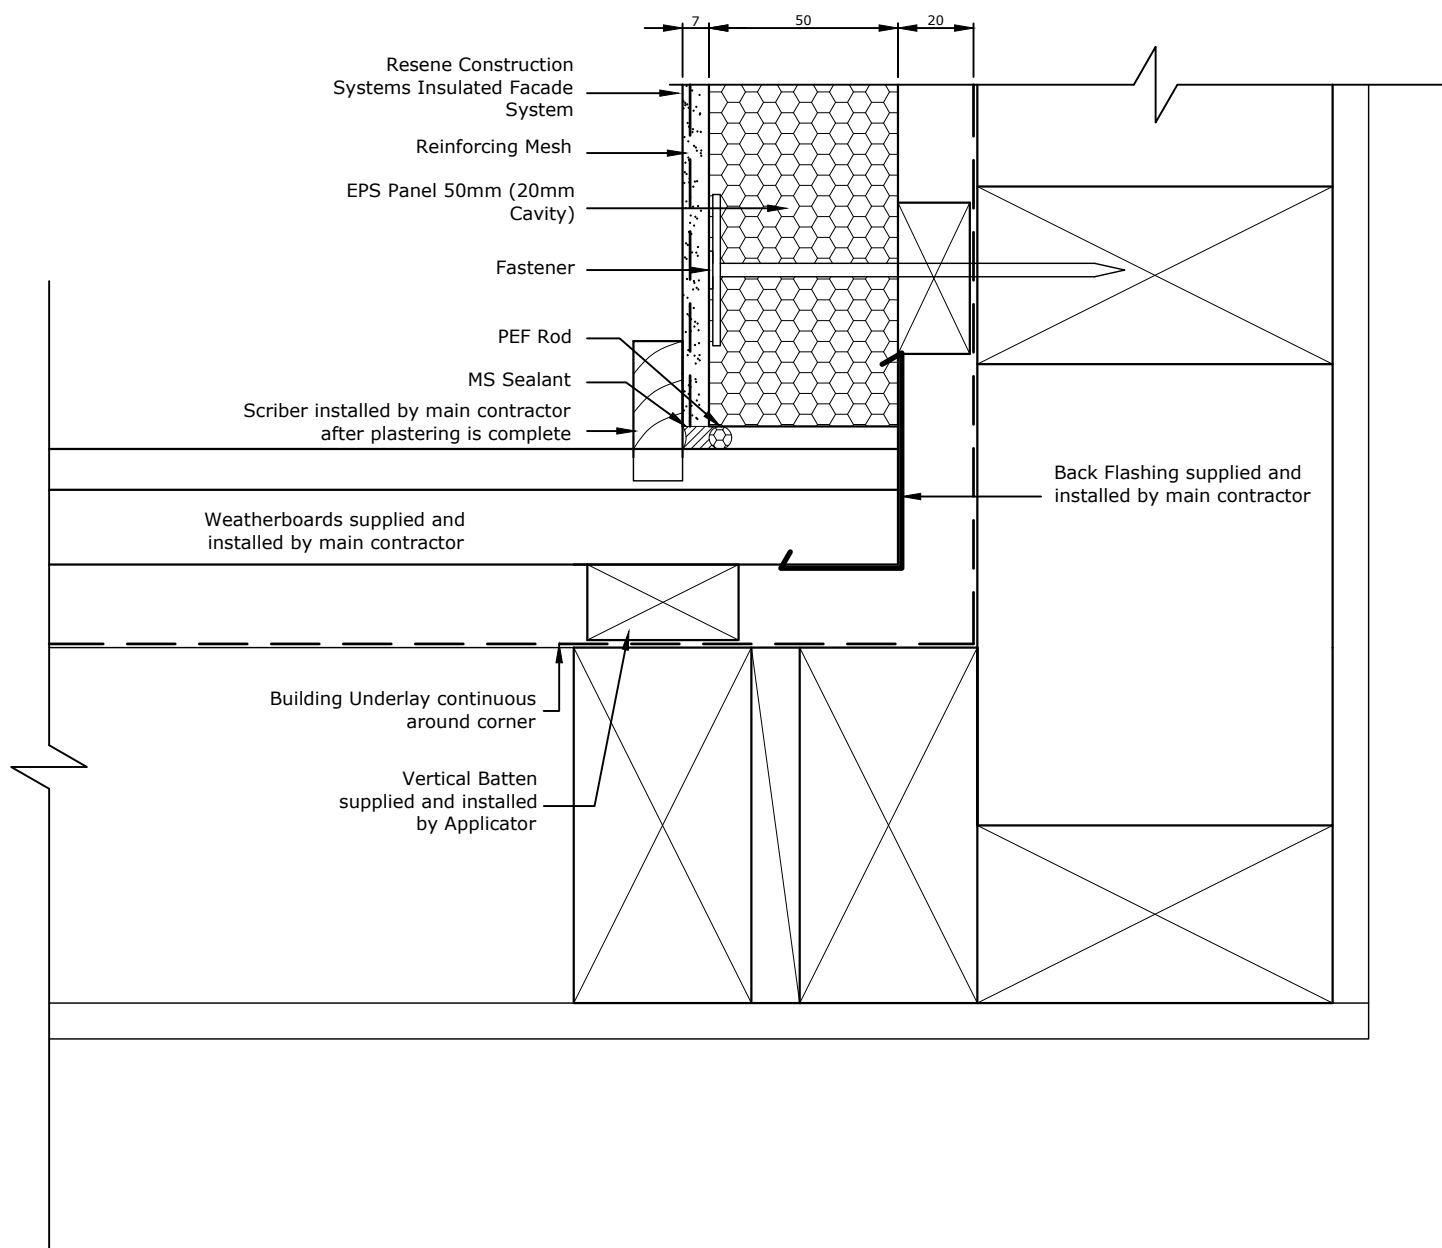

TradeSpec™ and RenderSpec™ are Registered Trademarks, both Documents are available on the Resene Construction Systems

Resene
Construction Systems

CONFIDENTIALITY: No part of this publication may be reproduced or transmitted other than the intended use by Resene Construction Systems without written consent from the author.

System
Insulated Facade System


Substrate
EPS Panel 50mm (20mm Cavity)

Drawing Name
Internal Corner with Weatherboard - Option 1

Scale
1 : 2 @ A4

Date
1 November 2017

Sheet
71.04.10

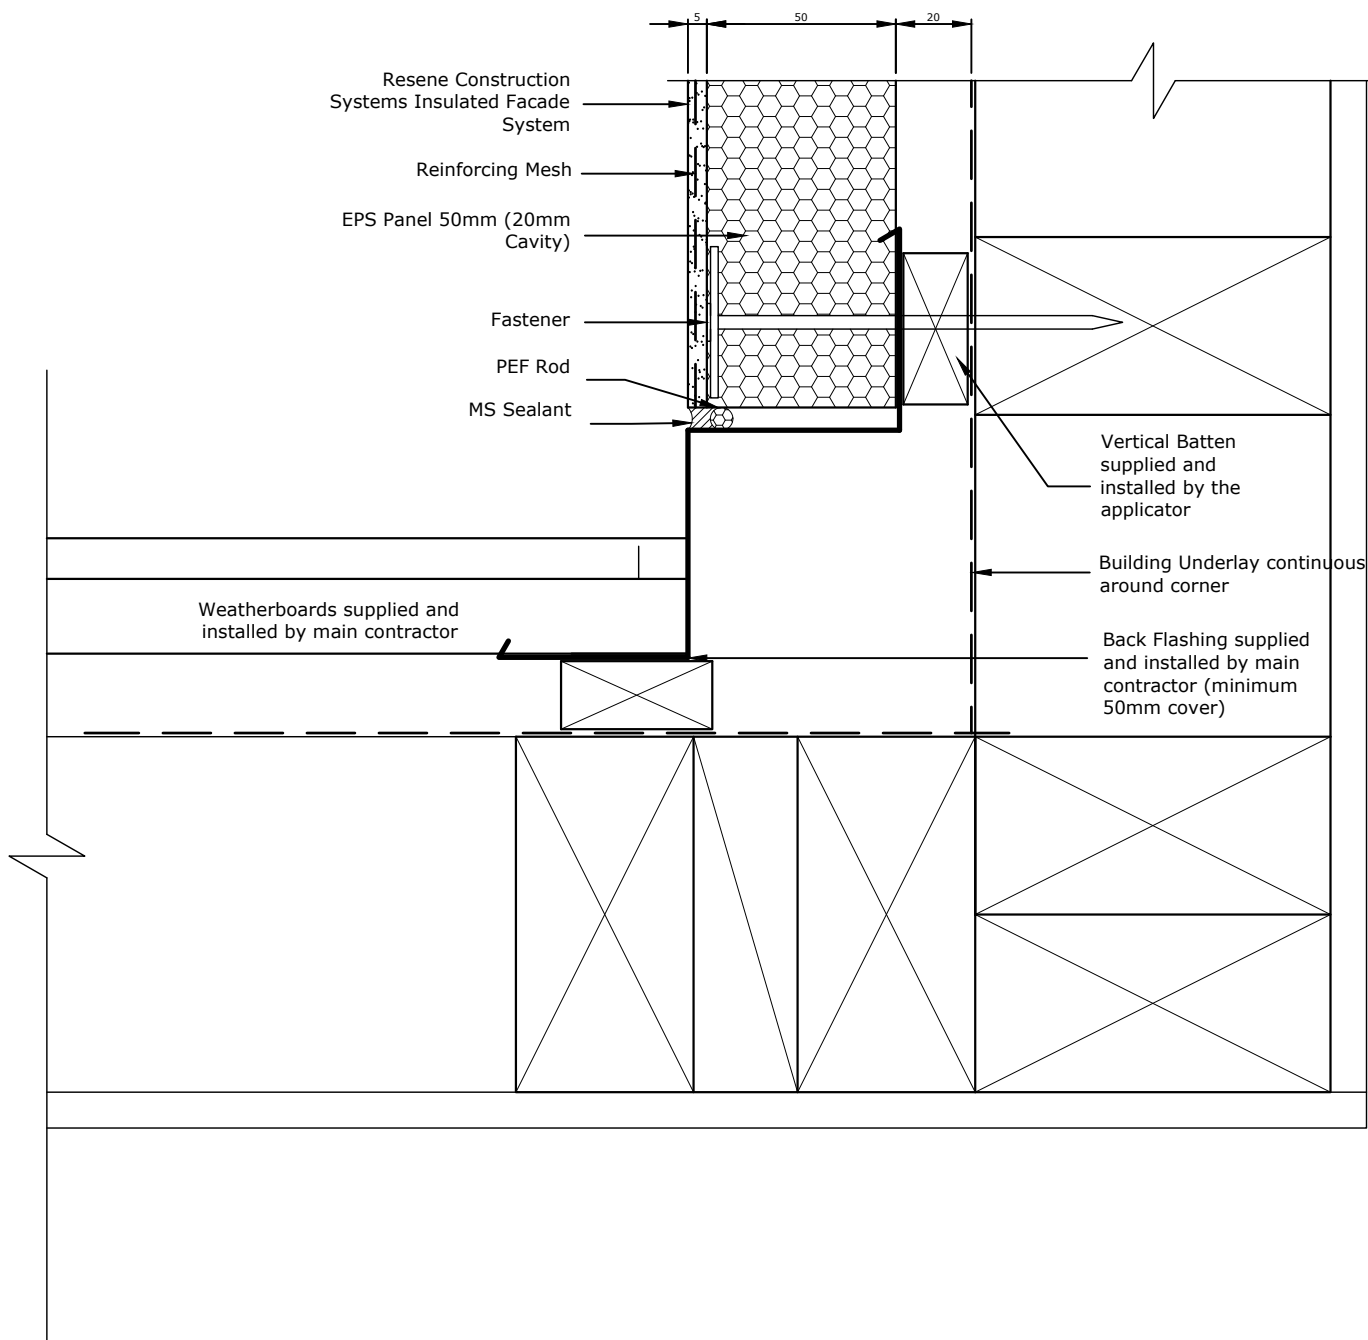

TradeSpec™ and RenderSpec™ are Registered Trademarks, both Documents are available on the Resene Construction Systems

Resene 
Construction Systems

CONFIDENTIALITY: No part of this publication may be reproduced or transmitted other than the intended use by Resene Construction Systems without written consent from the author.

System
 Insulated Facade System


Substrate
 EPS Panel 50mm (20mm Cavity)

Drawing Name
 Internal Corner with Weatherboard - Option 2

Scale
 1 : 2 @ A4

Date
 1 November 2017

Sheet
 71.04.11

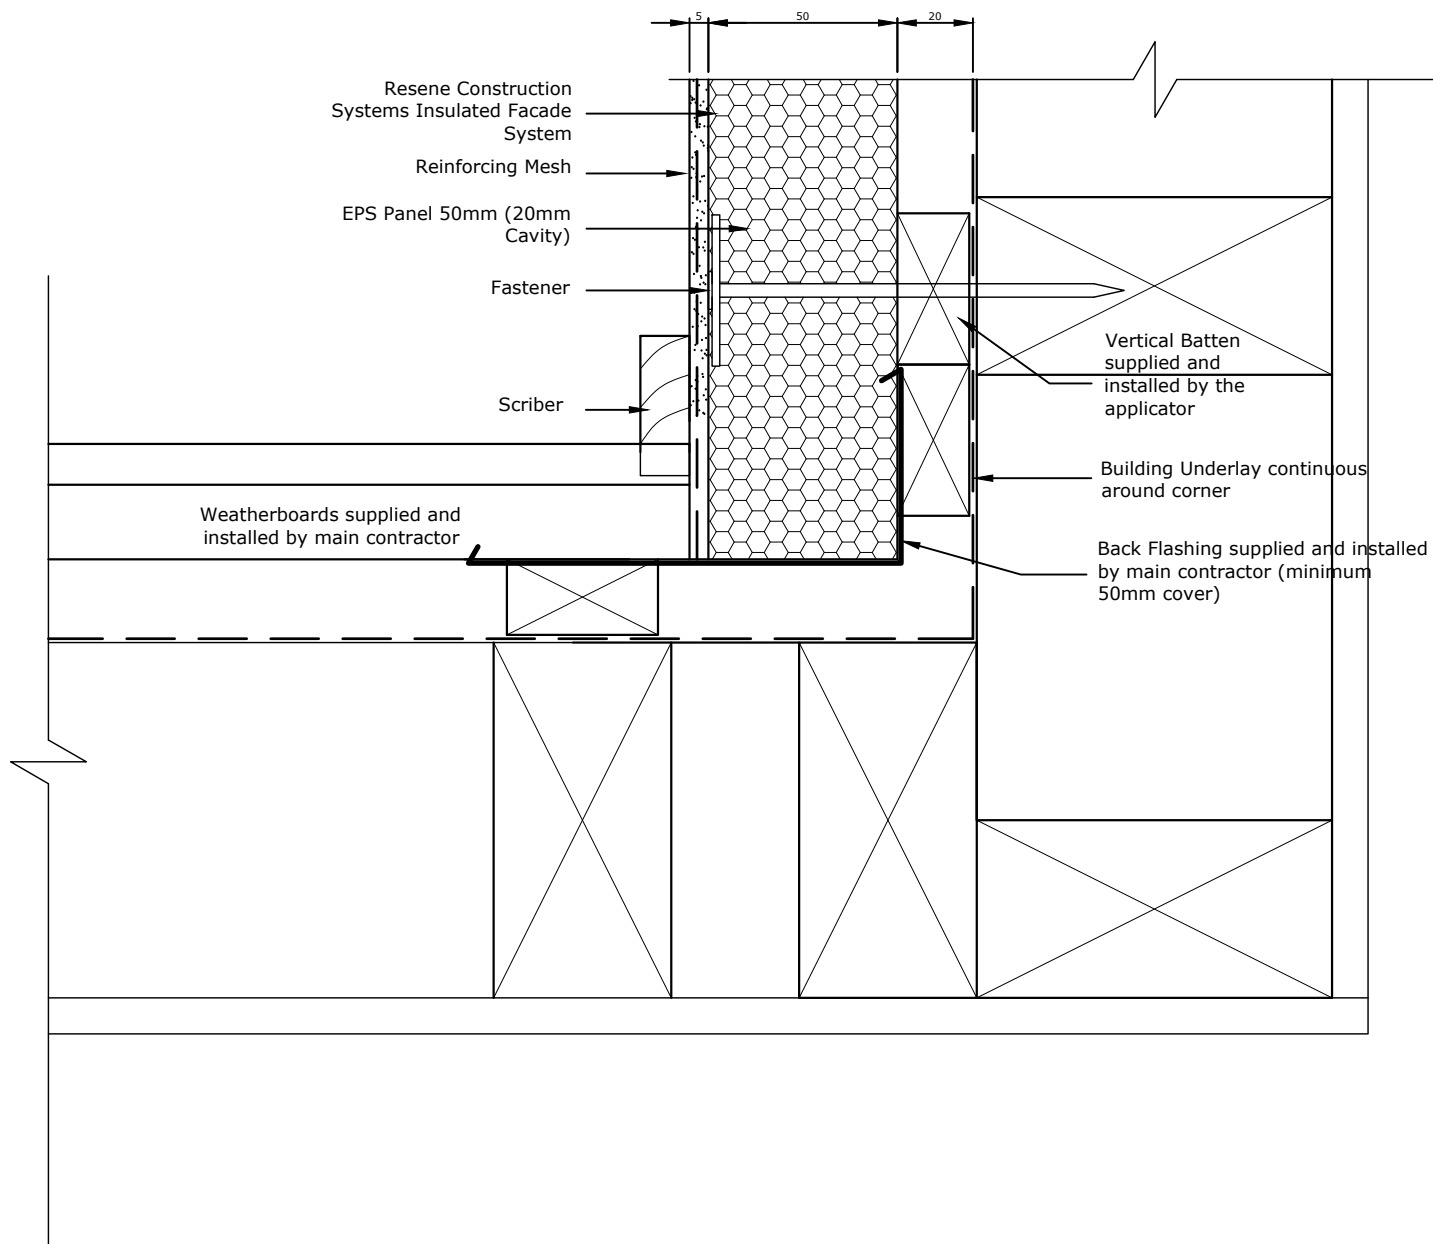

TradeSpec™ and RenderSpec™ are Registered Trademarks, both Documents are available on the Resene Construction Systems

Resene 
Construction Systems

CONFIDENTIALITY: No part of this publication may be reproduced or transmitted other than the intended use by Resene Construction Systems without written consent from the author.

System
 Insulated Facade System


Substrate
 EPS Panel 50mm (20mm Cavity)

Drawing Name
 Internal Corner with Weatherboard - Option 3

Scale
 1 : 2 @ A4

Date
 1 November 2017

Sheet
 71.04.12

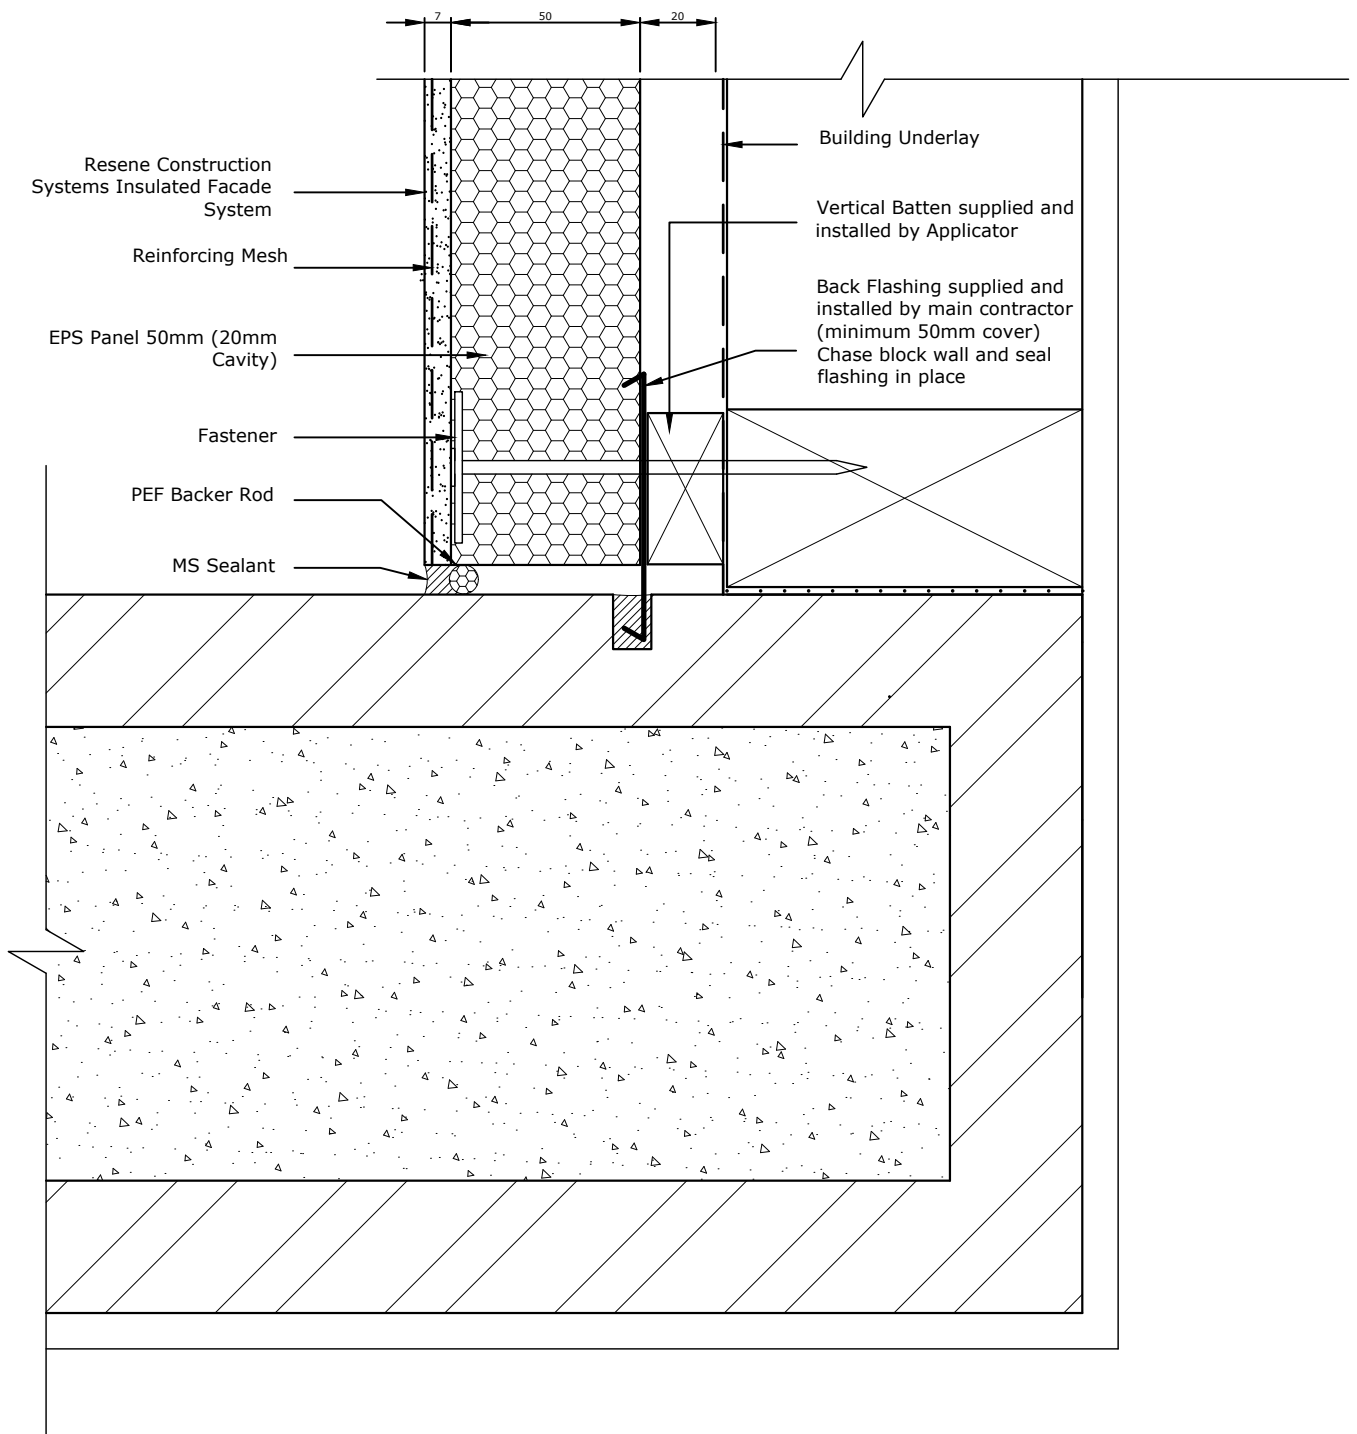

TradeSpec™ and RenderSpec™ are Registered Trademarks, both Documents are available on the Resene Construction Systems

Resene 
Construction Systems

CONFIDENTIALITY: No part of this publication may be reproduced or transmitted other than the intended use by Resene Construction Systems without written consent from the author.

System
Insulated Facade System


Substrate
EPS Panel 50mm (20mm Cavity)

Drawing Name
Internal Corner with Masonry Block

Scale
1 : 2 @ A4

Date
1 November 2017

Sheet
71.04.20

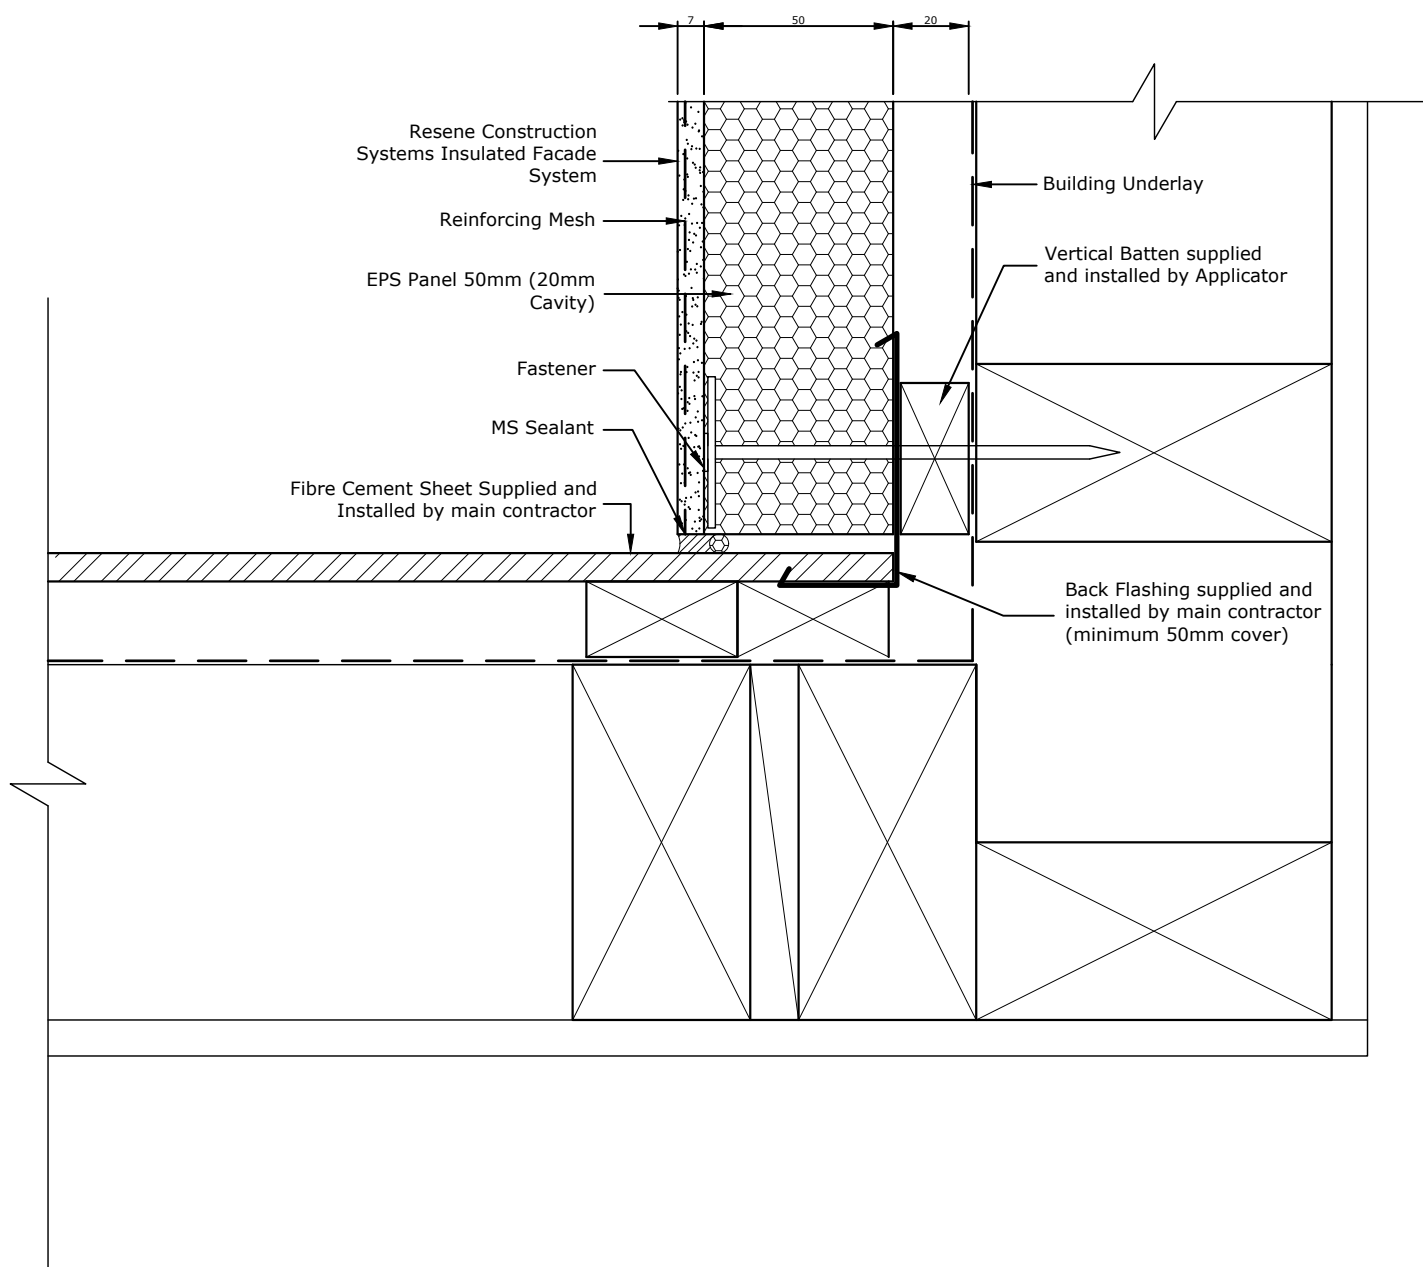

TradeSpec™ and RenderSpec™ are Registered Trademarks, both Documents are available on the Resene Construction Systems

Resene 
Construction Systems

CONFIDENTIALITY: No part of this publication may be reproduced or transmitted other than the intended use by Resene Construction Systems without written consent from the author.

System
 Insulated Facade System


Substrate
 EPS Panel 50mm (20mm Cavity)

Drawing Name
 Internal Corner with Fibre Cement Sheet - Option 1


Scale
 1 : 2 @ A4

Date
 1 November 2017

Sheet
 71.04.30

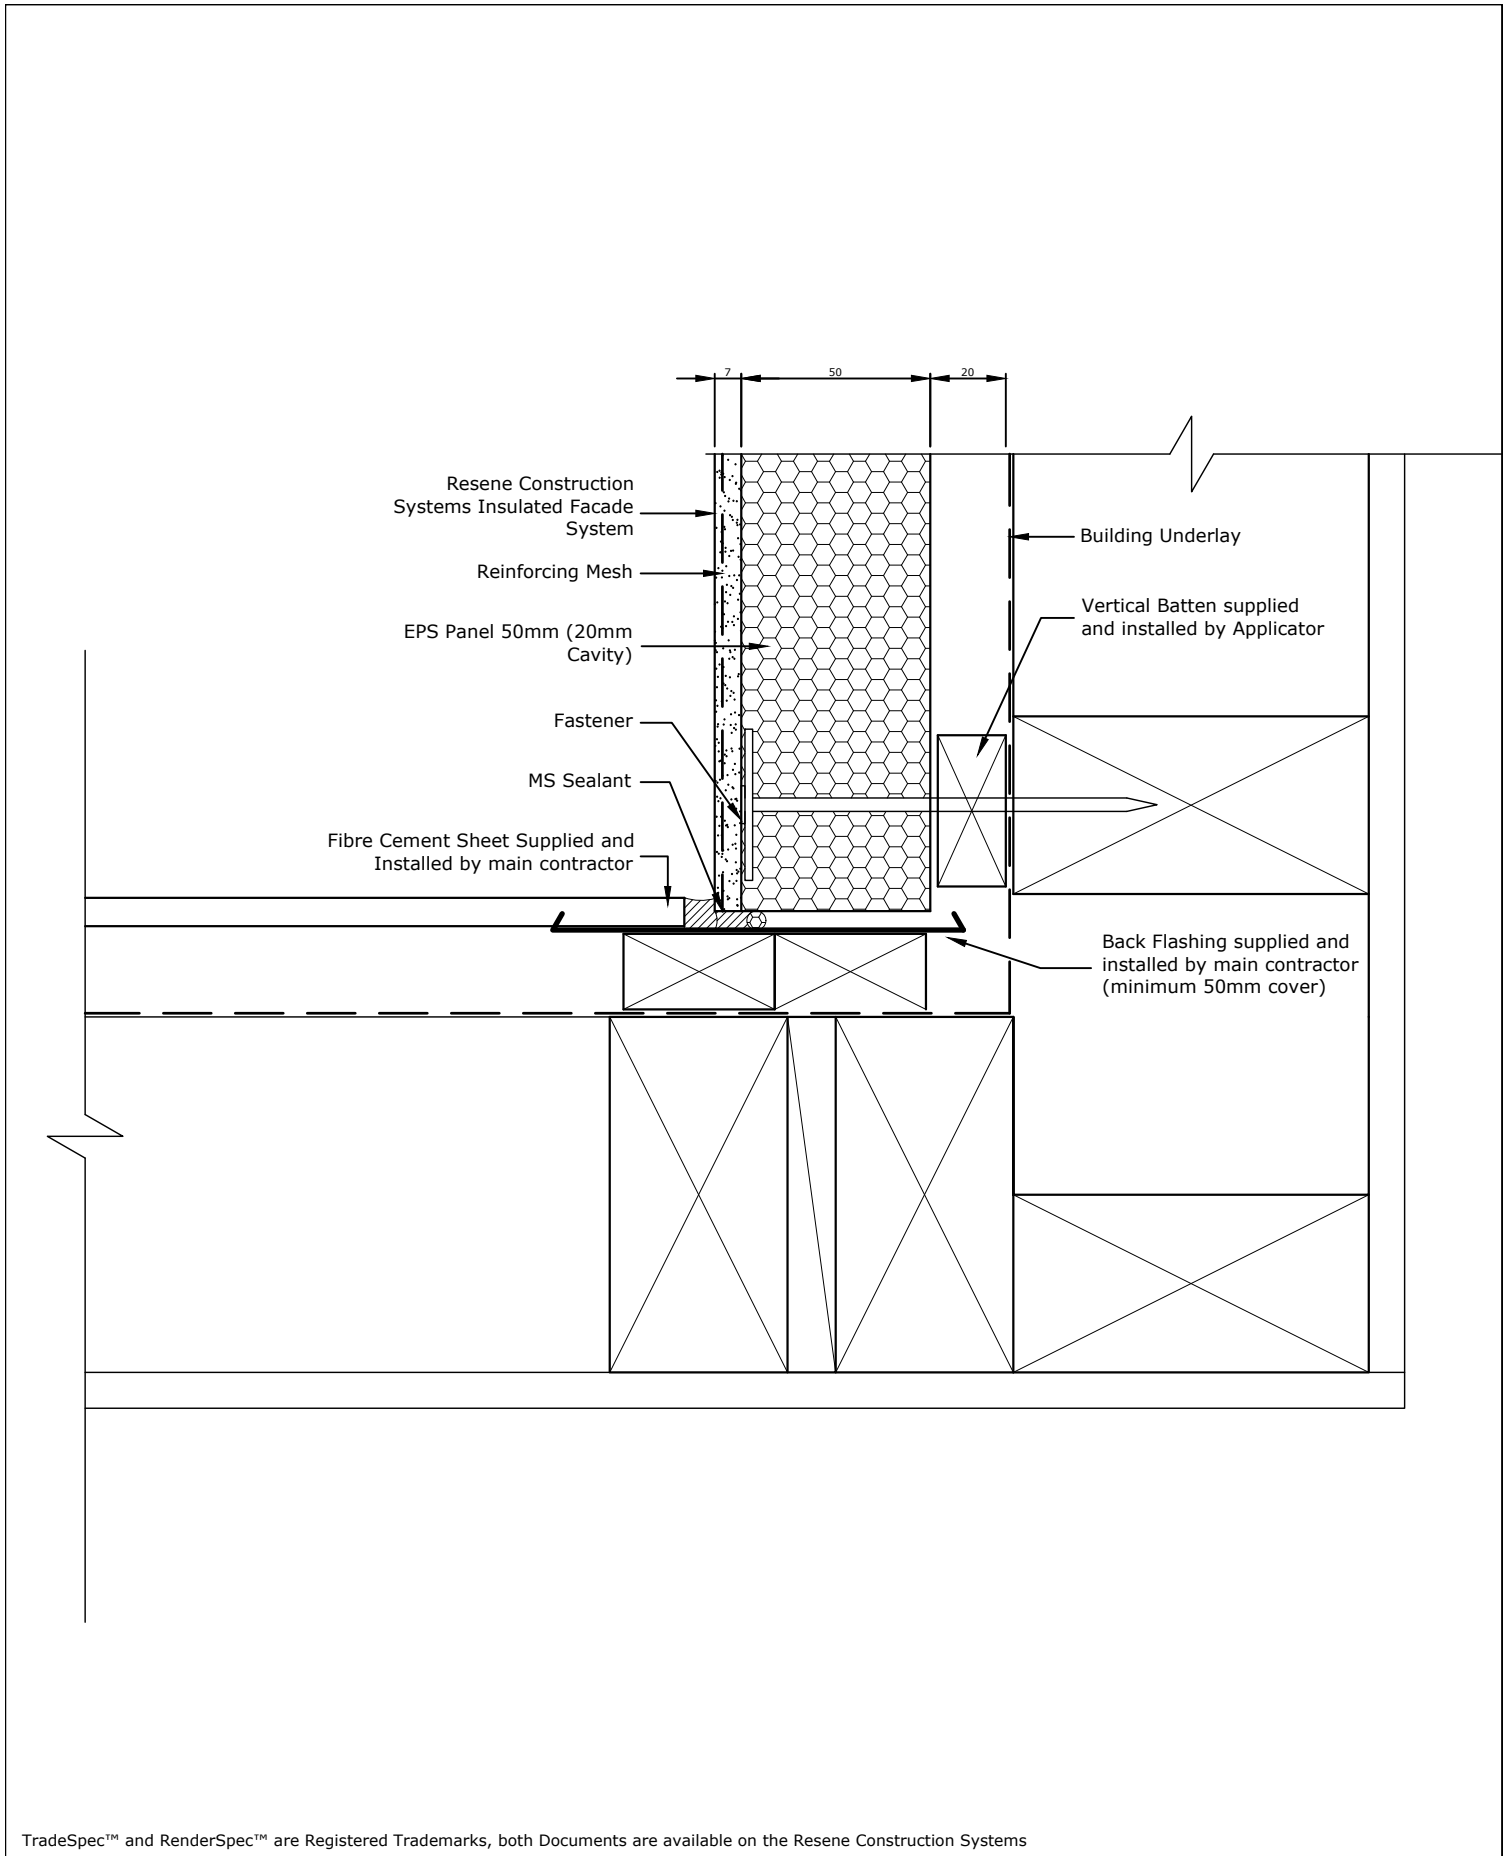

TradeSpec™ and RenderSpec™ are Registered Trademarks, both Documents are available on the Resene Construction Systems

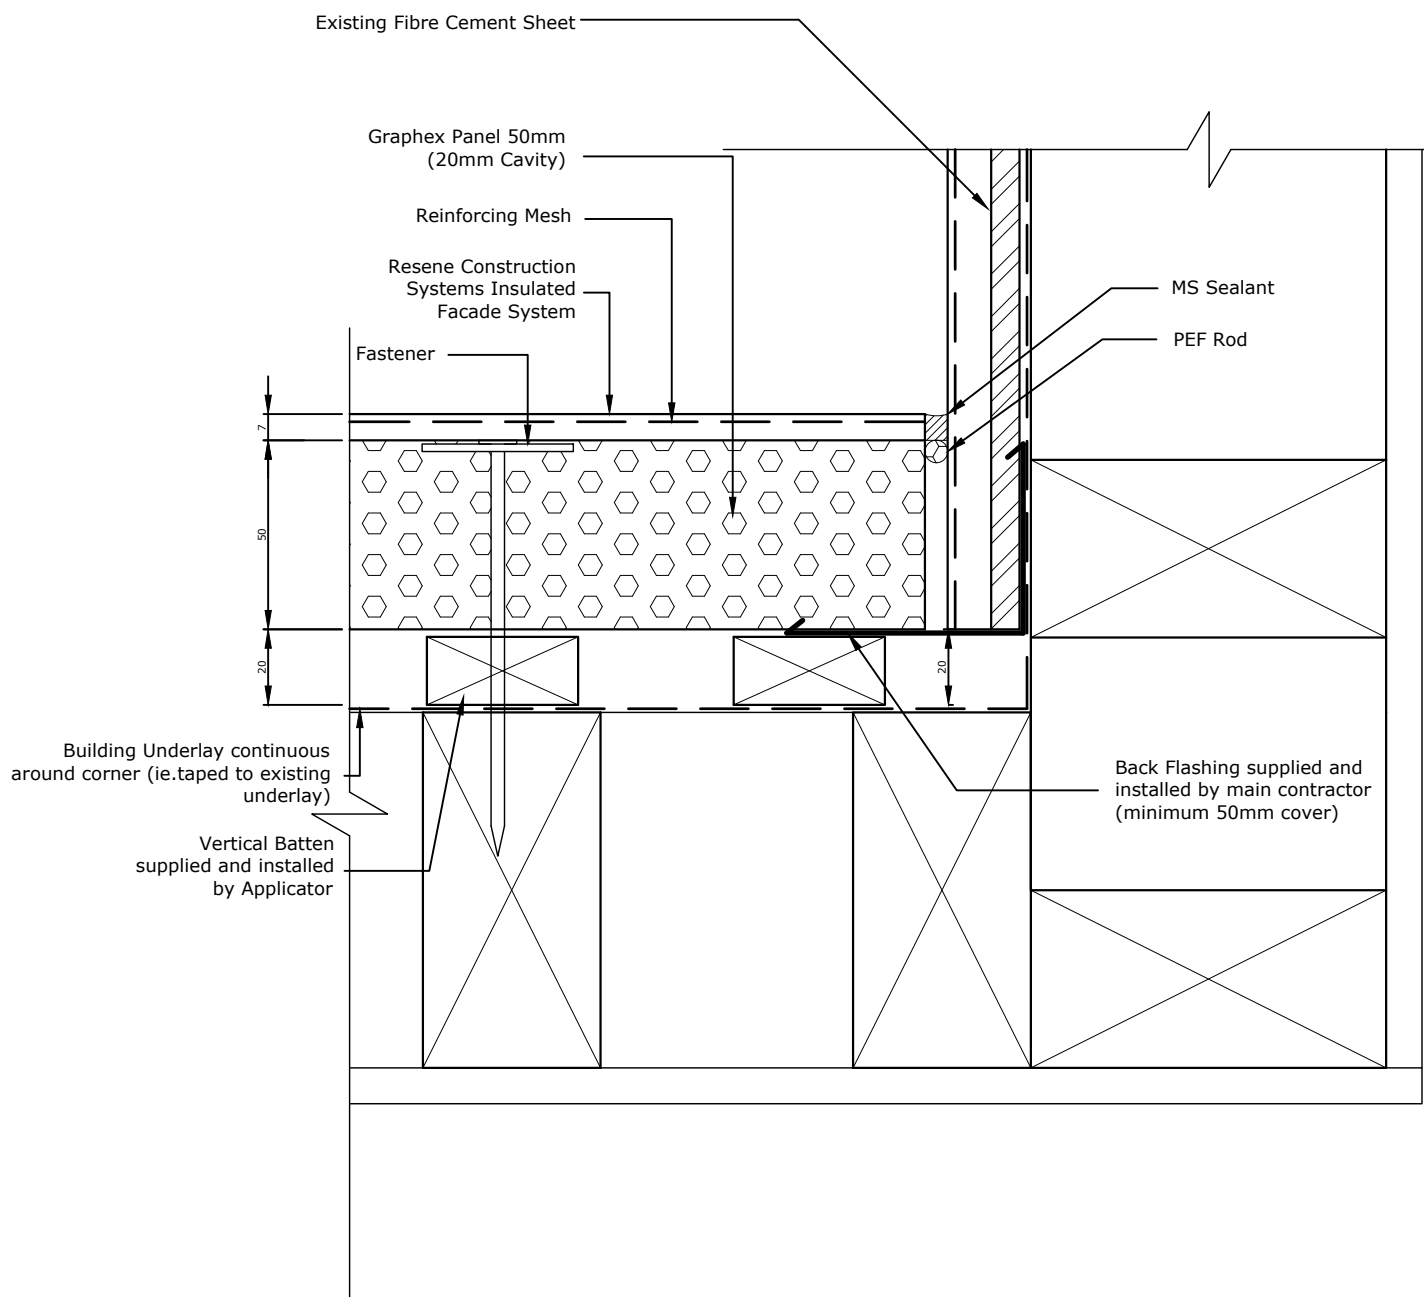

TradeSpec™ and RenderSpec™ are Registered Trademarks, both Documents are available on the Resene Construction Systems

Resene 
Construction Systems

CONFIDENTIALITY: No part of this publication may be reproduced or transmitted other than the intended use by Resene Construction Systems without written consent from the author.

System
 Insulated Facade System


Substrate
 Graphex Panel 50mm (20mm Cavity)

Drawing Name
 Internal Corner with Direct Fixed Fibre Cement Sheet

Scale
 1 : 2 @ A4

Date
 1 November 2017

Sheet
 71.04.32

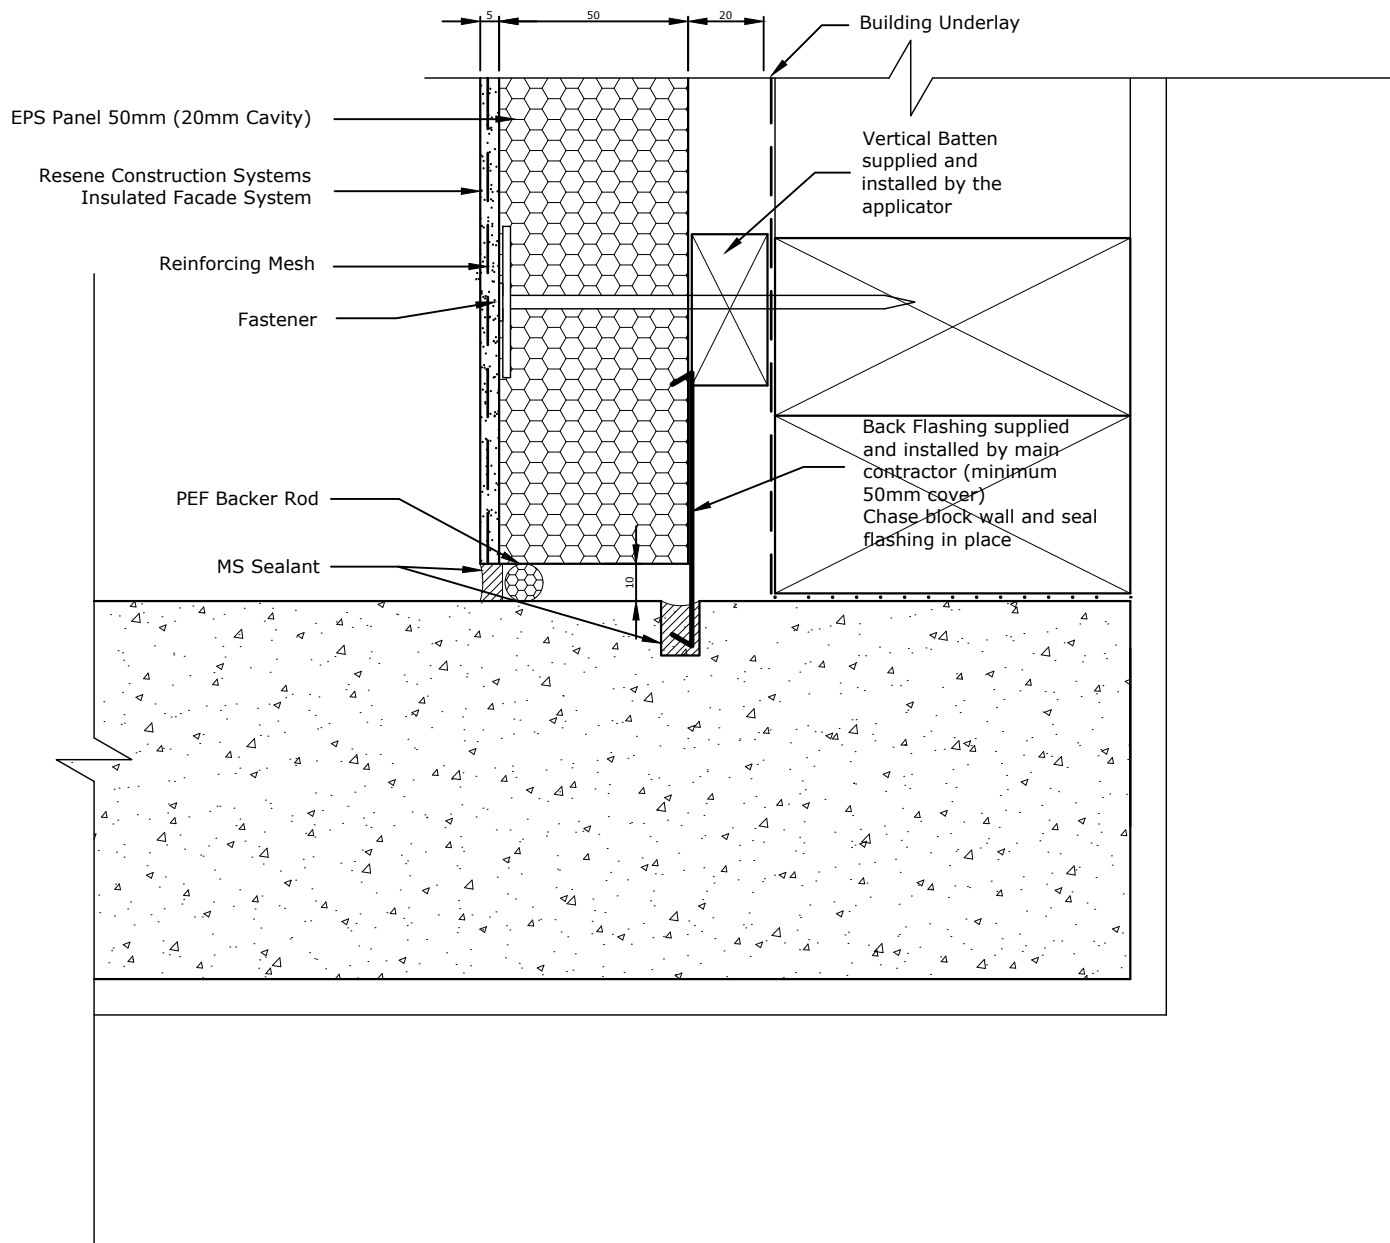

TradeSpec™ and RenderSpec™ are Registered Trademarks, both Documents are available on the Resene Construction Systems

Resene 
Construction Systems

CONFIDENTIALITY: No part of this publication may be reproduced or transmitted other than the intended use by Resene Construction Systems without written consent from the author.

System
 Insulated Facade System


Substrate
 EPS Panel 50mm (20mm Cavity)

Drawing Name
 Internal Corner with Precast Panel

Scale
 1 : 2 @ A4

Date
 1 November 2017

Sheet
 71.04.35

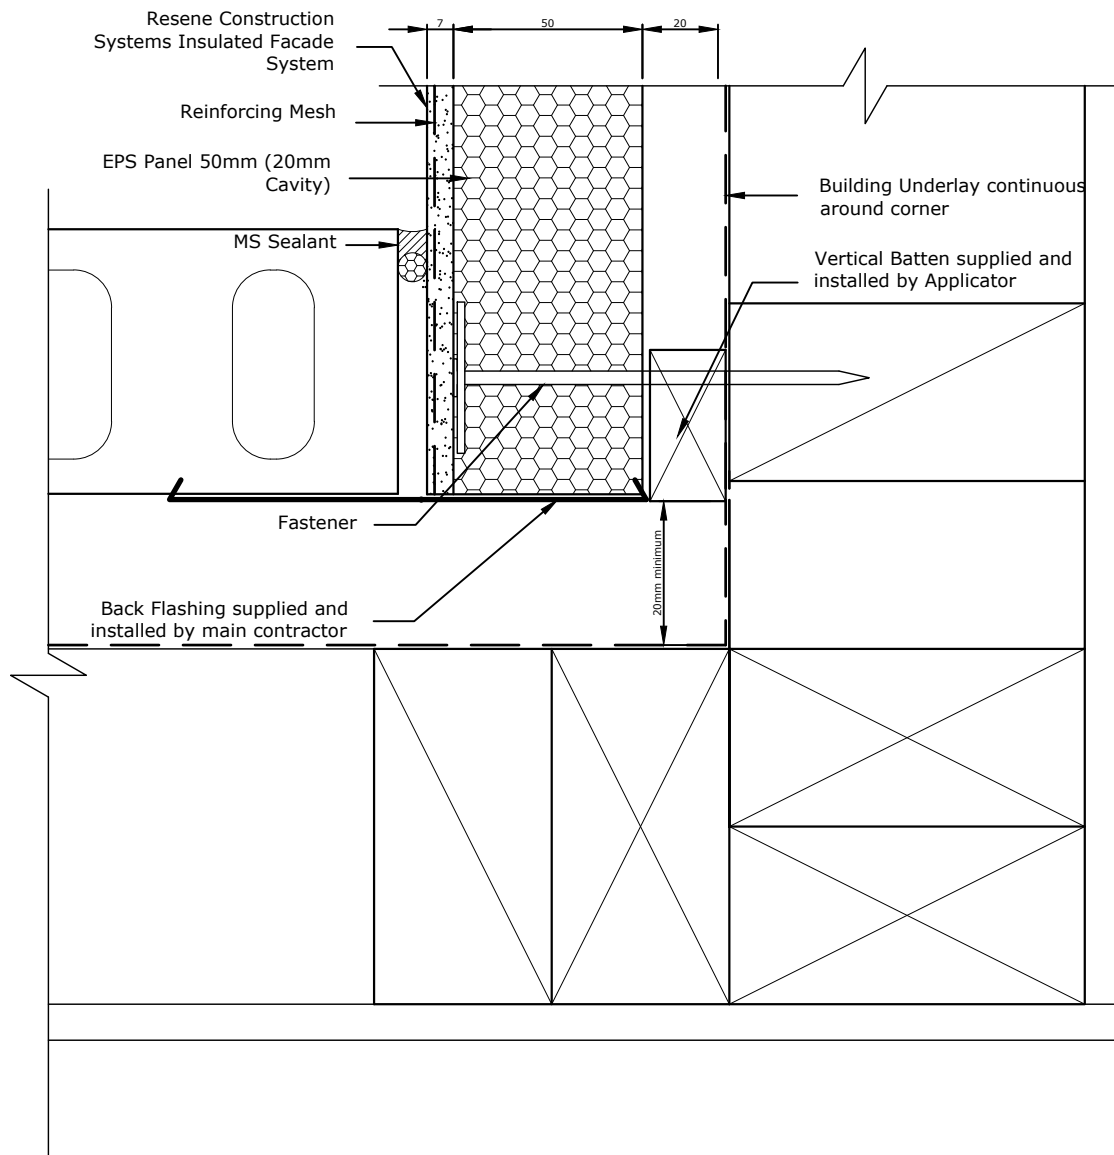

TradeSpec™ and RenderSpec™ are Registered Trademarks, both Documents are available on the Resene Construction Systems

Resene 
Construction Systems

CONFIDENTIALITY: No part of this publication may be reproduced or transmitted other than the intended use by Resene Construction Systems without written consent from the author.

System
 Insulated Facade System


Substrate
 EPS Panel 50mm (20mm Cavity)

Drawing Name
 Internal Corner with Brick Veneer - Option 1

Scale
 1 : 2 @ A4

Date
 9 October 2023

Sheet
 71.04.40

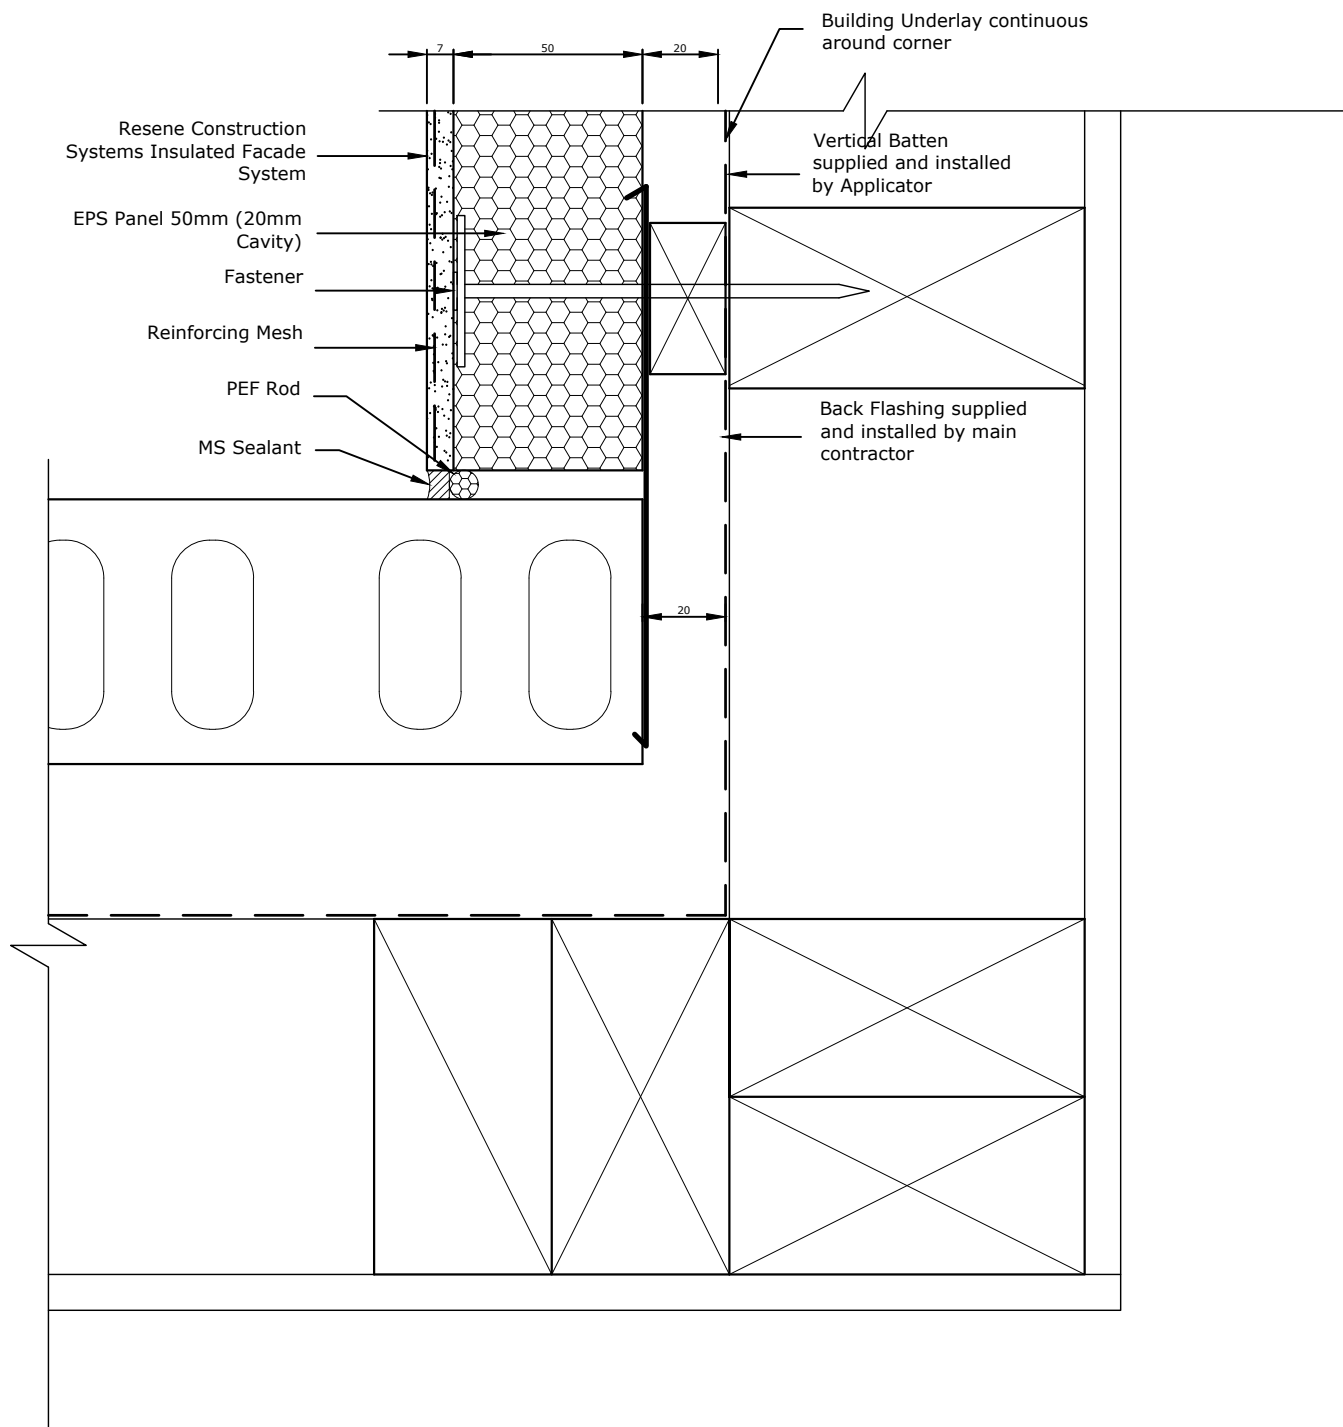

TradeSpec™ and RenderSpec™ are Registered Trademarks, both Documents are available on the Resene Construction Systems

Resene 
Construction Systems

CONFIDENTIALITY: No part of this publication may be reproduced or transmitted other than the intended use by Resene Construction Systems without written consent from the author.

System
 Insulated Facade System


Substrate
 EPS Panel 50mm (20mm Cavity)

Drawing Name
 Internal Corner with Brick Veneer - Option 2

Scale
 1 : 2 @ A4

Date
 1 November 2017

Sheet
 71.04.41

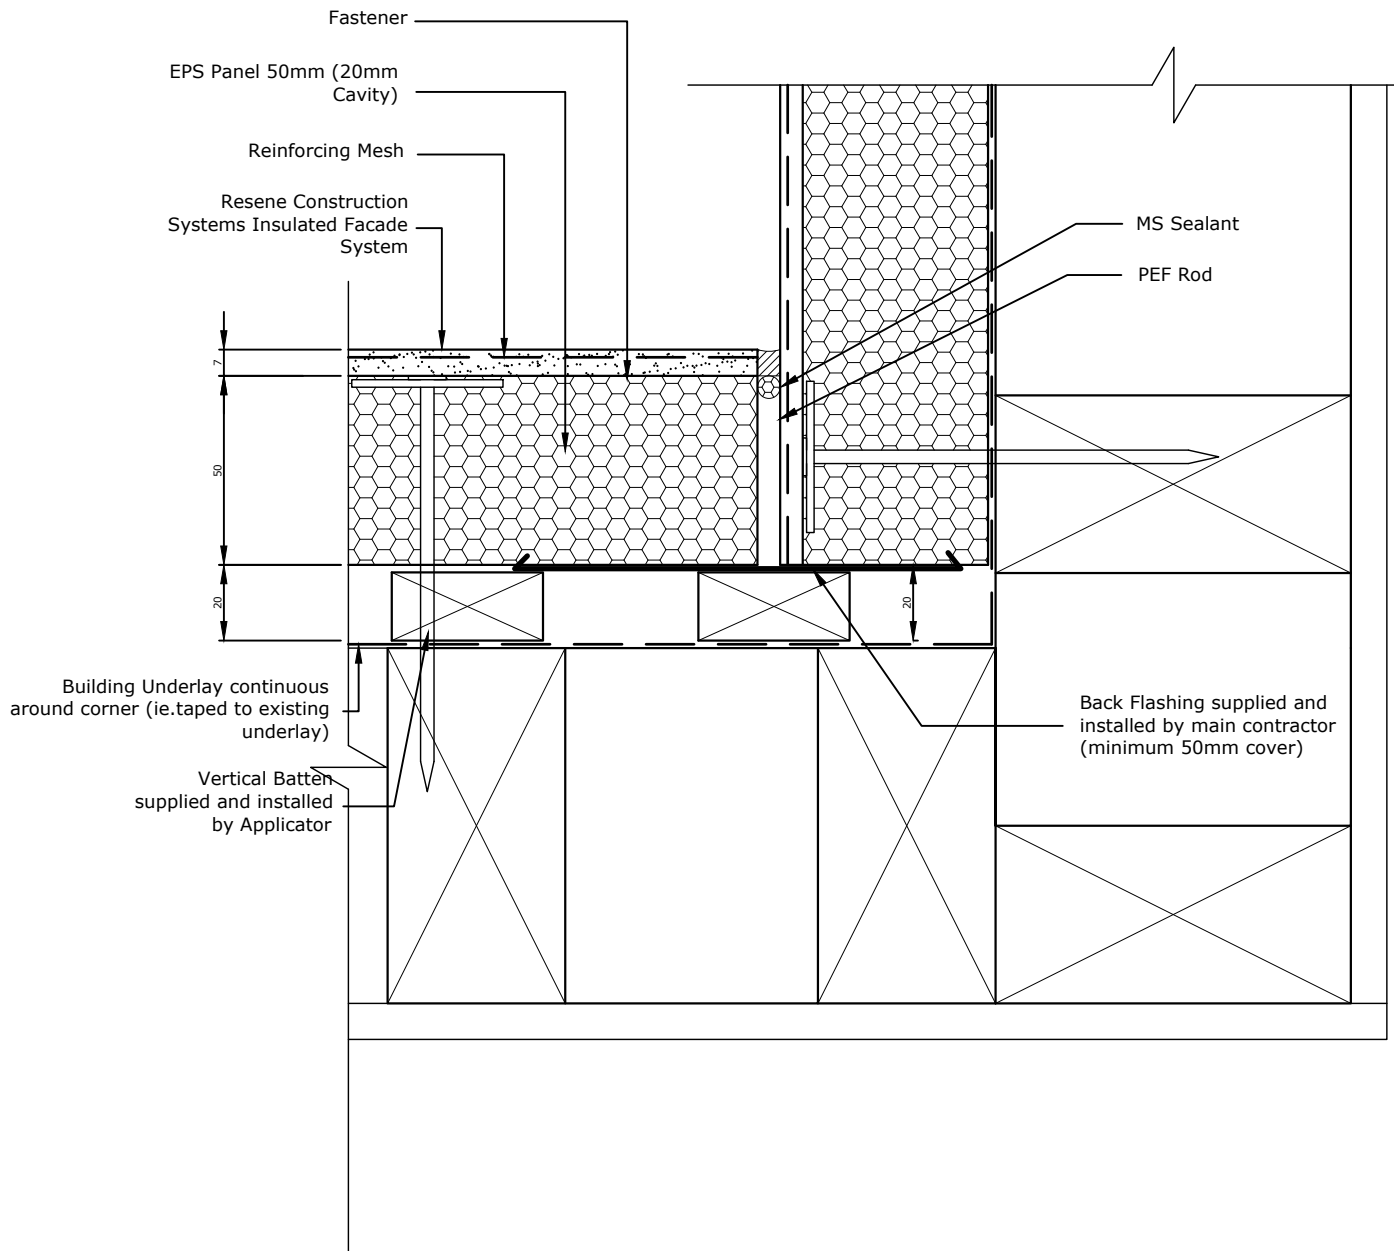

TradeSpec™ and RenderSpec™ are Registered Trademarks, both Documents are available on the Resene Construction Systems

Resene 
Construction Systems

CONFIDENTIALITY: No part of this publication may be reproduced or transmitted other than the intended use by Resene Construction Systems without written consent from the author.

System
 Insulated Facade System


Substrate
 EPS Panel 50mm (20mm Cavity)

Drawing Name
 Internal Corner with Existing EIFS - Option 1

Scale
 1 : 2 @ A4

Date
 1 November 2017

Sheet
 71.04.50

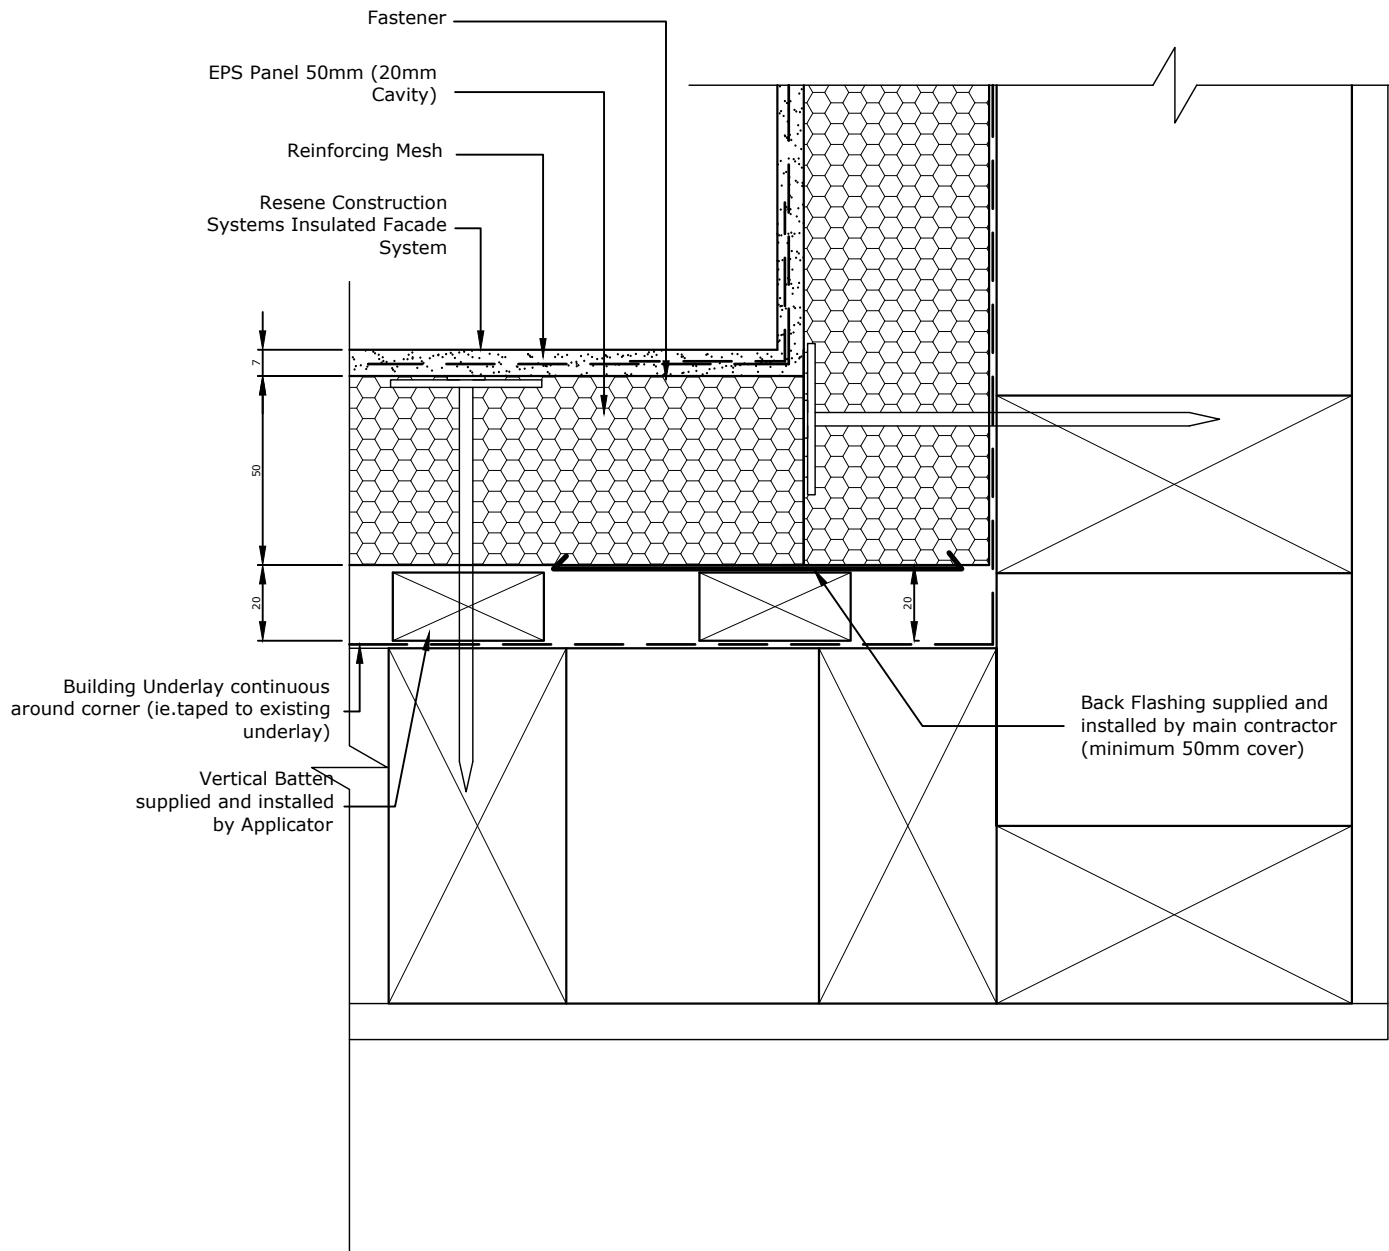

TradeSpec™ and RenderSpec™ are Registered Trademarks, both Documents are available on the Resene Construction Systems

Resene 
Construction Systems

CONFIDENTIALITY: No part of this publication may be reproduced or transmitted other than the intended use by Resene Construction Systems without written consent from the author.

System
 Insulated Facade System


Substrate
 EPS Panel 50mm (20mm Cavity)

Drawing Name
 Internal Corner with Existing EIFS - Option 2

Scale
 1 : 2 @ A4

Date
 1 November 2017

Sheet
 71.04.51

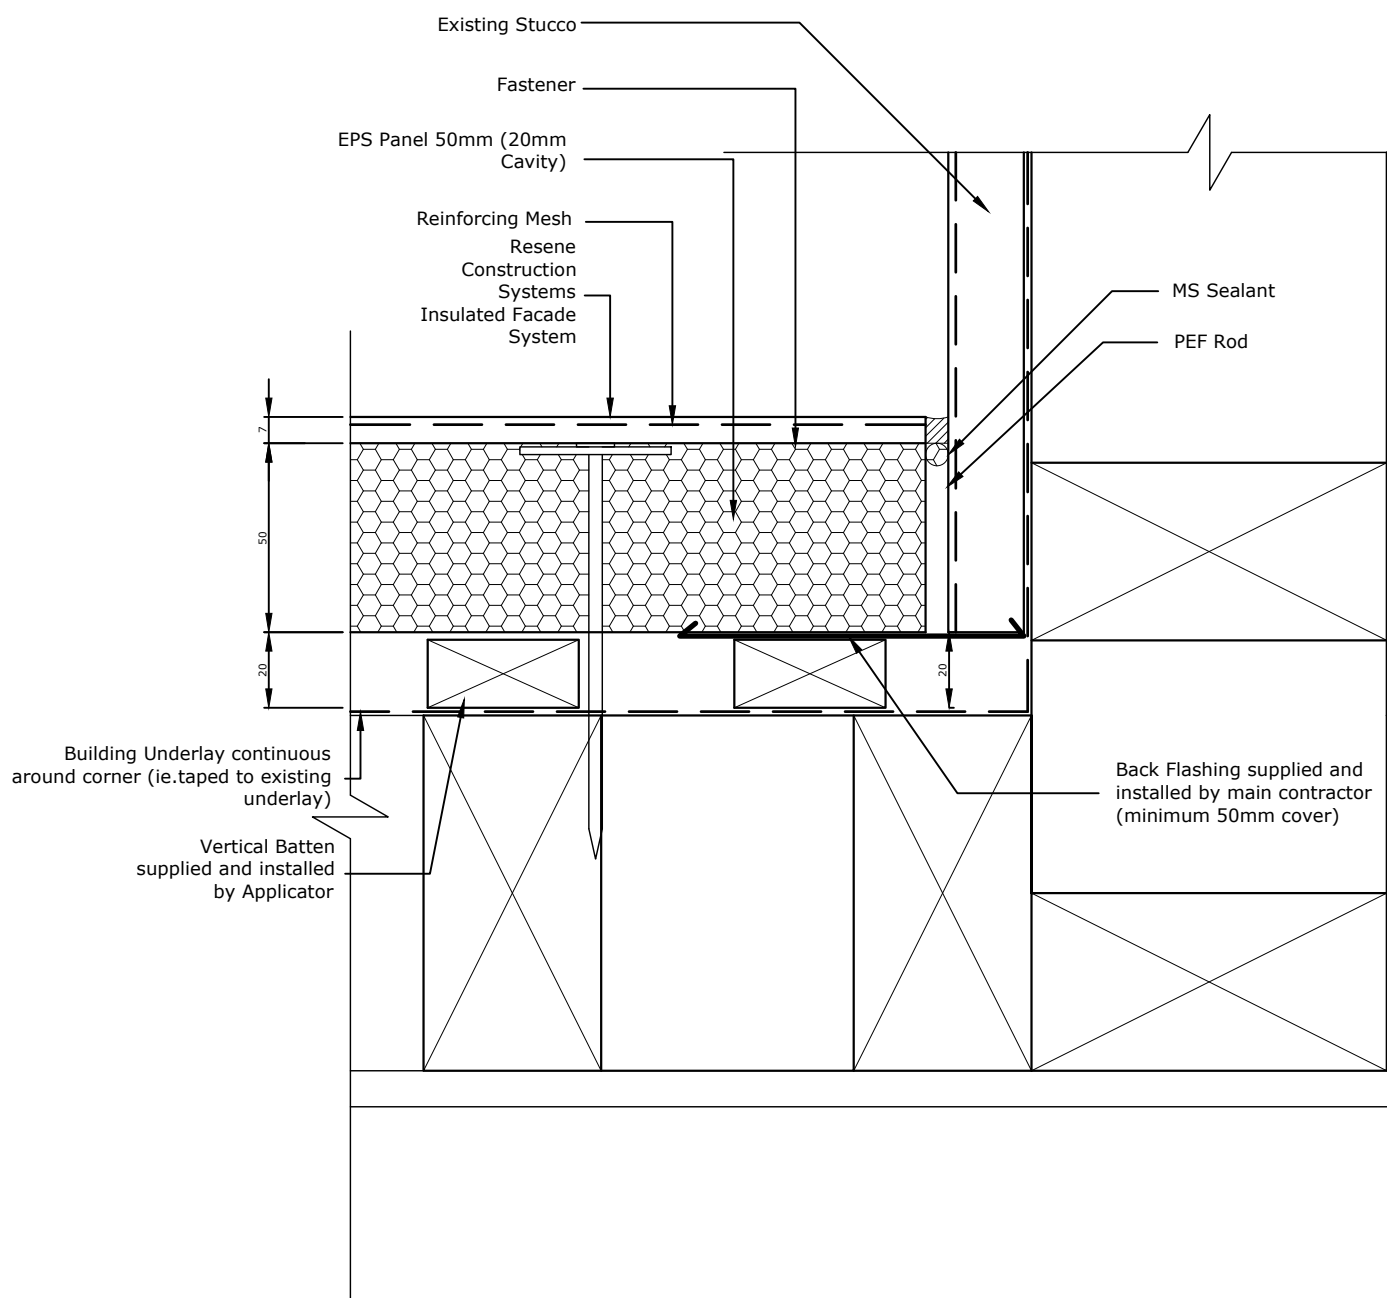

TradeSpec™ and RenderSpec™ are Registered Trademarks, both Documents are available on the Resene Construction Systems

Resene 
Construction Systems

CONFIDENTIALITY: No part of this publication may be reproduced or transmitted other than the intended use by Resene Construction Systems without written consent from the author.

System
 Insulated Facade System


Substrate
 EPS Panel 50mm (20mm Cavity)

Drawing Name
 Internal Corner with Existing Stucco

Scale
 1 : 2 @ A4

Date
 19 July 2021

Sheet
 71.04.55

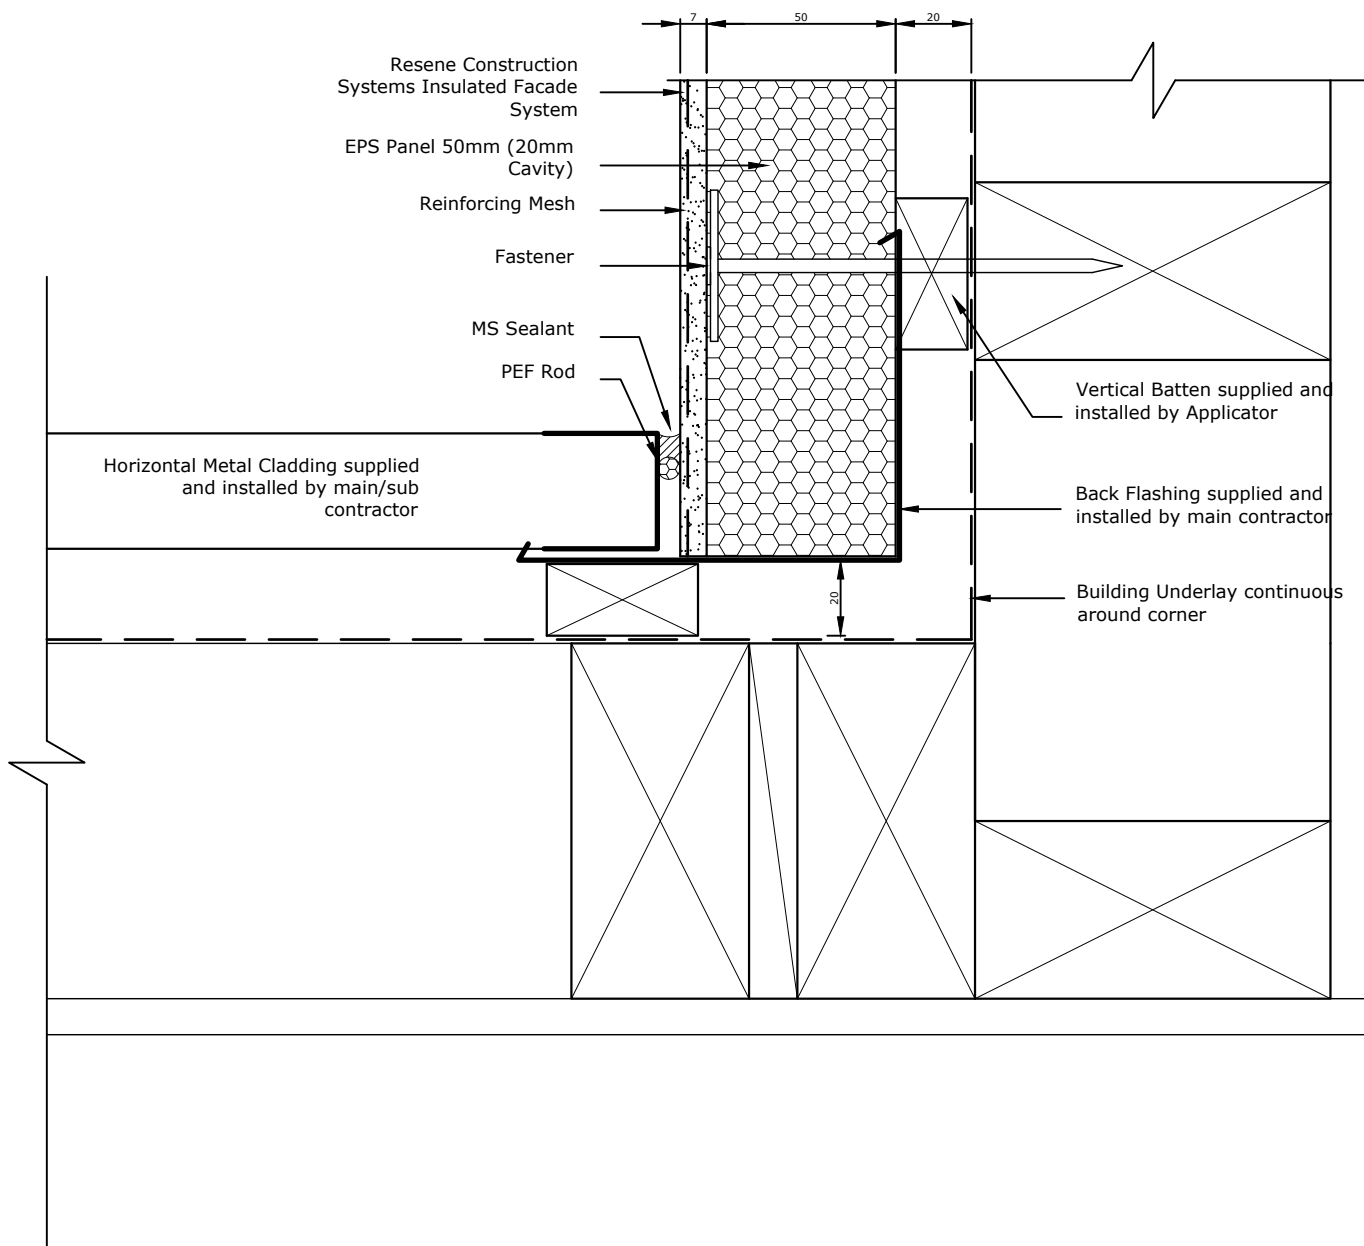

TradeSpec™ and RenderSpec™ are Registered Trademarks, both Documents are available on the Resene Construction Systems

Resene 
Construction Systems

CONFIDENTIALITY: No part of this publication may be reproduced or transmitted other than the intended use by Resene Construction Systems without written consent from the author.

System
 Insulated Facade System


Substrate
 EPS Panel 50mm (20mm Cavity)

Drawing Name
 Internal Corner with Metal Cladding

Scale
 1 : 2 @ A4

Date
 1 November 2017

Sheet
 71.04.60

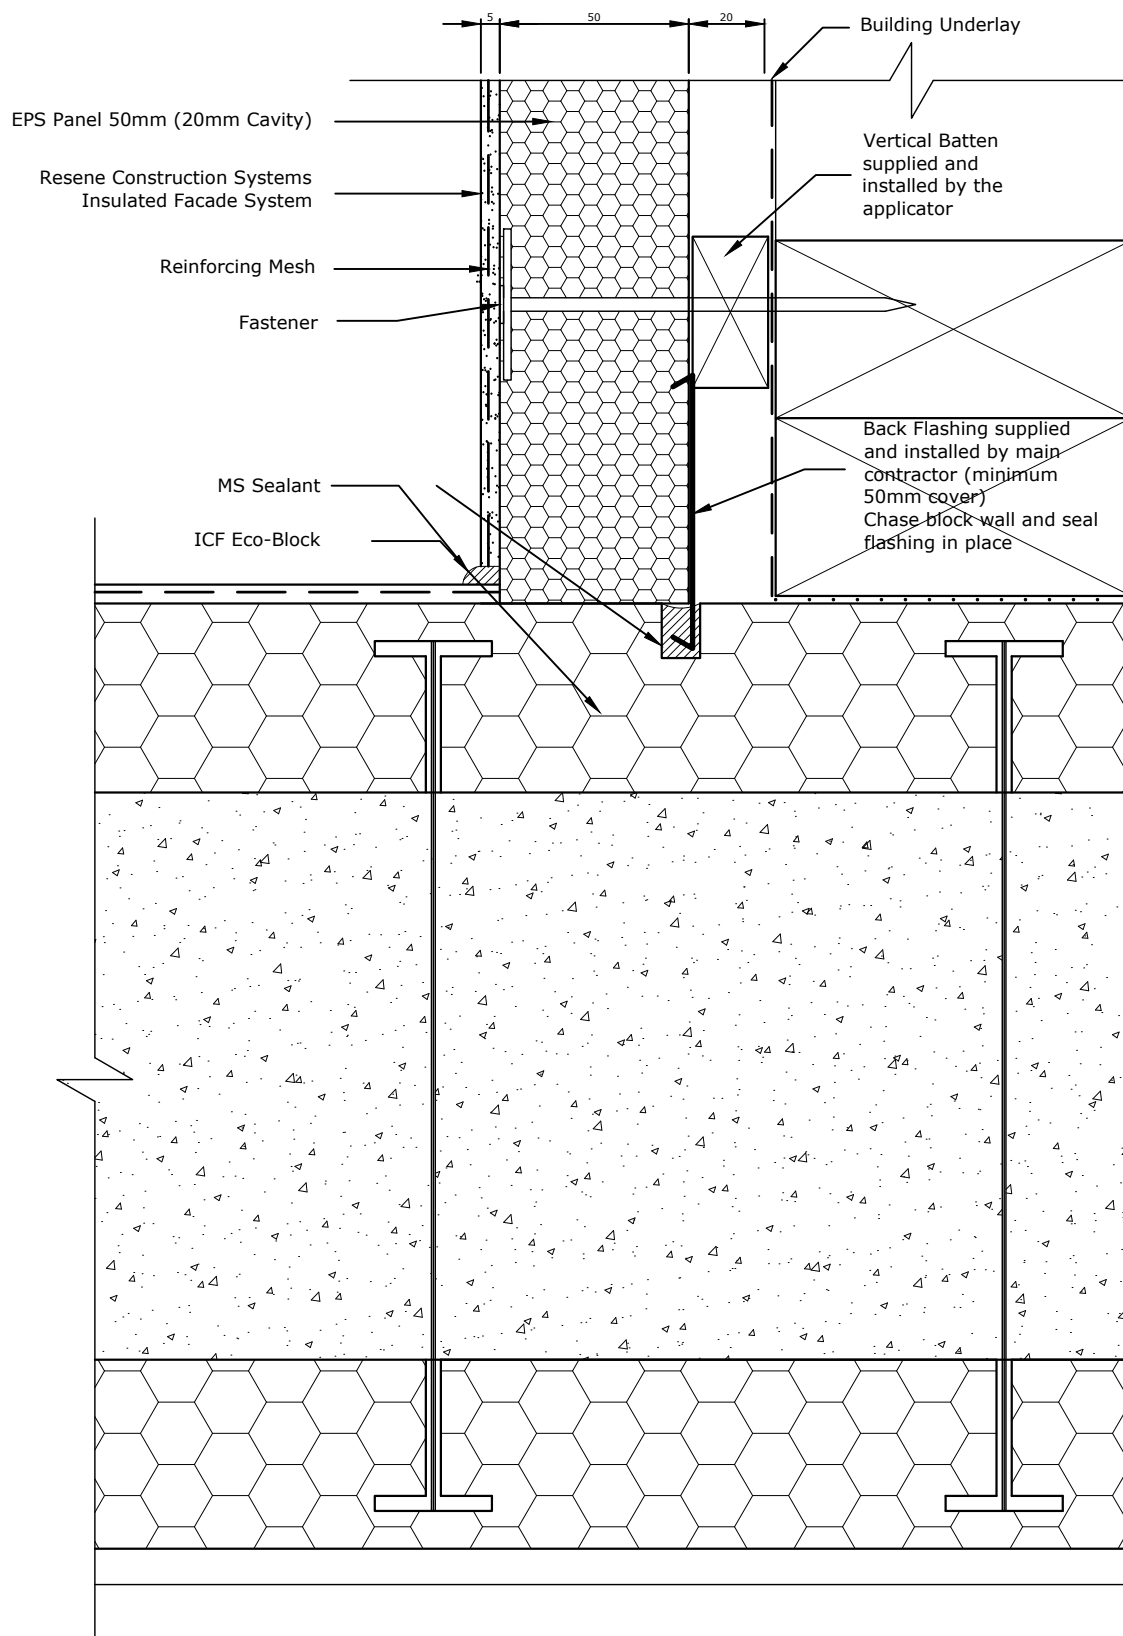

TradeSpec™ and RenderSpec™ are Registered Trademarks, both Documents are available on the Resene Construction Systems

Resene 
Construction Systems

CONFIDENTIALITY: No part of this publication may be reproduced or transmitted other than the intended use by Resene Construction Systems without written consent from the author.

System
 Insulated Facade System


Substrate
 EPS Panel 50mm (20mm Cavity)

Drawing Name
 Internal Corner with ICF Eco-Block

Scale
 1 : 2 @ A4

Date
 1 November 2017

Sheet
 71.04.65

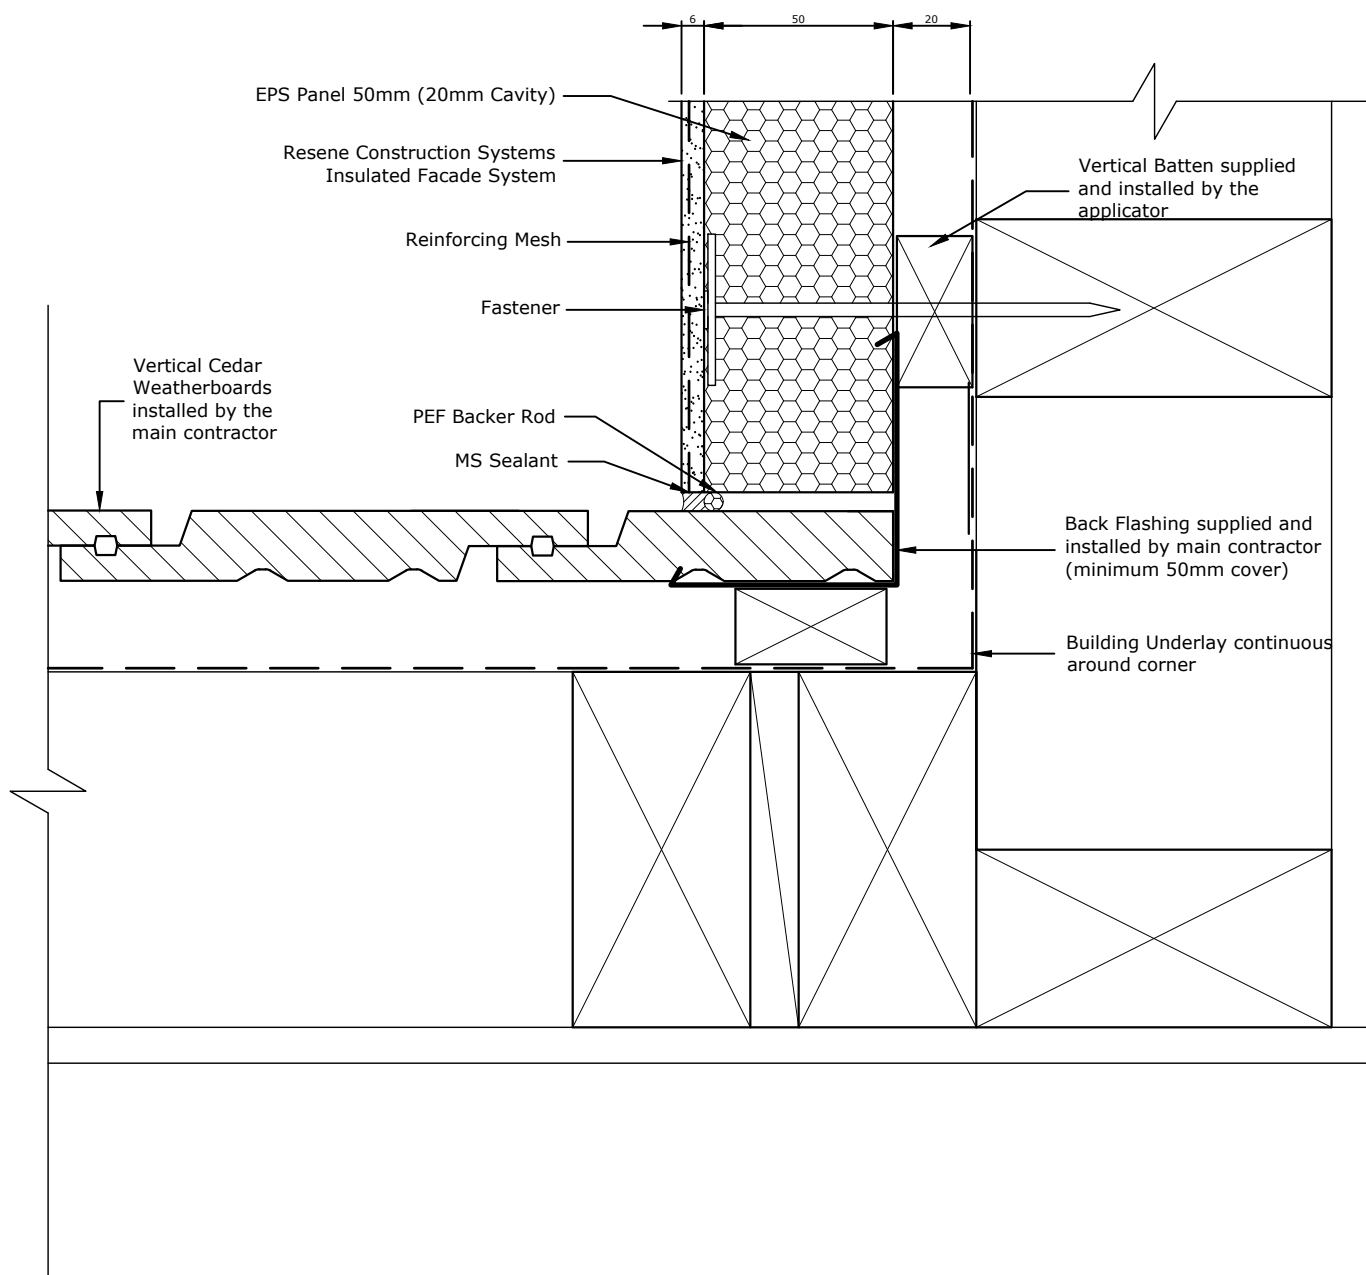

TradeSpec™ and RenderSpec™ are Registered Trademarks, both Documents are available on the Resene Construction Systems

Resene 
Construction Systems

CONFIDENTIALITY: No part of this publication may be reproduced or transmitted other than the intended use by Resene Construction Systems without written consent from the author.

System
 Insulated Facade System


Substrate
 EPS Panel 50mm (20mm Cavity)

Drawing Name
 Internal Corner with Vertical Cedar Weatherboards

Scale
 1 : 2 @ A4

Date
 1 November 2017

Sheet
 71.04.70

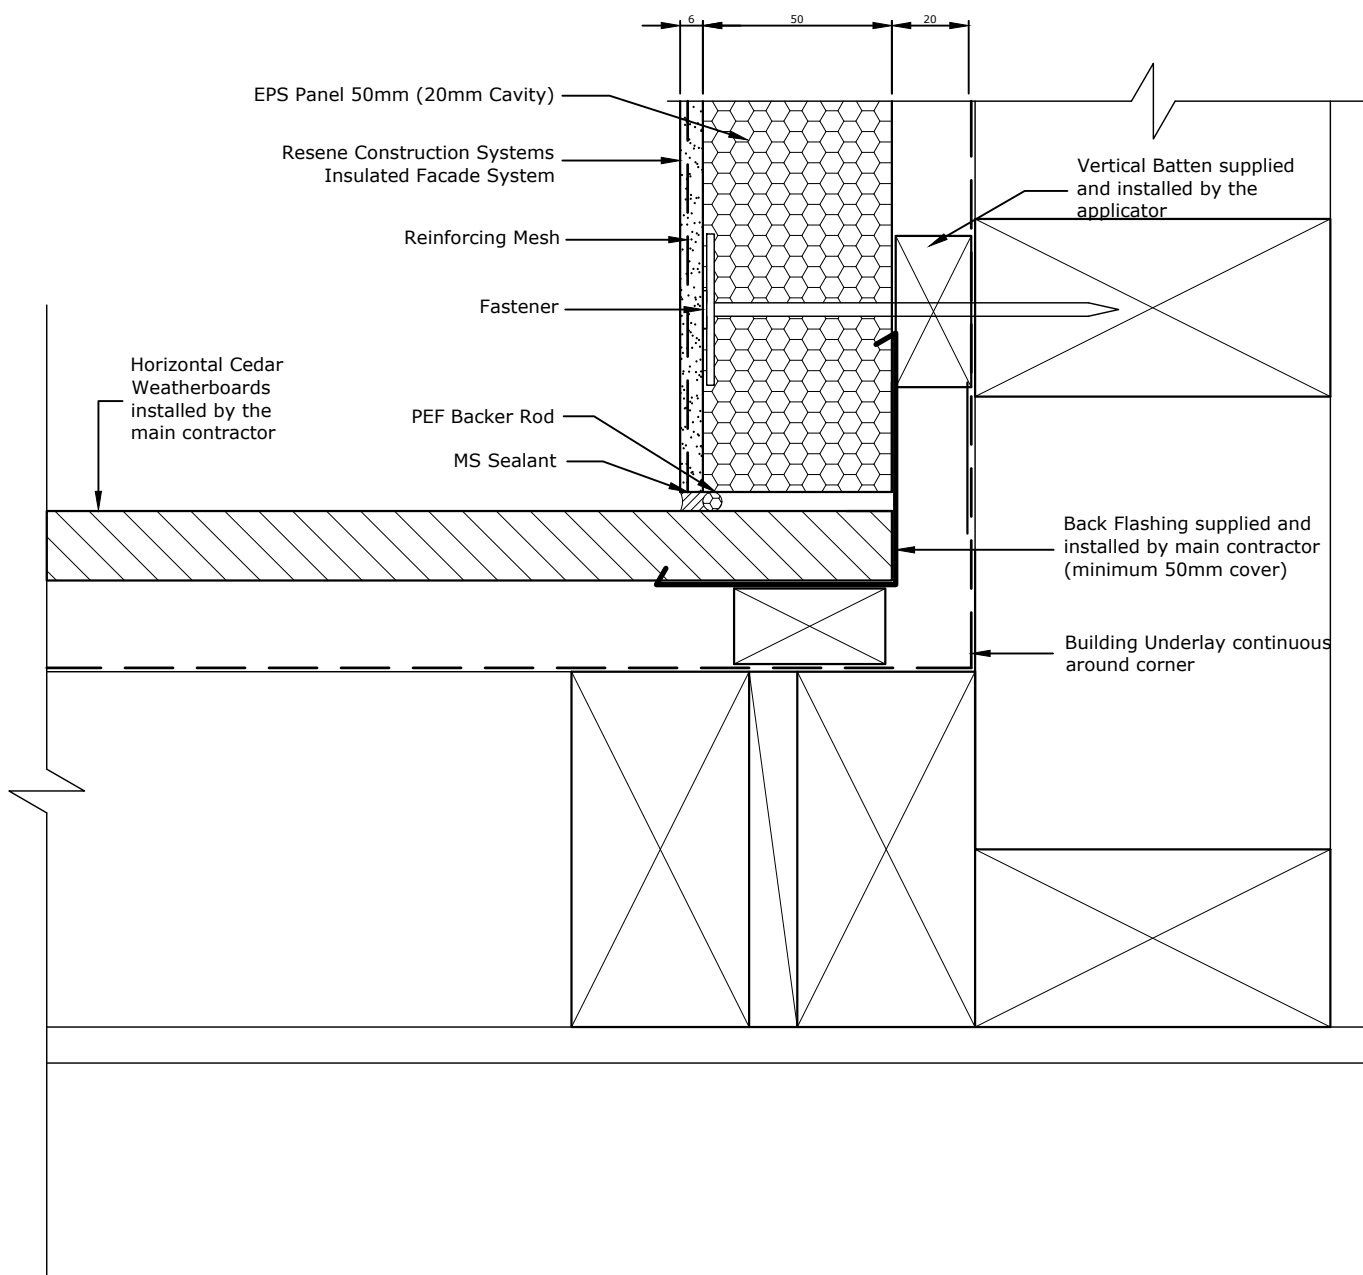

TradeSpec™ and RenderSpec™ are Registered Trademarks, both Documents are available on the Resene Construction Systems

Resene 
Construction Systems

CONFIDENTIALITY: No part of this publication may be reproduced or transmitted other than the intended use by Resene Construction Systems without written consent from the author.

System
 Insulated Facade System


Substrate
 EPS Panel 50mm (20mm Cavity)

Drawing Name
 Internal Corner with Horizontal Cedar Weatherboards

Scale
 1 : 2 @ A4

Date
 1 November 2017

Sheet
 71.04.75

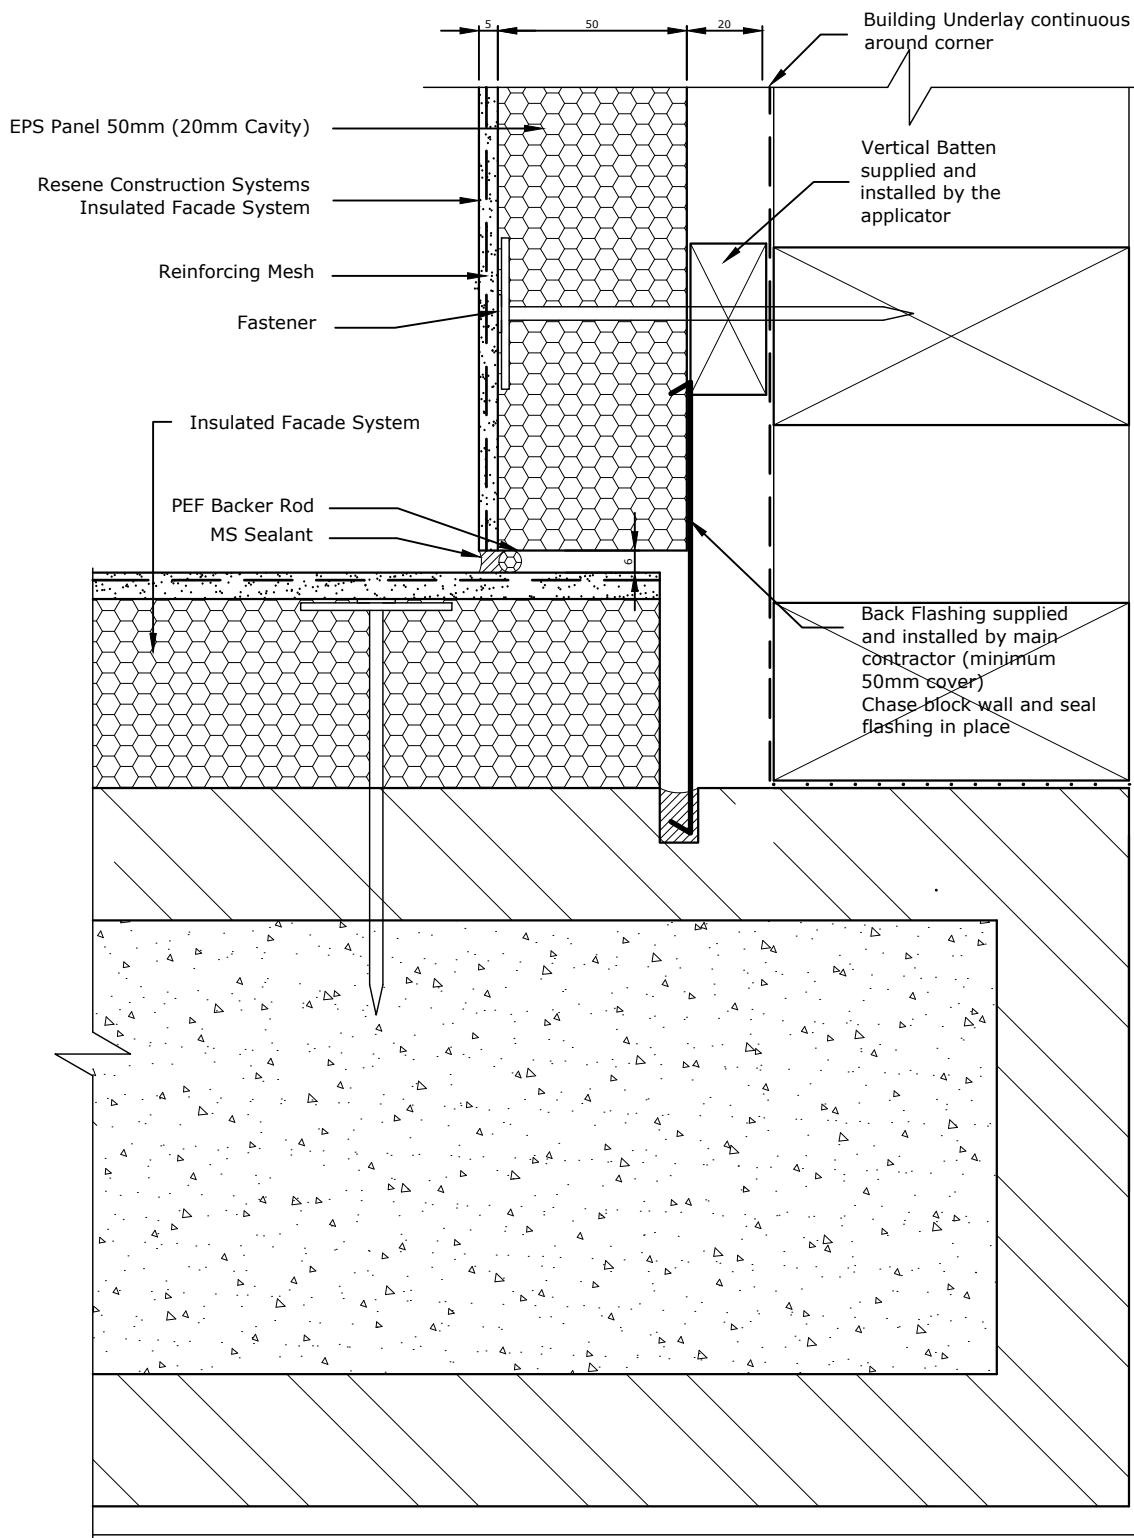

TradeSpec™ and RenderSpec™ are Registered Trademarks, both Documents are available on the Resene Construction Systems

Resene 
Construction Systems

CONFIDENTIALITY: No part of this publication may be reproduced or transmitted other than the intended use by Resene Construction Systems without written consent from the author.

System
 Insulated Facade System


Substrate
 EPS Panel 50mm (20mm Cavity)

Drawing Name
 Internal Corner with Graphex Masonry Overlay

Scale
 1 : 2 @ A4

Date
 1 November 2017

Sheet
 71.04.85

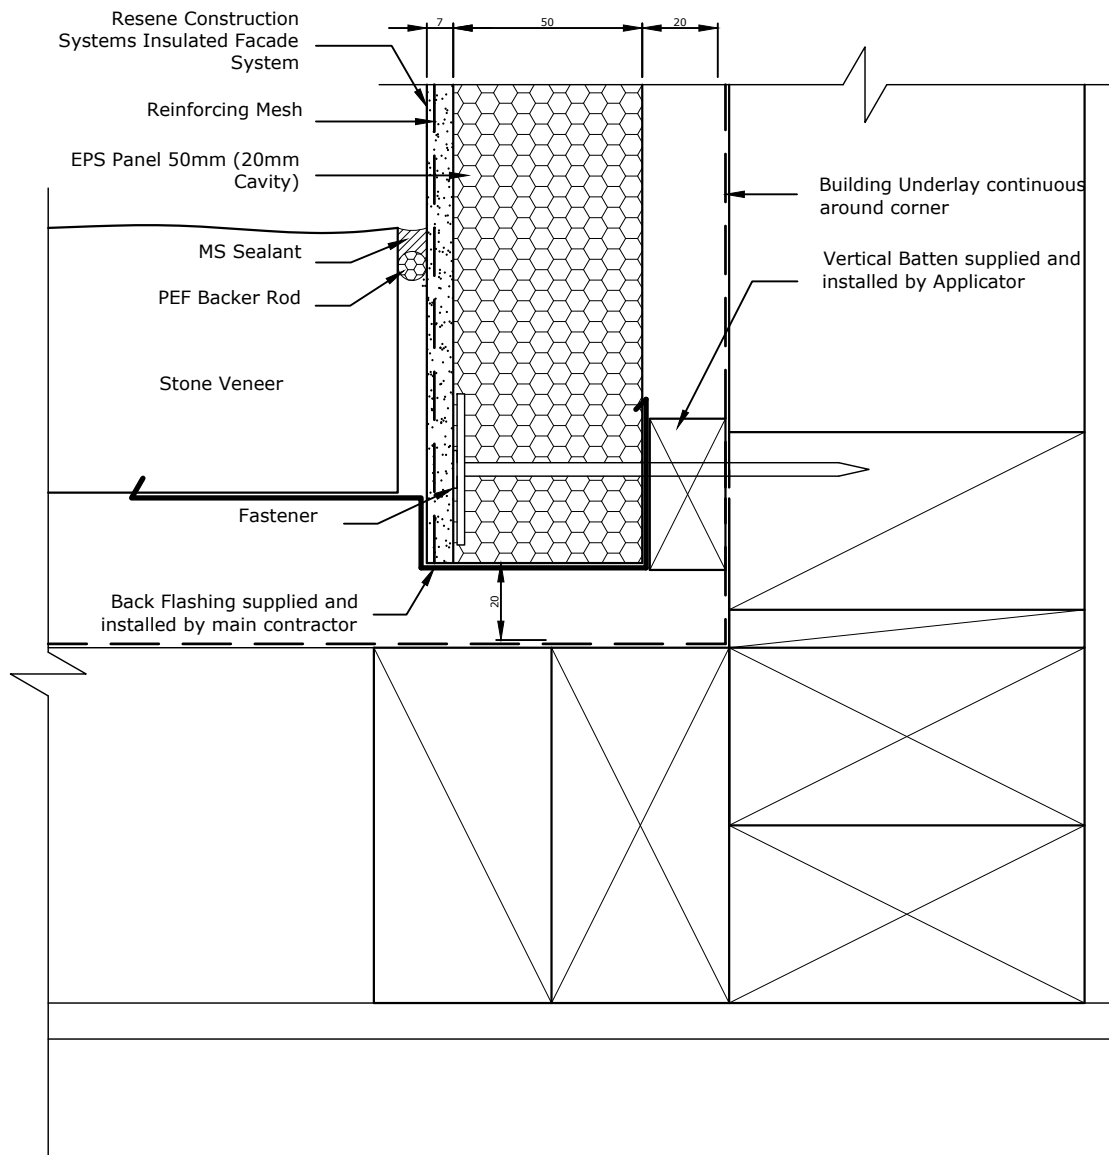

TradeSpec™ and RenderSpec™ are Registered Trademarks, both Documents are available on the Resene Construction Systems

Resene 
Construction Systems

CONFIDENTIALITY: No part of this publication may be reproduced or transmitted other than the intended use by Resene Construction Systems without written consent from the author.

System
 Insulated Facade System


Substrate
 EPS Panel 50mm (20mm Cavity)

Drawing Name
 Internal Corner with Stone Veneer

Scale
 1 : 2 @ A4

Date
 1 November 2017

Sheet
 71.04.90

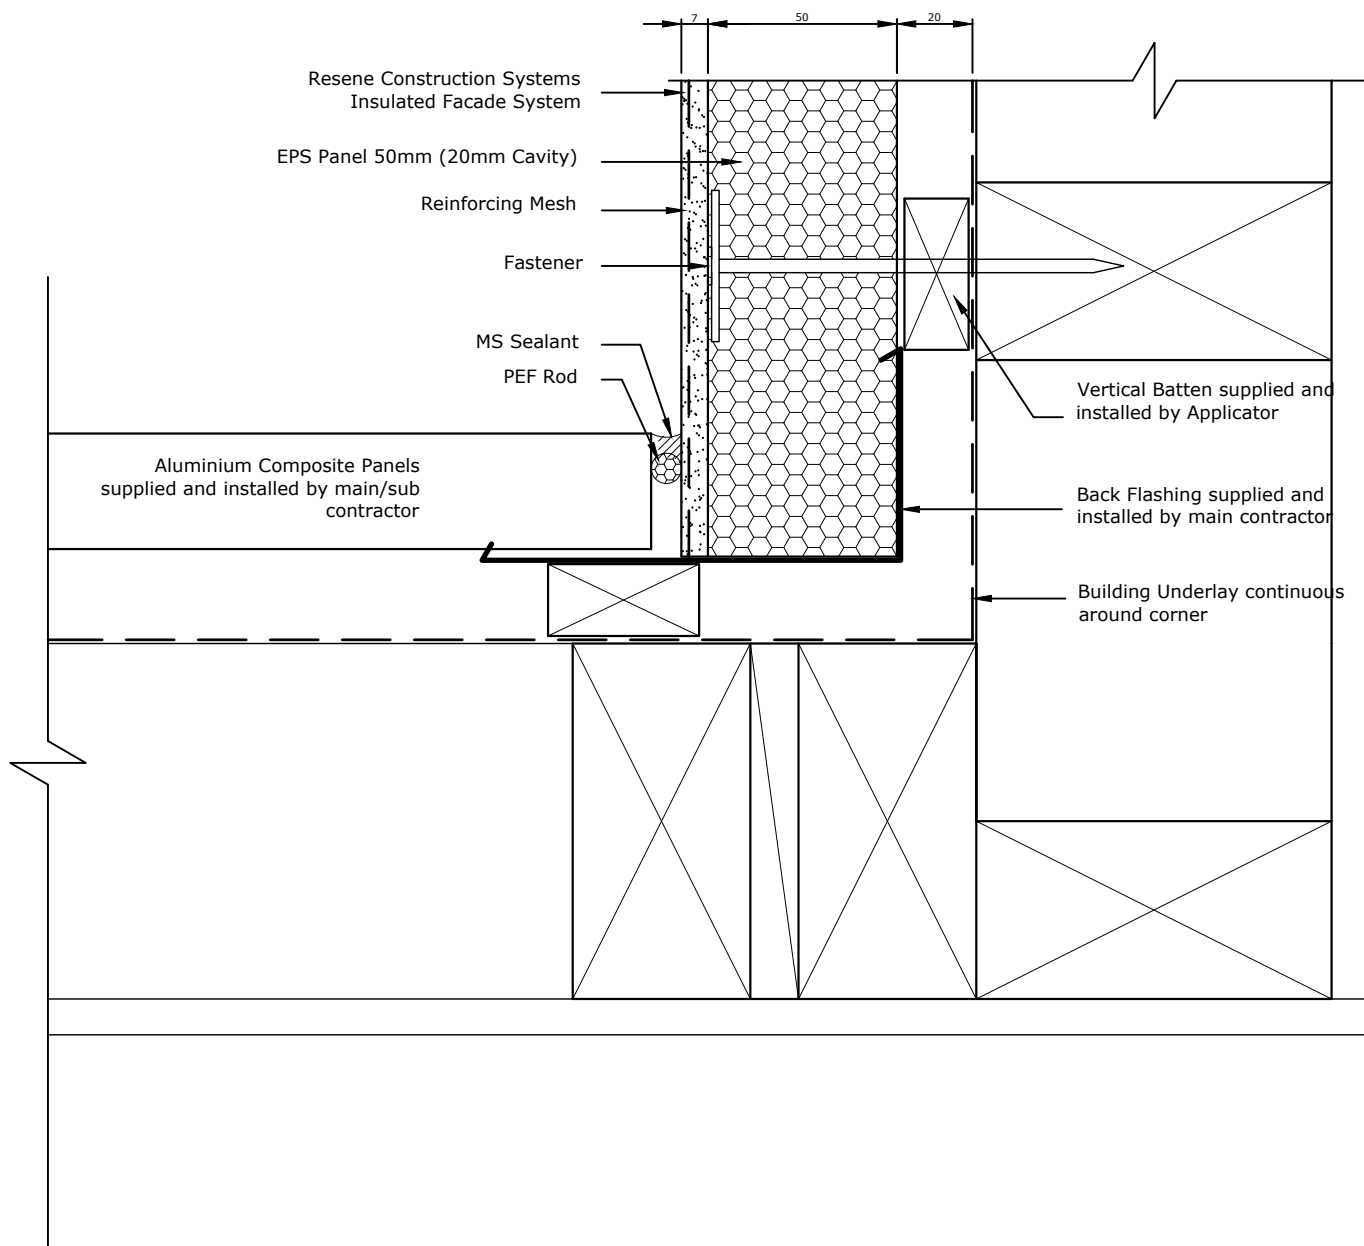

TradeSpec™ and RenderSpec™ are Registered Trademarks, both Documents are available on the Resene Construction Systems

Resene 
Construction Systems

CONFIDENTIALITY: No part of this publication may be reproduced or transmitted other than the intended use by Resene Construction Systems without written consent from the author.

System
 Insulated Facade System


Substrate
 EPS Panel 50mm (20mm Cavity)

Drawing Name
 Internal Corner with Aluminium Composite Panel

Scale
 1 : 2 @ A4

Date
 1 November 2017

Sheet
 71.04.95

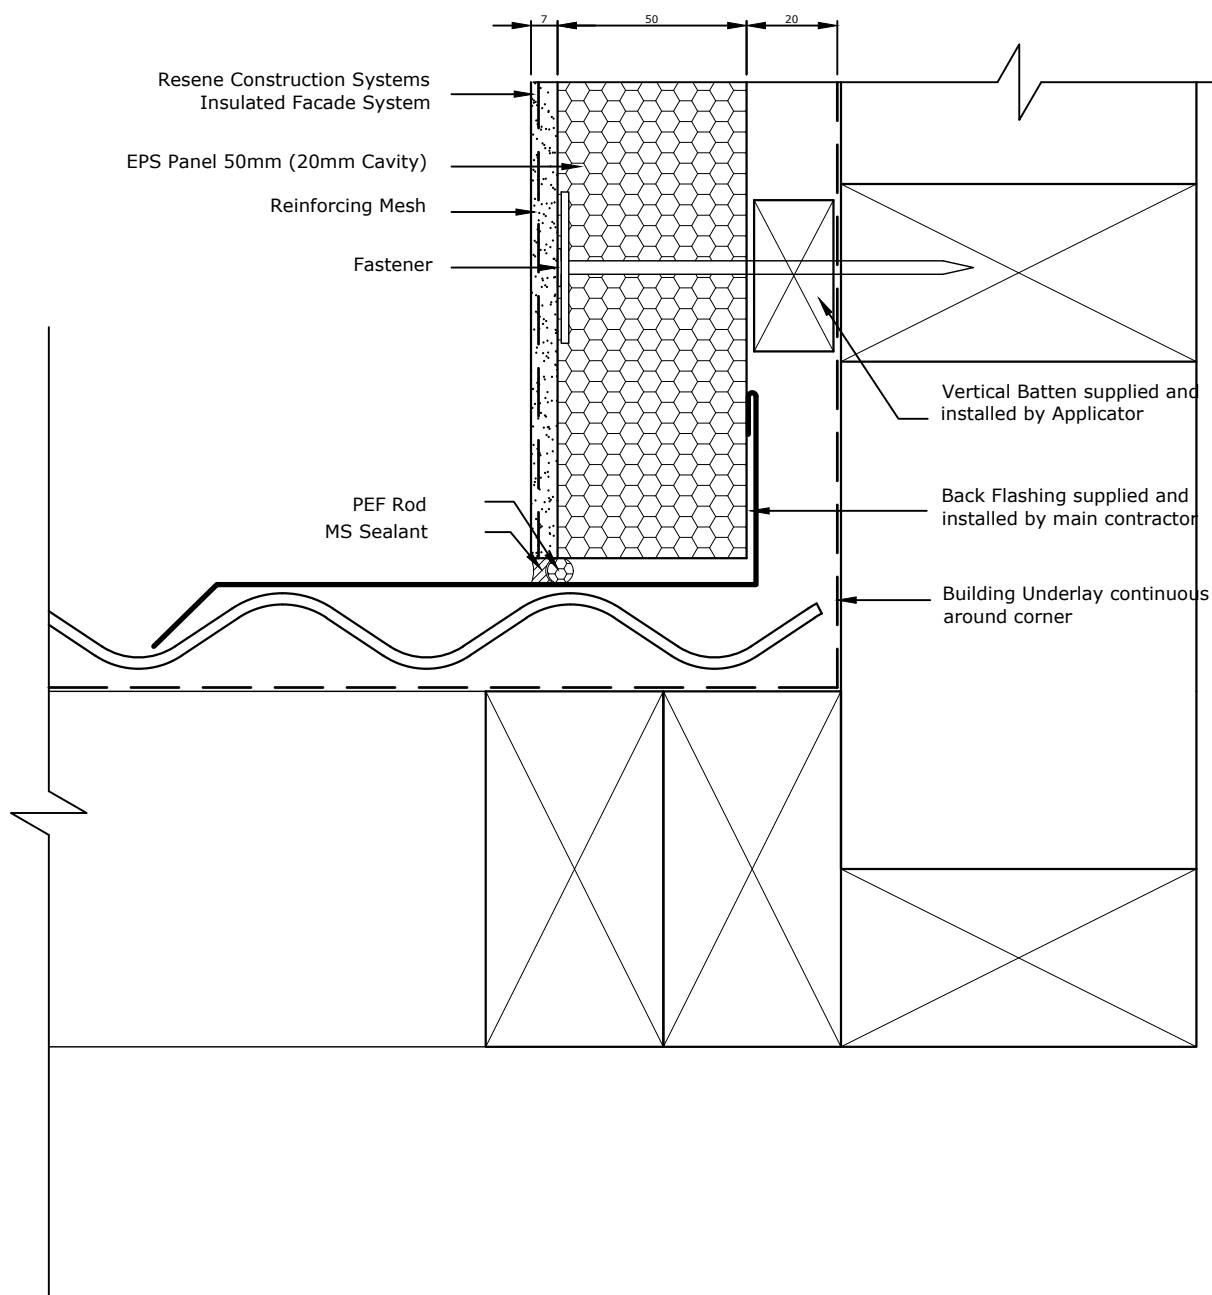

TradeSpec™ and RenderSpec™ are Registered Trademarks, both Documents are available on the Resene Construction Systems

Resene 
Construction Systems

CONFIDENTIALITY: No part of this publication may be reproduced or transmitted other than the intended use by Resene Construction Systems without written consent from the author.

System
 Insulated Facade System


Substrate
 EPS Panel 50mm (20mm Cavity)

Drawing Name
 Internal Corner with Vertical Profiled Metal

Scale
 1 : 2 @ A4

Date
 1 November 2017

Sheet
 71.04.96

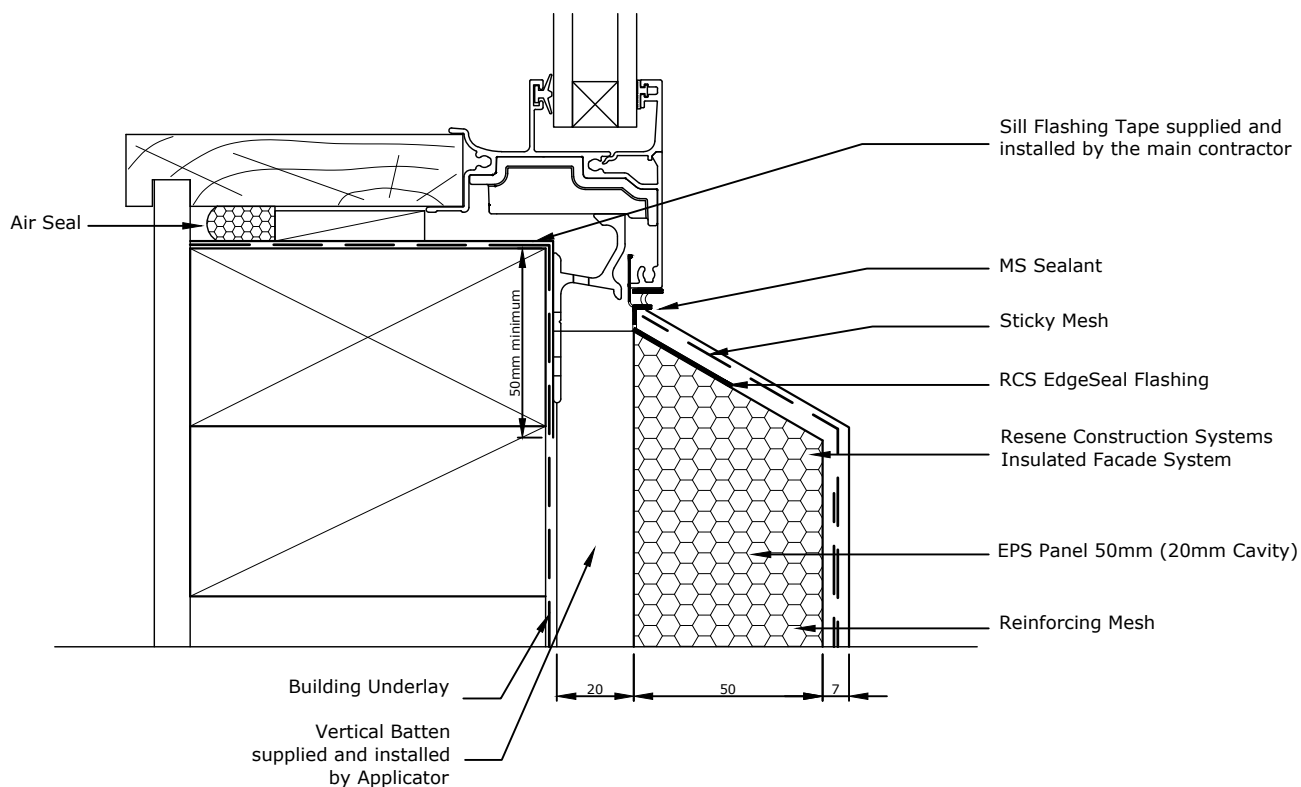

Allow a 25mm Gap between the back of the joinery and external facing timber framing to allow the sill flashing to fit.

TradeSpec™ and RenderSpec™ are Registered Trademarks, both Documents are available on the Resene Construction Systems

Resene 
Construction Systems

CONFIDENTIALITY: No part of this publication may be reproduced or transmitted other than the intended use by Resene Construction Systems without written consent from the author.


System
 Insulated Facade System
 Substrate
 EPS Panel 50mm (20mm Cavity)

Drawing Name
 Window Sill

Scale
 1 : 2 @ A4

Date
 4 November 2020

Sheet
 71.05.00

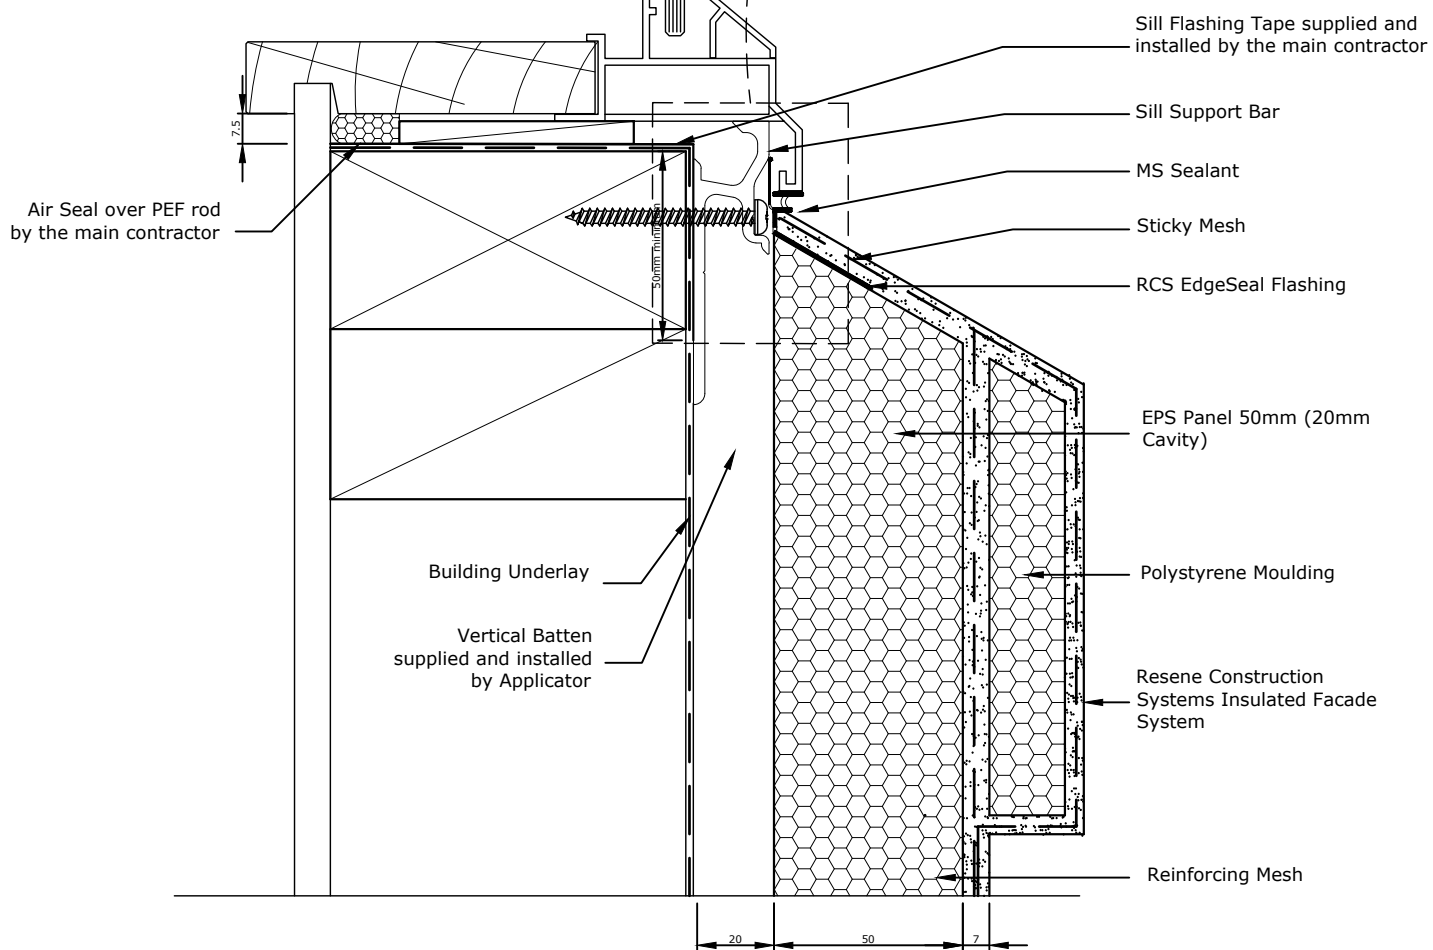

Allow a 25mm Gap between the back of the joinery and external facing timber framing to allow the sill flashing to fit.

For windows less than 600mm wide no Window Support is required

TradeSpec™ and RenderSpec™ are Registered Trademarks, both Documents are available on the Resene Construction Systems

Resene 
Construction Systems

CONFIDENTIALITY: No part of this publication may be reproduced or transmitted other than the intended use by Resene Construction Systems without written consent from the author.


System
 Insulated Facade System
 Substrate
 EPS Panel 50mm (20mm Cavity)

Drawing Name
 Window Sill with Moulding

Scale
 1 : 2 @ A4

Date
 1 November 2017

Sheet
 71.05.01

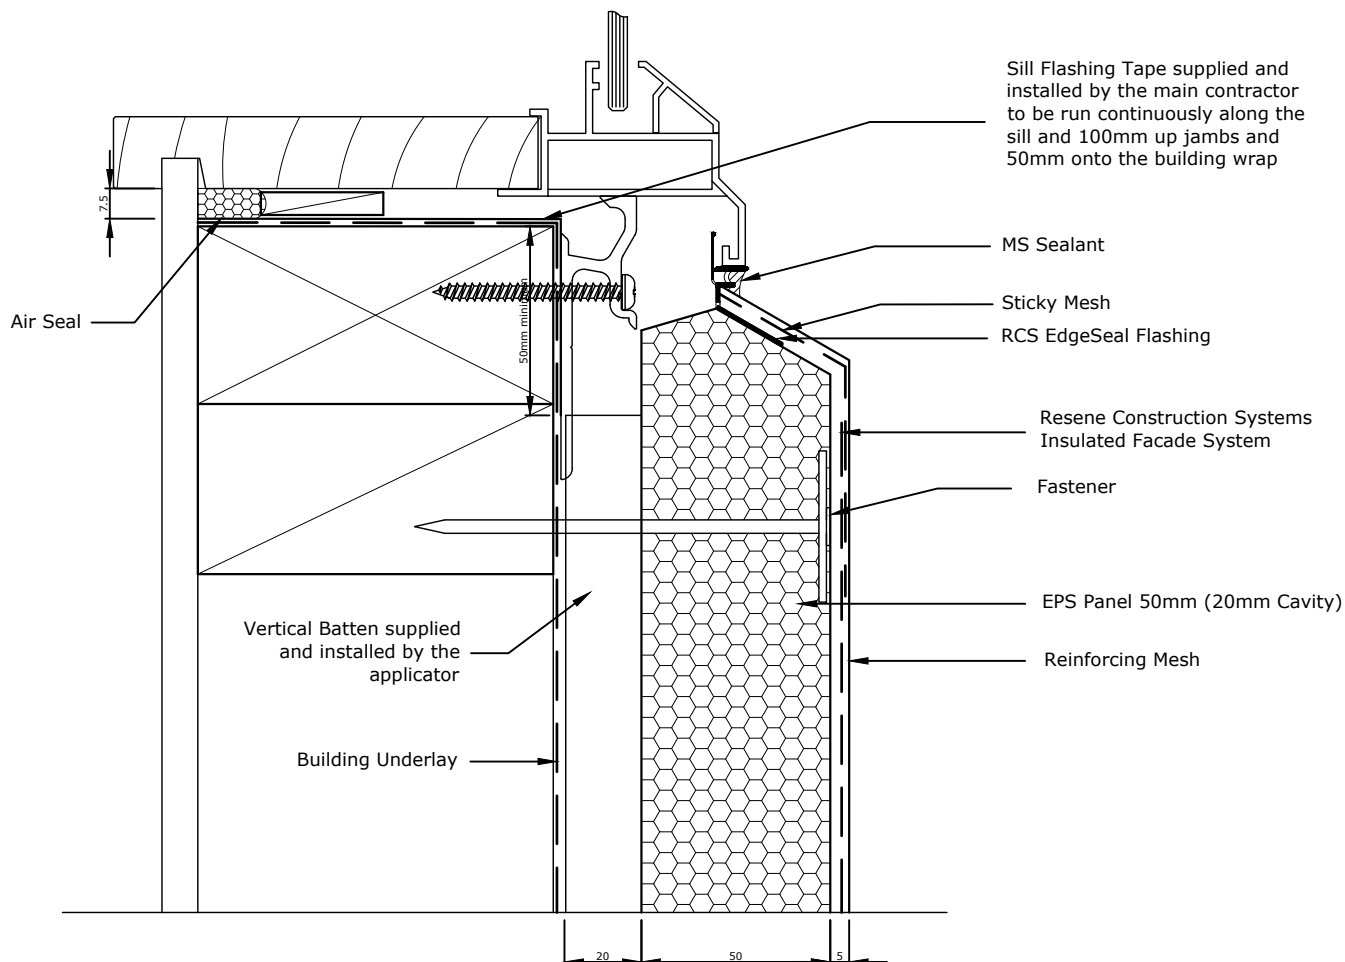

Allow a 25mm Gap between the back of the joinery and external facing timber framing to allow the sill flashing to fit.

TradeSpec™ and RenderSpec™ are Registered Trademarks, both Documents are available on the Resene Construction Systems

Resene 
Construction Systems

CONFIDENTIALITY: No part of this publication may be reproduced or transmitted other than the intended use by Resene Construction Systems without written consent from the author.

System
 Insulated Facade System


Substrate
 EPS Panel 50mm (20mm Cavity)

Drawing Name
 Window Sill - 20mm Reveal

Scale
 1 : 2 @ A4

Date
 1 November 2017

Sheet
 71.05.05

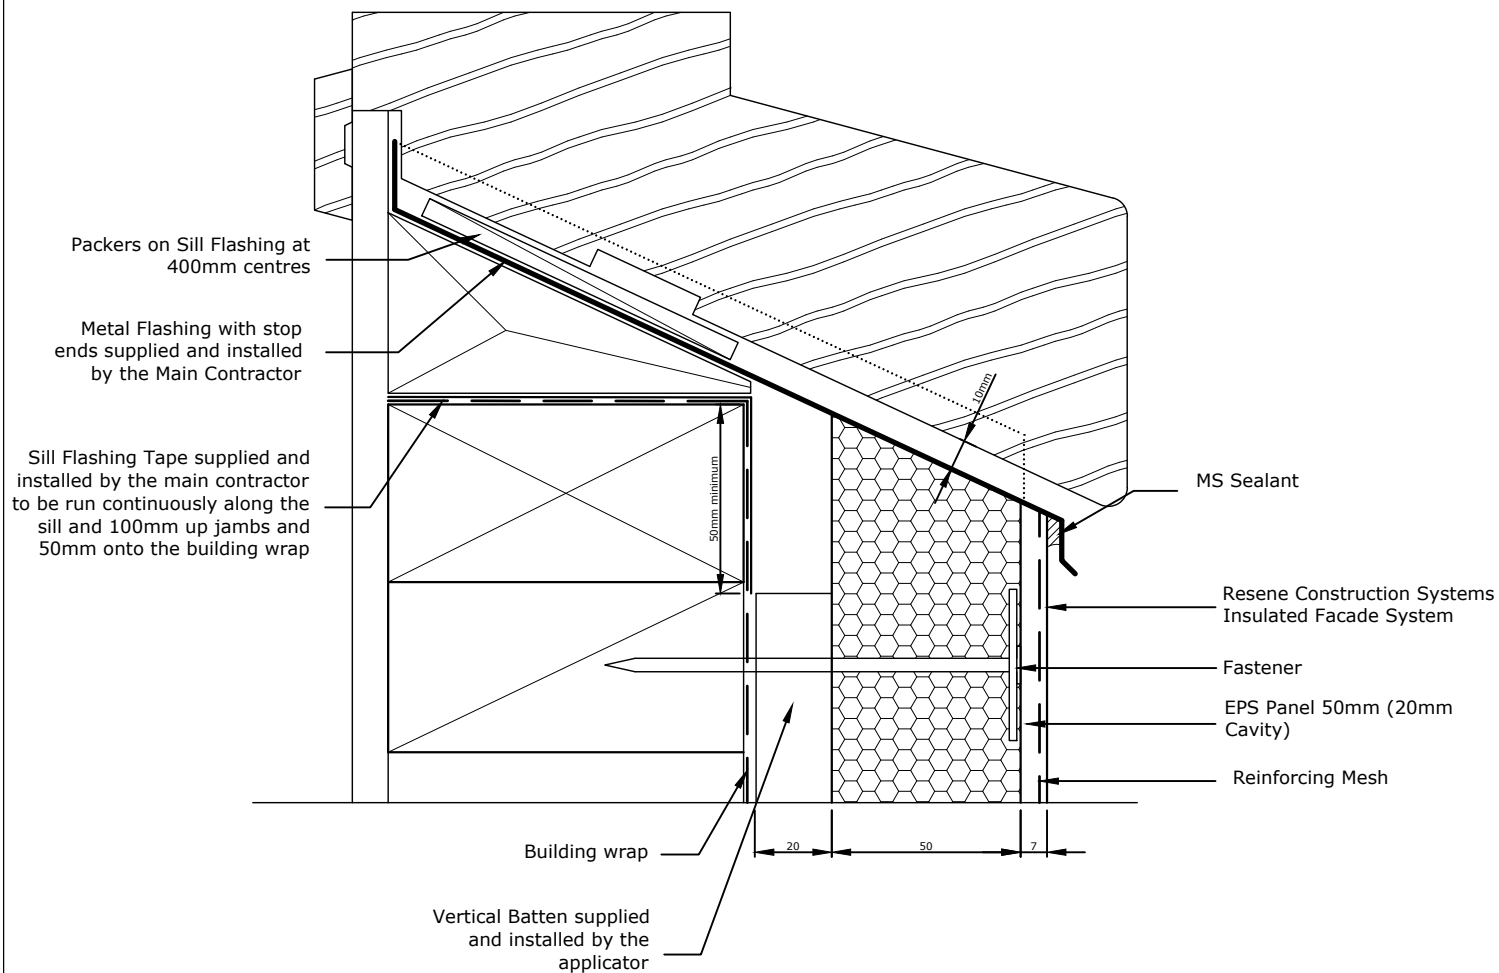

TradeSpec™ and RenderSpec™ are Registered Trademarks, both Documents are available on the Resene Construction Systems

Resene 
Construction Systems

CONFIDENTIALITY: No part of this publication may be reproduced or transmitted other than the intended use by Resene Construction Systems without written consent from the author.

System
 Insulated Facade System


Substrate
 EPS Panel 50mm (20mm Cavity)

Drawing Name
 Timber Window Sill - Option 1


Scale
 1 : 2 @ A4

Date
 1 November 2017

Sheet
 71.05.10

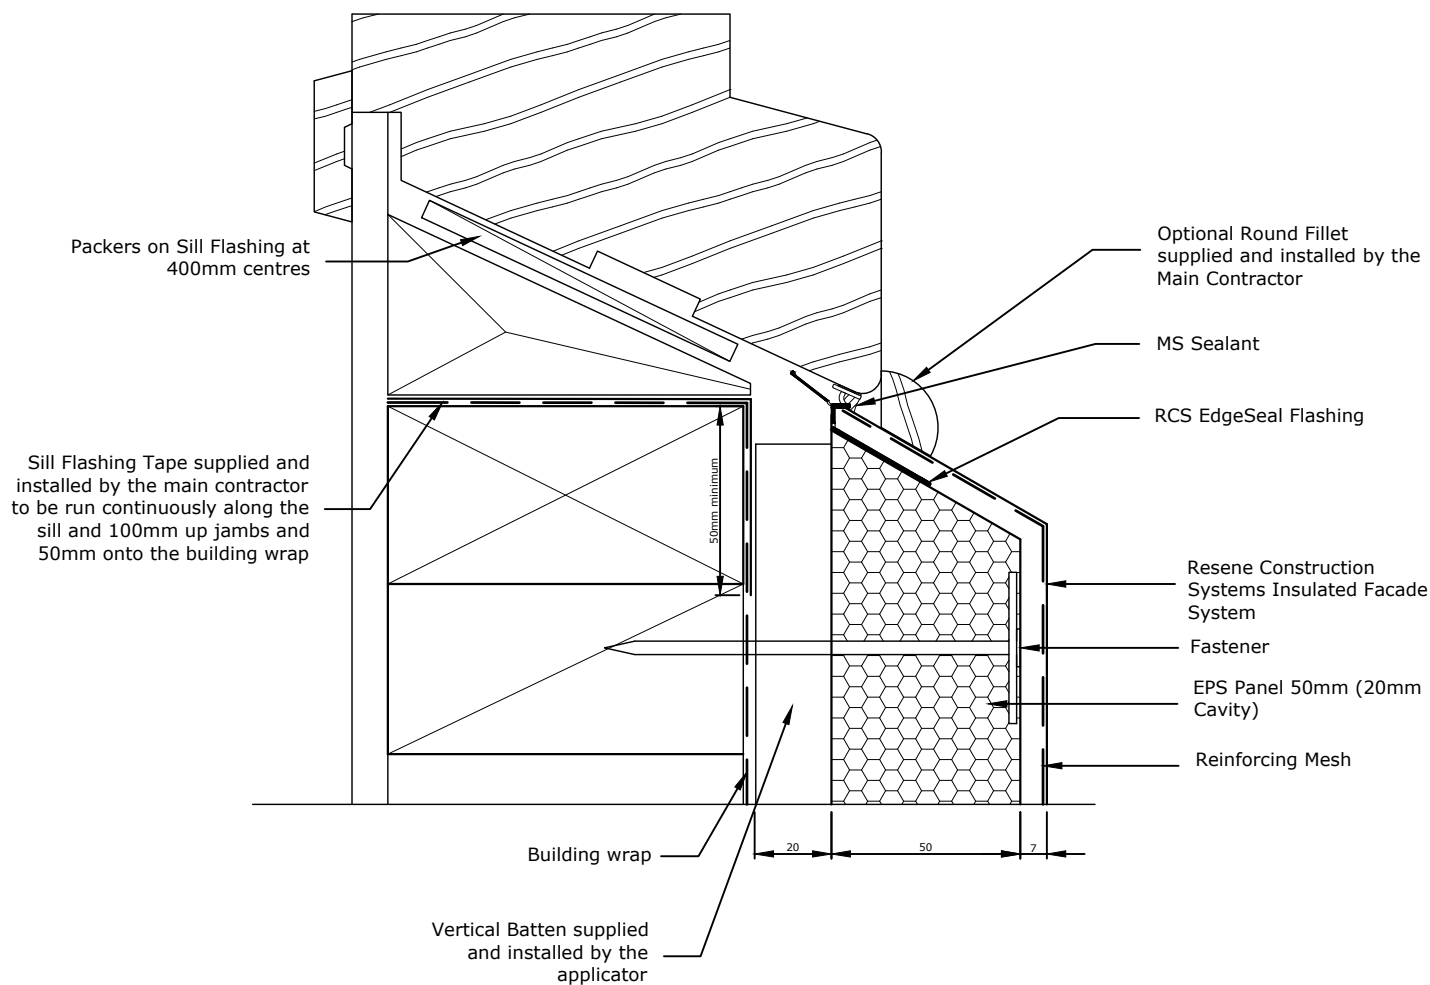

TradeSpec™ and RenderSpec™ are Registered Trademarks, both Documents are available on the Resene Construction Systems

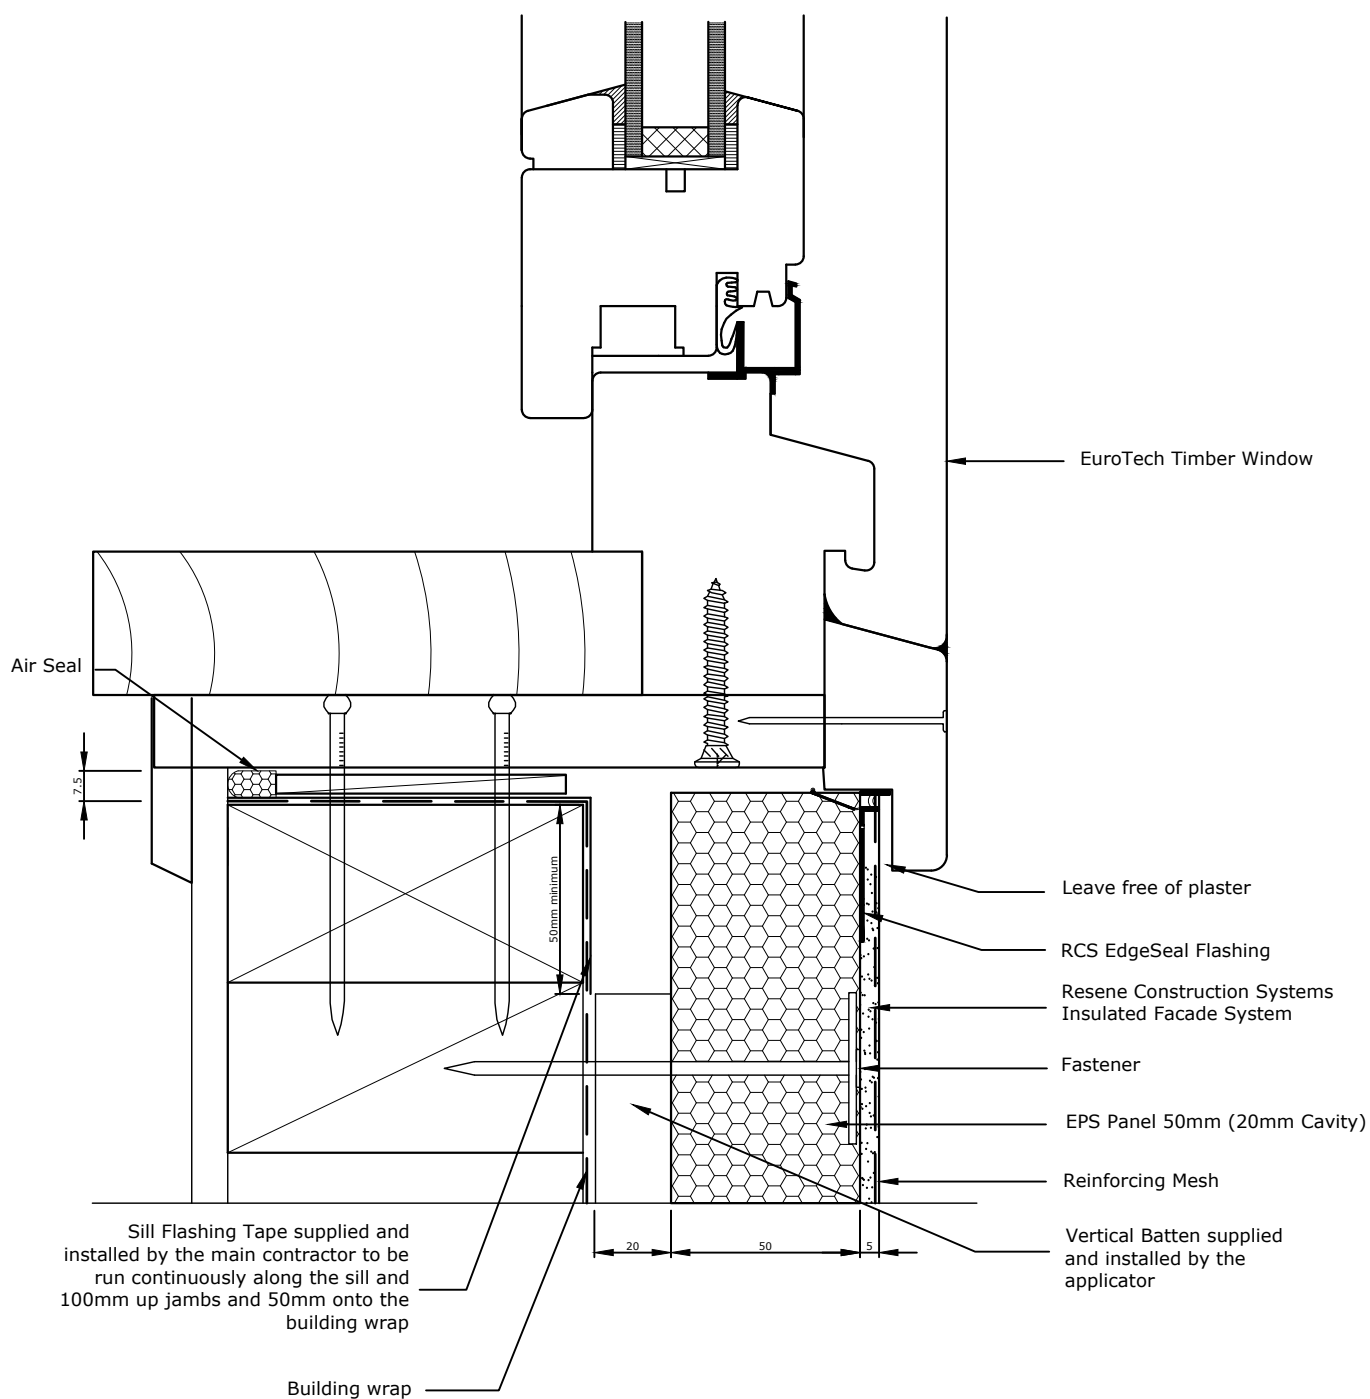

TradeSpec™ and RenderSpec™ are Registered Trademarks, both Documents are available on the Resene Construction Systems

Resene 
Construction Systems

CONFIDENTIALITY: No part of this publication may be reproduced or transmitted other than the intended use by Resene Construction Systems without written consent from the author.

System
 Insulated Facade System


Substrate
 EPS Panel 50mm (20mm Cavity)

Drawing Name
 Timber Eurotech Window Sill

Scale
 1 : 2 @ A4

Date
 1 November 2017

Sheet
 71.05.20

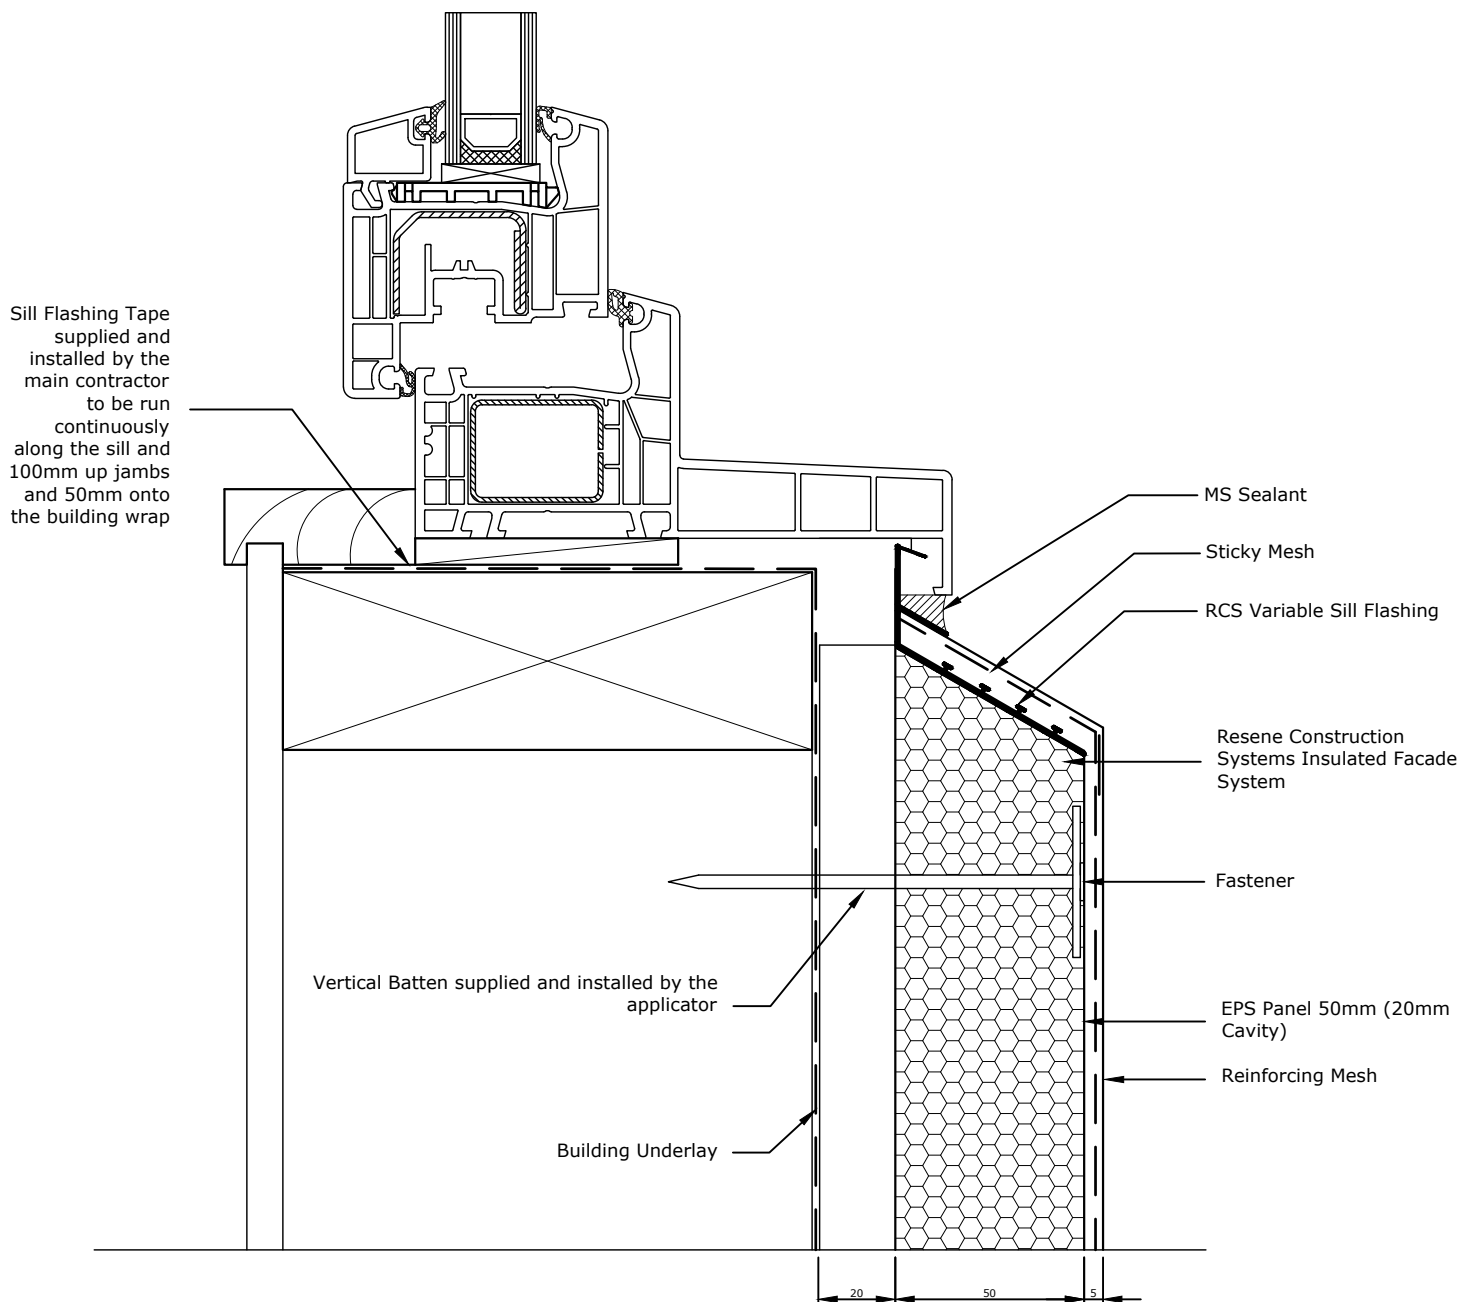

TradeSpec™ and RenderSpec™ are Registered Trademarks, both Documents are available on the Resene Construction Systems

Resene 
Construction Systems

CONFIDENTIALITY: No part of this publication may be reproduced or transmitted other than the intended use by Resene Construction Systems without written consent from the author.

System
 Insulated Facade System


Substrate
 EPS Panel 50mm (20mm Cavity)

Drawing Name
 Window Sill to NK Window

Scale
 1 : 2 @ A4

Date
 7 December 2023

Sheet
 71.05.30

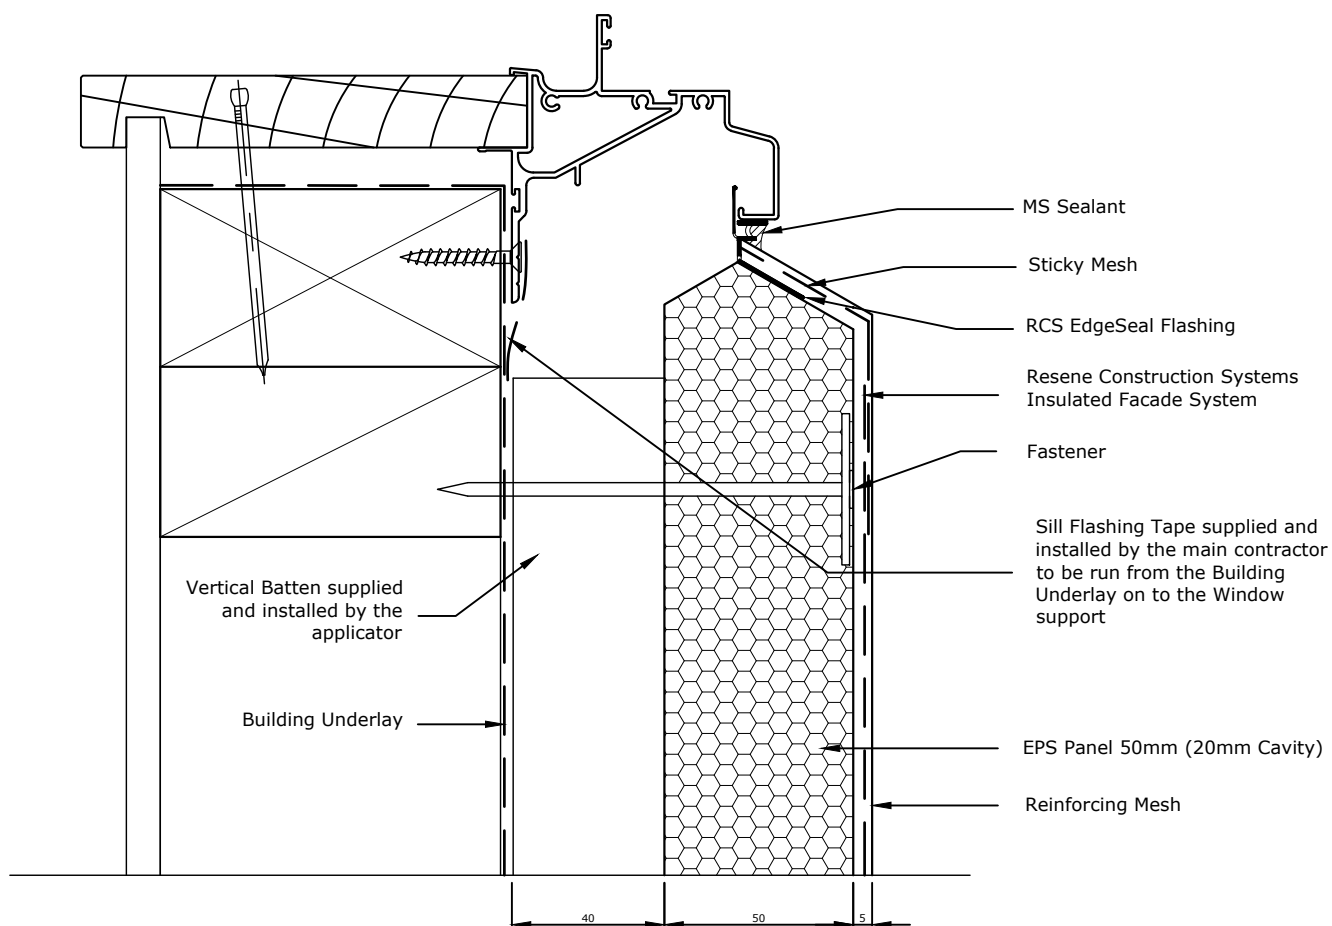

TradeSpec™ and RenderSpec™ are Registered Trademarks, both Documents are available on the Resene Construction Systems

Resene 
Construction Systems

CONFIDENTIALITY: No part of this publication may be reproduced or transmitted other than the intended use by Resene Construction Systems without written consent from the author.

System
 Insulated Facade System


Substrate
 EPS Panel 50mm (20mm Cavity)

Drawing Name
 Window Sill - Smartfit

Scale
 1 : 2 @ A4

Date
 1 November 2017

Sheet
 71.05.40

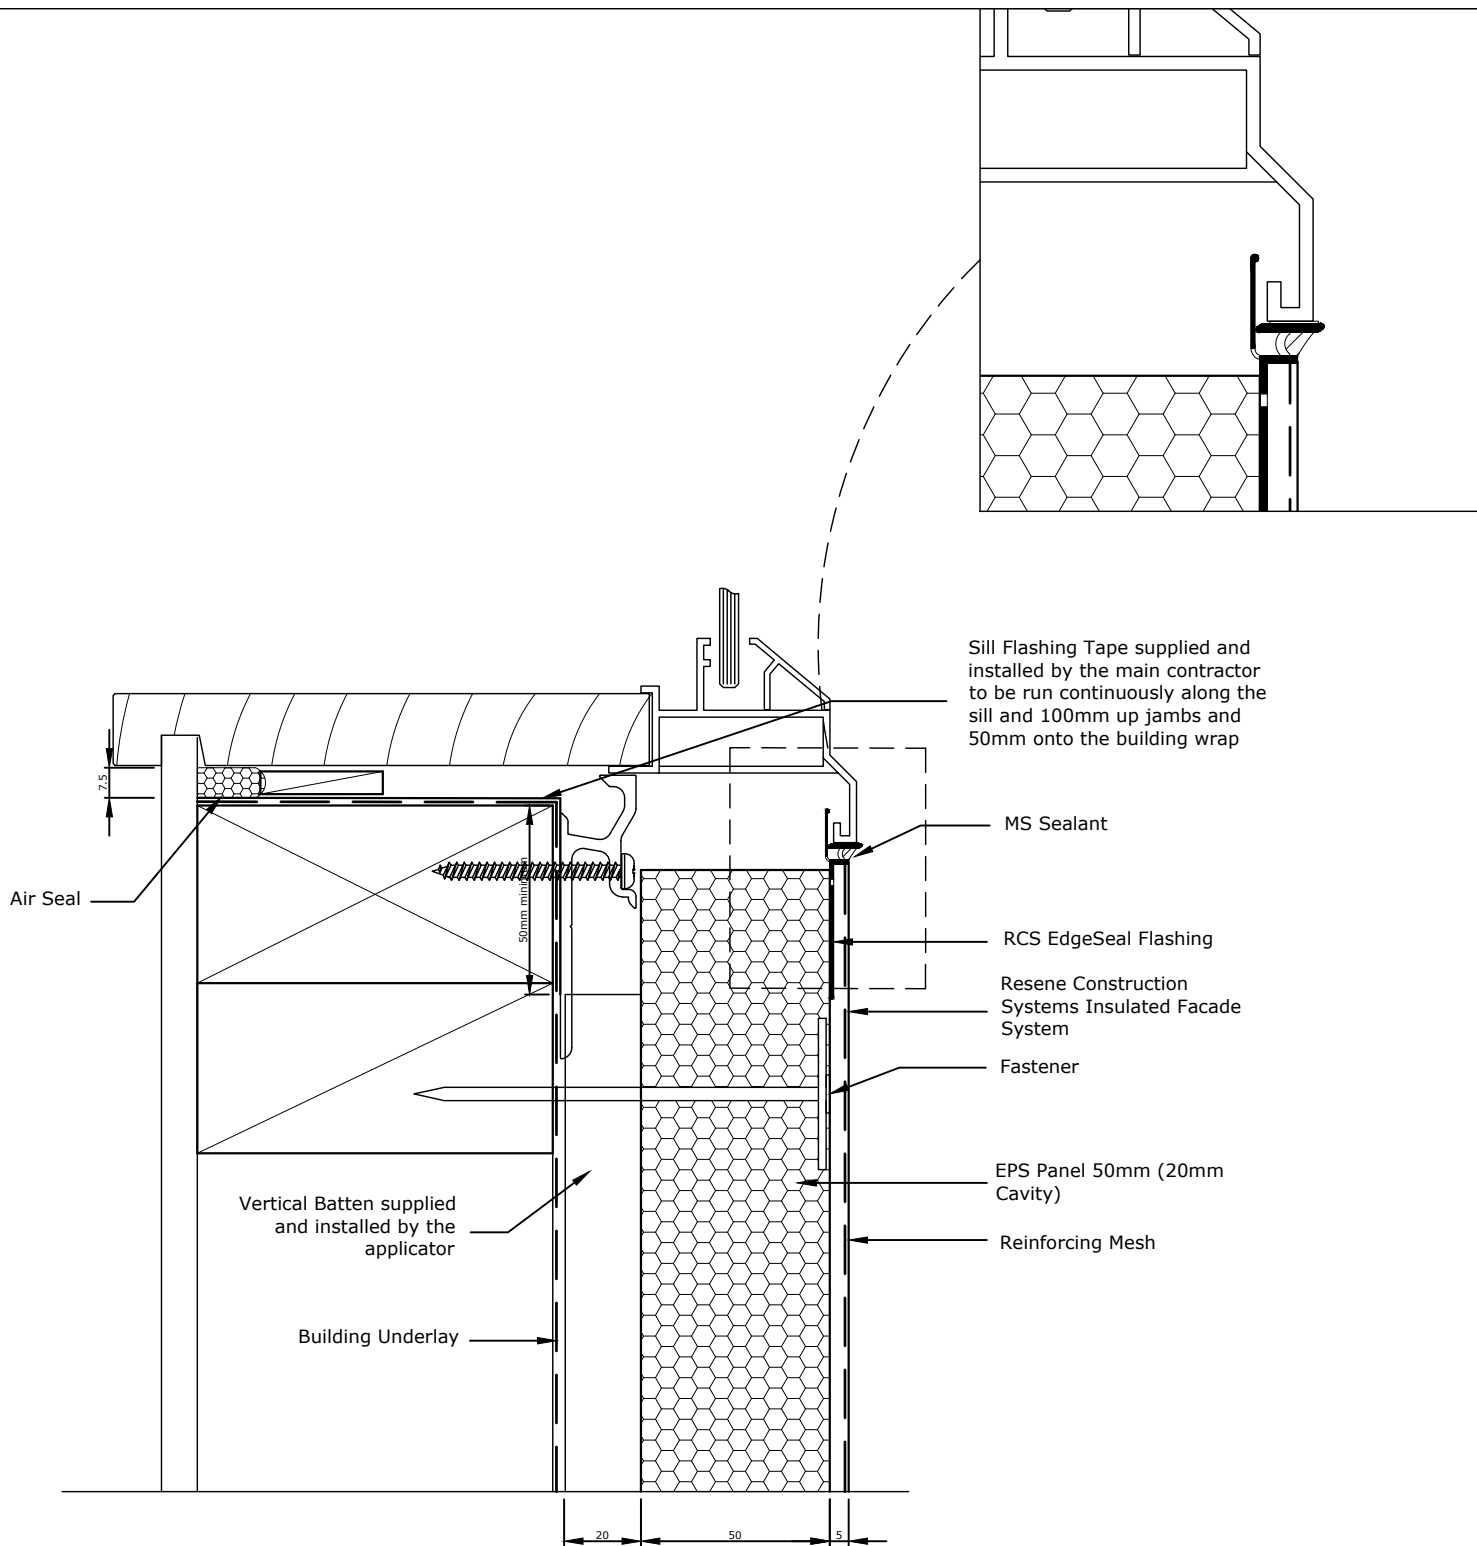

Allow a 25mm Gap between the back of the joinery and external facing timber framing to allow the sill flashing to fit.

TradeSpec™ and RenderSpec™ are Registered Trademarks, both Documents are available on the Resene Construction Systems

Resene 
Construction Systems

CONFIDENTIALITY: No part of this publication may be reproduced or transmitted other than the intended use by Resene Construction Systems without written consent from the author.

System
 Insulated Facade System


Substrate
 EPS Panel 50mm (20mm Cavity)

Drawing Name
 Window Face Fixed Jamb and Sill

Scale
 1 : 2 @ A4

Date
 1 November 2017

Sheet
 71.05.50

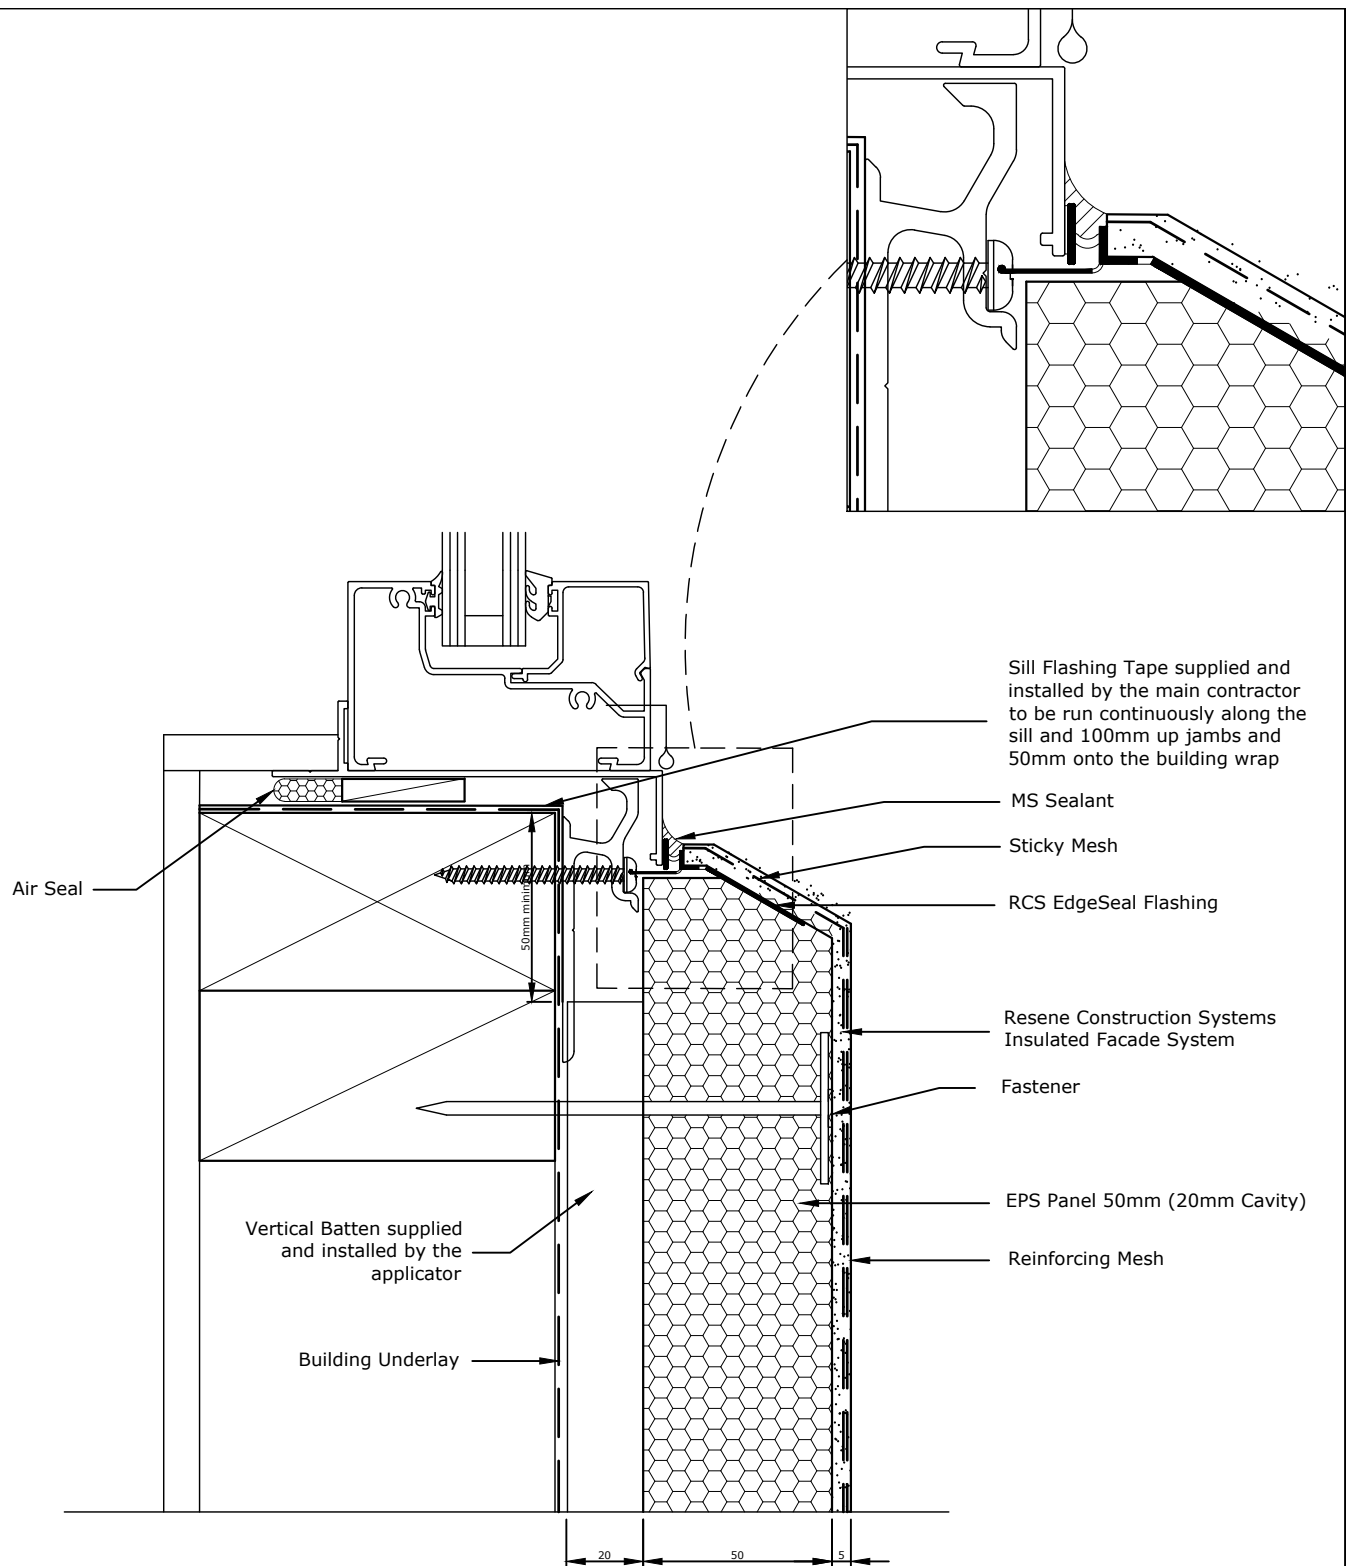

Allow a 25mm Gap between the back of the joinery and external facing timber framing to allow the sill flashing to fit.

TradeSpec™ and RenderSpec™ are Registered Trademarks, both Documents are available on the Resene Construction Systems

Resene 
Construction Systems

CONFIDENTIALITY: No part of this publication may be reproduced or transmitted other than the intended use by Resene Construction Systems without written consent from the author.

System
 Insulated Facade System


Substrate
 EPS Panel 50mm (20mm Cavity)

Drawing Name
 Window Sill Commercial Joinery

Scale
 1 : 2 @ A4

Date
 1 November 2017

Sheet
 71.05.55

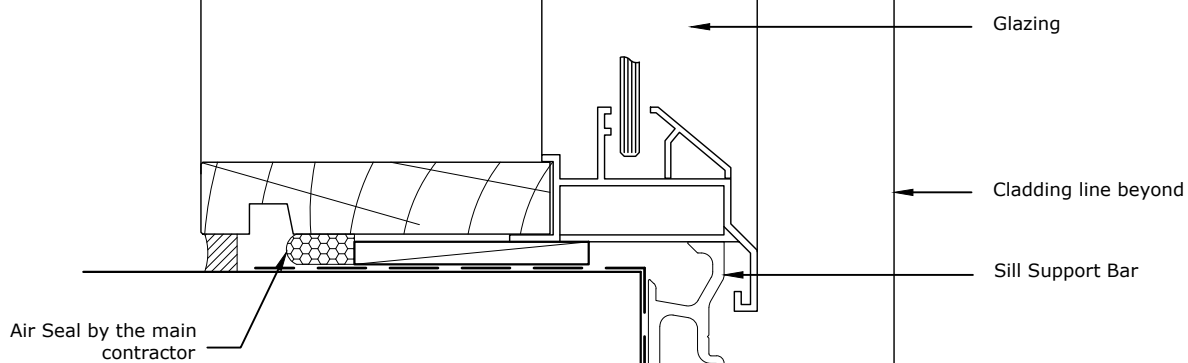

Refer RCS
TradeSpec™ Document 1.2 for
information on Ground Clearances

TradeSpec™ and RenderSpec™ are Registered Trademarks, both Documents are available on the Resene Construction Systems

Resene 
Construction Systems

CONFIDENTIALITY: No part of this publication may be reproduced or transmitted other than the intended use by Resene Construction Systems without written consent from the author.

System
Insulated Facade System


Substrate
EPS Panel 50mm (20mm Cavity)

Drawing Name
Door Sill - Option 1

Scale
1 : 2 @ A4

Date
1 November 2017

Sheet
71.05.60

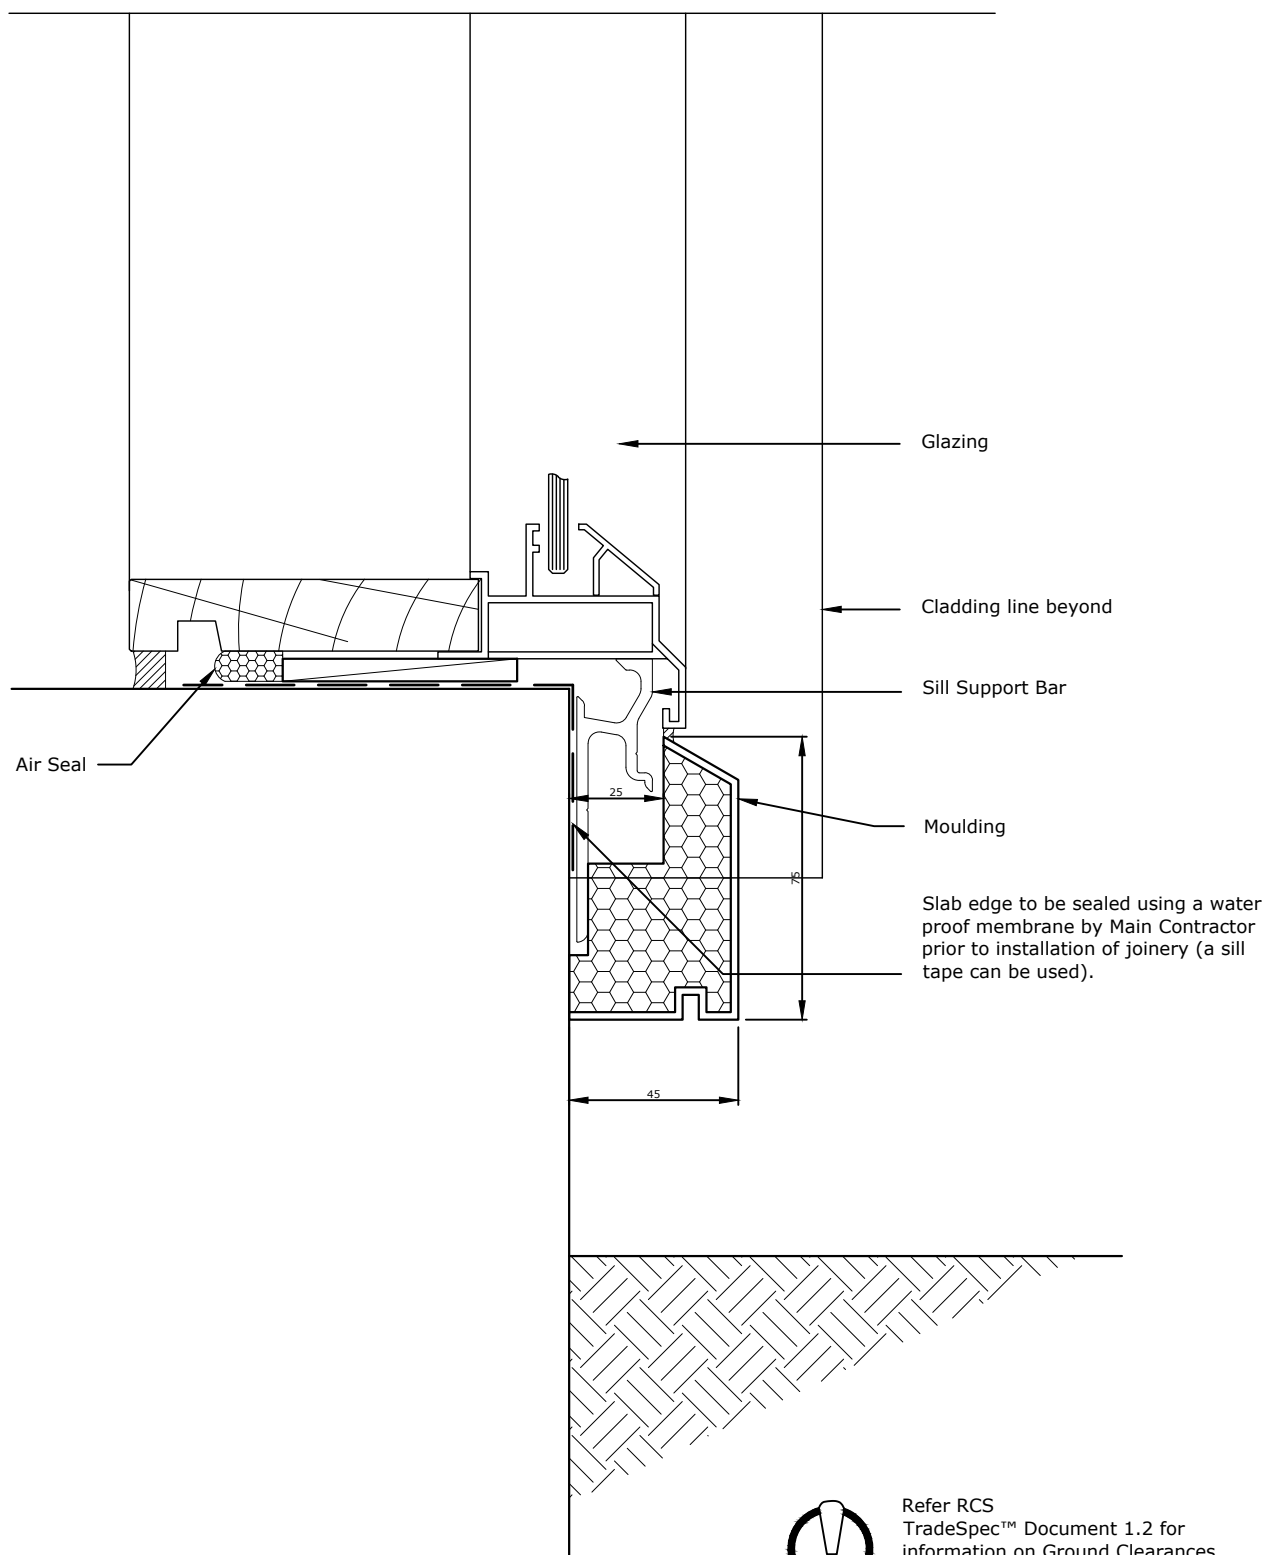

TradeSpec™ and RenderSpec™ are Registered Trademarks, both Documents are available on the Resene Construction Systems

Resene 
Construction Systems

CONFIDENTIALITY: No part of this publication may be reproduced or transmitted other than the intended use by Resene Construction Systems without written consent from the author.

System
 Insulated Facade System


Substrate
 EPS Panel 50mm (20mm Cavity)

Drawing Name
 Door Sill - Option 2

Scale
 1 : 2 @ A4

Date
 1 November 2017

Sheet
 71.05.61

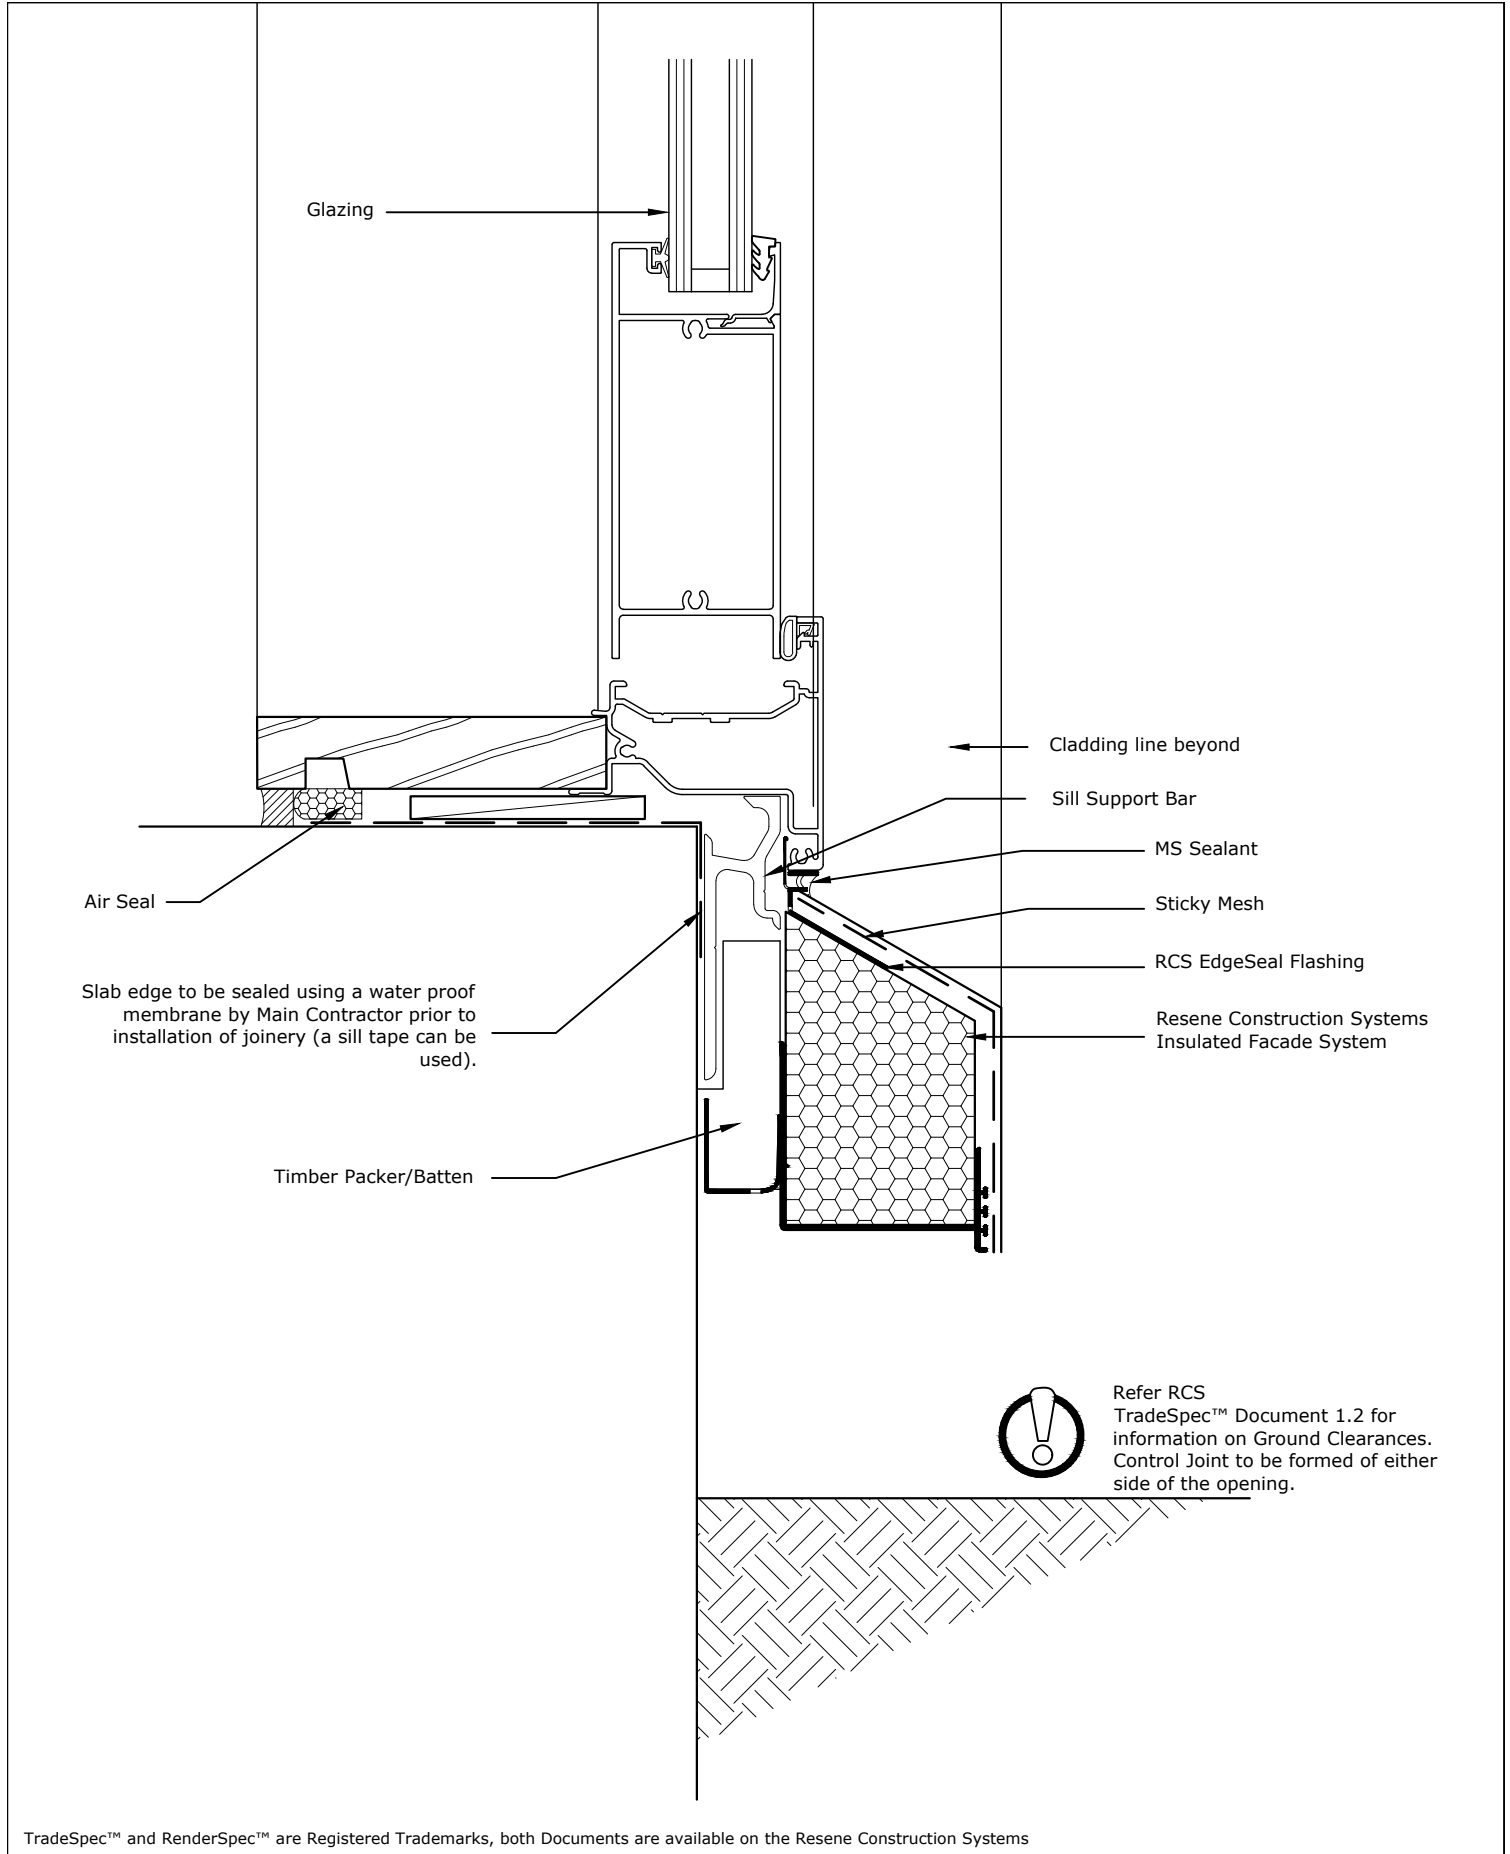

TradeSpec™ and RenderSpec™ are Registered Trademarks, both Documents are available on the Resene Construction Systems

Air Seal over
PEF rod by the
main contractor



Cladding line beyond

Resene Construction
Systems Masonry Render
System formed to reveal

MS Sealant

Resene Construction
Systems Masonry Render
System

Refer RCS TradeSpec™ Document 1.2
for information on Ground Clearances



Refer RCS
TradeSpec™ Document 1.2 for
information on Ground Clearances

TradeSpec™ and RenderSpec™ are Registered Trademarks, both Documents are available on the Resene Construction Systems

Resene 
Construction Systems

CONFIDENTIALITY: No part of this publication may be reproduced or transmitted other than the intended use by Resene Construction Systems without written consent from the author.

System
Insulated Facade System


Substrate
EPS Panel 50mm (20mm Cavity)

Drawing Name
Door Sill in a Foundation Recess - Option 1

Scale
1 : 2 @ A4

Date
1 November 2017

Sheet
71.05.65

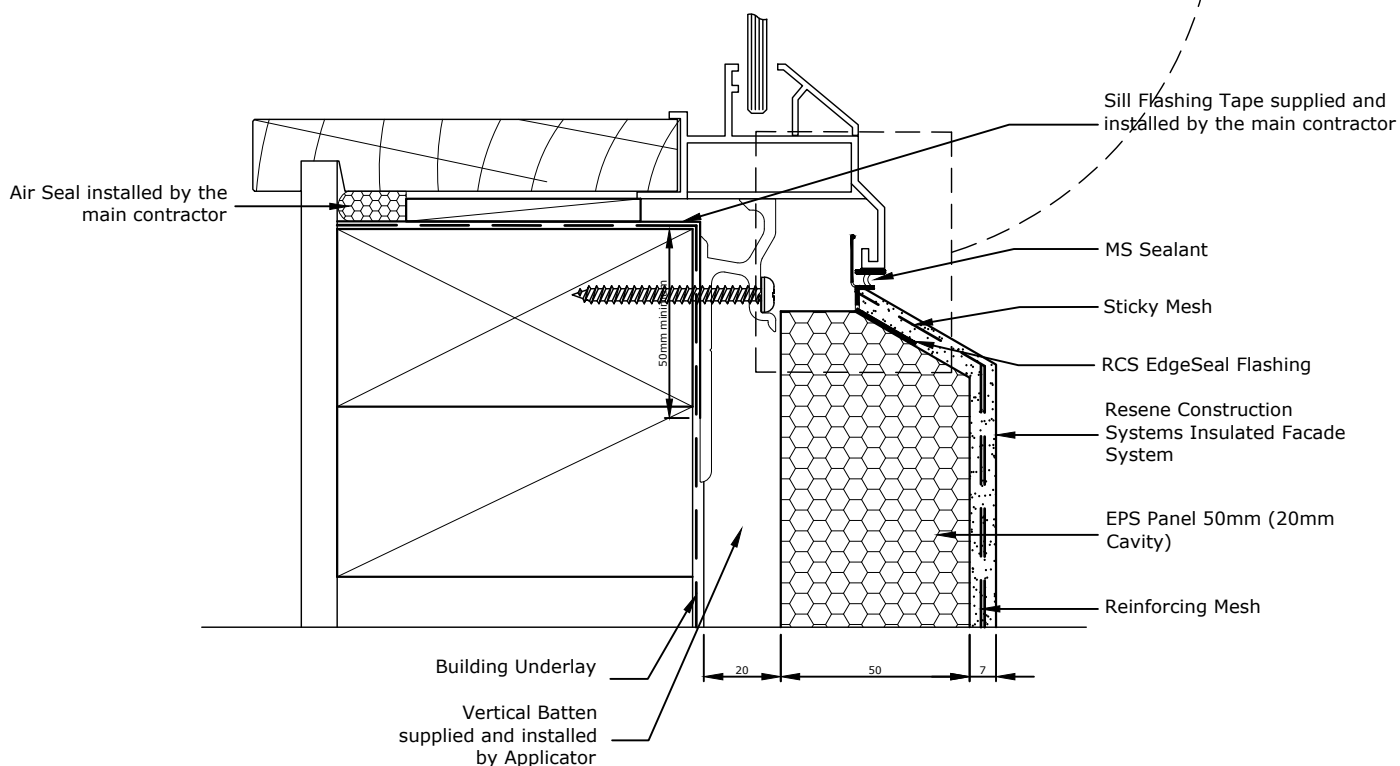

Allow a 25mm Gap between the back of the joinery and external facing timber framing to allow the sill flashing to fit.

TradeSpec™ and RenderSpec™ are Registered Trademarks, both Documents are available on the Resene Construction Systems

Resene 
Construction Systems

CONFIDENTIALITY: No part of this publication may be reproduced or transmitted other than the intended use by Resene Construction Systems without written consent from the author.

System
 Insulated Facade System


Substrate
 EPS Panel 50mm (20mm Cavity)

Drawing Name
 Window Sill (20mm Recess)

Scale
 1 : 2 @ A4

Date
 1 November 2017

Sheet
 71.05.80

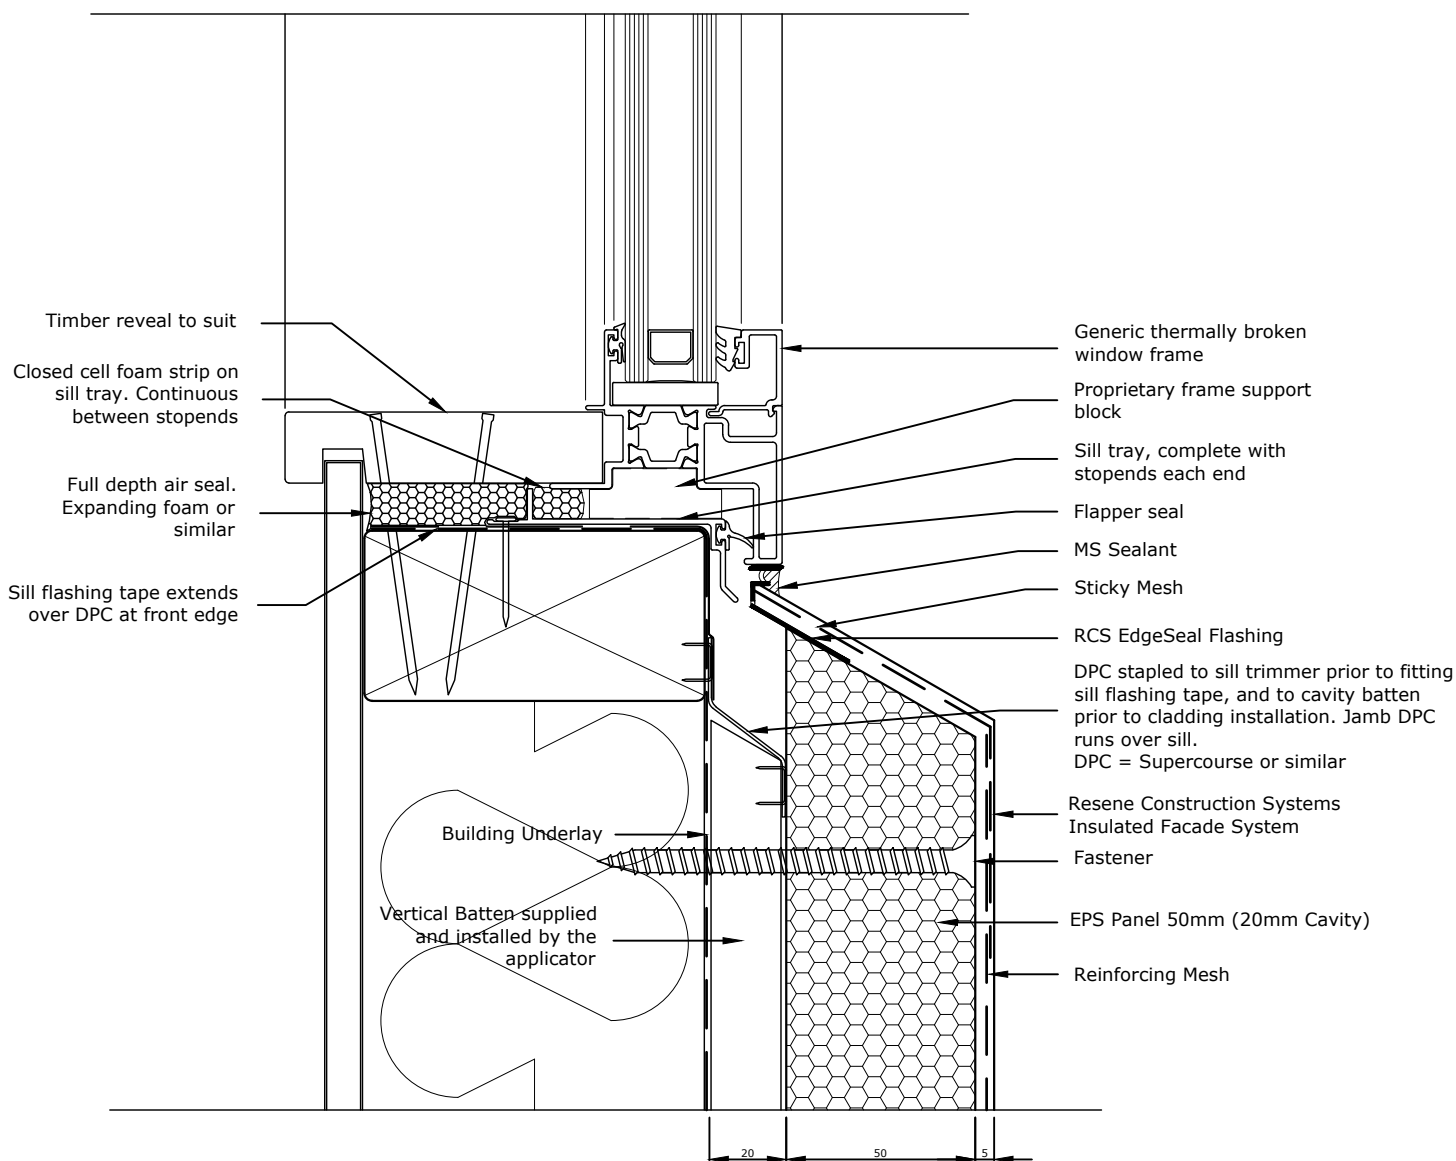

TradeSpec™ and RenderSpec™ are Registered Trademarks, both Documents are available on the Resene Construction Systems

Resene 
Construction Systems

CONFIDENTIALITY: No part of this publication may be reproduced or transmitted other than the intended use by Resene Construction Systems without written consent from the author.

System
 Insulated Facade System


Substrate
 EPS Panel 50mm (20mm Cavity)

Drawing Name
 Thermally Broken Window Sill

Scale
 1 : 2 @ A4

Date
 11 April 2022

Sheet
 71.05.90

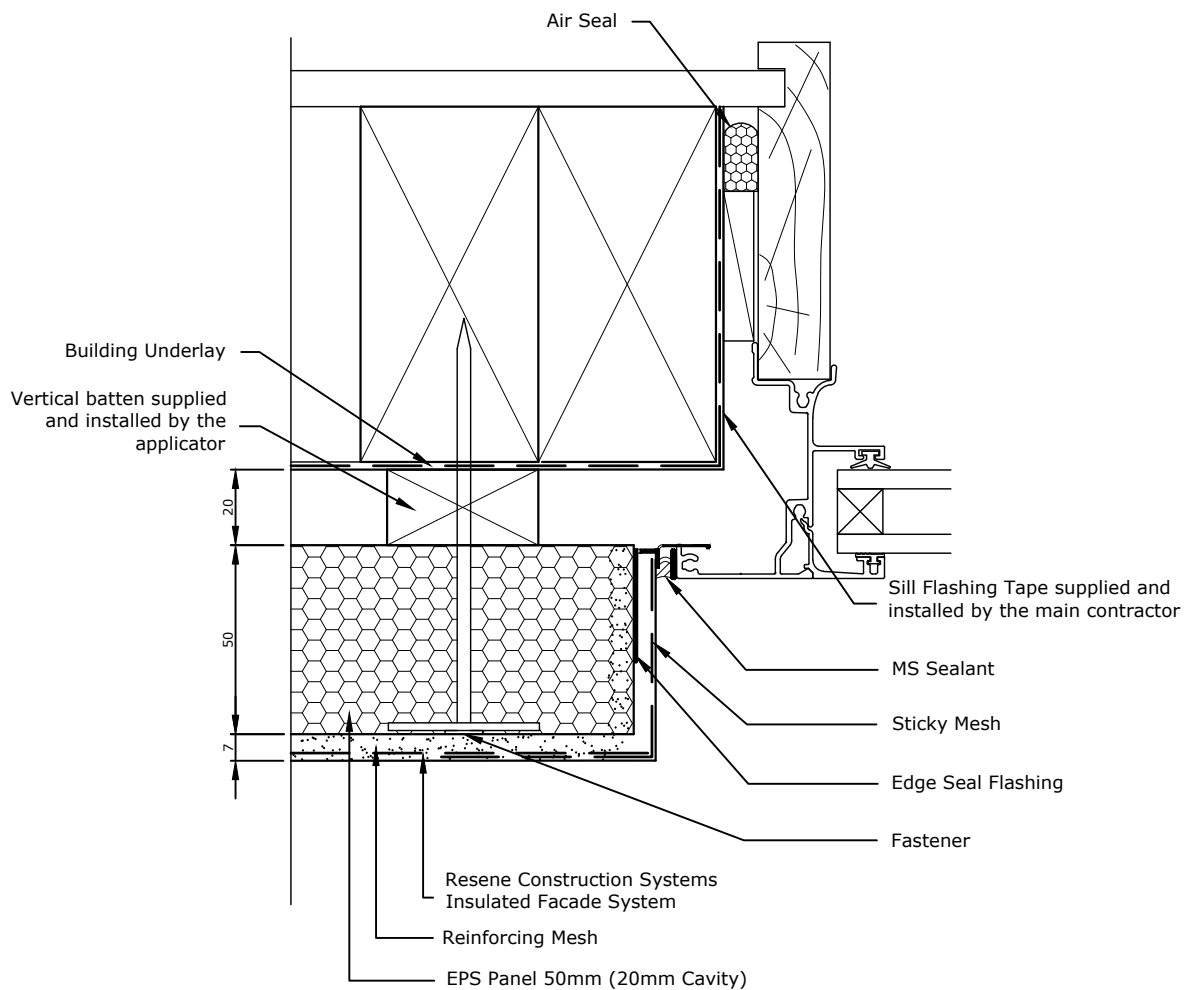

Allow a 25mm Gap between the back of the joinery and external facing timber framing to allow the jamb flashing to fit.

TradeSpec™ and RenderSpec™ are Registered Trademarks, both Documents are available on the Resene Construction Systems

Resene 
Construction Systems

CONFIDENTIALITY: No part of this publication may be reproduced or transmitted other than the intended use by Resene Construction Systems without written consent from the author.

System
 Insulated Facade System


Substrate
 EPS Panel 50mm (20mm Cavity)

Drawing Name
 Window Jamb

Scale
 1 : 2 @ A4

Date
 4 November 2020

Sheet
 71.06.00

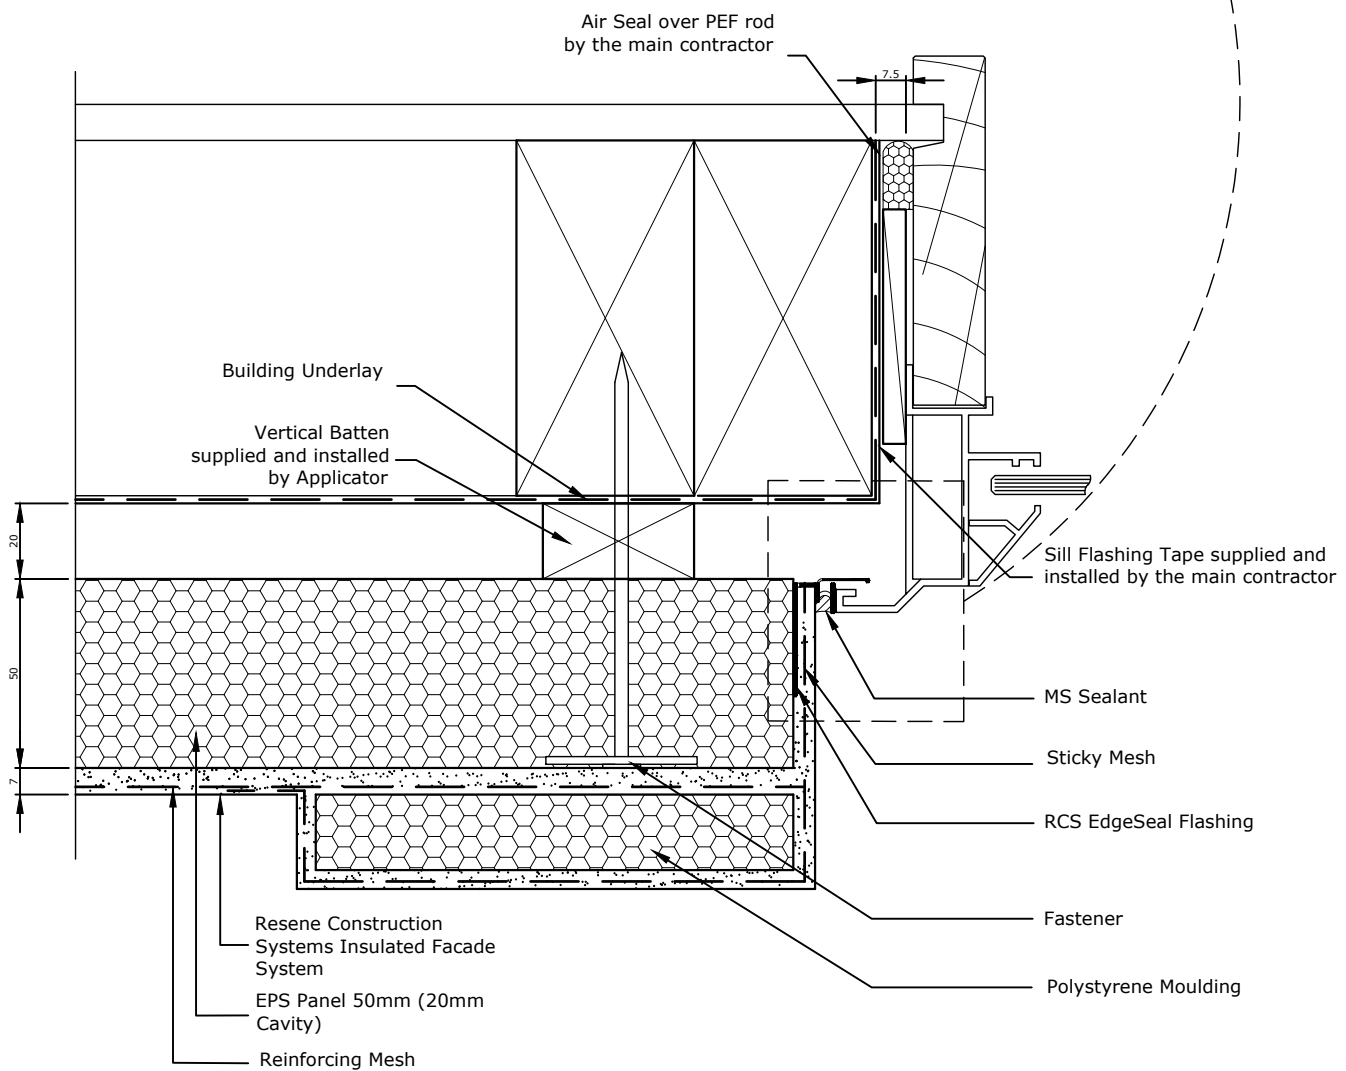

Allow a 25mm Gap between the back of the joinery and external facing timber framing to allow the jamb flashing to fit.

TradeSpec™ and RenderSpec™ are Registered Trademarks, both Documents are available on the Resene Construction Systems

Resene 
Construction Systems

CONFIDENTIALITY: No part of this publication may be reproduced or transmitted other than the intended use by Resene Construction Systems without written consent from the author.

System
 Insulated Facade System


Substrate
 EPS Panel 50mm (20mm Cavity)


Drawing Name
 Window Jamb with Moulding

Scale
 1 : 2 @ A4


Date
 1 November 2017

Sheet
 71.06.01

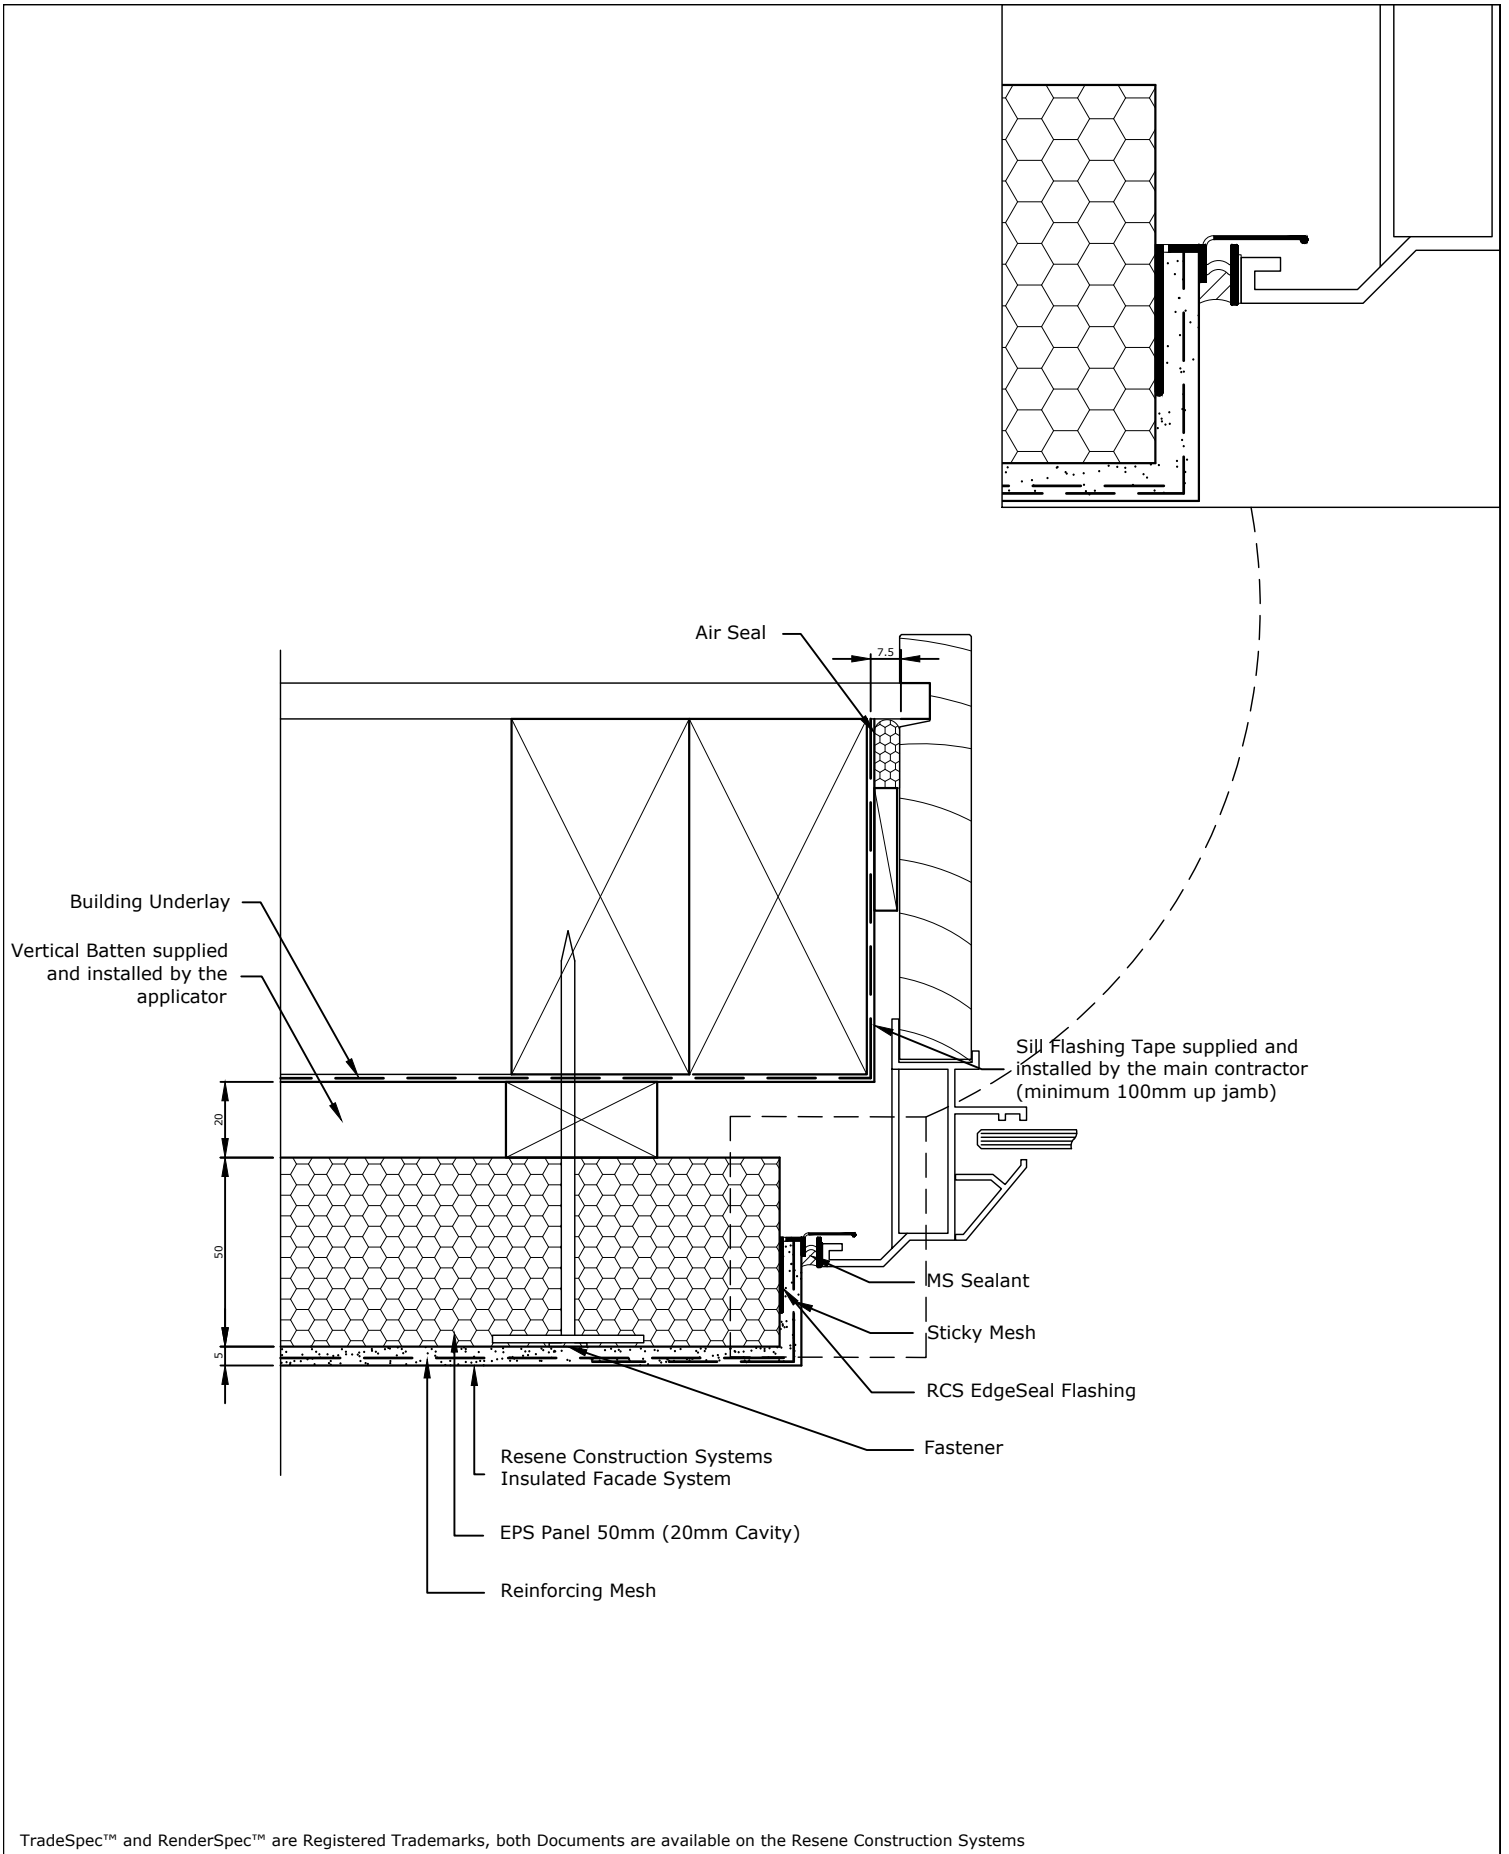

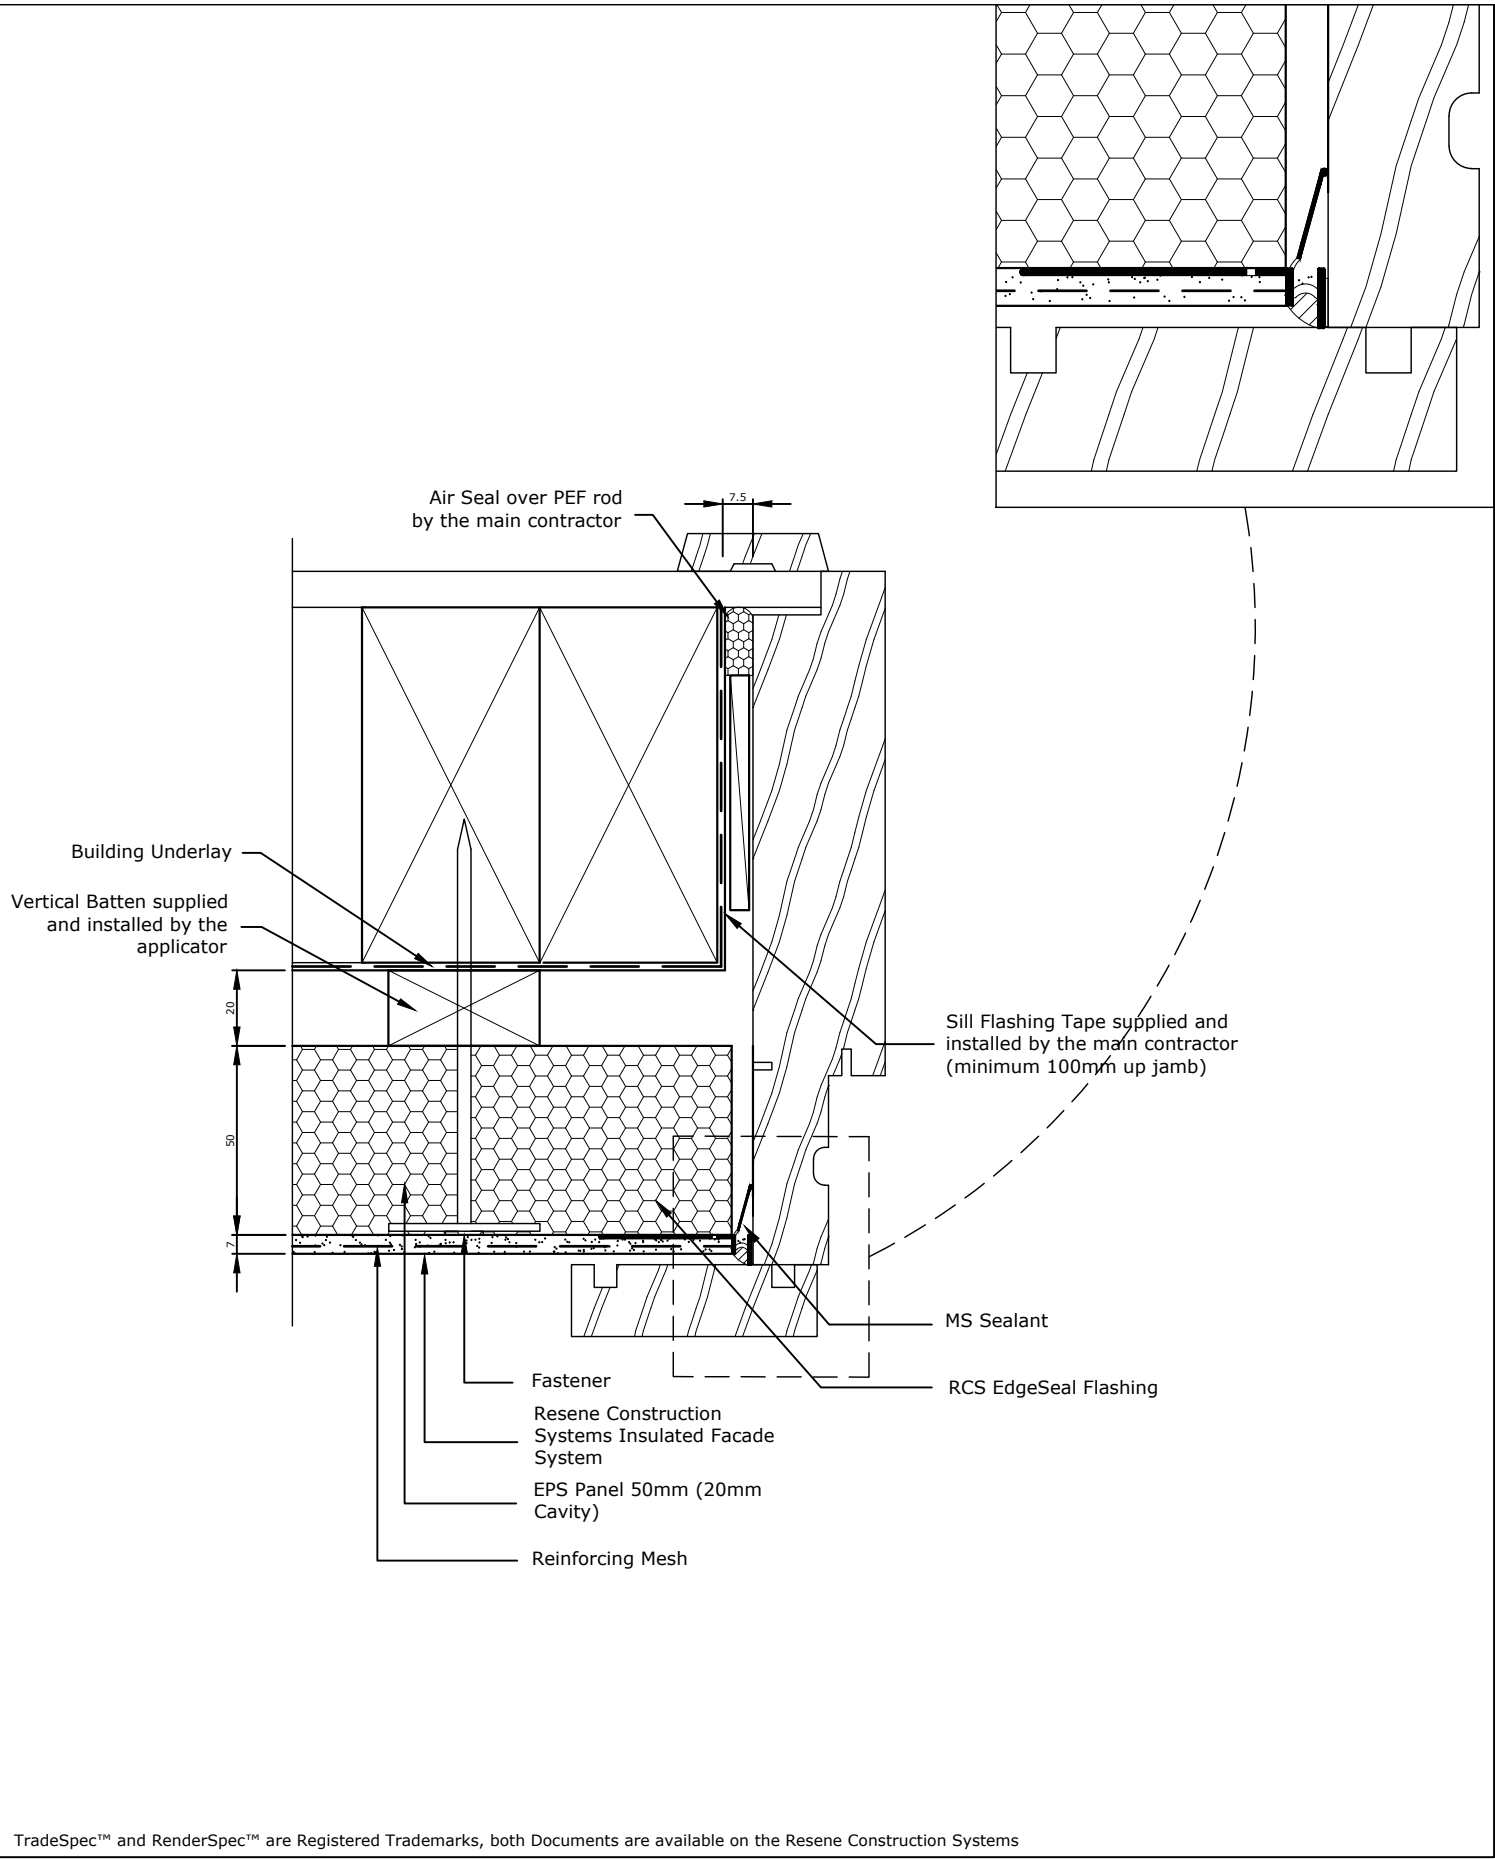

TradeSpec™ and RenderSpec™ are Registered Trademarks, both Documents are available on the Resene Construction Systems

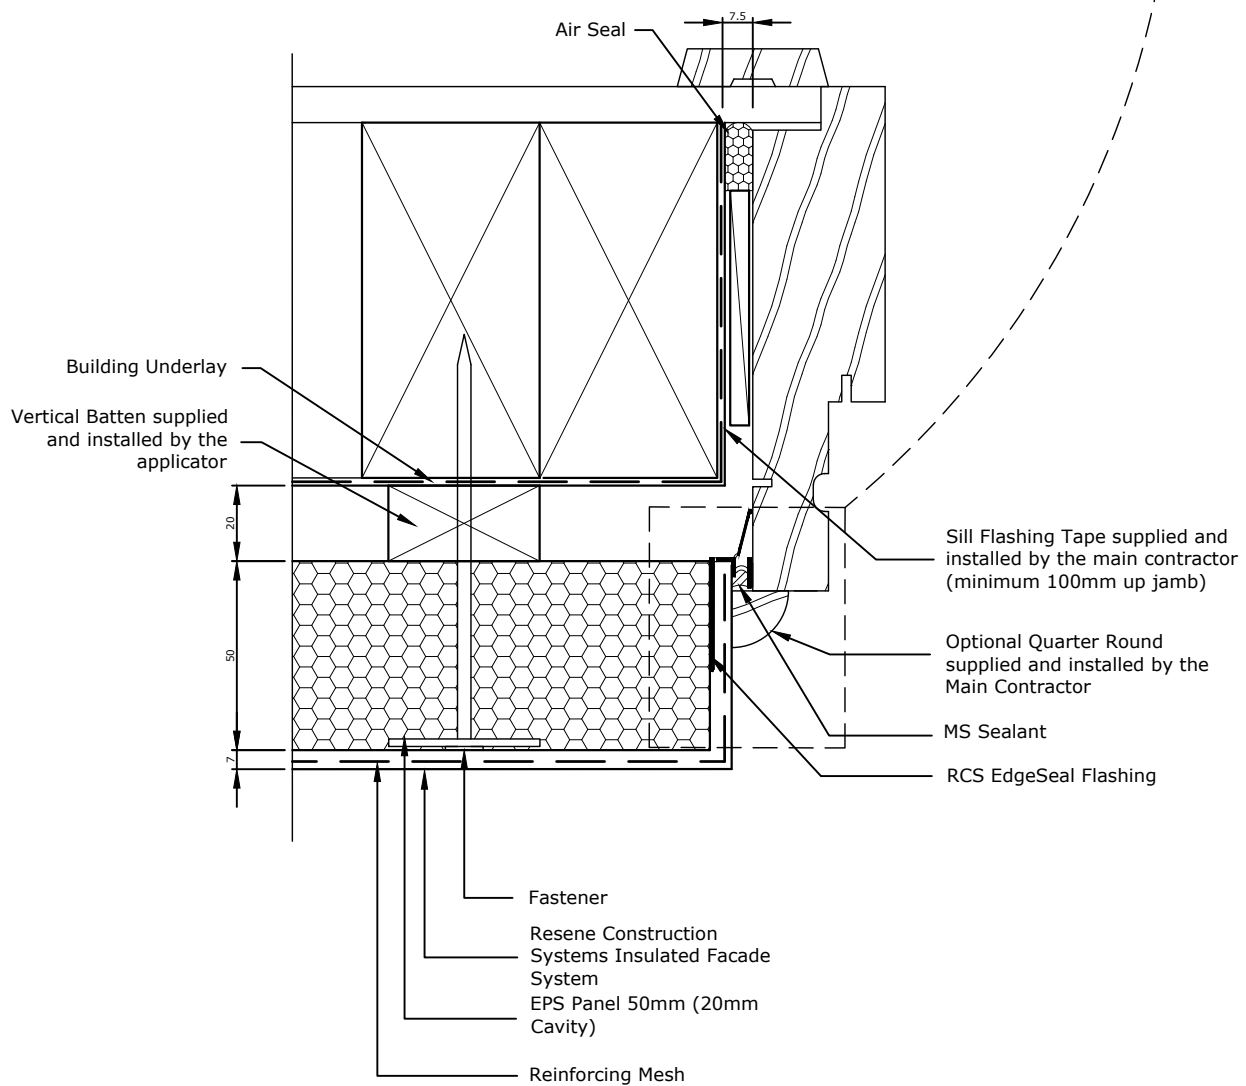

TradeSpec™ and RenderSpec™ are Registered Trademarks, both Documents are available on the Resene Construction Systems

Resene 
Construction Systems

CONFIDENTIALITY: No part of this publication may be reproduced or transmitted other than the intended use by Resene Construction Systems without written consent from the author.

System
 Insulated Facade System


Substrate
 EPS Panel 50mm (20mm Cavity)

Drawing Name
 Timber Window Jamb - Option 2

Scale
 1 : 2 @ A4

Date
 1 November 2017

Sheet
 71.06.11

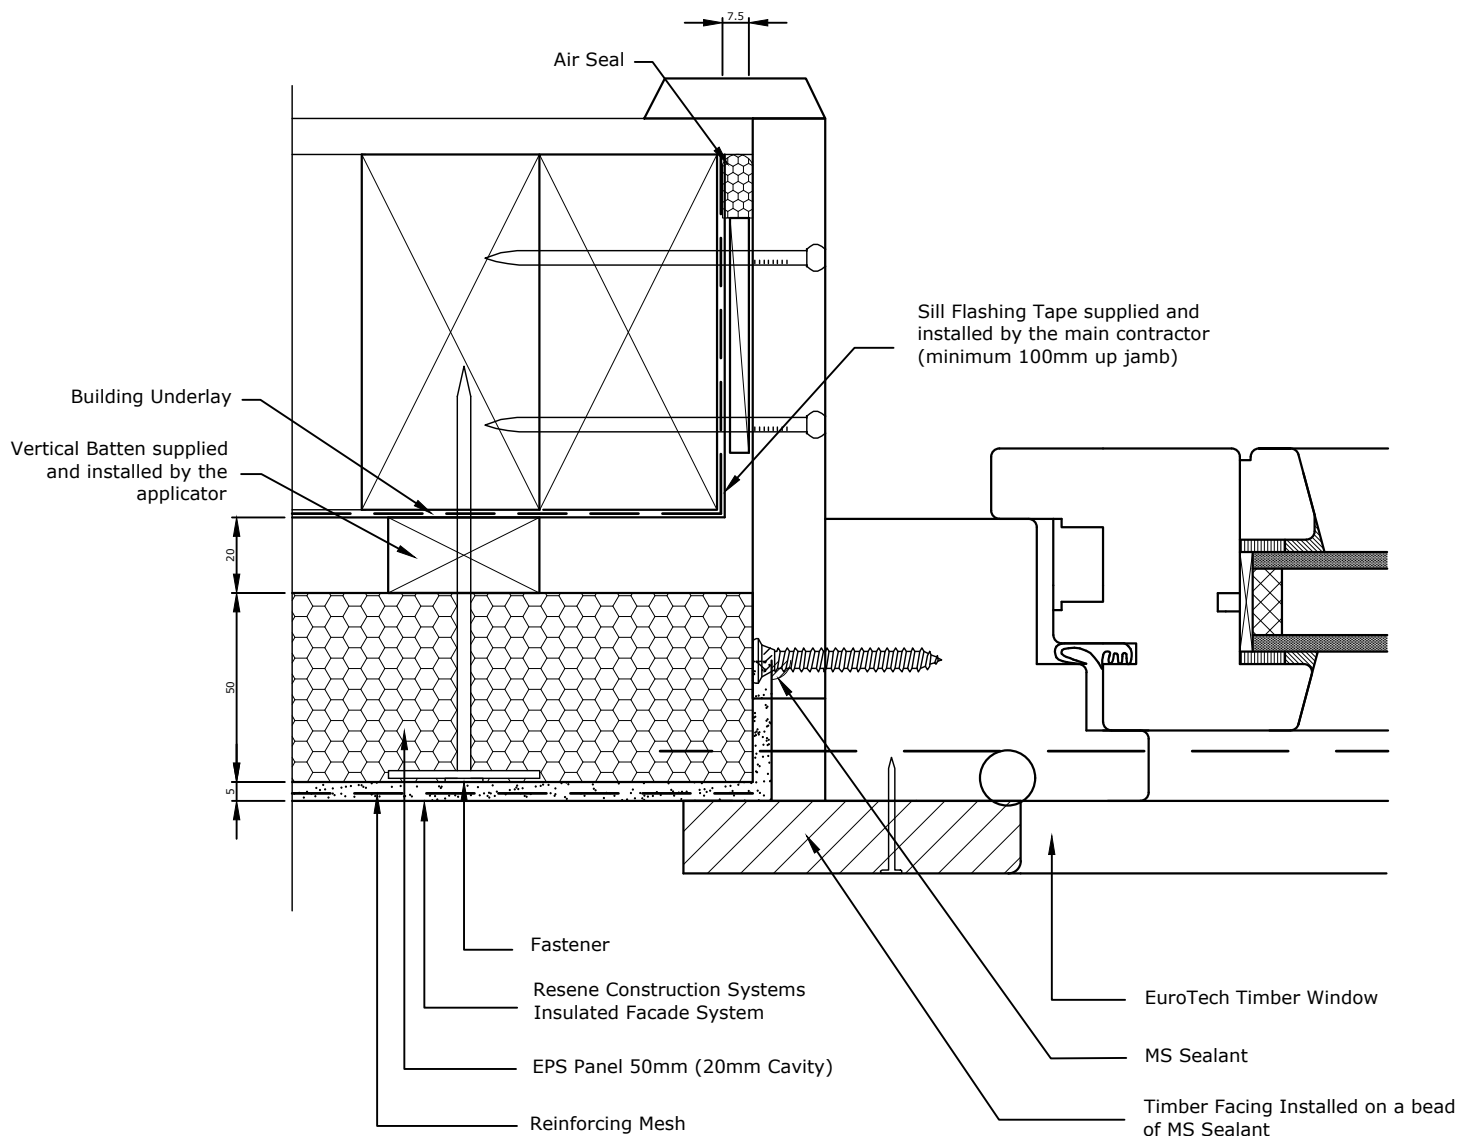

TradeSpec™ and RenderSpec™ are Registered Trademarks, both Documents are available on the Resene Construction Systems

Resene 
Construction Systems

CONFIDENTIALITY: No part of this publication may be reproduced or transmitted other than the intended use by Resene Construction Systems without written consent from the author.

System
 Insulated Facade System


Substrate
 EPS Panel 50mm (20mm Cavity)

Drawing Name
 Timber EuroTech Window Jamb


Scale
 1 : 2 @ A4

Date
 1 November 2017

Sheet
 71.06.20

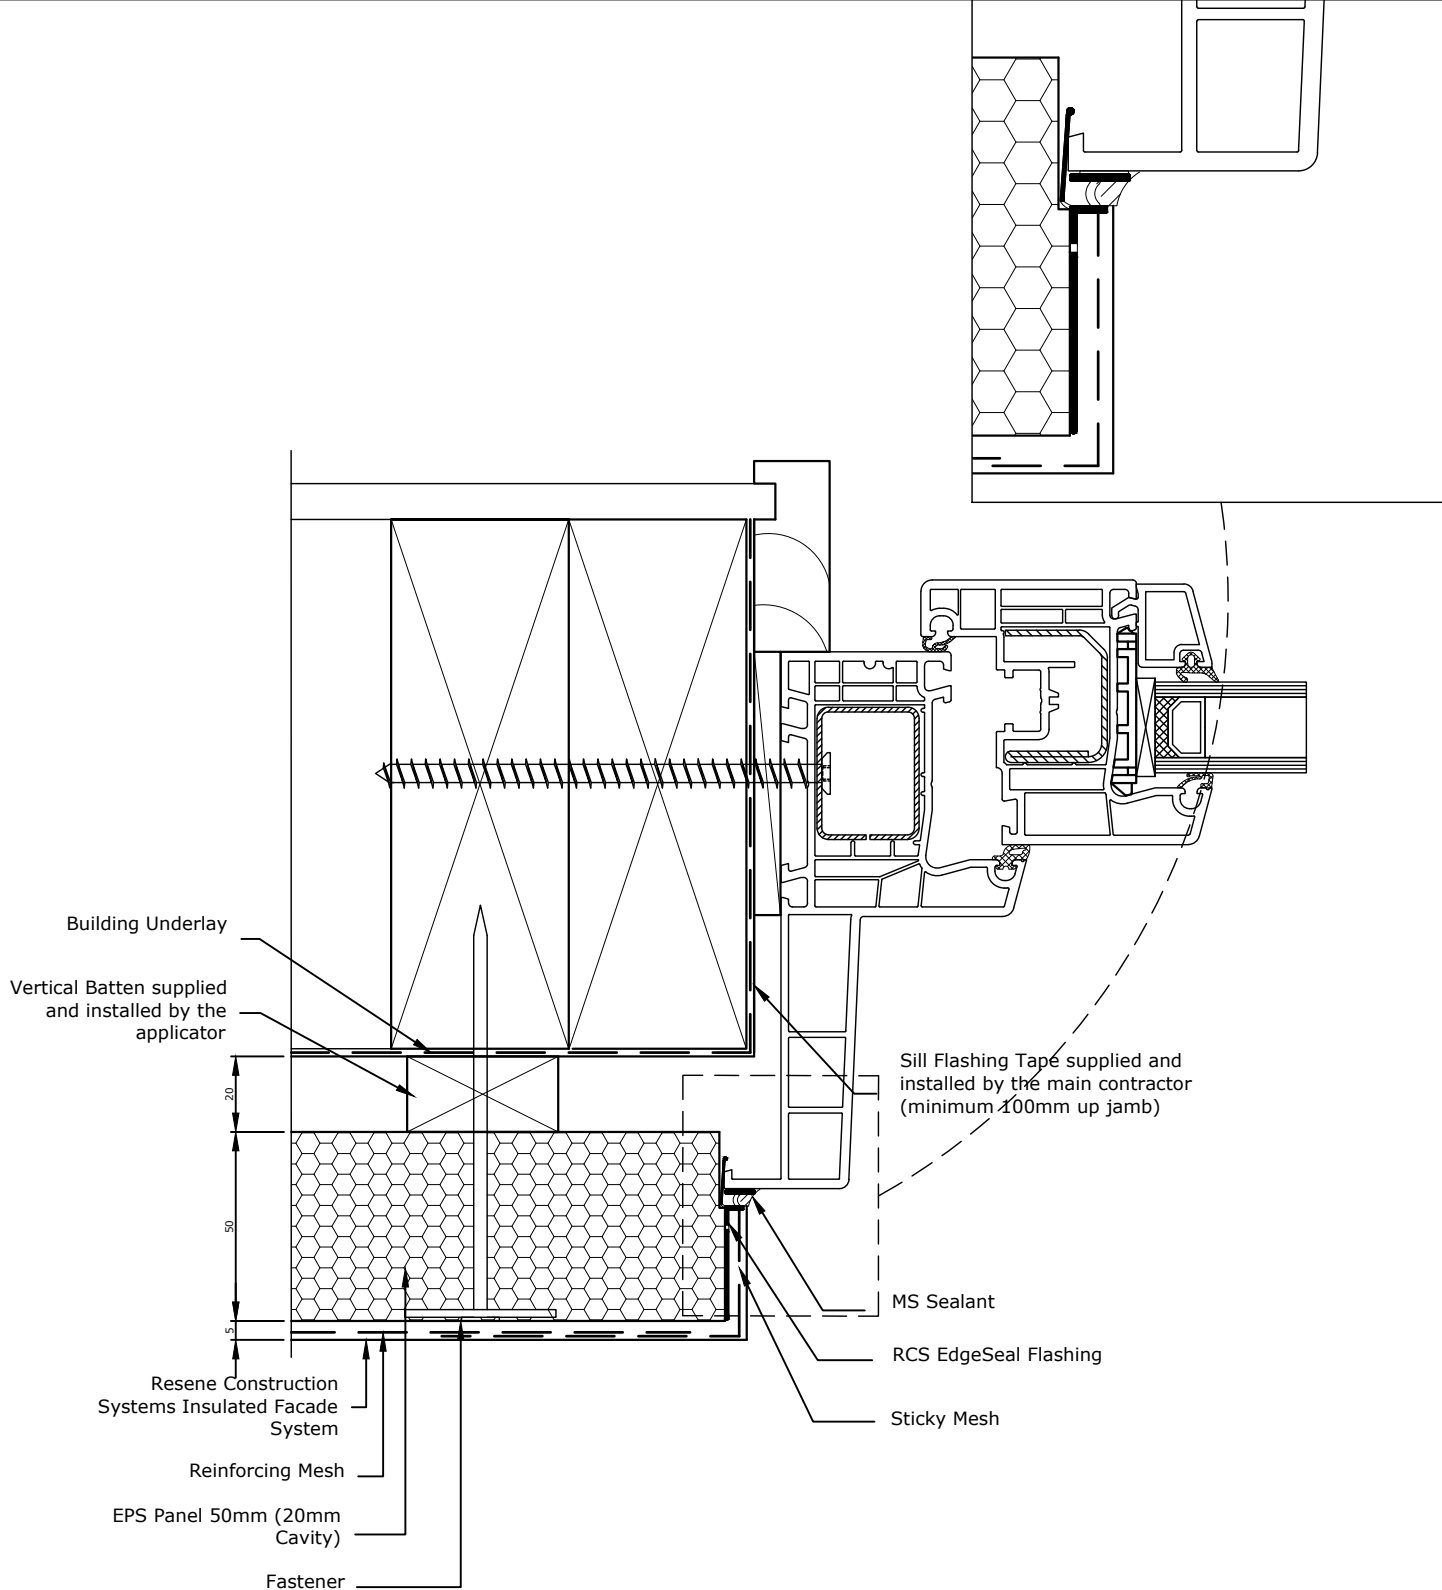

TradeSpec™ and RenderSpec™ are Registered Trademarks, both Documents are available on the Resene Construction Systems

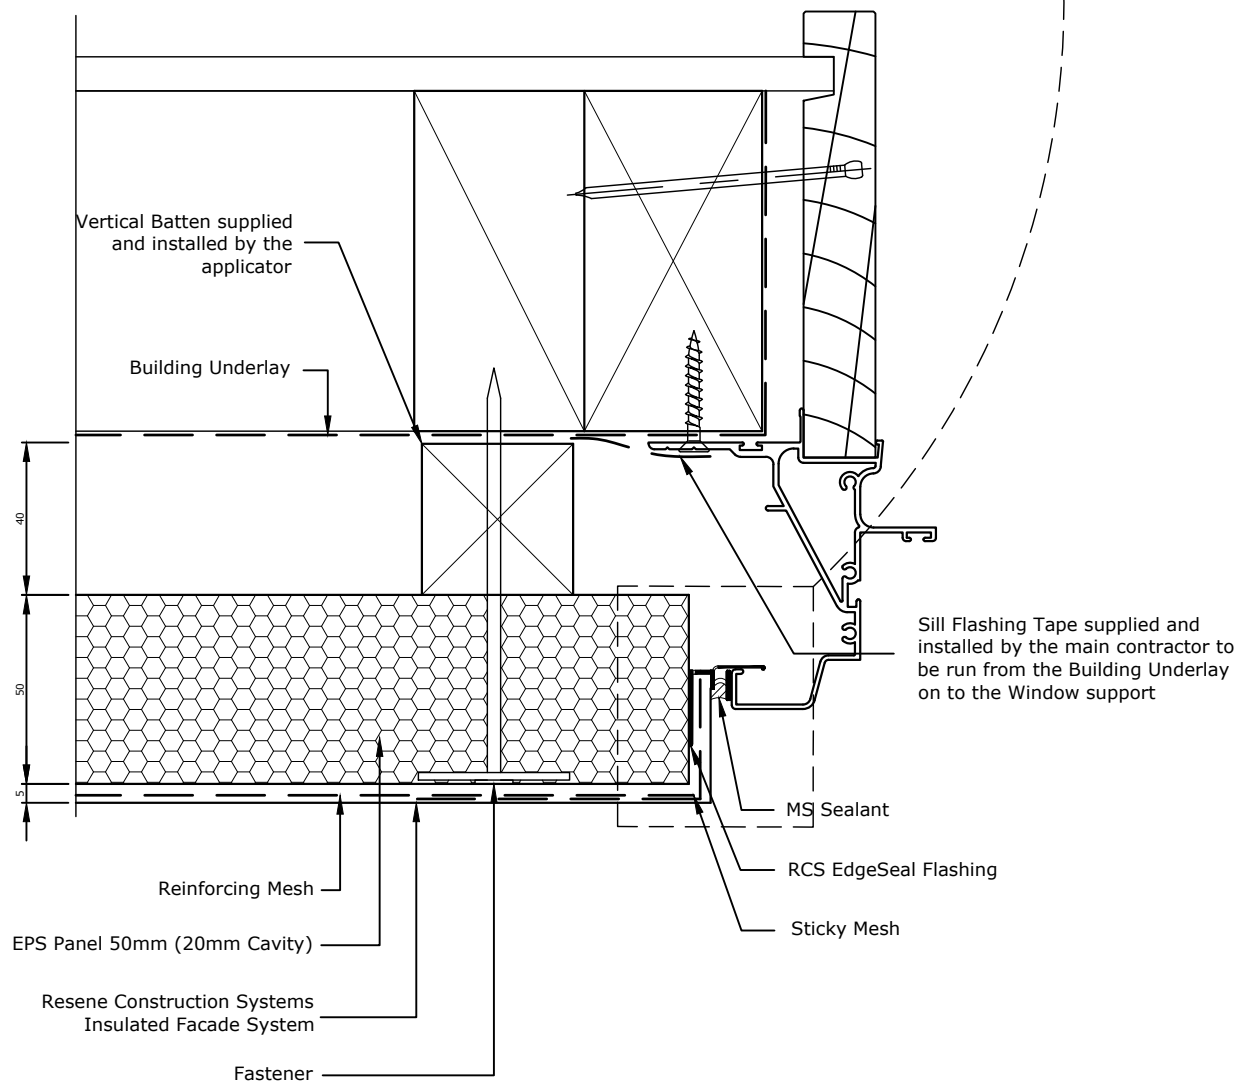

TradeSpec™ and RenderSpec™ are Registered Trademarks, both Documents are available on the Resene Construction Systems

Resene 
Construction Systems

CONFIDENTIALITY: No part of this publication may be reproduced or transmitted other than the intended use by Resene Construction Systems without written consent from the author.

System
 Insulated Facade System


Substrate
 EPS Panel 50mm (20mm Cavity)

Drawing Name
 Window Jamb - Smartfit

Scale
 1 : 2 @ A4

Date
 1 November 2017

Sheet
 71.06.40

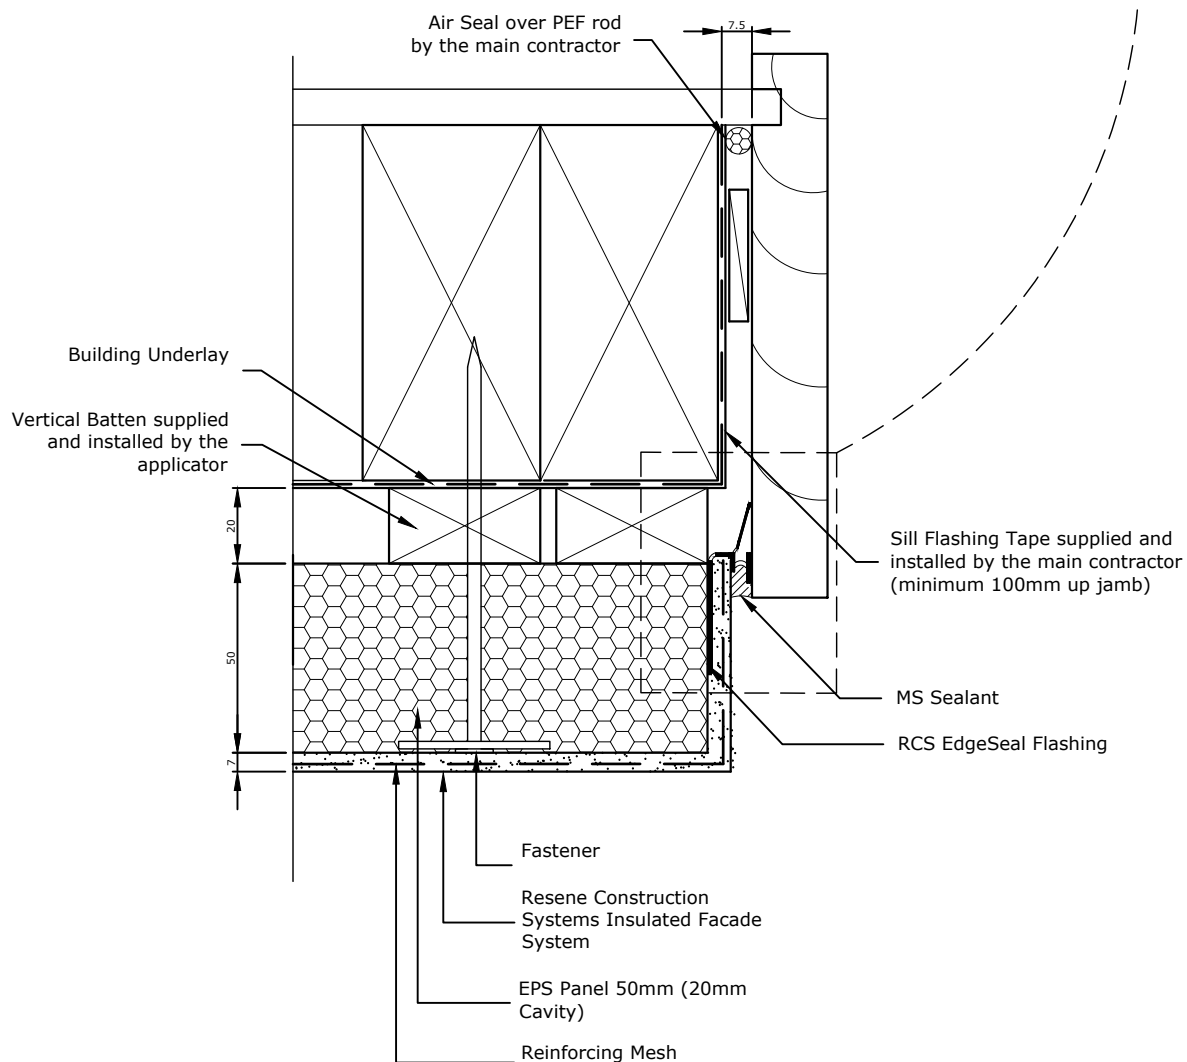

TradeSpec™ and RenderSpec™ are Registered Trademarks, both Documents are available on the Resene Construction Systems

Resene 
Construction Systems

CONFIDENTIALITY: No part of this publication may be reproduced or transmitted other than the intended use by Resene Construction Systems without written consent from the author.

System
 Insulated Facade System


Substrate
 EPS Panel 50mm (20mm Cavity)

Drawing Name
 Garage Door Jamb - Option 1

Scale
 1 : 2 @ A4

Date
 1 November 2017

Sheet
 71.06.50

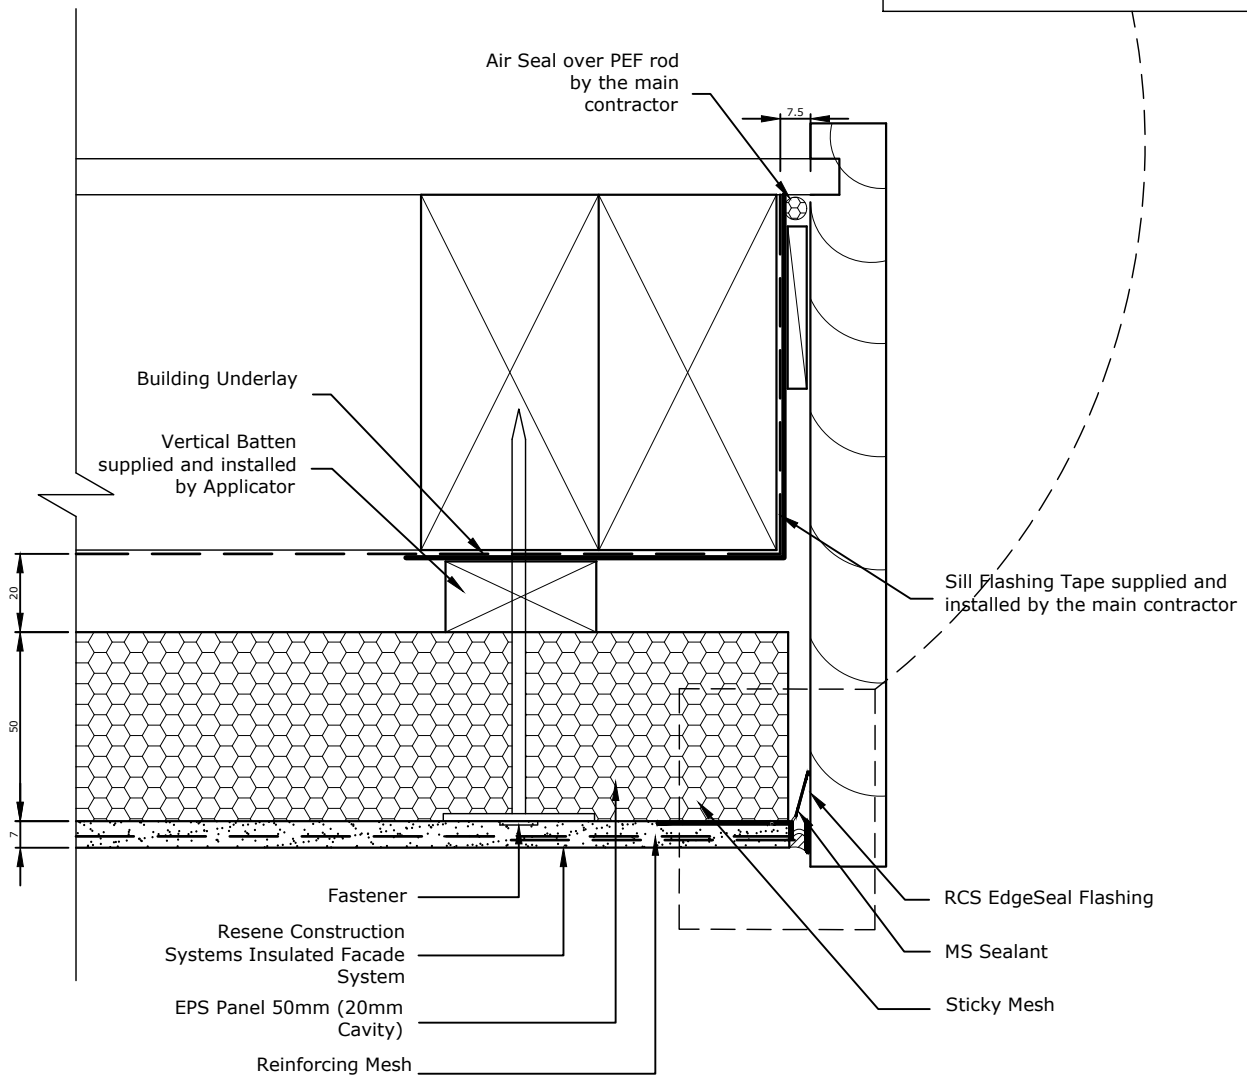

TradeSpec™ and RenderSpec™ are Registered Trademarks, both Documents are available on the Resene Construction Systems

Resene 
Construction Systems

CONFIDENTIALITY: No part of this publication may be reproduced or transmitted other than the intended use by Resene Construction Systems without written consent from the author.

System
 Insulated Facade System


Substrate
 EPS Panel 50mm (20mm Cavity)

Drawing Name
 Garage Door Jamb - Option 2


Scale
 1 : 2 @ A4

Date
 1 November 2017

Sheet
 71.06.51

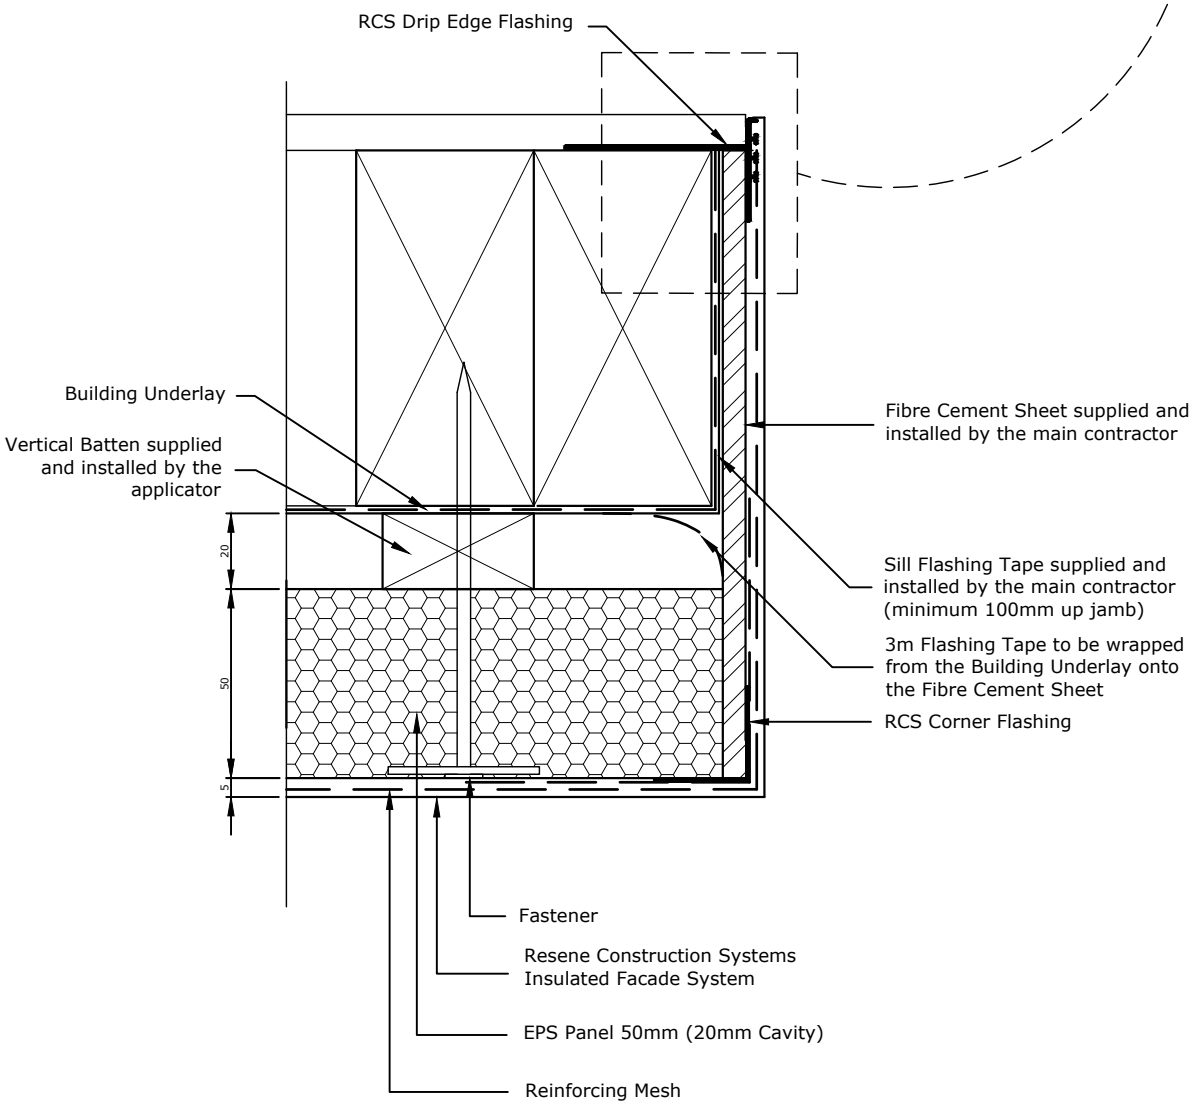

TradeSpec™ and RenderSpec™ are Registered Trademarks, both Documents are available on the Resene Construction Systems

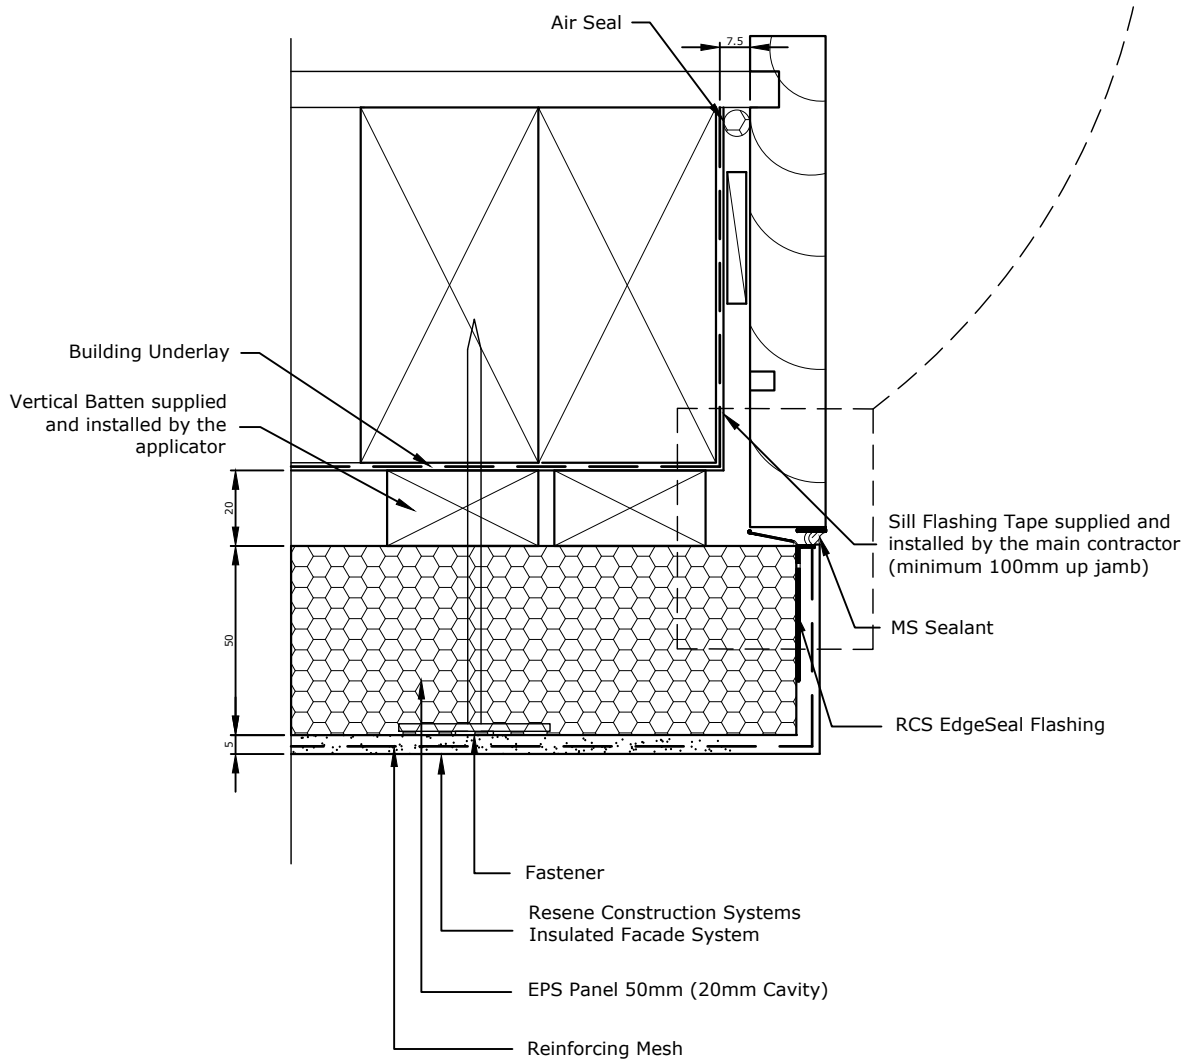

TradeSpec™ and RenderSpec™ are Registered Trademarks, both Documents are available on the Resene Construction Systems

Resene 
Construction Systems

CONFIDENTIALITY: No part of this publication may be reproduced or transmitted other than the intended use by Resene Construction Systems without written consent from the author.

System
 Insulated Facade System


Substrate
 EPS Panel 50mm (20mm Cavity)

Drawing Name
 Garage Door Jamb - Option 4

Scale
 1 : 2 @ A4

Date
 8 September 2020

Sheet
 71.06.53

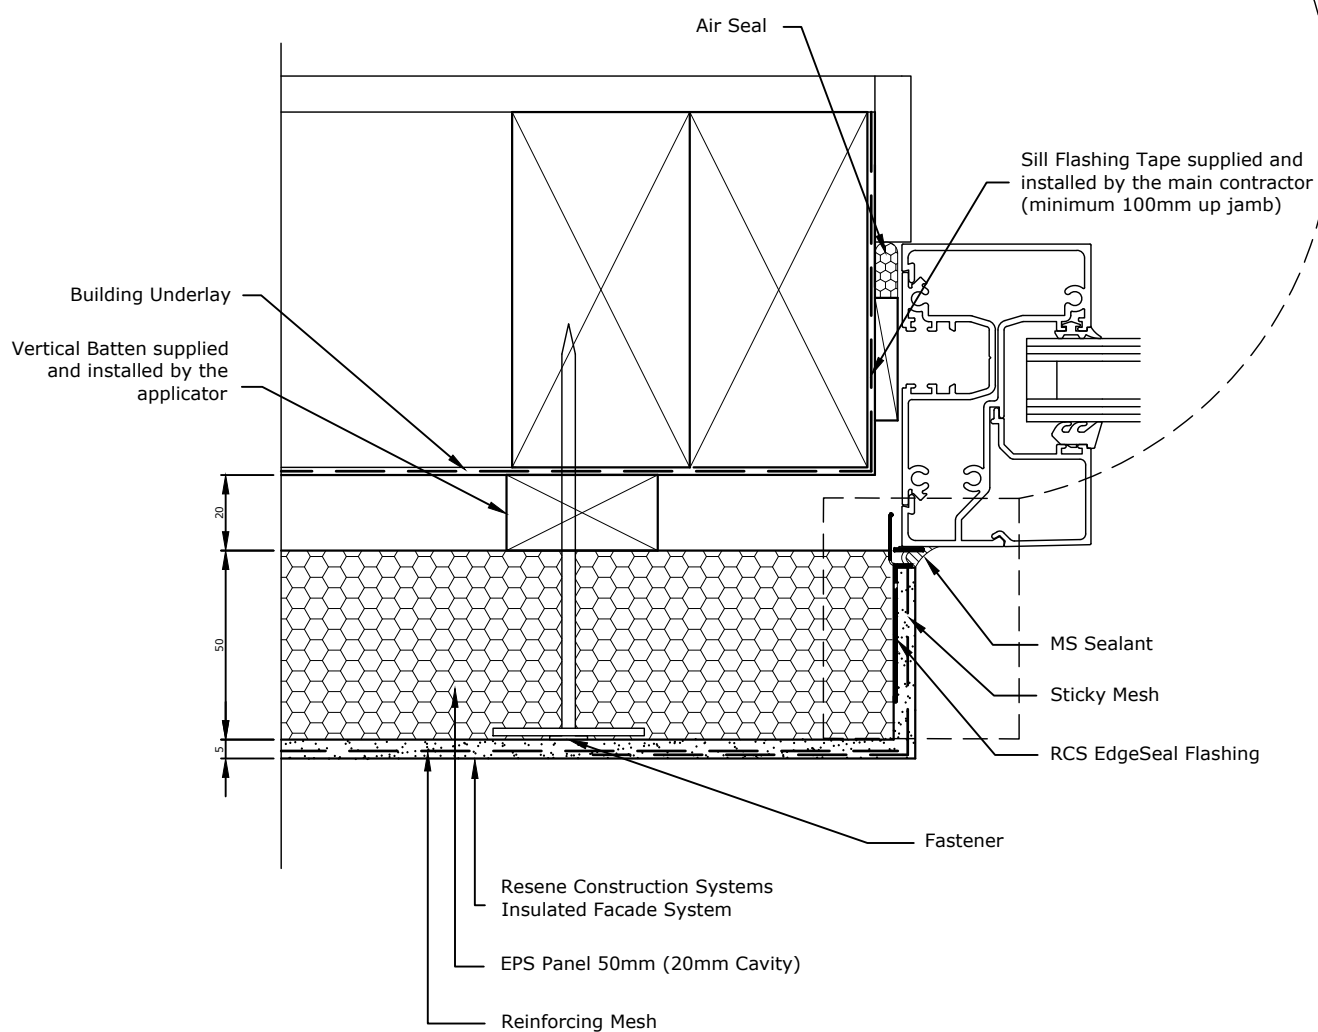

TradeSpec™ and RenderSpec™ are Registered Trademarks, both Documents are available on the Resene Construction Systems

Resene 
Construction Systems

CONFIDENTIALITY: No part of this publication may be reproduced or transmitted other than the intended use by Resene Construction Systems without written consent from the author.

System
 Insulated Facade System


Substrate
 EPS Panel 50mm (20mm Cavity)

Drawing Name
 Window Jamb Commercial Joinery

Scale
 1 : 2 @ A4

Date
 1 November 2017

Sheet
 71.06.55

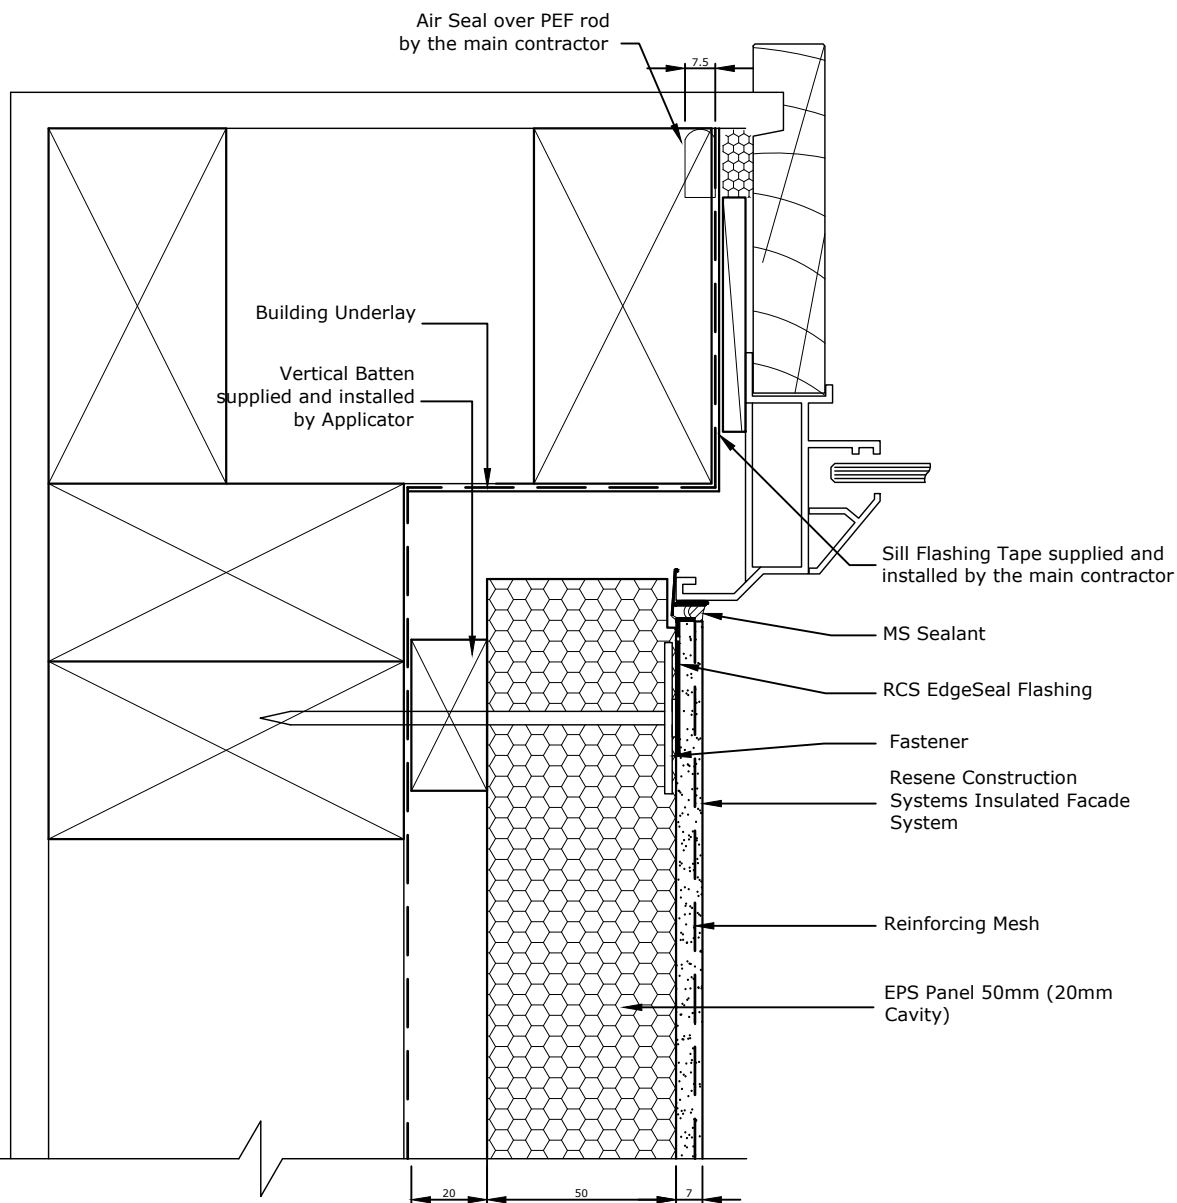

Allow a 25mm Gap between the back of the joinery and external facing timber framing to allow the jamb flashing to fit.

TradeSpec™ and RenderSpec™ are Registered Trademarks, both Documents are available on the Resene Construction Systems

Resene 
Construction Systems

CONFIDENTIALITY: No part of this publication may be reproduced or transmitted other than the intended use by Resene Construction Systems without written consent from the author.

System
 Insulated Facade System


Substrate
 EPS Panel 50mm (20mm Cavity)

Drawing Name
 Internal Corner to Jamb - Option 1

Scale
 1 : 2 @ A4

Date
 1 November 2017

Sheet
 71.06.60

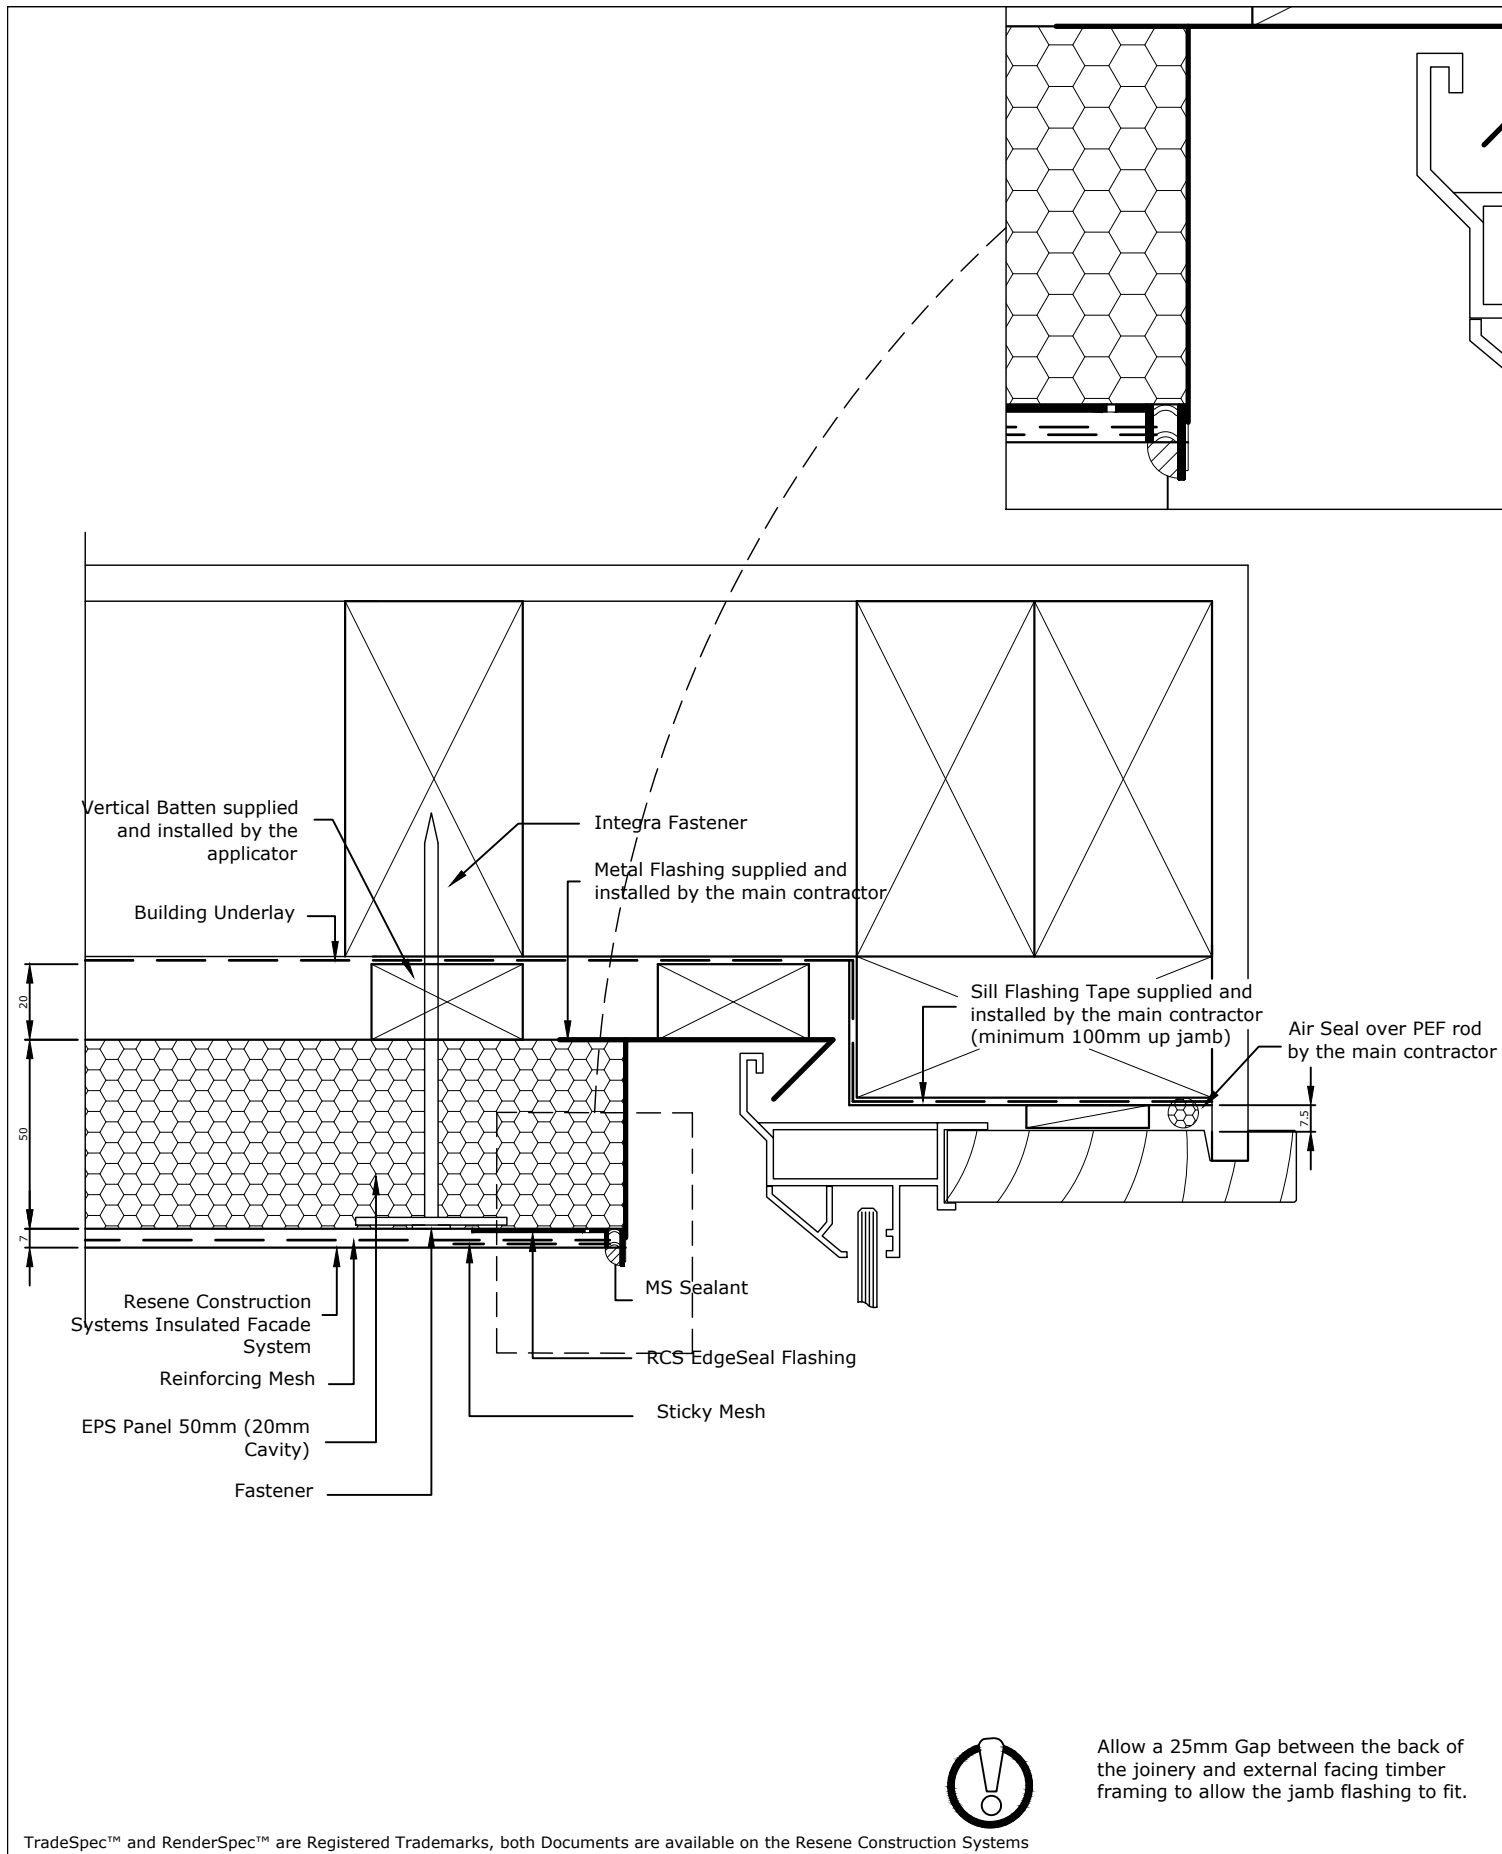

TradeSpec™ and RenderSpec™ are Registered Trademarks, both Documents are available on the Resene Construction Systems

Resene 
Construction Systems

CONFIDENTIALITY: No part of this publication may be reproduced or transmitted other than the intended use by Resene Construction Systems without written consent from the author.

System
 Insulated Facade System



Substrate
 EPS Panel 50mm (20mm Cavity)

Drawing Name
 Internal Corner to Jamb - Option 2

Scale
 1 : 2 @ A4

Date
 1 November 2017

Sheet
 71.06.61

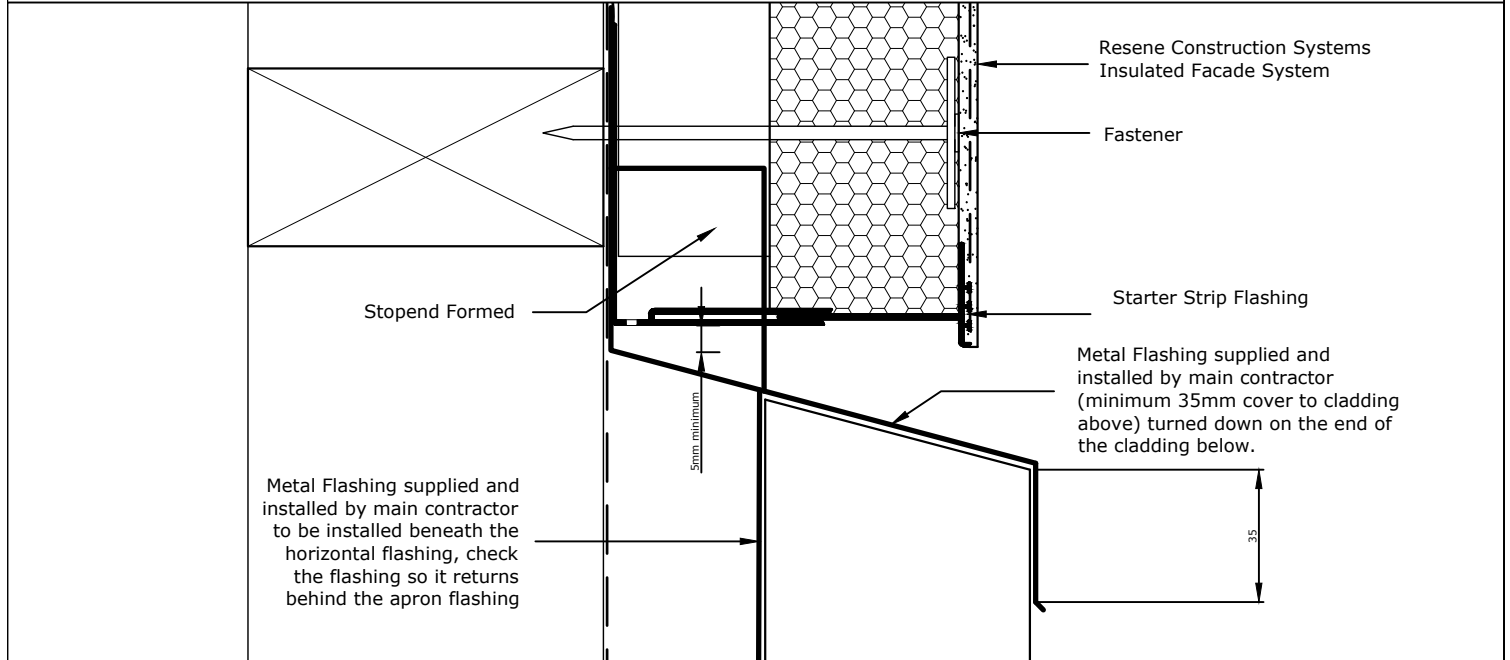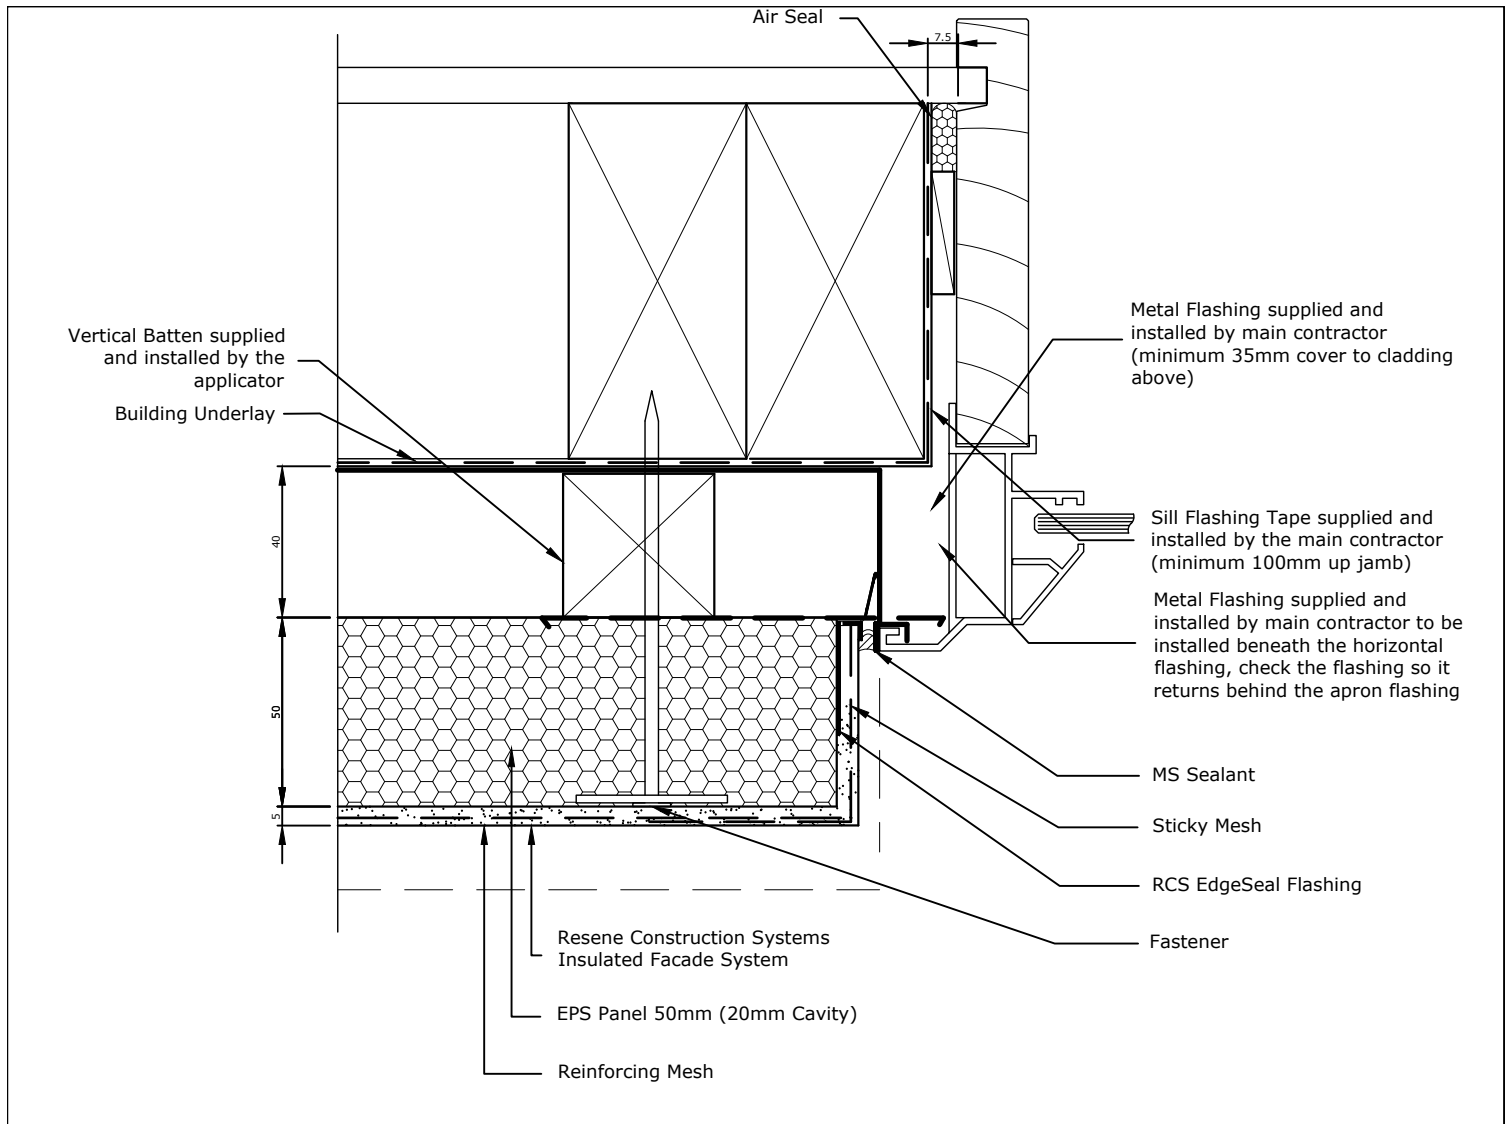

TradeSpec™ and RenderSpec™ are Registered Trademarks, both Documents are available on the Resene Construction Systems

Resene 
Construction Systems

CONFIDENTIALITY: No part of this publication may be reproduced or transmitted other than the intended use by Resene Construction Systems without written consent from the author.

System
 Insulated Facade System


Substrate
 EPS Panel 50mm (20mm Cavity)

Drawing Name
 Window Jamb Midway Junction with Other Cladding

Scale
 1 : 2 @ A4

Date
 1 November 2017

Sheet
 71.06.70

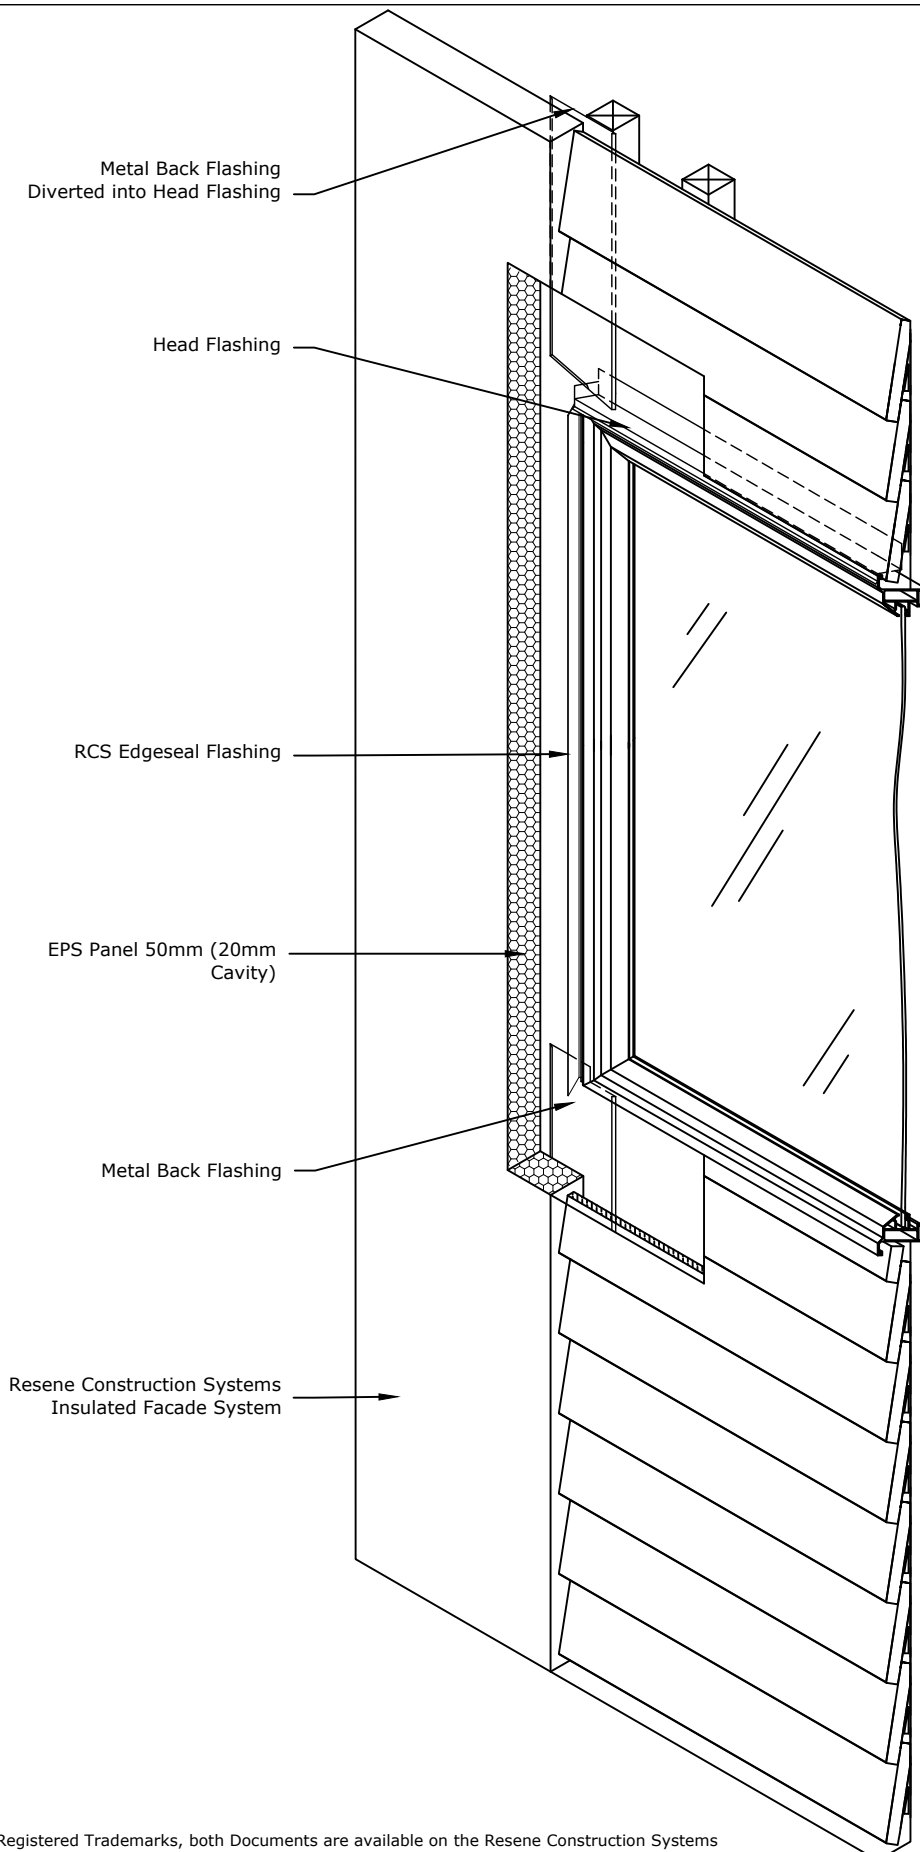

TradeSpec™ and RenderSpec™ are Registered Trademarks, both Documents are available on the Resene Construction Systems

Resene 
Construction Systems

CONFIDENTIALITY: No part of this publication may be reproduced or transmitted other than the intended use by Resene Construction Systems without written consent from the author.

System
Insulated Facade System


Substrate
EPS Panel 50mm (20mm Cavity)

Drawing Name
Windo Jamb iso (Weather board Above & Below)

Scale
1 : 2 @ A4

Date
1 November 2017

Sheet
71.06.80

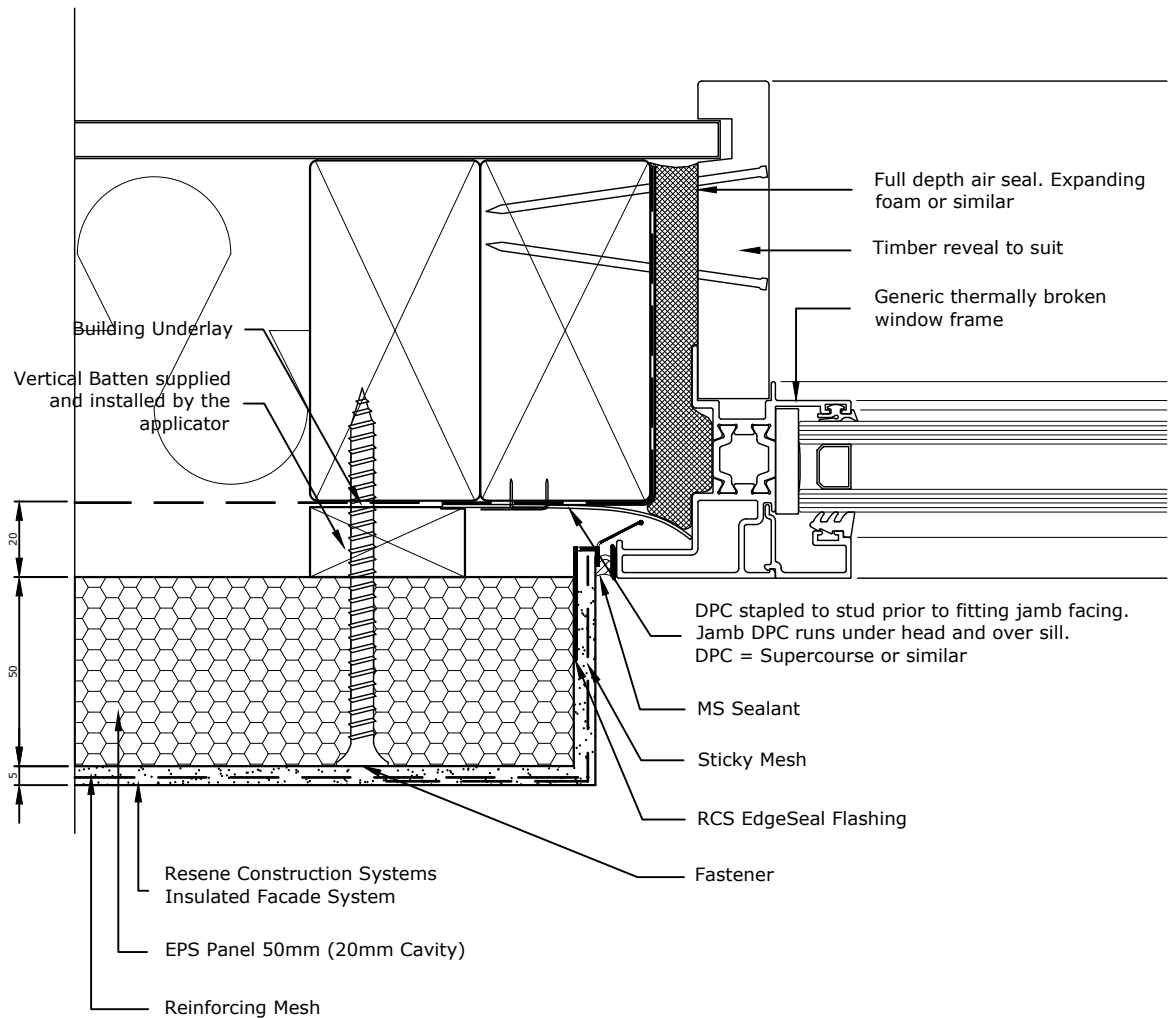

TradeSpec™ and RenderSpec™ are Registered Trademarks, both Documents are available on the Resene Construction Systems

Resene 
Construction Systems

CONFIDENTIALITY: No part of this publication may be reproduced or transmitted other than the intended use by Resene Construction Systems without written consent from the author.

System
 Insulated Facade System


Substrate
 EPS Panel 50mm (20mm Cavity)

Drawing Name
 Thermally Broken Window Jamb

Scale
 1 : 2 @ A4

Date
 11 April 2022

Sheet
 71.06.90

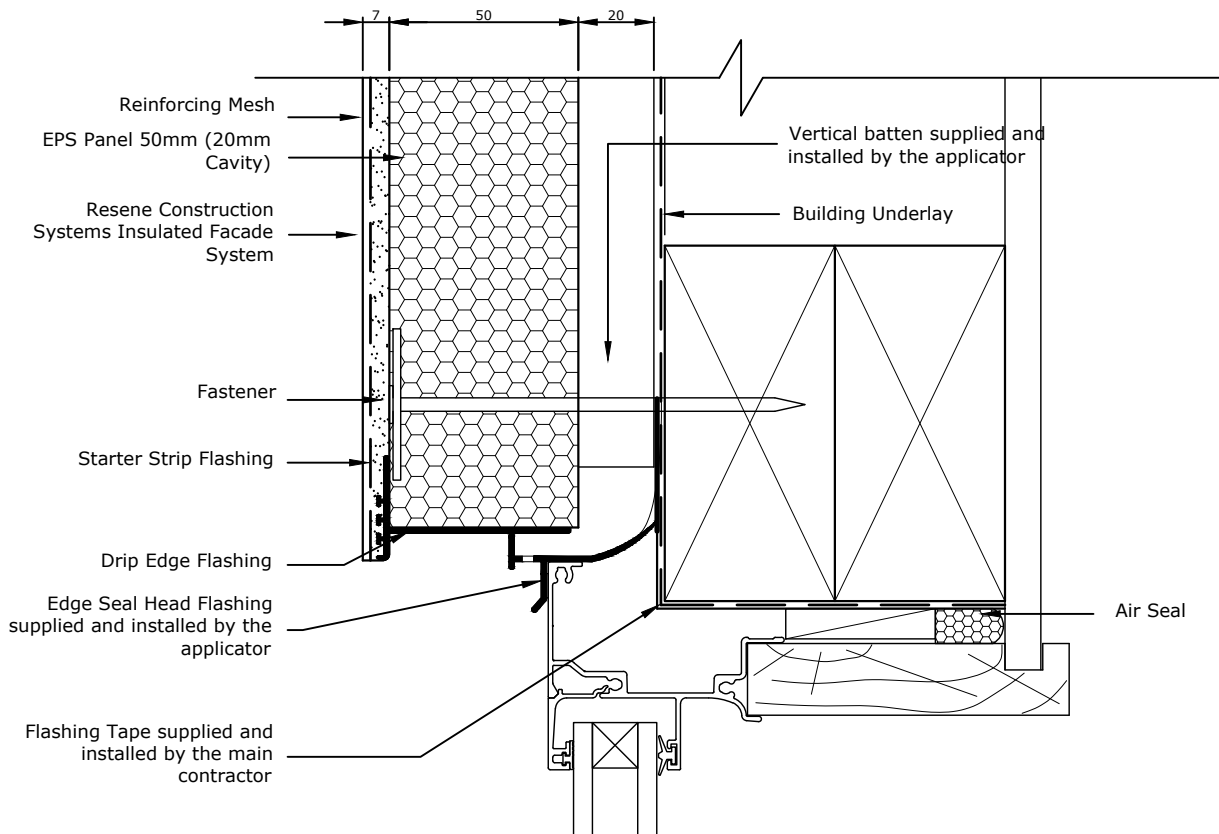

TradeSpec™ and RenderSpec™ are Registered Trademarks, both Documents are available on the Resene Construction Systems

Resene 
Construction Systems

CONFIDENTIALITY: No part of this publication may be reproduced or transmitted other than the intended use by Resene Construction Systems without written consent from the author.

System
 Insulated Facade System


Substrate
 EPS Panel 50mm (20mm Cavity)

Drawing Name
 Window Head - Option 1

Scale
 1 : 2 @ A4

Date
 4 November 2020

Sheet
 71.07.00

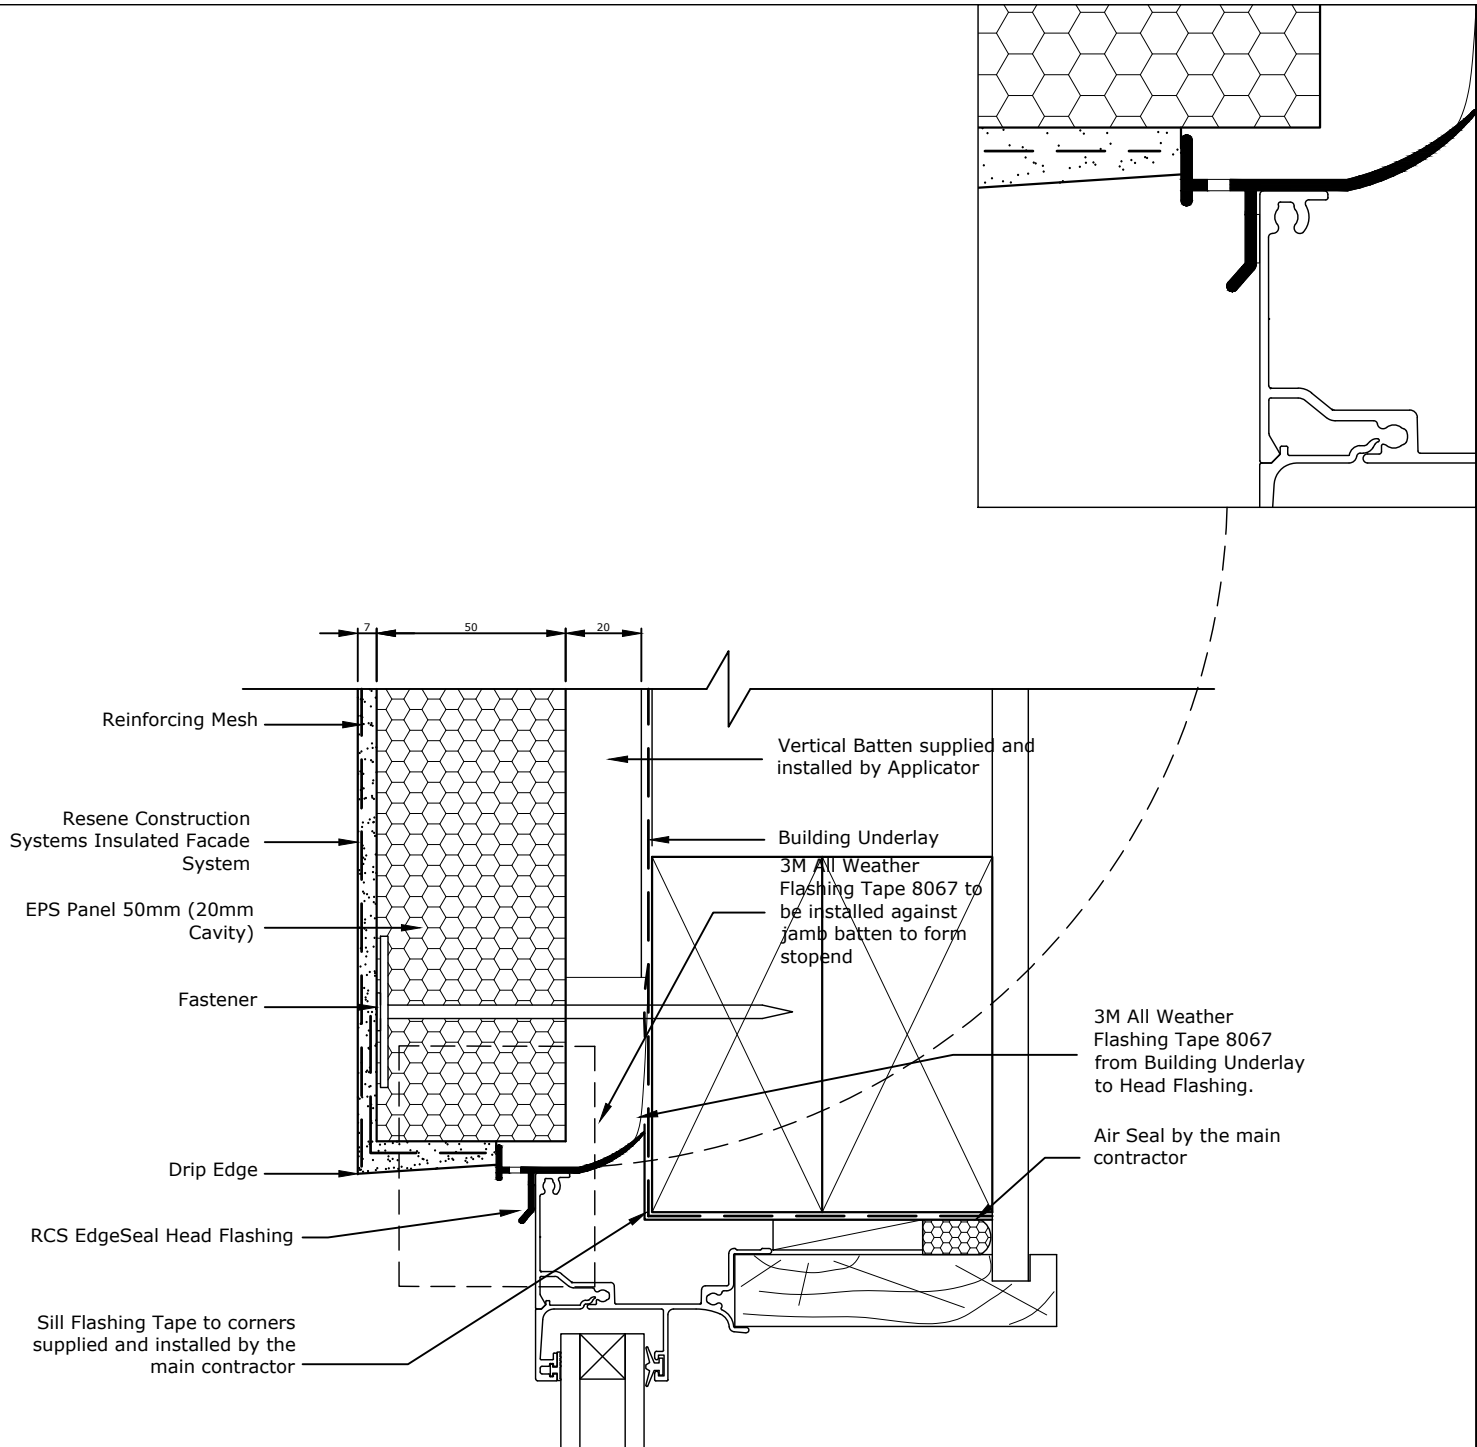

RCS EdgeSeal Head Flashing to extend past the aluminium window by 10mm

TradeSpec™ and RenderSpec™ are Registered Trademarks, both Documents are available on the Resene Construction Systems

Resene
Construction Systems

CONFIDENTIALITY: No part of this publication may be reproduced or transmitted other than the intended use by Resene Construction Systems without written consent from the author.

System
Insulated Facade System



Substrate
EPS Panel 50mm (20mm Cavity)

Drawing Name
Window Head - Option 2

Scale
1 : 2 @ A4

Date
1 November 2017

Sheet
71.07.01

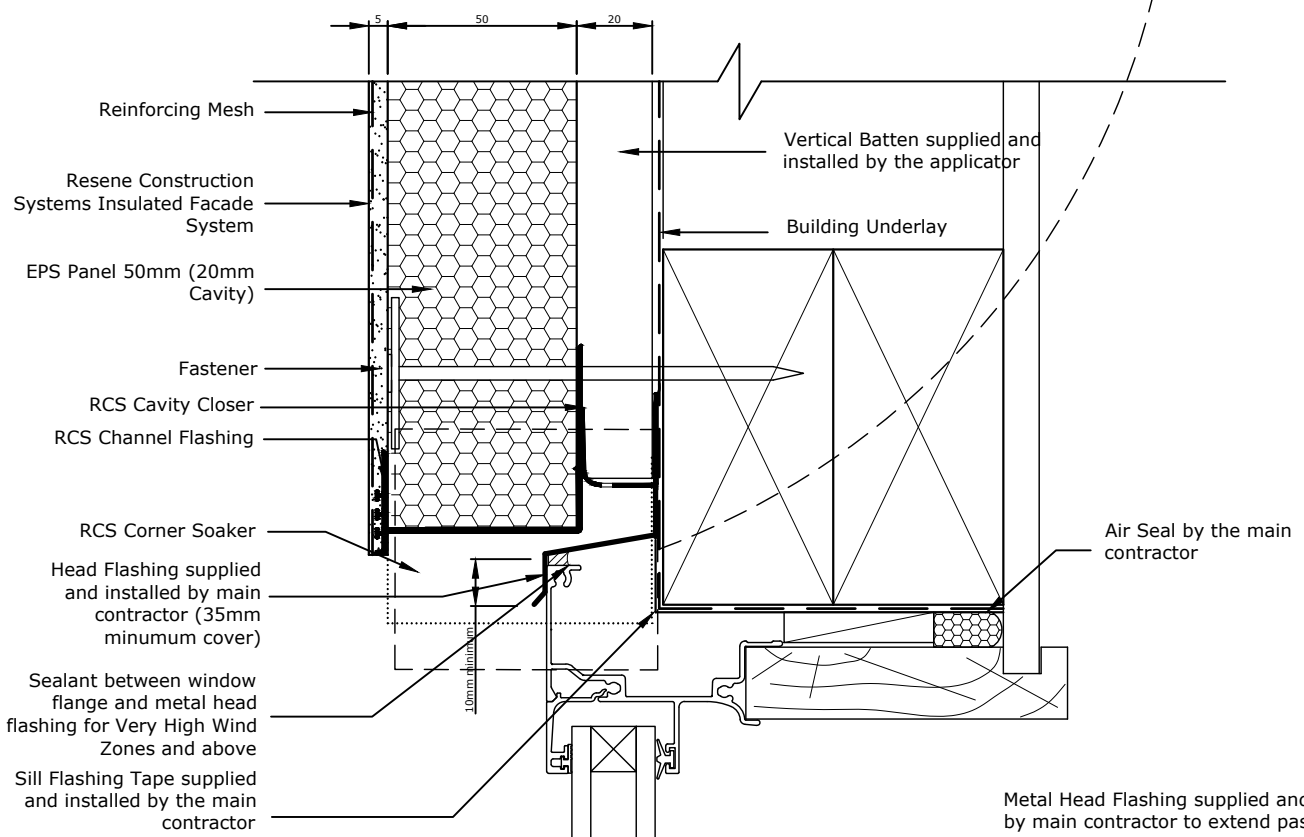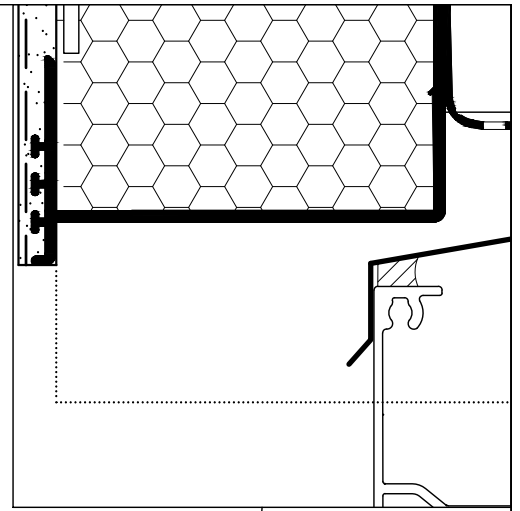

Metal Head Flashing supplied and installed by main contractor to extend past the line of the aluminium jamb by 10mm and be turned up at the ends by a minimum 20mm, this is an alternative to using a Head Soaker



Head flashing must be taped to the Building Underlay by the main contractor/window installer

5mm clearance must be maintained between the starter strip and the head flashing

Head Flashing to have a minimum 15° fall

TradeSpec™ and RenderSpec™ are Registered Trademarks, both Documents are available on the Resene Construction Systems

Resene 
Construction Systems

CONFIDENTIALITY: No part of this publication may be reproduced or transmitted other than the intended use by Resene Construction Systems without written consent from the author.

System
Insulated Facade System



Substrate
EPS Panel 50mm (20mm Cavity)

Drawing Name
Window Head - Option 3

Scale
1 : 2 @ A4

Date
1 November 2017

Sheet
71.07.02

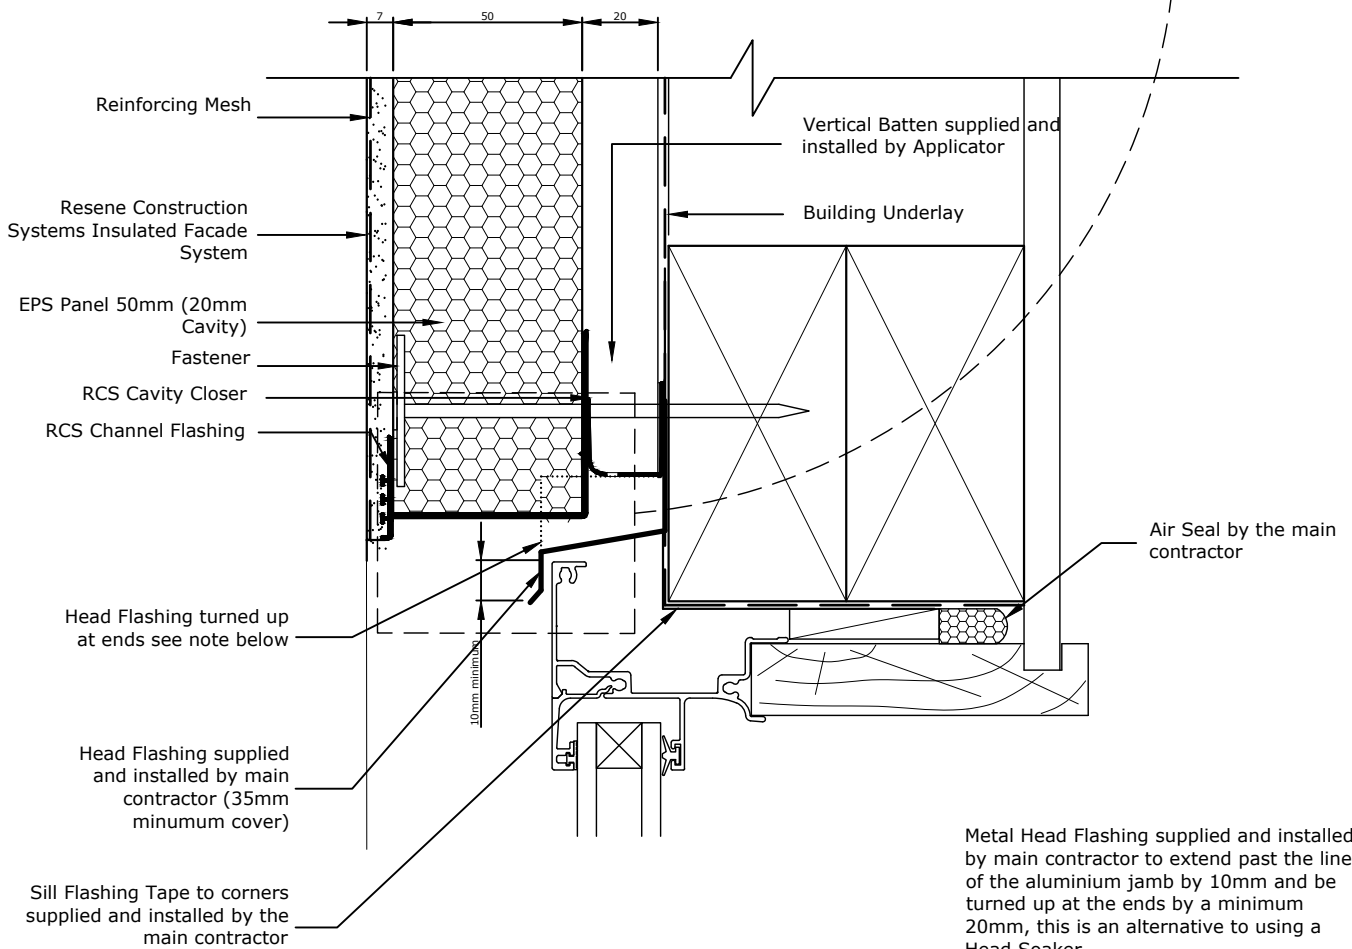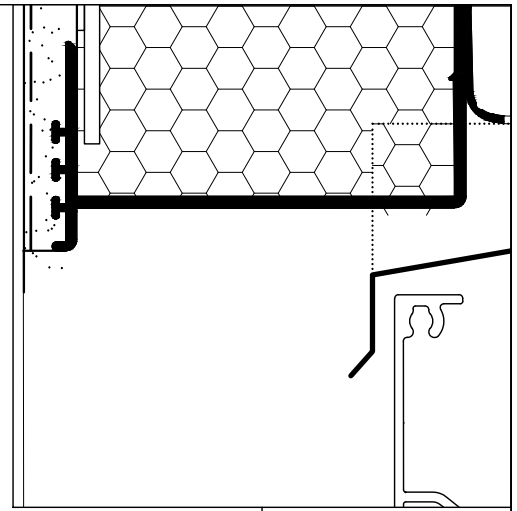

Metal Head Flashing supplied and installed by main contractor to extend past the line of the aluminium jamb by 10mm and be turned up at the ends by a minimum 20mm, this is an alternative to using a Head Soaker

Head flashing must be taped to the Building Underlay by the main contractor/window installer

5mm clearance must be maintained between the starter strip and the head flashing

Head Flashing to have a minimum 15° fall



TradeSpec™ and RenderSpec™ are Registered Trademarks, both Documents are available on the Resene Construction Systems

Resene
Construction Systems

CONFIDENTIALITY: No part of this publication may be reproduced or transmitted other than the intended use by Resene Construction Systems without written consent from the author.

System
Insulated Facade System



Substrate
EPS Panel 50mm (20mm Cavity)

Drawing Name
Window Head - Option 4

Scale
1 : 2 @ A4

Date
1 November 2017

Sheet
71.07.03

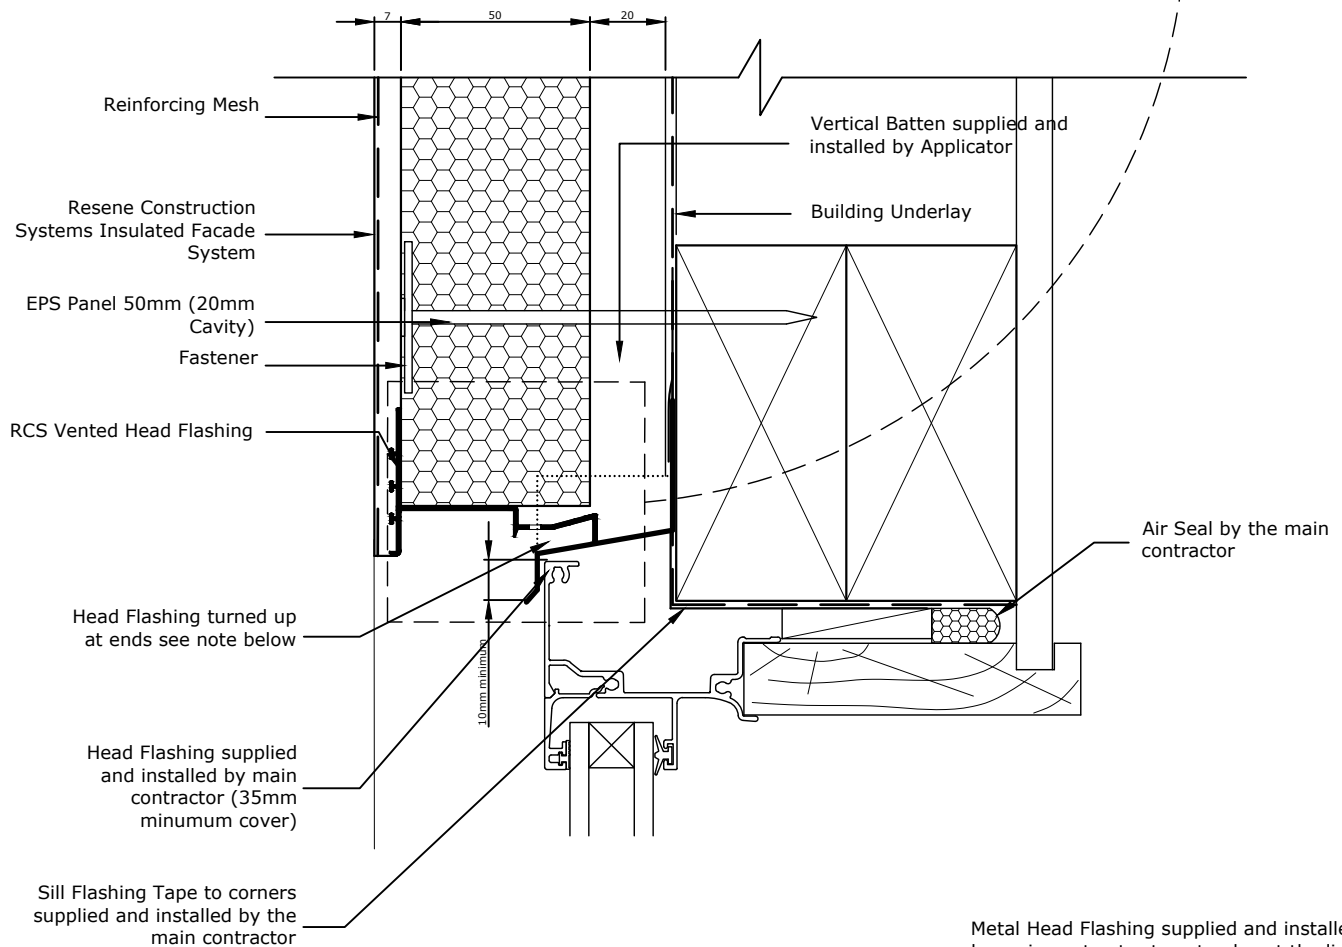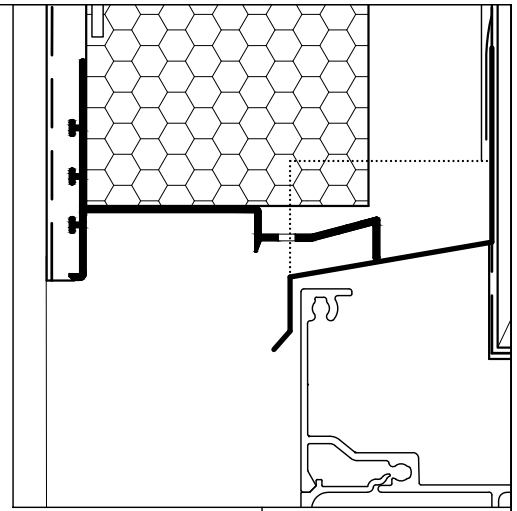

Metal Head Flashing supplied and installed by main contractor to extend past the line of the aluminium jamb by 10mm and be turned up at the ends by a minimum 20mm, this is an alternative to using a Head Soaker

Head flashing must be taped to the Building Underlay by the main contractor/window installer

Head Flashing to have a minimum 15° fall



TradeSpec™ and RenderSpec™ are Registered Trademarks, both Documents are available on the Resene Construction Systems

Resene 
Construction Systems

CONFIDENTIALITY: No part of this publication may be reproduced or transmitted other than the intended use by Resene Construction Systems without written consent from the author.

System
Insulated Facade System


Substrate
EPS Panel 50mm (20mm Cavity)

Drawing Name
Window Head - Option 5

Scale
1 : 2 @ A4

Date
1 November 2017

Sheet
71.07.04

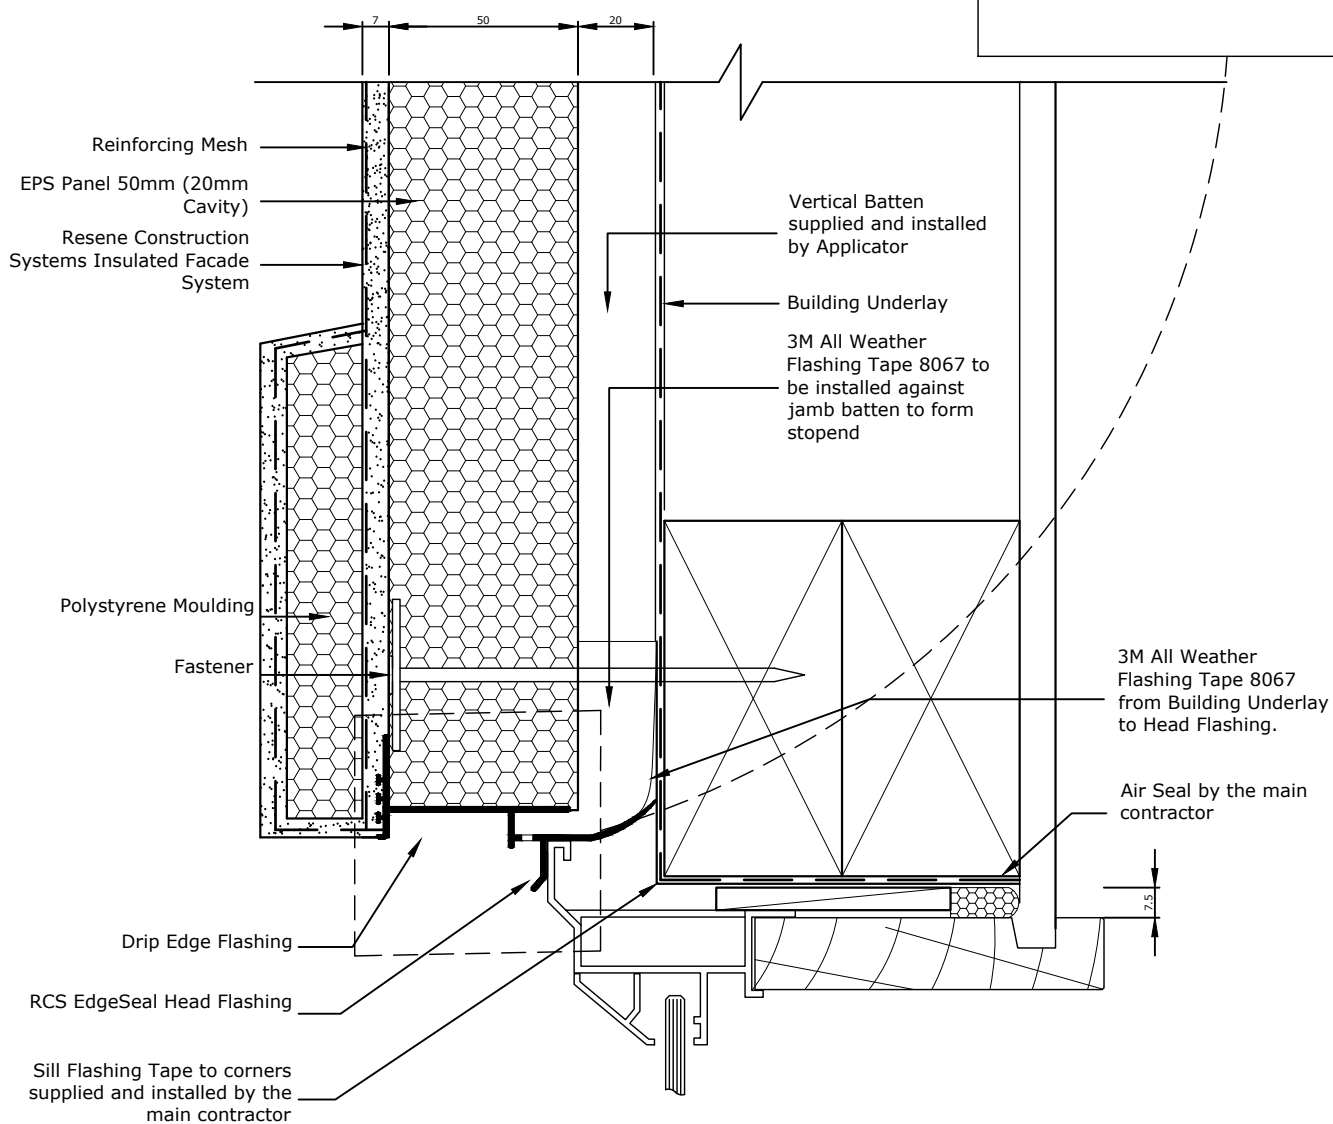

RCS EdgeSeal Head Flashing to extend past the aluminium window by 10mm

TradeSpec™ and RenderSpec™ are Registered Trademarks, both Documents are available on the Resene Construction Systems

Resene
Construction Systems

CONFIDENTIALITY: No part of this publication may be reproduced or transmitted other than the intended use by Resene Construction Systems without written consent from the author.

System
Insulated Facade System


Substrate
EPS Panel 50mm (20mm Cavity)

Drawing Name
Window Head With Moulding - Option 1


Scale
1 : 2 @ A4

Date
1 November 2017

Sheet
71.07.06

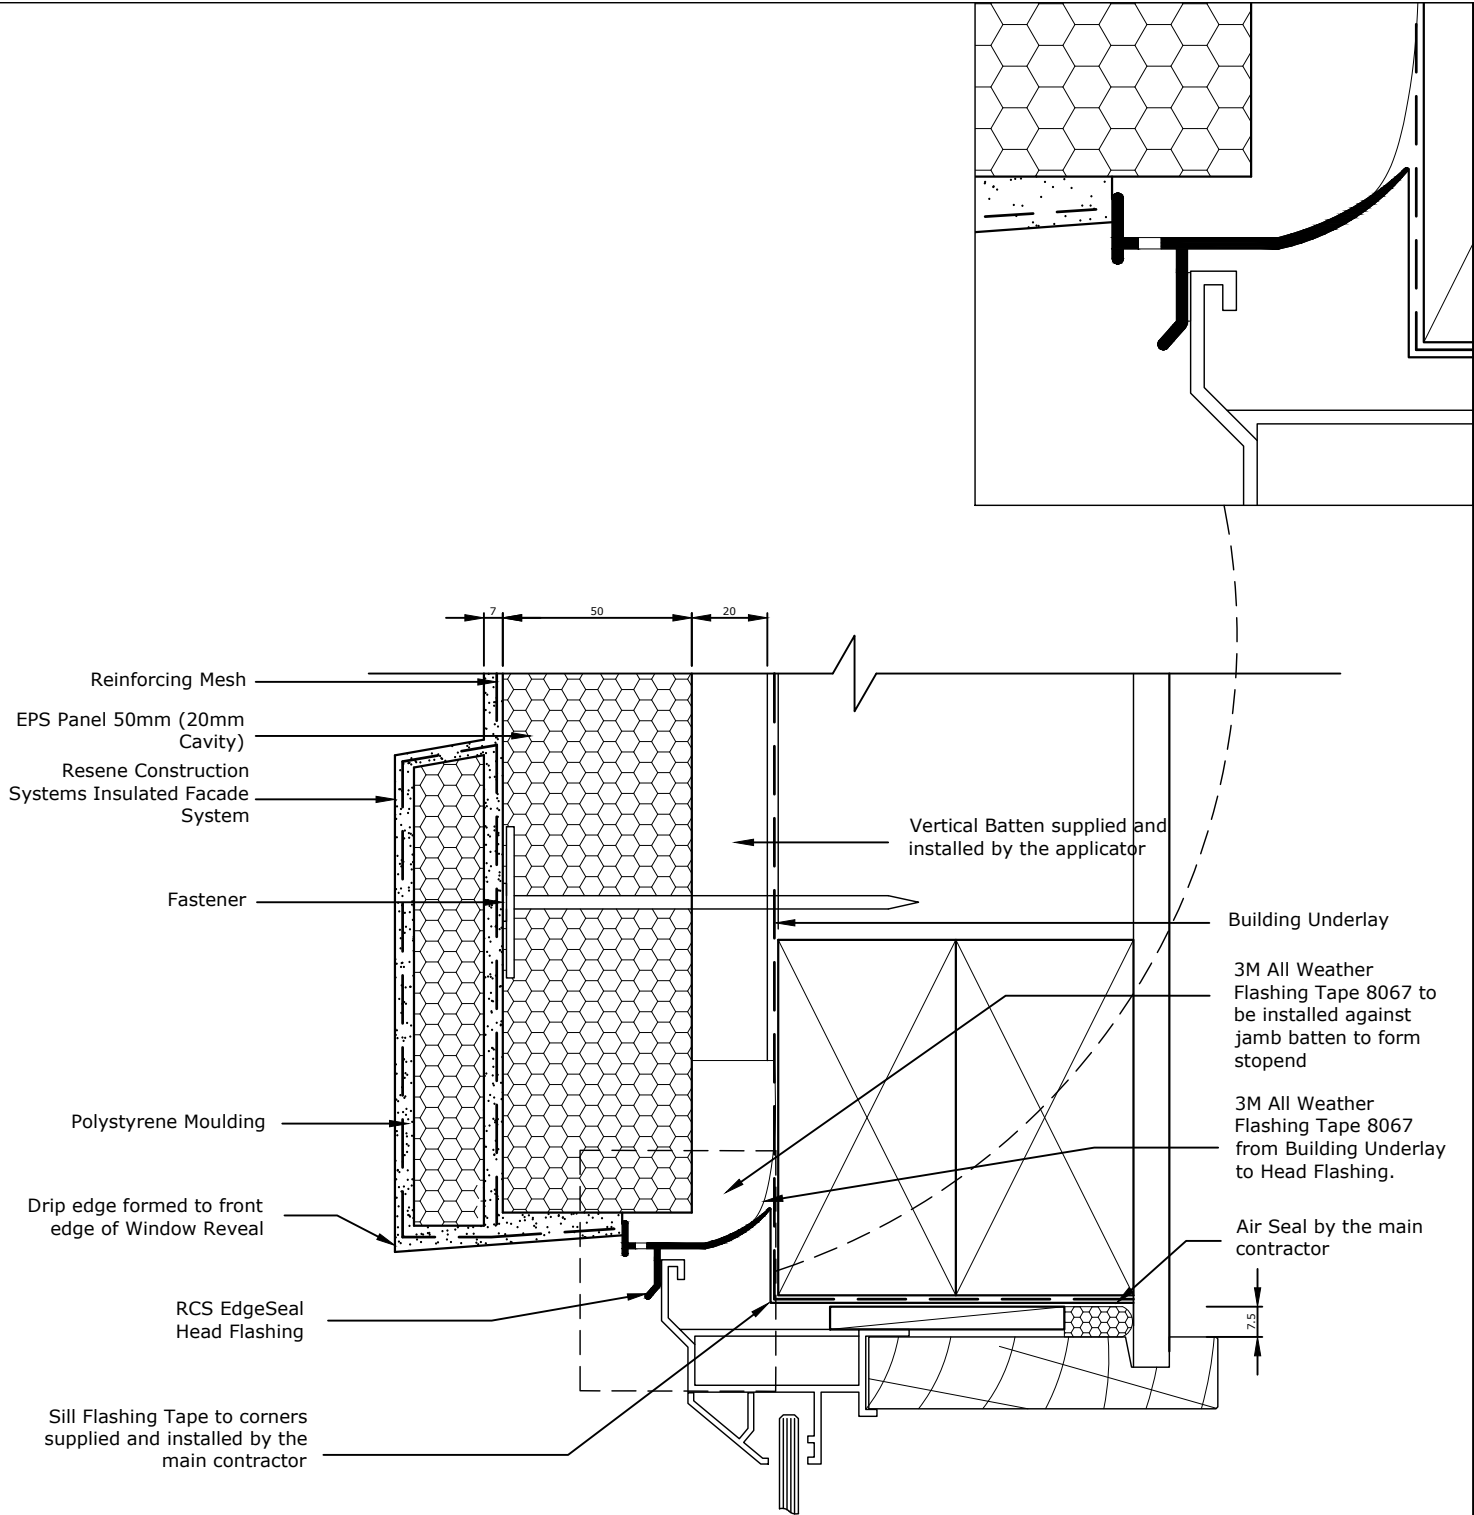

TradeSpec™ and RenderSpec™ are Registered Trademarks, both Documents are available on the Resene Construction Systems

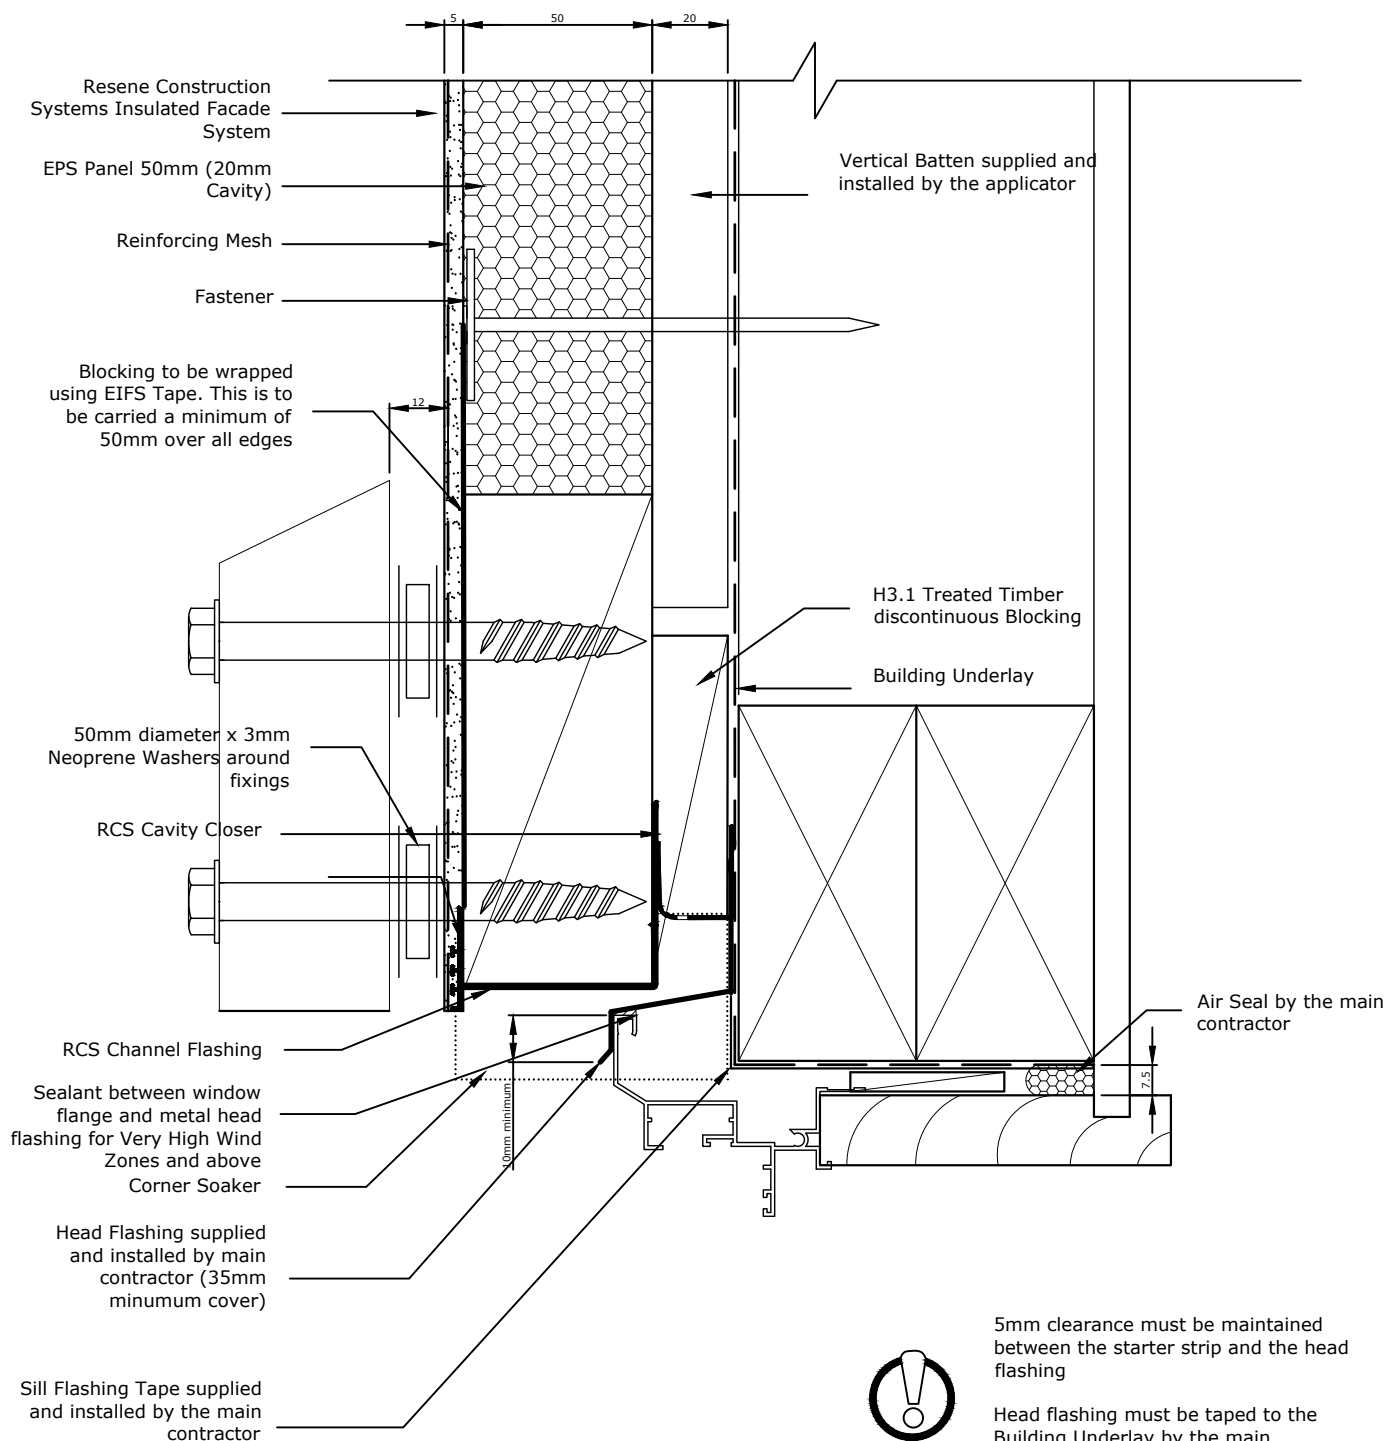

5mm clearance must be maintained between the starter strip and the head flashing

Head flashing must be taped to the Building Underlay by the main contractor/window installer using a tape that is compatible with the Building Underlay

Head Flashing to have a minimum 15° fall

The Head Flashing must be installed so that it extends 10mm either side of the jamb extrusion.

TradeSpec™ and RenderSpec™ are Registered Trademarks, both Documents are available on the Resene Construction Systems

Resene 
Construction Systems

CONFIDENTIALITY: No part of this publication may be reproduced or transmitted other than the intended use by Resene Construction Systems without written consent from the author.

System
 Insulated Facade System


Substrate
 EPS Panel 50mm (20mm Cavity)

Drawing Name
 Window Head with Timber Moulding

Scale
 1 : 2 @ A4

Date
 1 November 2017

Sheet
 71.07.08

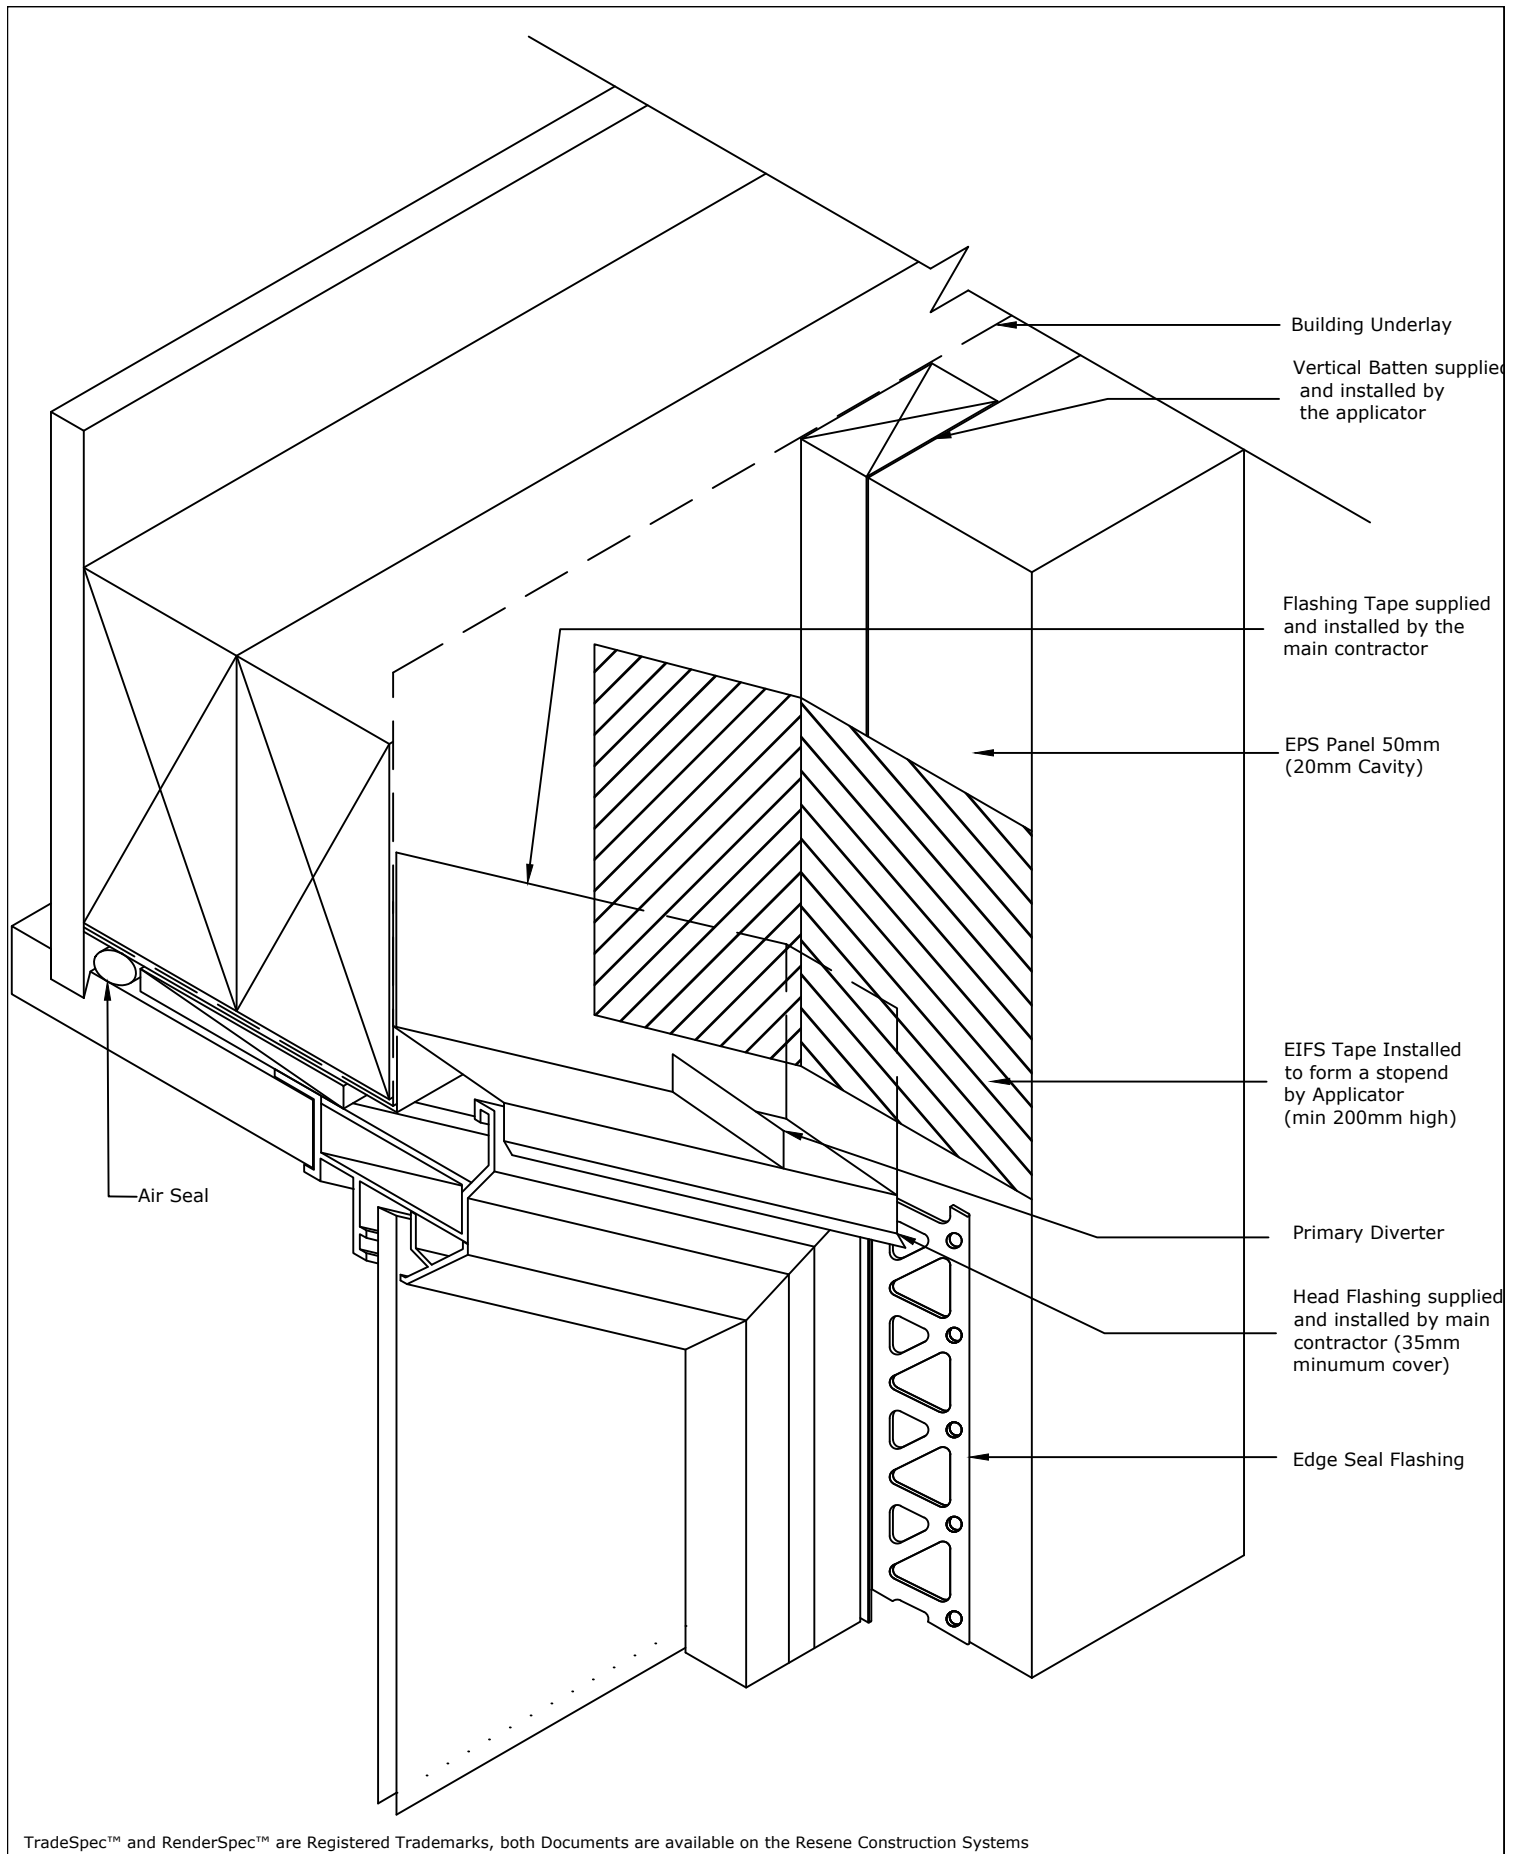

TradeSpec™ and RenderSpec™ are Registered Trademarks, both Documents are available on the Resene Construction Systems

Resene 
Construction Systems

CONFIDENTIALITY: No part of this publication may be reproduced or transmitted other than the intended use by Resene Construction Systems without written consent from the author.

System
 Insulated Facade System


Substrate
 EPS Panel 50mm (20mm Cavity)

Drawing Name
 Raking Window Head

Scale
 1 : 2 @ A4

Date
 1 November 2017

Sheet
 71.07.09

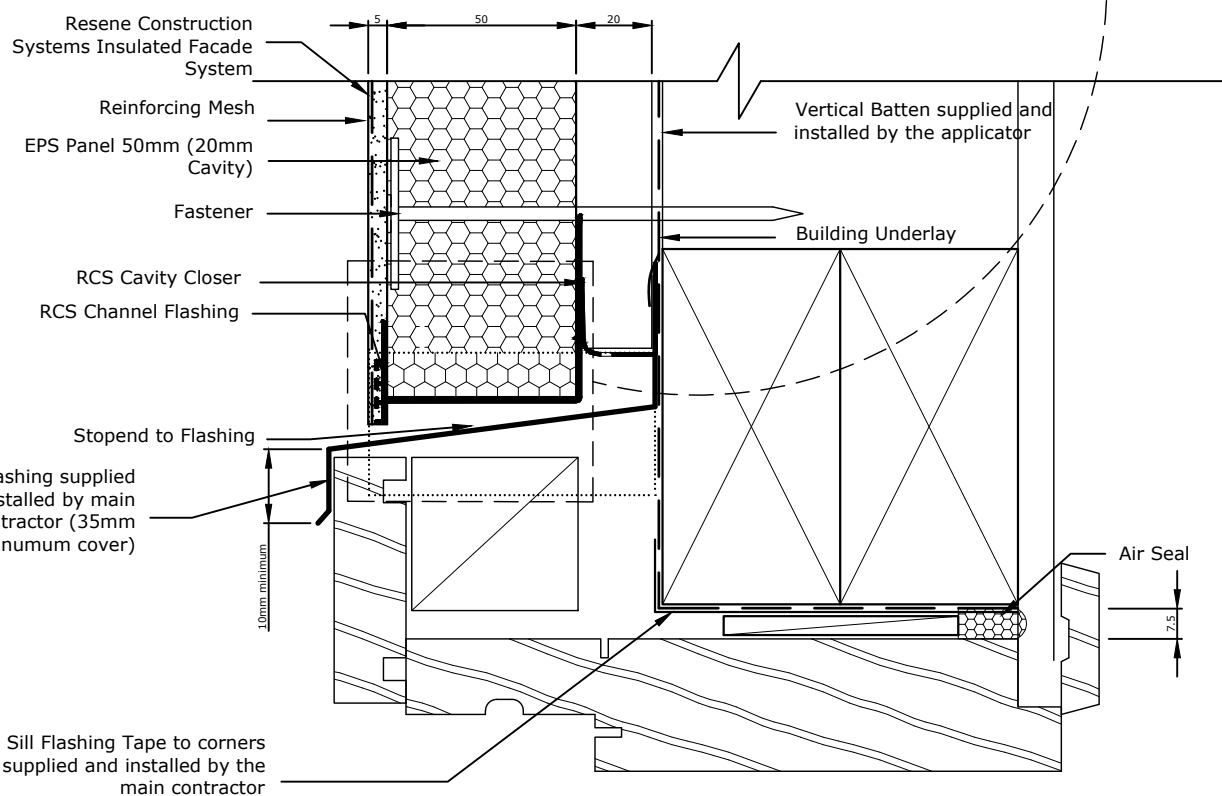

5mm clearance must be maintained between the starter strip and the head flashing



Head flashing must be taped to the Building Underlay by the main contractor/window installer using a tape that is compatible with the Building Underlay

Head Flashing to have a minimum 15° fall

The Head Flashing must be installed so that it extends 10mm either side of the jamb.

TradeSpec™ and RenderSpec™ are Registered Trademarks, both Documents are available on the Resene Construction Systems

Resene 
Construction Systems

CONFIDENTIALITY: No part of this publication may be reproduced or transmitted other than the intended use by Resene Construction Systems without written consent from the author.

System
Insulated Facade System


Substrate
EPS Panel 50mm (20mm Cavity)

Drawing Name
Timber Window Head - Option 1

Scale
1 : 2 @ A4

Date
1 November 2017

Sheet
71.07.10

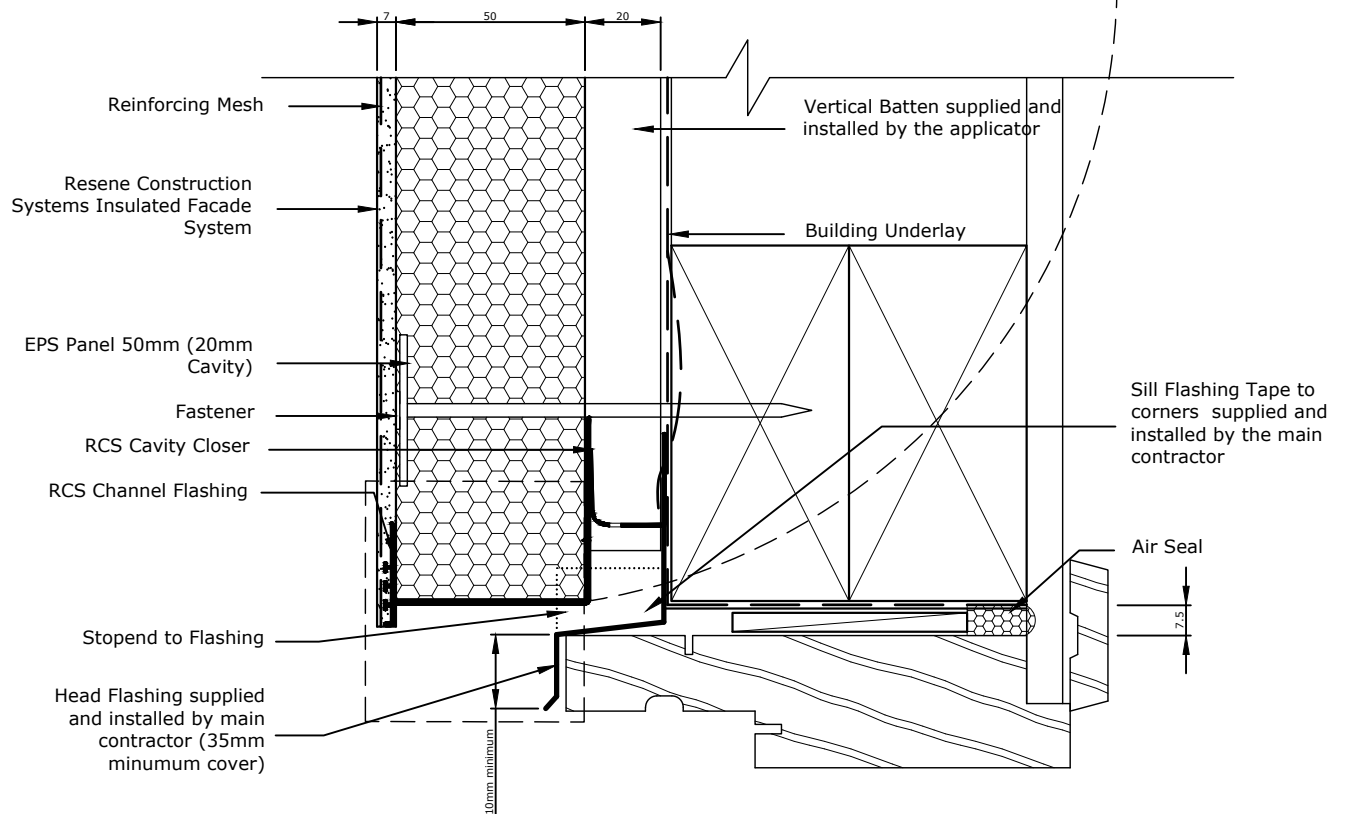

5mm clearance must be maintained between the starter strip and the head flashing



Head flashing must be taped to the Building Underlay by the main contractor/window installer using a tape that is compatible with the Building Underlay

Head Flashing to have a minimum 15° fall

The Head Flashing must be installed so that it extends 10mm either side of the jamb.

TradeSpec™ and RenderSpec™ are Registered Trademarks, both Documents are available on the Resene Construction Systems

Resene 
Construction Systems

CONFIDENTIALITY: No part of this publication may be reproduced or transmitted other than the intended use by Resene Construction Systems without written consent from the author.

System
 Insulated Facade System


Substrate
 EPS Panel 50mm (20mm Cavity)

Drawing Name
 Timber Window Head - Option 2

Scale
 1 : 2 @ A4

Date
 1 November 2017

Sheet
 71.07.11

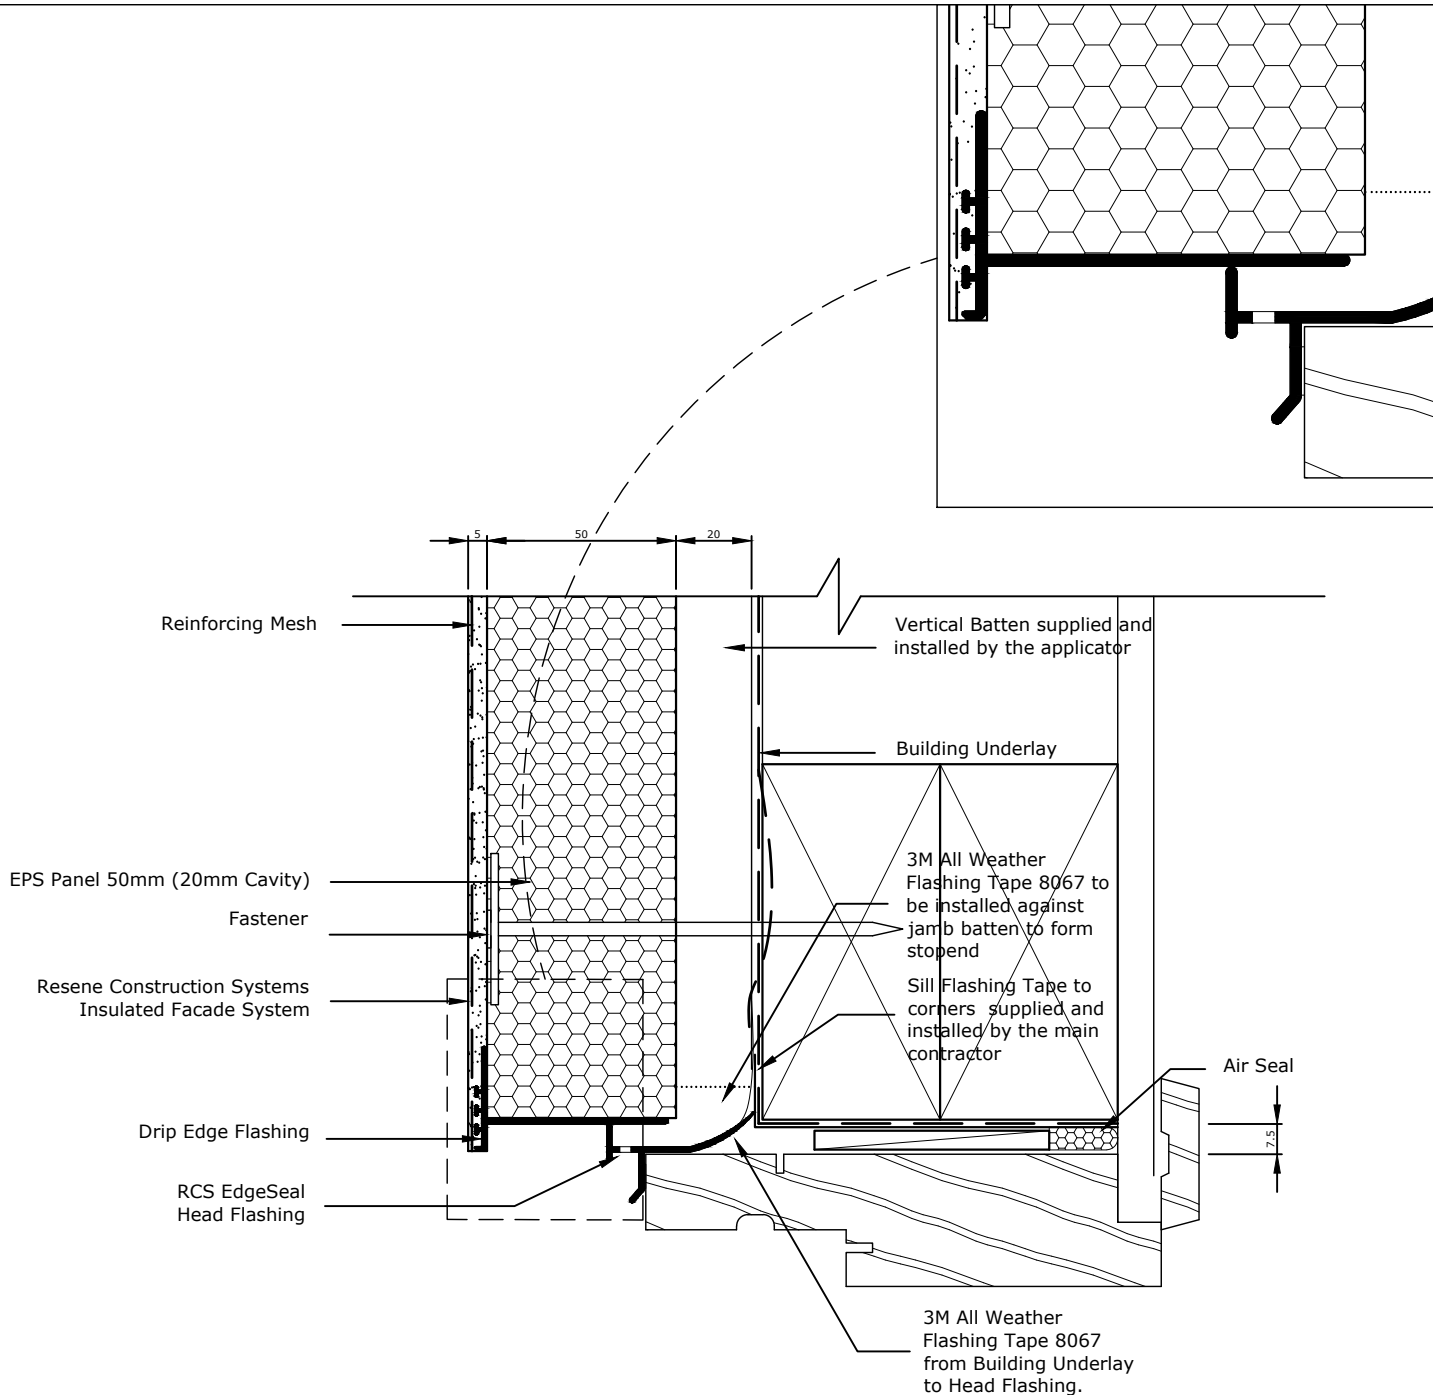

5mm clearance must be maintained between the starter strip and the head flashing



Head flashing must be taped to the Building Underlay by the main contractor/window installer using a tape that is compatible with the Building Underlay

Head Flashing to have a minimum 15° fall

The Head Flashing must be installed so that it extends 10mm either side of the jamb.

TradeSpec™ and RenderSpec™ are Registered Trademarks, both Documents are available on the Resene Construction Systems

Resene 
Construction Systems

CONFIDENTIALITY: No part of this publication may be reproduced or transmitted other than the intended use by Resene Construction Systems without written consent from the author.

System
Insulated Facade System


Substrate
EPS Panel 50mm (20mm Cavity)

Drawing Name
Timber Window Head - Option 3


Scale
1 : 2 @ A4

Date
1 November 2017

Sheet
71.07.12

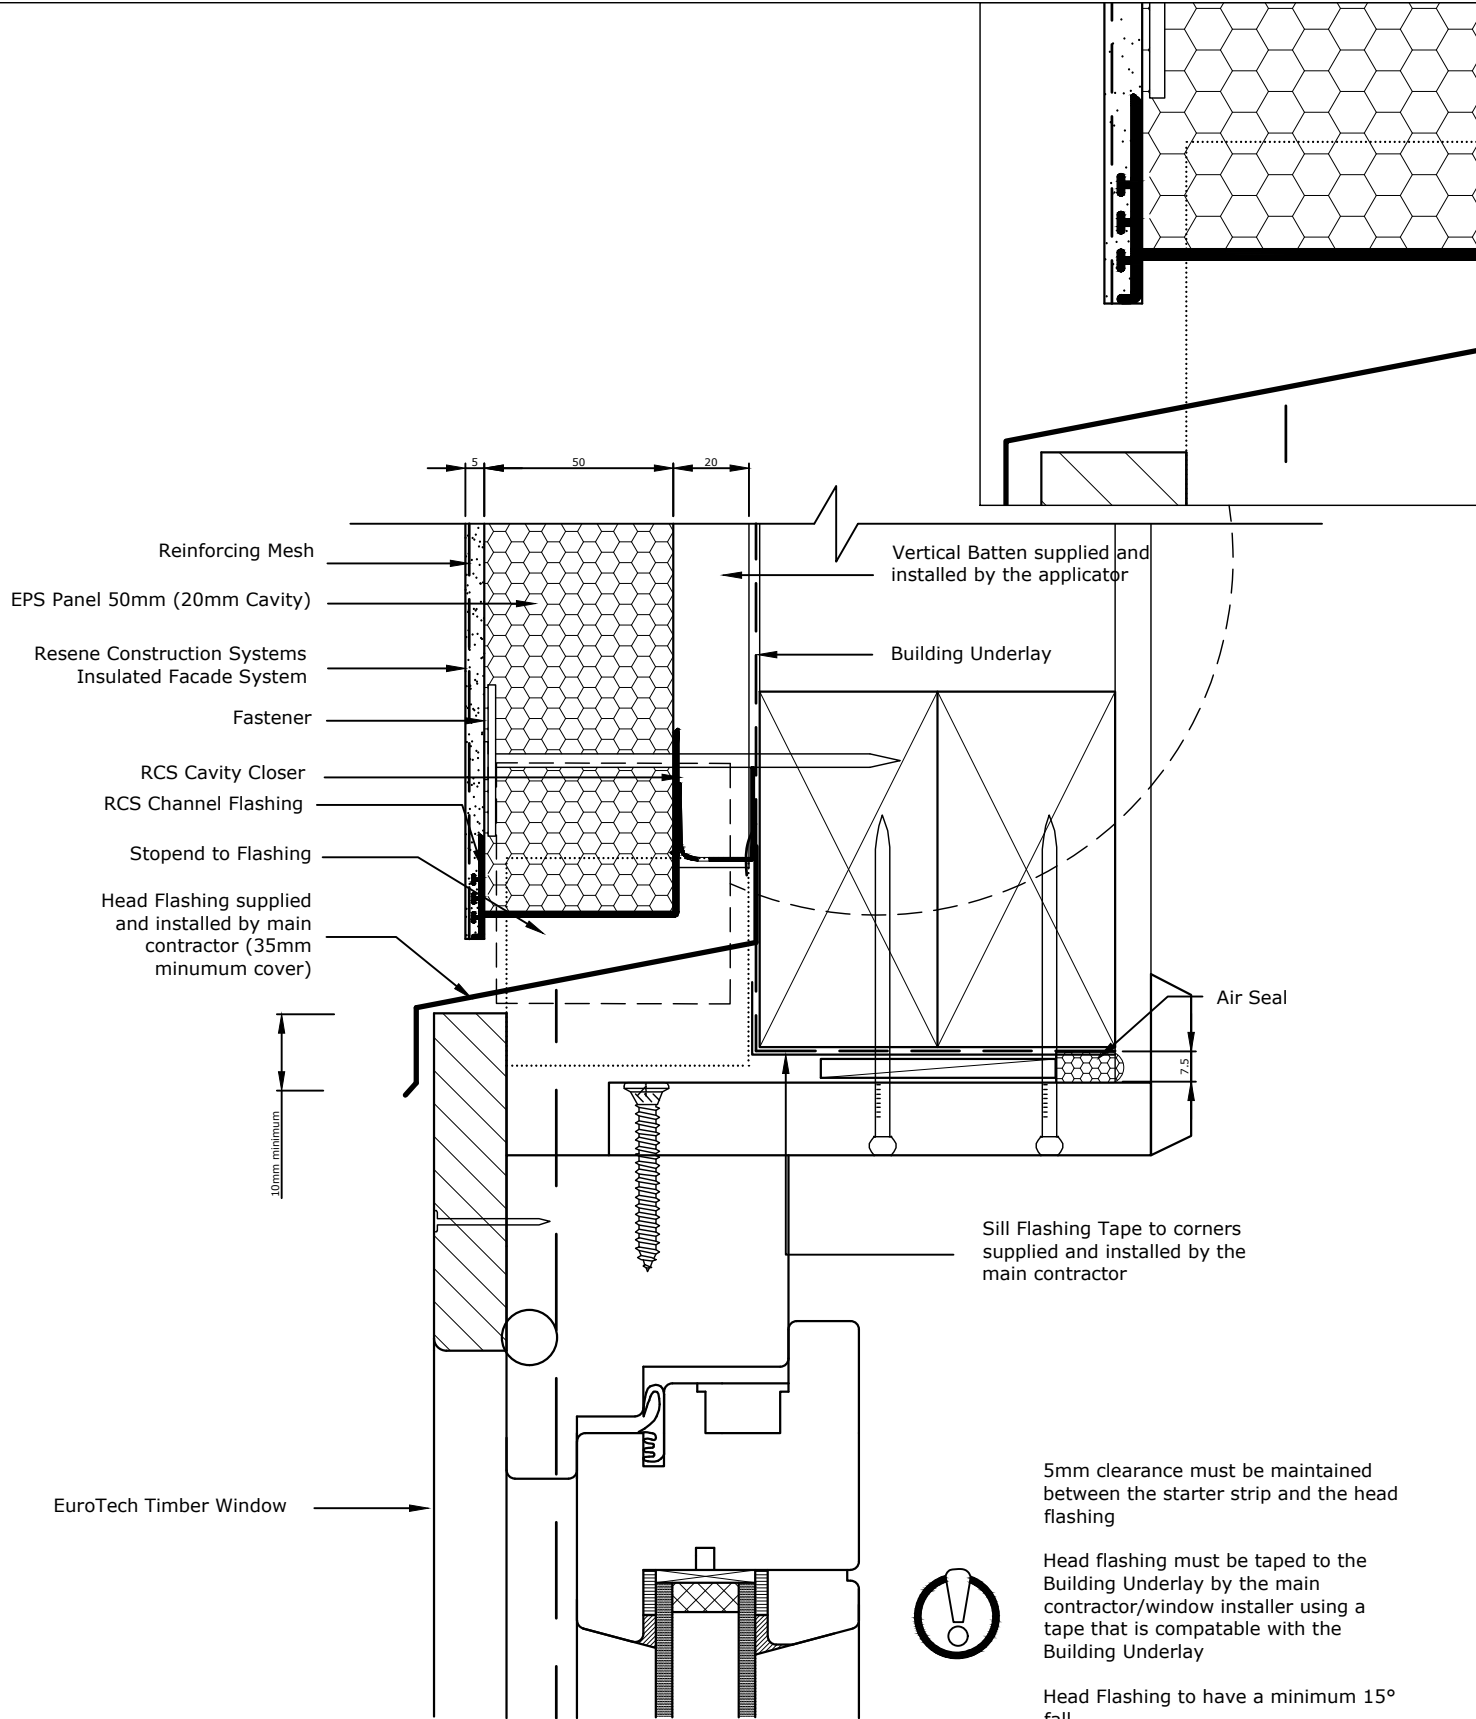

TradeSpec™ and RenderSpec™ are Registered Trademarks, both Documents are available on the Resene Construction Systems

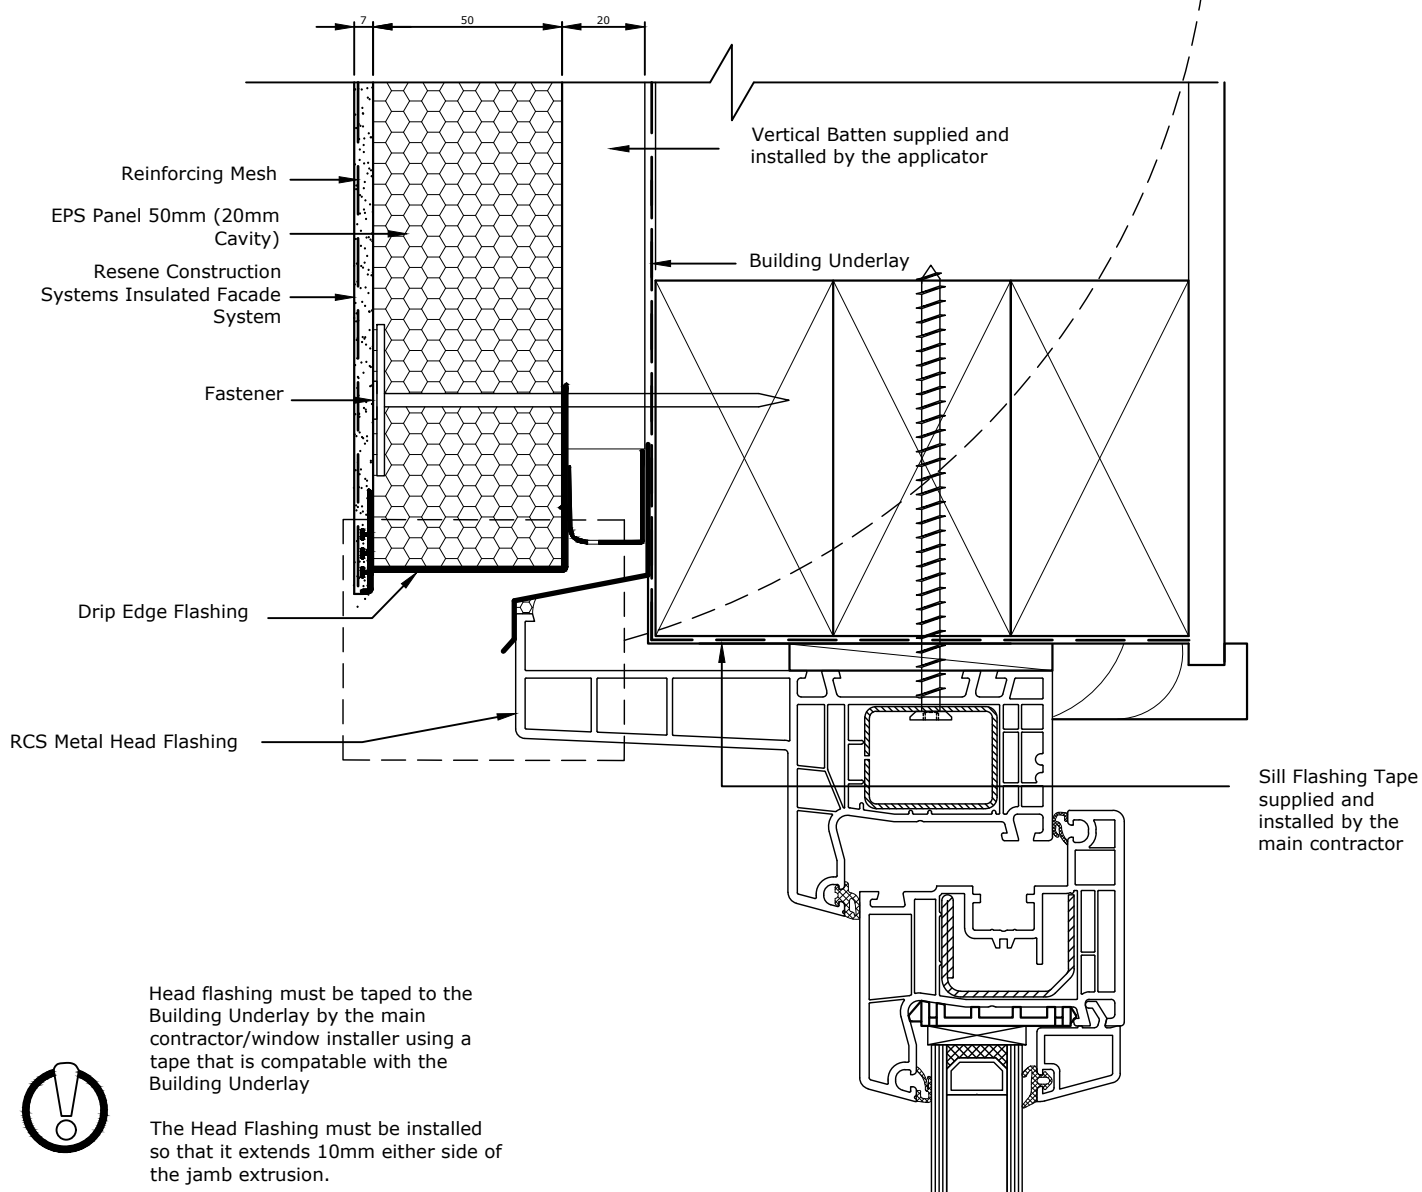

TradeSpec™ and RenderSpec™ are Registered Trademarks, both Documents are available on the Resene Construction Systems

Resene 
Construction Systems

CONFIDENTIALITY: No part of this publication may be reproduced or transmitted other than the intended use by Resene Construction Systems without written consent from the author.

System
 Insulated Facade System


Substrate
 EPS Panel 50mm (20mm Cavity)

Drawing Name
 Window Head to NK Window

Scale
 1 : 2 @ A4

Date
 7 December 2023

Sheet
 71.07.30

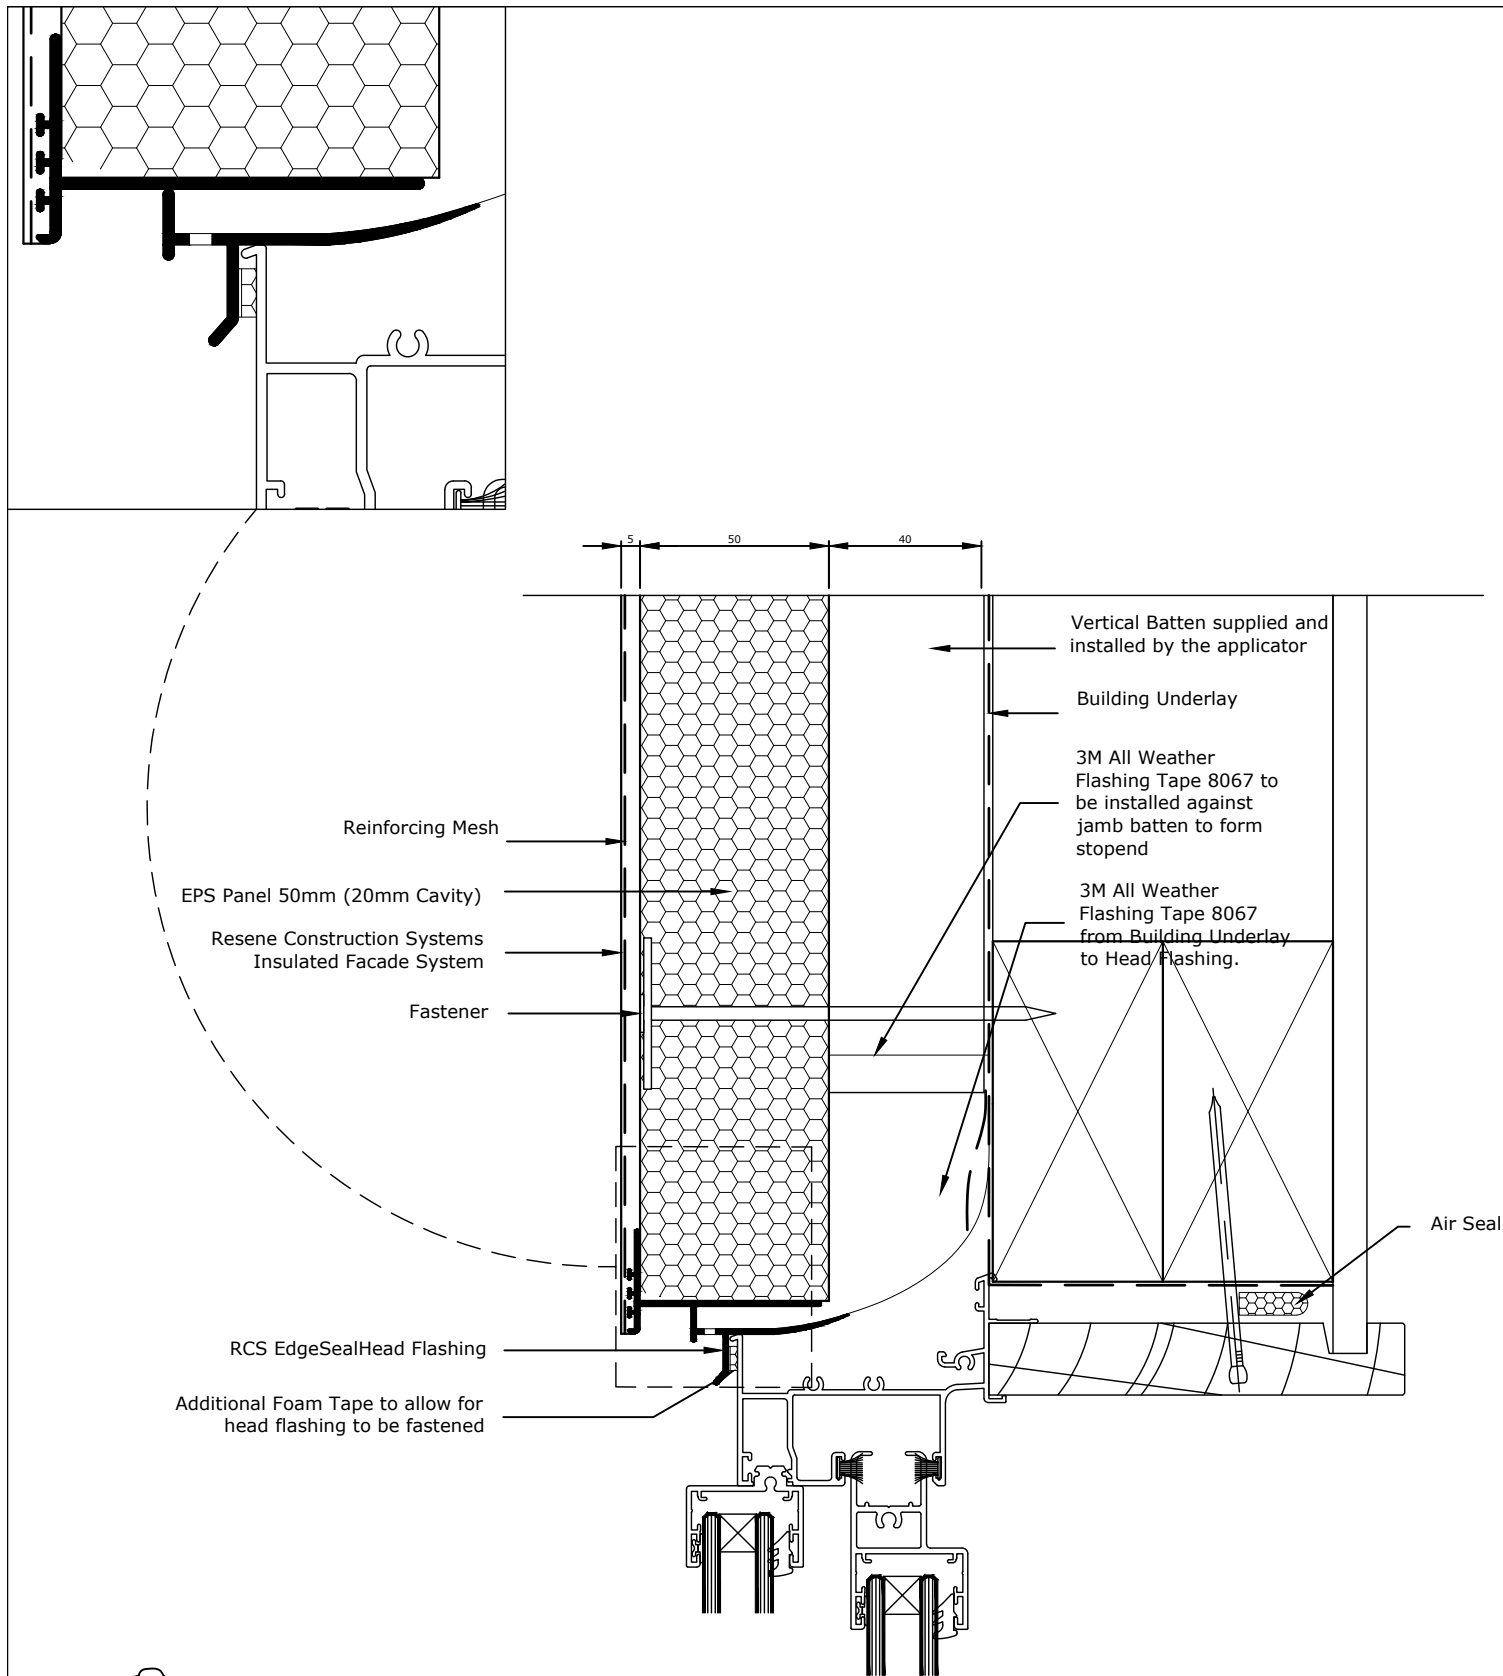

The RCS EdgeSealHead Flashing must be installed so that it extends 10mm either side of the jamb extrusion.

TradeSpec™ and RenderSpec™ are Registered Trademarks, both Documents are available on the Resene Construction Systems

Resene 
Construction Systems

CONFIDENTIALITY: No part of this publication may be reproduced or transmitted other than the intended use by Resene Construction Systems without written consent from the author.

System
 Insulated Facade System


Substrate
 EPS Panel 50mm (20mm Cavity)

Drawing Name
 Window Head - Smartfit

Scale
 1 : 2 @ A4

Date
 1 November 2017

Sheet
 71.07.40

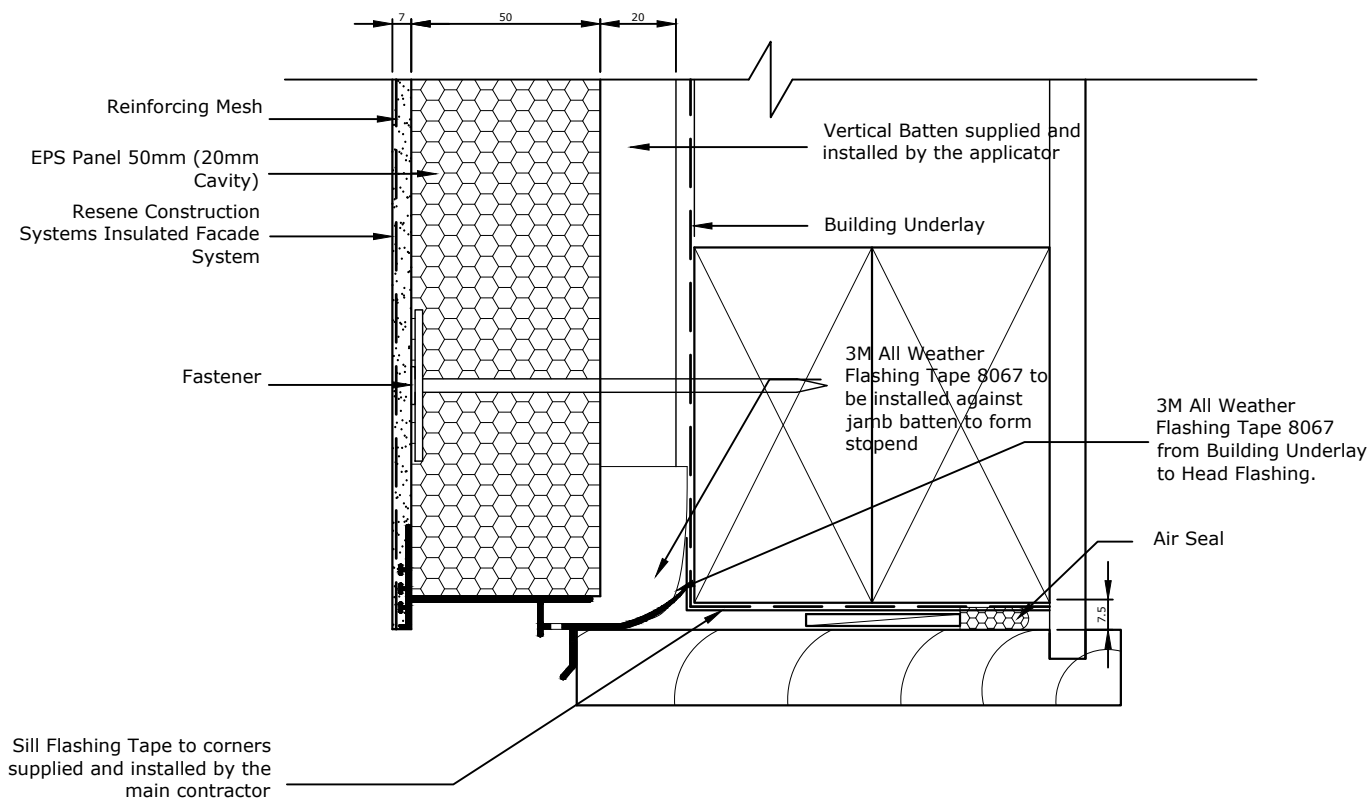

The RCS EdgeSeal Head Flashing must be installed so that it extends 10mm either side of the jamb extrusion.

TradeSpec™ and RenderSpec™ are Registered Trademarks, both Documents are available on the Resene Construction Systems

Resene 
Construction Systems

CONFIDENTIALITY: No part of this publication may be reproduced or transmitted other than the intended use by Resene Construction Systems without written consent from the author.

System
 Insulated Facade System


Substrate
 EPS Panel 50mm (20mm Cavity)

Drawing Name
 Garage Door Head - Option 1

Scale
 1 : 2 @ A4

Date
 1 November 2017

Sheet
 71.07.50

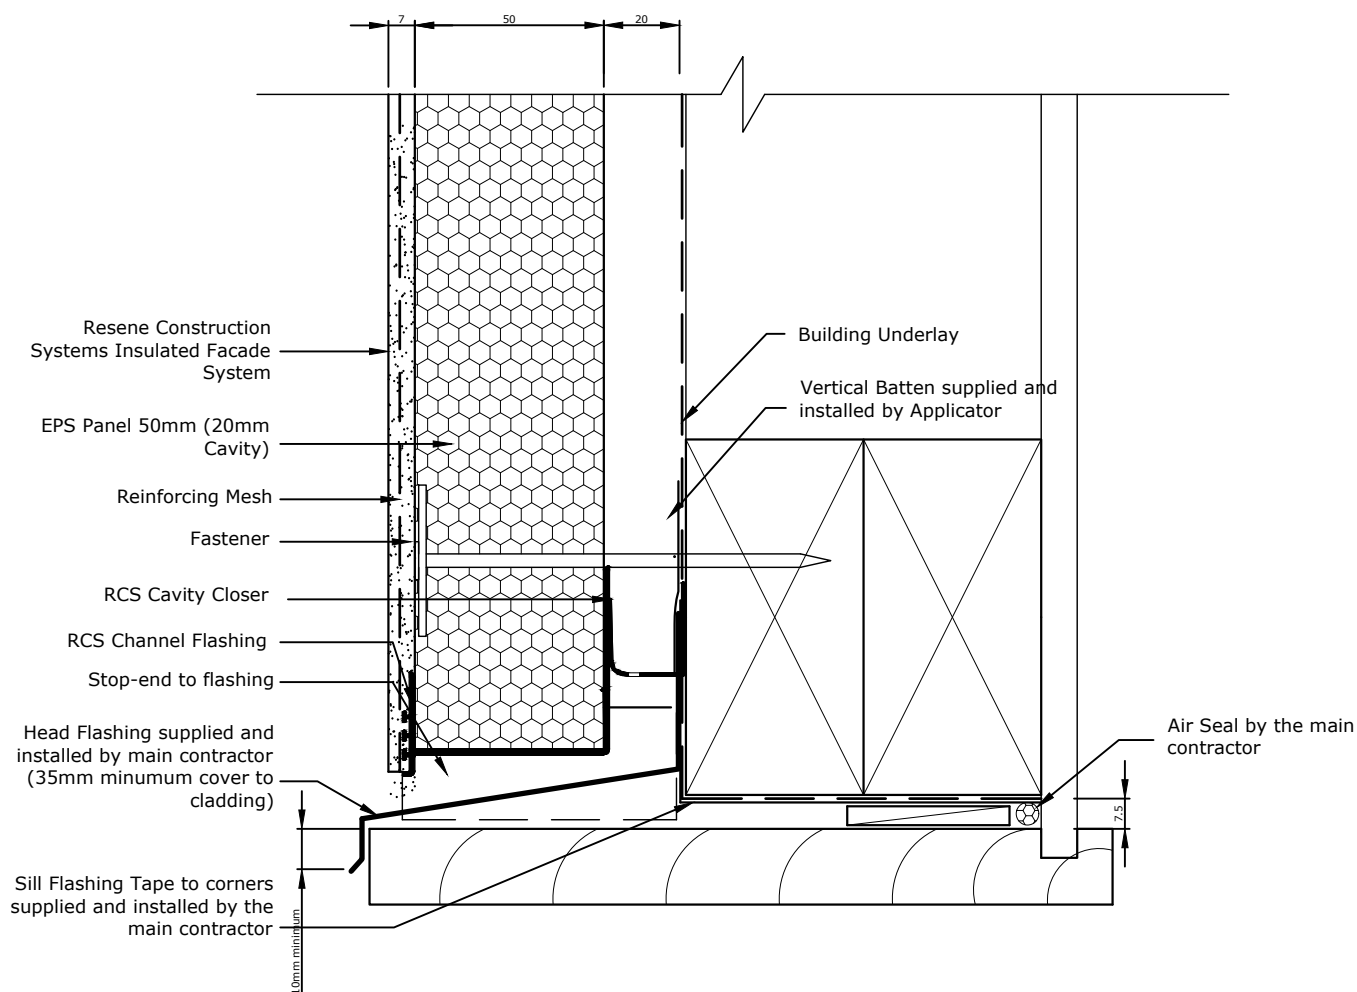

Metal Head Flashing supplied and installed by main contractor to extend past the line of the aluminium jamb by 5mm and be turned up at the ends by a minimum 20mm, this is an alternative to using a Head Soaker

Head flashing must be taped to the Building Underlay by the main contractor/window installer

5mm clearance must be maintained between the starter strip and the head flashing

Head Flashing to have a minimum 15° fall

Head Flashing to extend past the jamb by 10mm



TradeSpec™ and RenderSpec™ are Registered Trademarks, both Documents are available on the Resene Construction Systems

Resene 
Construction Systems

CONFIDENTIALITY: No part of this publication may be reproduced or transmitted other than the intended use by Resene Construction Systems without written consent from the author.

System
 Insulated Facade System


Substrate
 EPS Panel 50mm (20mm Cavity)

Drawing Name
 Garage Door Head - Option 2

Scale
 1 : 2 @ A4

Date
 1 November 2017

Sheet
 71.07.51

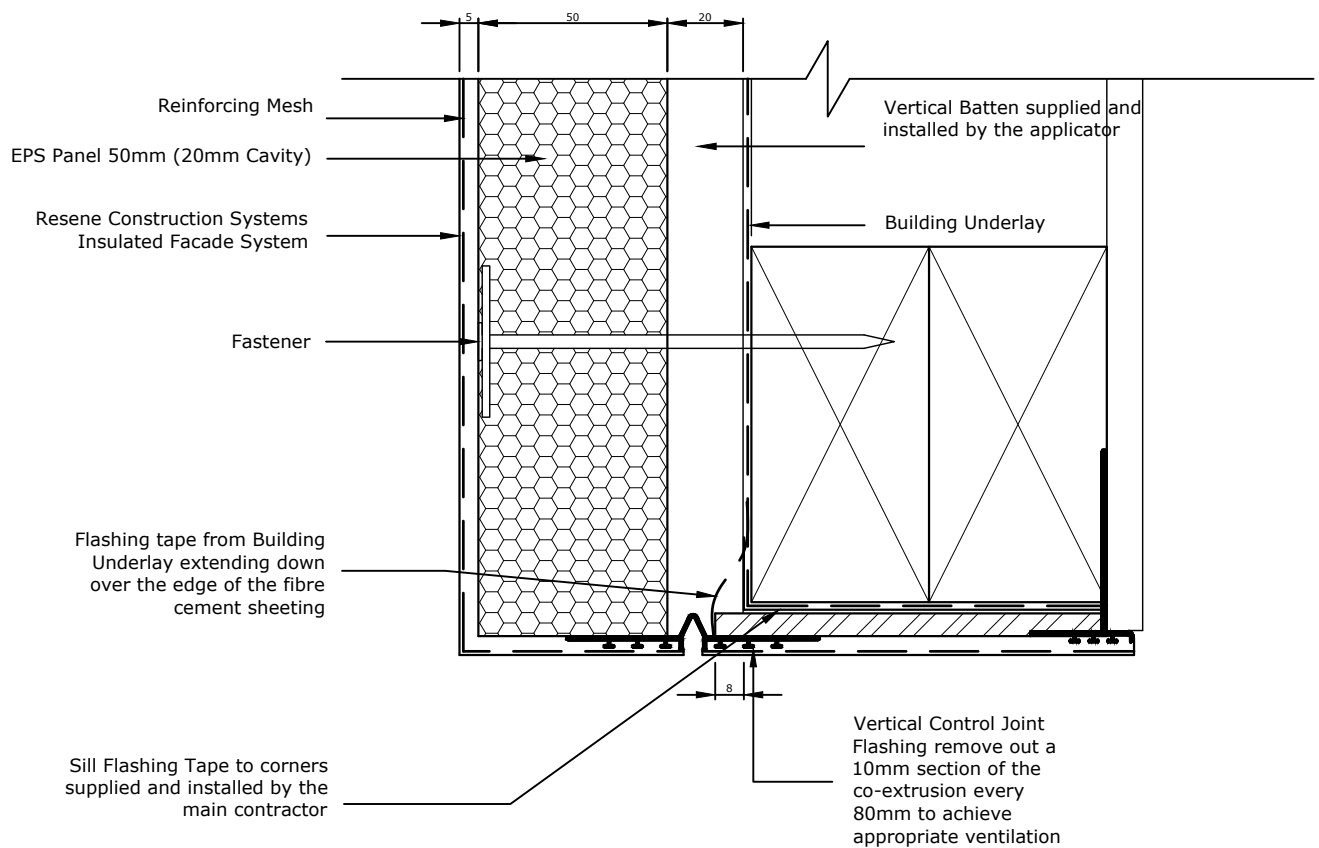

TradeSpec™ and RenderSpec™ are Registered Trademarks, both Documents are available on the Resene Construction Systems

Resene 
Construction Systems

CONFIDENTIALITY: No part of this publication may be reproduced or transmitted other than the intended use by Resene Construction Systems without written consent from the author.

System
 Insulated Facade System


Substrate
 EPS Panel 50mm (20mm Cavity)

Drawing Name
 Garage Door Head - Option 3

Scale
 1 : 2 @ A4

Date
 1 November 2017

Sheet
 71.07.52

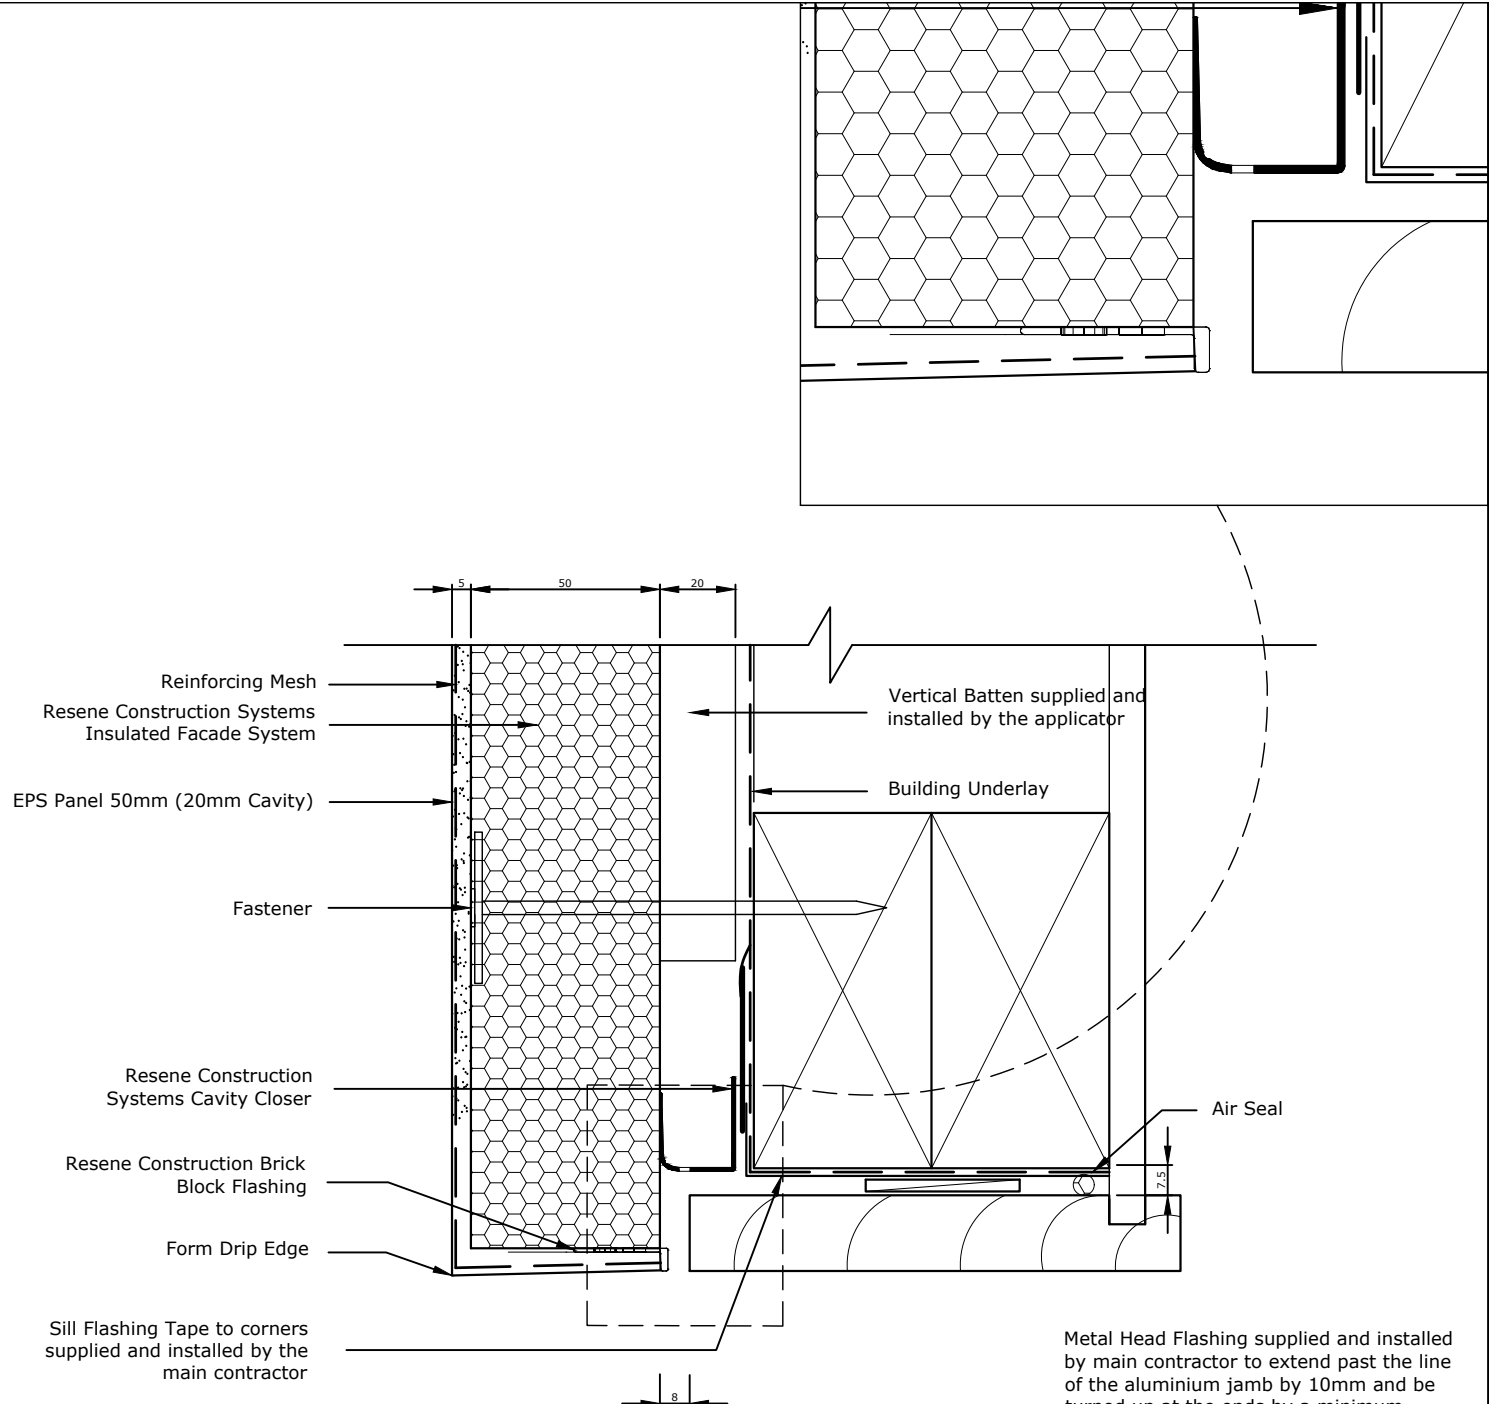

Metal Head Flashing supplied and installed by main contractor to extend past the line of the aluminium jamb by 10mm and be turned up at the ends by a minimum 20mm, this is an alternative to using a Head Soaker


Head flashing must be taped to the Building Underlay by the main contractor/window installer

5mm clearance must be maintained between the starter strip and the head flashing

Head Flashing to have a minimum 15° fall

The Head Flashing must be installed so that it extends 10mm either side of the jamb extrusion.

TradeSpec™ and RenderSpec™ are Registered Trademarks, both Documents are available on the Resene Construction Systems

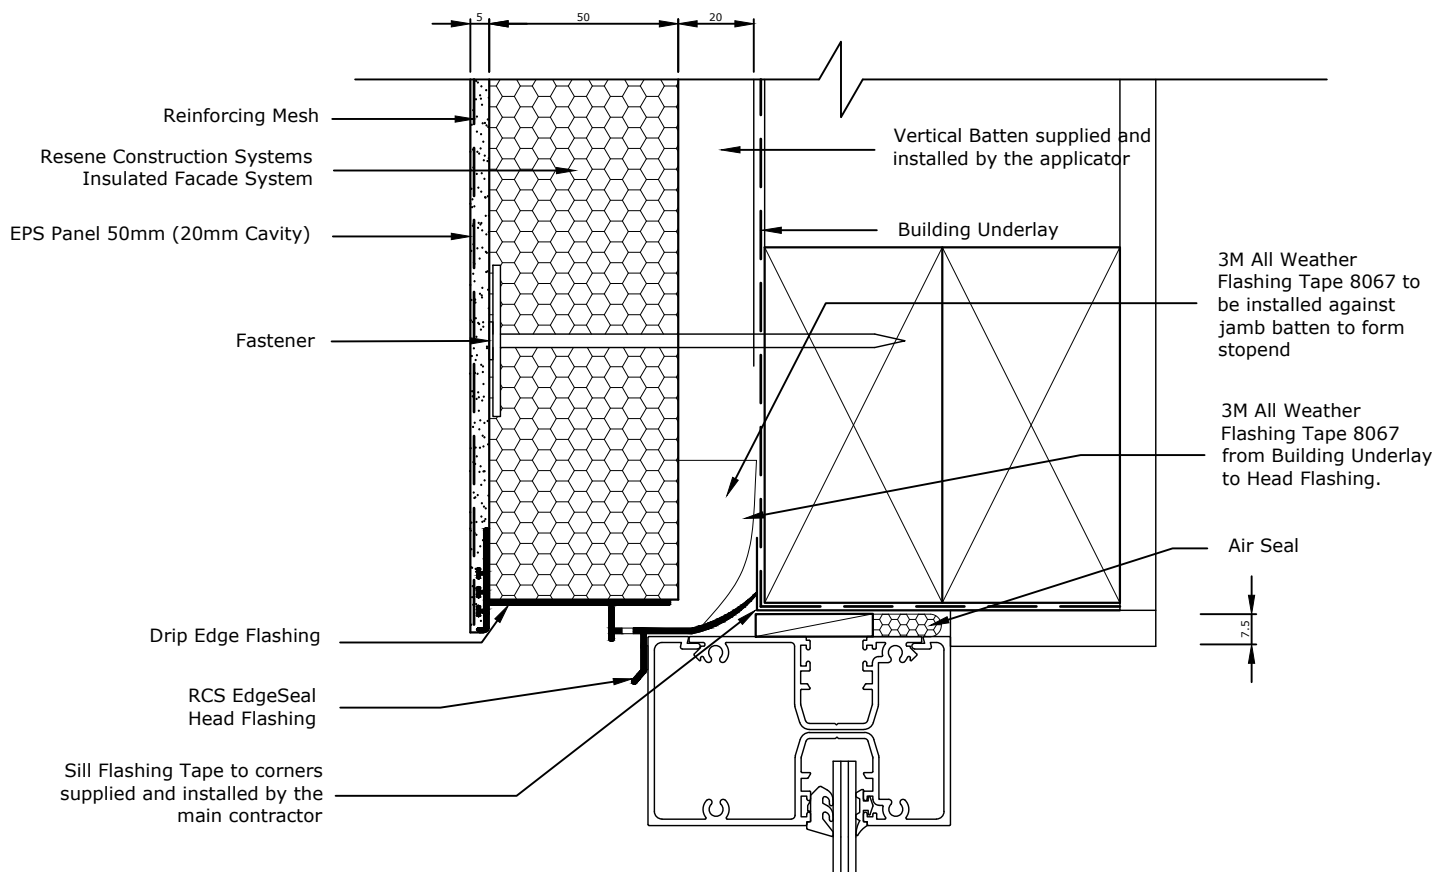

TradeSpec™ and RenderSpec™ are Registered Trademarks, both Documents are available on the Resene Construction Systems

Resene 
Construction Systems

CONFIDENTIALITY: No part of this publication may be reproduced or transmitted other than the intended use by Resene Construction Systems without written consent from the author.

System
 Insulated Facade System


Substrate
 EPS Panel 50mm (20mm Cavity)

Drawing Name
 Window Head Commercial Joinery

Scale
 1 : 2 @ A4

Date
 1 November 2017

Sheet
 71.07.55

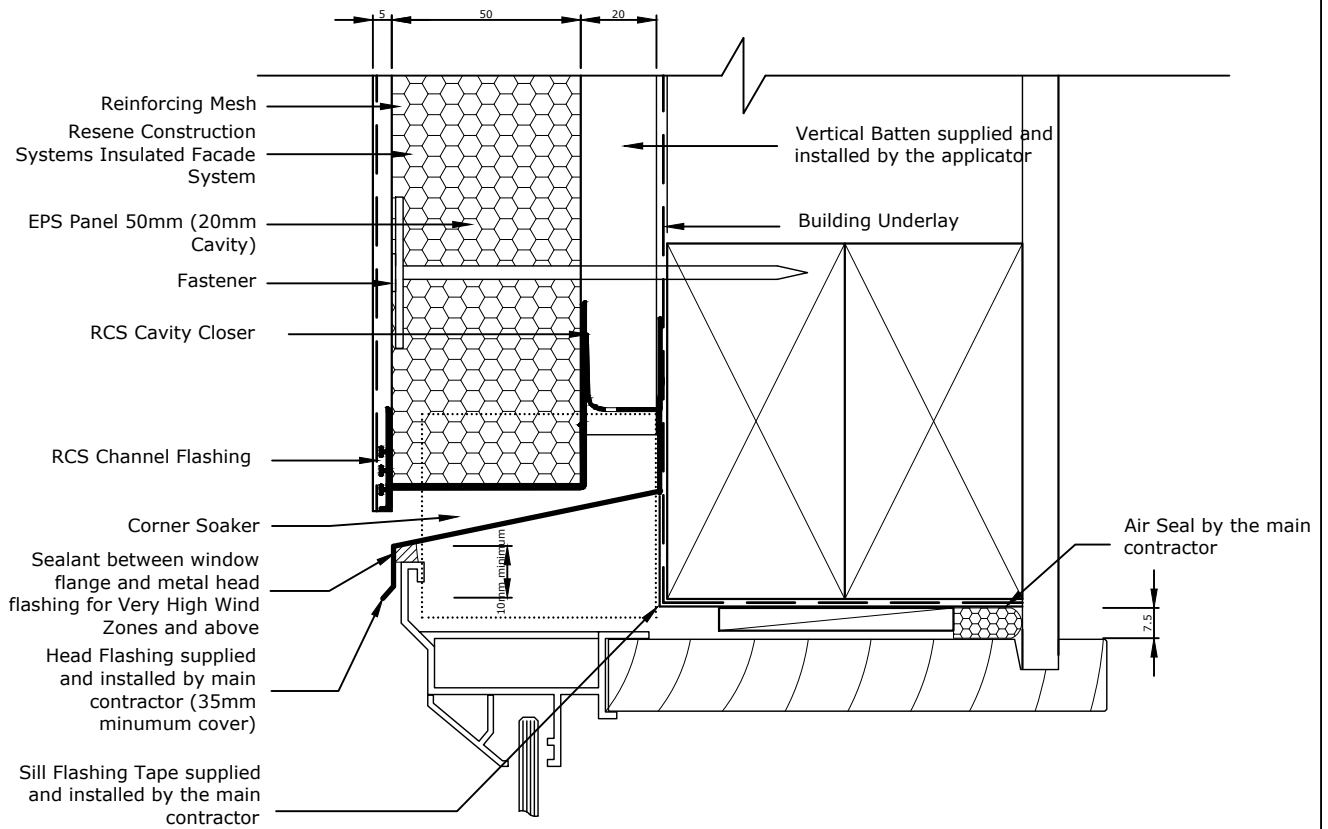

TradeSpec™ and RenderSpec™ are Registered Trademarks, both Documents are available on the Resene Construction Systems

Resene 
Construction Systems

CONFIDENTIALITY: No part of this publication may be reproduced or transmitted other than the intended use by Resene Construction Systems without written consent from the author.

System
 Insulated Facade System



Substrate
 EPS Panel 50mm (20mm Cavity)

Drawing Name
 Window Face Fixed Head

Scale
 1 : 2 @ A4

Date
 1 November 2017

Sheet
 71.07.60

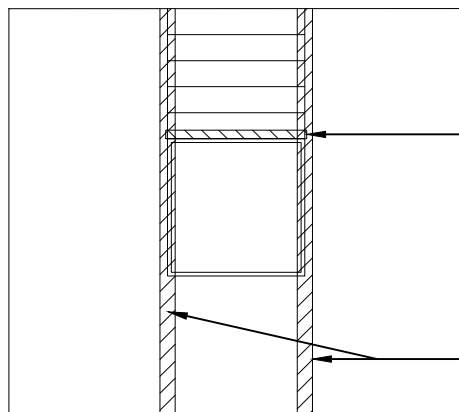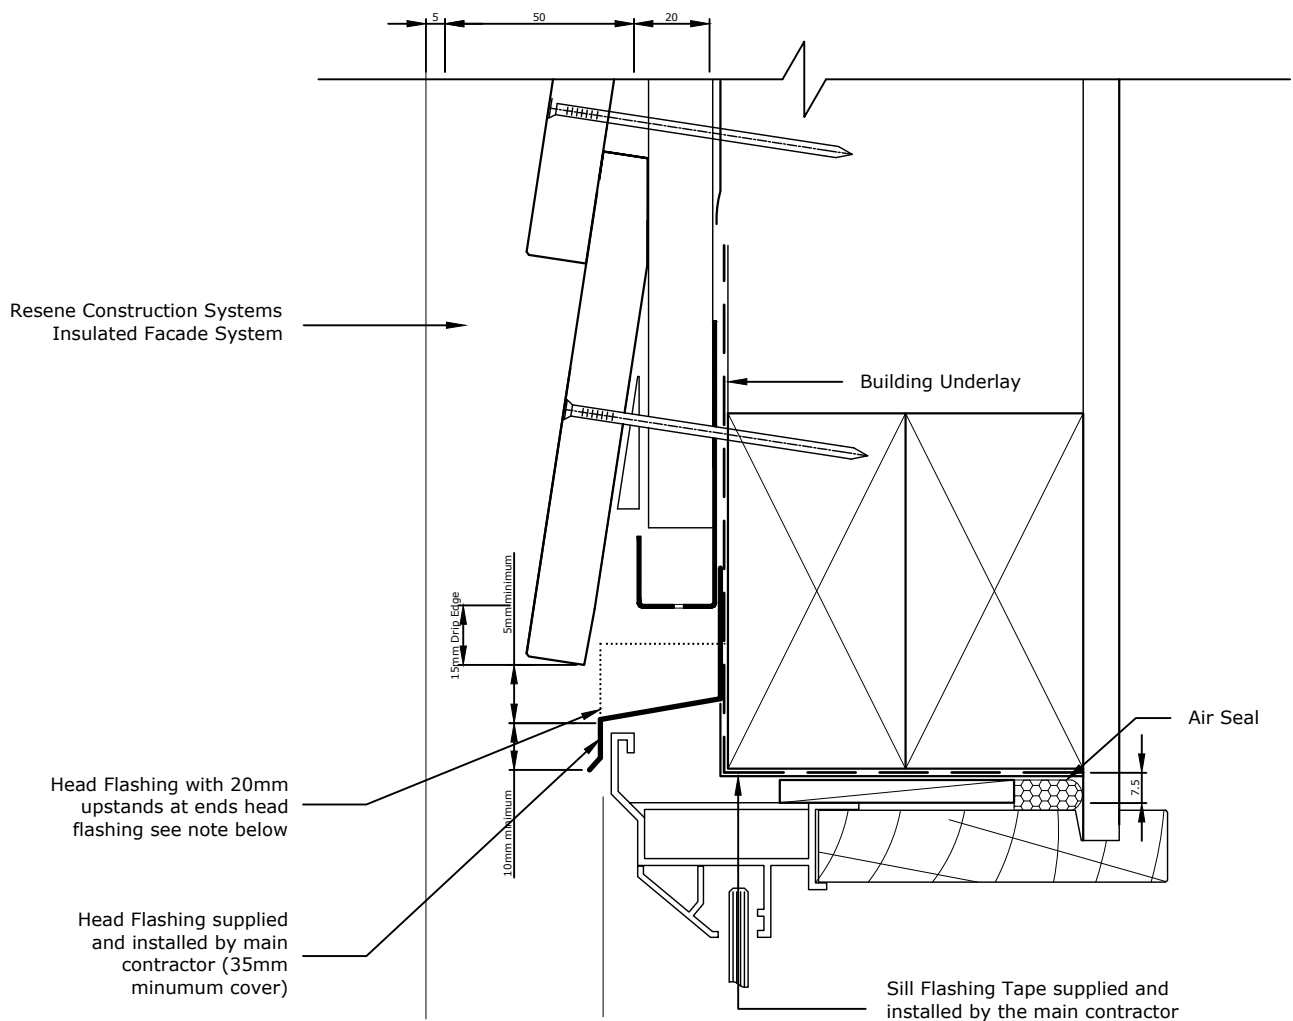

Head Flashing to terminate over the back flashing

Back Flashing behind head flashing



Metal Head Flashing supplied and installed by main contractor to extend past the line of the aluminium jamb by 10mm and be turned up at the ends by a minimum 20mm

Head flashing must be taped to the Building Underlay by the main contractor/window installer using a tape that is compatible with the Building Underlay

Head Flashing to have a minimum 15° fall

Alternatively the vertical cladding backflashing can terminate into the head flashing diverting any potential moisture onto the head flashing

TradeSpec™ and RenderSpec™ are Registered Trademarks, both Documents are available on the Resene Construction Systems

Resene 
Construction Systems

CONFIDENTIALITY: No part of this publication may be reproduced or transmitted other than the intended use by Resene Construction Systems without written consent from the author.

System
Insulated Facade System


Substrate
EPS Panel 50mm (20mm Cavity)

Drawing Name
Window Head With Weatherboard Above


Scale
1 : 2 @ A4

Date
1 November 2017

Sheet
71.07.70

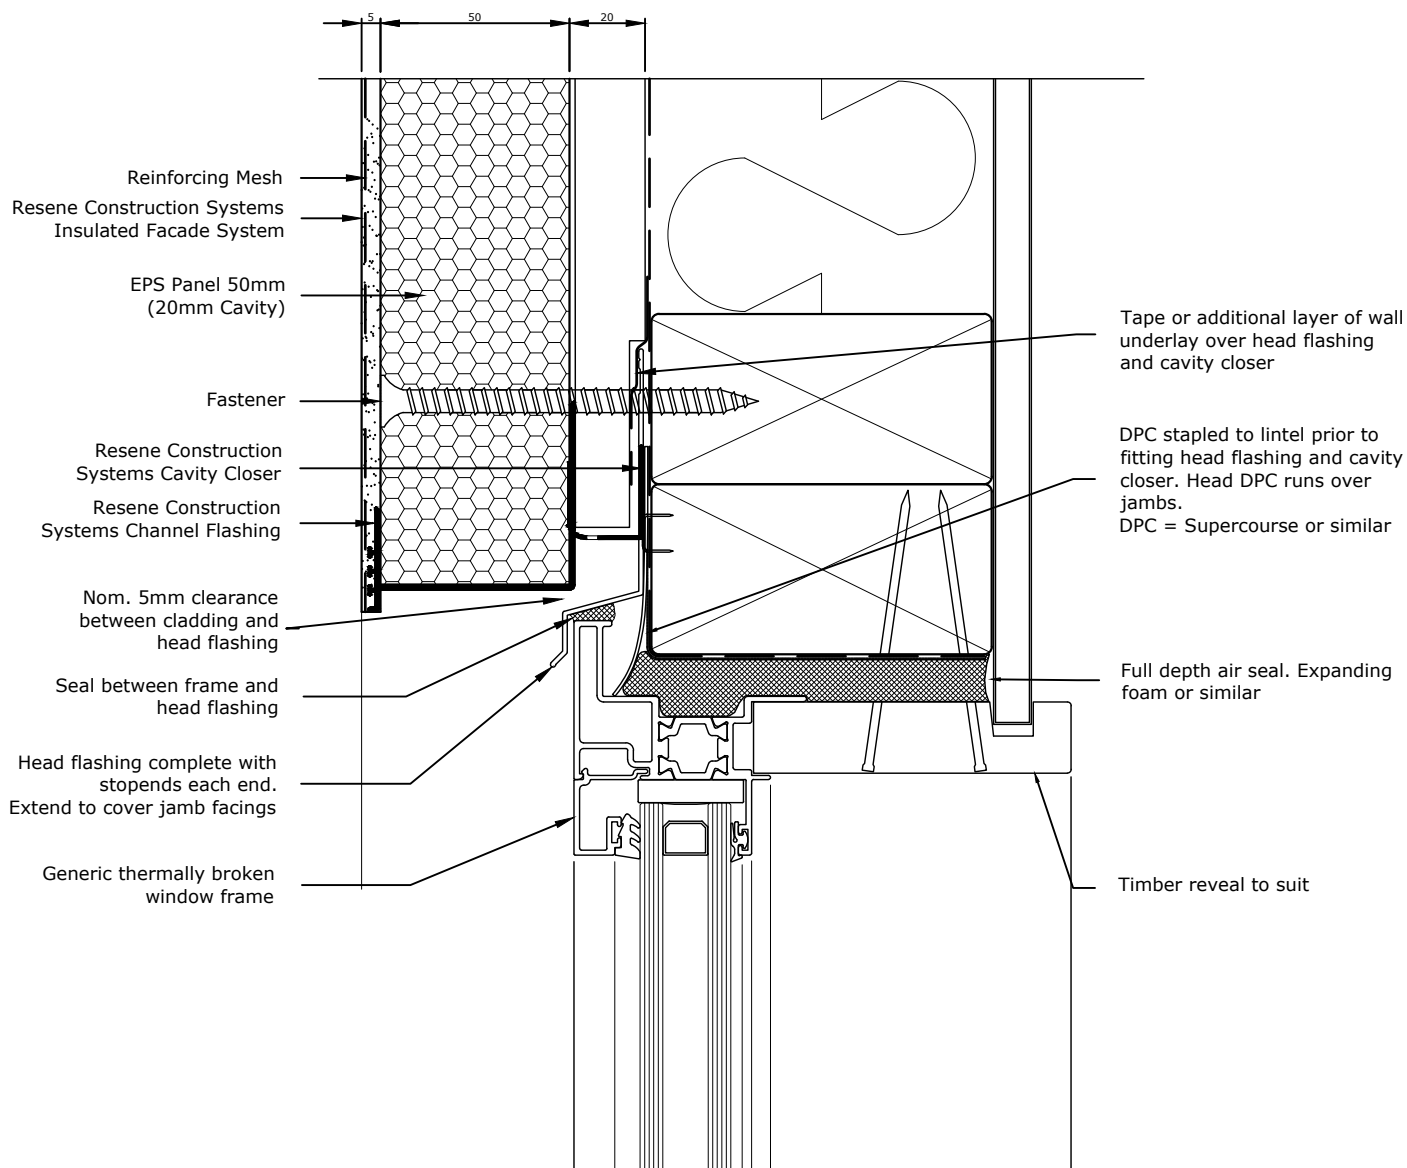

TradeSpec™ and RenderSpec™ are Registered Trademarks, both Documents are available on the Resene Construction Systems

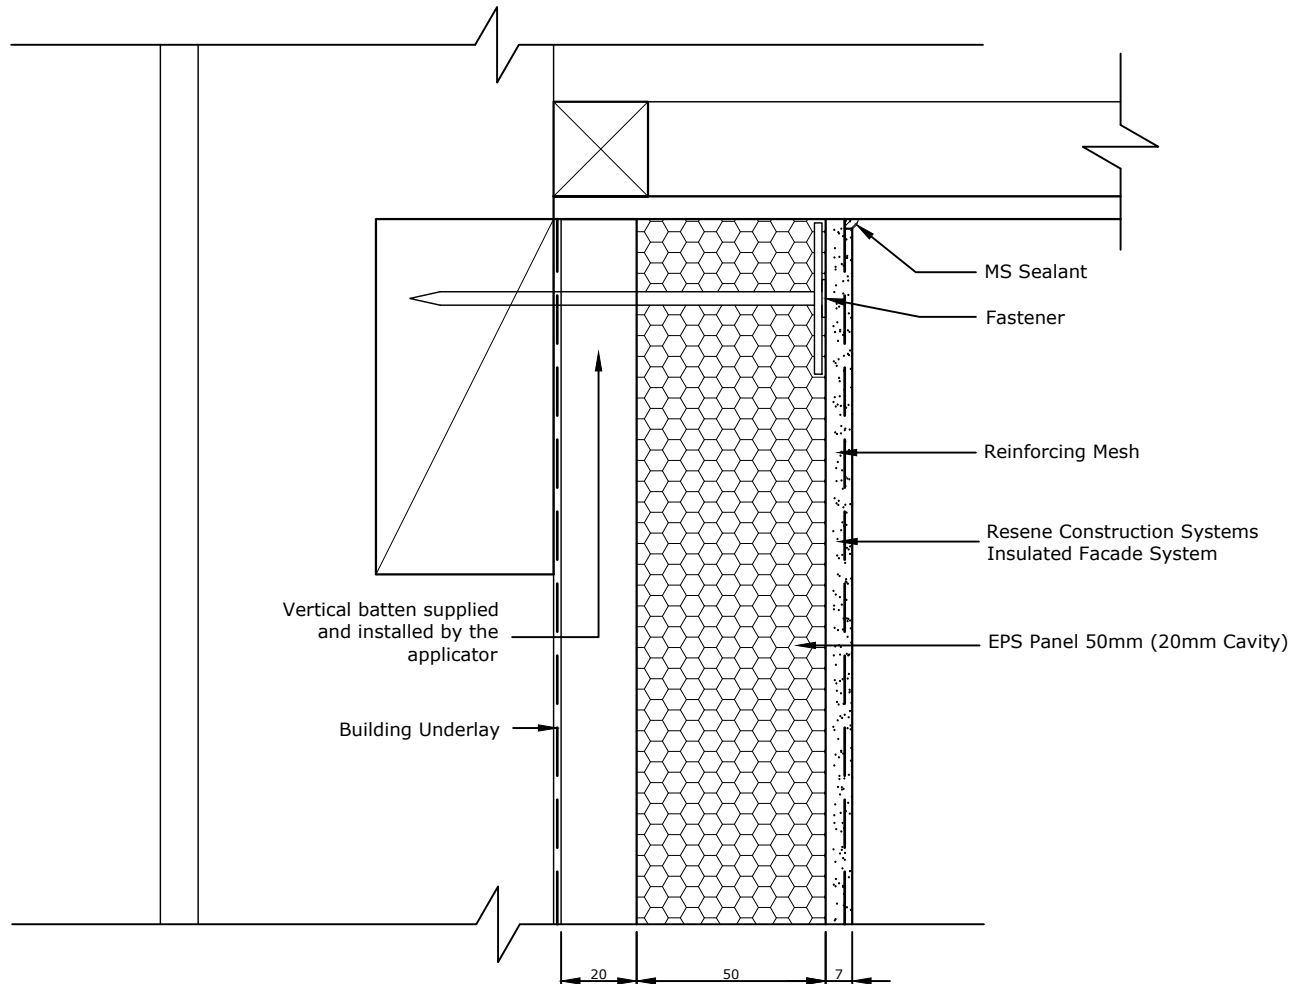

TradeSpec™ and RenderSpec™ are Registered Trademarks, both Documents are available on the Resene Construction Systems

Resene 
Construction Systems

CONFIDENTIALITY: No part of this publication may be reproduced or transmitted other than the intended use by Resene Construction Systems without written consent from the author.

System
 Insulated Facade System


Substrate
 EPS Panel 50mm (20mm Cavity)

Drawing Name
 Soffit

Scale
 1 : 2 @ A4

Date
 1 November 2017

Sheet
 71.08.00

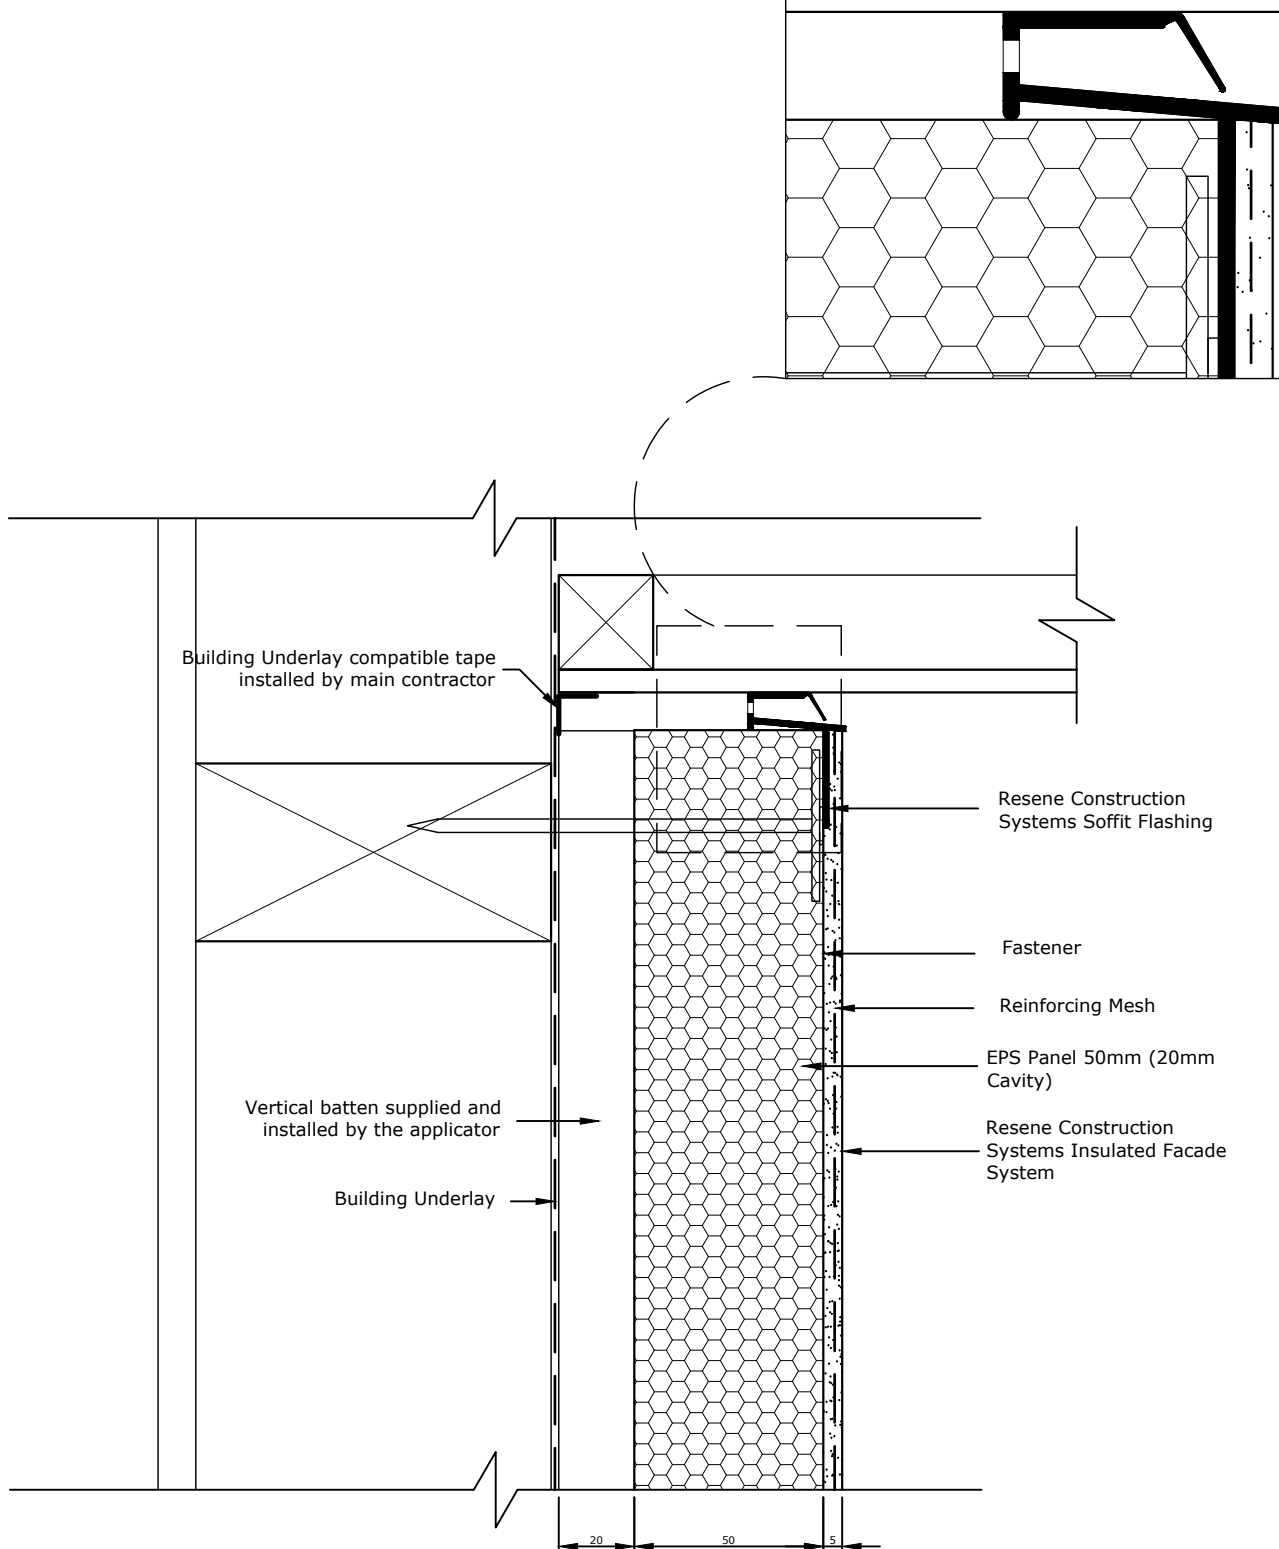

TradeSpec™ and RenderSpec™ are Registered Trademarks, both Documents are available on the Resene Construction Systems

Resene 
Construction Systems

CONFIDENTIALITY: No part of this publication may be reproduced or transmitted other than the intended use by Resene Construction Systems without written consent from the author.

System
 Insulated Facade System


Substrate
 EPS Panel 50mm (20mm Cavity)

Drawing Name
 Ventilated Soffit - Option 1

Scale
 1 : 2 @ A4

Date
 RevisionDate

Sheet
 71.08.01

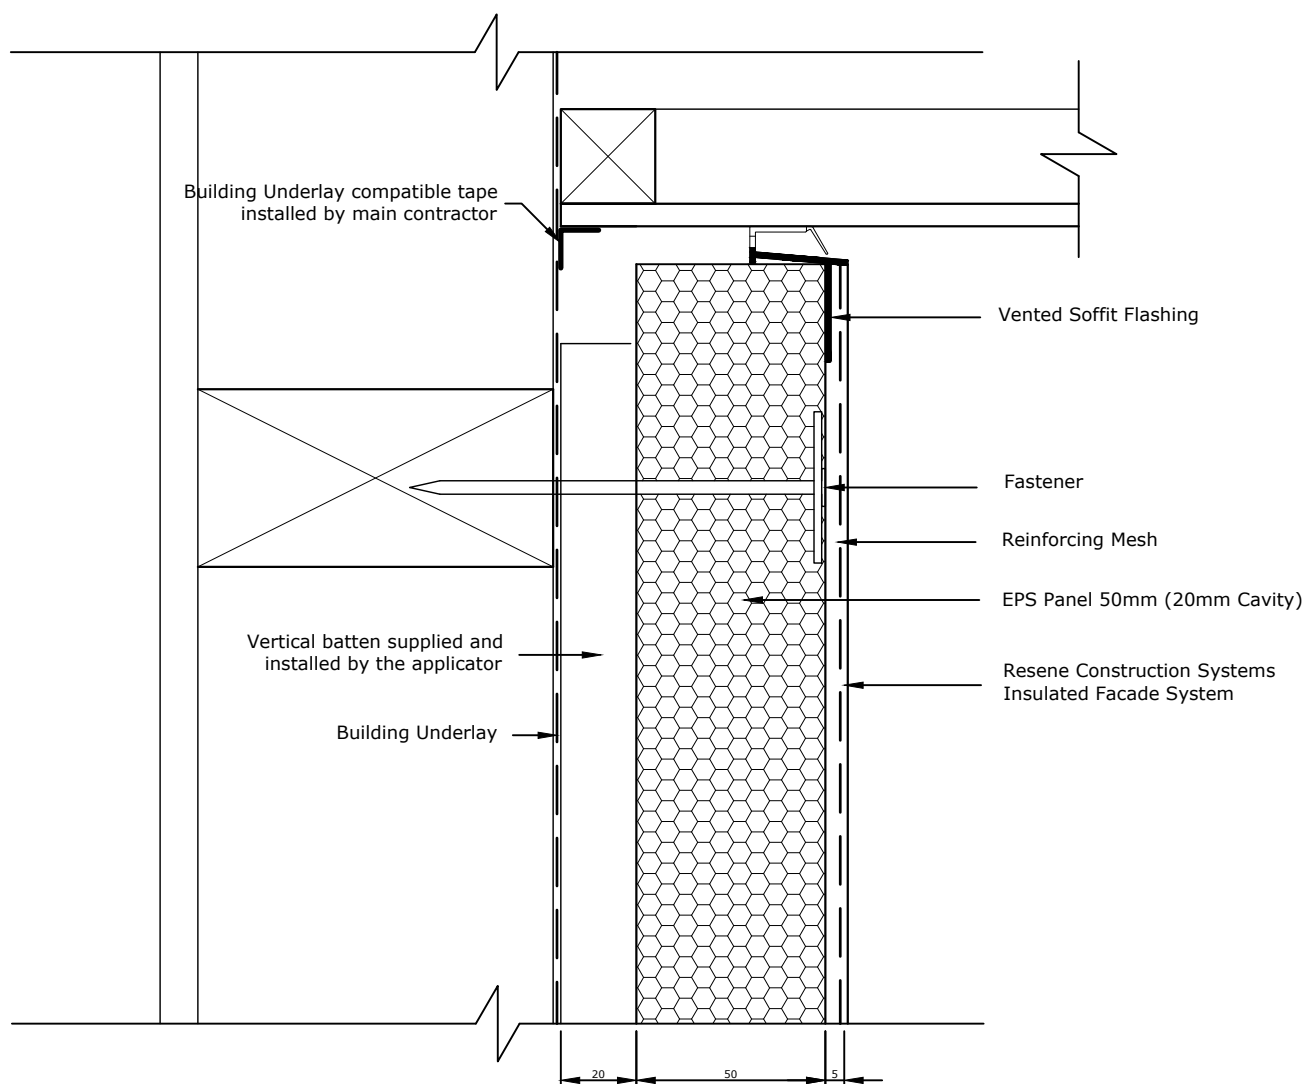

TradeSpec™ and RenderSpec™ are Registered Trademarks, both Documents are available on the Resene Construction Systems

Resene 
Construction Systems

CONFIDENTIALITY: No part of this publication may be reproduced or transmitted other than the intended use by Resene Construction Systems without written consent from the author.

System
 Insulated Facade System


Substrate
 EPS Panel 50mm (20mm Cavity)

Drawing Name
 Ventilated Soffit - Option 2

Scale
 1 : 2 @ A4

Date
 16 October 2023

Sheet
 71.08.02

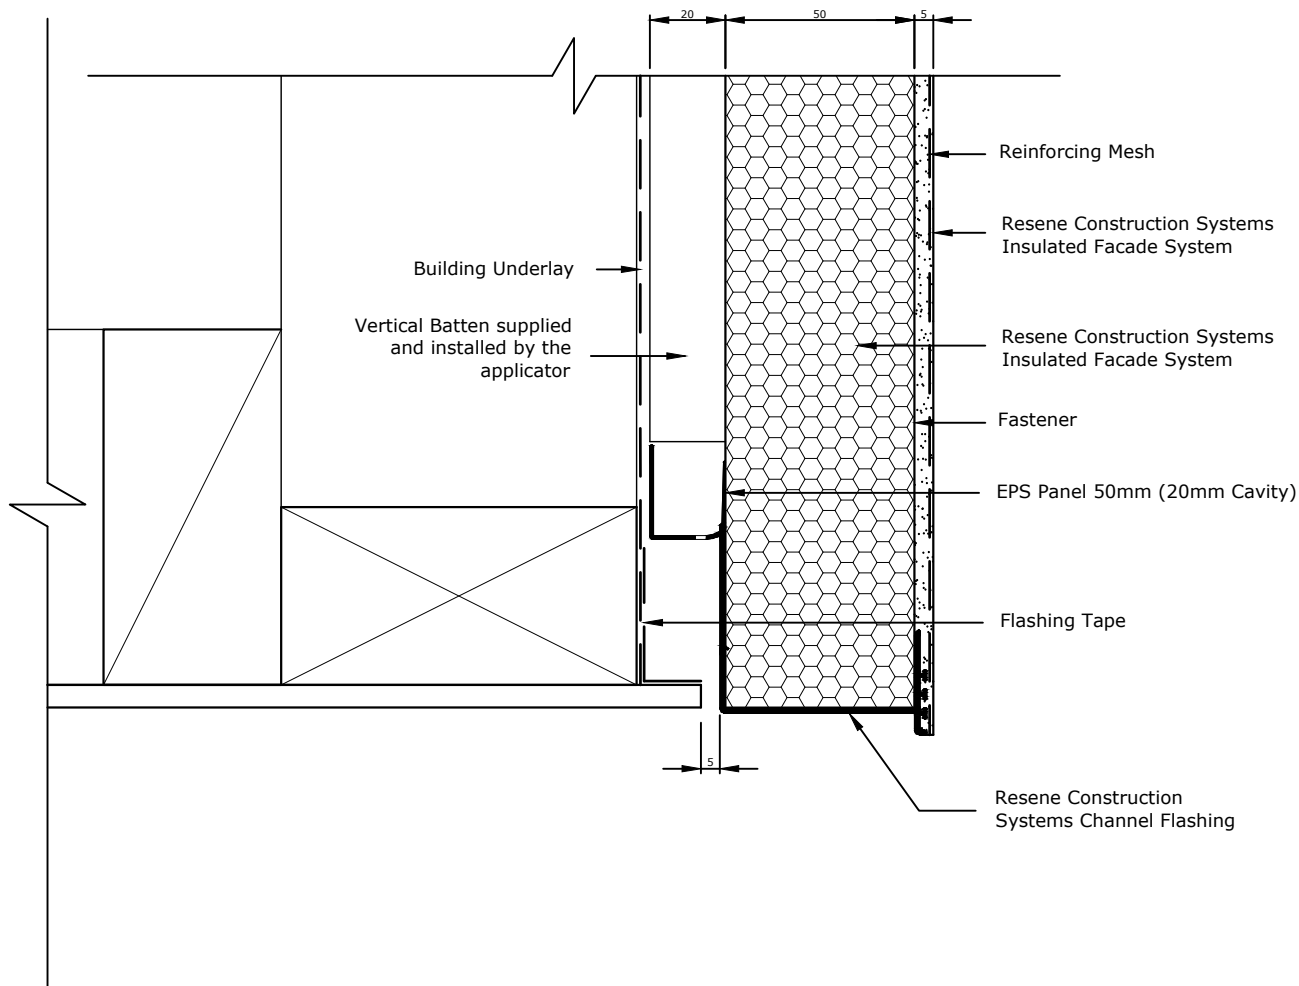

TradeSpec™ and RenderSpec™ are Registered Trademarks, both Documents are available on the Resene Construction Systems

Resene 
Construction Systems

CONFIDENTIALITY: No part of this publication may be reproduced or transmitted other than the intended use by Resene Construction Systems without written consent from the author.

System
 Insulated Facade System


Substrate
 EPS Panel 50mm (20mm Cavity)

Drawing Name
 Soffit Edge - Option 1

Scale
 1 : 2 @ A4

Date
 1 November 2017

Sheet
 71.08.10

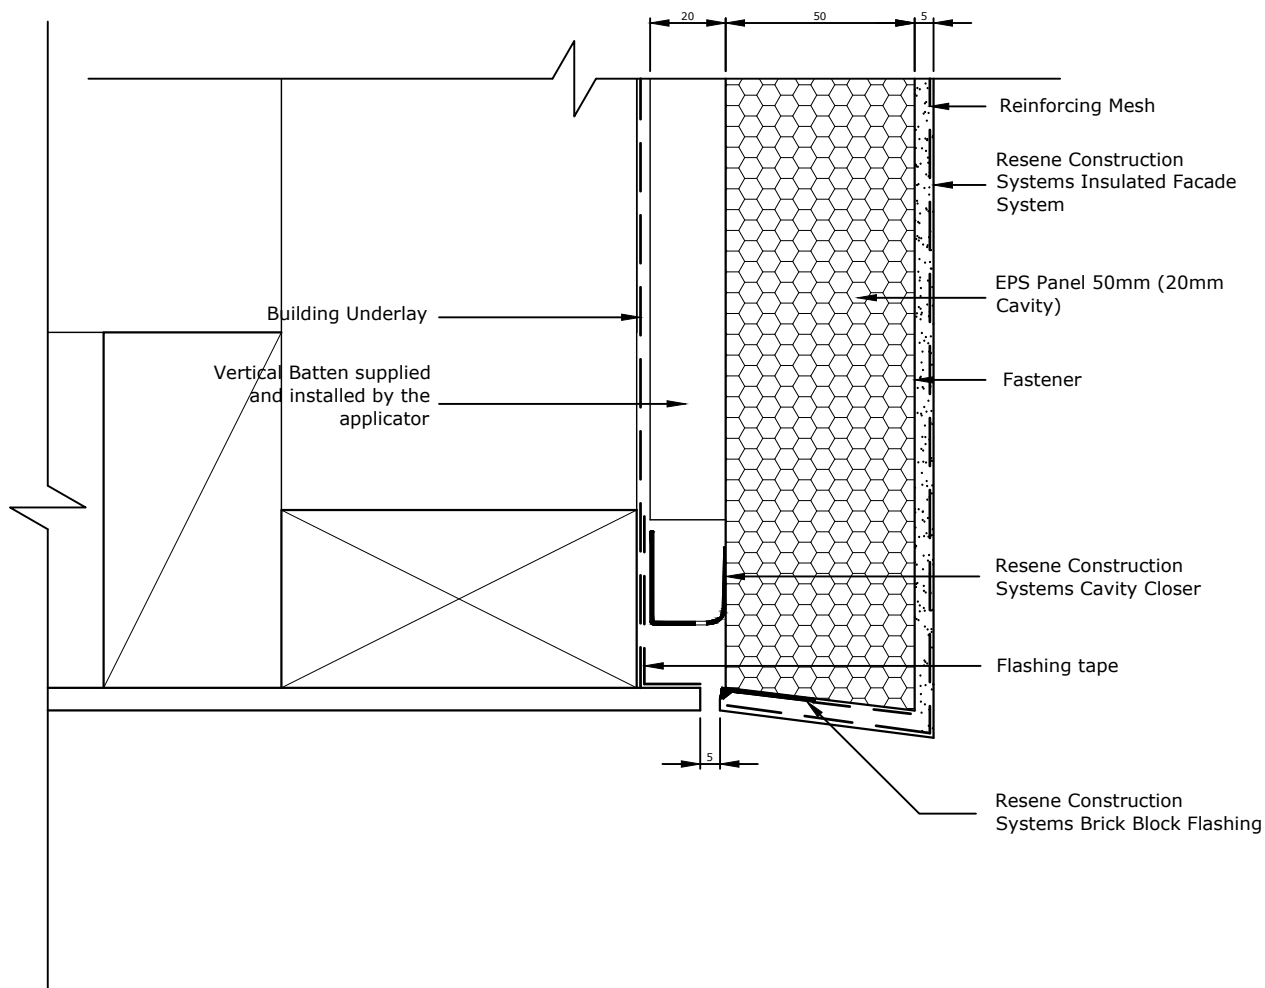

TradeSpec™ and RenderSpec™ are Registered Trademarks, both Documents are available on the Resene Construction Systems

Resene 
Construction Systems

CONFIDENTIALITY: No part of this publication may be reproduced or transmitted other than the intended use by Resene Construction Systems without written consent from the author.

System
 Insulated Facade System


Substrate
 EPS Panel 50mm (20mm Cavity)

Drawing Name
 Soffit Edge - Option 2

Scale
 1 : 2 @ A4

Date
 1 November 2017

Sheet
 71.08.11

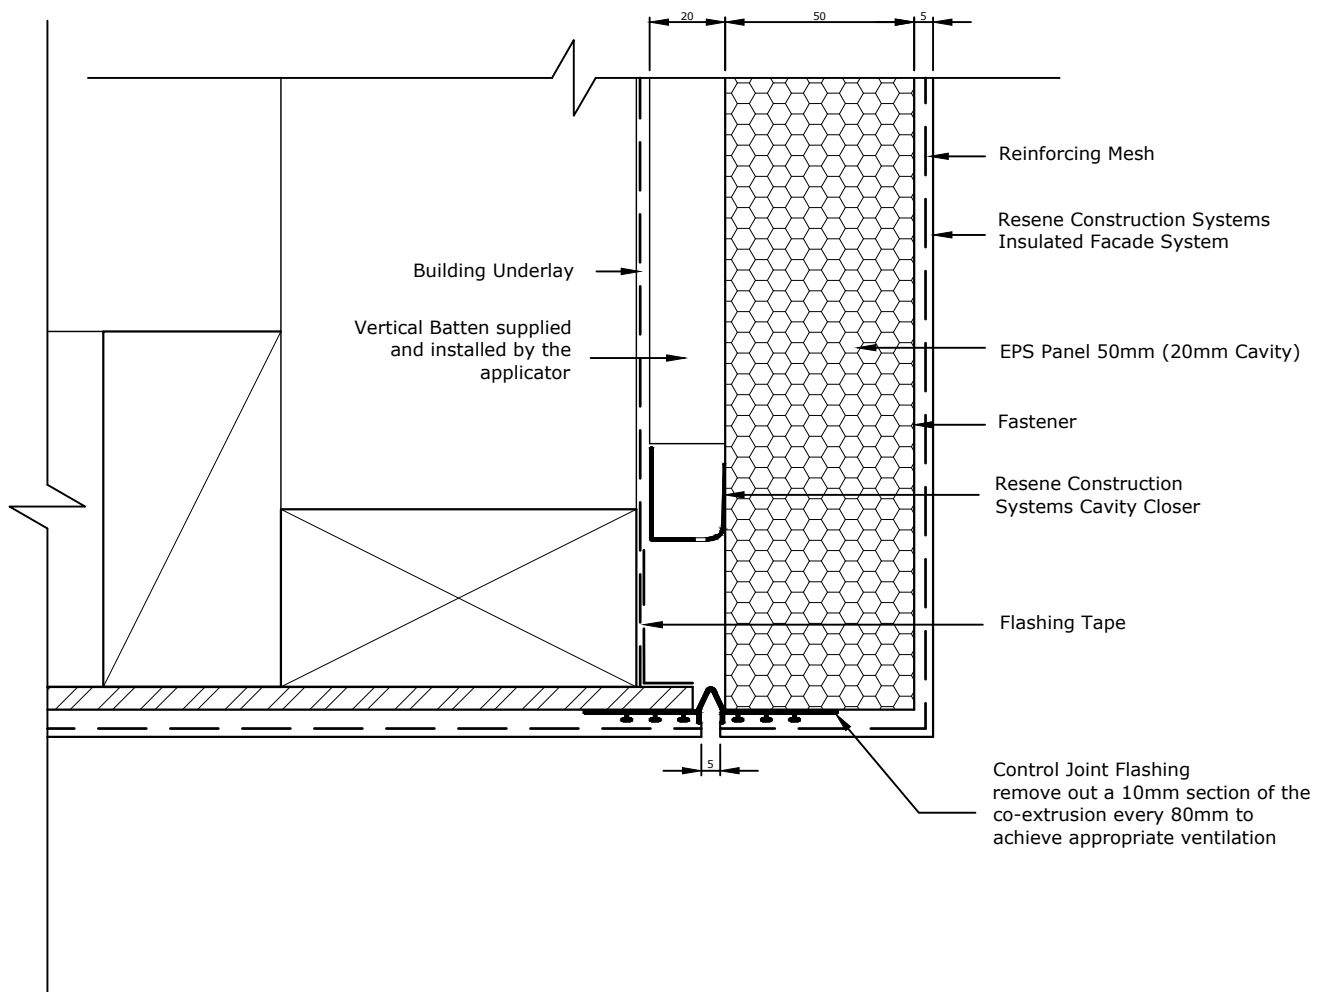

G:\Shared drives\Technical\Images\Drained CJD\Drainage.jpg

G:\Shared drives\Technical\Images\Drained CJD\09042010021.jpg

TradeSpec™ and RenderSpec™ are Registered Trademarks, both Documents are available on the Resene Construction Systems

Resene 
Construction Systems

CONFIDENTIALITY: No part of this publication may be reproduced or transmitted other than the intended use by Resene Construction Systems without written consent from the author.

System
 Insulated Facade System


Substrate
 EPS Panel 50mm (20mm Cavity)

Drawing Name
 Soffit Edge - Option 3

Scale
 1 : 2 @ A4

Date
 6 June 2023

Sheet
 71.08.12

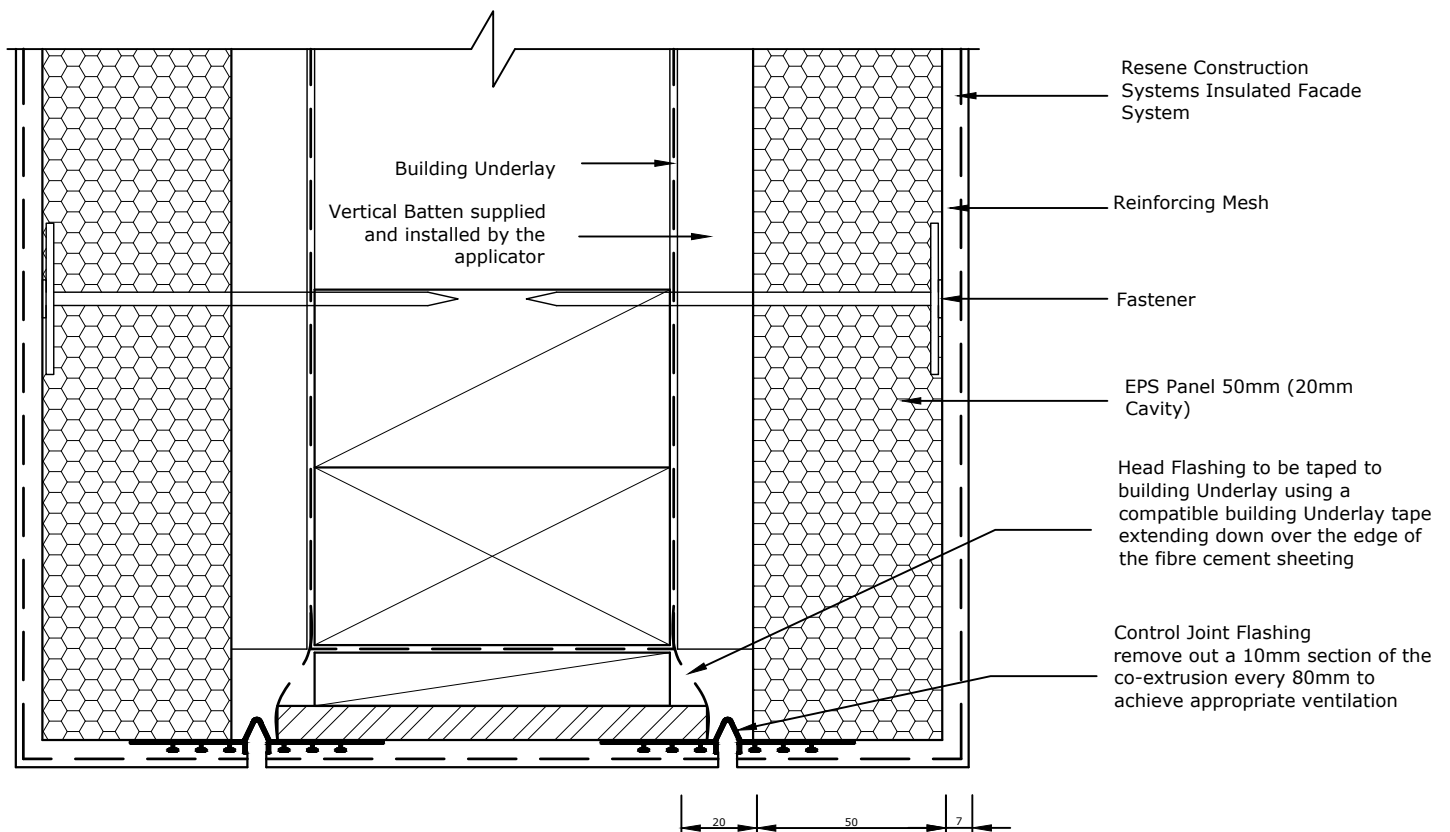

TradeSpec™ and RenderSpec™ are Registered Trademarks, both Documents are available on the Resene Construction Systems

Resene 
Construction Systems

CONFIDENTIALITY: No part of this publication may be reproduced or transmitted other than the intended use by Resene Construction Systems without written consent from the author.

System
 Insulated Facade System


Substrate
 EPS Panel 50mm (20mm Cavity)

Drawing Name
 Soffit Edge or Boxed Beam - Option 1

Scale
 1 : 2 @ A4

Date
 1 November 2017

Sheet
 71.08.20

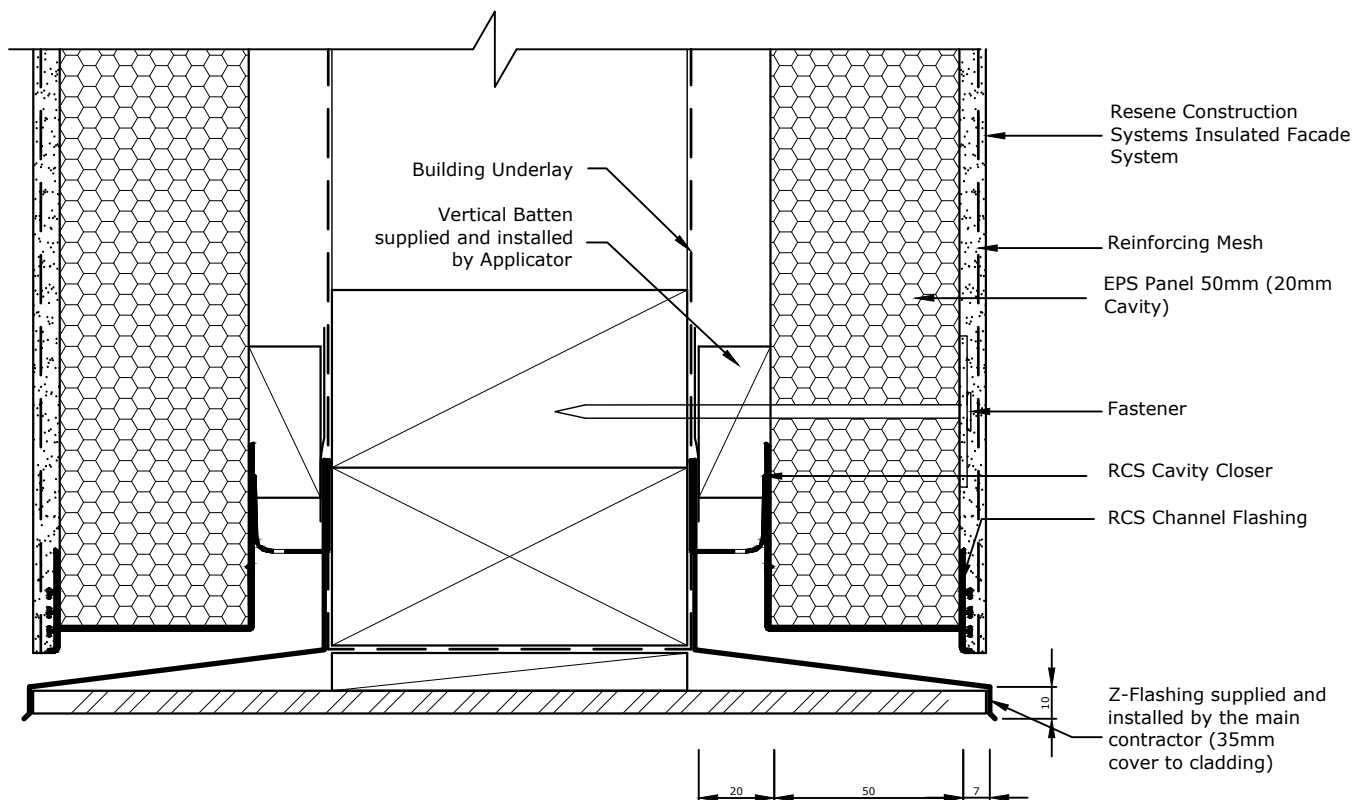

5mm clearance must be maintained between the starter strip and the metal flashing

Metal flashing must be taped to the Building Underlay by the main contractor

Metal Flashing to have a minimum 15° fall

TradeSpec™ and RenderSpec™ are Registered Trademarks, both Documents are available on the Resene Construction Systems

Resene 
Construction Systems

CONFIDENTIALITY: No part of this publication may be reproduced or transmitted other than the intended use by Resene Construction Systems without written consent from the author.

System
 Insulated Facade System


Substrate
 EPS Panel 50mm (20mm Cavity)

Drawing Name
 Soffit Edge or Boxed Beam - Option 2

Scale
 1 : 2 @ A4

Date
 1 November 2017

Sheet
 71.08.21

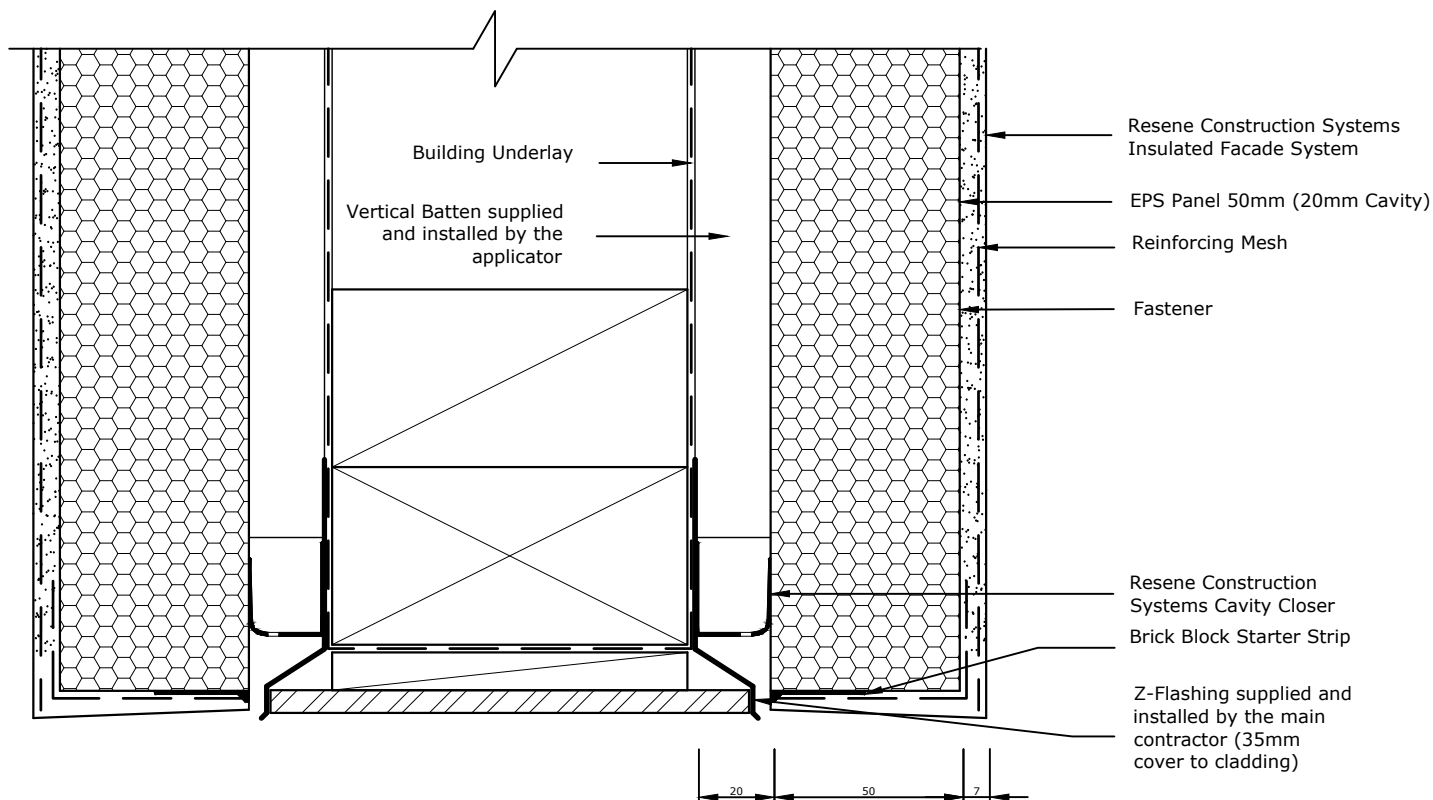

5mm clearance must be maintained between the starter strip and the metal flashing

Metal flashing must be taped to the Building Underlay by the main contractor

Metal Flashing to have a minimum 15° fall

TradeSpec™ and RenderSpec™ are Registered Trademarks, both Documents are available on the Resene Construction Systems

Resene 
Construction Systems

CONFIDENTIALITY: No part of this publication may be reproduced or transmitted other than the intended use by Resene Construction Systems without written consent from the author.

System
 Insulated Facade System


Substrate
 EPS Panel 50mm (20mm Cavity)

Drawing Name
 Soffit Edge or Boxed Beam - Option 3

Scale
 1 : 2 @ A4

Date
 6 June 2023

Sheet
 71.08.22

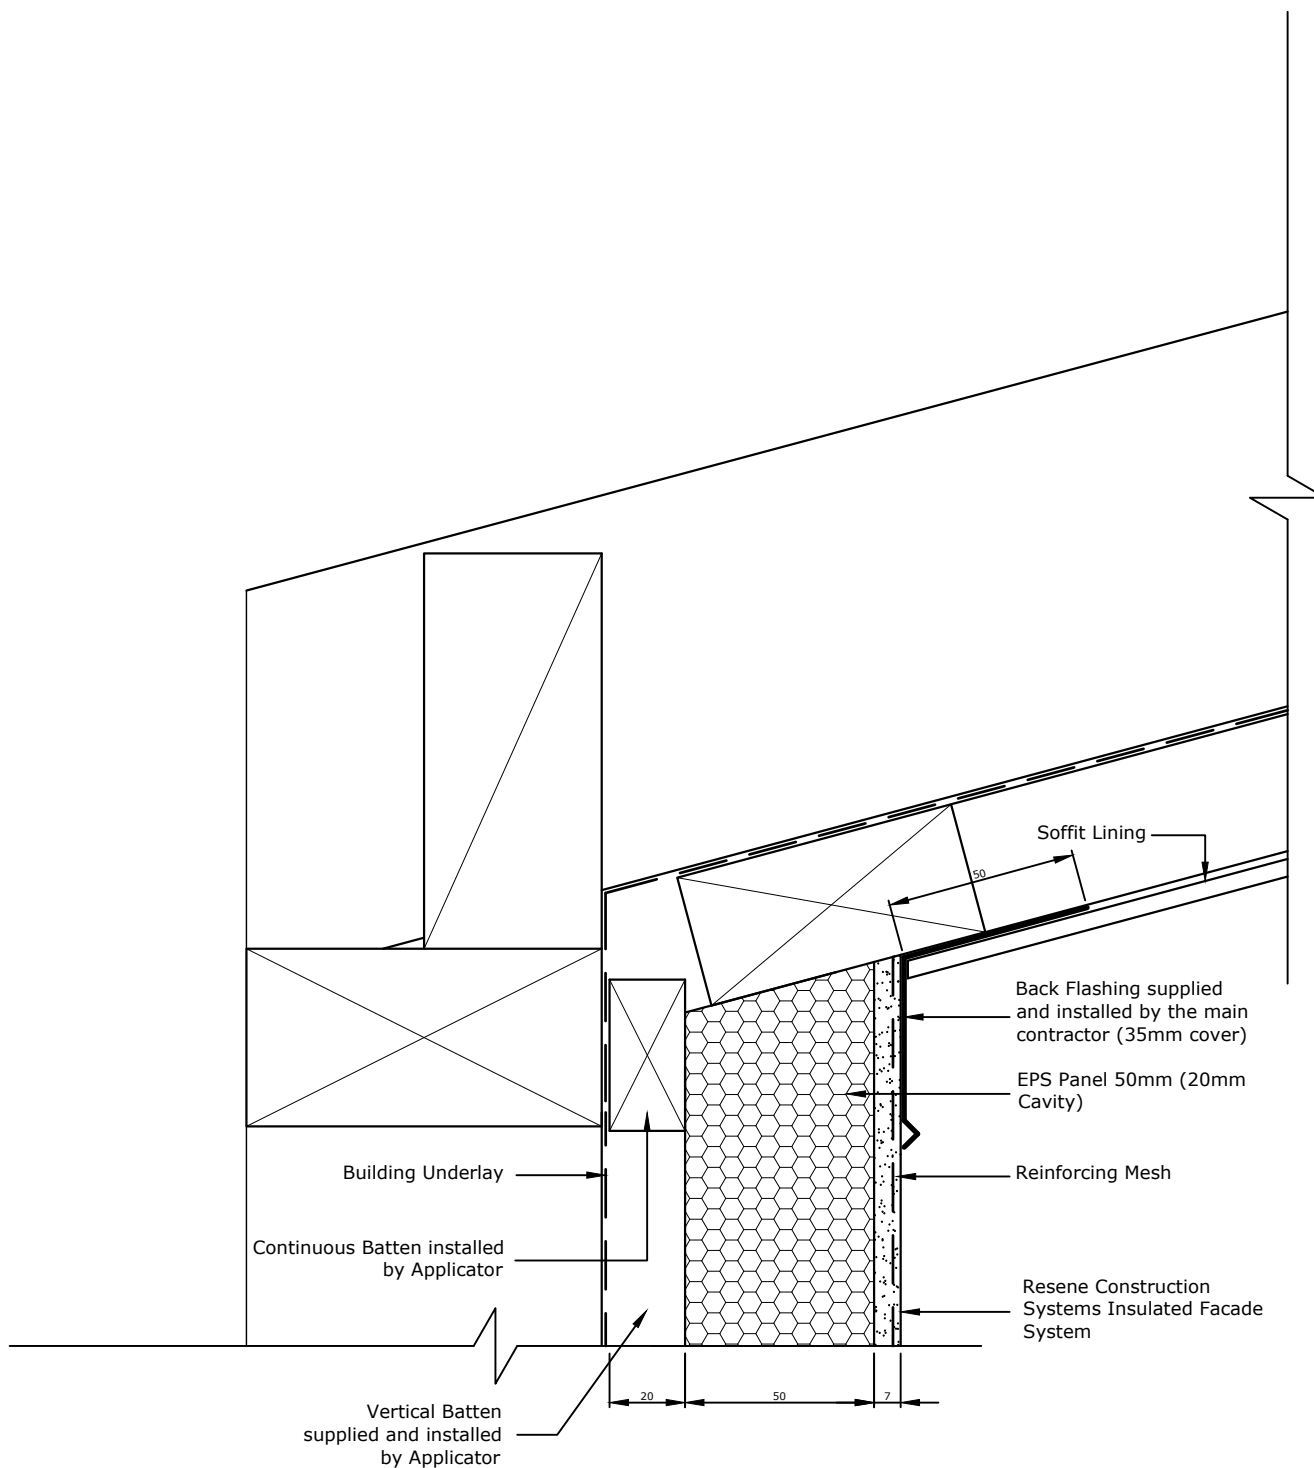

TradeSpec™ and RenderSpec™ are Registered Trademarks, both Documents are available on the Resene Construction Systems

Resene 
Construction Systems

CONFIDENTIALITY: No part of this publication may be reproduced or transmitted other than the intended use by Resene Construction Systems without written consent from the author.

System
 Insulated Facade System


Substrate
 EPS Panel 50mm (20mm Cavity)

Drawing Name
 Raking Soffit - Option 1


Scale
 1 : 2 @ A4

Date
 1 November 2017

Sheet
 71.08.30

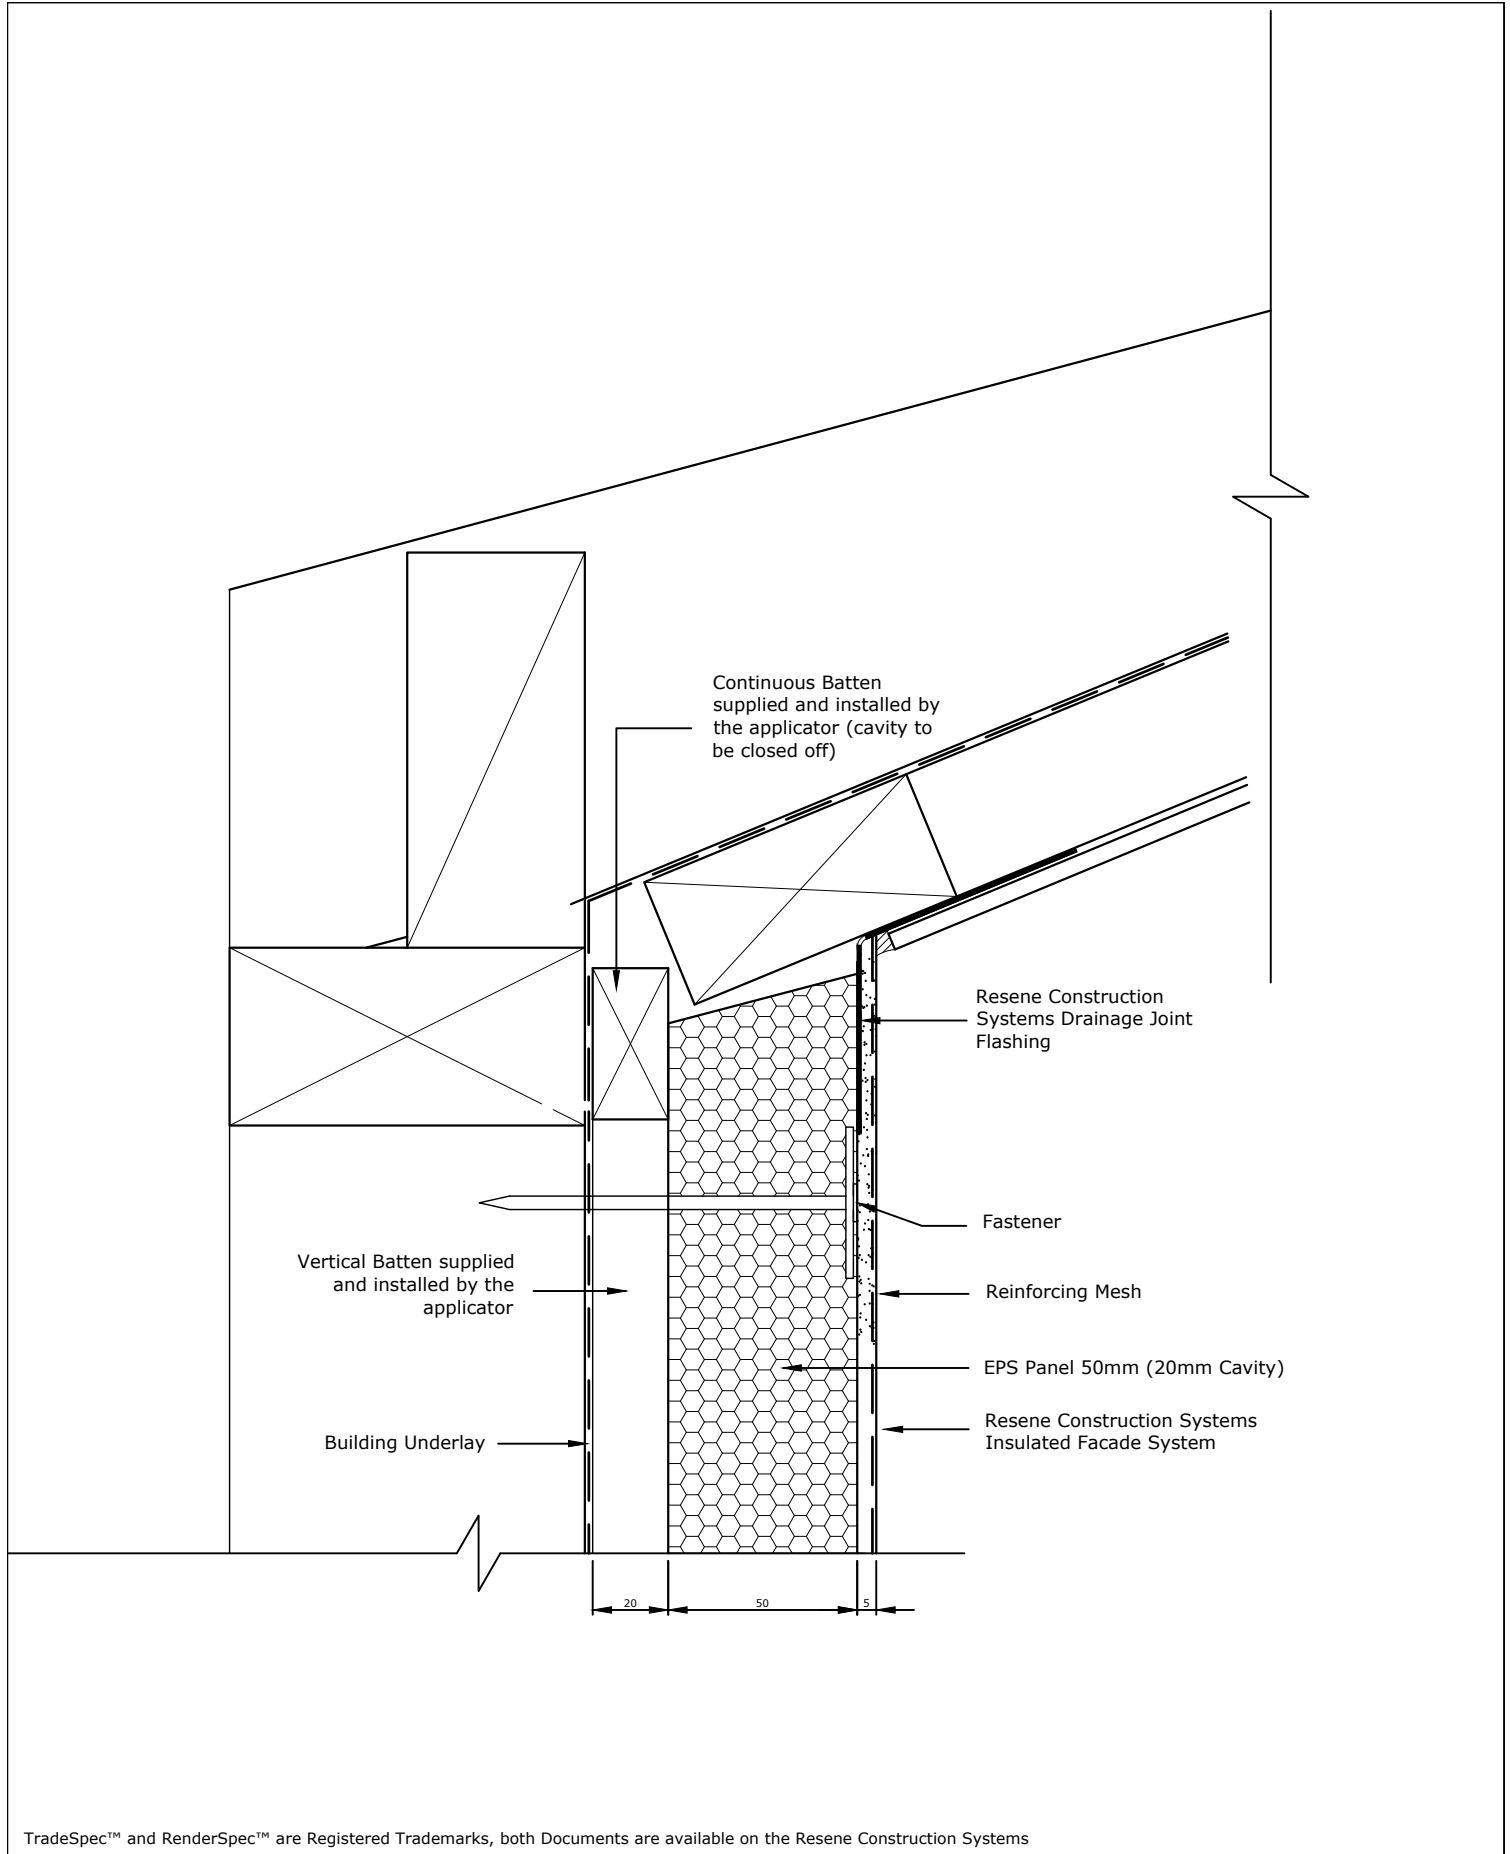

TradeSpec™ and RenderSpec™ are Registered Trademarks, both Documents are available on the Resene Construction Systems

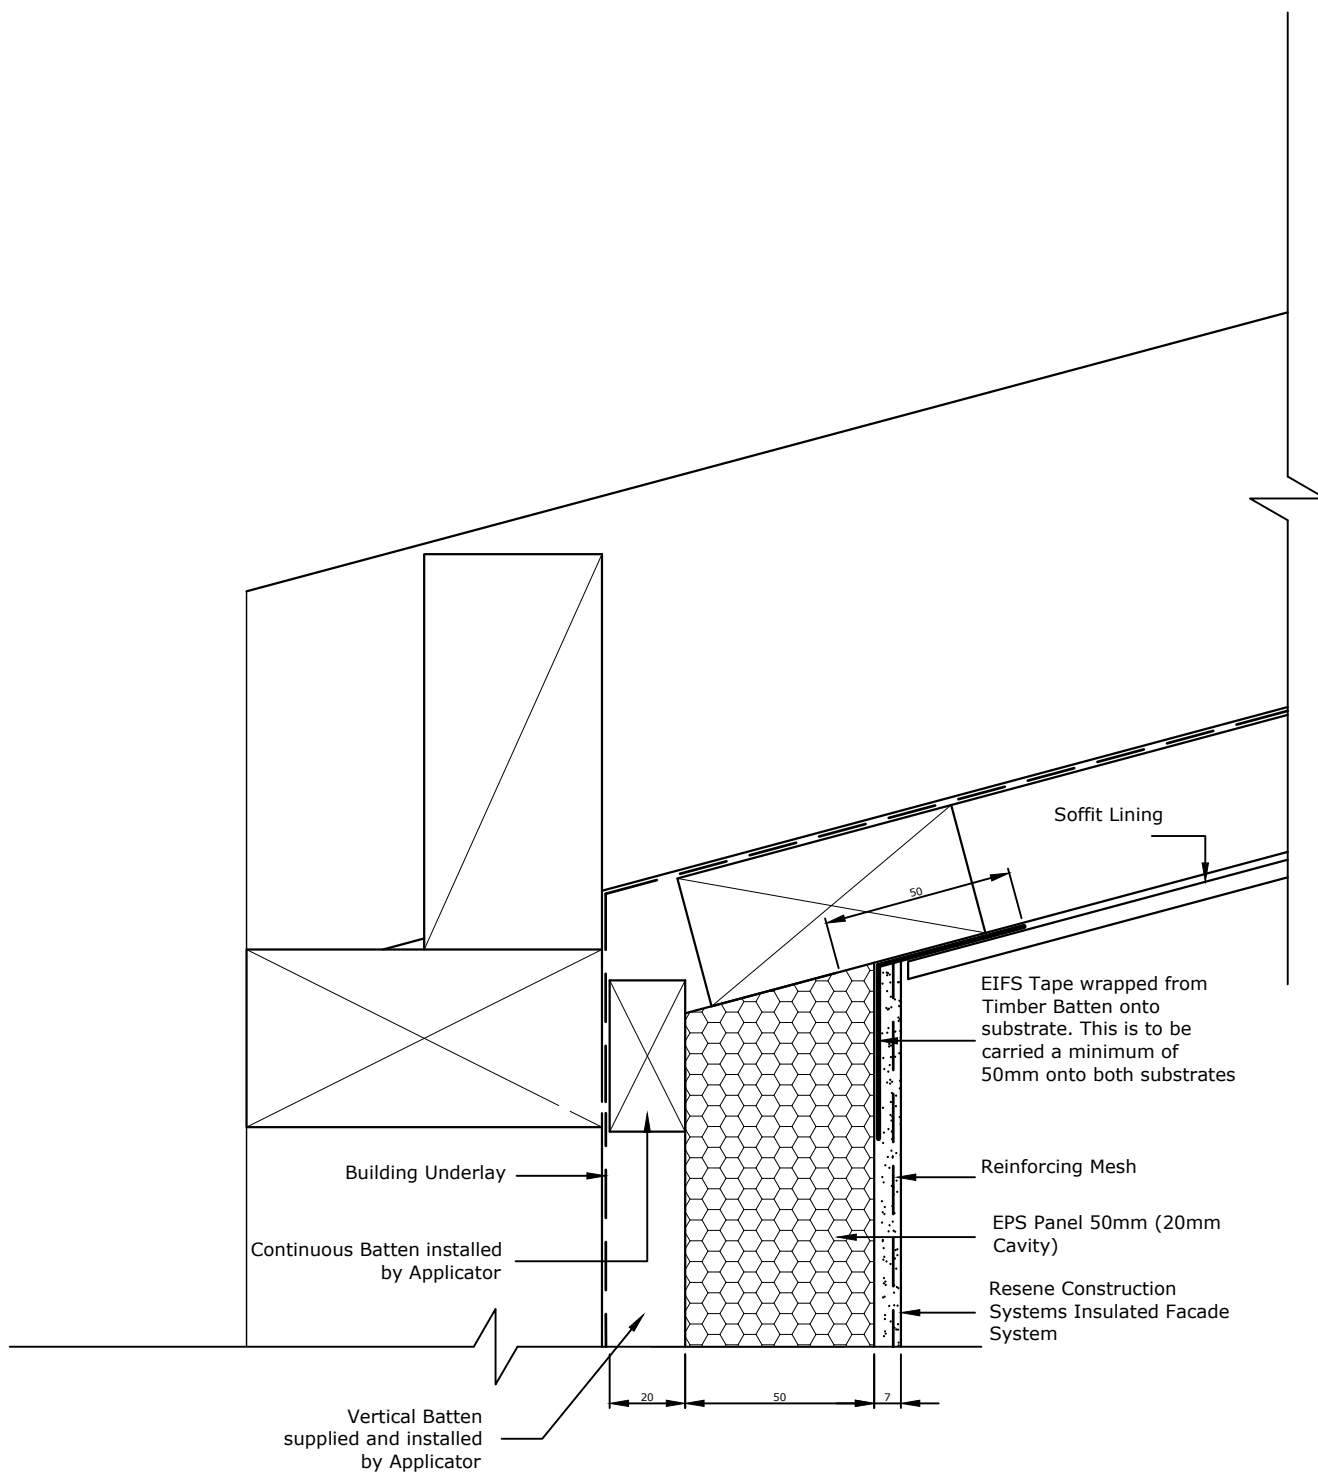

TradeSpec™ and RenderSpec™ are Registered Trademarks, both Documents are available on the Resene Construction Systems

Resene 
Construction Systems

CONFIDENTIALITY: No part of this publication may be reproduced or transmitted other than the intended use by Resene Construction Systems without written consent from the author.

System
 Insulated Facade System


Substrate
 EPS Panel 50mm (20mm Cavity)

Drawing Name
 Raking Soffit - Option 3

Scale
 1 : 2 @ A4

Date
 1 November 2017

Sheet
 71.08.32

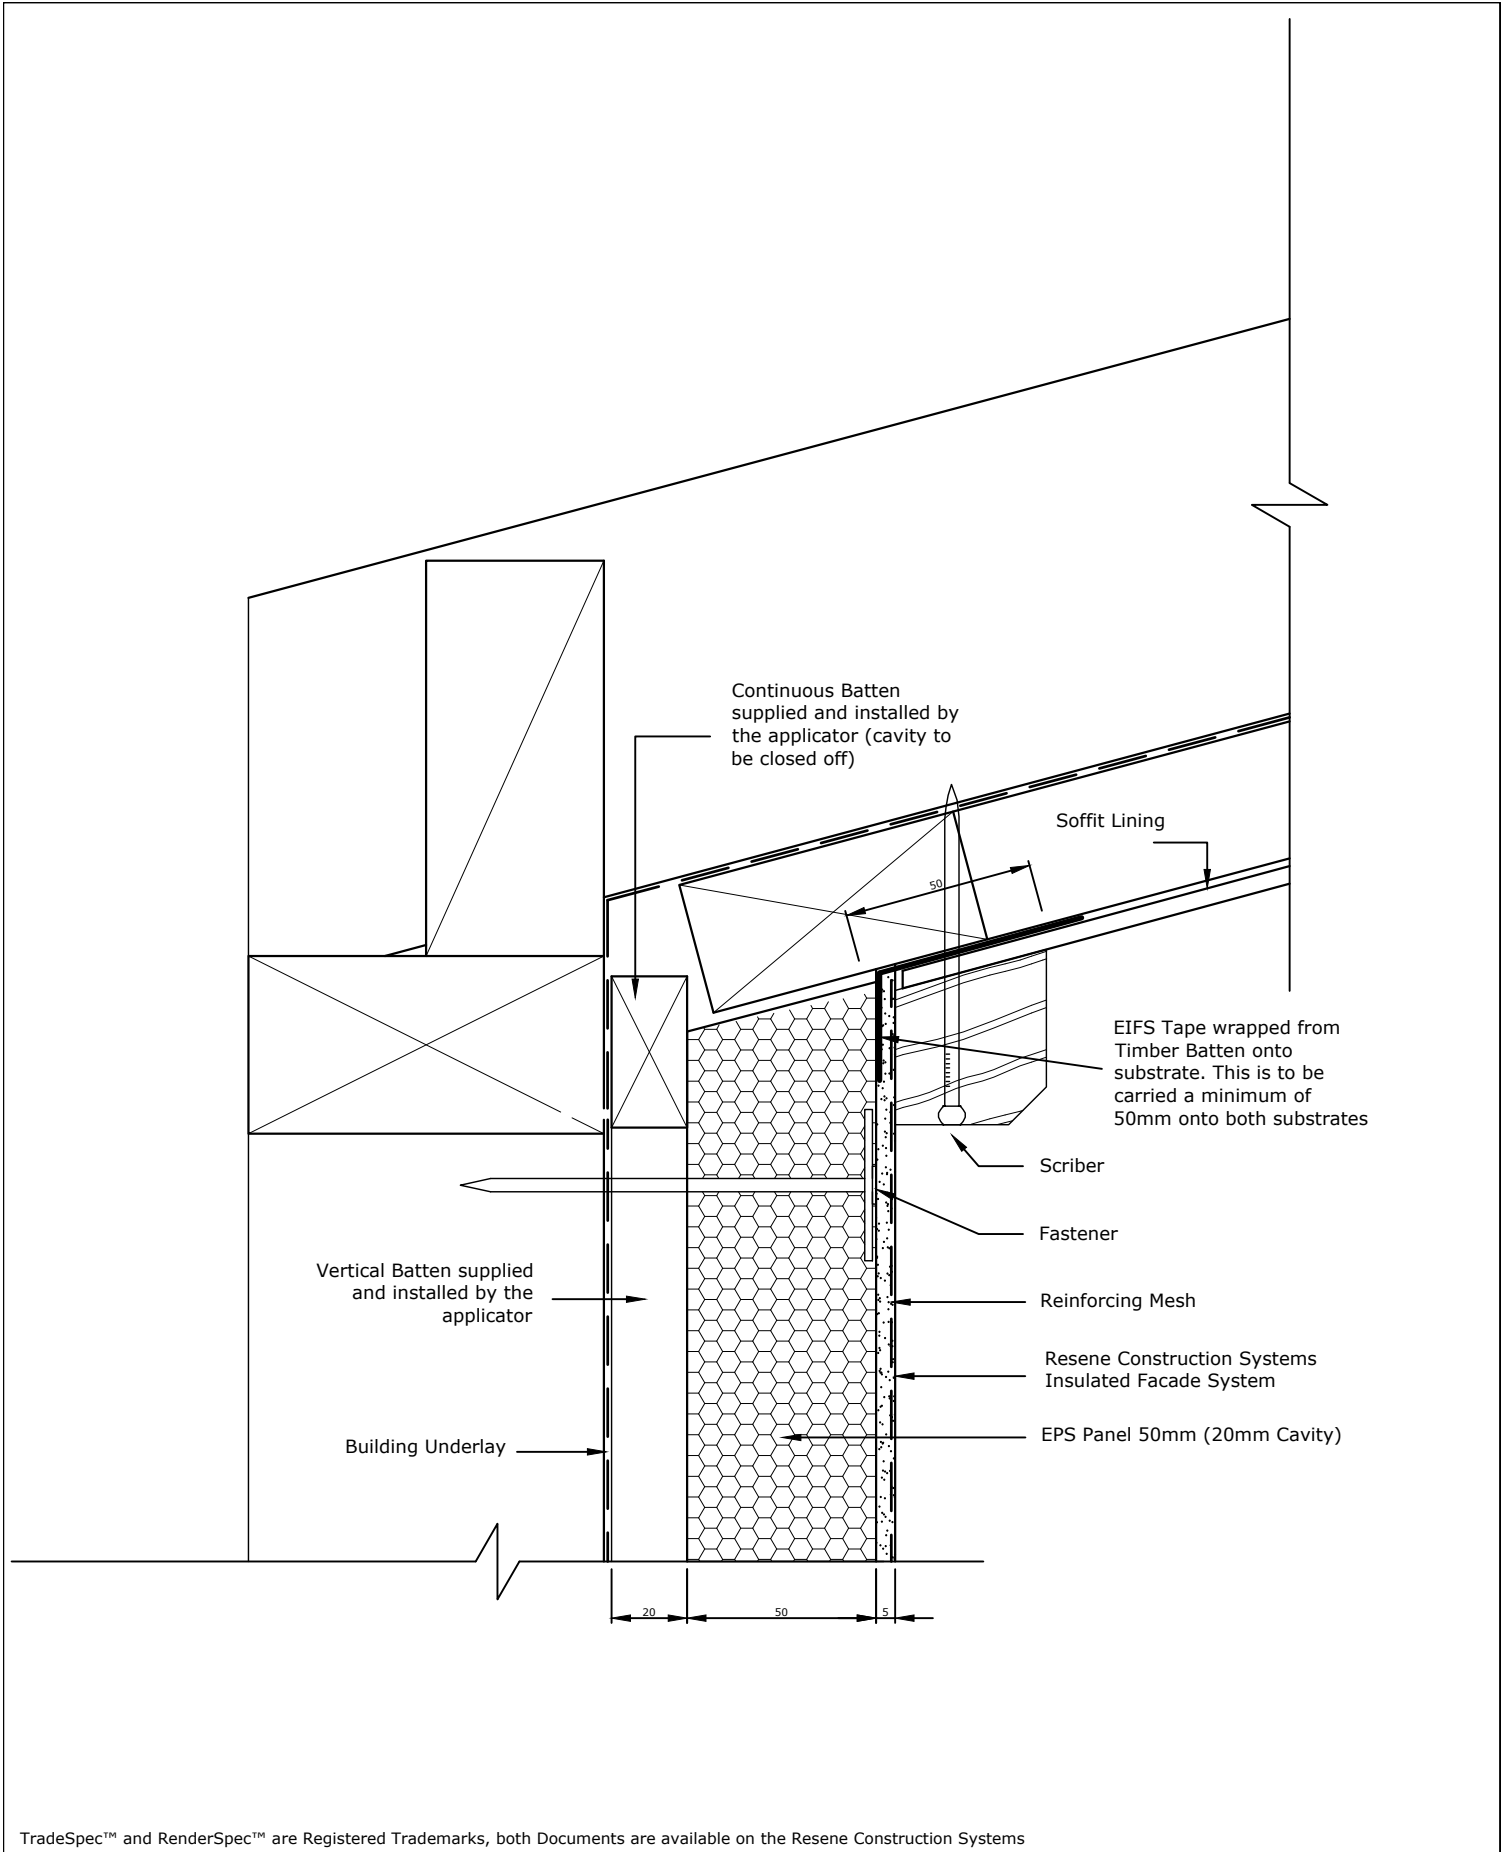

TradeSpec™ and RenderSpec™ are Registered Trademarks, both Documents are available on the Resene Construction Systems

Resene 
Construction Systems

CONFIDENTIALITY: No part of this publication may be reproduced or transmitted other than the intended use by Resene Construction Systems without written consent from the author.

System
 Insulated Facade System


Substrate
 EPS Panel 50mm (20mm Cavity)

Drawing Name
 Raking Soffit - Option 4

Scale
 1 : 2 @ A4

Date
 1 November 2017

Sheet
 71.08.33

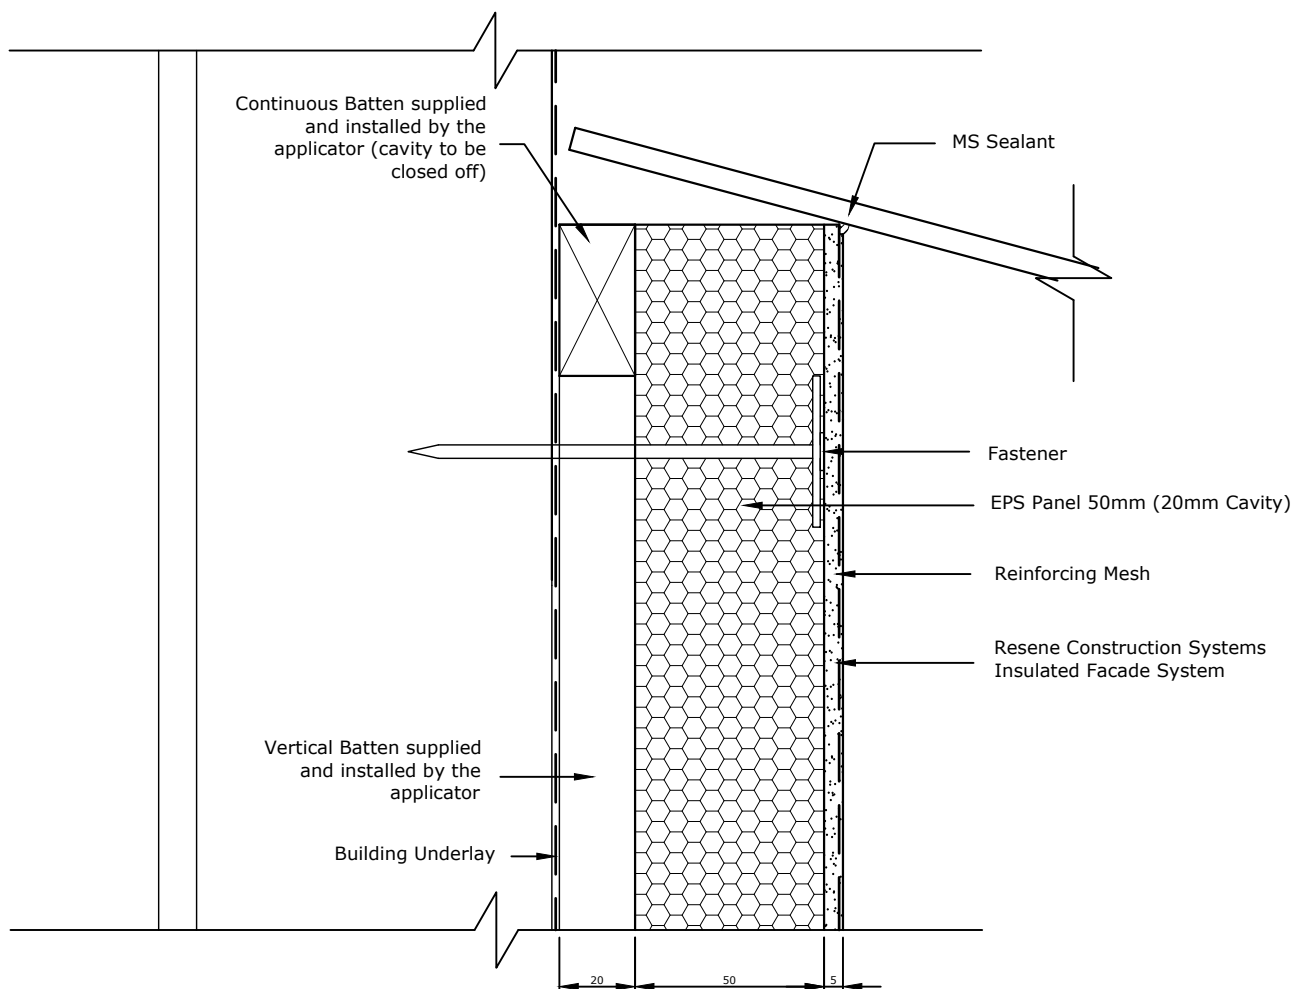

TradeSpec™ and RenderSpec™ are Registered Trademarks, both Documents are available on the Resene Construction Systems

Resene 
Construction Systems

CONFIDENTIALITY: No part of this publication may be reproduced or transmitted other than the intended use by Resene Construction Systems without written consent from the author.

System
 Insulated Facade System


Substrate
 EPS Panel 50mm (20mm Cavity)


Drawing Name
 Sloping Soffit


Scale
 1 : 2 @ A4

Date
 1 November 2017

Sheet
 71.08.35

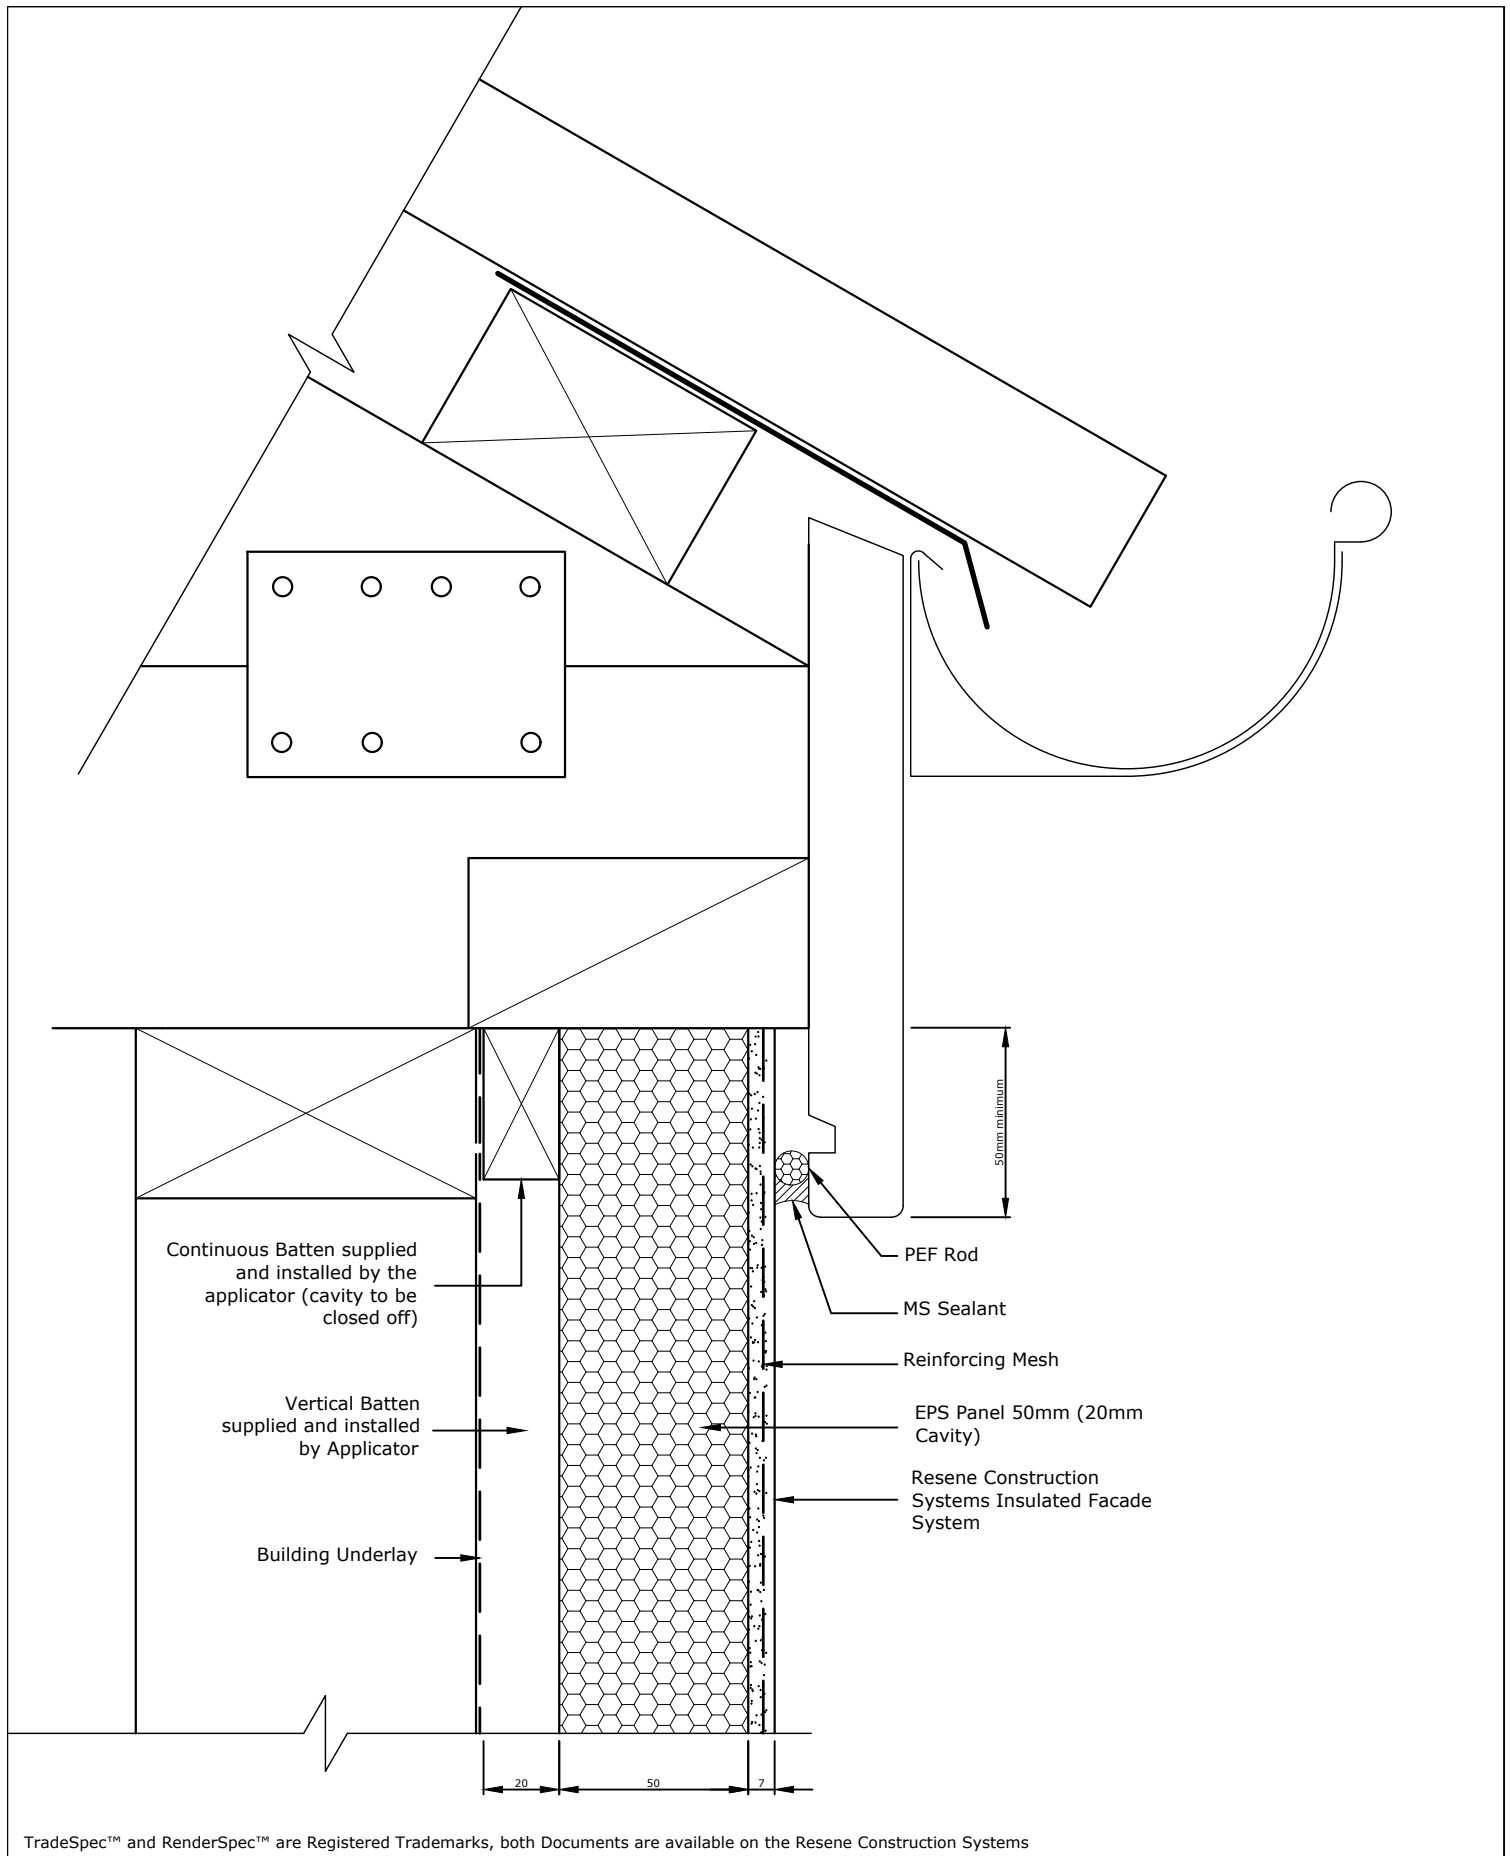

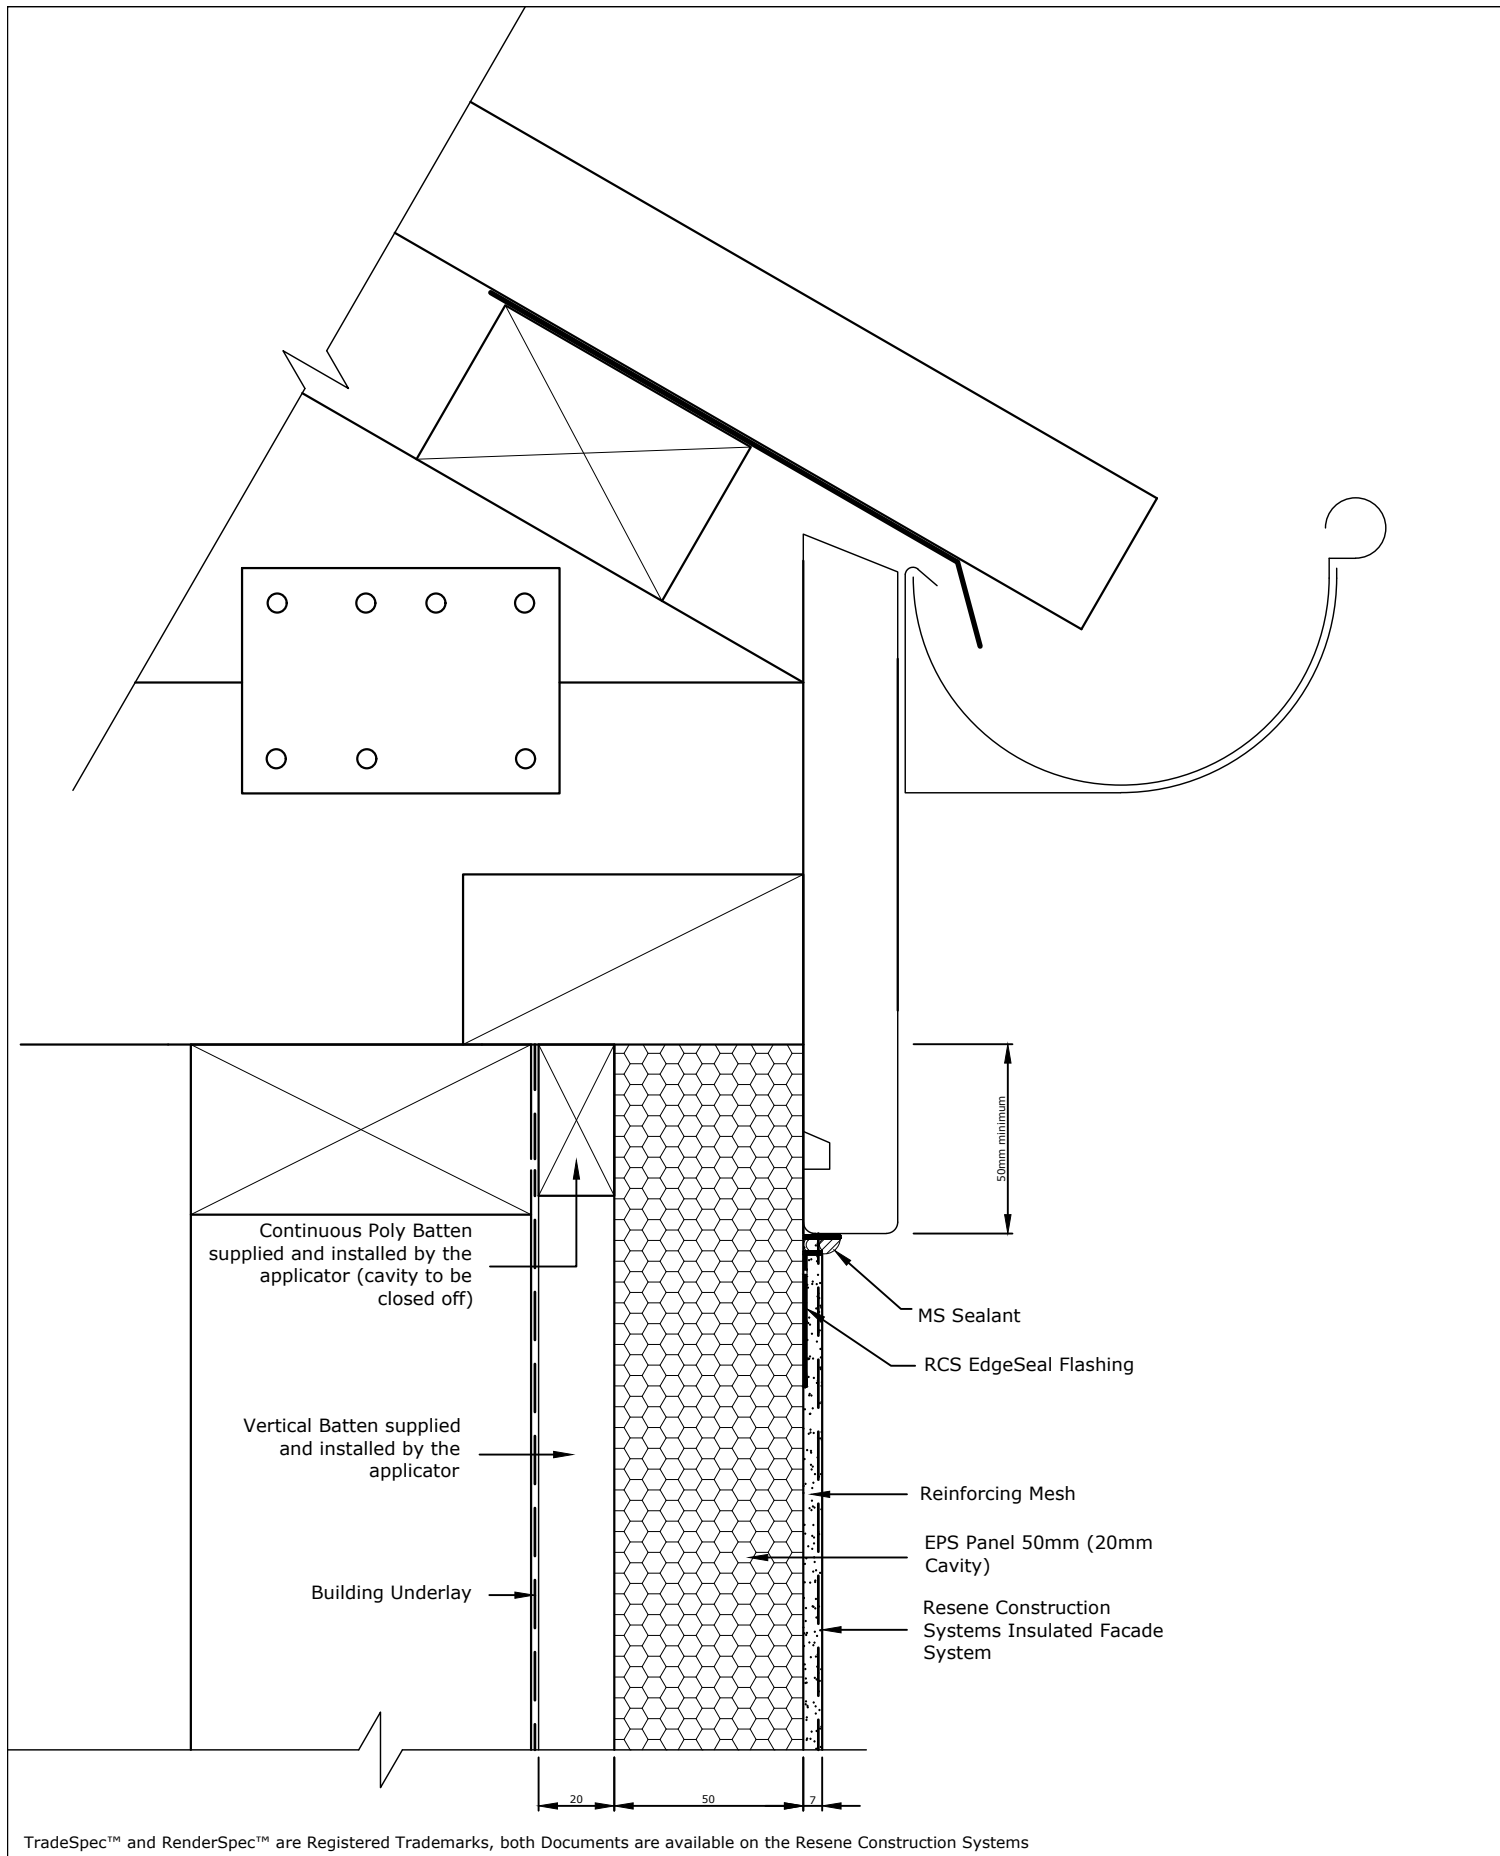

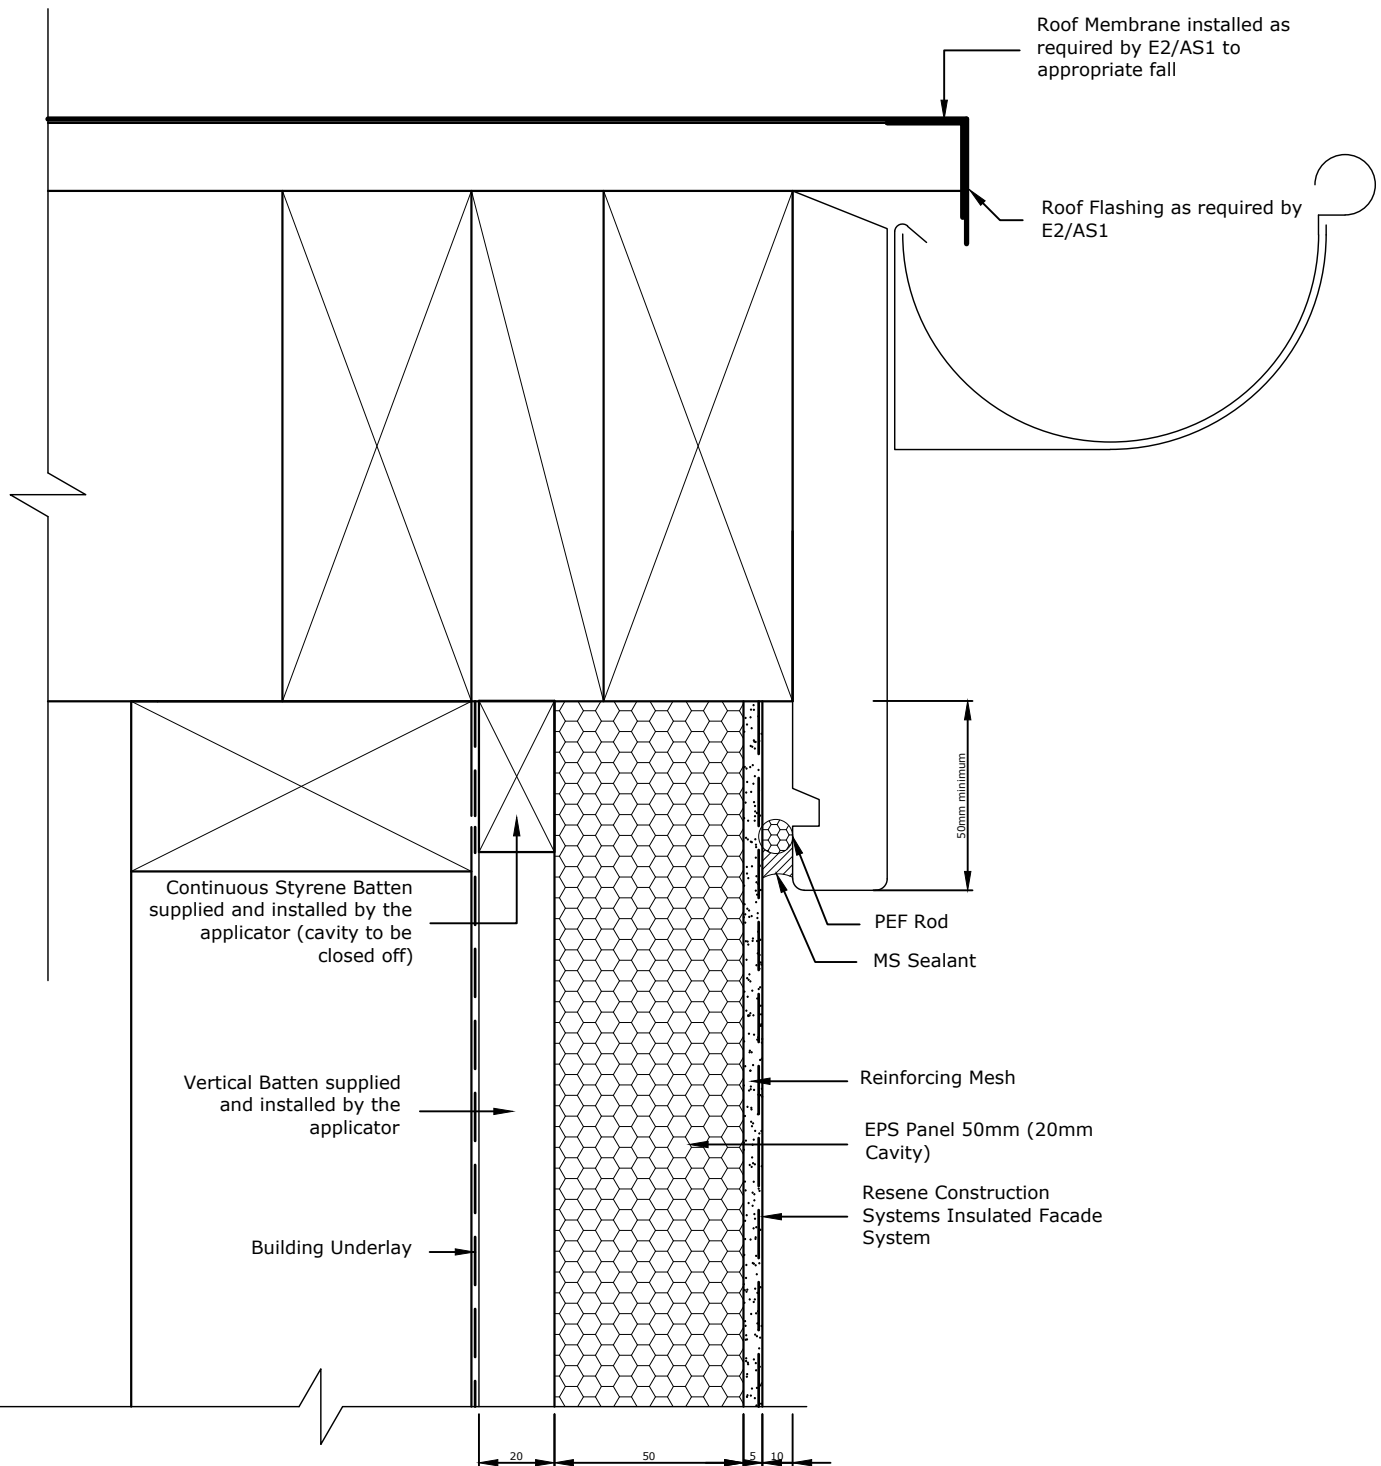

TradeSpec™ and RenderSpec™ are Registered Trademarks, both Documents are available on the Resene Construction Systems

Resene 
Construction Systems

CONFIDENTIALITY: No part of this publication may be reproduced or transmitted other than the intended use by Resene Construction Systems without written consent from the author.

System
 Insulated Facade System


Substrate
 EPS Panel 50mm (20mm Cavity)

Drawing Name
 Face Fixed Fascia - Option 3

Scale
 1 : 2 @ A4

Date
 1 November 2017

Sheet
 71.08.42

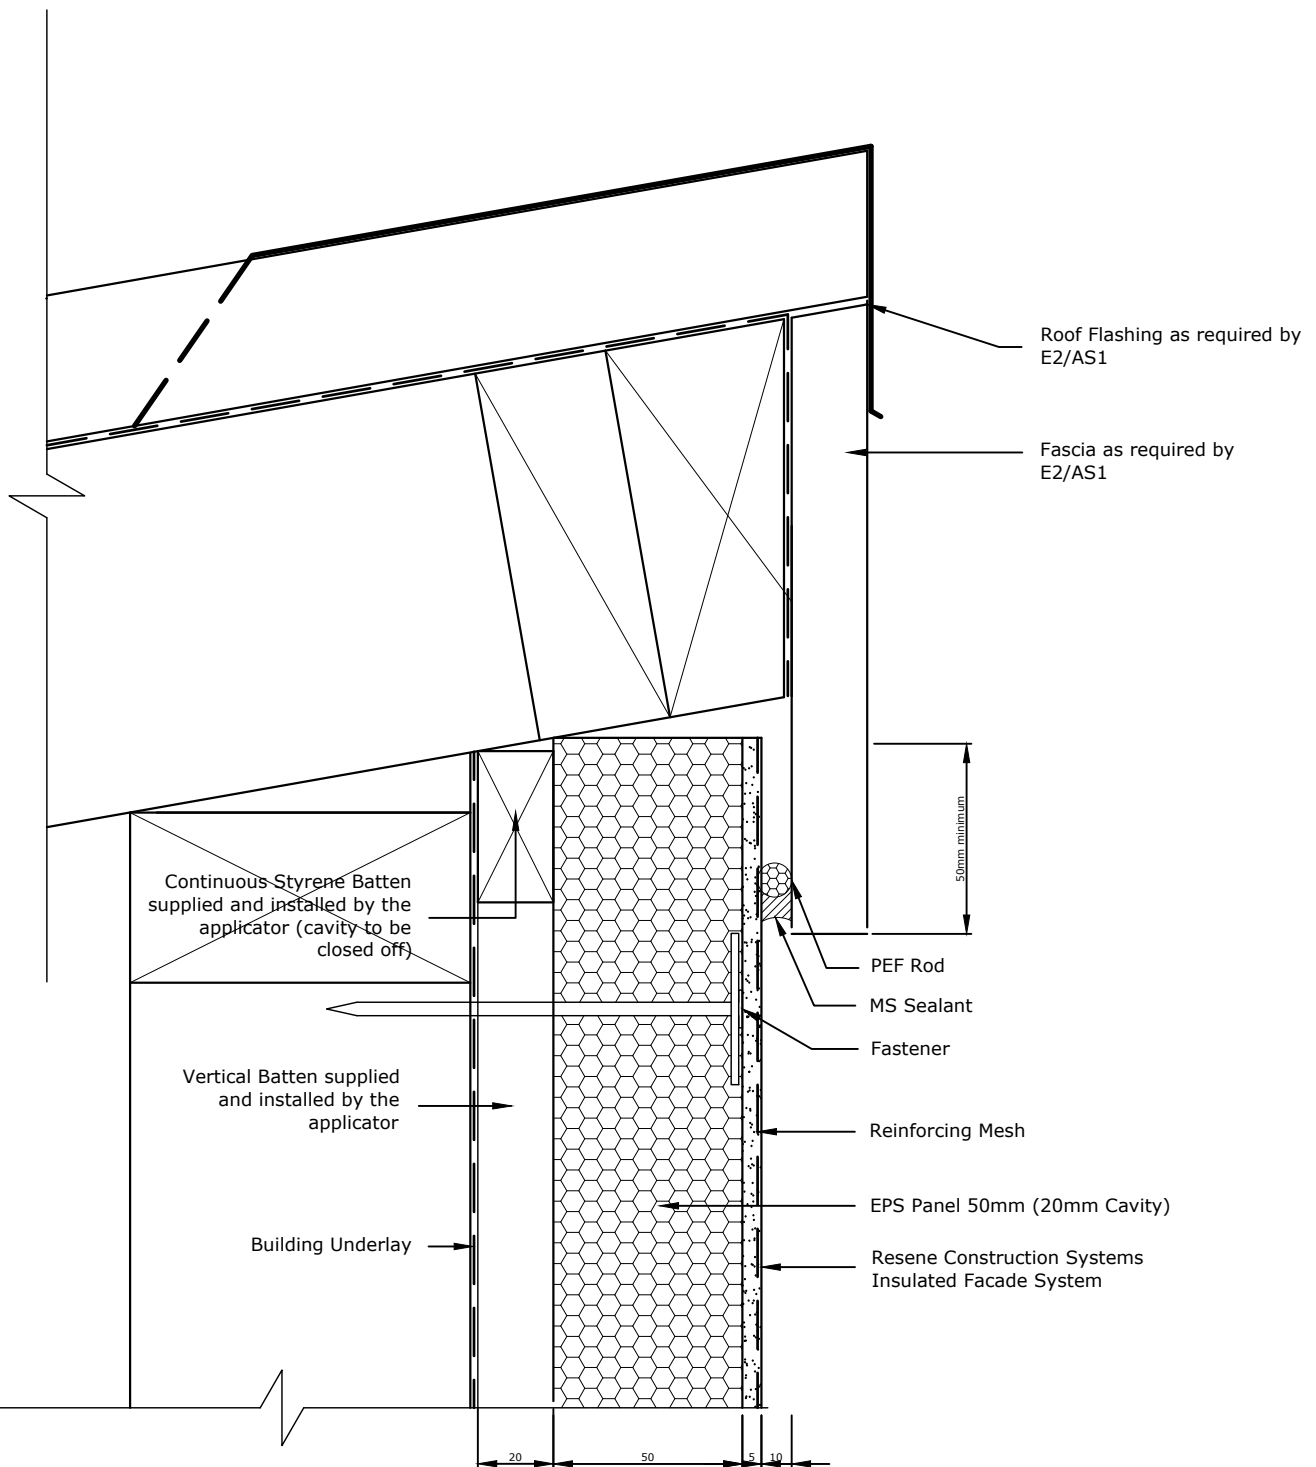

TradeSpec™ and RenderSpec™ are Registered Trademarks, both Documents are available on the Resene Construction Systems

Resene 
Construction Systems

CONFIDENTIALITY: No part of this publication may be reproduced or transmitted other than the intended use by Resene Construction Systems without written consent from the author.

System
 Insulated Facade System


Substrate
 EPS Panel 50mm (20mm Cavity)

Drawing Name
 Face Fixed Fascia - Option 4

Scale
 1 : 2 @ A4

Date
 1 November 2017

Sheet
 71.08.43

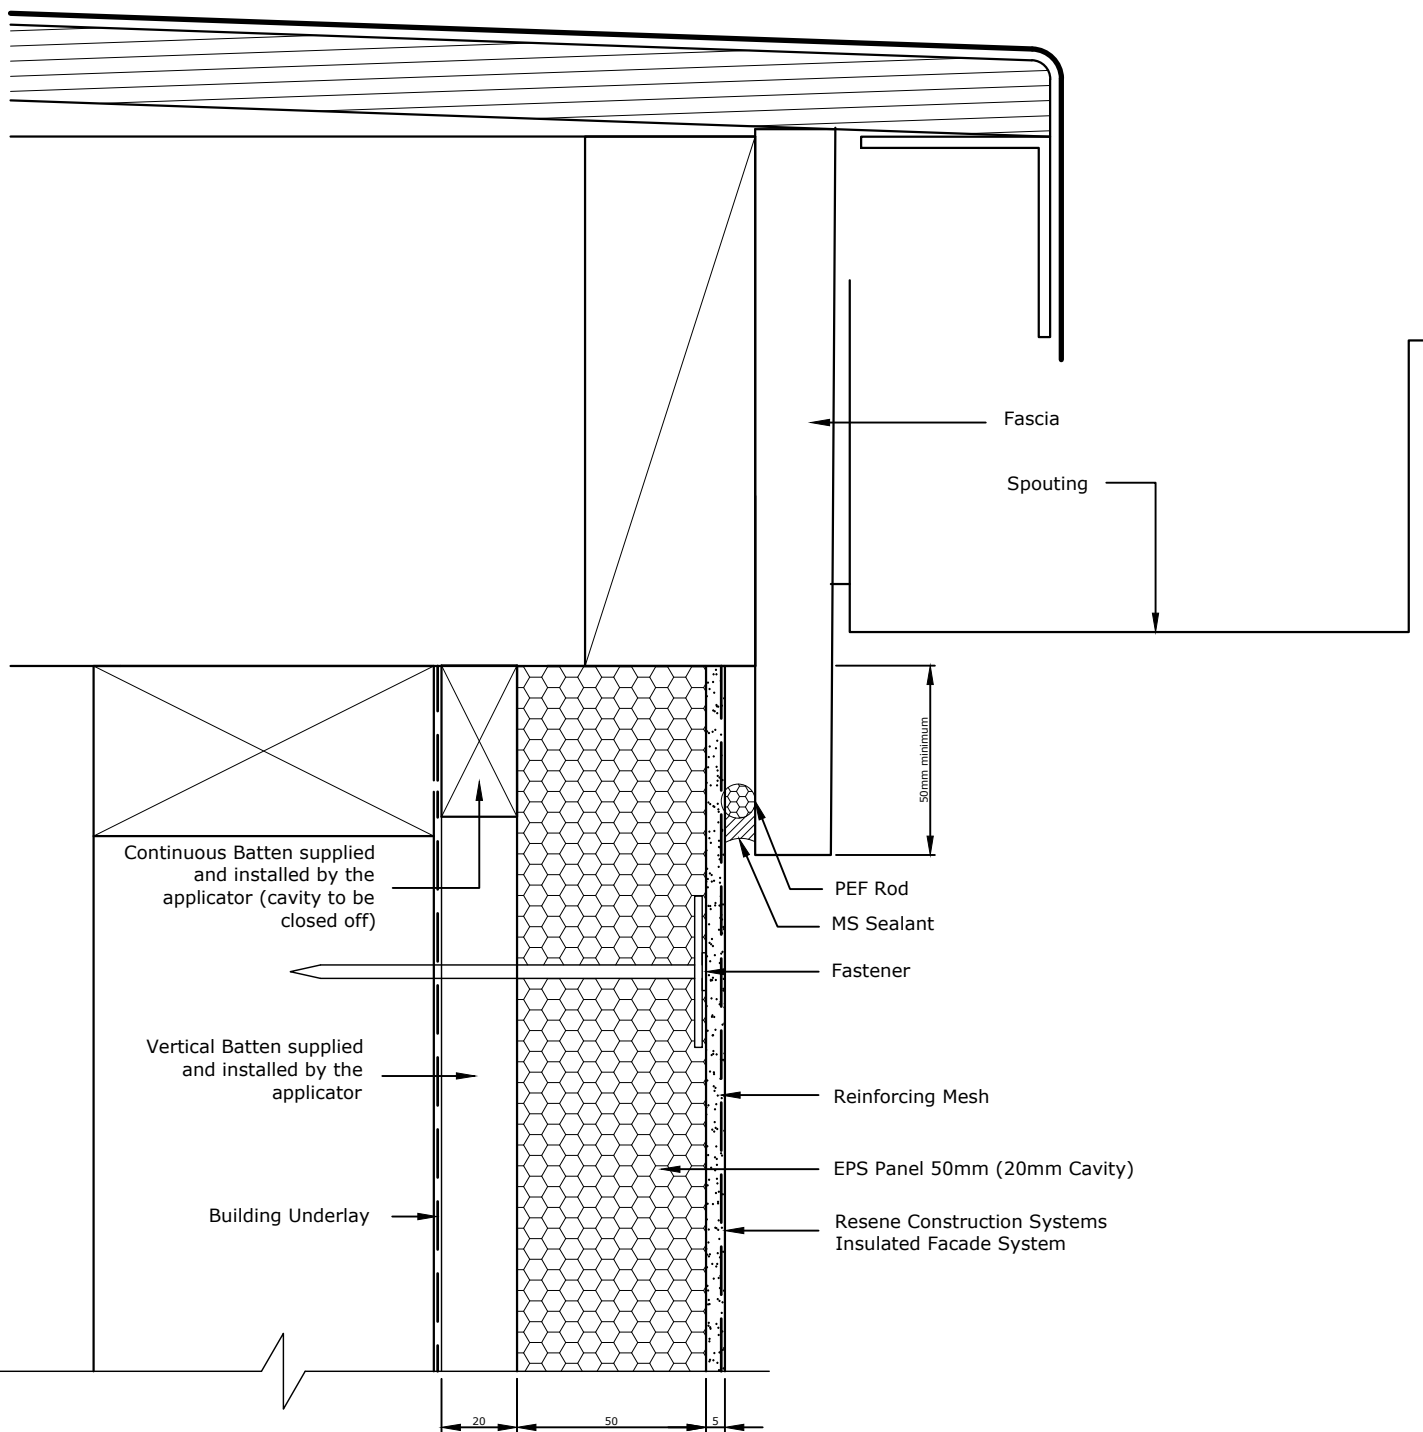

TradeSpec™ and RenderSpec™ are Registered Trademarks, both Documents are available on the Resene Construction Systems

Resene 
Construction Systems

CONFIDENTIALITY: No part of this publication may be reproduced or transmitted other than the intended use by Resene Construction Systems without written consent from the author.

System
 Insulated Facade System


Substrate
 EPS Panel 50mm (20mm Cavity)

Drawing Name
 Face Fixed Fascia - Membrane Roof

Scale
 1 : 2 @ A4

Date
 1 November 2017

Sheet
 71.08.44

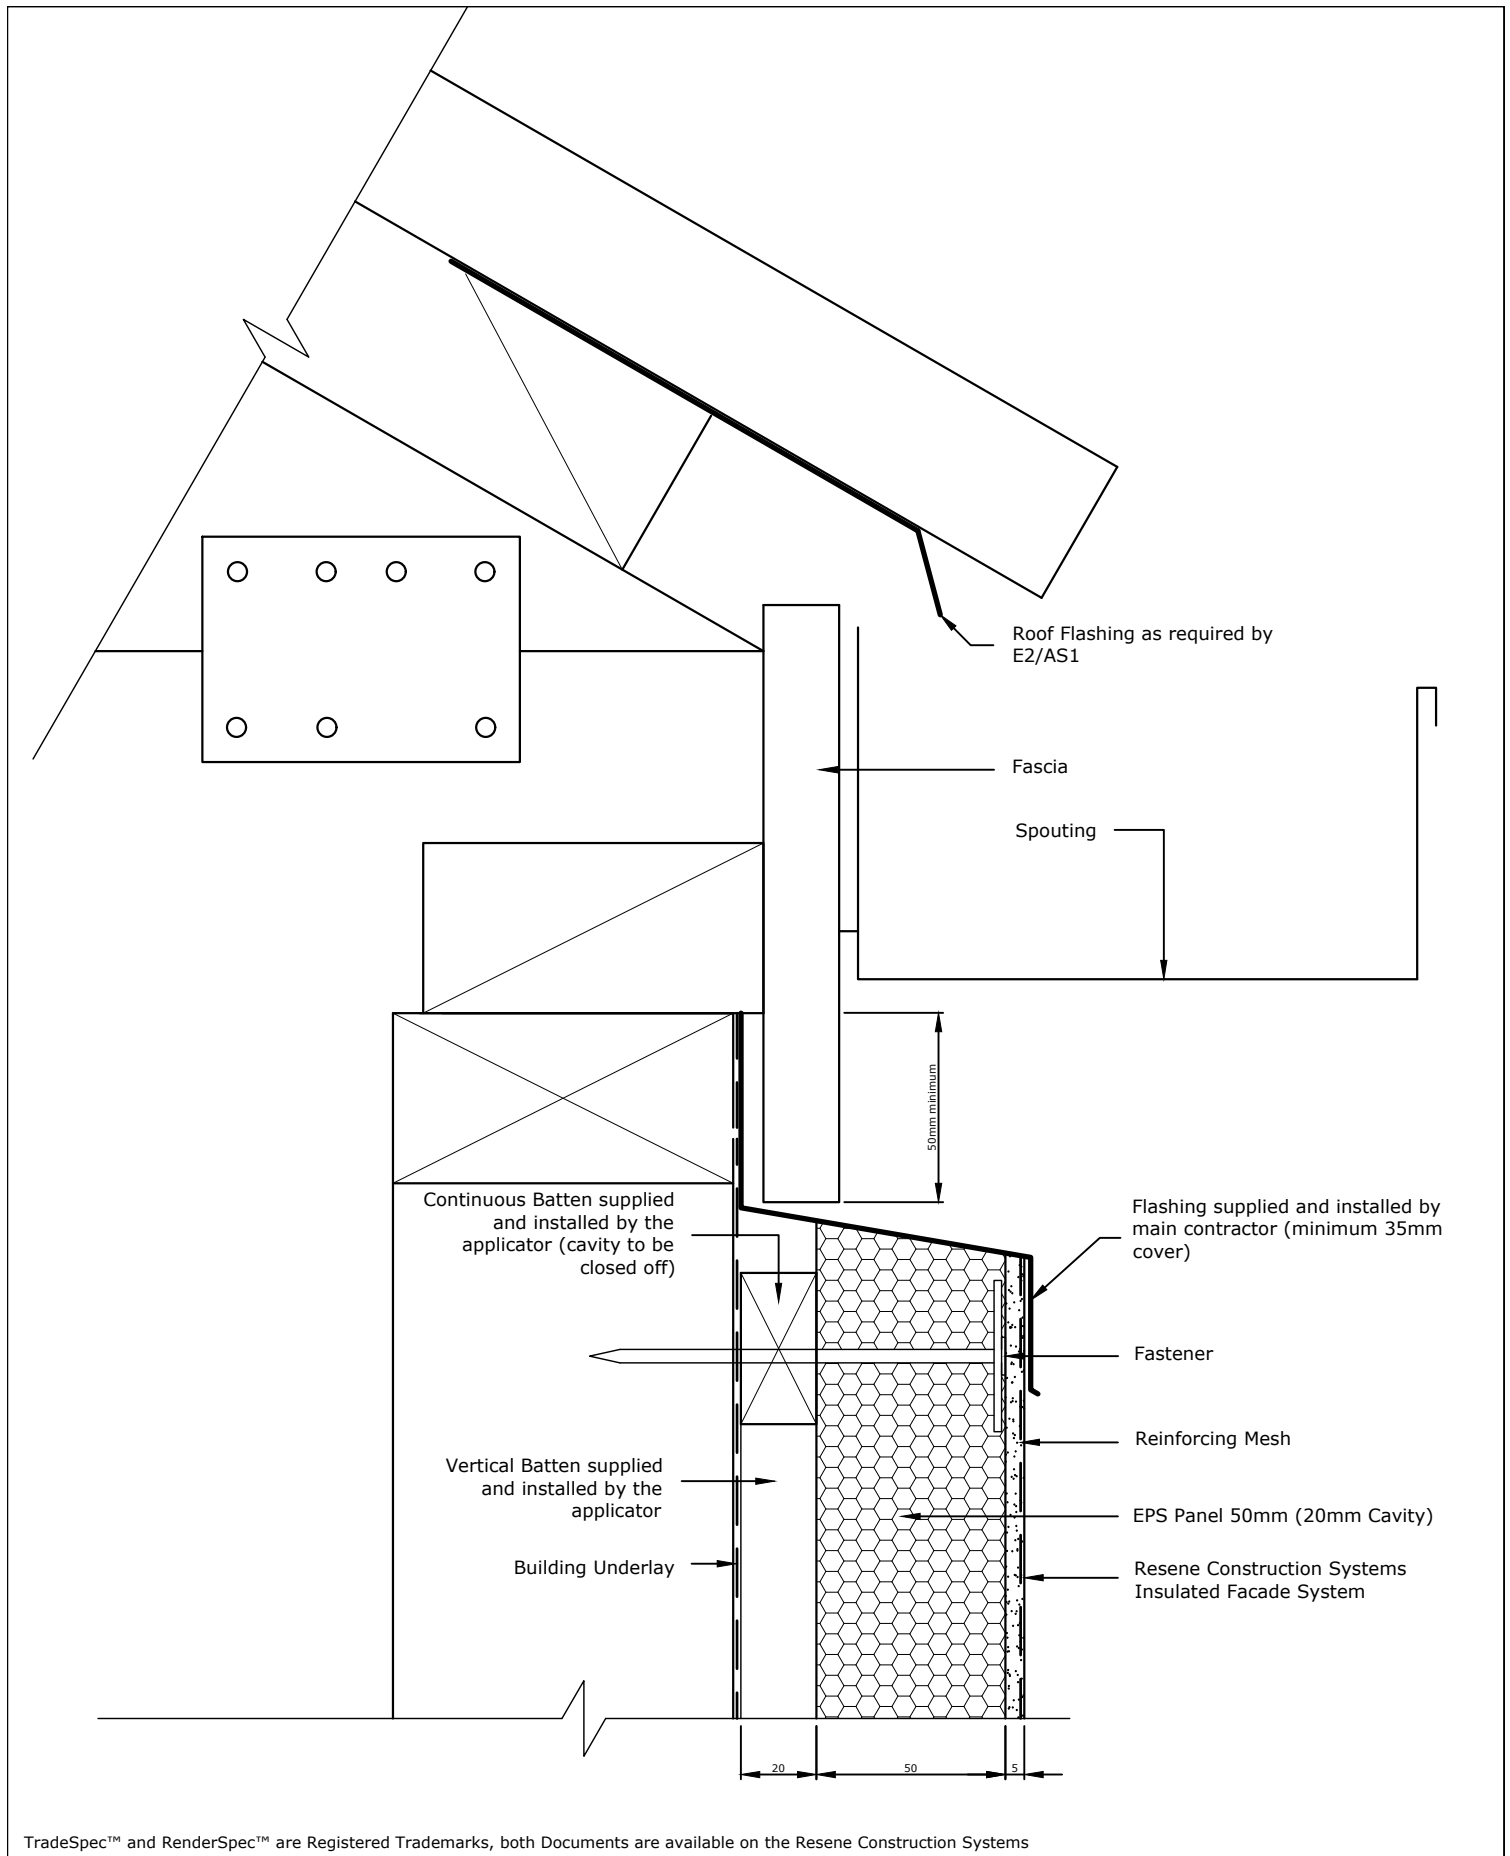

TradeSpec™ and RenderSpec™ are Registered Trademarks, both Documents are available on the Resene Construction Systems

Resene 
Construction Systems

CONFIDENTIALITY: No part of this publication may be reproduced or transmitted other than the intended use by Resene Construction Systems without written consent from the author.

System
 Insulated Facade System


Substrate
 EPS Panel 50mm (20mm Cavity)

Drawing Name
 Existing Fascia

Scale
 1 : 2 @ A4

Date
 1 November 2017

Sheet
 71.08.45

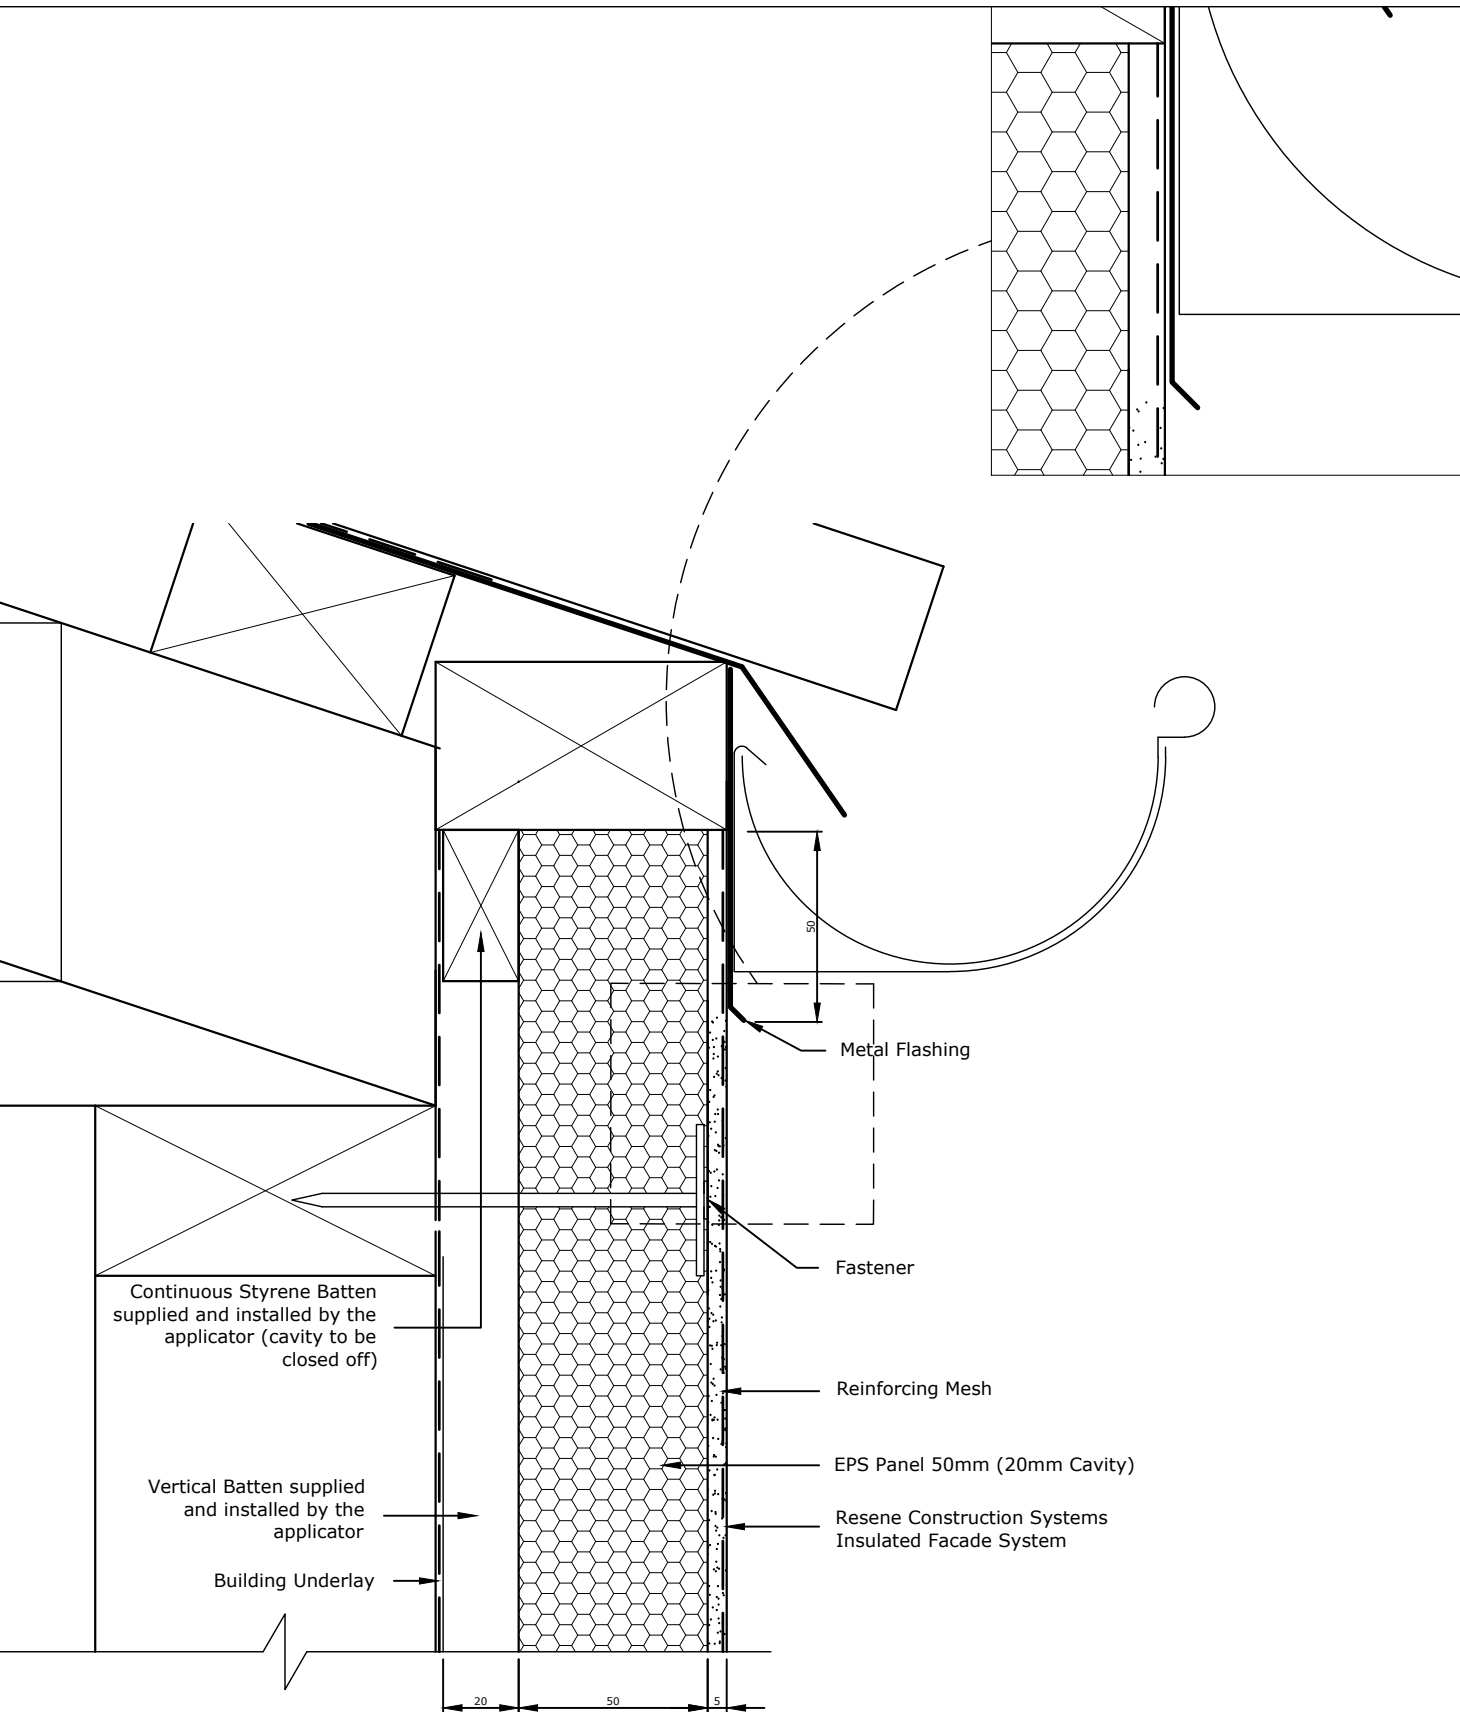

adeSpec™ and RenderSpec™ are Registered Trademarks, both Documents are available on the Resene Construction Systems

Resene 
Construction Systems

System
 Insulated Facade System

Substrate
 EPS Panel 50mm (20mm Cavity)


Drawing Name
 Face Fixed Fascia - Option 7


Scale
 1 : 2 @ A4

Date
 8 September 2020

Sheet
 71.08.46

CONFIDENTIALITY: No part of this publication may be reproduced or transmitted other than the intended use by Resene Construction Systems without written consent from the author.

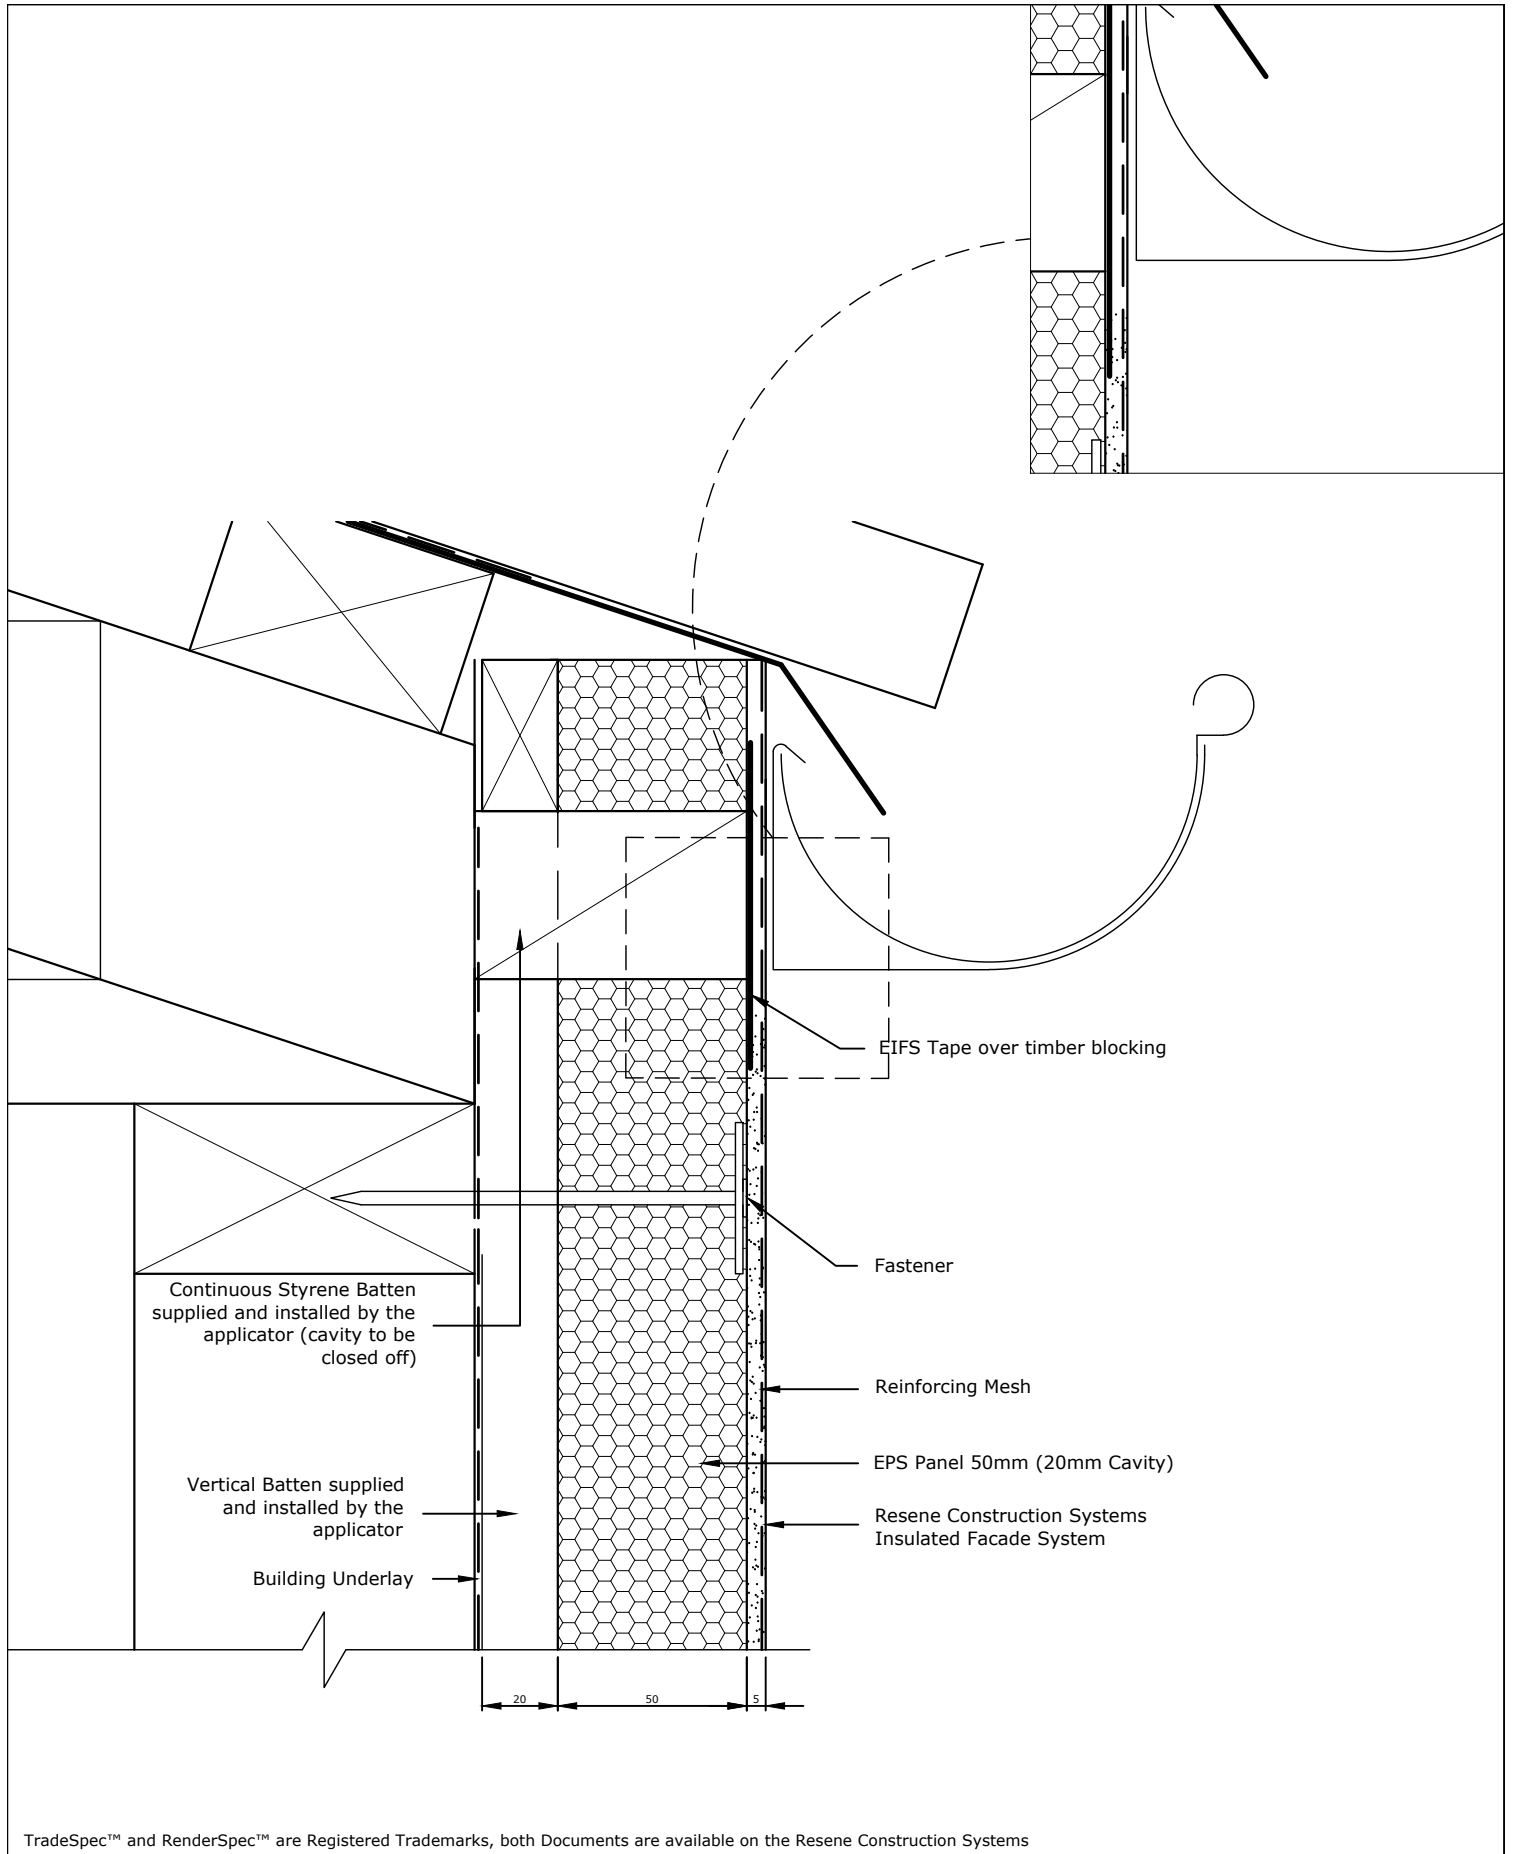

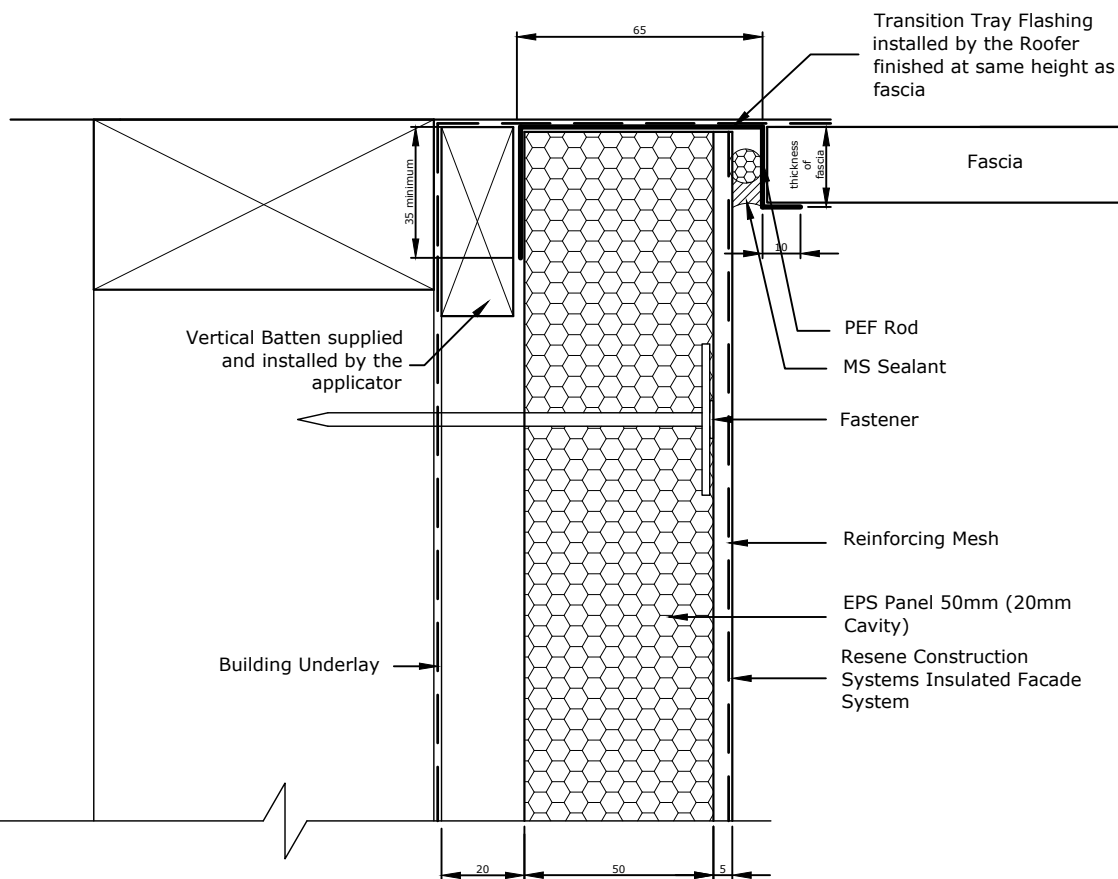

TradeSpec™ and RenderSpec™ are Registered Trademarks, both Documents are available on the Resene Construction Systems

Resene 
Construction Systems

CONFIDENTIALITY: No part of this publication may be reproduced or transmitted other than the intended use by Resene Construction Systems without written consent from the author.

System
 Insulated Facade System


Substrate
 EPS Panel 50mm (20mm Cavity)

Drawing Name
 Fascia Transition Tray - Corner

Scale
 1 : 2 @ A4

Date
 1 November 2017

Sheet
 71.08.50

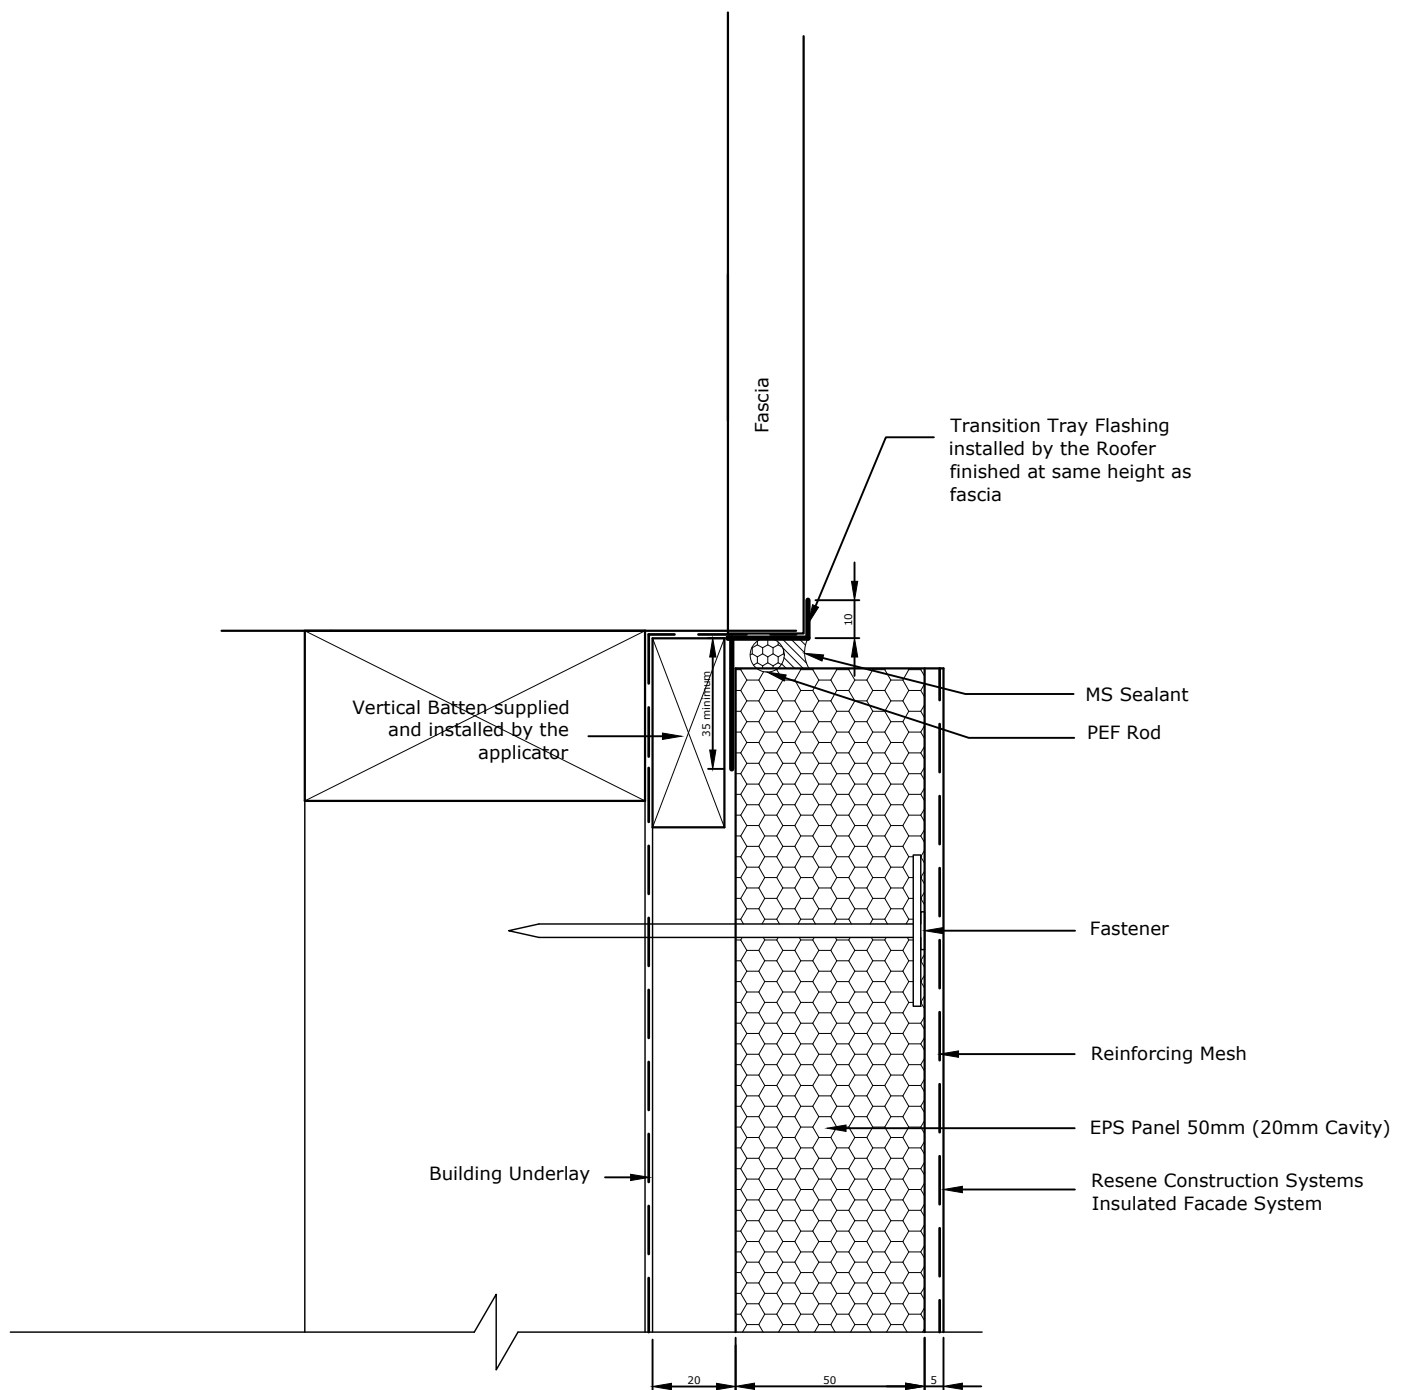

TradeSpec™ and RenderSpec™ are Registered Trademarks, both Documents are available on the Resene Construction Systems

Resene 
Construction Systems

CONFIDENTIALITY: No part of this publication may be reproduced or transmitted other than the intended use by Resene Construction Systems without written consent from the author.

System
 Insulated Facade System


Substrate
 EPS Panel 50mm (20mm Cavity)

Drawing Name
 Fascia Transition Tray - In Line

Scale
 1 : 2 @ A4

Date
 1 November 2017

Sheet
 71.08.51

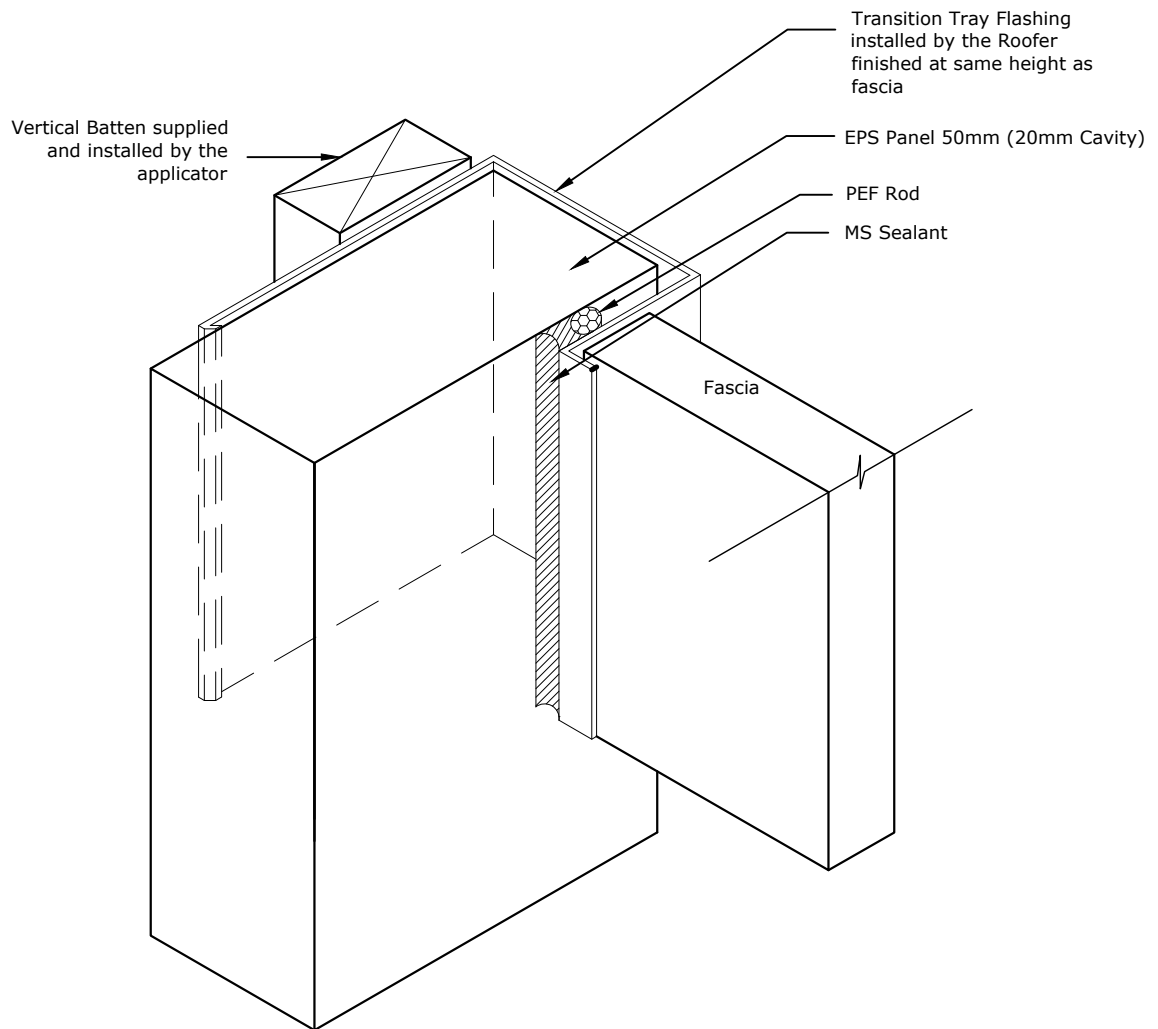

TradeSpec™ and RenderSpec™ are Registered Trademarks, both Documents are available on the Resene Construction Systems

Resene 
Construction Systems

CONFIDENTIALITY: No part of this publication may be reproduced or transmitted other than the intended use by Resene Construction Systems without written consent from the author.

System
 Insulated Facade System


Substrate
 EPS Panel 50mm (20mm Cavity)

Drawing Name
 Fascia Transition Tray - Corner Isometric

Scale
 1 : 2 @ A4

Date
 1 November 2017

Sheet
 71.08.52

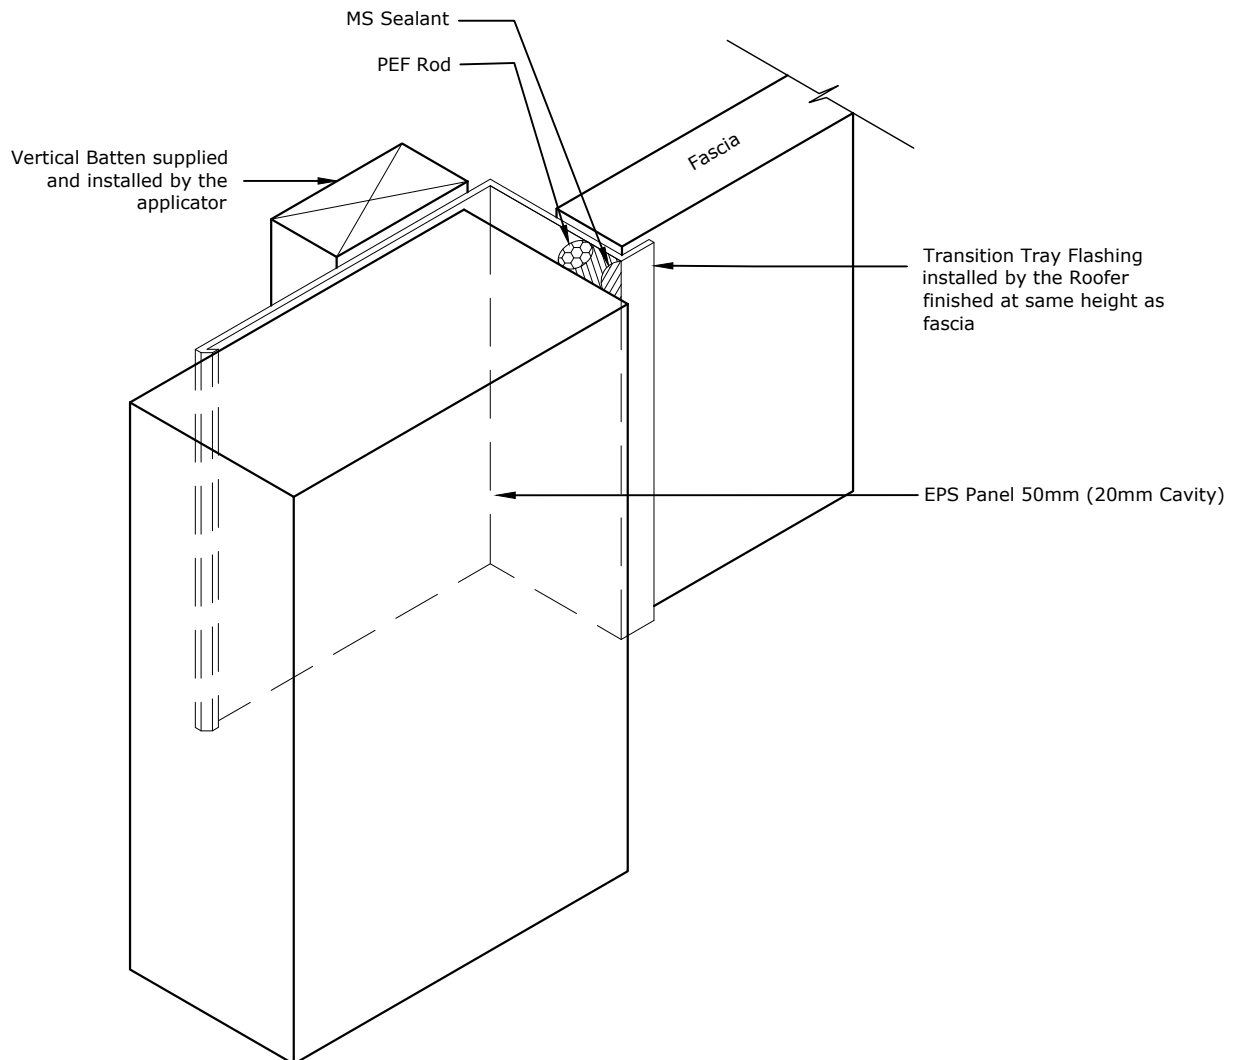

TradeSpec™ and RenderSpec™ are Registered Trademarks, both Documents are available on the Resene Construction Systems

Resene 
Construction Systems

CONFIDENTIALITY: No part of this publication may be reproduced or transmitted other than the intended use by Resene Construction Systems without written consent from the author.

System
 Insulated Facade System


Substrate
 EPS Panel 50mm (20mm Cavity)


Drawing Name
 Fascia Transition Tray - In Line Isometric

Scale
 1 : 2 @ A4

Date
 1 November 2017

Sheet
 71.08.53

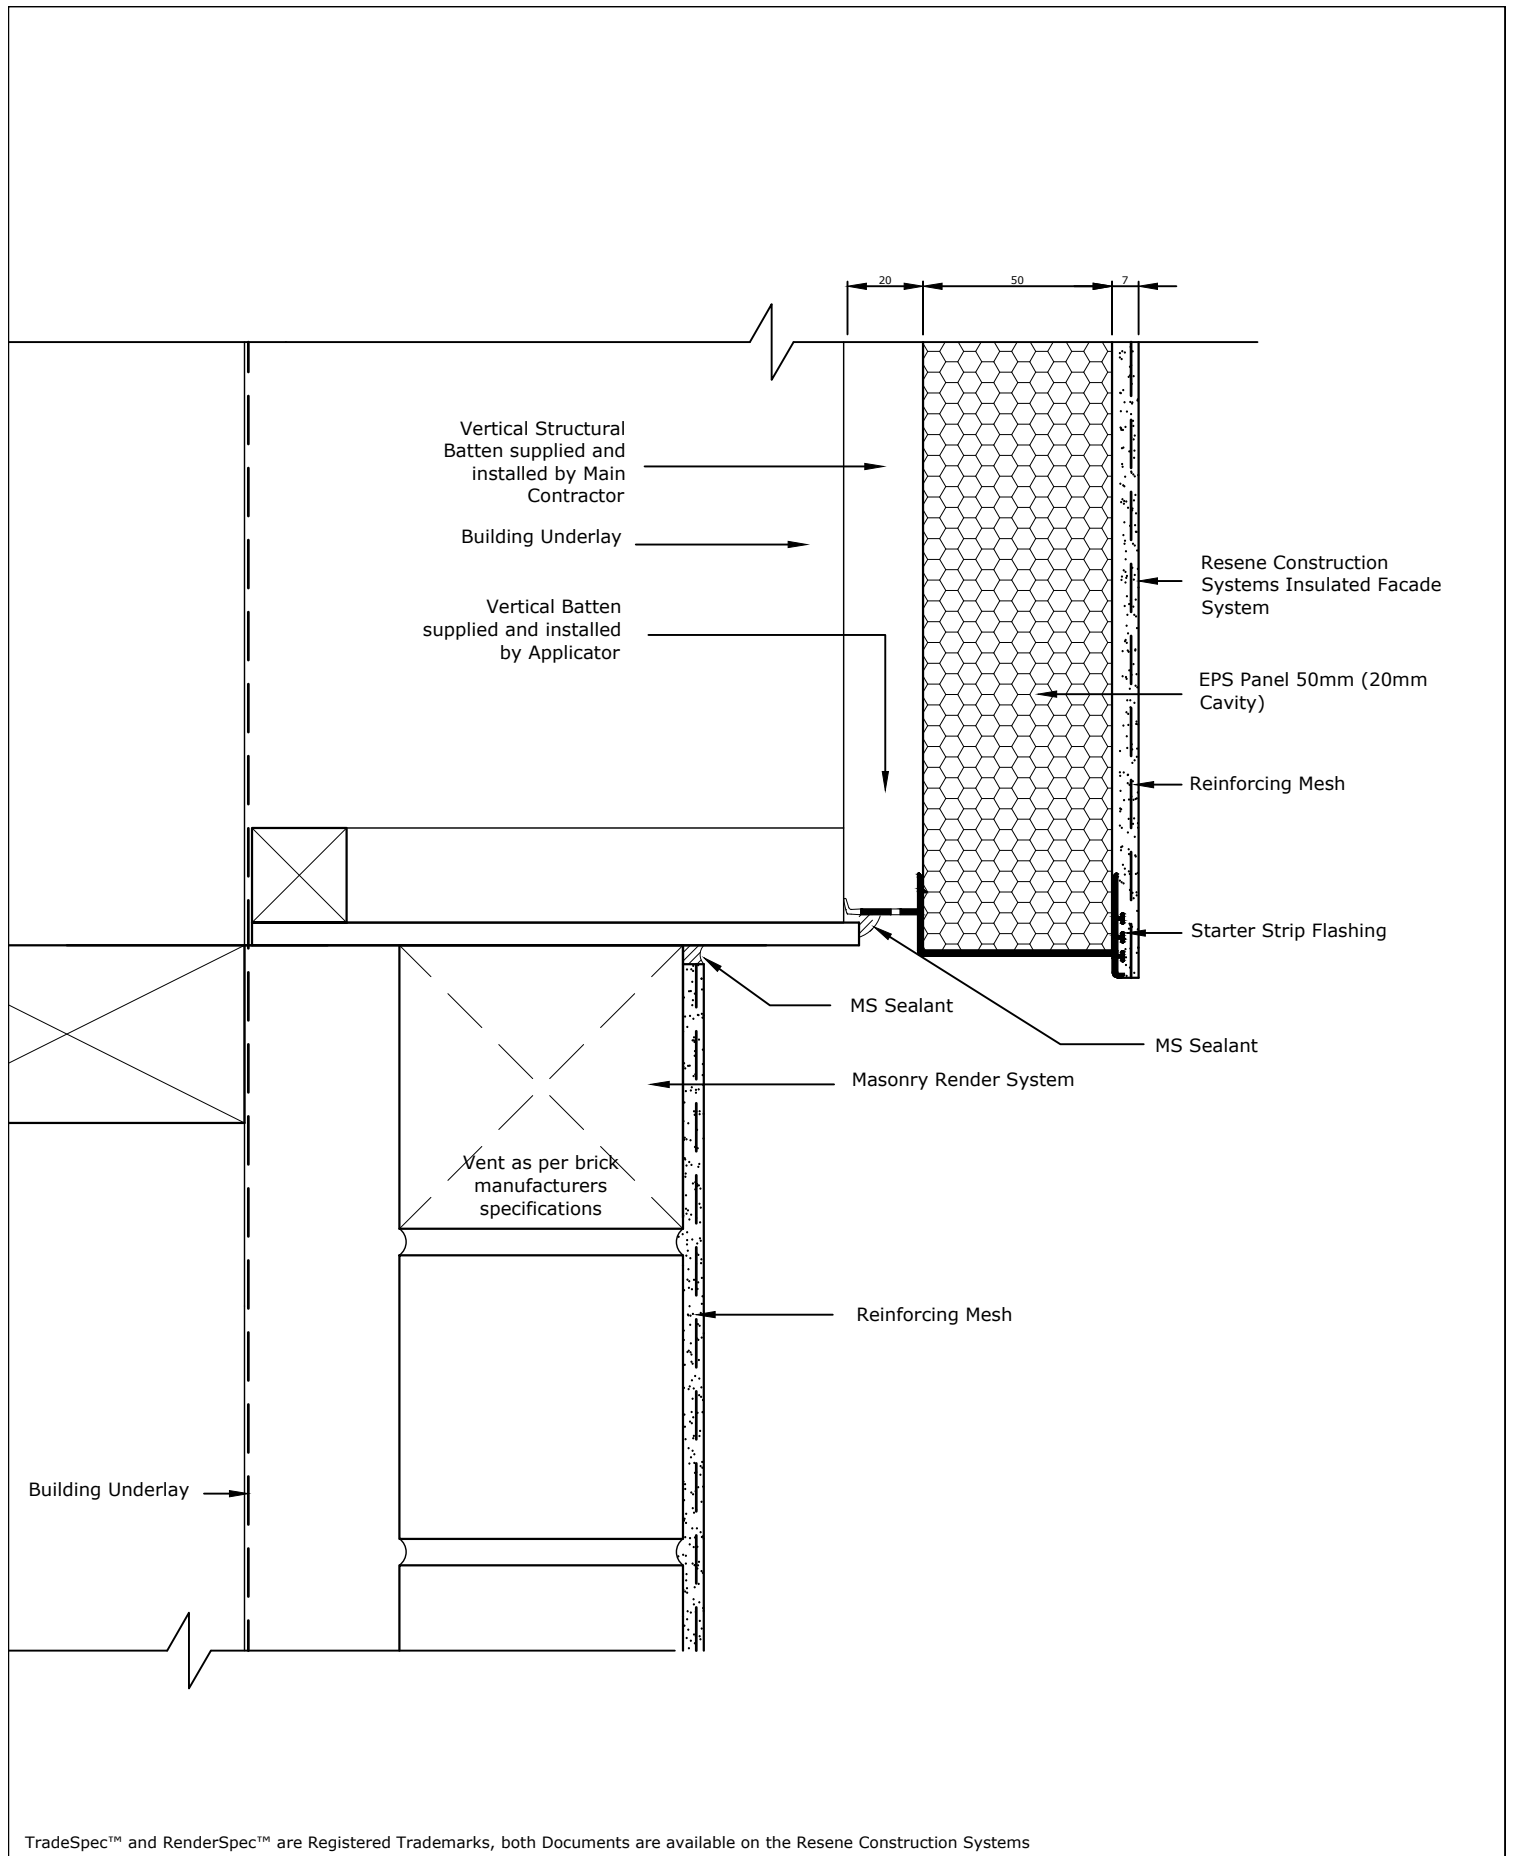

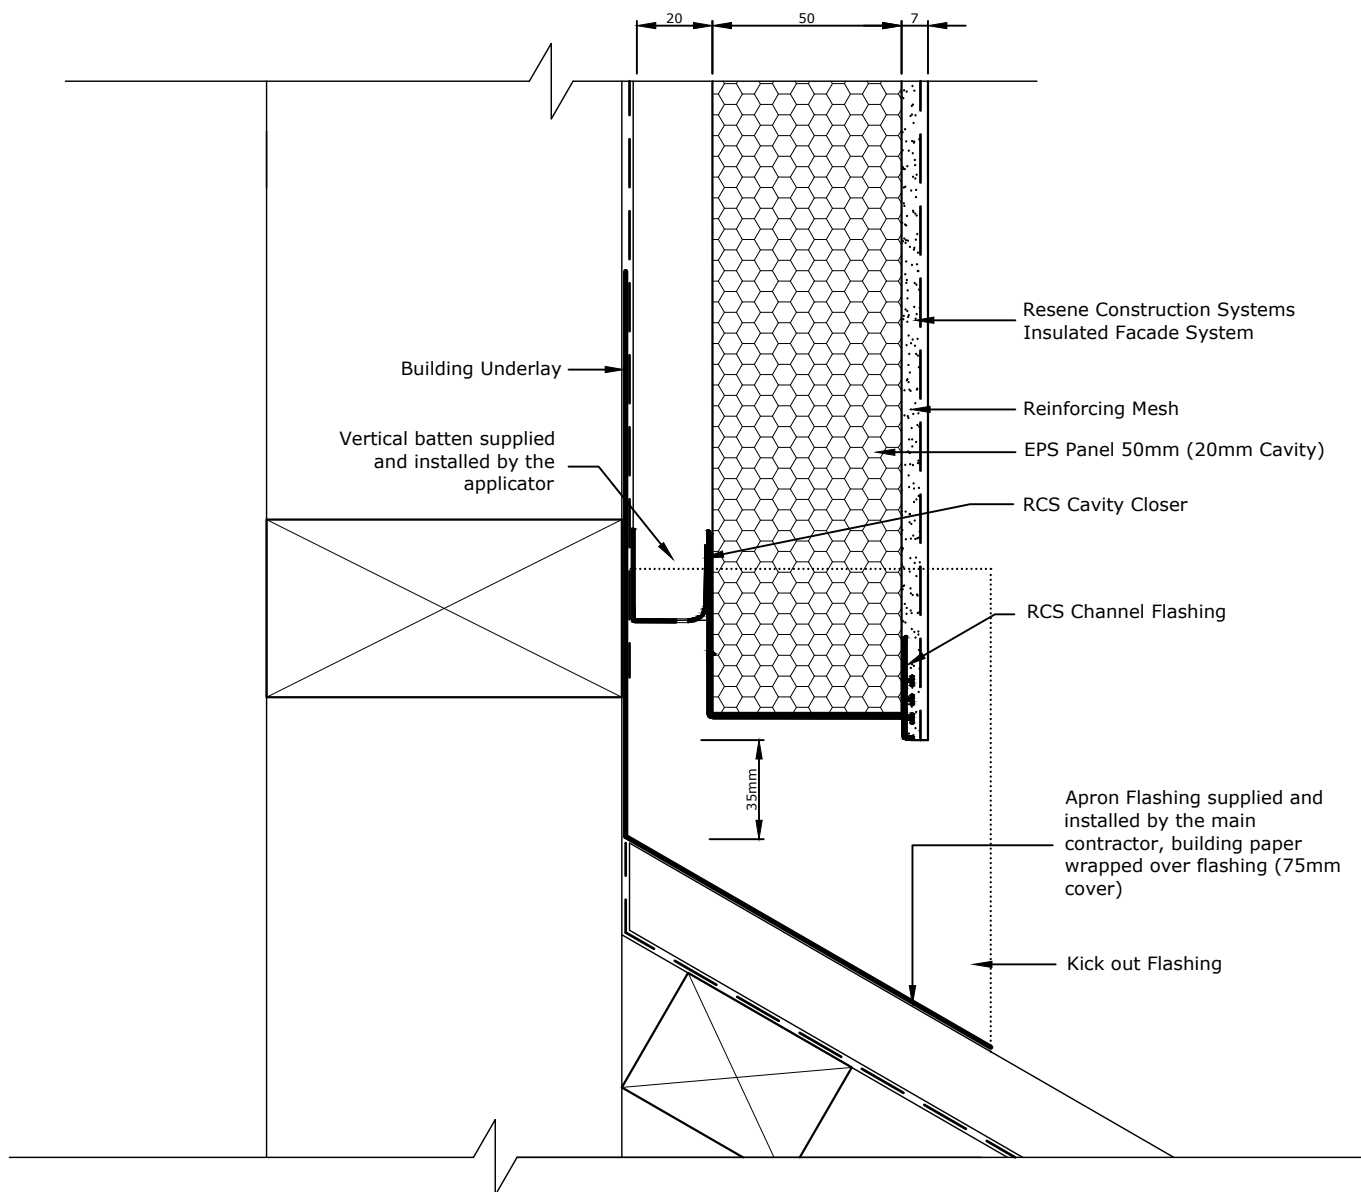

Refer TradeSpec™ Document 1.2 for information on Roof Clearances

Metal flashing must be taped to the Building Underlay by the main contractor/window installer

TradeSpec™ and RenderSpec™ are Registered Trademarks, both Documents are available on the Resene Construction Systems

Resene 
Construction Systems

CONFIDENTIALITY: No part of this publication may be reproduced or transmitted other than the intended use by Resene Construction Systems without written consent from the author.


System
 Insulated Facade System
 Substrate
 EPS Panel 50mm (20mm Cavity)

Drawing Name
 Roof Apron

Scale
 1 : 2 @ A4

Date
 1 November 2017

Sheet
 71.09.00

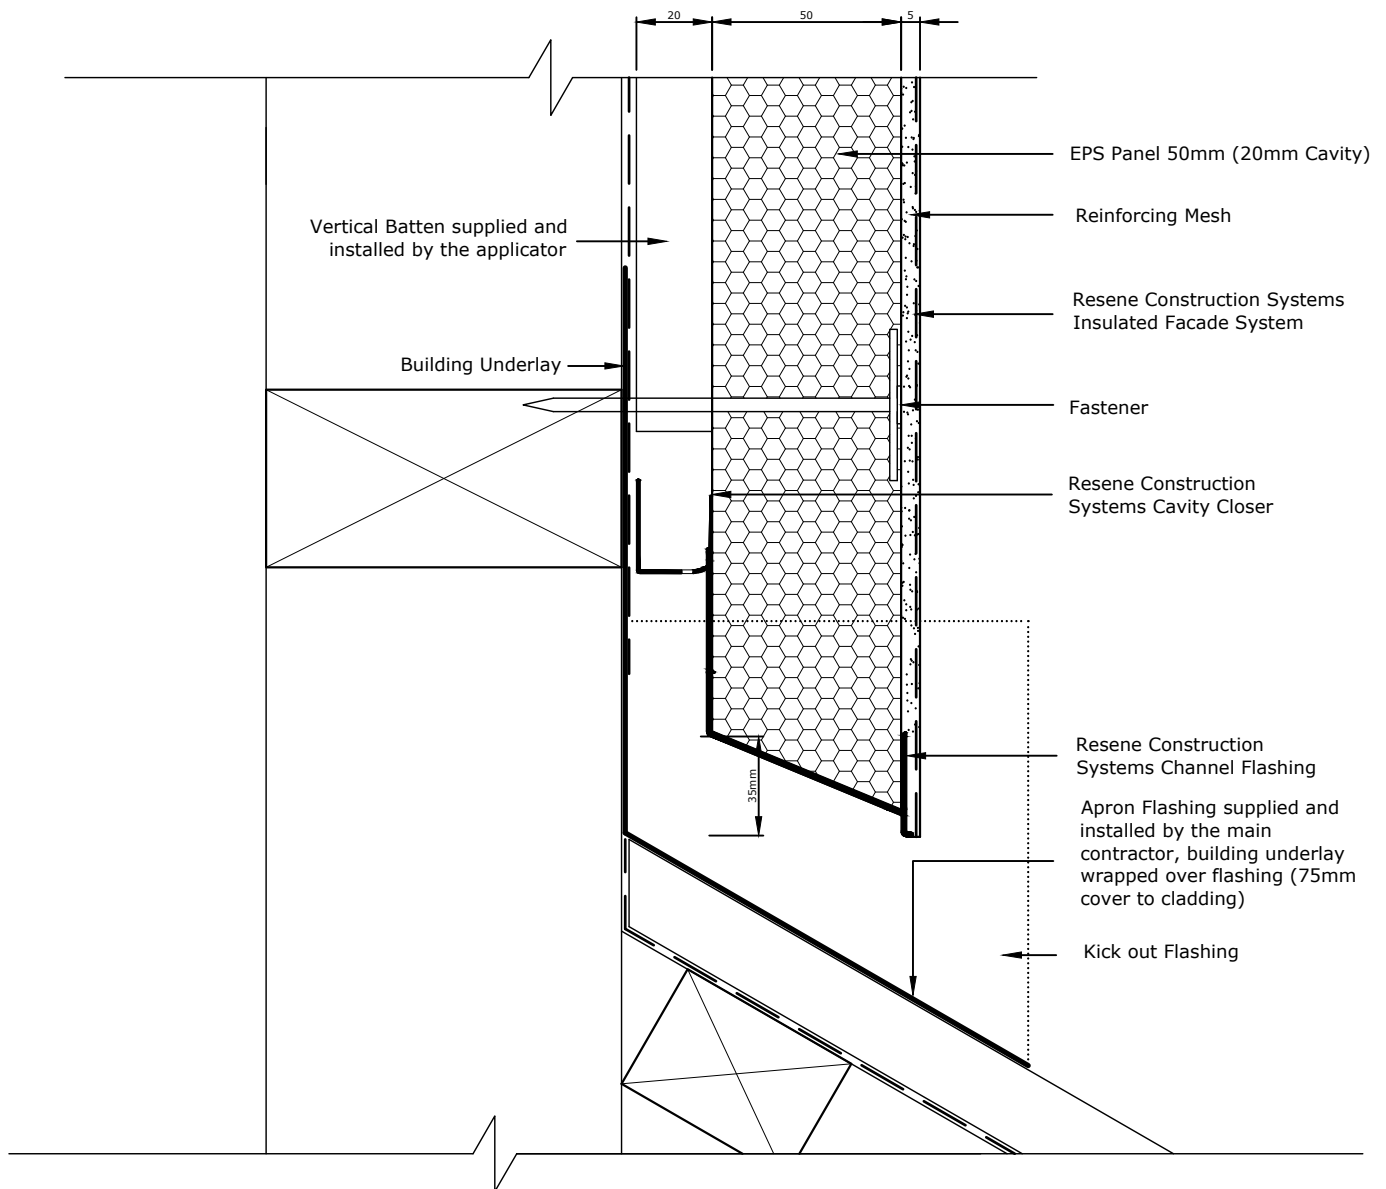

Refer RCS TradeSpec™ Document 1.2 for information on Roof Clearances

Metal flashing must be taped to the Building Underlay or covered with a second layer of wrap by the main contractor/window installer

TradeSpec™ and RenderSpec™ are Registered Trademarks, both Documents are available on the Resene Construction Systems

Resene 
Construction Systems

CONFIDENTIALITY: No part of this publication may be reproduced or transmitted other than the intended use by Resene Construction Systems without written consent from the author.

System
 Insulated Facade System


Substrate
 EPS Panel 50mm (20mm Cavity)

Drawing Name
 Roof Apron with Angled Channel

Scale
 1 : 2 @ A4

Date
 21 December 2022

Sheet
 71.09.01

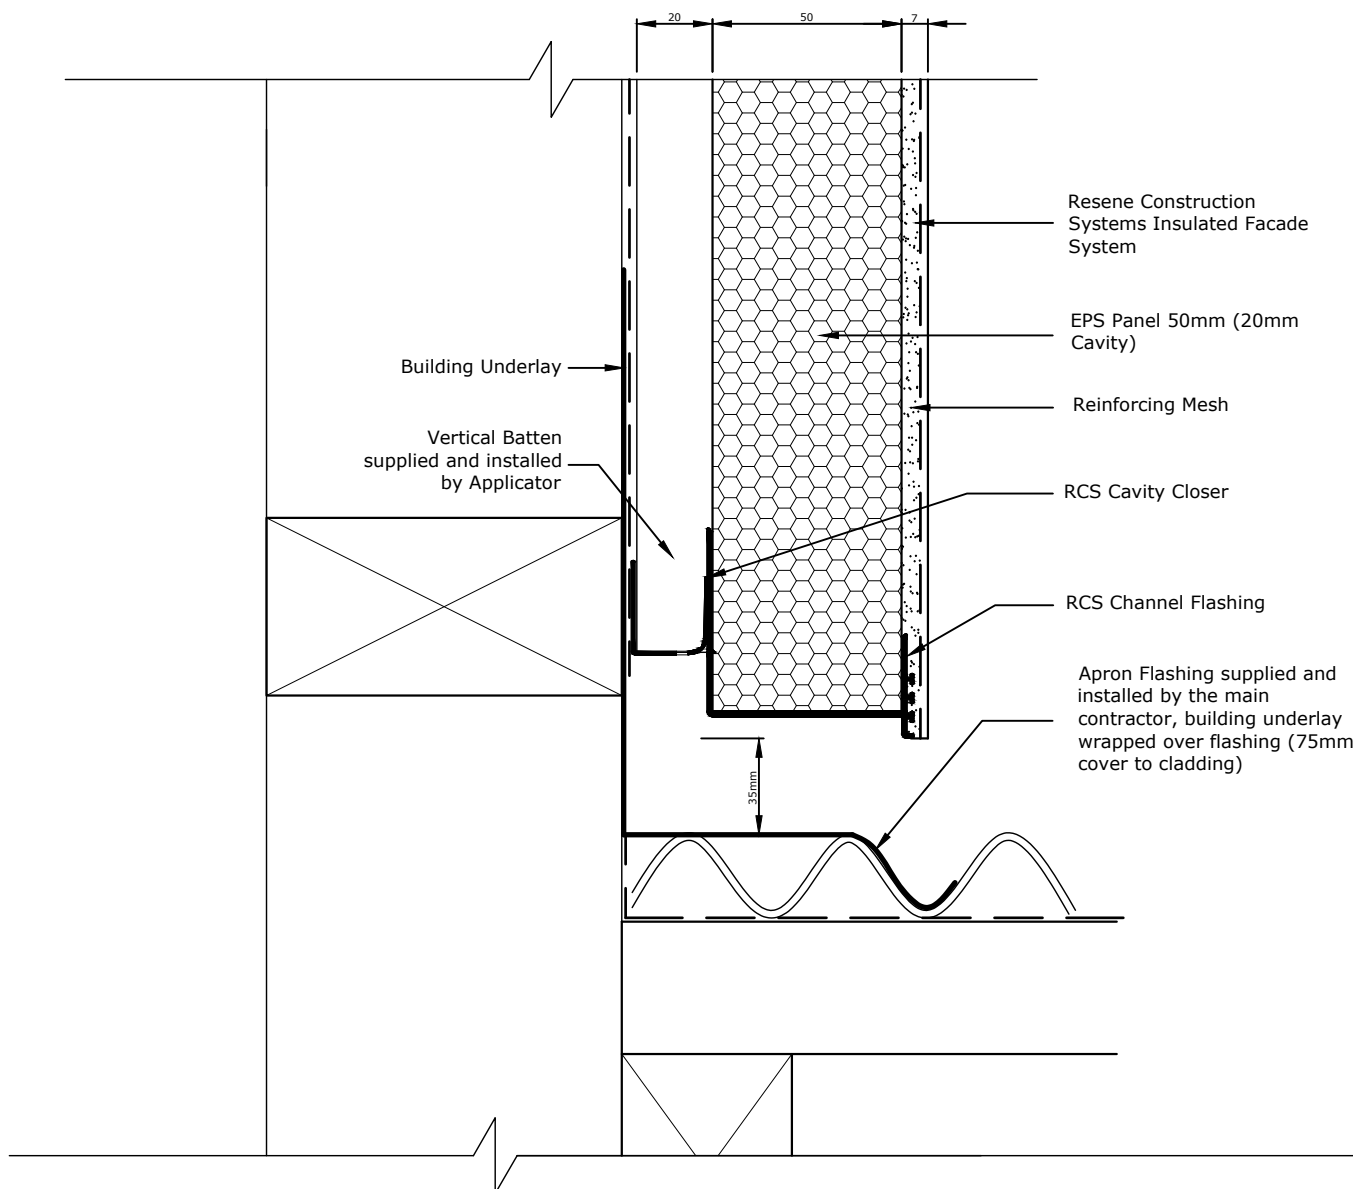

Refer RCS TradeSpec™ Document 1.2 for information on Roof Clearances

Metal flashing must be taped to the Building Underlay by the main contractor

TradeSpec™ and RenderSpec™ are Registered Trademarks, both Documents are available on the Resene Construction Systems

Resene 
Construction Systems

CONFIDENTIALITY: No part of this publication may be reproduced or transmitted other than the intended use by Resene Construction Systems without written consent from the author.

System
 Insulated Facade System


Substrate
 EPS Panel 50mm (20mm Cavity)

Drawing Name
 Roof Apron - Horizontal

Scale
 1 : 2 @ A4

Date
 1 November 2017

Sheet
 71.09.01

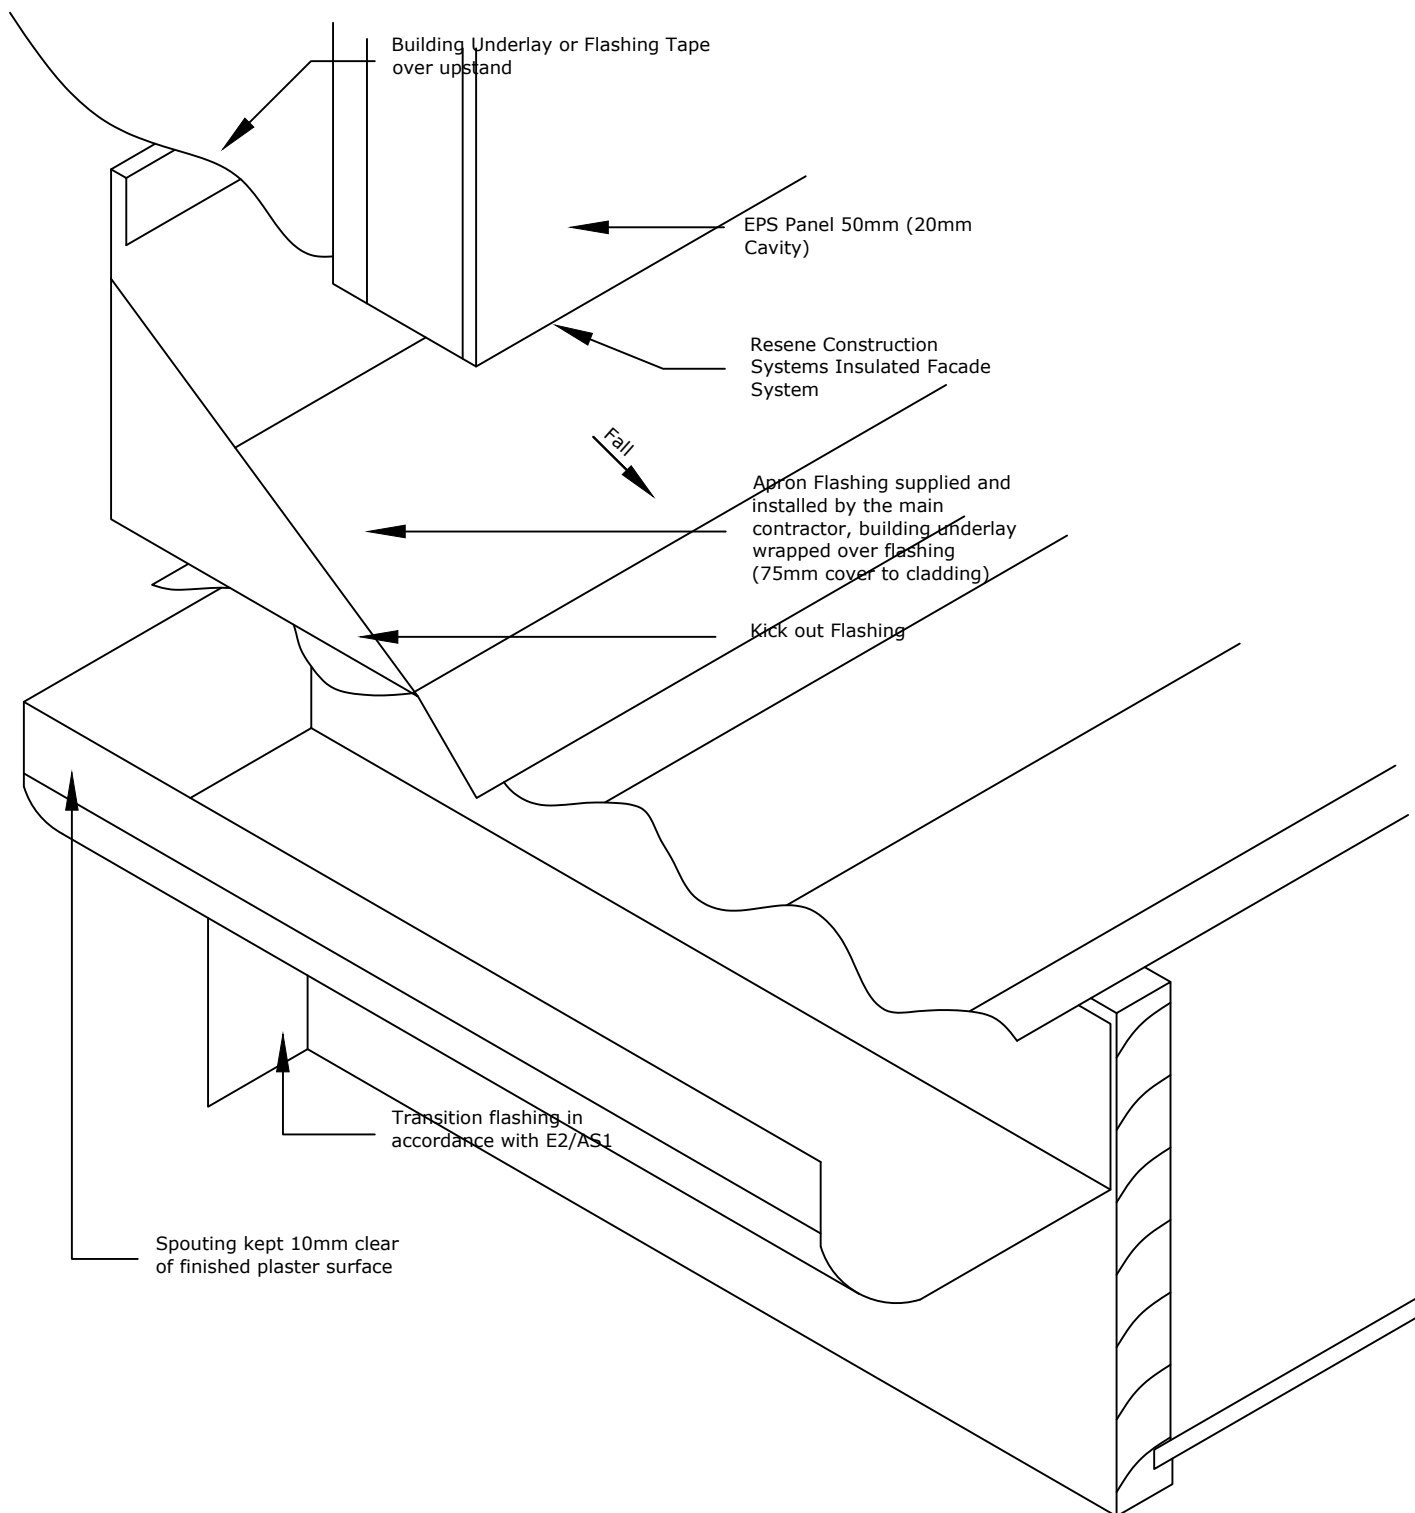

TradeSpec™ and RenderSpec™ are Registered Trademarks, both Documents are available on the Resene Construction Systems

Resene 
Construction Systems

CONFIDENTIALITY: No part of this publication may be reproduced or transmitted other than the intended use by Resene Construction Systems without written consent from the author.

System
 Insulated Facade System

Substrate
 EPS Panel 50mm (20mm Cavity)

Drawing Name
 Roof Kickout Diverter

Scale
 1 : 2 @ A4

Date
 1 November 2017

Sheet
 71.09.02

EPS Panel 50mm (20mm
Cavity)

Cover Flashing Installed
by main Contractor

Apron Flashing supplied and
installed by the main
contractor, building underlay
wrapped over flashing
(75mm cover to cladding)

Kick out Flashing

Transition flashing in
accordance with E2/AS1

Spouting kept 10mm clear
of finished plaster surface

TradeSpec™ and RenderSpec™ are Registered Trademarks, both Documents are available on the Resene Construction Systems

Resene 
Construction Systems

CONFIDENTIALITY: No part of this publication may be
reproduced or transmitted other than the intended use by
Resene Construction Systems without written consent from
the author.

System
Insulated Facade System



Substrate
EPS Panel 50mm (20mm Cavity)

Drawing Name
Roof Kickout Diverter with Cover Flashing

Scale
1 : 2 @ A4

Date
1 November 2017

Sheet
71.09.03

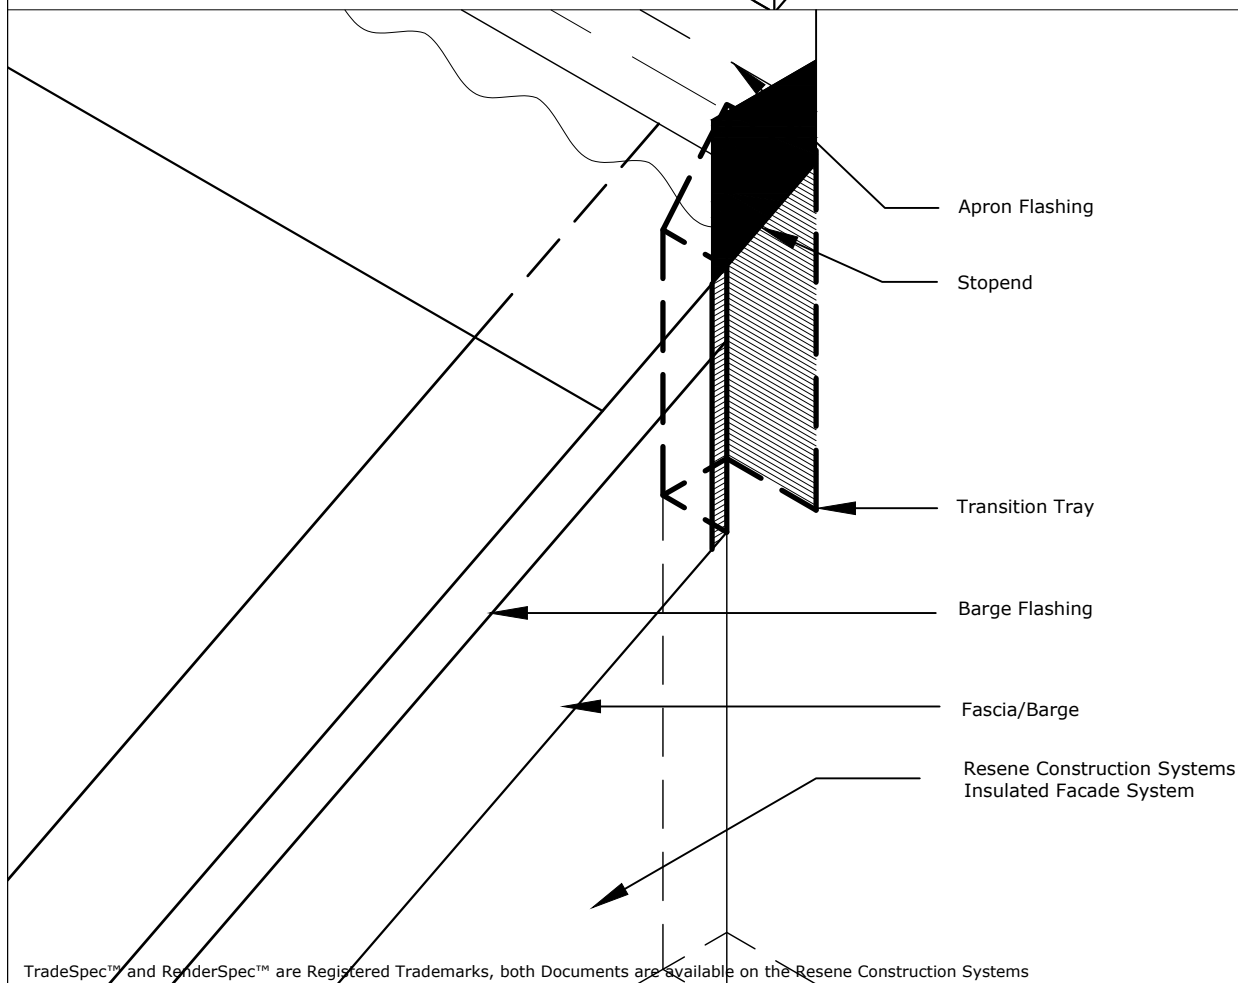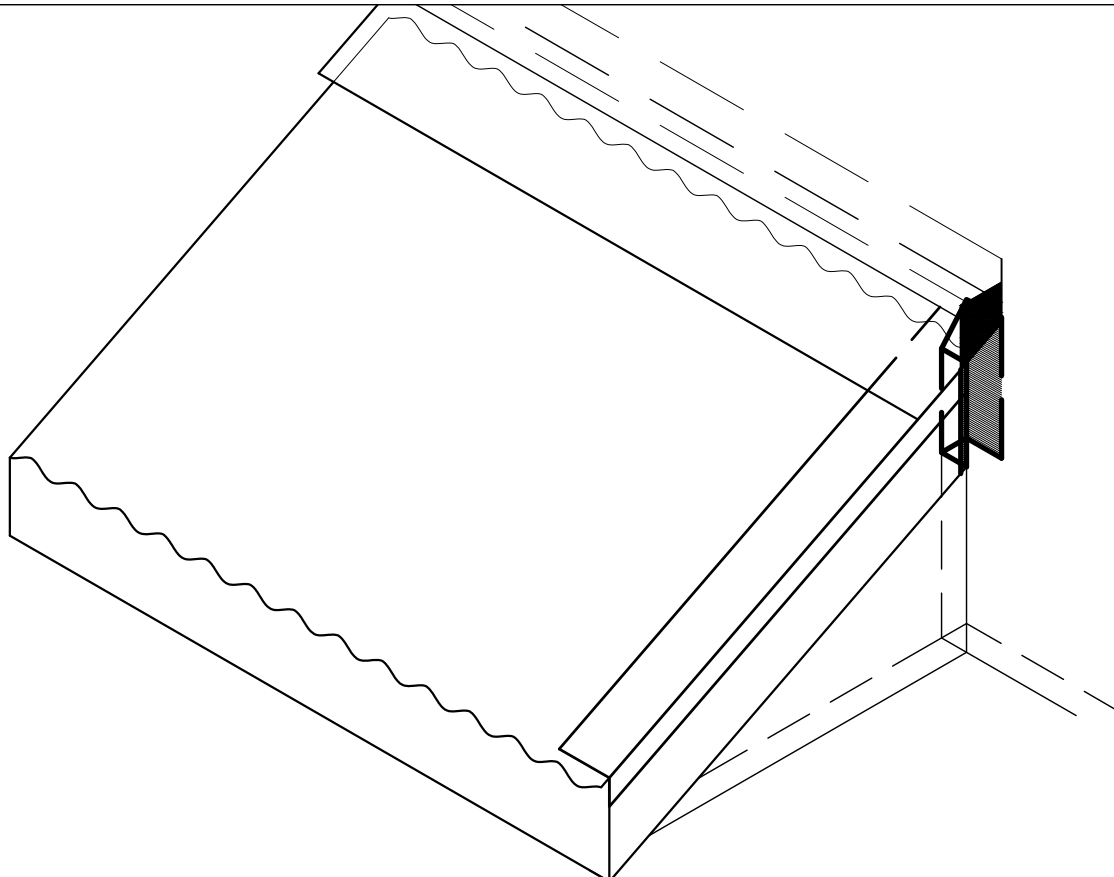

TradeSpec™ and RenderSpec™ are Registered Trademarks, both Documents are available on the Resene Construction Systems

Resene 
Construction Systems

CONFIDENTIALITY: No part of this publication may be reproduced or transmitted other than the intended use by Resene Construction Systems without written consent from the author.


System
Insulated Facade System
 Substrate
EPS Panel 50mm (20mm Cavity)

Drawing Name
Apron to Raking Barge

Scale
1 : 2 @ A4

Date
1 November 2017

Sheet
71.09.10

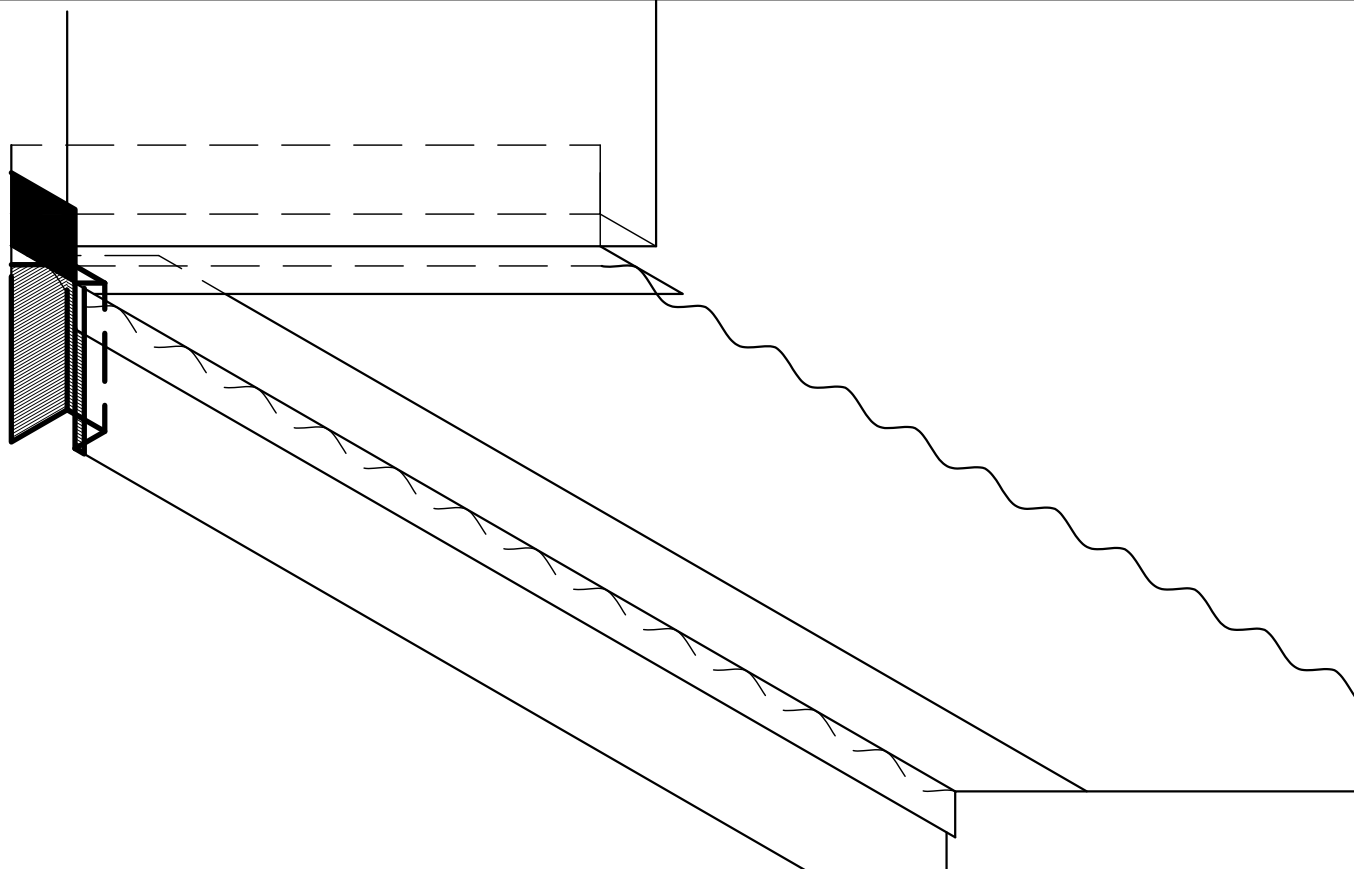

Resene Construction Systems
Insulated Facade System

Apron Flashing

Stopend

Barge Flashing

Transition Tray

Fascia/Barge

TradeSpec™ and RenderSpec™ are Registered Trademarks, both Documents are available on the Resene Construction Systems

Resene 
Construction Systems

CONFIDENTIALITY: No part of this publication may be reproduced or transmitted other than the intended use by Resene Construction Systems without written consent from the author.

System
Insulated Facade System


Substrate
EPS Panel 50mm (20mm Cavity)

Drawing Name
Raking Apron to Barge - Option 1

Scale
1 : 2 @ A4

Date
1 November 2017

Sheet
71.09.15

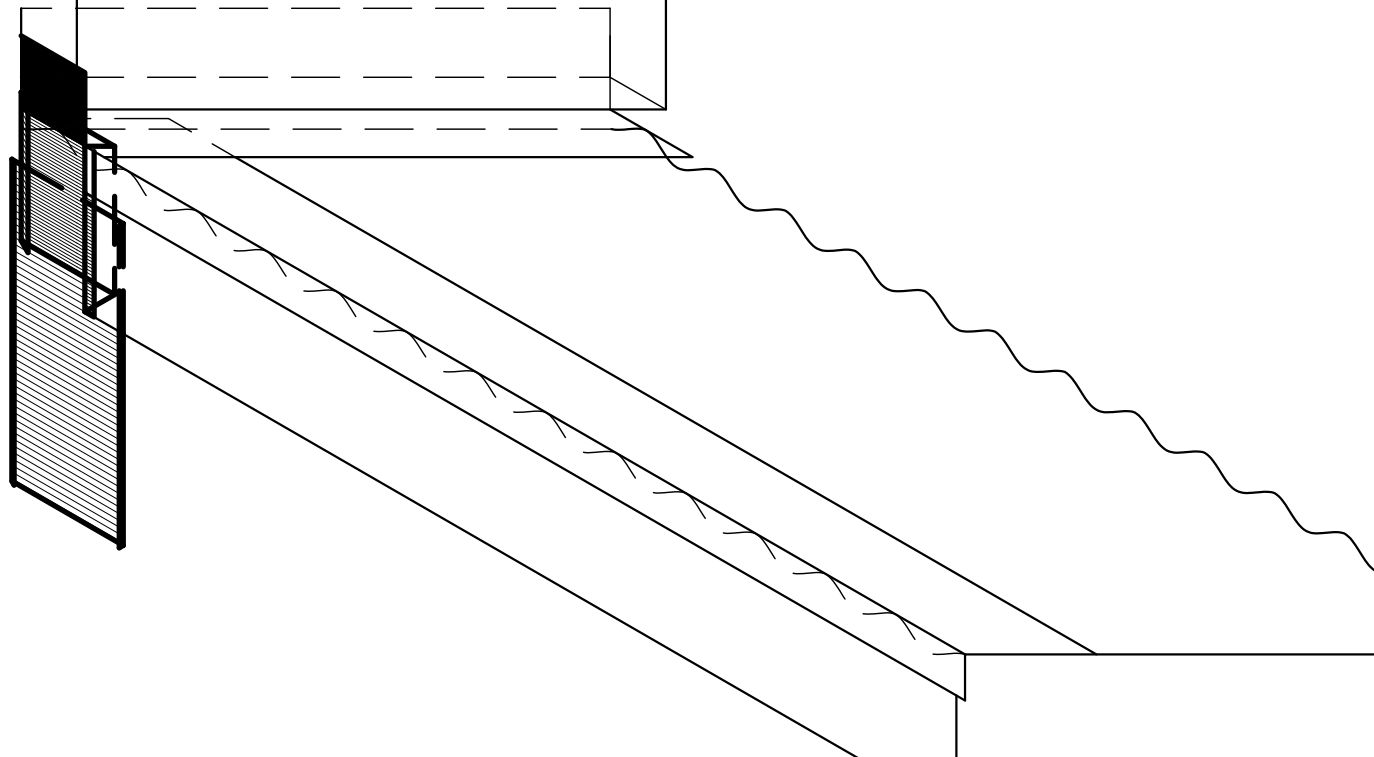

Resene Construction Systems
Insulated Facade System

Apron Flashing

Stopend

Barge Flashing

Transition Tray

Fascia/Barge

TradeSpec™ and RenderSpec™ are Registered Trademarks, both Documents are available on the Resene Construction Systems

Resene 
Construction Systems

CONFIDENTIALITY: No part of this publication may be reproduced or transmitted other than the intended use by Resene Construction Systems without written consent from the author.

System
Insulated Facade System


Substrate
EPS Panel 50mm (20mm Cavity)

Drawing Name
Raking Apron to Barge - Option 2

Scale
1 : 2 @ A4

Date
1 November 2017

Sheet
71.09.16

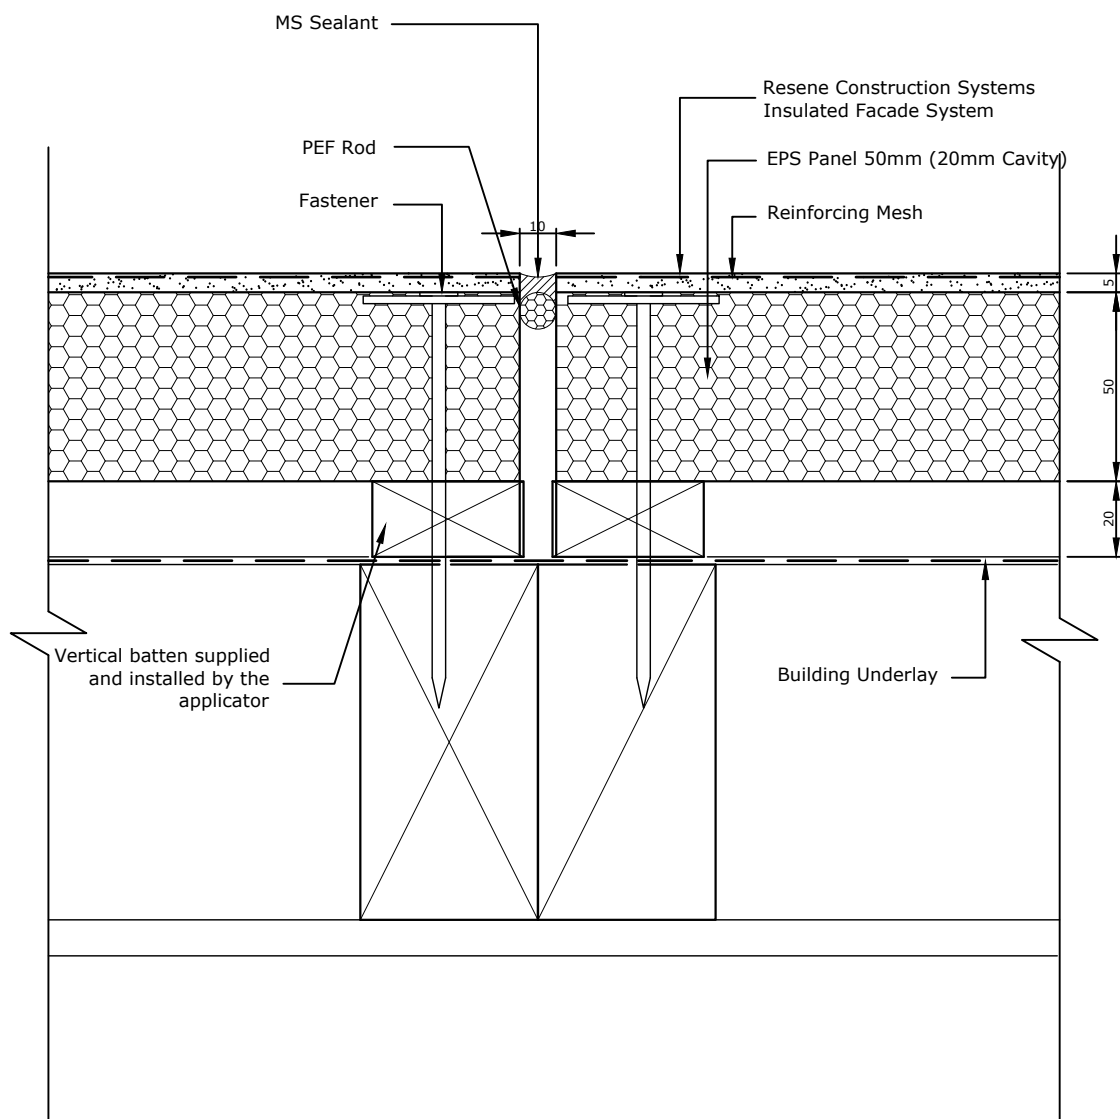

All Control Joint spacings and setouts are the responsibility of the Designer, for suggested locations refer to TradeSpec™ Document 1.4

TradeSpec™ and RenderSpec™ are Registered Trademarks, both Documents are available on the Resene Construction Systems

Resene 
Construction Systems

CONFIDENTIALITY: No part of this publication may be reproduced or transmitted other than the intended use by Resene Construction Systems without written consent from the author.

System
 Insulated Facade System


Substrate
 EPS Panel 50mm (20mm Cavity)

Drawing Name
 Vertical Control Joint - Option 1

Scale
 1 : 2 @ A4

Date
 1 November 2017

Sheet
 71.10.00

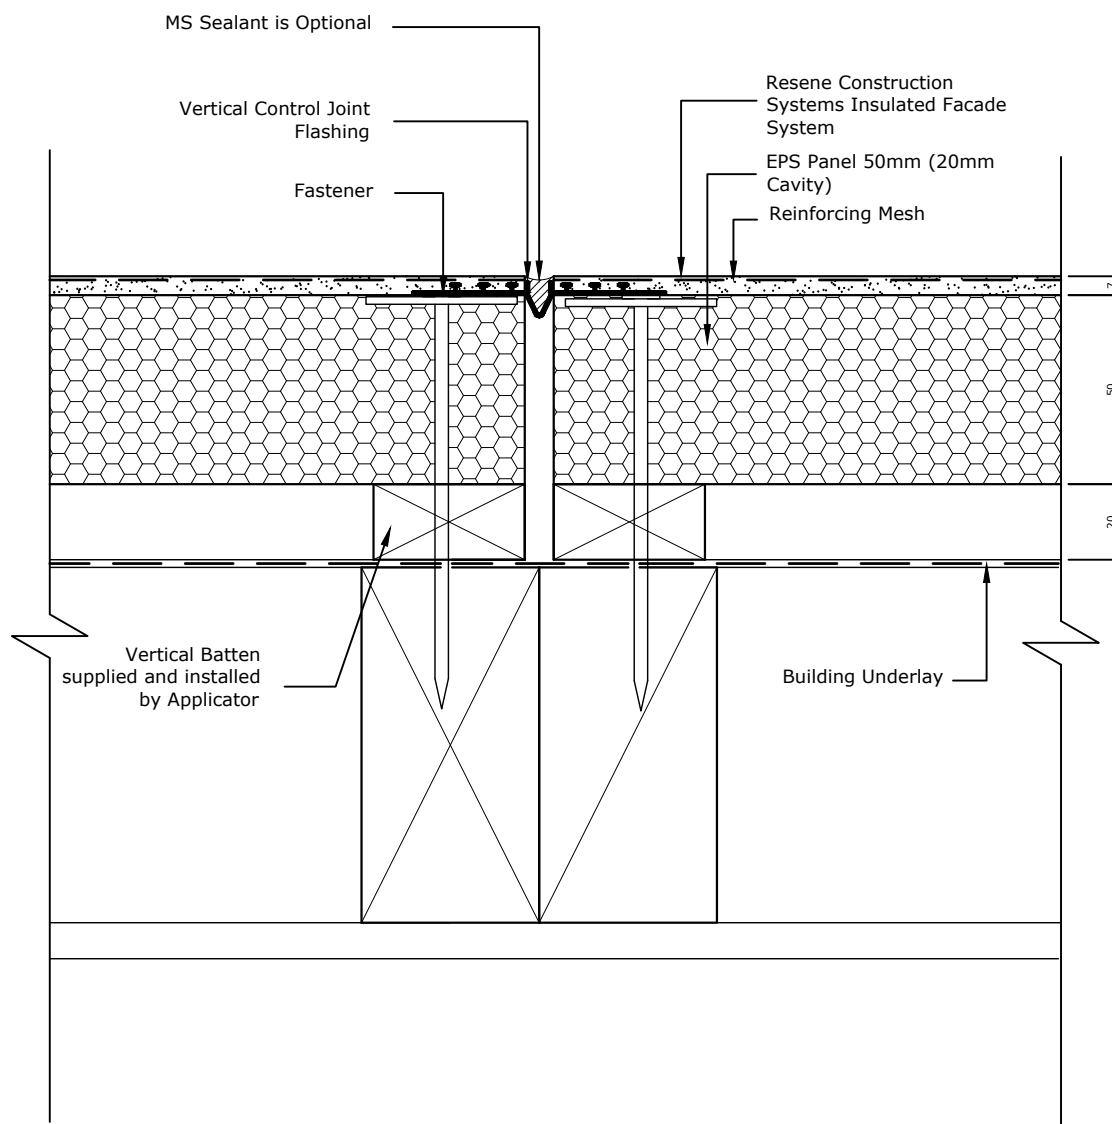

All Control Joint spacings and setouts are the responsibility of the Designer, for suggested locations refer to RCS TradeSpec™ Document 1.4

TradeSpec™ and RenderSpec™ are Registered Trademarks, both Documents are available on the Resene Construction Systems

Resene 
Construction Systems

CONFIDENTIALITY: No part of this publication may be reproduced or transmitted other than the intended use by Resene Construction Systems without written consent from the author.

System
 Insulated Facade System


Substrate
 EPS Panel 50mm (20mm Cavity)

Drawing Name
 Vertical Control Joint - Option 2

Scale
 1 : 2 @ A4

Date
 1 November 2017

Sheet
 71.10.01

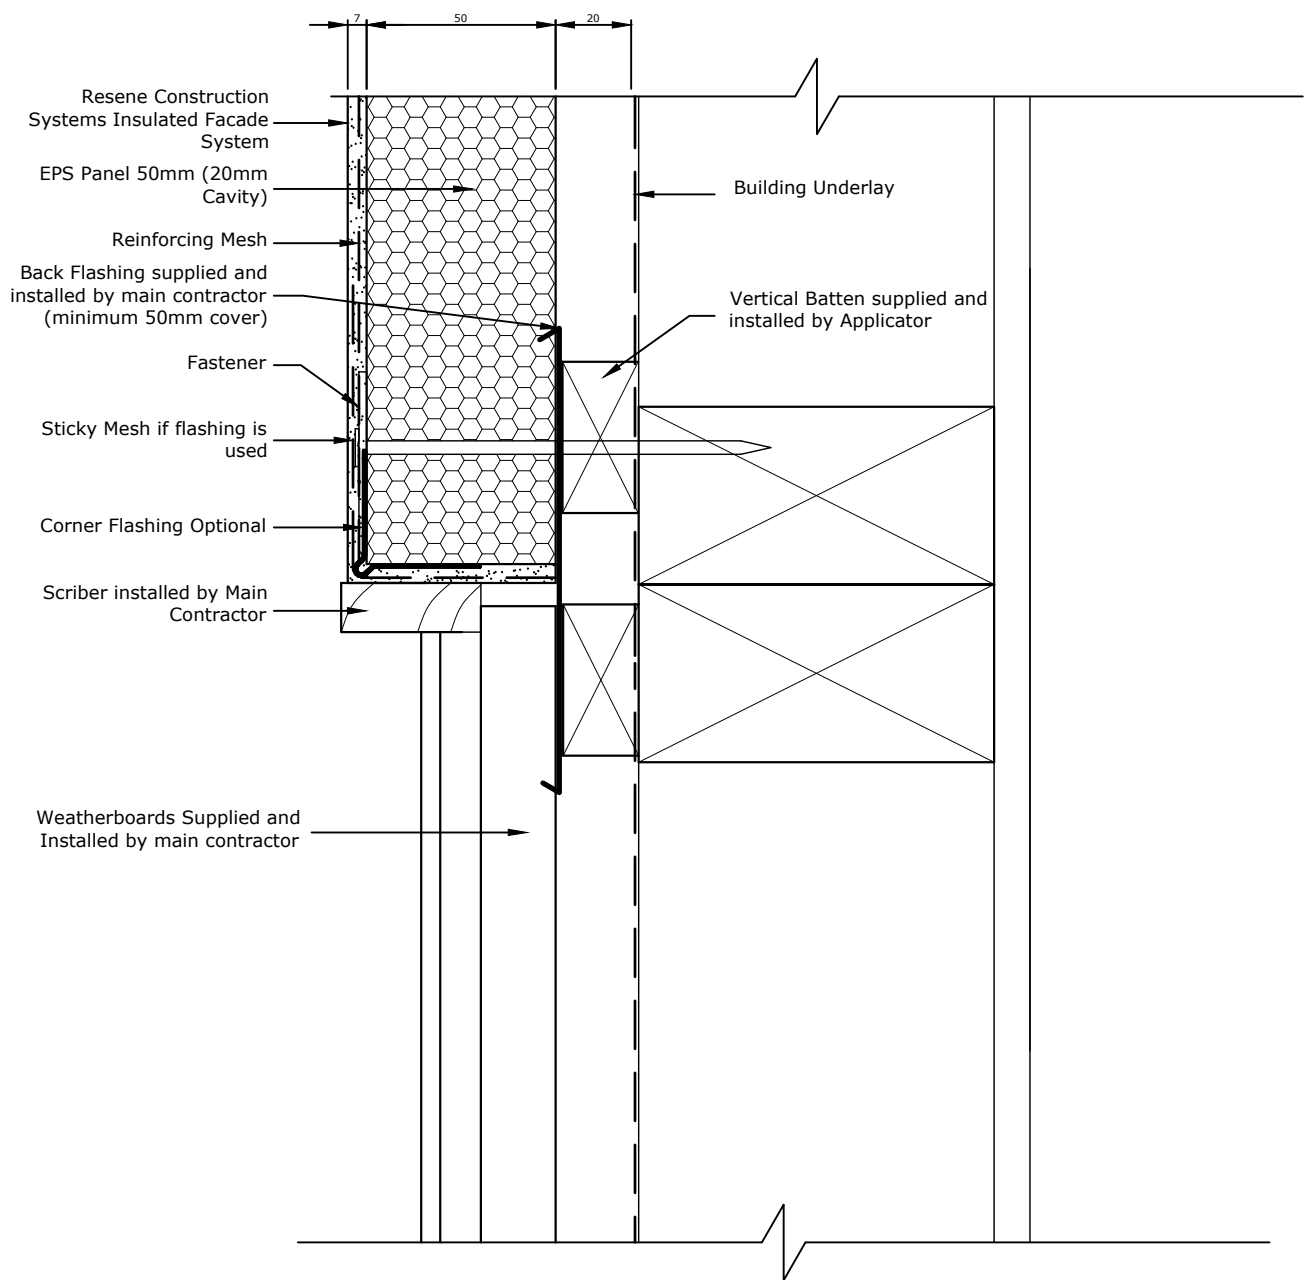

TradeSpec™ and RenderSpec™ are Registered Trademarks, both Documents are available on the Resene Construction Systems

Resene 
Construction Systems

CONFIDENTIALITY: No part of this publication may be reproduced or transmitted other than the intended use by Resene Construction Systems without written consent from the author.

System
 Insulated Facade System


Substrate
 EPS Panel 50mm (20mm Cavity)

Drawing Name
 Vertical Junction with Weatherboard

Scale
 1 : 2 @ A4

Date
 1 November 2017

Sheet
 71.10.10

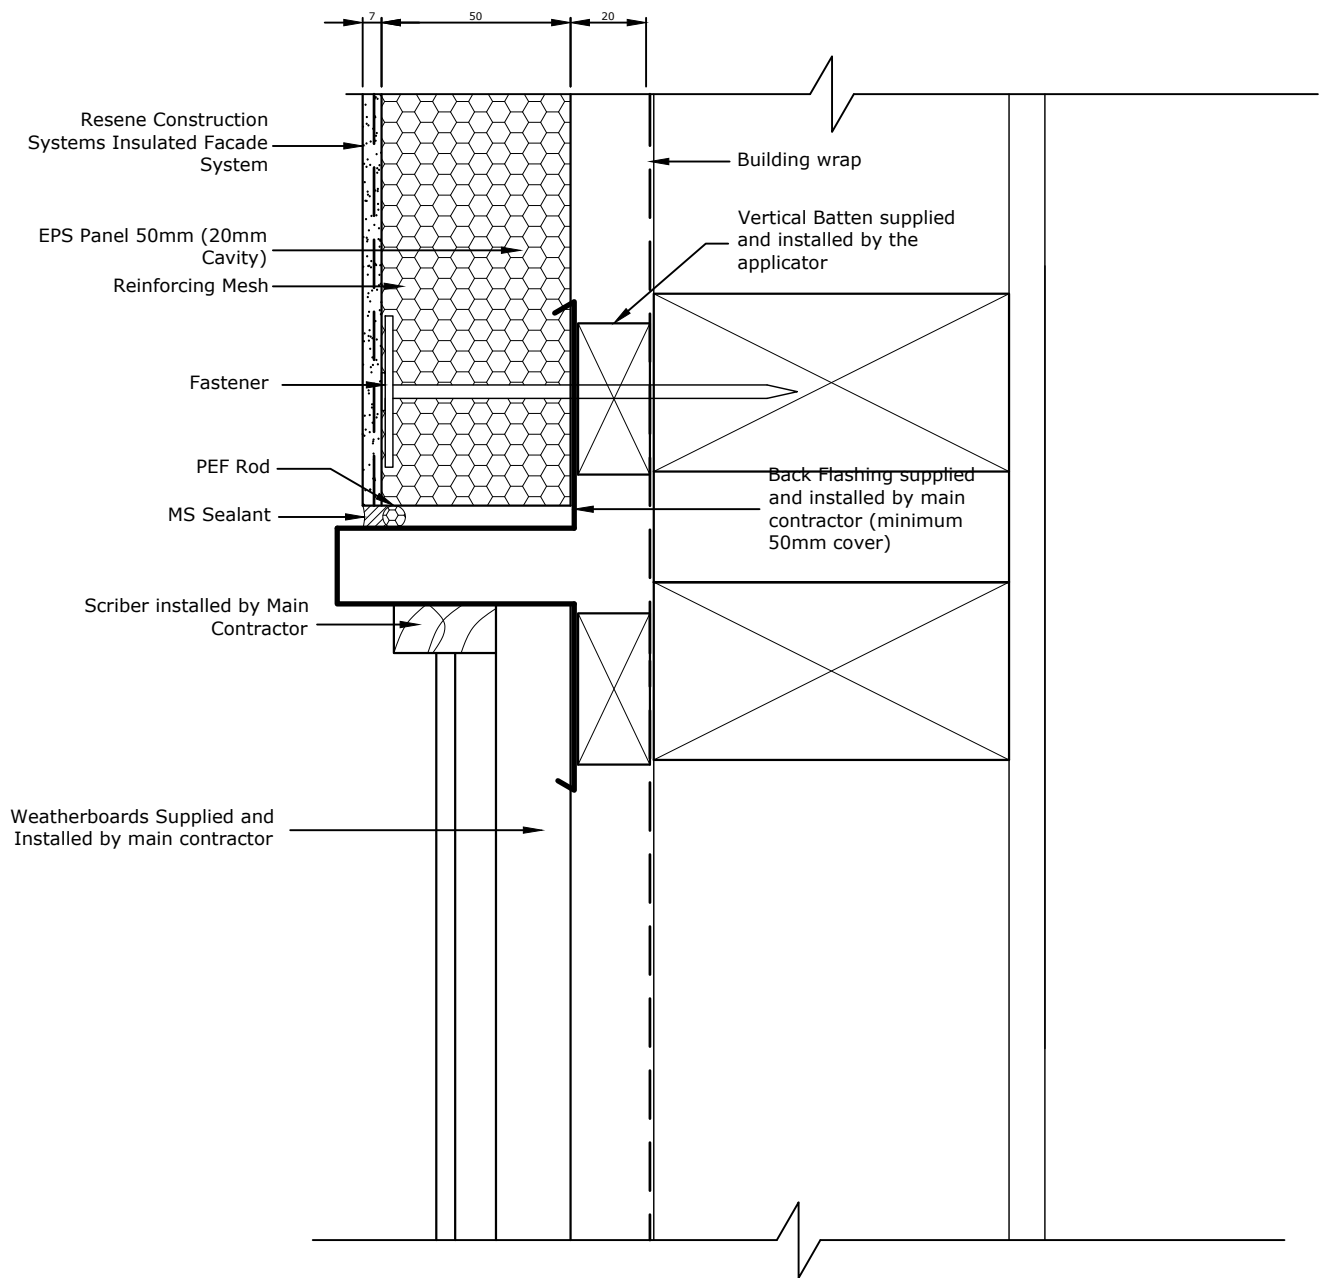

TradeSpec™ and RenderSpec™ are Registered Trademarks, both Documents are available on the Resene Construction Systems

Resene 
Construction Systems

CONFIDENTIALITY: No part of this publication may be reproduced or transmitted other than the intended use by Resene Construction Systems without written consent from the author.

System
 Insulated Facade System


Substrate
 EPS Panel 50mm (20mm Cavity)

Drawing Name
 Vertical Junction with Weatherboard - Option 2

Scale
 1 : 2 @ A4

Date
 1 November 2017

Sheet
 71.10.11

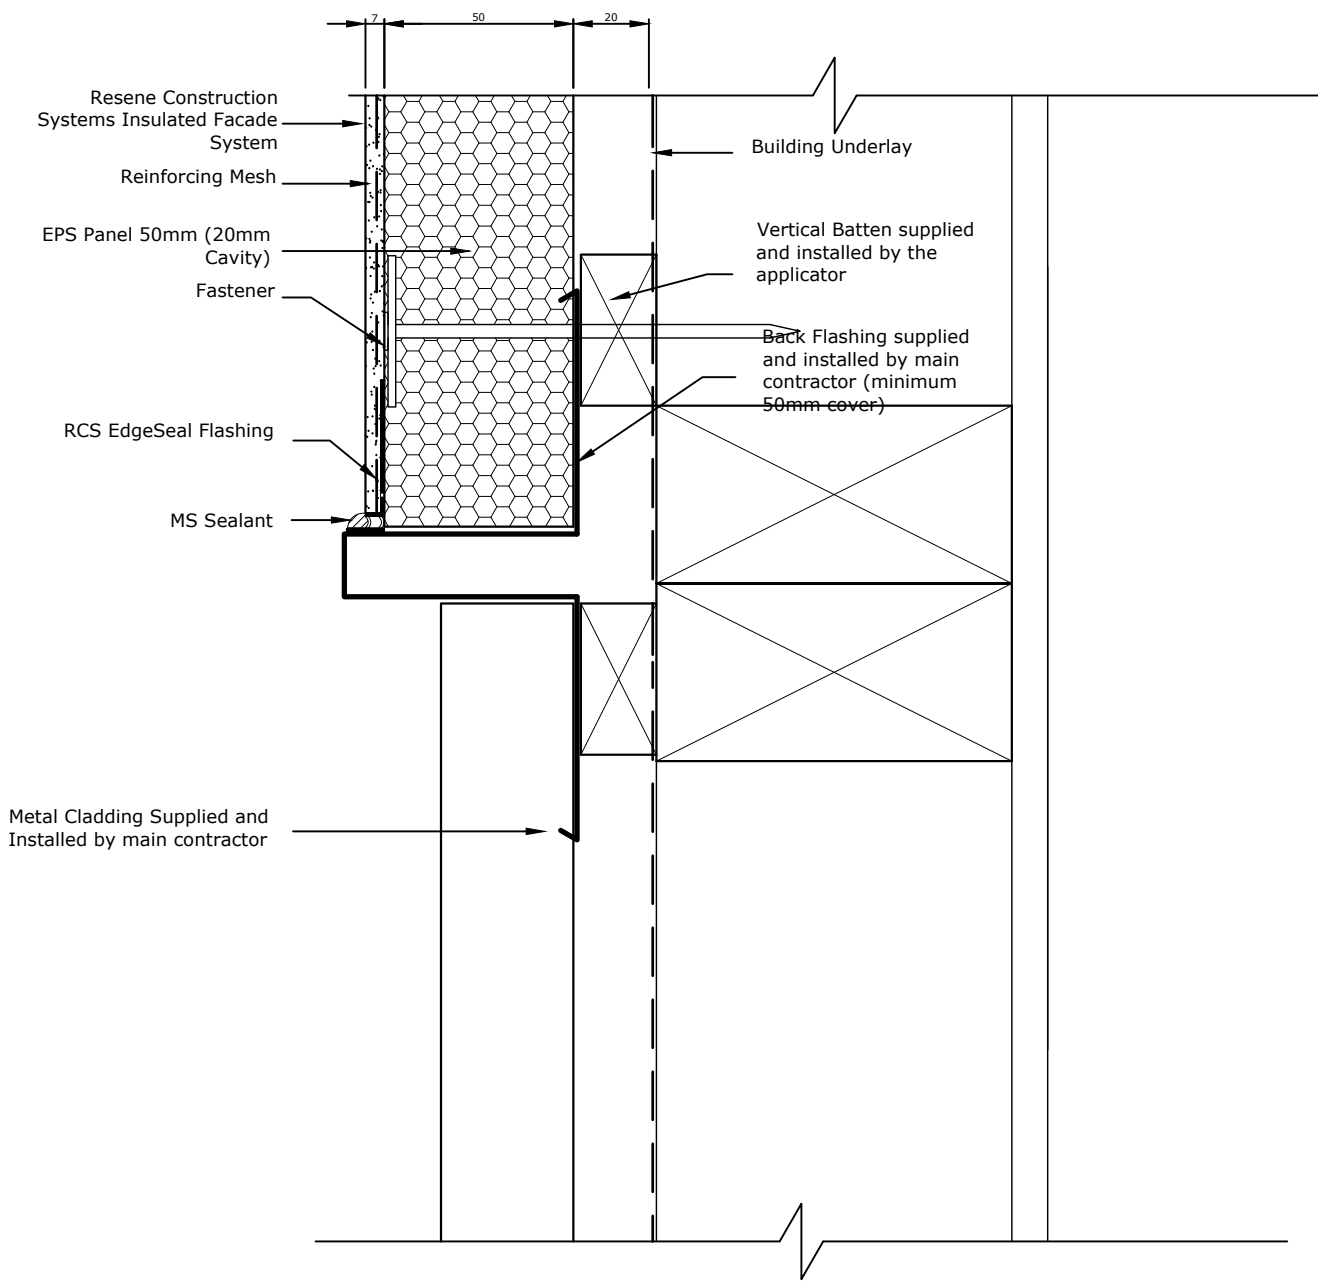

TradeSpec™ and RenderSpec™ are Registered Trademarks, both Documents are available on the Resene Construction Systems

Resene 
Construction Systems

CONFIDENTIALITY: No part of this publication may be reproduced or transmitted other than the intended use by Resene Construction Systems without written consent from the author.

System
 Insulated Facade System


Substrate
 EPS Panel 50mm (20mm Cavity)

Drawing Name
 Vertical Junction with Metal Cladding

Scale
 1 : 2 @ A4

Date
 1 November 2017

Sheet
 71.10.20

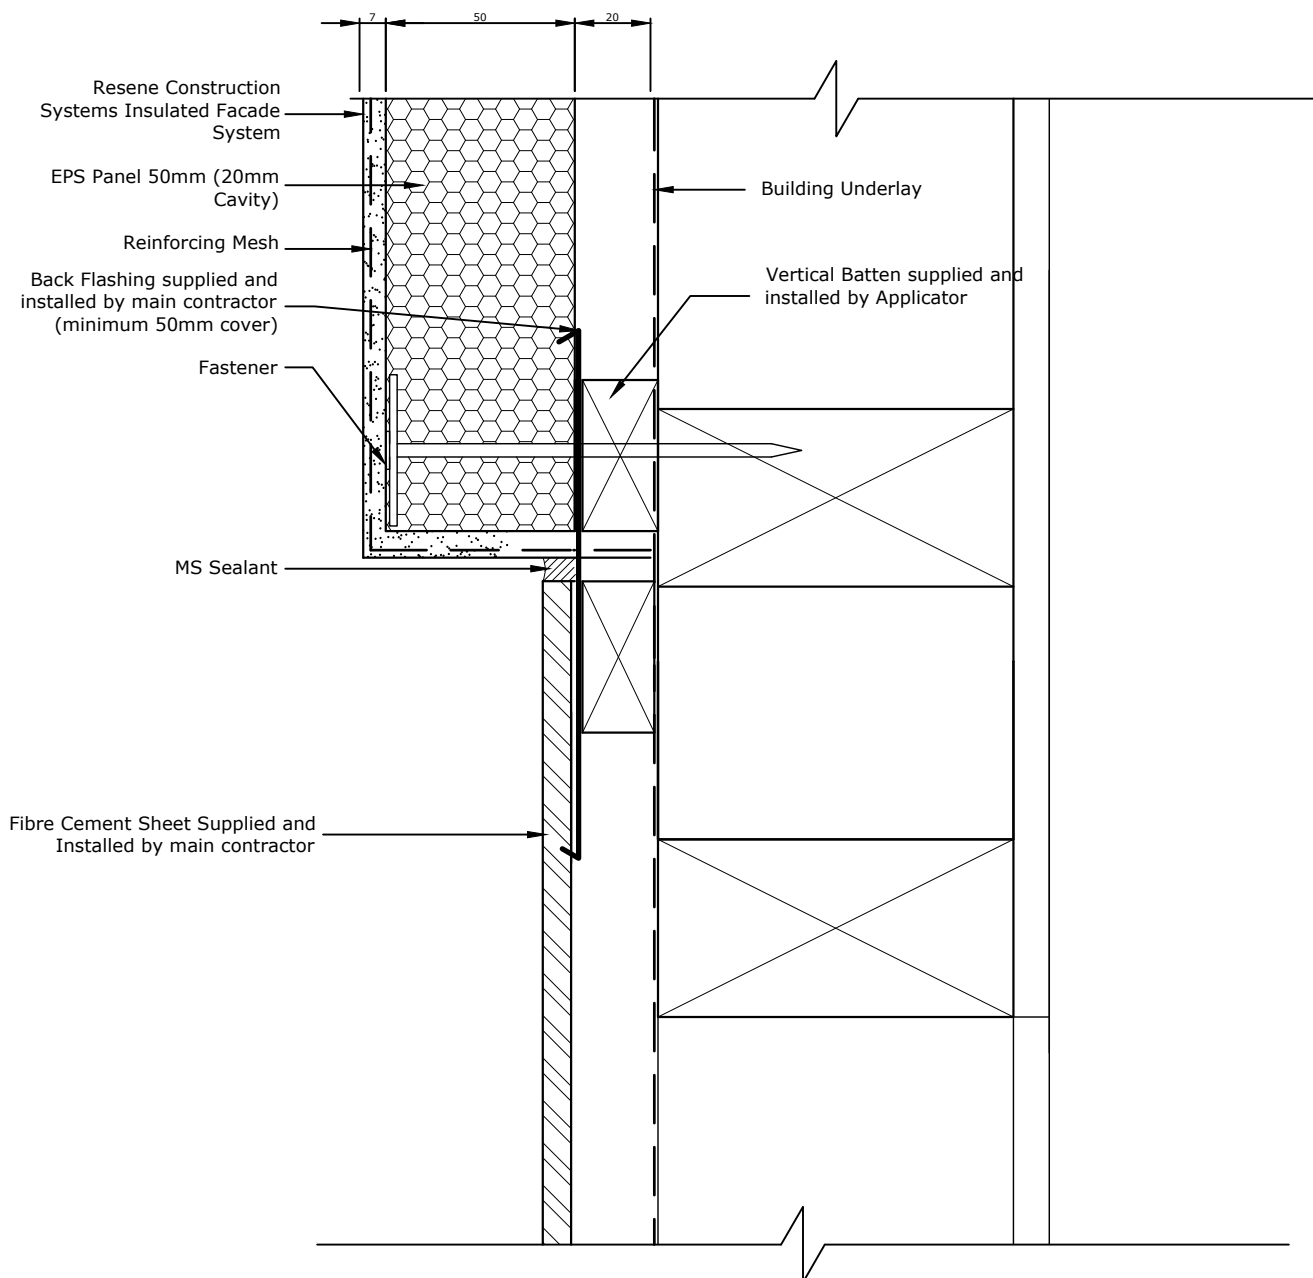

TradeSpec™ and RenderSpec™ are Registered Trademarks, both Documents are available on the Resene Construction Systems

Resene 
Construction Systems

CONFIDENTIALITY: No part of this publication may be reproduced or transmitted other than the intended use by Resene Construction Systems without written consent from the author.

System
 Insulated Facade System


Substrate
 EPS Panel 50mm (20mm Cavity)

Drawing Name
 Vertical Junction with Fibre Cement Sheet

Scale
 1 : 2 @ A4

Date
 1 November 2017

Sheet
 71.10.30

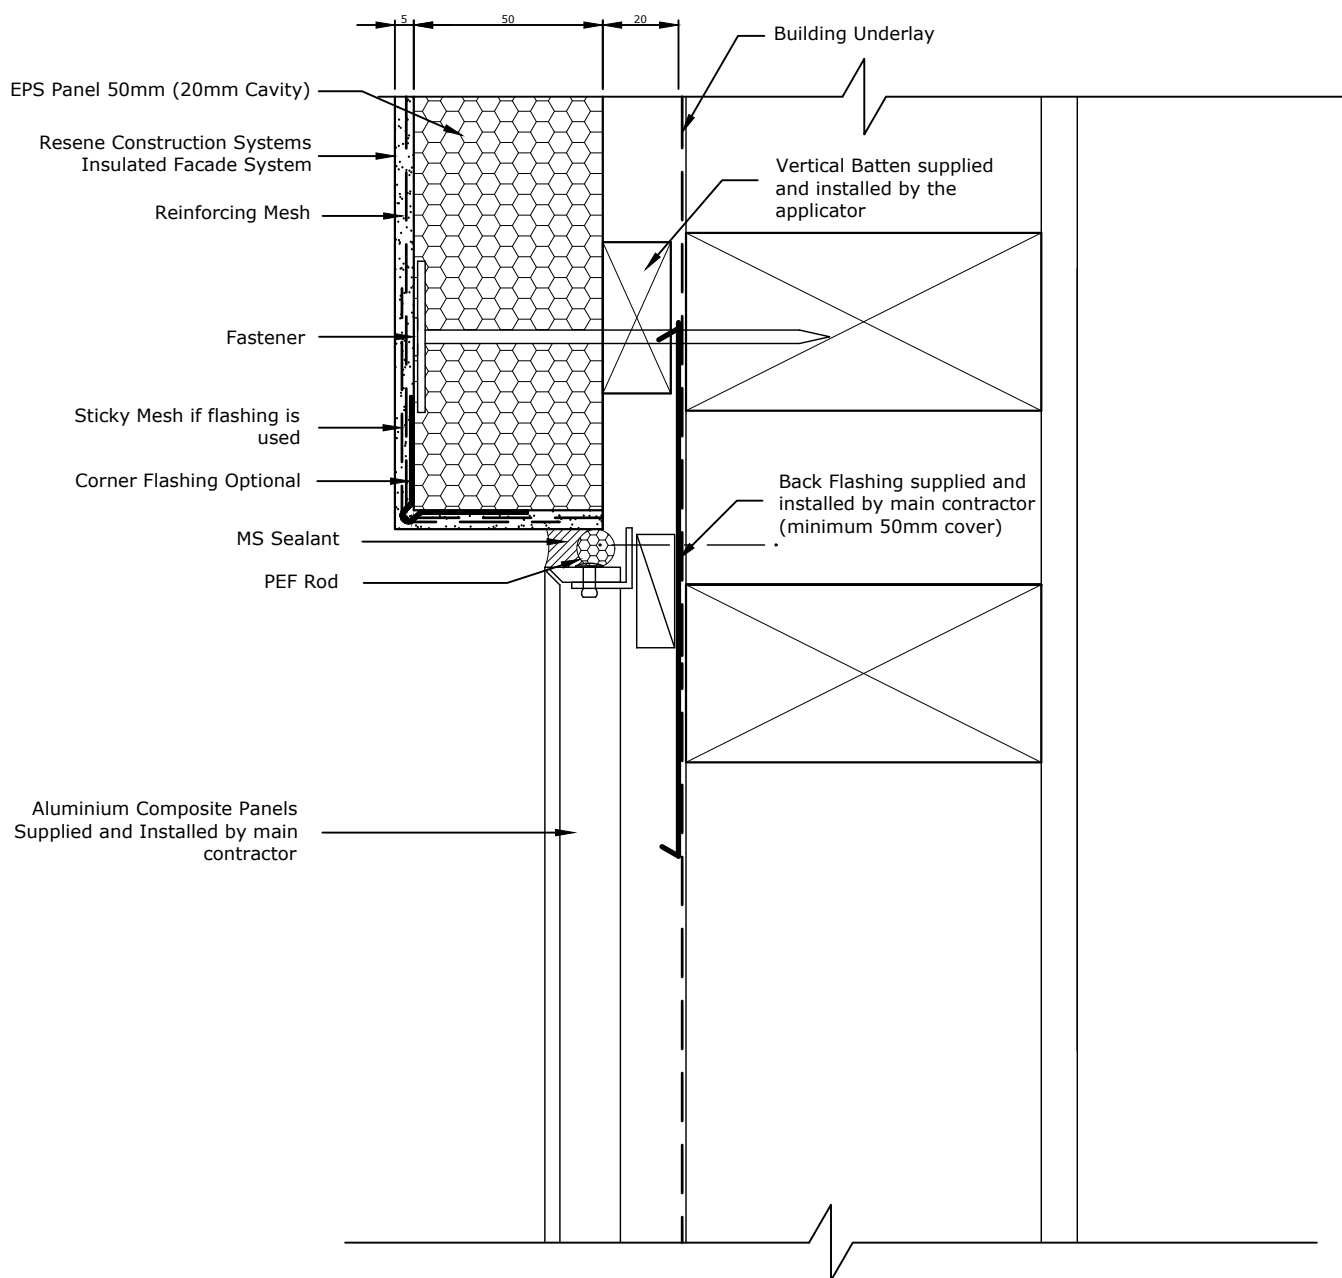

TradeSpec™ and RenderSpec™ are Registered Trademarks, both Documents are available on the Resene Construction Systems

Resene 
Construction Systems

CONFIDENTIALITY: No part of this publication may be reproduced or transmitted other than the intended use by Resene Construction Systems without written consent from the author.

System
 Insulated Facade System


Substrate
 EPS Panel 50mm (20mm Cavity)

Drawing Name
 Vertical Junction with Aluminium Composite Panel

Scale
 1 : 2 @ A4

Date
 1 November 2017

Sheet
 71.10.35

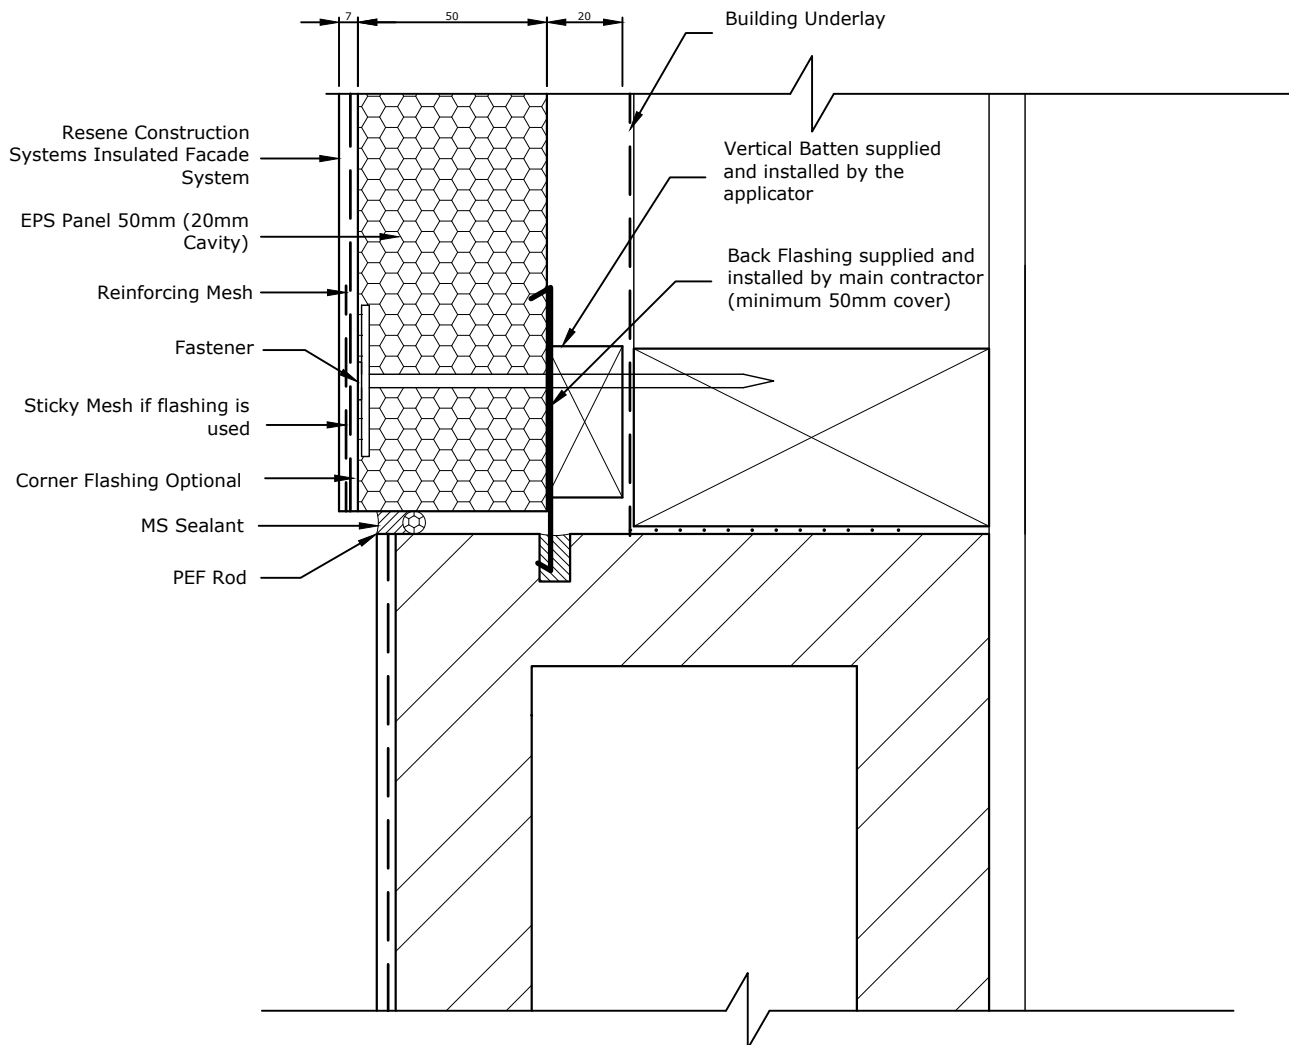

TradeSpec™ and RenderSpec™ are Registered Trademarks, both Documents are available on the Resene Construction Systems

Resene 
Construction Systems

CONFIDENTIALITY: No part of this publication may be reproduced or transmitted other than the intended use by Resene Construction Systems without written consent from the author.

System
 Insulated Facade System


Substrate
 EPS Panel 50mm (20mm Cavity)

Drawing Name
 Vertical Junction with Concrete Block - Option 1

Scale
 1 : 2 @ A4

Date
 1 November 2017

Sheet
 71.10.40

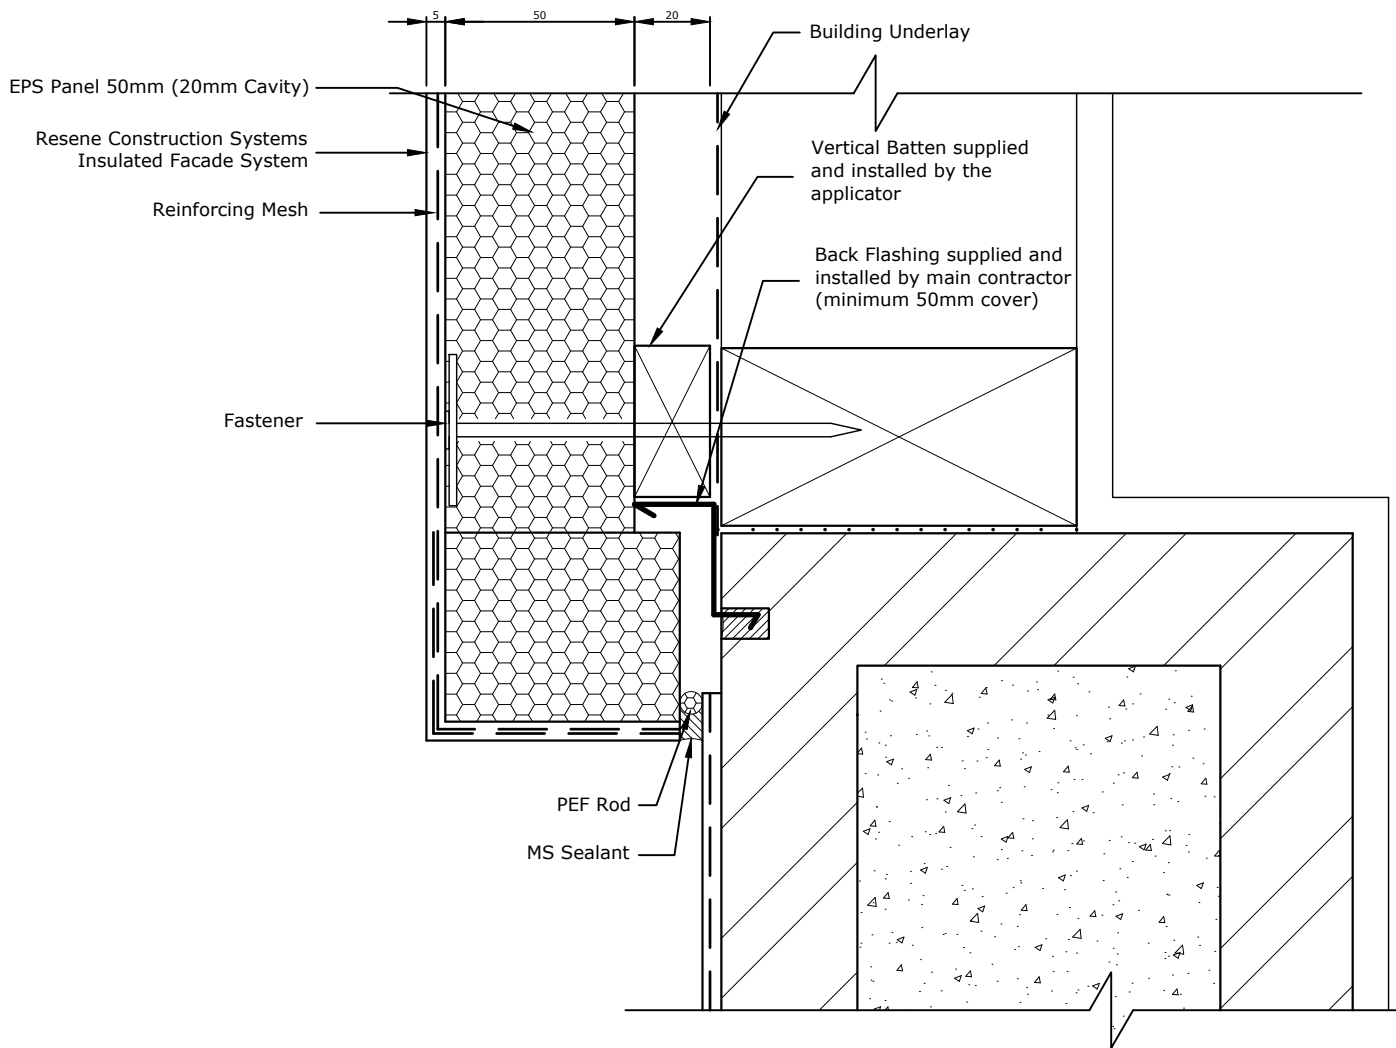

TradeSpec™ and RenderSpec™ are Registered Trademarks, both Documents are available on the Resene Construction Systems

Resene 
Construction Systems

CONFIDENTIALITY: No part of this publication may be reproduced or transmitted other than the intended use by Resene Construction Systems without written consent from the author.

System
 Insulated Facade System


Substrate
 EPS Panel 50mm (20mm Cavity)

Drawing Name
 Vertical Junction with Concrete Block - Option 2

Scale
 1 : 2 @ A4

Date
 1 November 2017

Sheet
 71.10.41

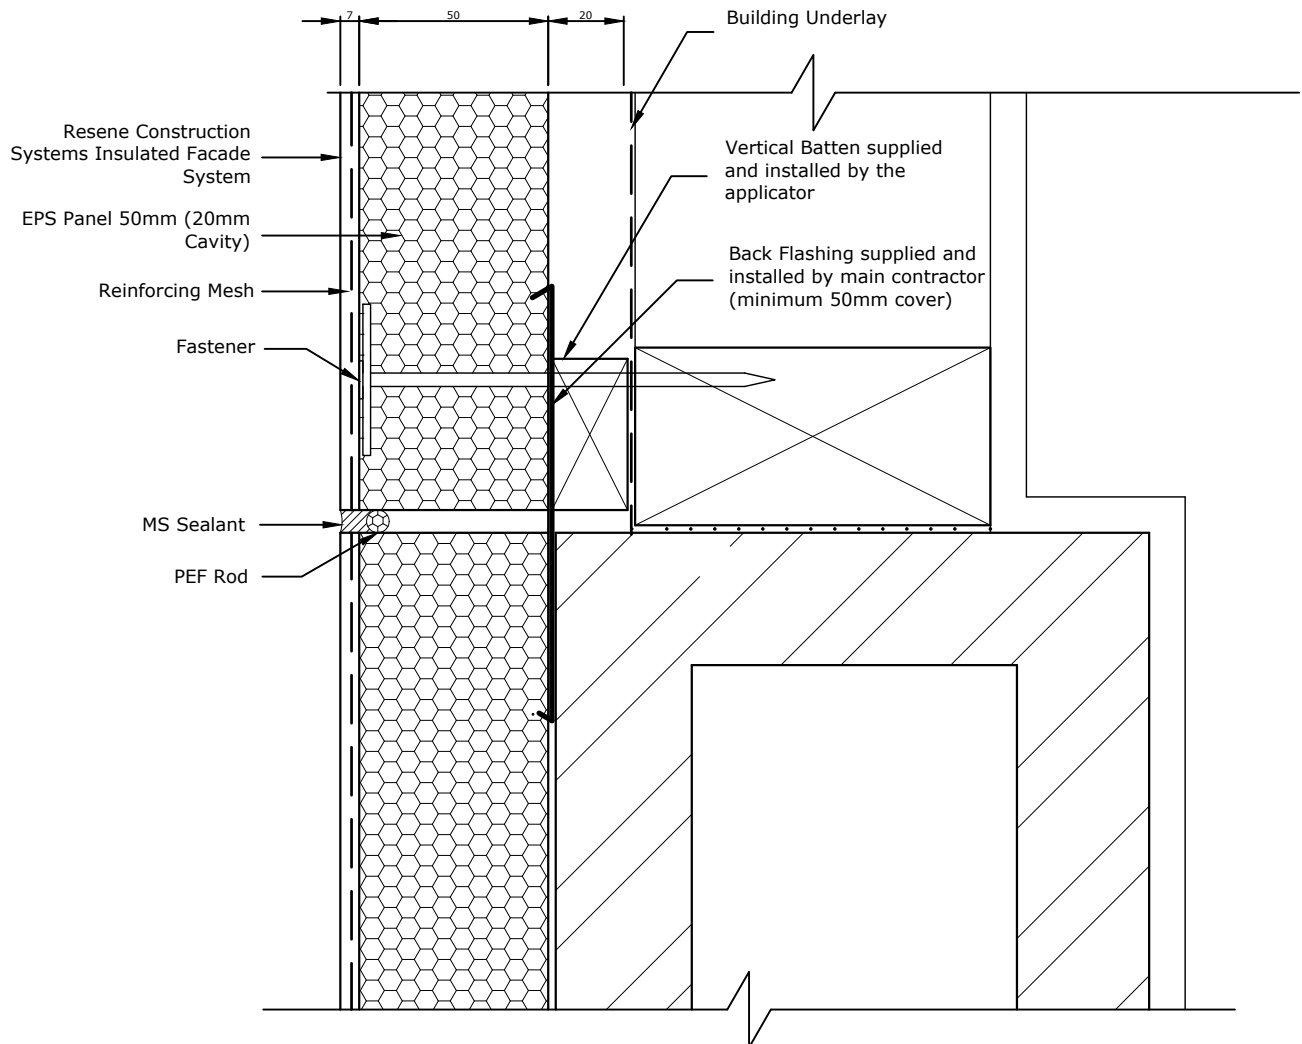

TradeSpec™ and RenderSpec™ are Registered Trademarks, both Documents are available on the Resene Construction Systems

Resene 
Construction Systems

CONFIDENTIALITY: No part of this publication may be reproduced or transmitted other than the intended use by Resene Construction Systems without written consent from the author.

System
 Insulated Facade System


Substrate
 EPS Panel 50mm (20mm Cavity)

Drawing Name
 Vertical Junction with Masonry Overlay

Scale
 1 : 2 @ A4

Date
 3 June 2021

Sheet
 71.10.45

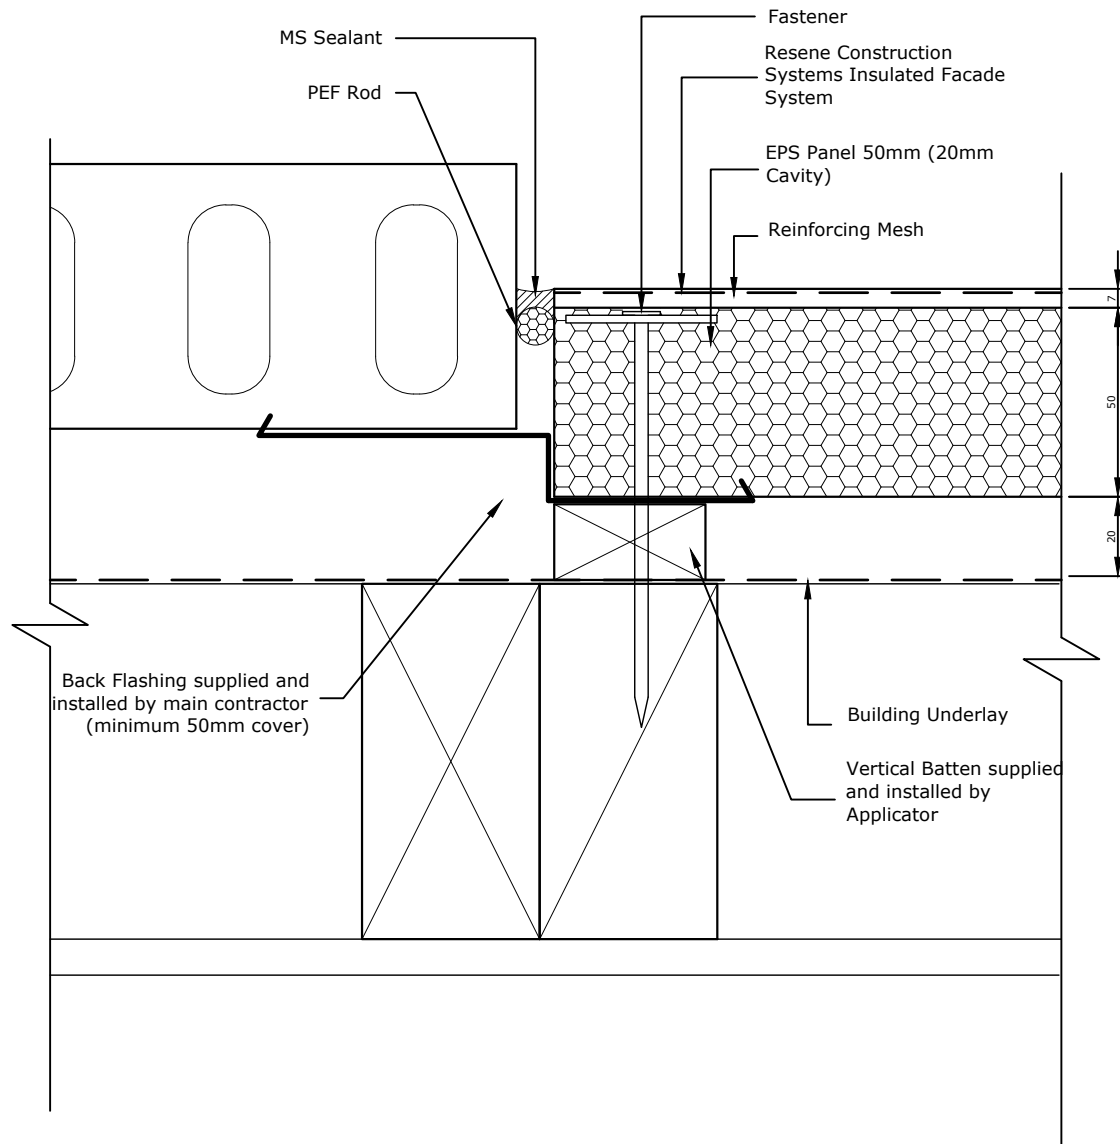

TradeSpec™ and RenderSpec™ are Registered Trademarks, both Documents are available on the Resene Construction Systems

Resene 
Construction Systems

CONFIDENTIALITY: No part of this publication may be reproduced or transmitted other than the intended use by Resene Construction Systems without written consent from the author.

System
 Insulated Facade System


Substrate
 EPS Panel 50mm (20mm Cavity)

Drawing Name
 Vertical Junction with Brick Veneer

Scale
 1 : 2 @ A4

Date
 1 November 2017

Sheet
 71.10.50

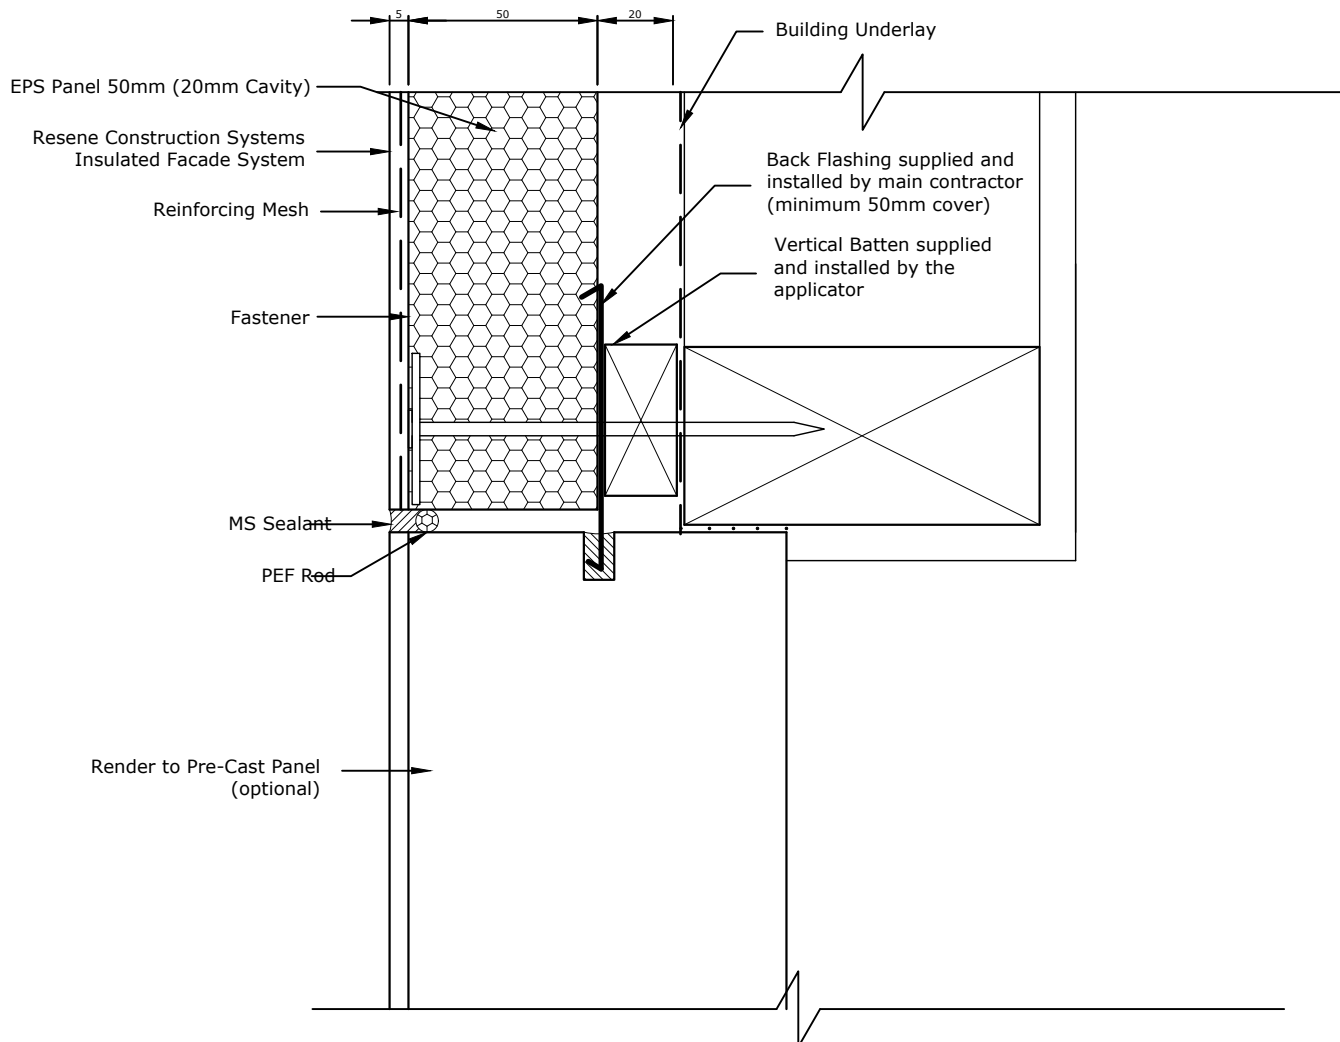

TradeSpec™ and RenderSpec™ are Registered Trademarks, both Documents are available on the Resene Construction Systems

Resene 
Construction Systems

CONFIDENTIALITY: No part of this publication may be reproduced or transmitted other than the intended use by Resene Construction Systems without written consent from the author.

System
 Insulated Facade System


Substrate
 EPS Panel 50mm (20mm Cavity)

Drawing Name
 Vertical Junction with Precast Panel

Scale
 1 : 2 @ A4

Date
 1 November 2017

Sheet
 71.10.60

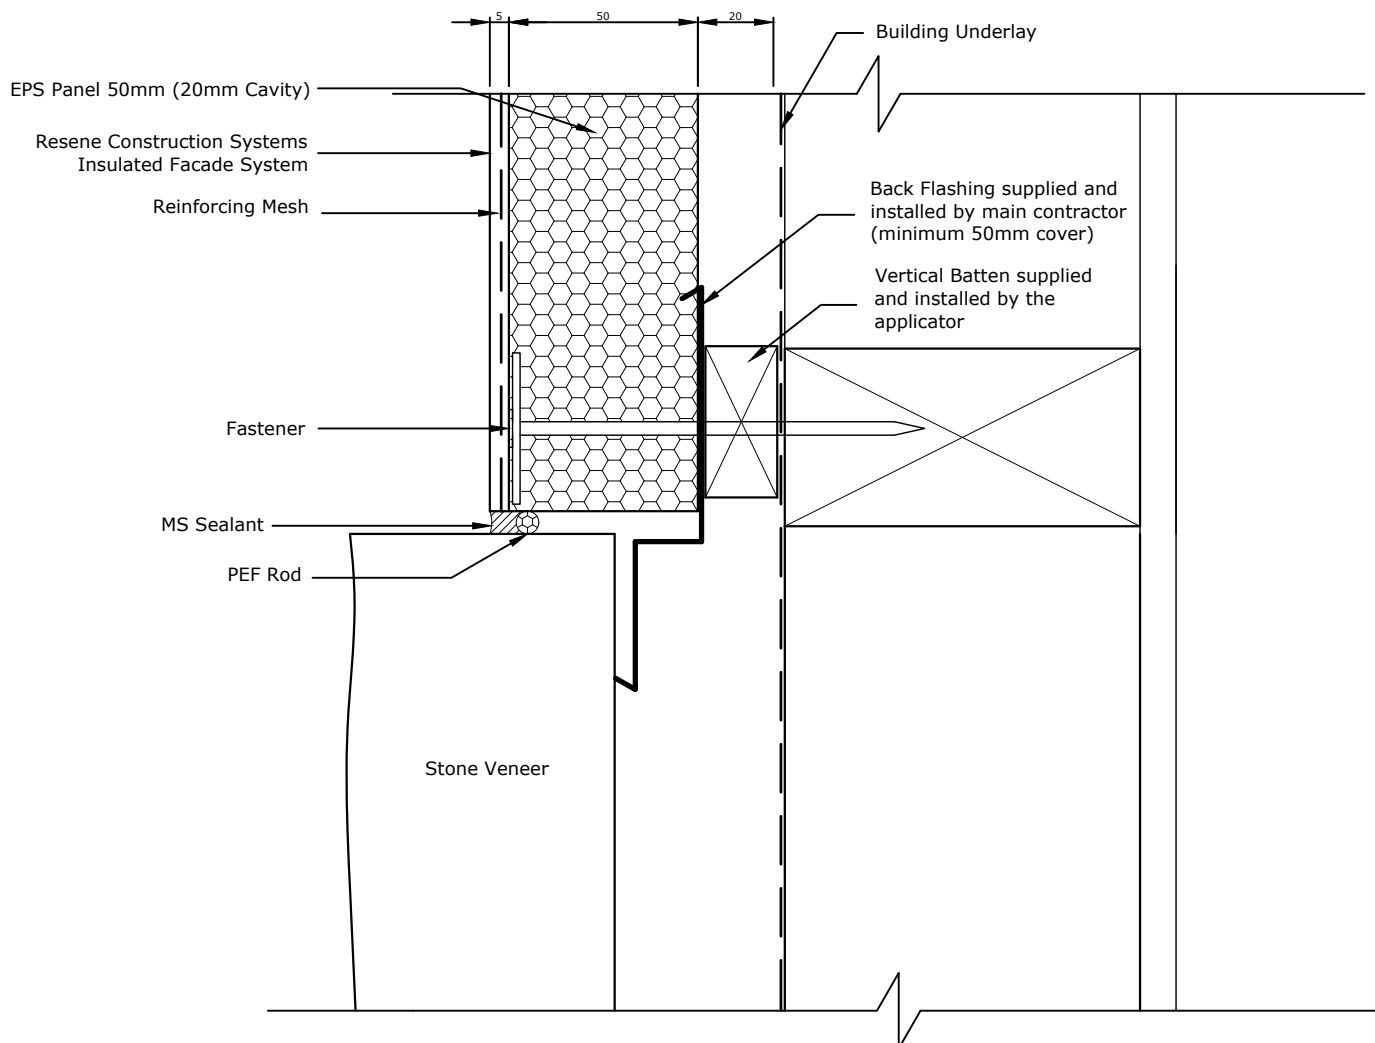

TradeSpec™ and RenderSpec™ are Registered Trademarks, both Documents are available on the Resene Construction Systems

Resene 
Construction Systems

CONFIDENTIALITY: No part of this publication may be reproduced or transmitted other than the intended use by Resene Construction Systems without written consent from the author.

System
 Insulated Facade System


Substrate
 EPS Panel 50mm (20mm Cavity)

Drawing Name
 Vertical Junction with Stone

Scale
 1 : 2 @ A4

Date
 1 November 2017

Sheet
 71.10.65

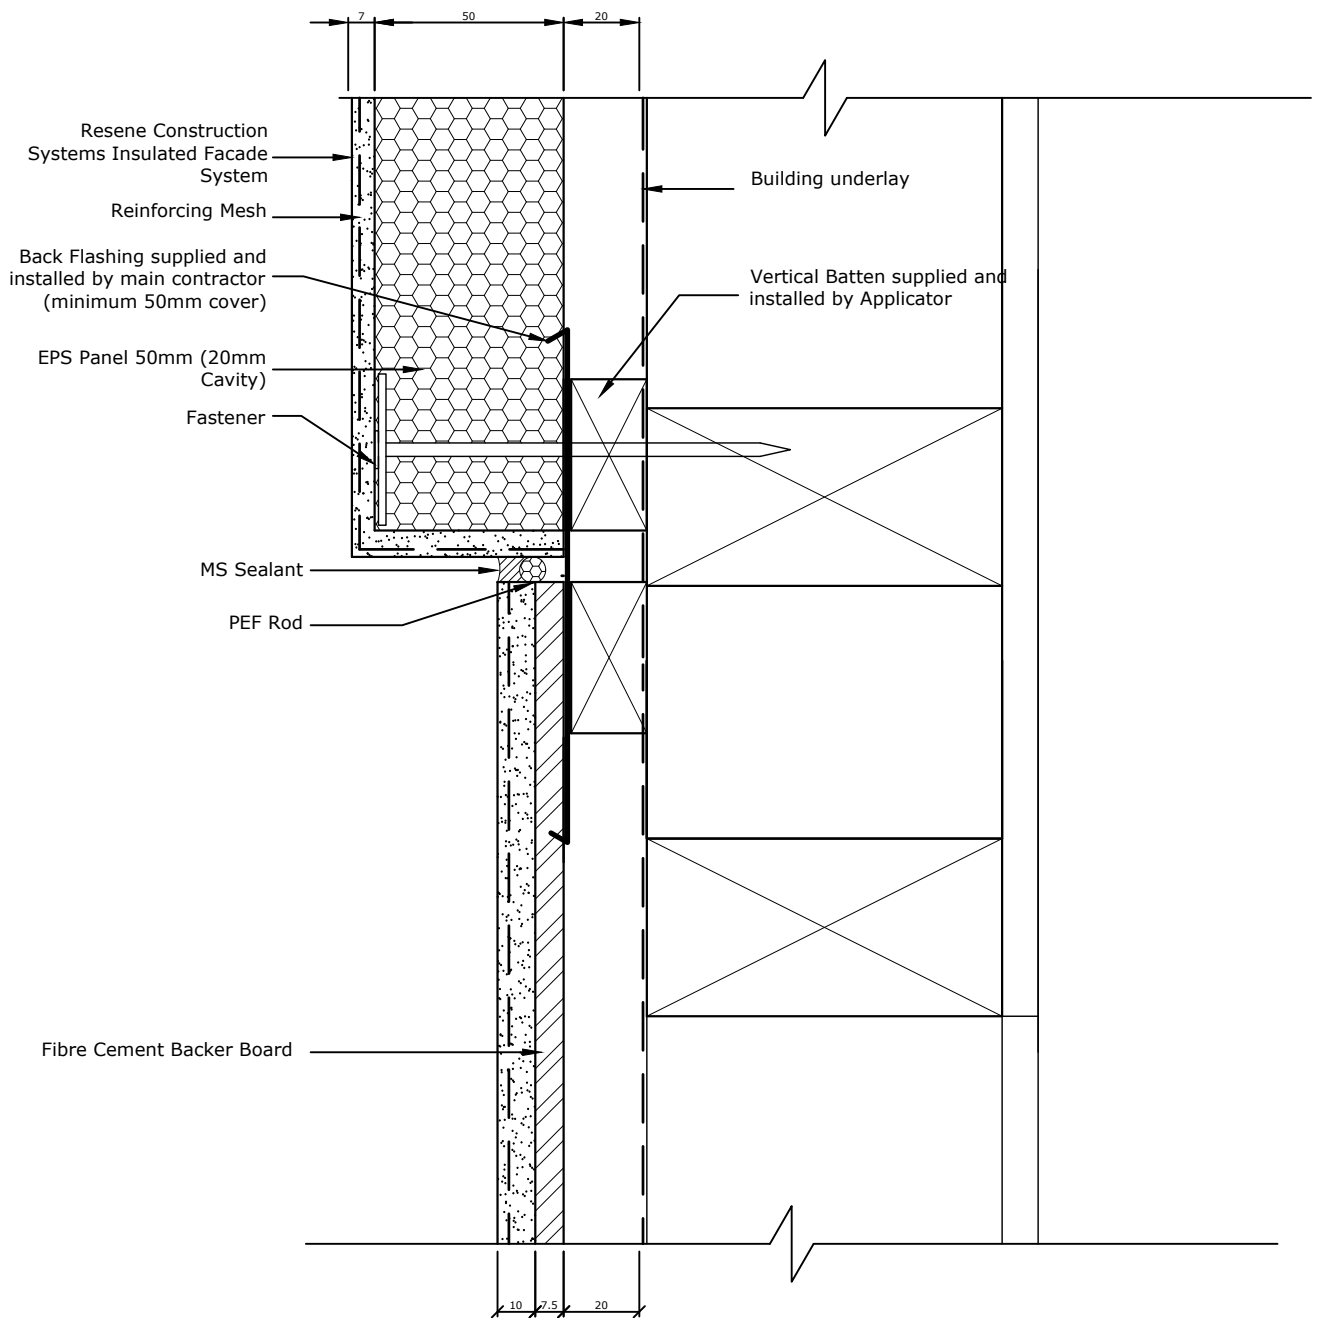

TradeSpec™ and RenderSpec™ are Registered Trademarks, both Documents are available on the Resene Construction Systems

Resene 
Construction Systems

CONFIDENTIALITY: No part of this publication may be reproduced or transmitted other than the intended use by Resene Construction Systems without written consent from the author.

System
 Insulated Facade System


Substrate
 EPS Panel 50mm (20mm Cavity)

Drawing Name
 Vertical Junction with LiteRock

Scale
 1 : 2 @ A4

Date
 1 November 2017

Sheet
 71.10.70

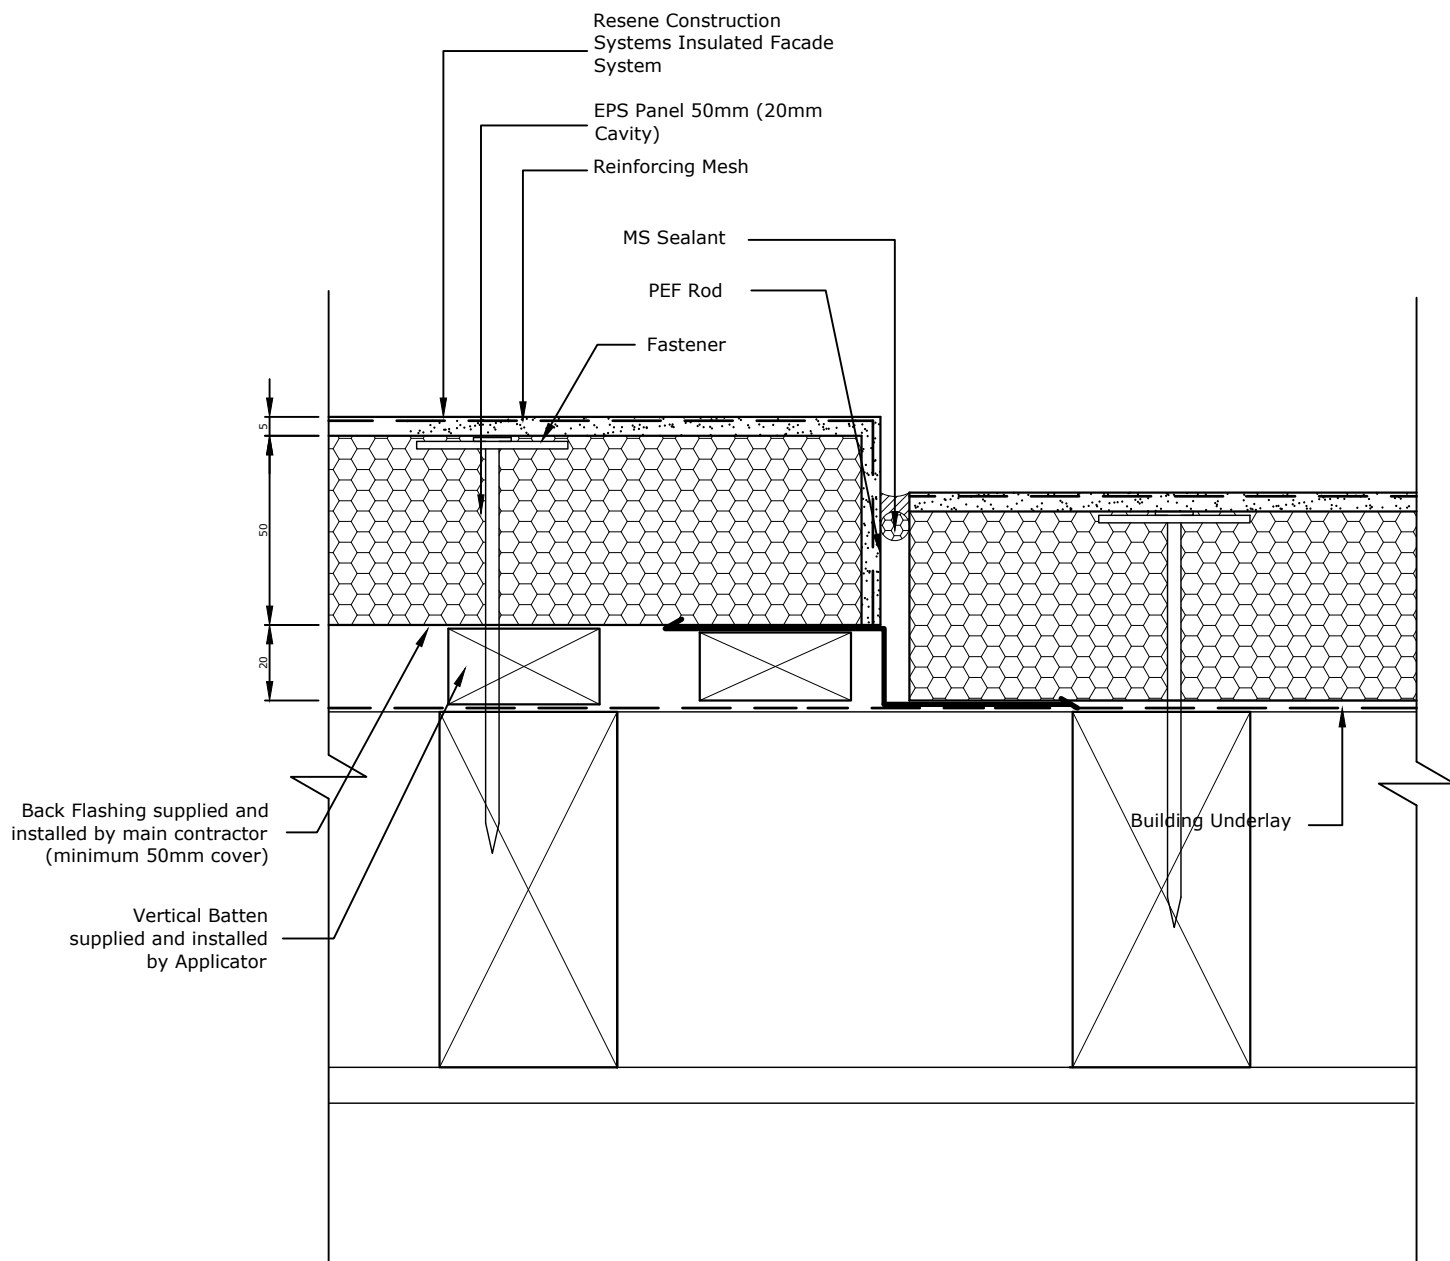

TradeSpec™ and RenderSpec™ are Registered Trademarks, both Documents are available on the Resene Construction Systems

Resene 
Construction Systems

CONFIDENTIALITY: No part of this publication may be reproduced or transmitted other than the intended use by Resene Construction Systems without written consent from the author.

System
 Insulated Facade System


Substrate
 EPS Panel 50mm (20mm Cavity)

Drawing Name
 Vertical Junction with Existing EIFS - Option 1

Scale
 1 : 2 @ A4

Date
 1 November 2017

Sheet
 71.10.80

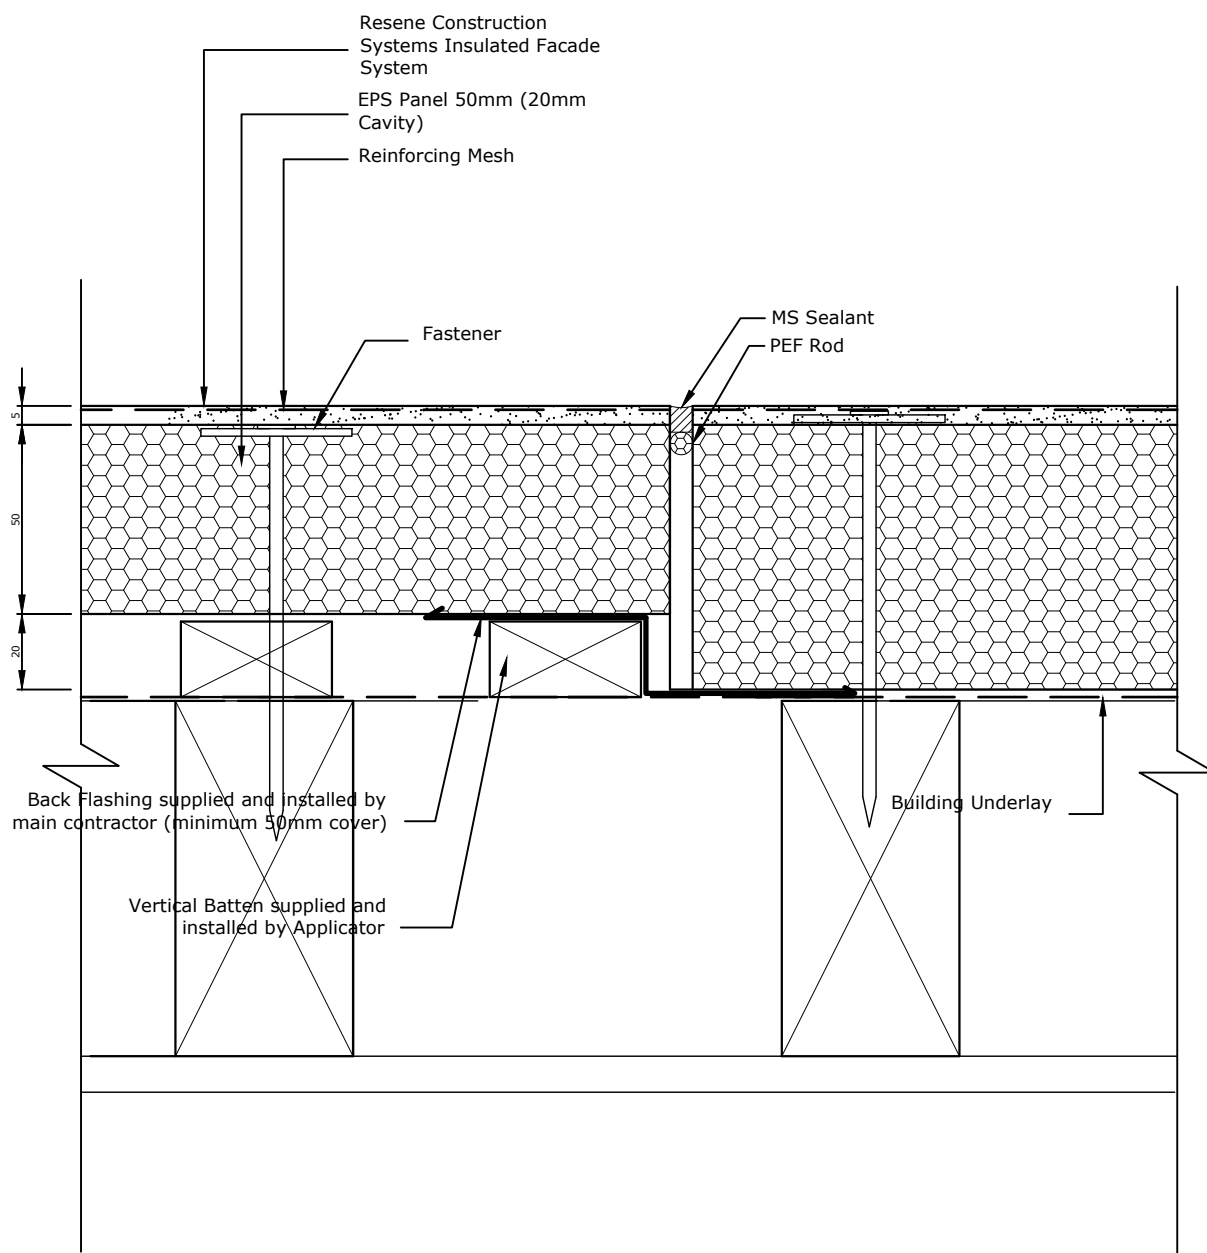

TradeSpec™ and RenderSpec™ are Registered Trademarks, both Documents are available on the Resene Construction Systems

Resene 
Construction Systems

CONFIDENTIALITY: No part of this publication may be reproduced or transmitted other than the intended use by Resene Construction Systems without written consent from the author.

System
 Insulated Facade System


Substrate
 EPS Panel 50mm (20mm Cavity)

Drawing Name
 Vertical Junction with Existing EPS - Option 2

Scale
 1 : 2 @ A4

Date
 1 November 2017

Sheet
 71.10.81

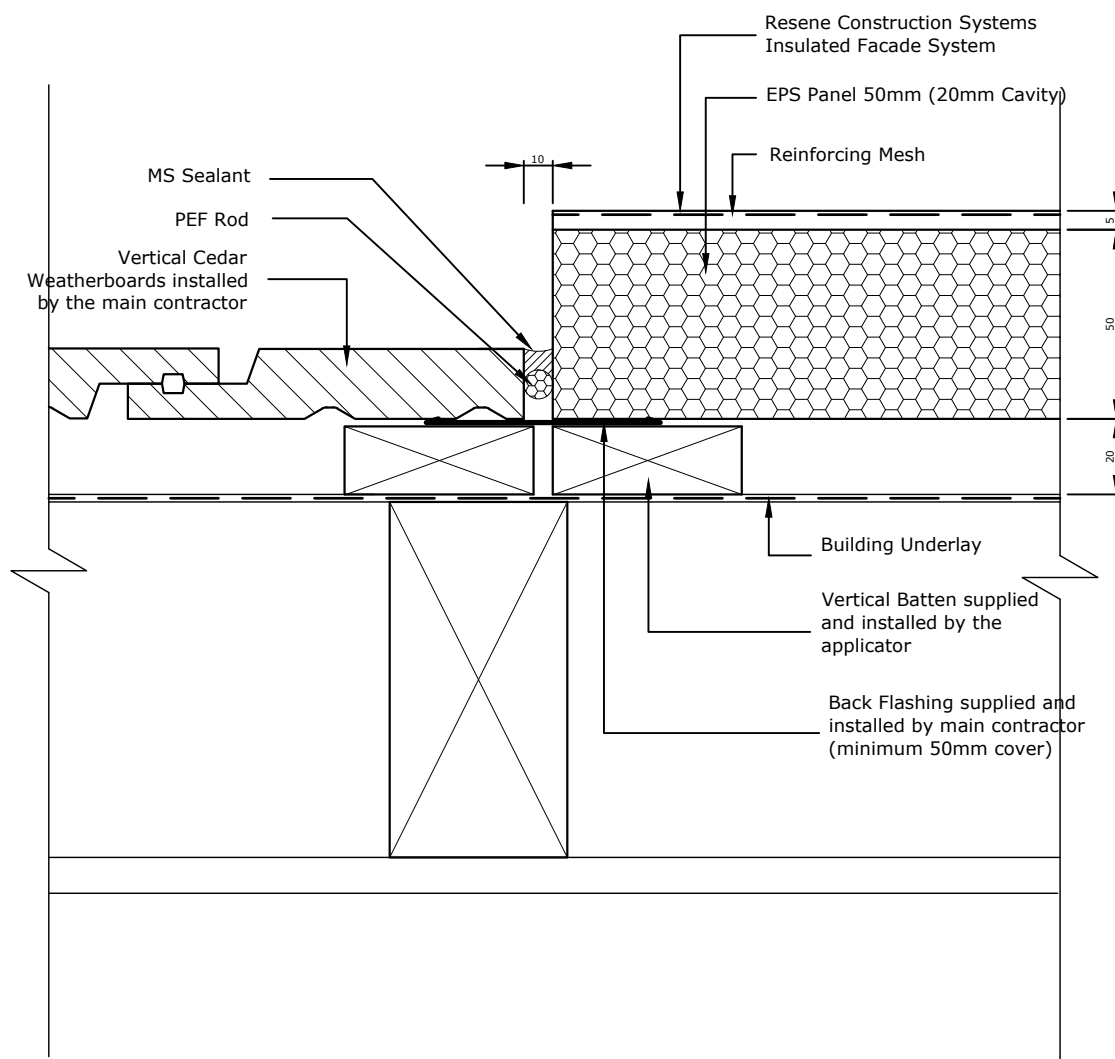

All Control Joint spacings and setouts are the responsibility of the Designer, for suggested locations refer to RCS TradeSpec™ Document 1.4

TradeSpec™ and RenderSpec™ are Registered Trademarks, both Documents are available on the Resene Construction Systems

Resene 
Construction Systems

CONFIDENTIALITY: No part of this publication may be reproduced or transmitted other than the intended use by Resene Construction Systems without written consent from the author.

System
 Insulated Facade System


Substrate
 EPS Panel 50mm (20mm Cavity)

Drawing Name
 Vertical Junction with Vertical Cedar Weatherboards

Scale
 1 : 2 @ A4

Date
 1 November 2017

Sheet
 71.10.90

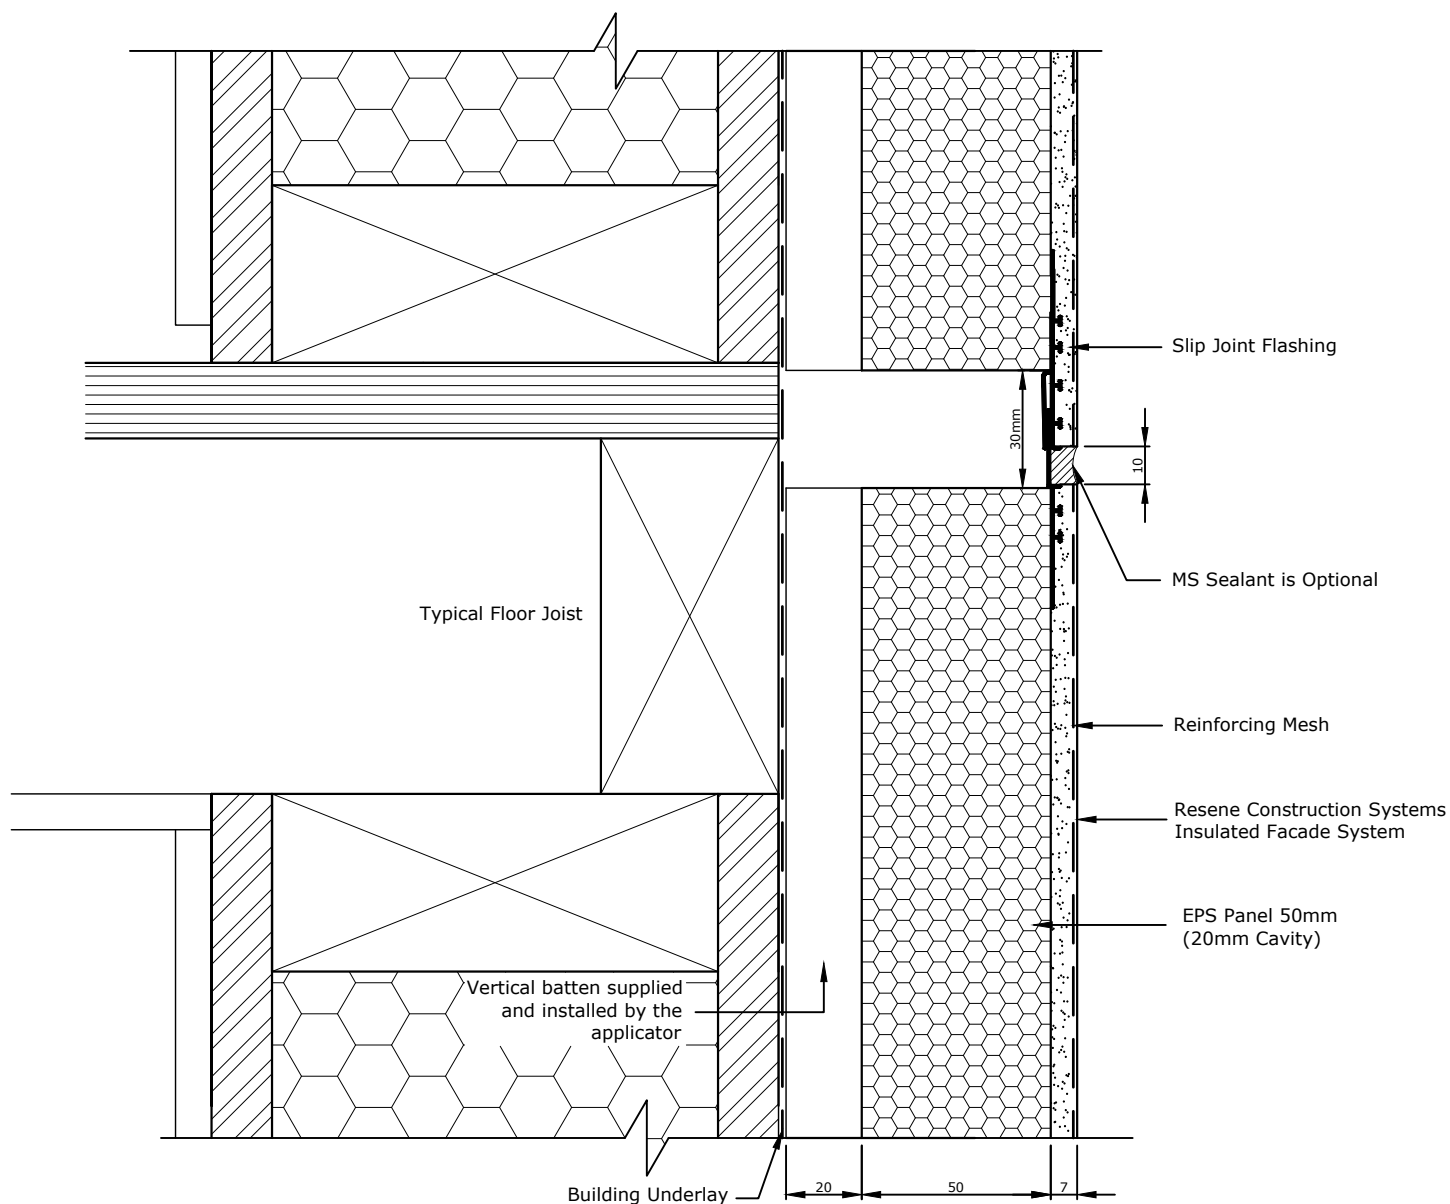

Please note that there should be no fixings into the floor joists, the substrate should be left floating over this point.

All Control Joint spacings and setouts are the responsibility of the Designer, for suggested locations refer to TradeSpec™ Document 1.4 for suggested locations

TradeSpec™ and RenderSpec™ are Registered Trademarks, both Documents are available on the Resene Construction Systems

Resene 
Construction Systems

CONFIDENTIALITY: No part of this publication may be reproduced or transmitted other than the intended use by Resene Construction Systems without written consent from the author.

System
 Insulated Facade System


Substrate
 EPS Panel 50mm (20mm Cavity)

Drawing Name
 Horizontal Control Joint

Scale
 1 : 2 @ A4

Date
 1 November 2017

Sheet
 71.11.00

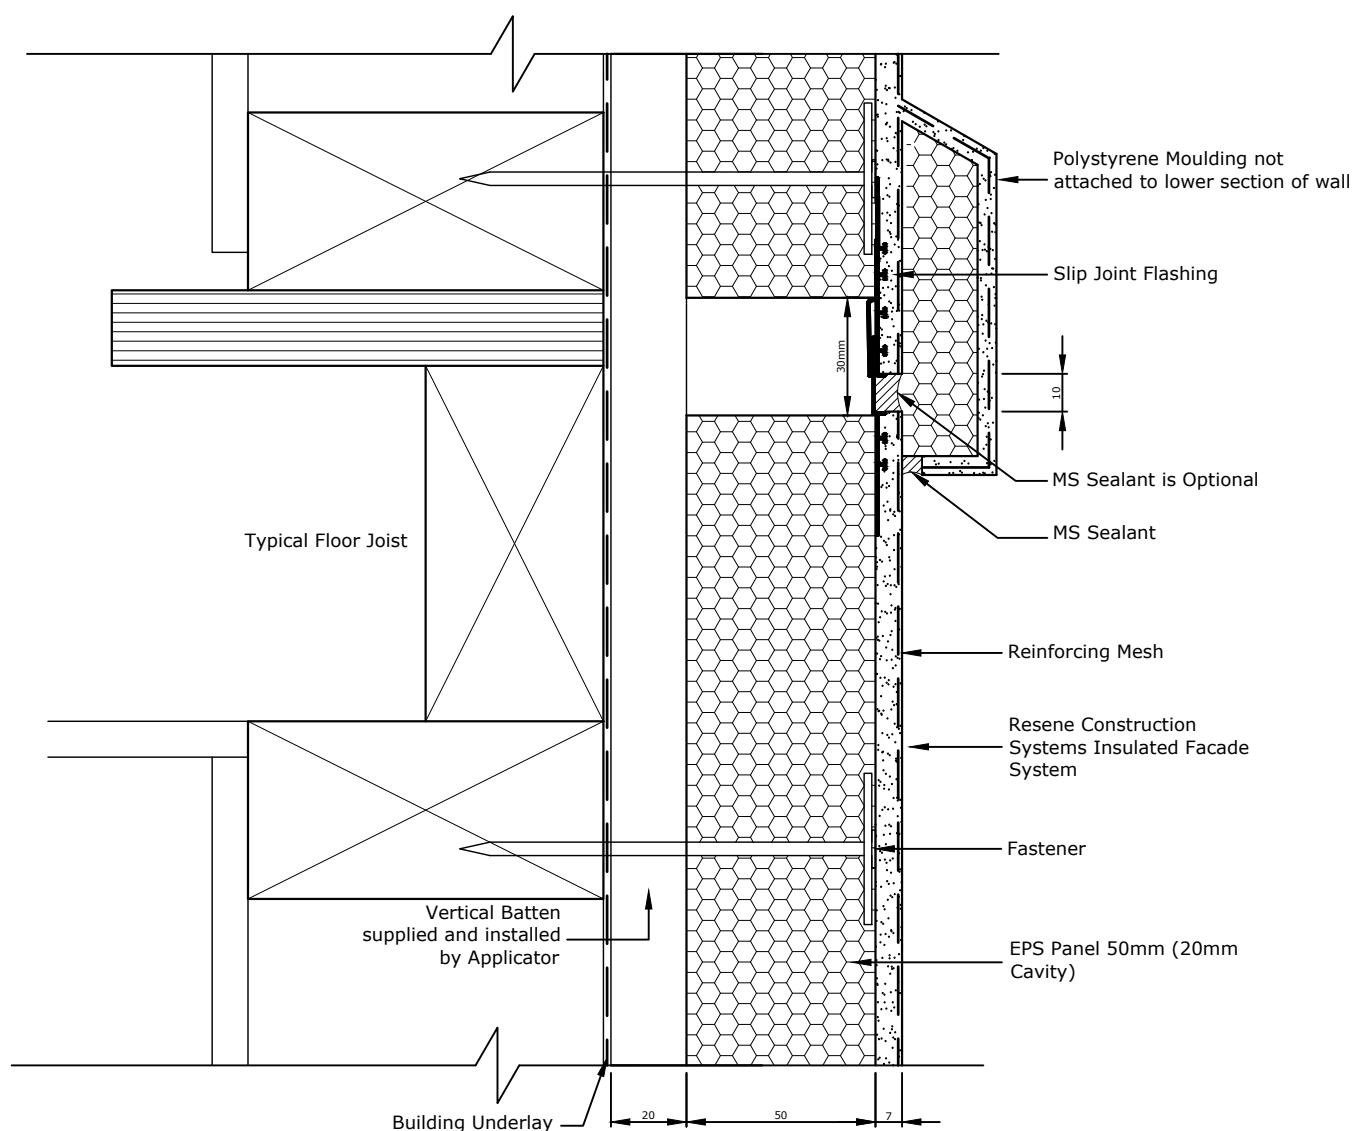

Please note that there should be no fixings into the floor joists, the substrate should be left floating over this point.

All Control Joint spacings and setouts are the responsibility of the Designer, for suggested locations refer to RCS TradeSpec™ Document 1.4 for suggested locations

Continuous cavities must not be limited to two-storeys or 7m in height in accordance with E2/AS1 Paragraph 9.1.9.4.

TradeSpec™ and RenderSpec™ are Registered Trademarks, both Documents are available on the Resene Construction Systems

Resene 
Construction Systems

CONFIDENTIALITY: No part of this publication may be reproduced or transmitted other than the intended use by Resene Construction Systems without written consent from the author.

System
 Insulated Facade System


Substrate
 EPS Panel 50mm (20mm Cavity)

Drawing Name
 Horizontal Control Joint with Moulding

Scale
 1 : 2 @ A4

Date
 1 November 2017

Sheet
 71.11.01

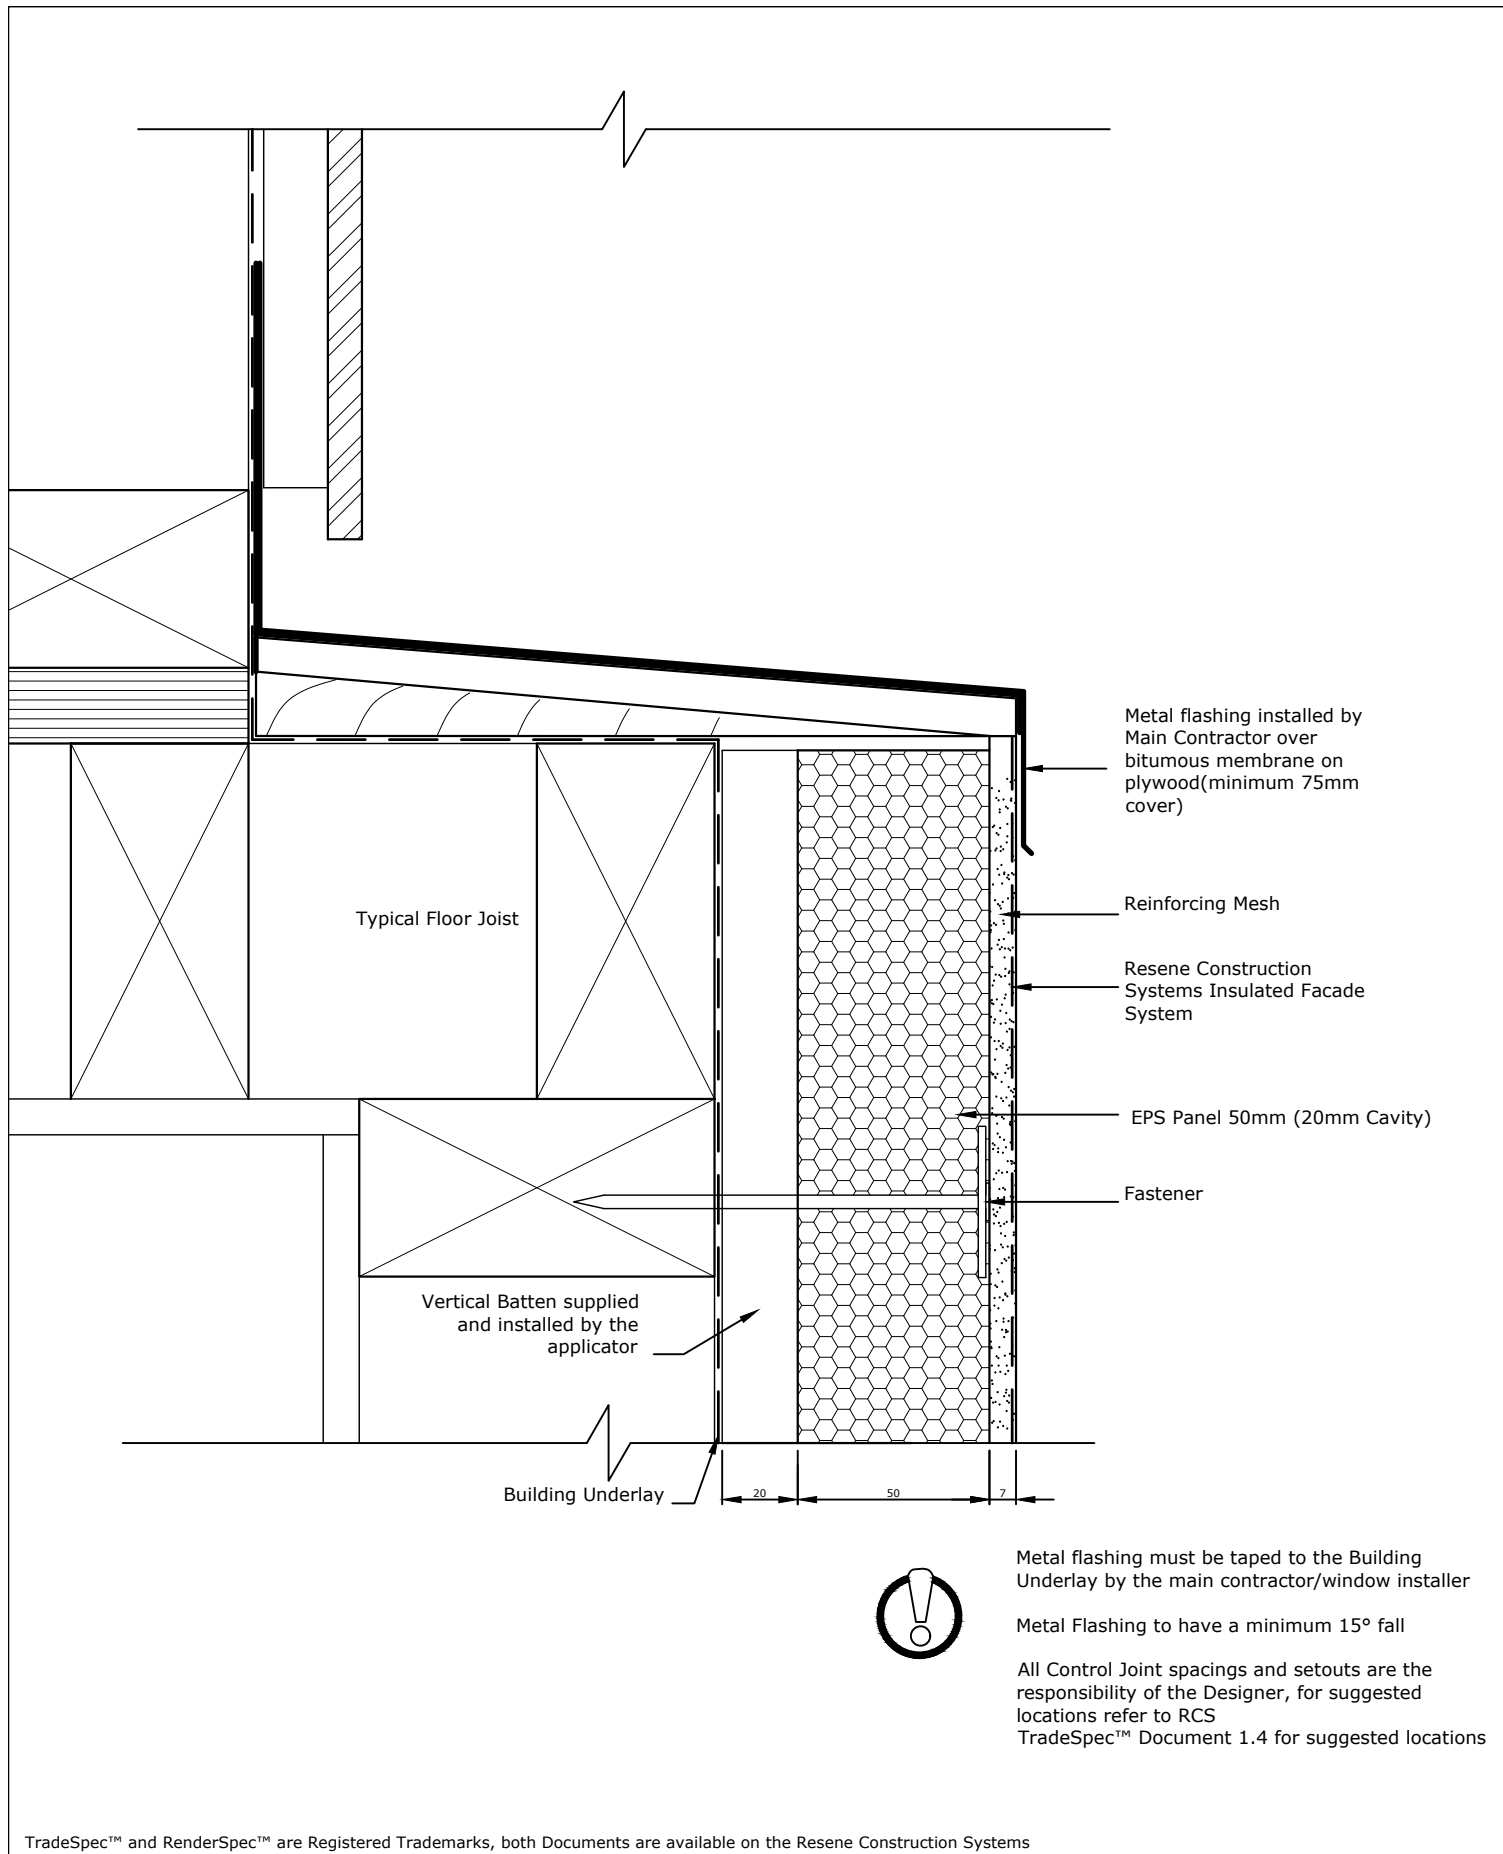

TradeSpec™ and RenderSpec™ are Registered Trademarks, both Documents are available on the Resene Construction Systems

Resene 
Construction Systems

CONFIDENTIALITY: No part of this publication may be reproduced or transmitted other than the intended use by Resene Construction Systems without written consent from the author.

System
 Insulated Facade System


Substrate
 EPS Panel 50mm (20mm Cavity)

Drawing Name
 Mid Floor Break

Scale
 1 : 2 @ A4

Date
 1 November 2017

Sheet
 71.11.10

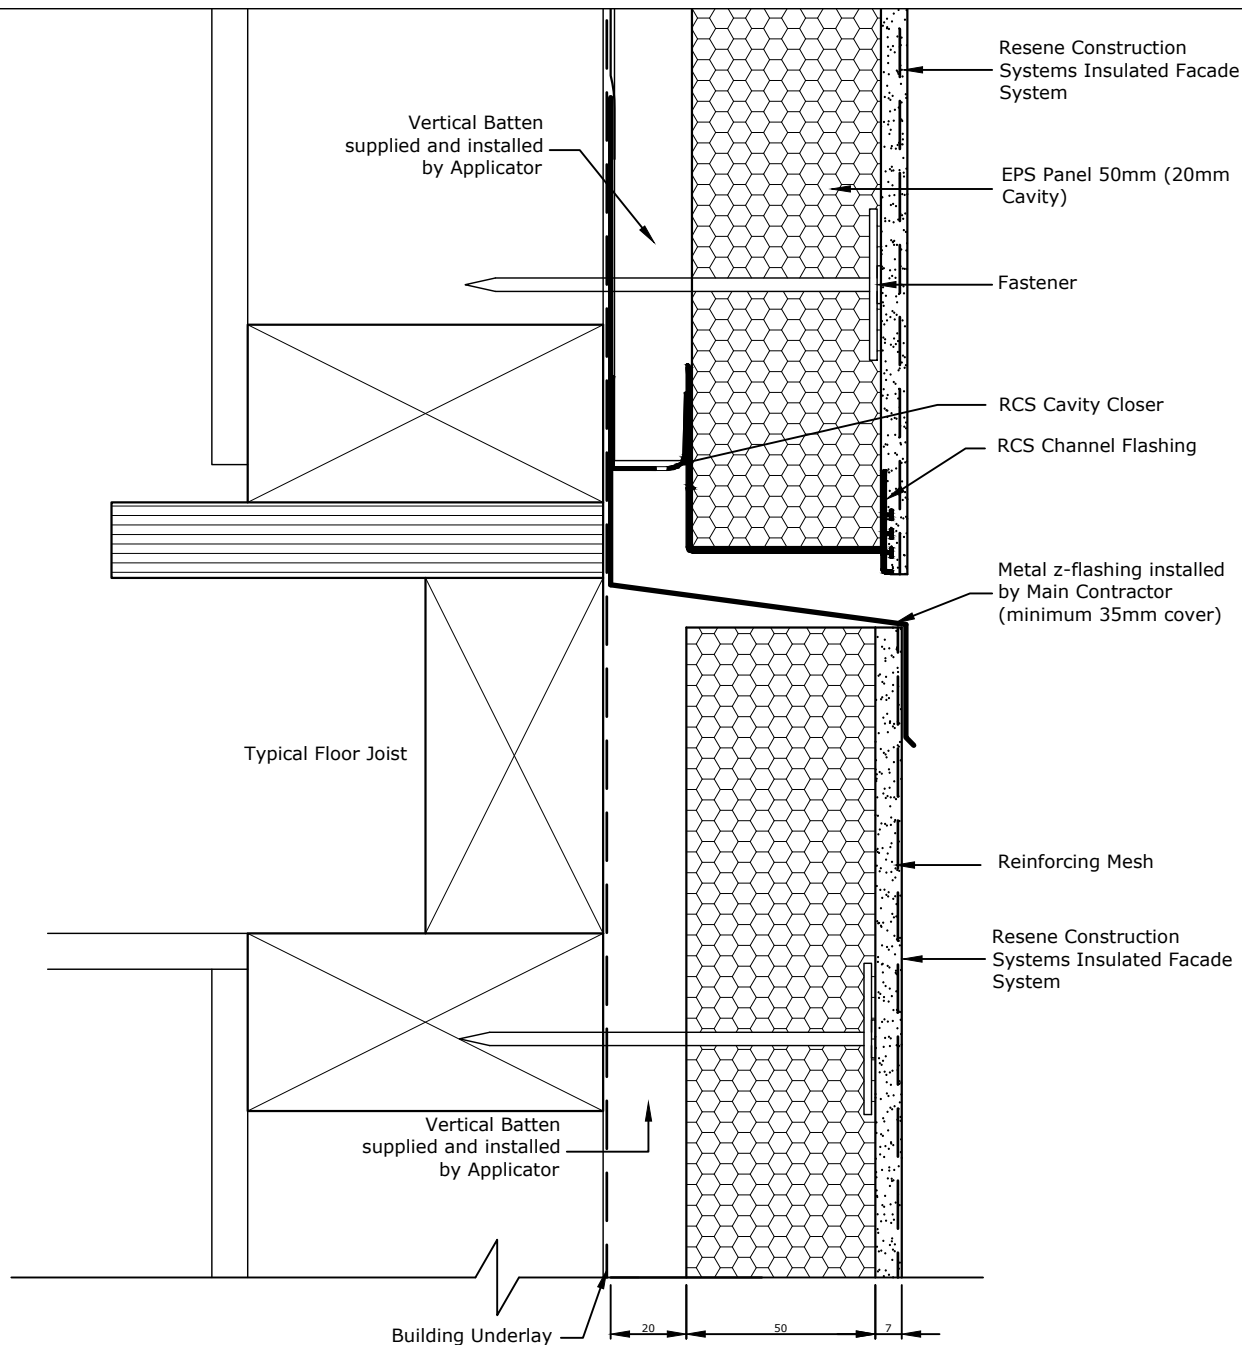

5mm clearance must be maintained between the starter strip and the metal flashing

Metal flashing must be taped to the Building Underlay by the main contractor/window installer

Metal Flashing to have a minimum 15° fall

Please note that there should be no fixings into the floor joists, the substrate should be left floating over this point.

All Control Joint spacings and setouts are the responsibility of the Designer, for suggested locations refer to RCS TradeSpec™ Document 1.4 for suggested locations

TradeSpec™ and RenderSpec™ are Registered Trademarks, both Documents are available on the Resene Construction Systems

Resene 
Construction Systems

CONFIDENTIALITY: No part of this publication may be reproduced or transmitted other than the intended use by Resene Construction Systems without written consent from the author.

System
Insulated Facade System


Substrate
EPS Panel 50mm (20mm Cavity)

Drawing Name
Horizontal Drainage Joint - Option 1

Scale
1 : 2 @ A4

Date
1 November 2017

Sheet
71.11.20

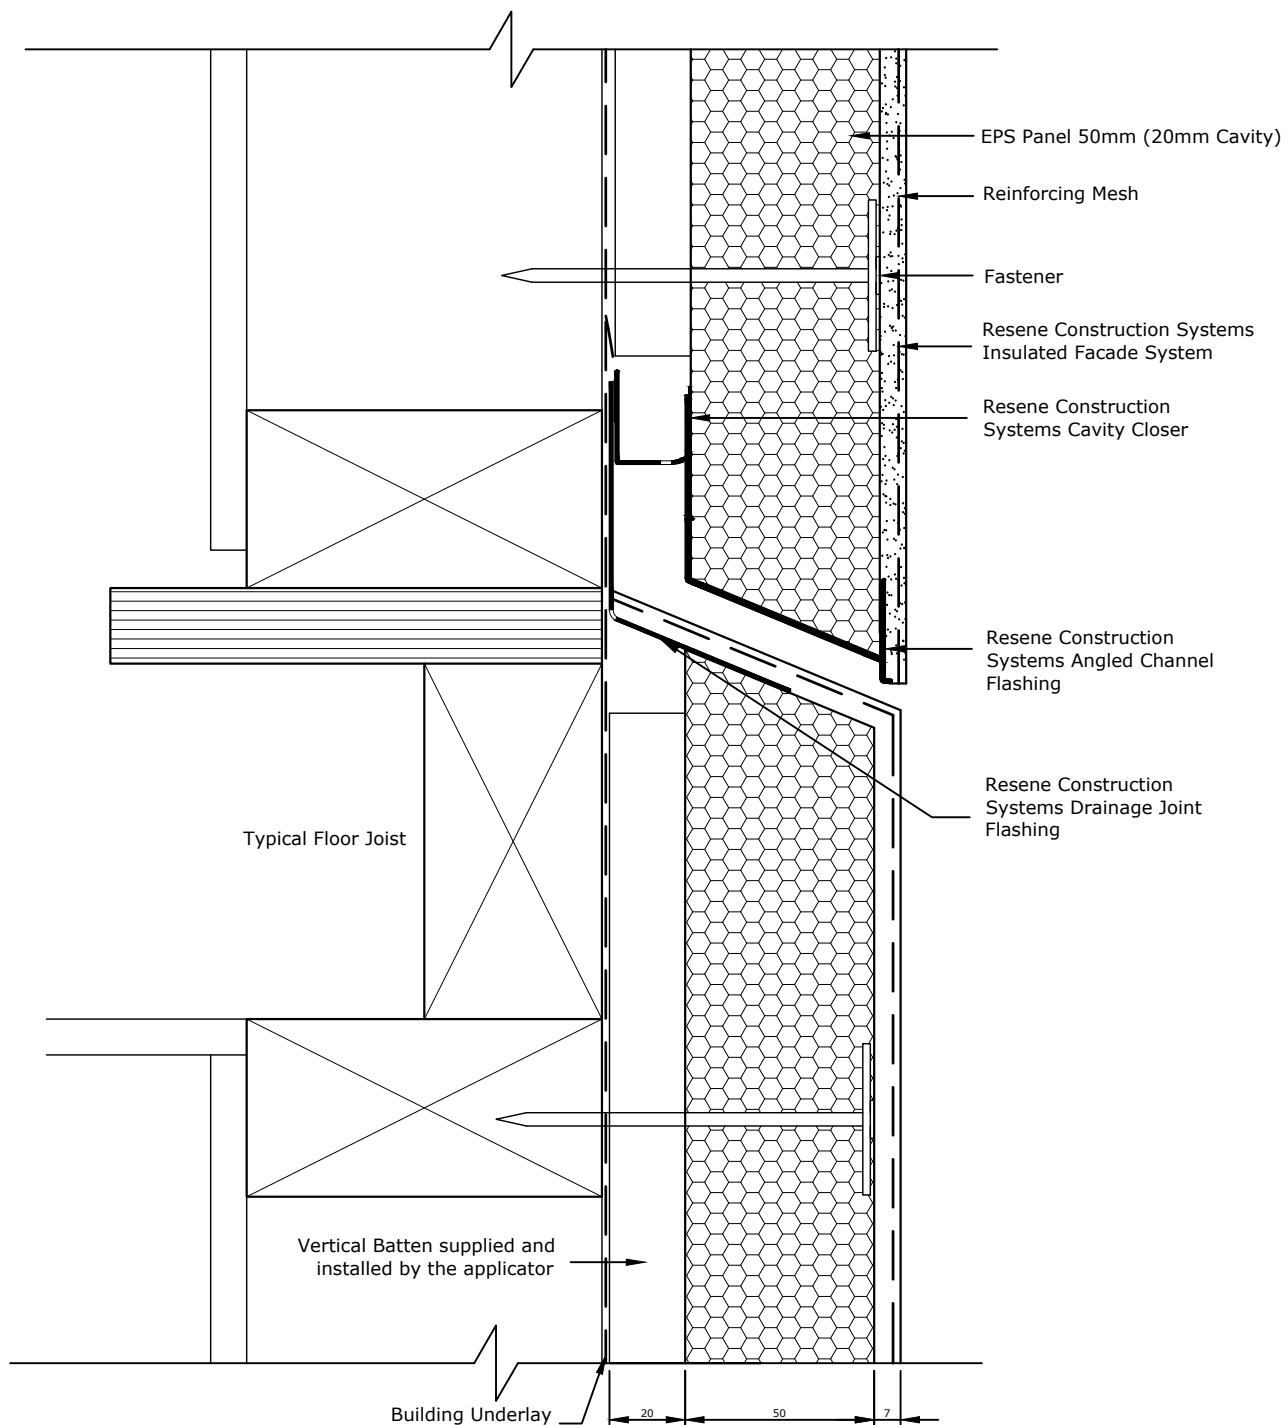

TradeSpec™ and RenderSpec™ are Registered Trademarks, both Documents are available on the Resene Construction Systems

Resene 
Construction Systems

CONFIDENTIALITY: No part of this publication may be reproduced or transmitted other than the intended use by Resene Construction Systems without written consent from the author.

System
 Insulated Facade System


Substrate
 EPS Panel 50mm (20mm Cavity)

Drawing Name
 Horizontal Drainage Joint - Option 2

Scale
 1 : 2 @ A4

Date
 13 December 2022

Sheet
 71.11.21

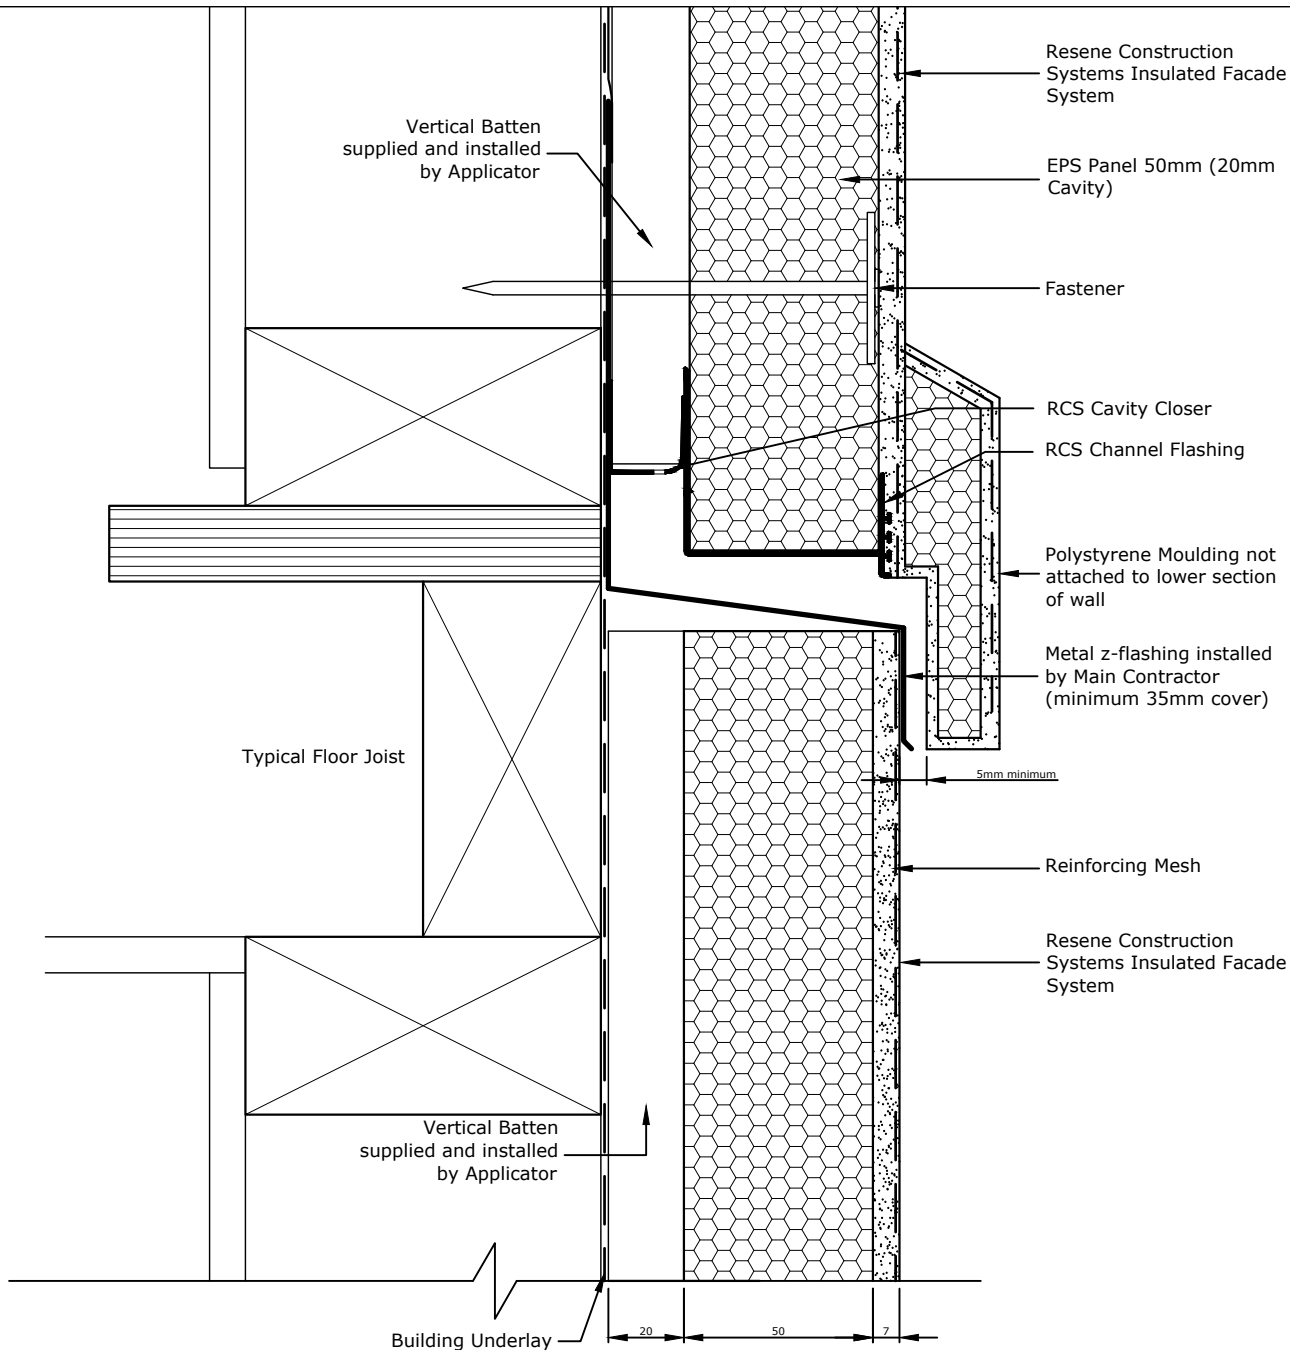

5mm clearance must be maintained between the starter strip and the metal flashing

Metal flashing must be taped to the Building Underlay by the main contractor/window installer

Metal Flashing to have a minimum 15° fall

Please note that there should be no fixings into the floor joists, the substrate should be left floating over this point.

All Control Joint spacings and setouts are the responsibility of the Designer, for suggested locations refer to RCS TradeSpec™ Document 1.4 for suggested locations

Continuous cavities must not be limited to two-storeys or 7m in height in accordance with E2/AS1 Paragraph 9.1.9.4.



TradeSpec™ and RenderSpec™ are Registered Trademarks, both Documents are available on the Resene Construction Systems

Resene 
Construction Systems

CONFIDENTIALITY: No part of this publication may be reproduced or transmitted other than the intended use by Resene Construction Systems without written consent from the author.

System
Insulated Facade System


Substrate
EPS Panel 50mm (20mm Cavity)

Drawing Name
Horizontal Drainage Joint with Moulding

Scale
1 : 2 @ A4

Date
1 November 2017

Sheet
71.11.22

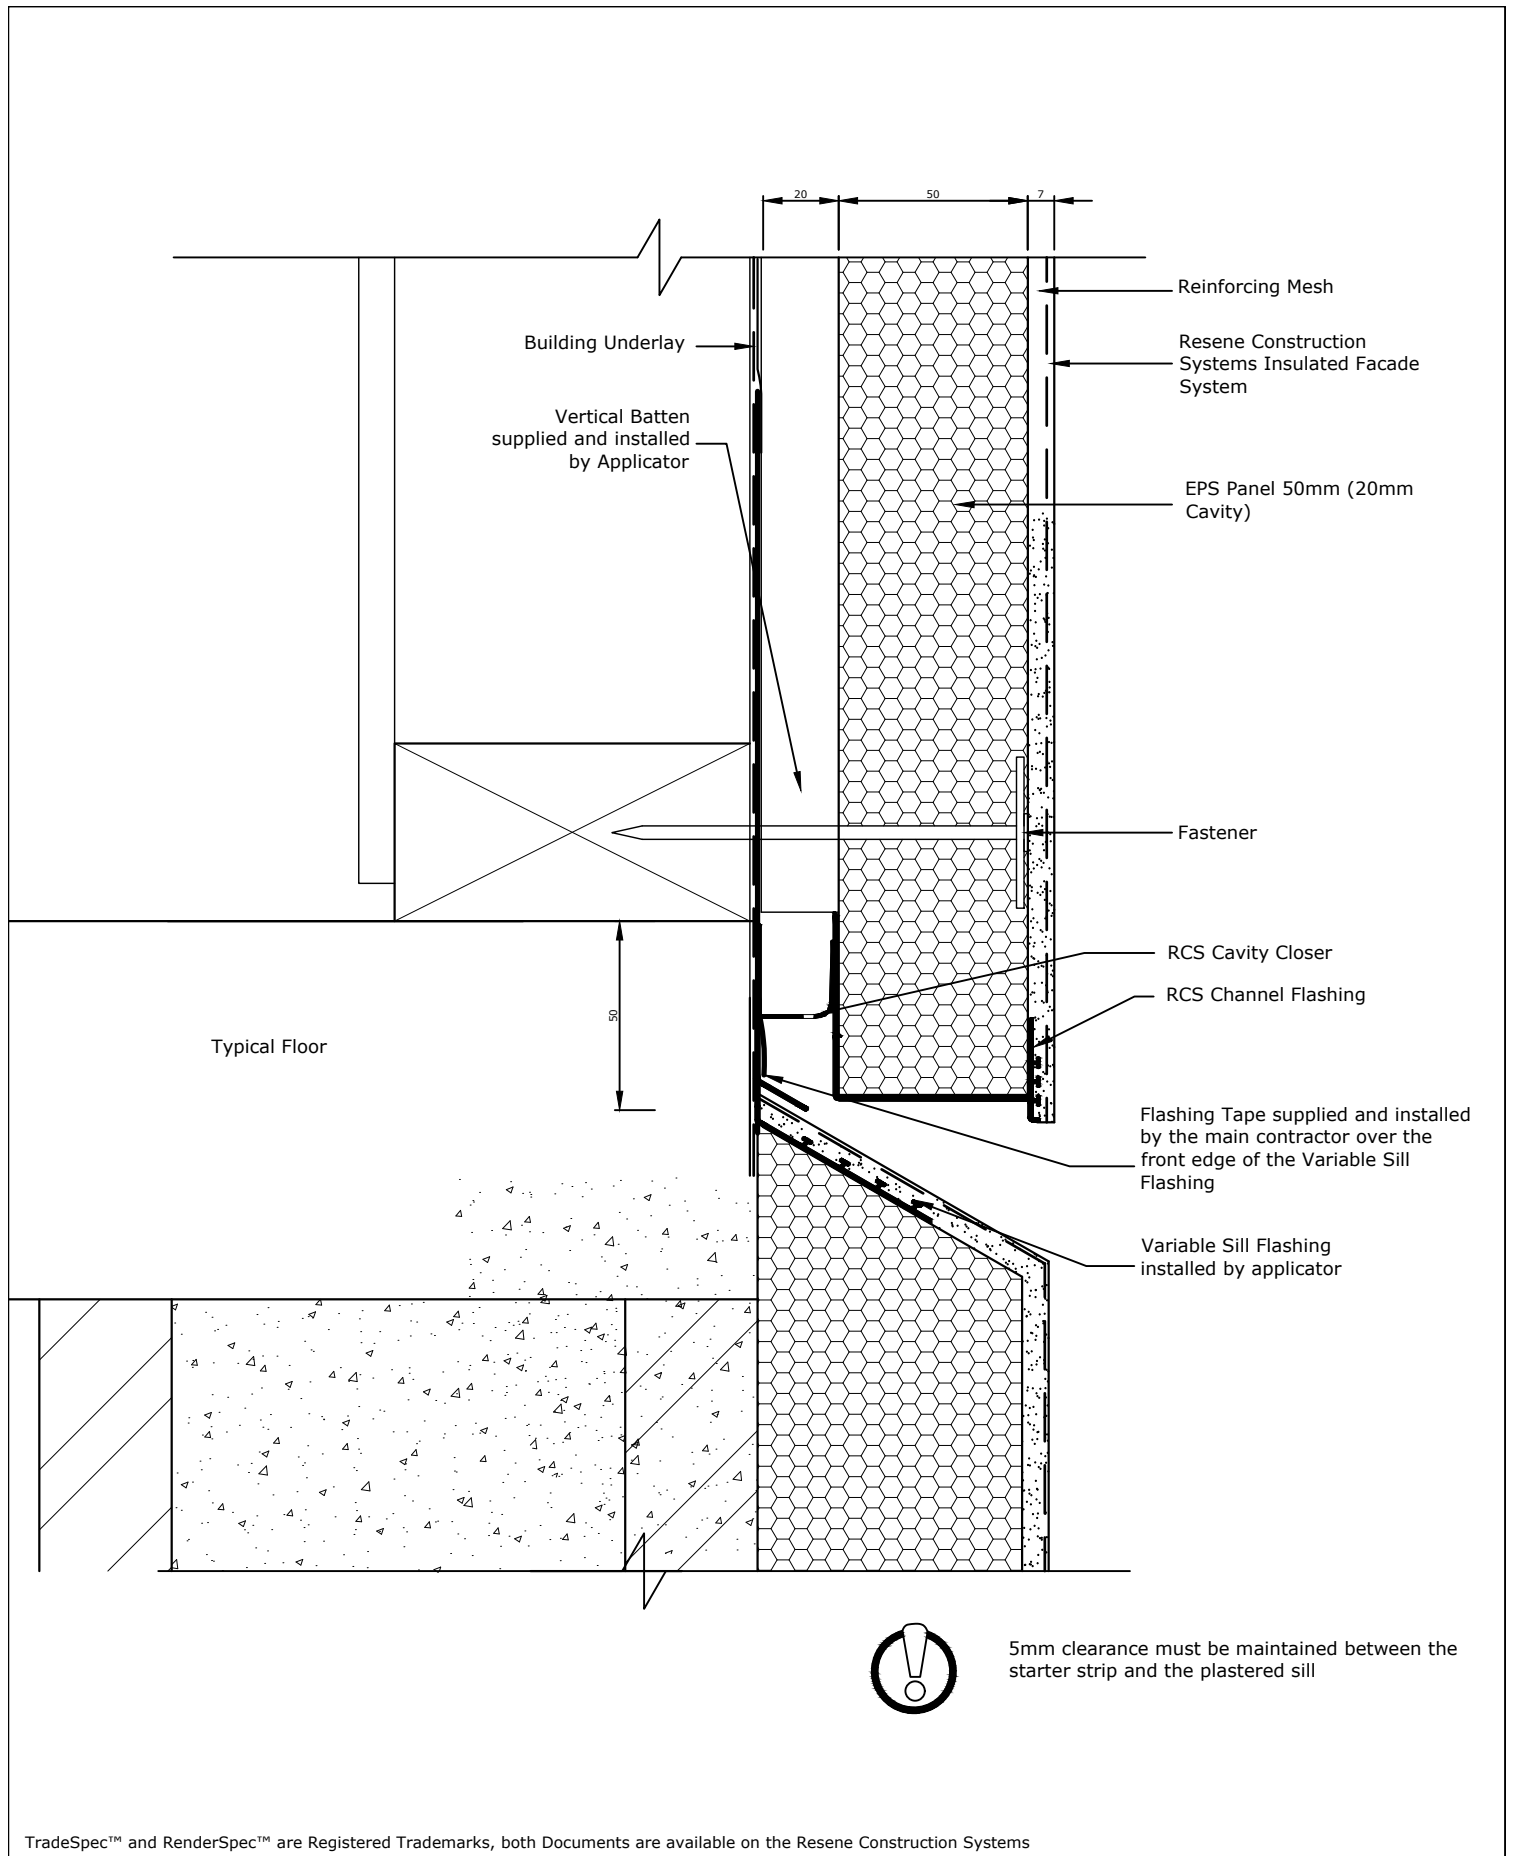

Resene 
Construction Systems

CONFIDENTIALITY: No part of this publication may be reproduced or transmitted other than the intended use by Resene Construction Systems without written consent from the author.

System
 Insulated Facade System


Substrate
 EPS Panel 50mm (20mm Cavity)

Drawing Name
 Horizontal Drainage Joint over Concrete Block

Scale
 1 : 2 @ A4

Date
 1 November 2017

Sheet
 71.11.25

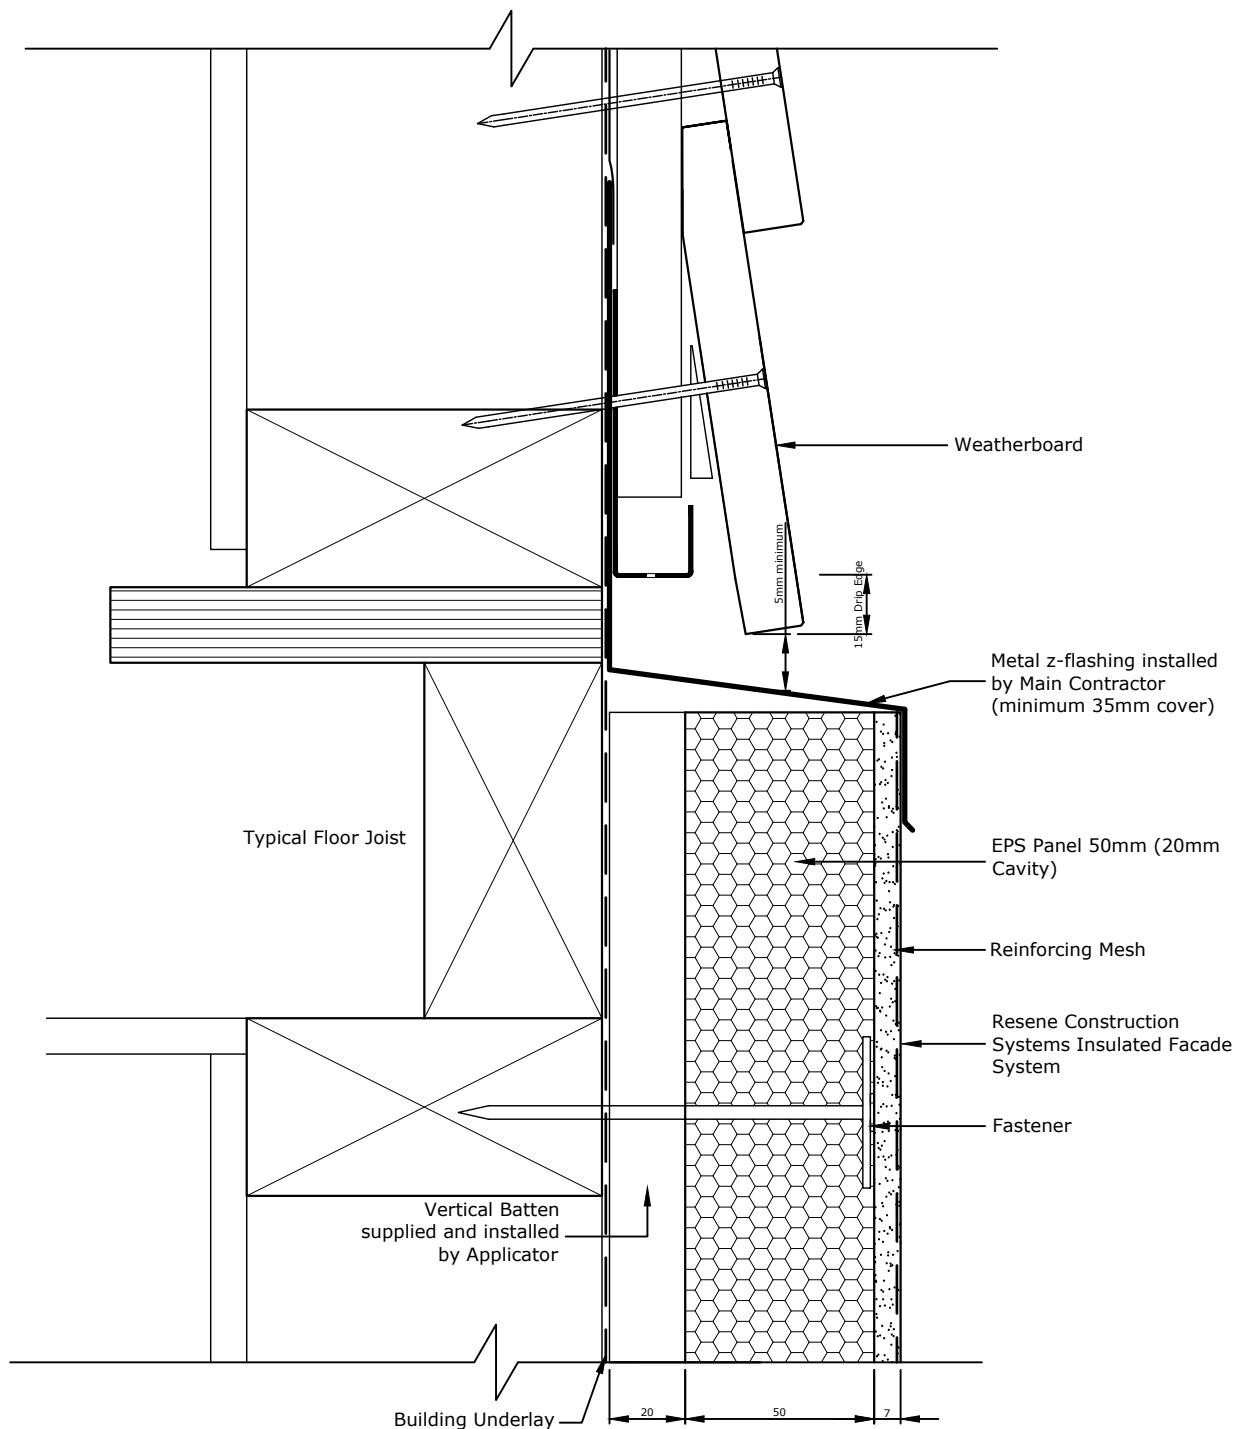

Metal flashing must be taped to the Building Underlay by the main contractor/window installer

Metal Flashing to have a minimum 15° fall

TradeSpec™ and RenderSpec™ are Registered Trademarks, both Documents are available on the Resene Construction Systems

Resene 
Construction Systems

CONFIDENTIALITY: No part of this publication may be reproduced or transmitted other than the intended use by Resene Construction Systems without written consent from the author.

System
 Insulated Facade System


Substrate
 EPS Panel 50mm (20mm Cavity)

Drawing Name
 Horizontal Junction with WB Above - Option 1

Scale
 1 : 2 @ A4

Date
 1 November 2017

Sheet
 71.11.30

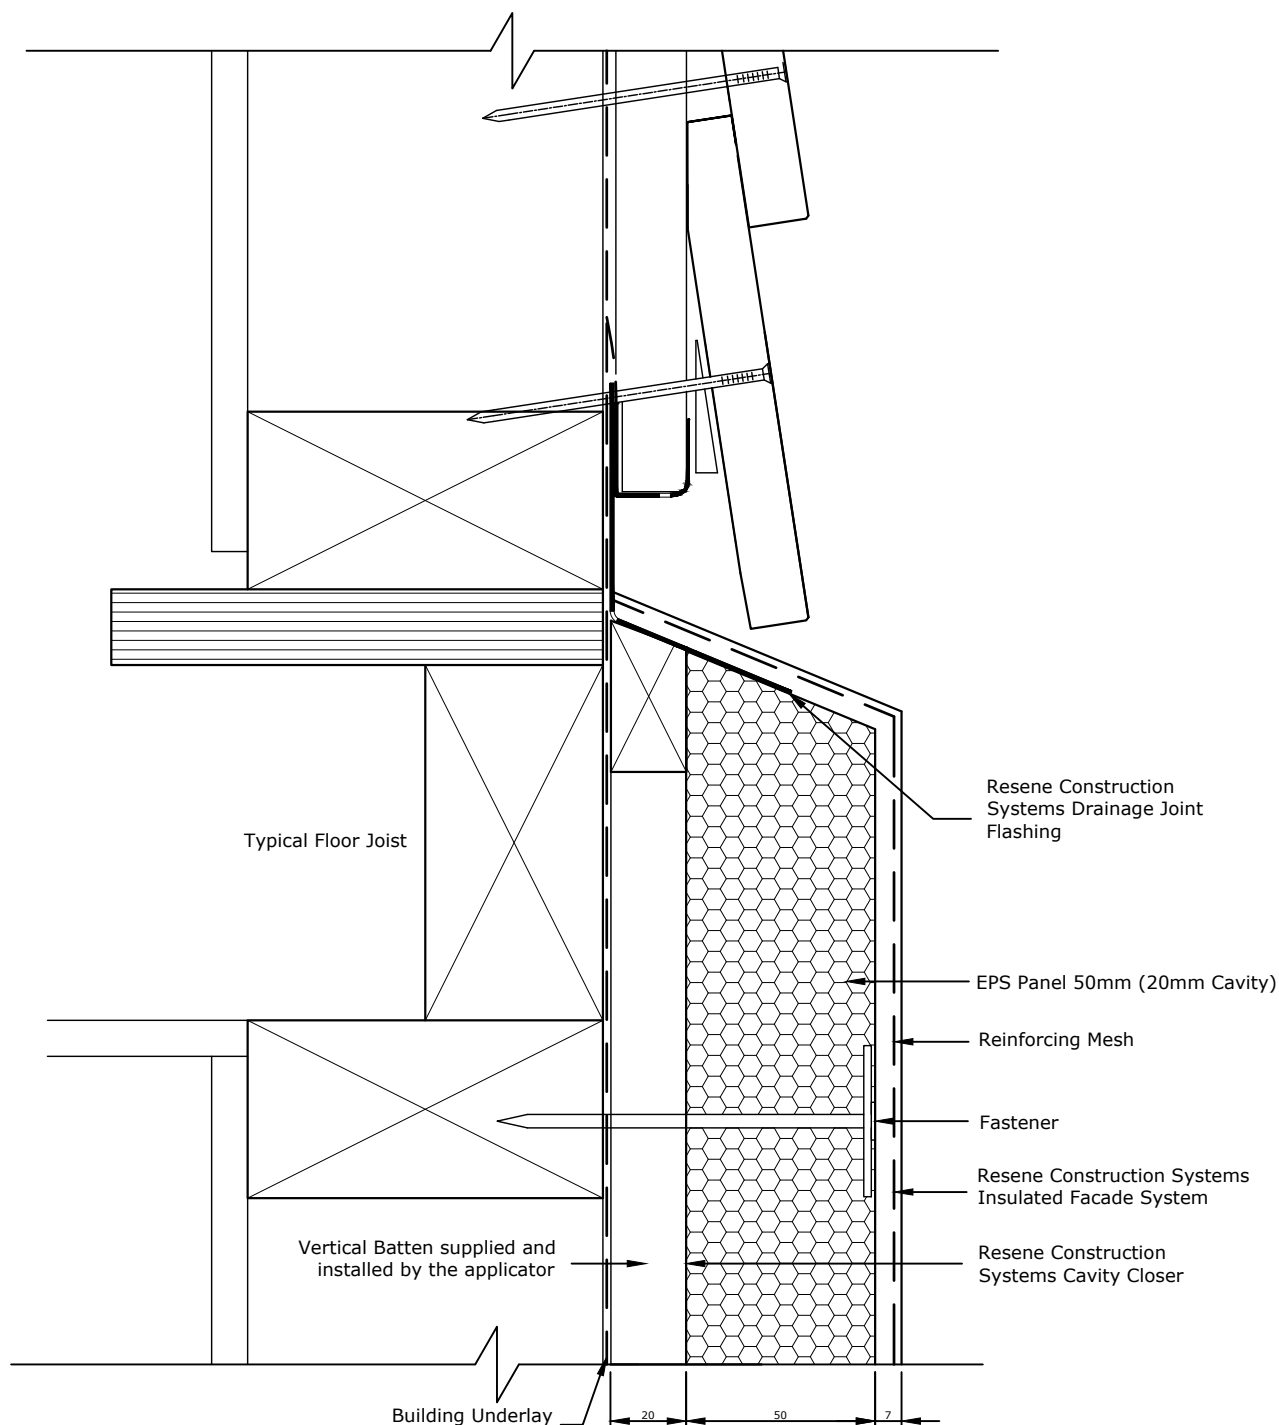

TradeSpec™ and RenderSpec™ are Registered Trademarks, both Documents are available on the Resene Construction Systems

Resene 
Construction Systems

CONFIDENTIALITY: No part of this publication may be reproduced or transmitted other than the intended use by Resene Construction Systems without written consent from the author.

System
 Insulated Facade System


Substrate
 EPS Panel 50mm (20mm Cavity)

Drawing Name
 Horizontal Junction with WB Above - Option 2

Scale
 1 : 2 @ A4

Date
 1 November 2017

Sheet
 71.11.31

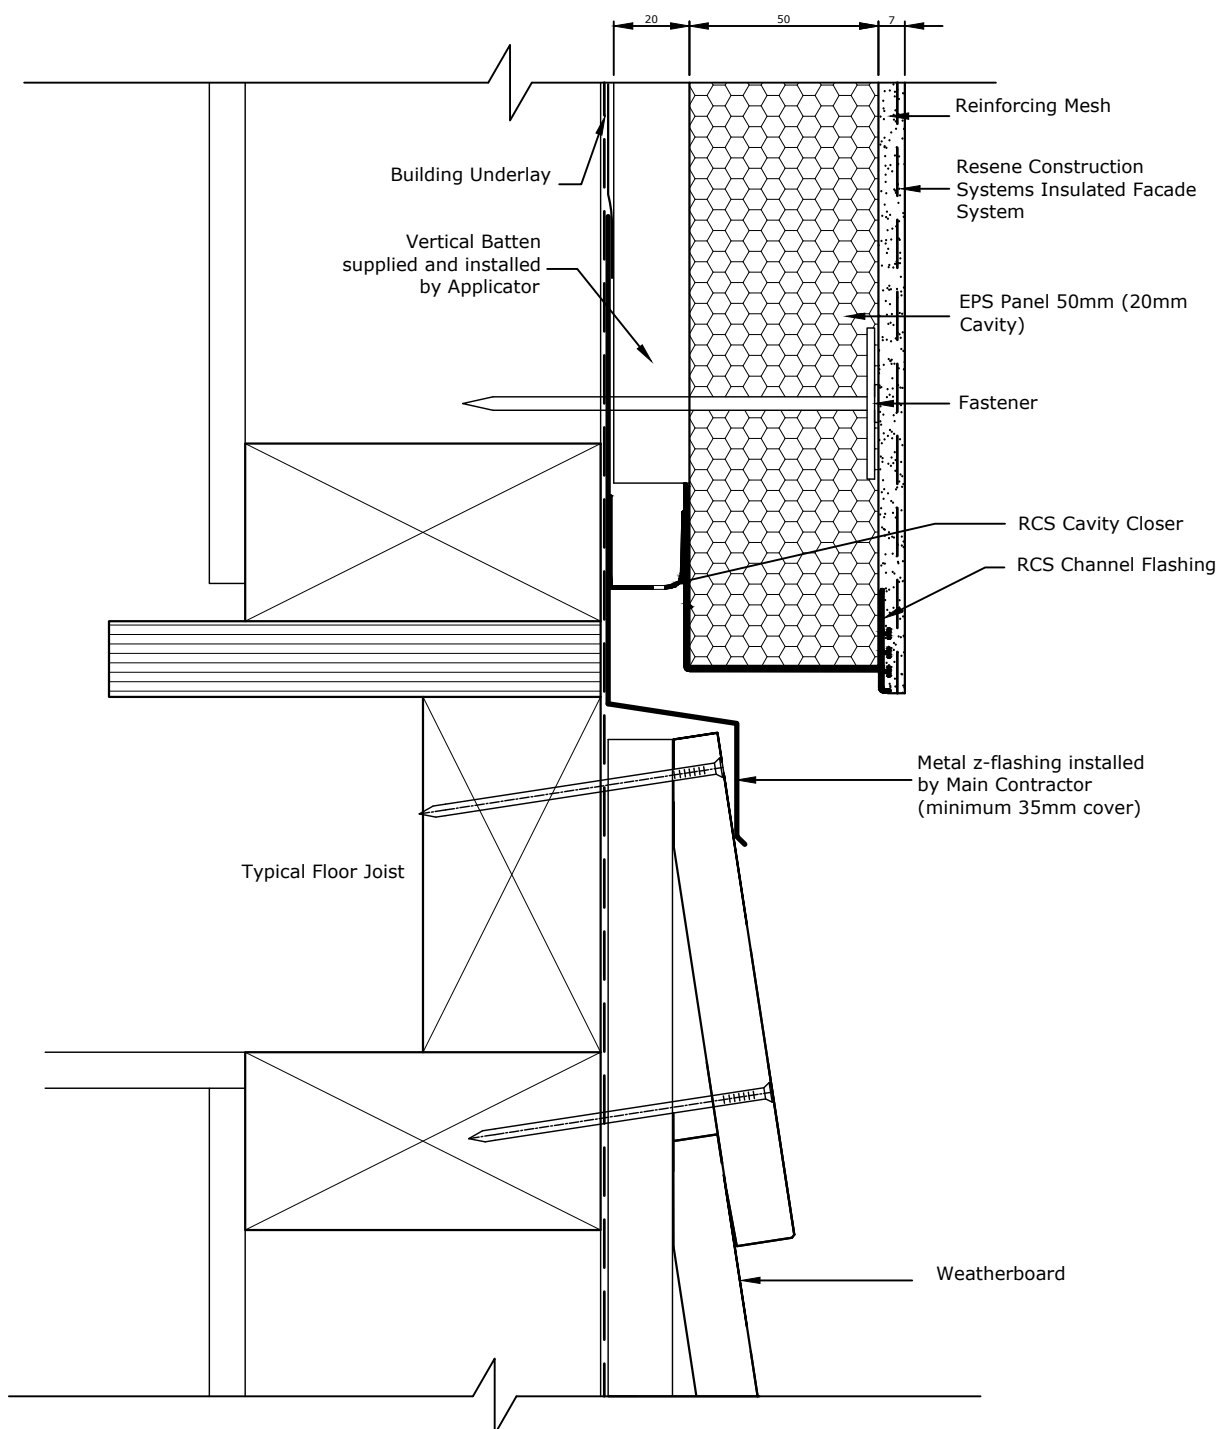

Metal flashing must be taped to the Building Underlay by the main contractor/window installer

Metal Flashing to have a minimum 15° fall

5mm Clearance to be maintained between metal flashing and Resene Construction Systems Insulated Facade System

TradeSpec™ and RenderSpec™ are Registered Trademarks, both Documents are available on the Resene Construction Systems

Resene 
Construction Systems

CONFIDENTIALITY: No part of this publication may be reproduced or transmitted other than the intended use by Resene Construction Systems without written consent from the author.

System
 Insulated Facade System


Substrate
 EPS Panel 50mm (20mm Cavity)

Drawing Name
 Horizontal Junction with WB Below - Option 1

Scale
 1 : 2 @ A4

Date
 1 November 2017

Sheet
 71.11.32

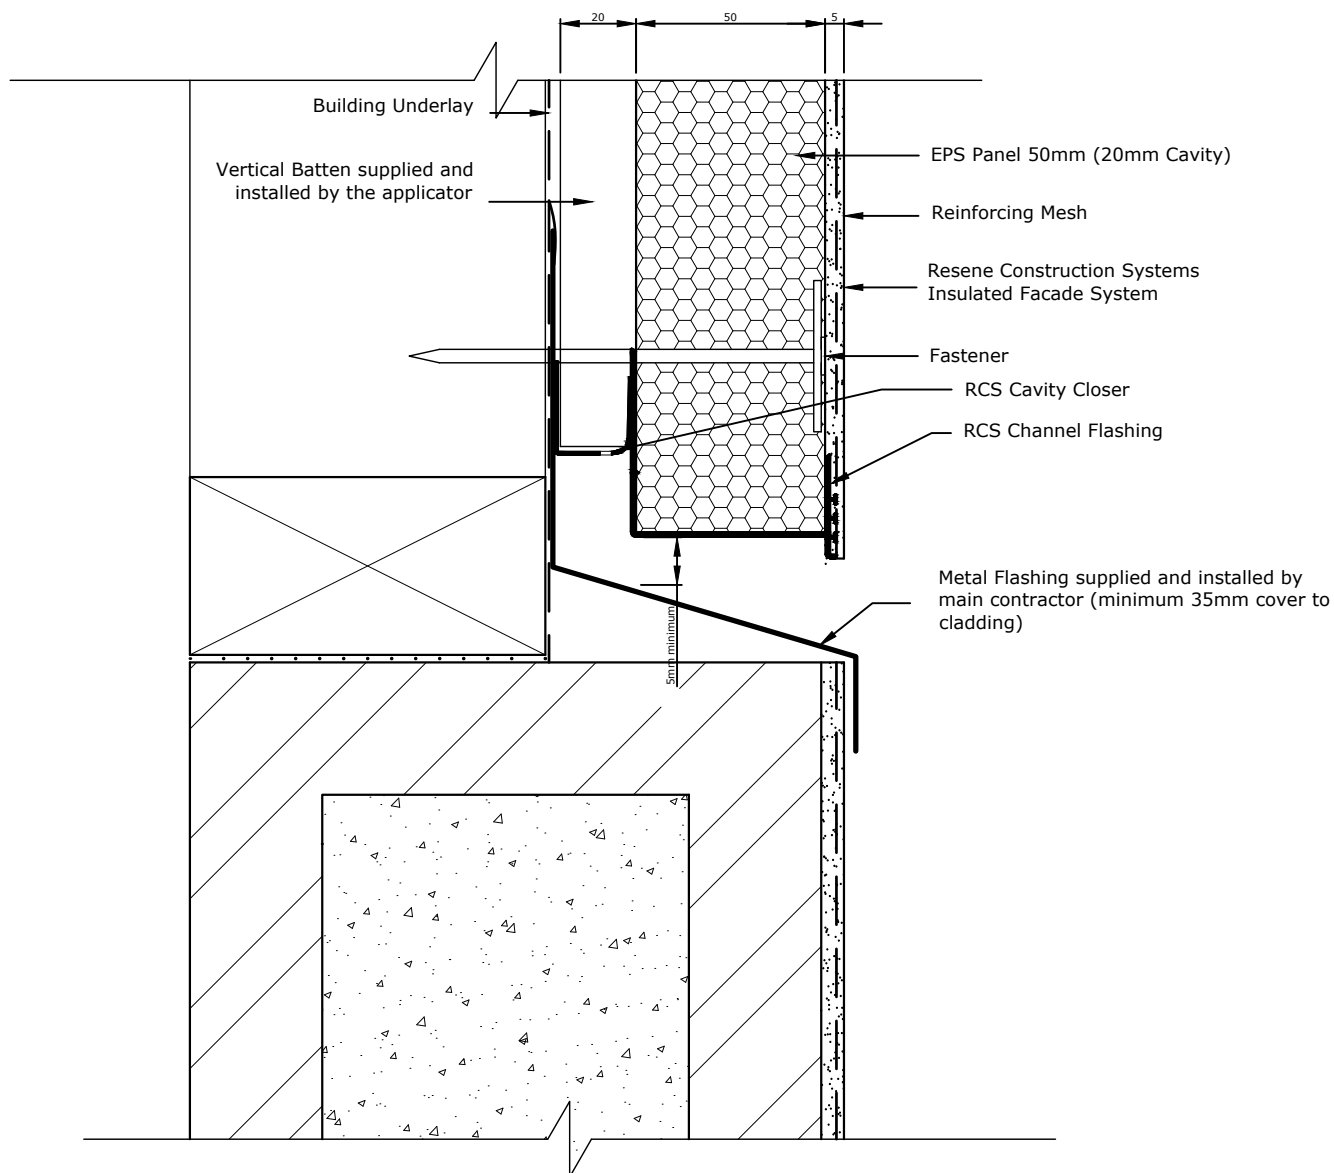

5mm clearance must be maintained between the starter strip and the metal flashing

Metal flashing must be taped to the Building Underlay by the main contractor

Metal Flashing to have a minimum 15° fall

TradeSpec™ and RenderSpec™ are Registered Trademarks, both Documents are available on the Resene Construction Systems

Resene 
Construction Systems

CONFIDENTIALITY: No part of this publication may be reproduced or transmitted other than the intended use by Resene Construction Systems without written consent from the author.

System
 Insulated Facade System


Substrate
 EPS Panel 50mm (20mm Cavity)

Drawing Name
 Horizontal Junction with Concrete Block - Option 1

Scale
 1 : 2 @ A4

Date
 1 November 2017

Sheet
 71.11.40

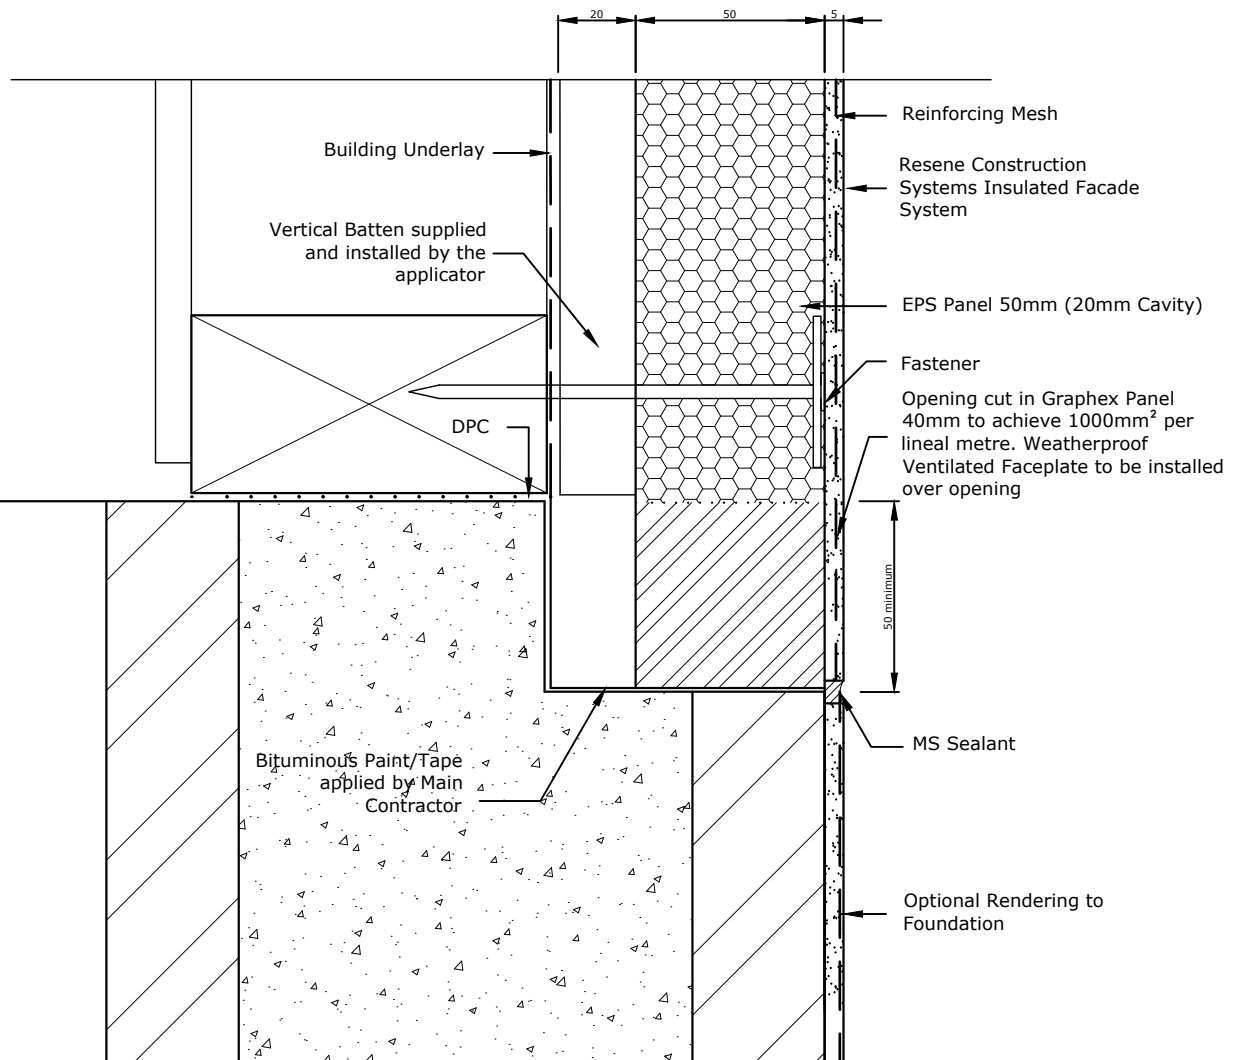

TradeSpec™ and RenderSpec™ are Registered Trademarks, both Documents are available on the Resene Construction Systems

Resene 
Construction Systems

CONFIDENTIALITY: No part of this publication may be reproduced or transmitted other than the intended use by Resene Construction Systems without written consent from the author.

System
 Insulated Facade System


Substrate
 EPS Panel 50mm (20mm Cavity)

Drawing Name
 Horizontal Junction with Concrete Block - Option 2

Scale
 1 : 2 @ A4

Date
 1 November 2017

Sheet
 71.11.41

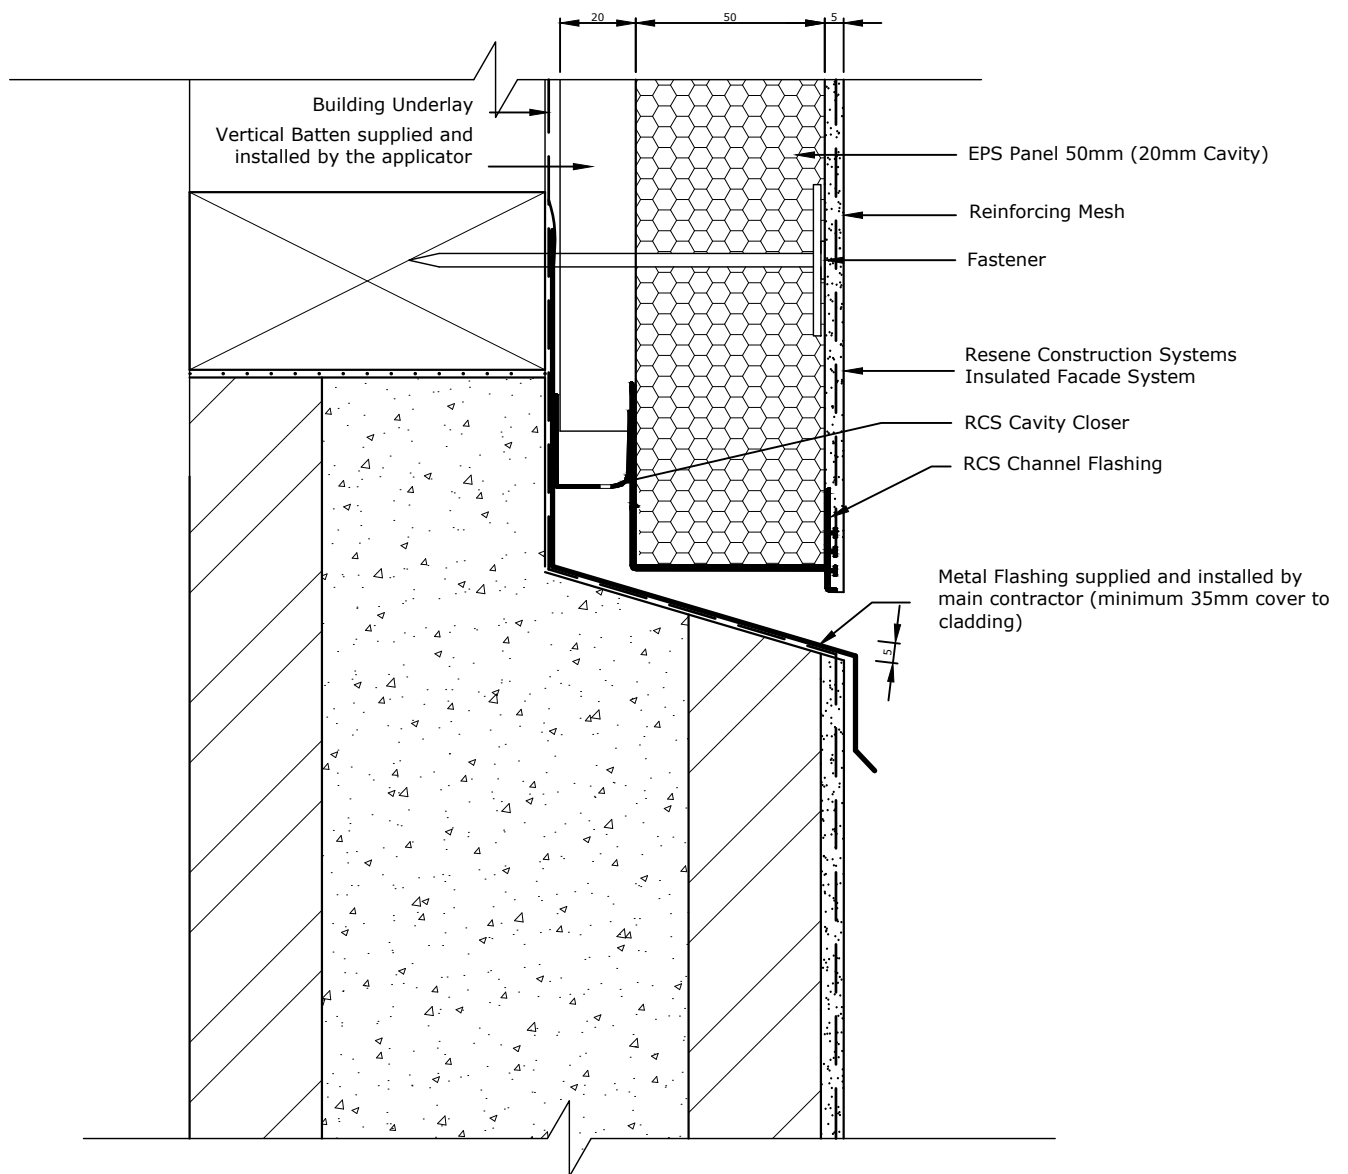

TradeSpec™ and RenderSpec™ are Registered Trademarks, both Documents are available on the Resene Construction Systems

Resene 
Construction Systems

CONFIDENTIALITY: No part of this publication may be reproduced or transmitted other than the intended use by Resene Construction Systems without written consent from the author.

System
 Insulated Facade System


Substrate
 EPS Panel 50mm (20mm Cavity)

Drawing Name
 Horizontal Junction with Concrete Block

Scale
 1 : 2 @ A4

Date
 1 November 2017

Sheet
 71.11.42

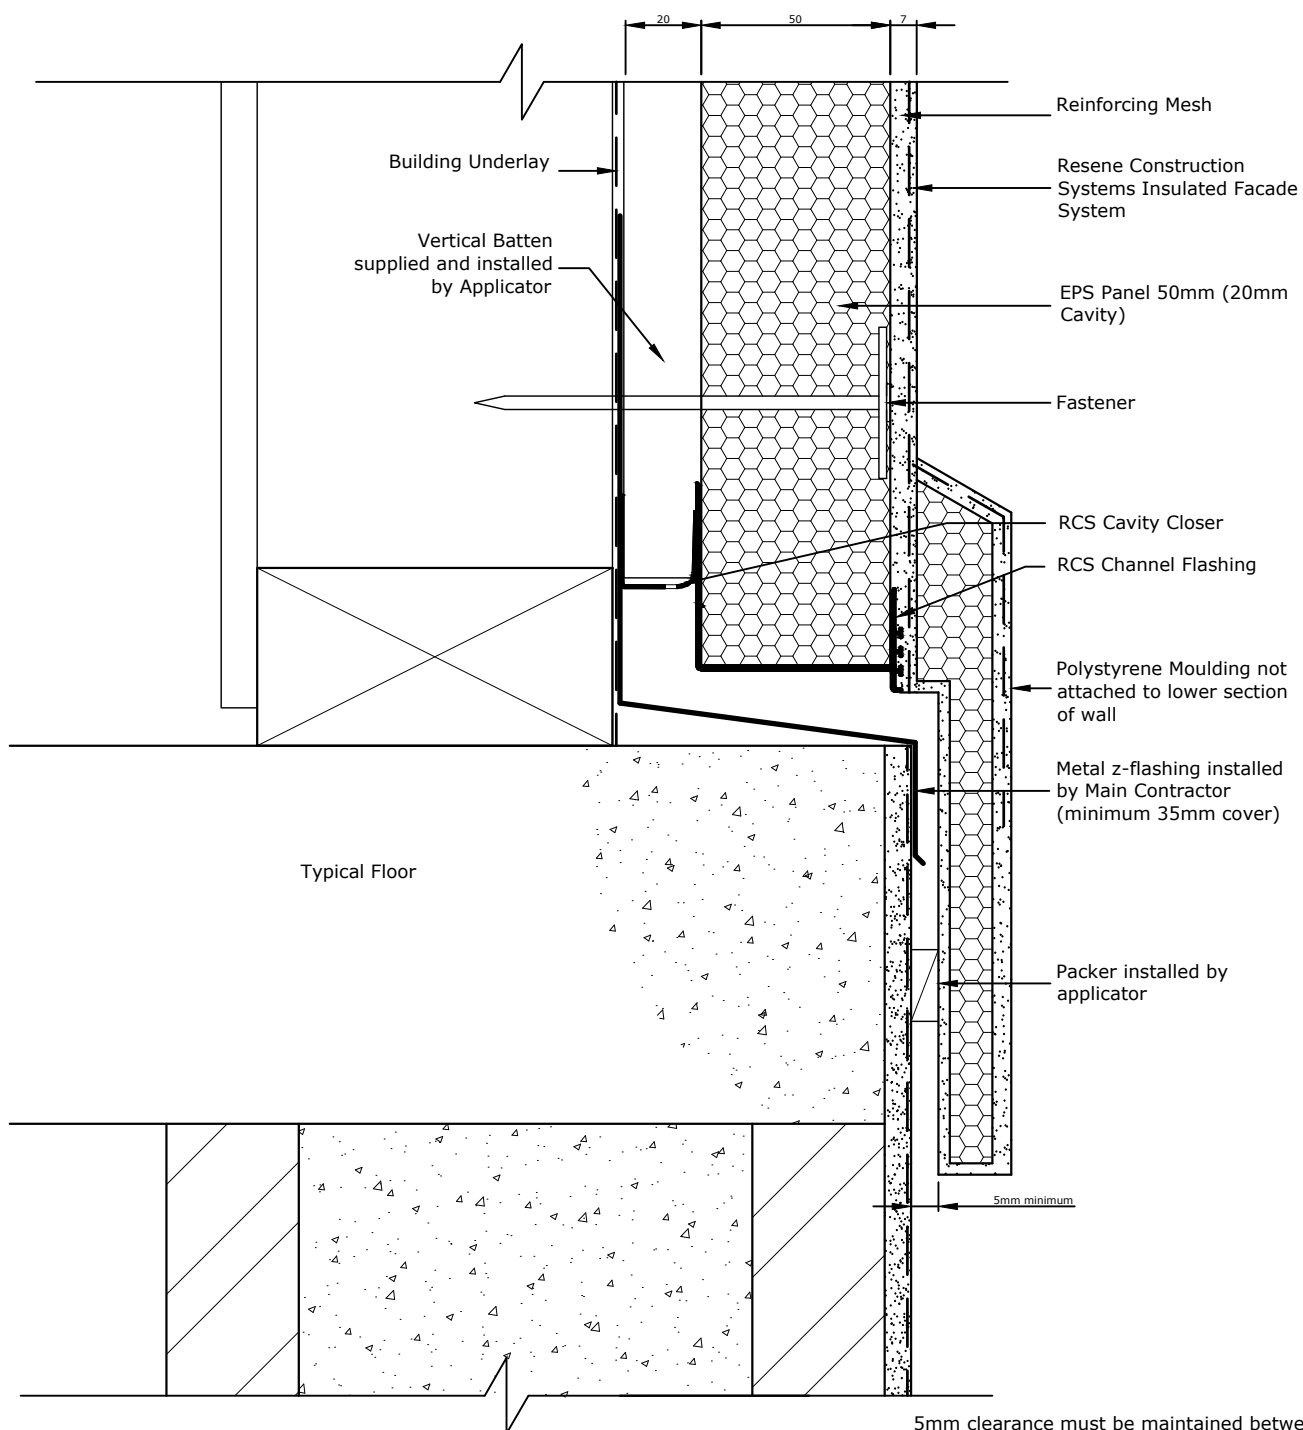

5mm clearance must be maintained between the starter strip and the metal flashing

Metal flashing must be taped to the Building Underlay by the main contractor

Metal Flashing to have a minimum 15° fall

All Control Joint spacings and setouts are the responsibility of the Designer, for suggested locations refer to RCS

TradeSpec™ Document 1.4 for suggested locations

TradeSpec™ and RenderSpec™ are Registered Trademarks, both Documents are available on the Resene Construction Systems

Resene 
Construction Systems

CONFIDENTIALITY: No part of this publication may be reproduced or transmitted other than the intended use by Resene Construction Systems without written consent from the author.

System
Insulated Facade System


Substrate
EPS Panel 50mm (20mm Cavity)

Drawing Name
Horizontal Drainage Joint with Moulding CB

Scale
1 : 2 @ A4

Date
1 November 2017

Sheet
71.11.45

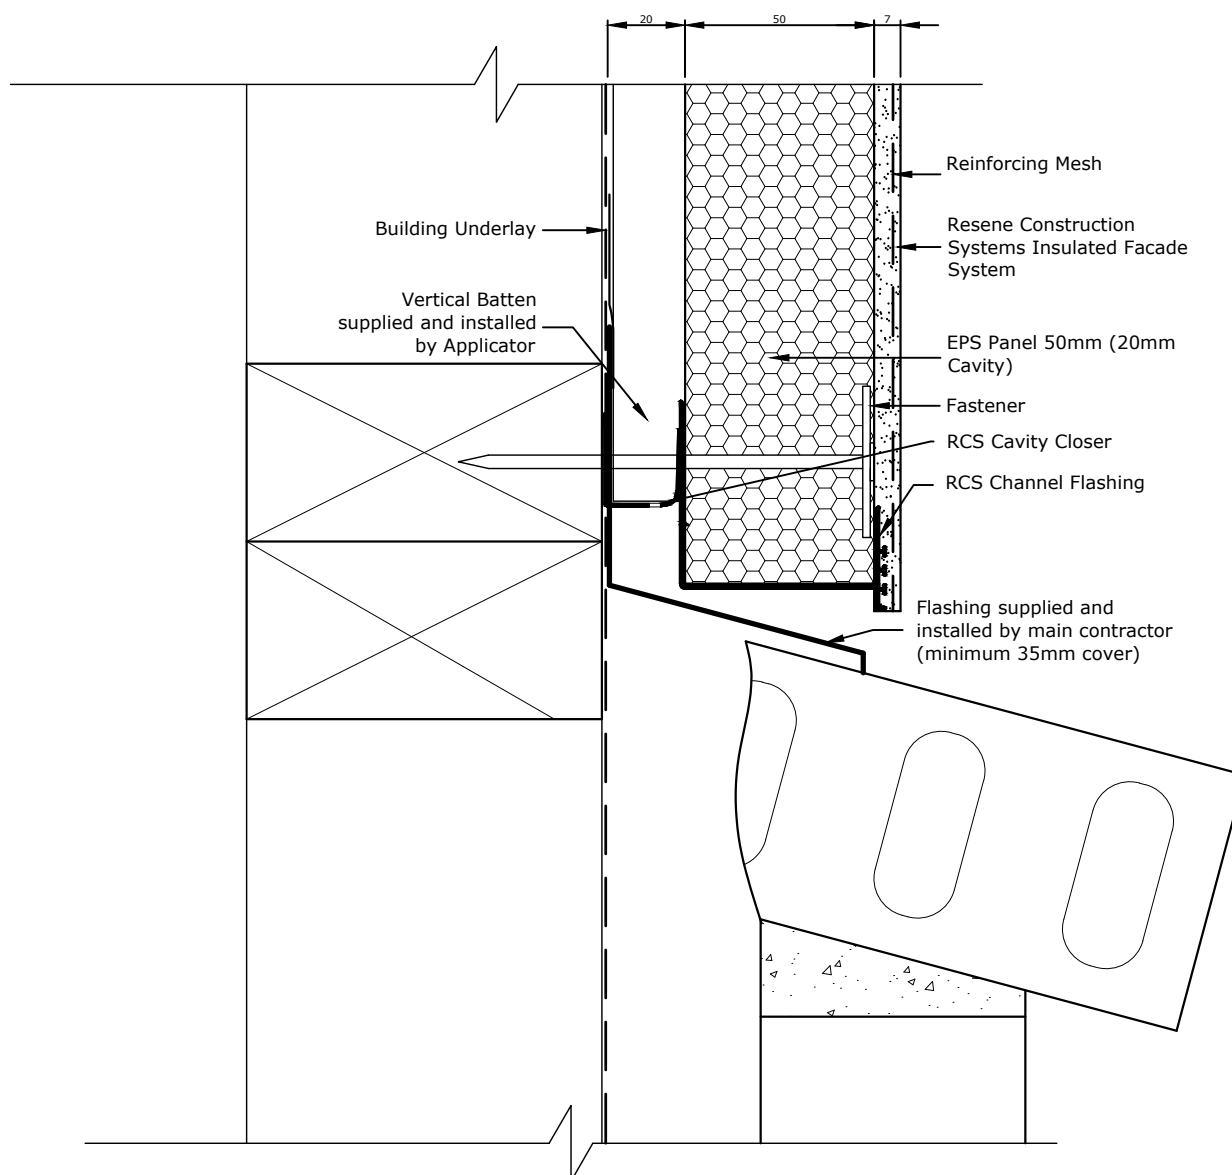

5mm clearance must be maintained between the starter strip and the metal flashing

Metal flashing must be taped to the Building Underlay by the main contractor/window installer

Metal Flashing to have a minimum 15° fall

TradeSpec™ and RenderSpec™ are Registered Trademarks, both Documents are available on the Resene Construction Systems

Resene 
Construction Systems

CONFIDENTIALITY: No part of this publication may be reproduced or transmitted other than the intended use by Resene Construction Systems without written consent from the author.

System
 Insulated Facade System


Substrate
 EPS Panel 50mm (20mm Cavity)

Drawing Name
 Horizontal Junction with Brick Veneer Below - Option 1

Scale
 1 : 2 @ A4

Date
 1 November 2017

Sheet
 71.11.50

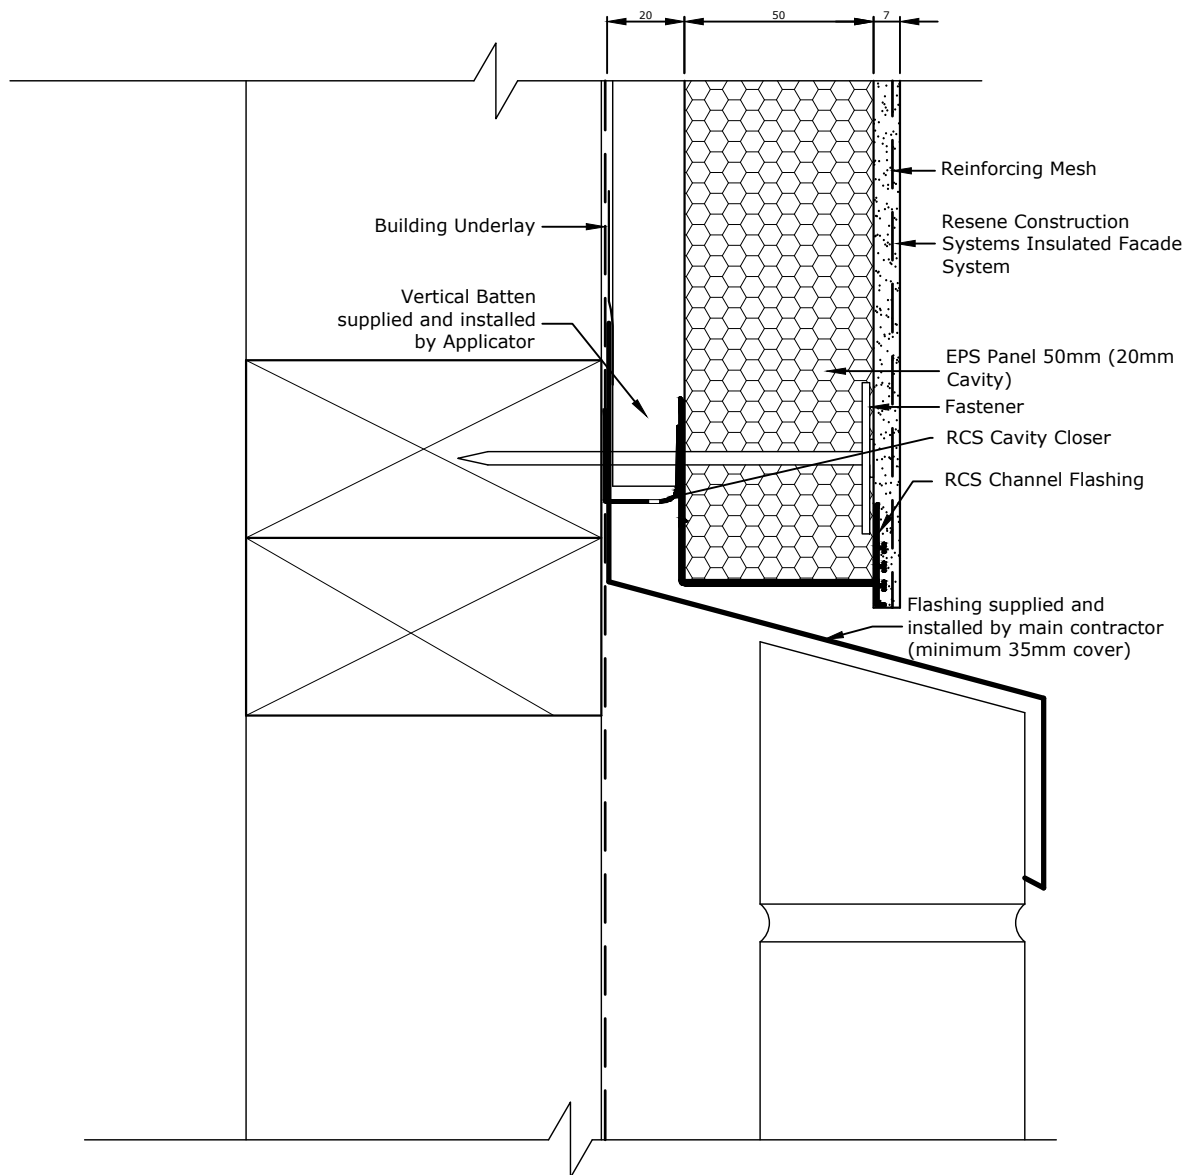

5mm clearance must be maintained between the starter strip and the metal flashing

Metal flashing must be taped to the Building Underlay by the main contractor/window installer

Metal Flashing to have a minimum 15° fall

TradeSpec™ and RenderSpec™ are Registered Trademarks, both Documents are available on the Resene Construction Systems

Resene 
Construction Systems

CONFIDENTIALITY: No part of this publication may be reproduced or transmitted other than the intended use by Resene Construction Systems without written consent from the author.

System
 Insulated Facade System


Substrate
 EPS Panel 50mm (20mm Cavity)

Drawing Name
 Horizontal Junction with Brick Veneer Below - Option 2

Scale
 1 : 2 @ A4

Date
 1 November 2017

Sheet
 71.11.51

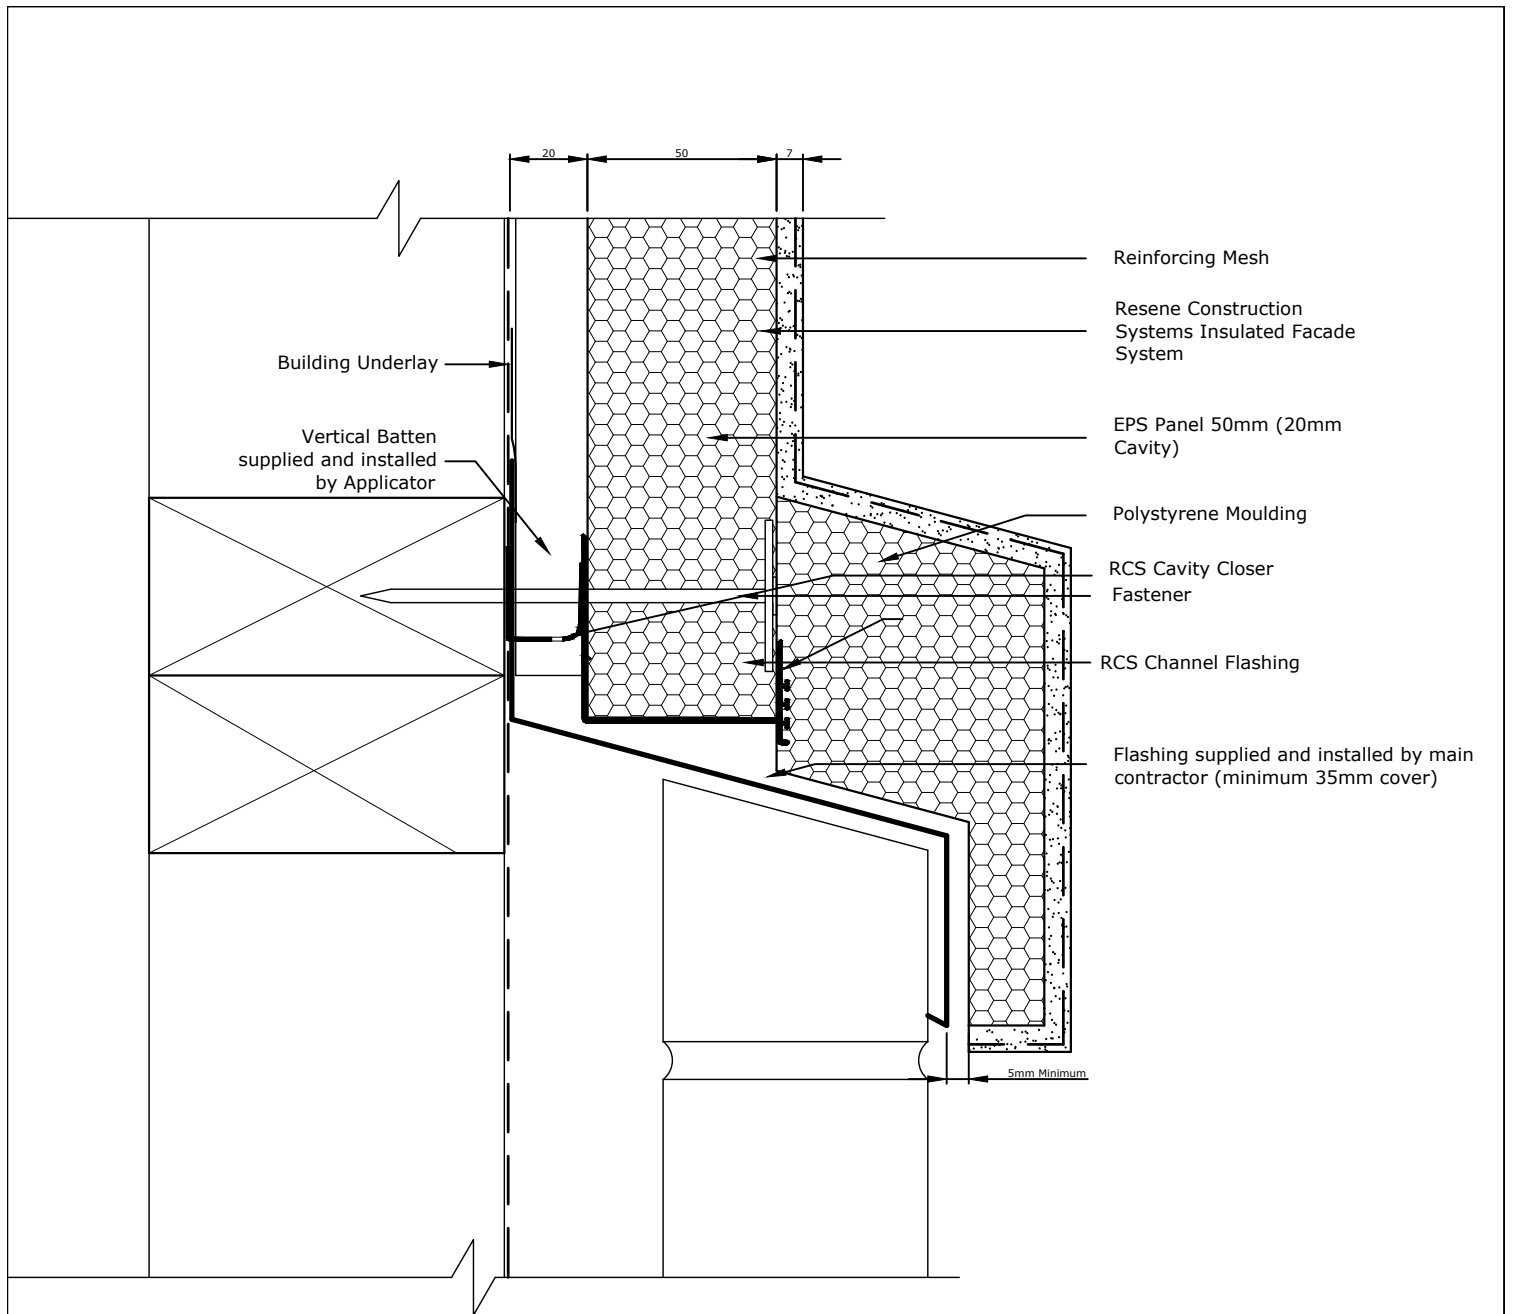

5mm clearance must be maintained between the starter strip and the metal flashing

Metal flashing must be taped to the Building Underlay by the main contractor/window installer

Metal Flashing to have a minimum 15° fall

TradeSpec™ and RenderSpec™ are Registered Trademarks, both Documents are available on the Resene Construction Systems

Resene 
Construction Systems

CONFIDENTIALITY: No part of this publication may be reproduced or transmitted other than the intended use by Resene Construction Systems without written consent from the author.

System
 Insulated Facade System


Substrate
 EPS Panel 50mm (20mm Cavity)


Drawing Name
 Horizontal Junction with Brick Veneer Below - Option 3

Scale
 1 : 2 @ A4

Date
 1 November 2017

Sheet
 71.11.52

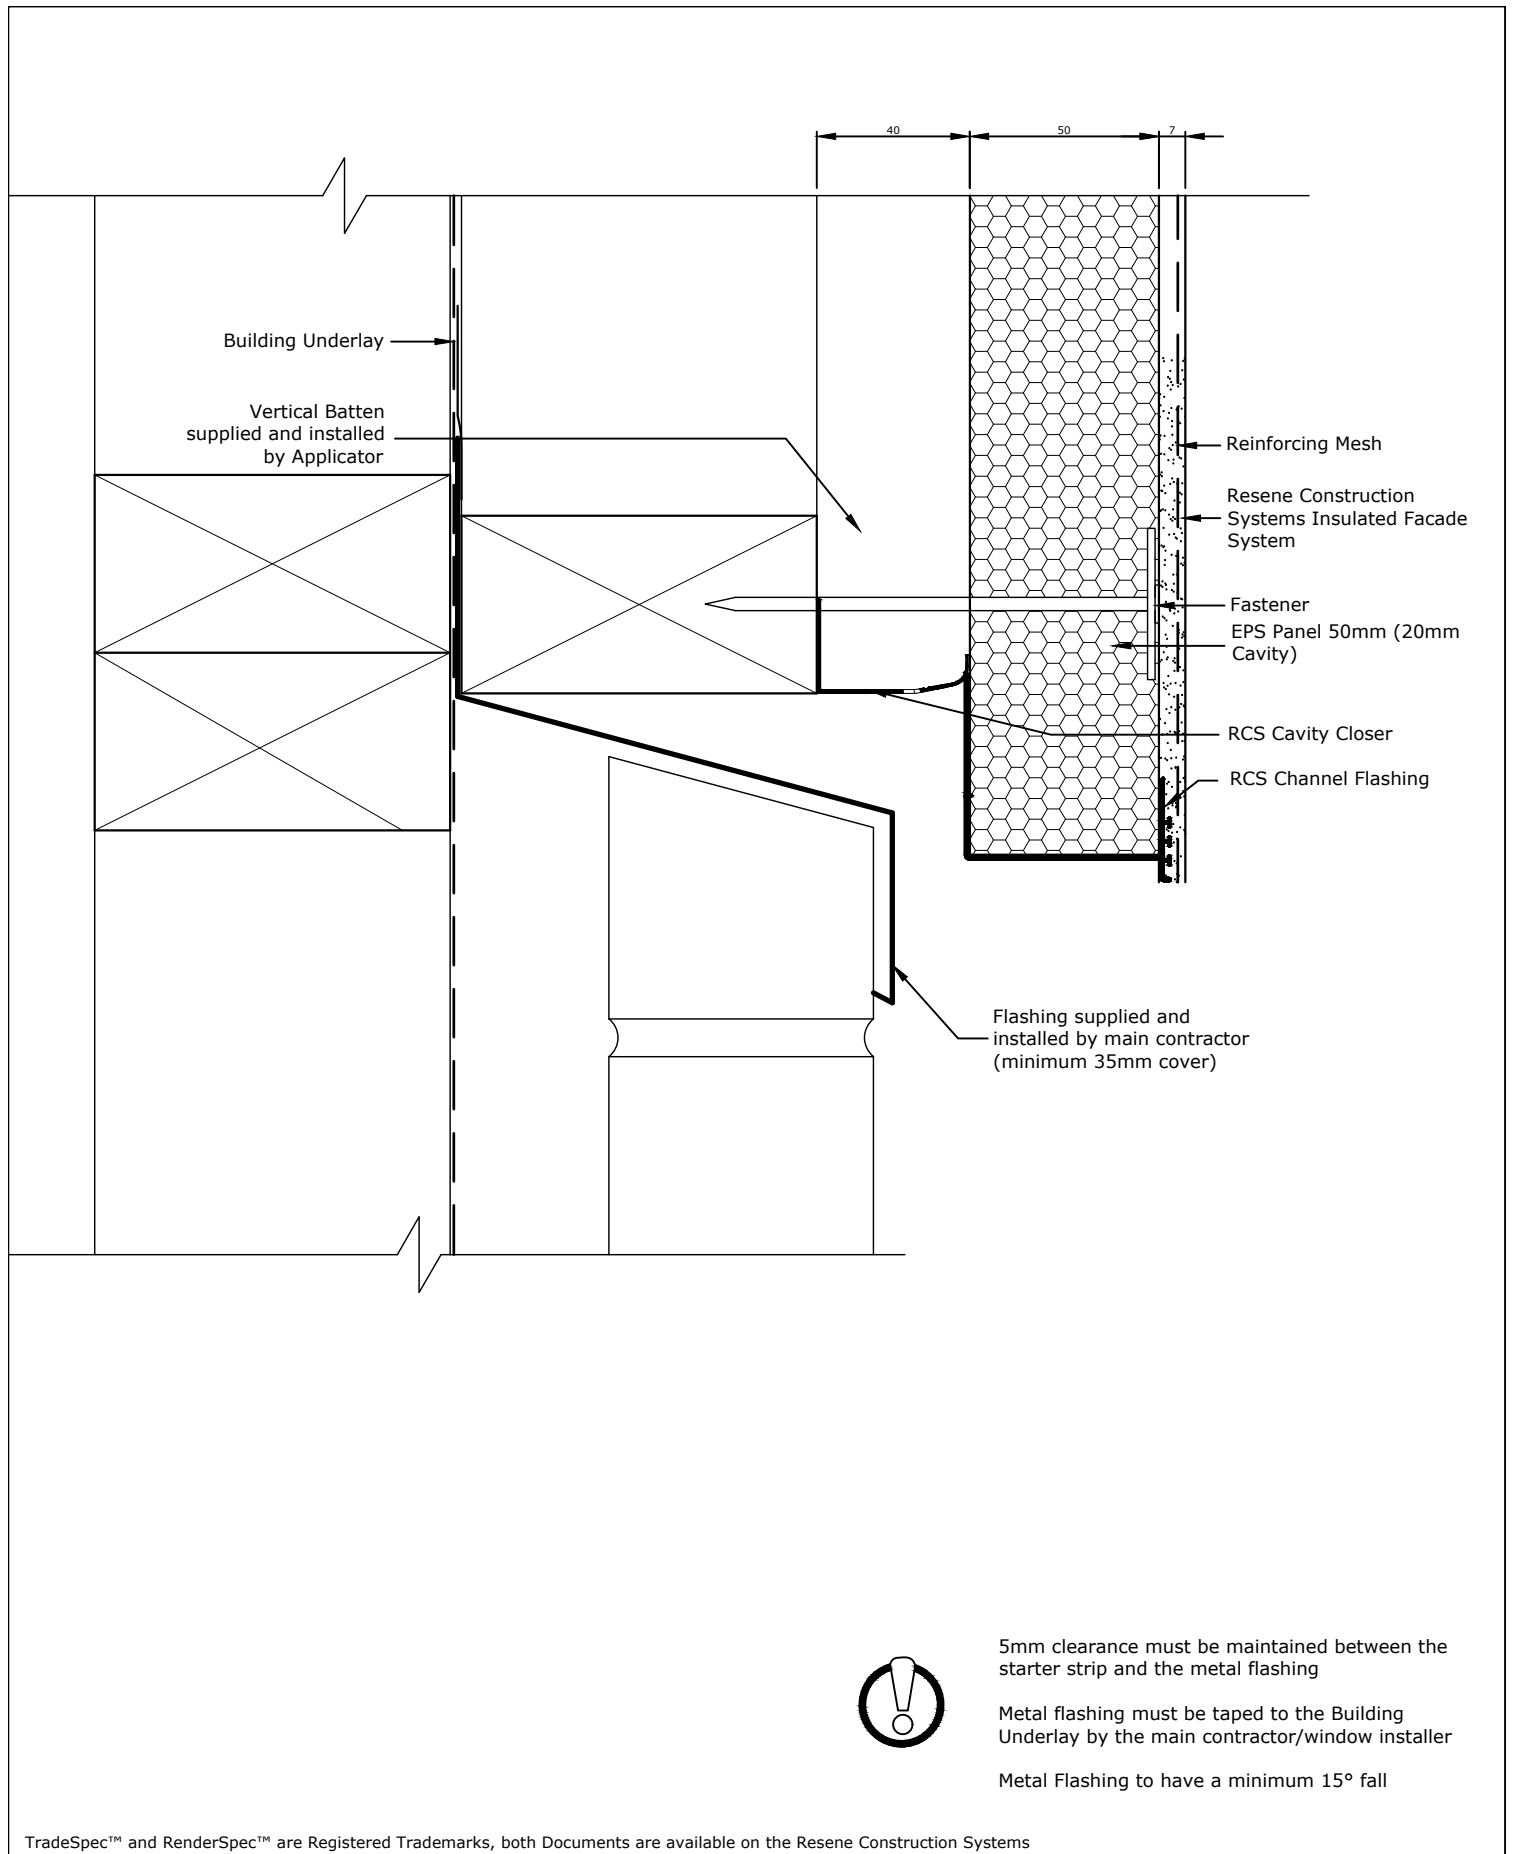

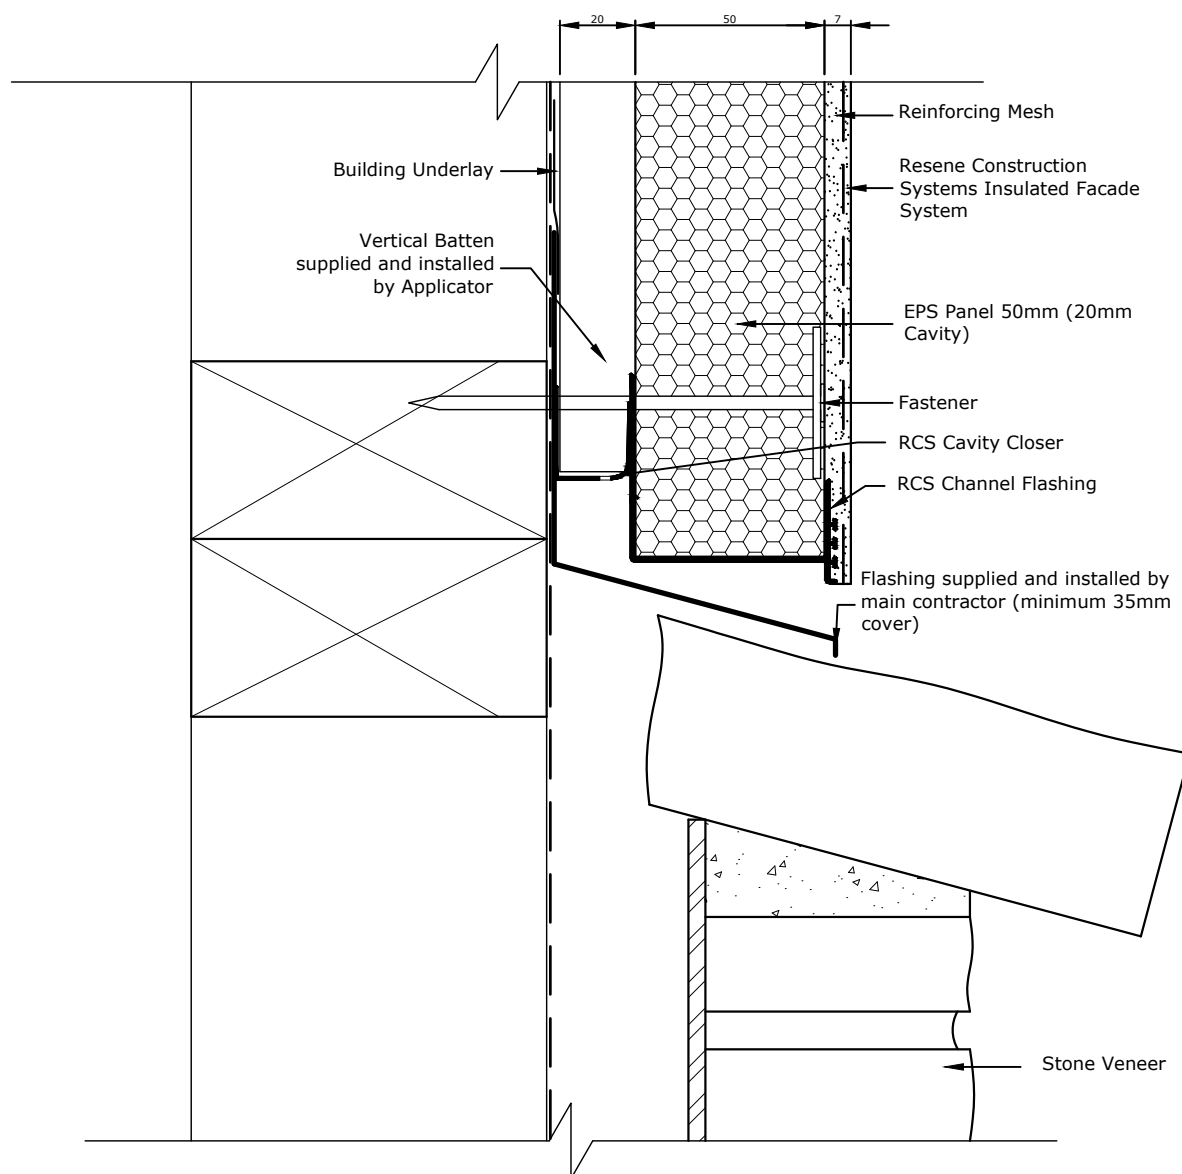

5mm clearance must be maintained between the starter strip and the metal flashing

Metal flashing must be taped to the Building Underlay by the main contractor/window installer

Metal Flashing to have a minimum 15° fall

TradeSpec™ and RenderSpec™ are Registered Trademarks, both Documents are available on the Resene Construction Systems

Resene 
Construction Systems

CONFIDENTIALITY: No part of this publication may be reproduced or transmitted other than the intended use by Resene Construction Systems without written consent from the author.

System
 Insulated Facade System


Substrate
 EPS Panel 50mm (20mm Cavity)

Drawing Name
 Horizontal Junction with Stone Below

Scale
 1 : 2 @ A4

Date
 1 November 2017

Sheet
 71.11.60

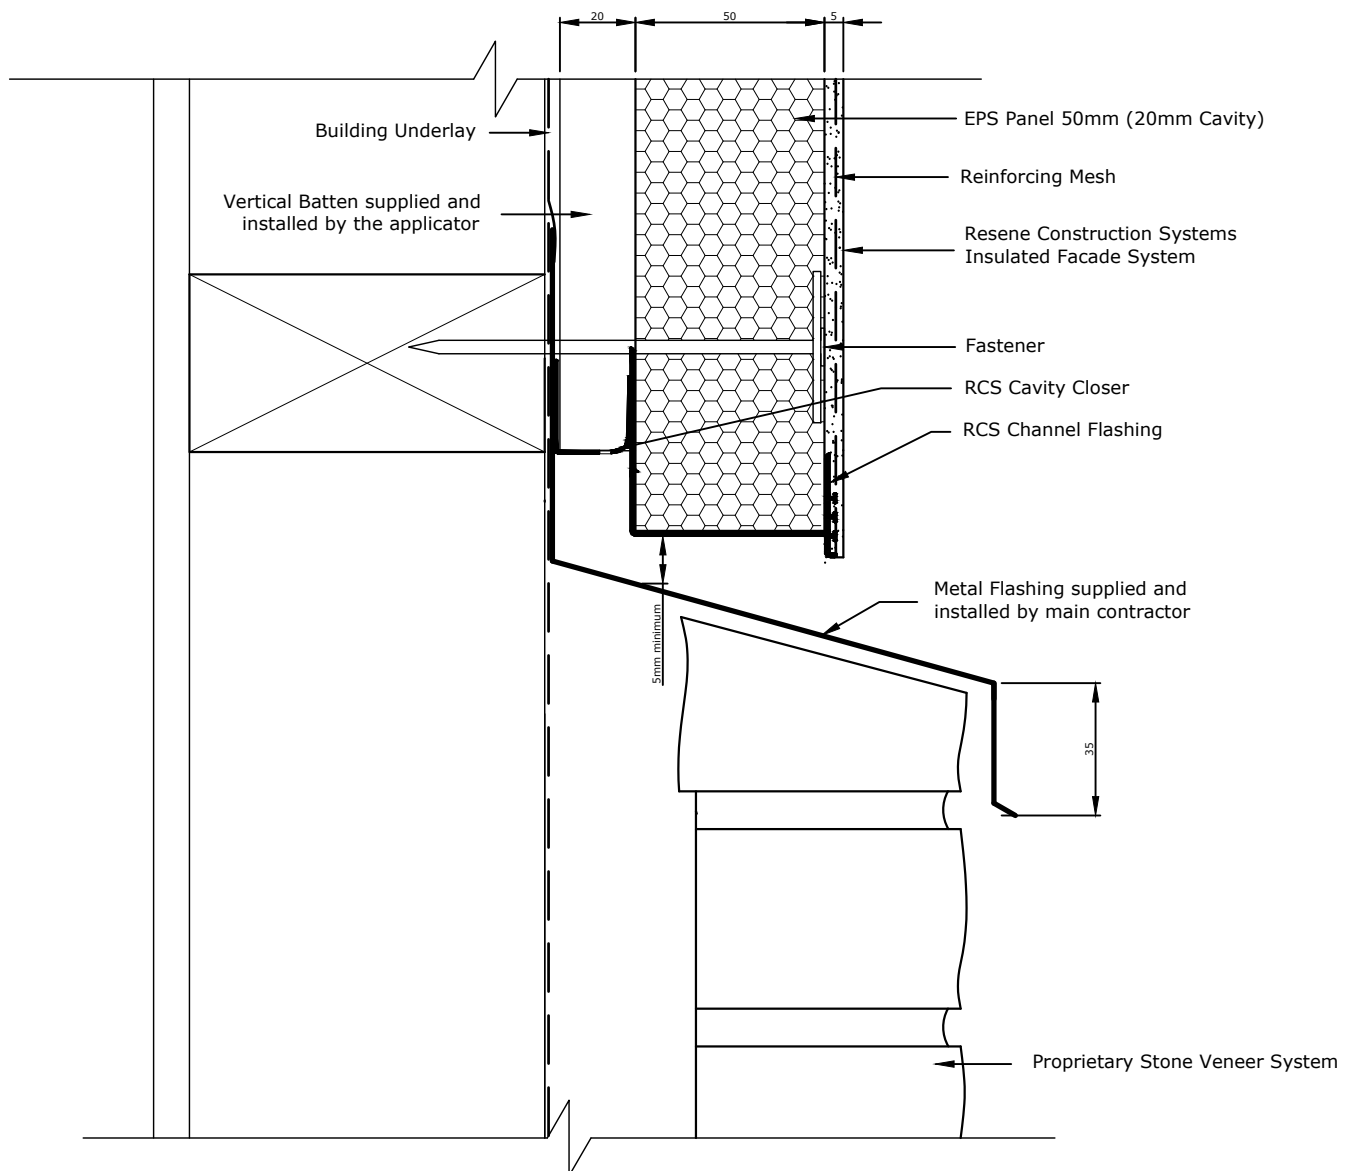

5mm clearance must be maintained between the starter strip and the metal flashing

Metal flashing must be taped to the Building Underlay by the main contractor

Metal Flashing to have a minimum 15° fall

TradeSpec™ and RenderSpec™ are Registered Trademarks, both Documents are available on the Resene Construction Systems

Resene 
Construction Systems

CONFIDENTIALITY: No part of this publication may be reproduced or transmitted other than the intended use by Resene Construction Systems without written consent from the author.

System
 Insulated Facade System


Substrate
 EPS Panel 50mm (20mm Cavity)

Drawing Name
 Horizontal Junction with Stone Below - Option 2

Scale
 1 : 2 @ A4

Date
 1 November 2017

Sheet
 71.11.61

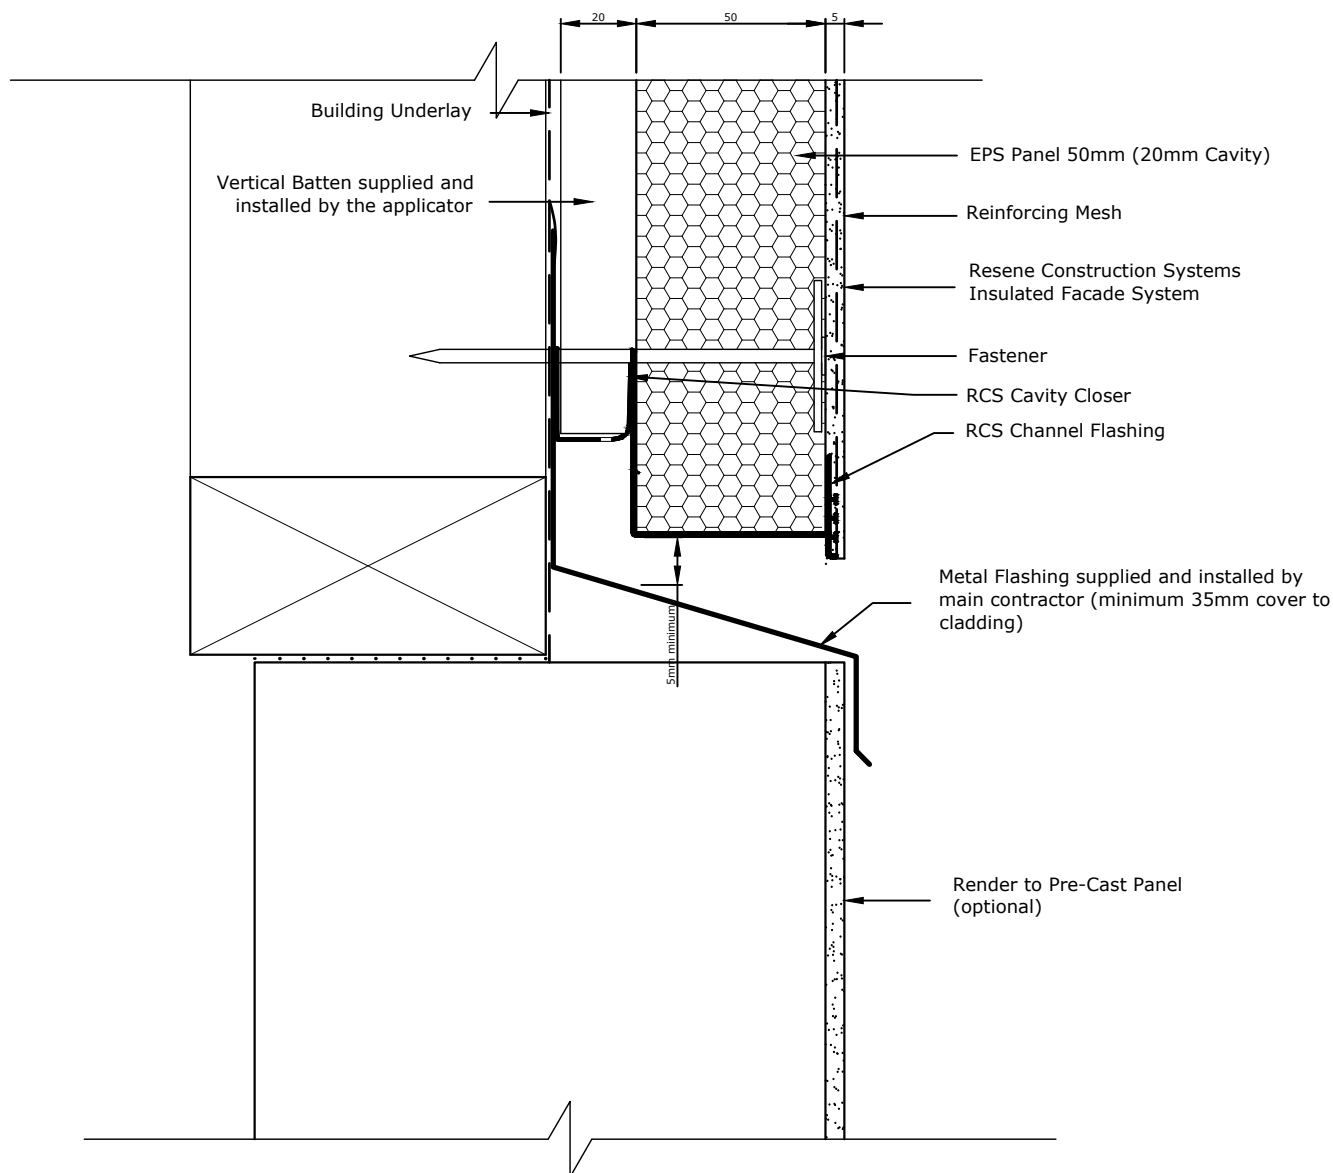

5mm clearance must be maintained between the starter strip and the metal flashing

Metal flashing must be taped to the Building Underlay by the main contractor

Metal Flashing to have a minimum 15° fall

TradeSpec™ and RenderSpec™ are Registered Trademarks, both Documents are available on the Resene Construction Systems

Resene 
Construction Systems

CONFIDENTIALITY: No part of this publication may be reproduced or transmitted other than the intended use by Resene Construction Systems without written consent from the author.

System
 Insulated Facade System


Substrate
 EPS Panel 50mm (20mm Cavity)

Drawing Name
 Horizontal Junction with Precast Panel - Option 1

Scale
 1 : 2 @ A4

Date
 1 November 2017

Sheet
 71.11.70

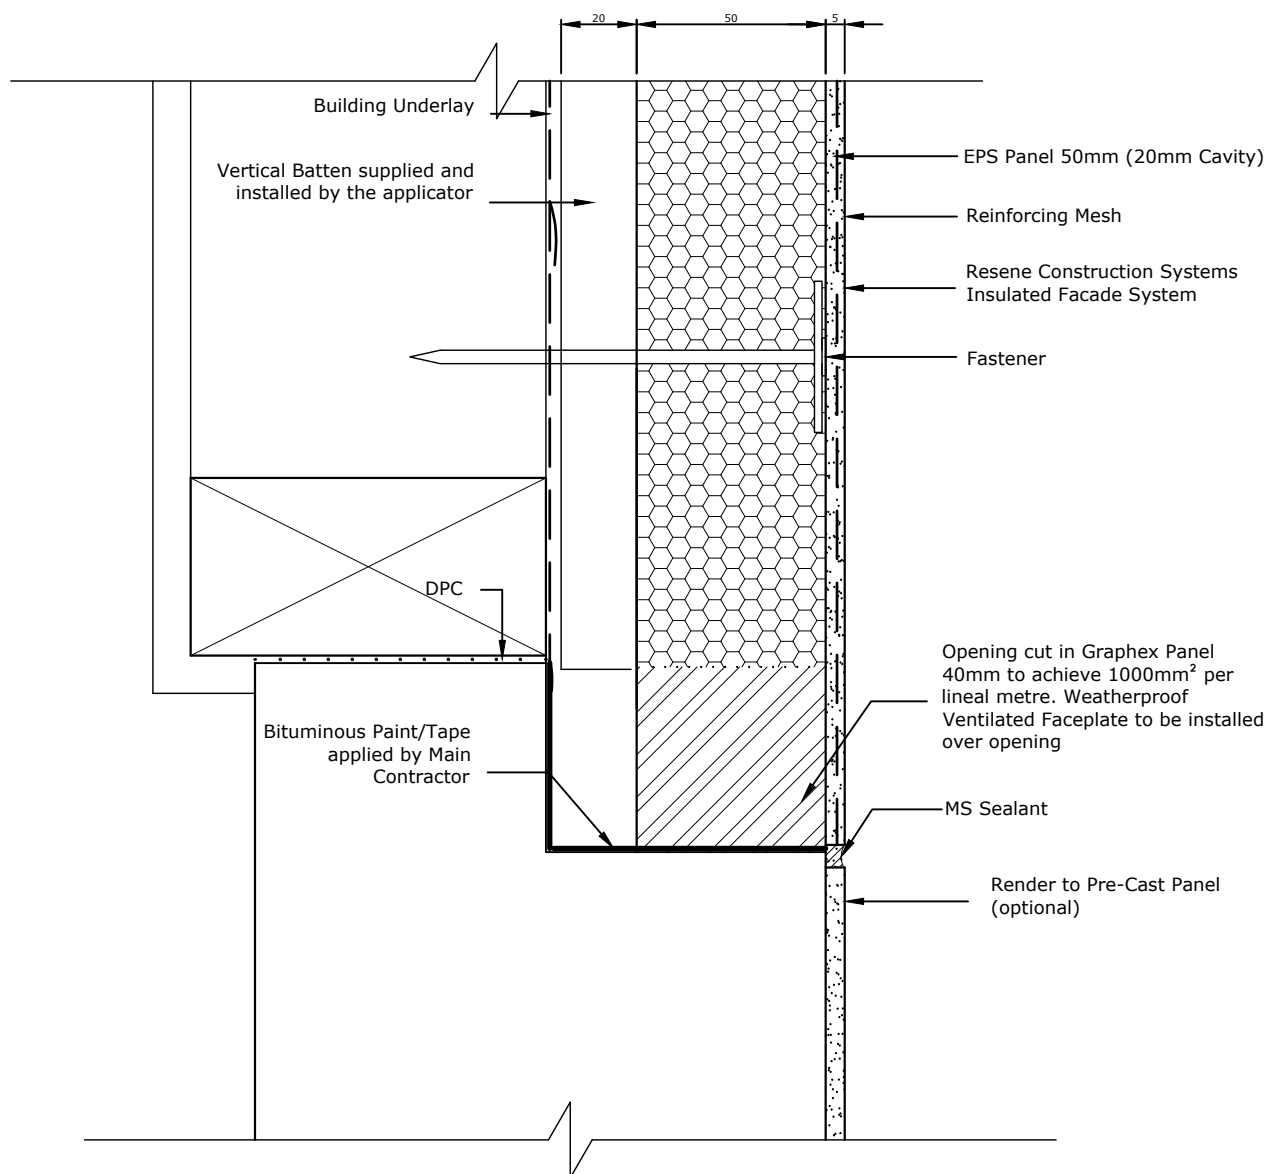

TradeSpec™ and RenderSpec™ are Registered Trademarks, both Documents are available on the Resene Construction Systems

Resene 
Construction Systems

CONFIDENTIALITY: No part of this publication may be reproduced or transmitted other than the intended use by Resene Construction Systems without written consent from the author.

System
 Insulated Facade System


Substrate
 EPS Panel 50mm (20mm Cavity)

Drawing Name
 Horizontal Junction with Precast Panel - Option 2

Scale
 1 : 2 @ A4

Date
 1 November 2017

Sheet
 71.11.71

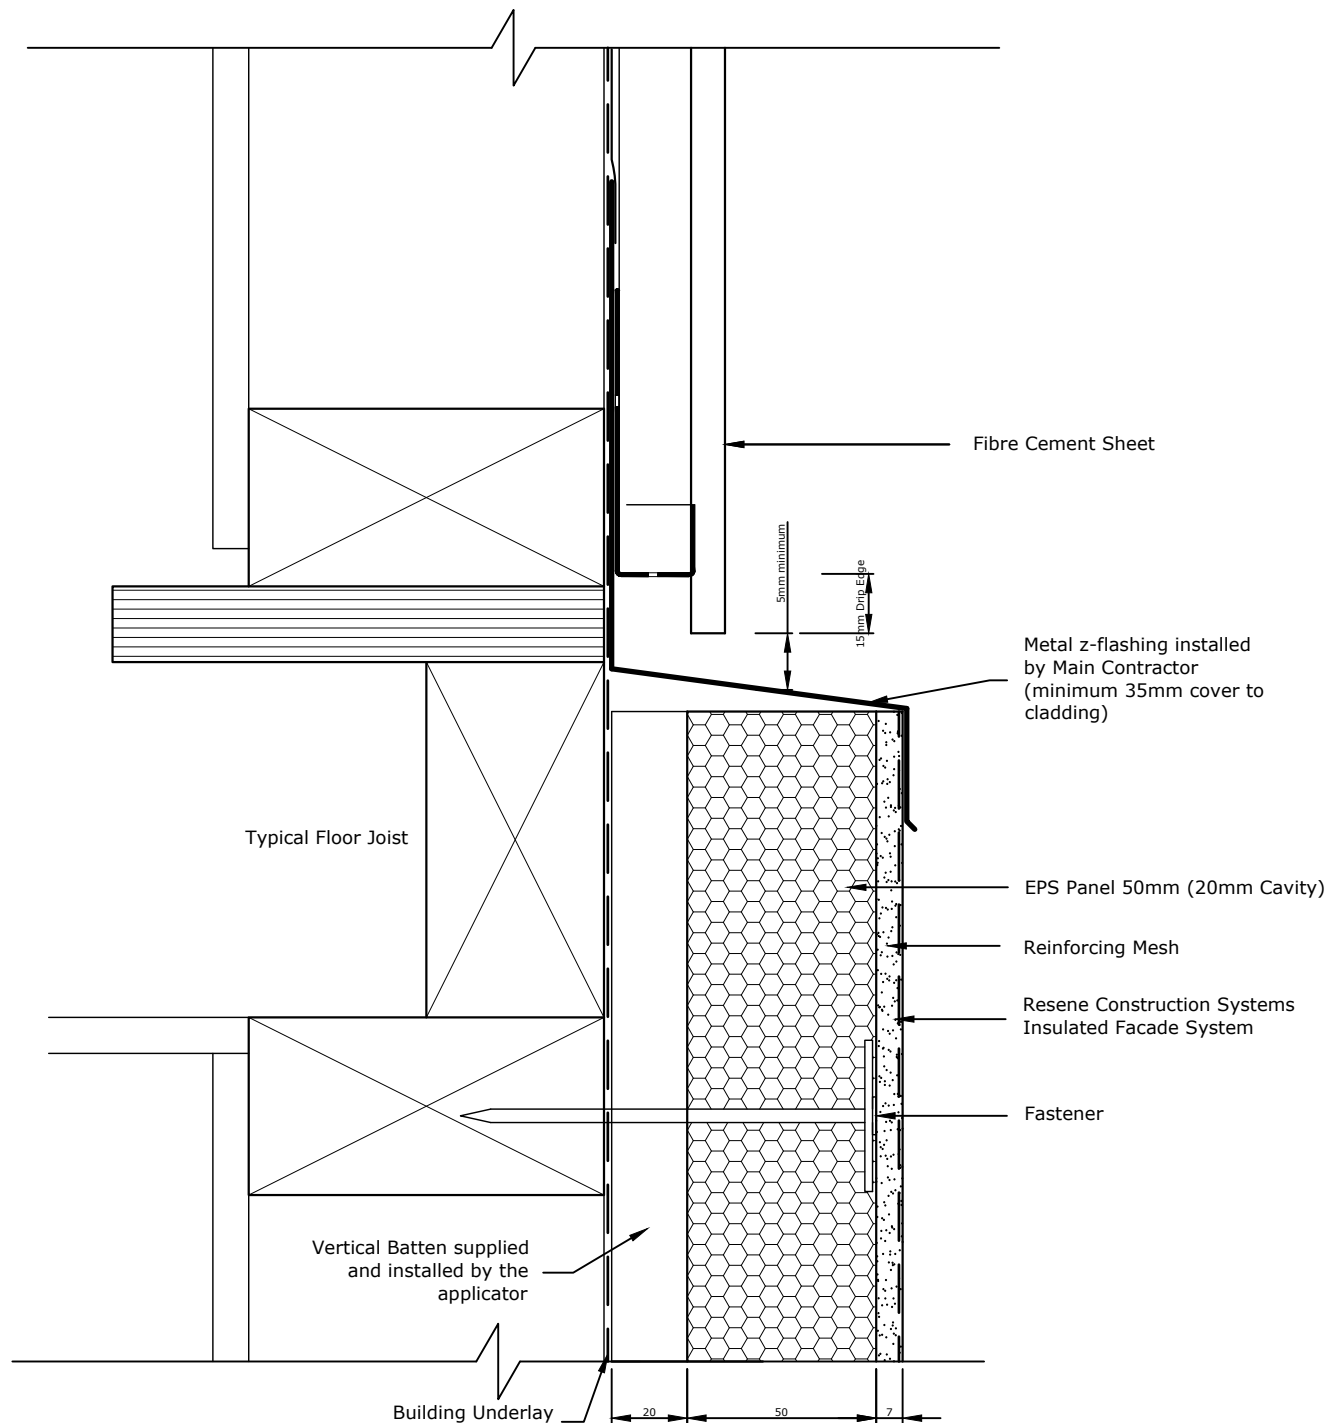

Metal flashing must be taped to the Building Underlay by the main contractor/window installer

Metal Flashing to have a minimum 15° fall

TradeSpec™ and RenderSpec™ are Registered Trademarks, both Documents are available on the Resene Construction Systems

Resene 
Construction Systems

CONFIDENTIALITY: No part of this publication may be reproduced or transmitted other than the intended use by Resene Construction Systems without written consent from the author.

System
 Insulated Facade System


Substrate
 EPS Panel 50mm (20mm Cavity)

Drawing Name
 Horizontal Junction with Fibre Cement Sheet Above

Scale
 1 : 2 @ A4

Date
 1 November 2017

Sheet
 71.11.80

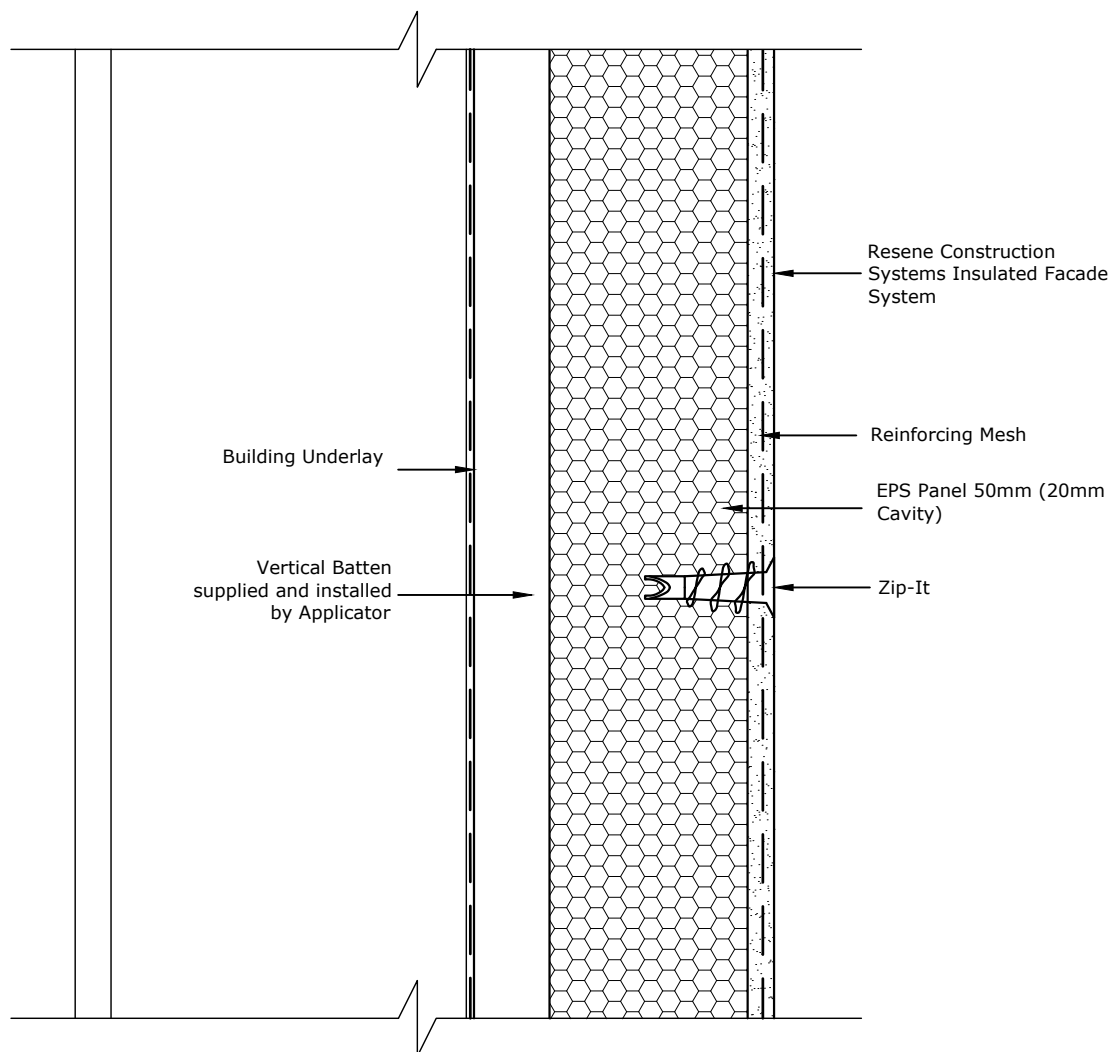

TradeSpec™ and RenderSpec™ are Registered Trademarks, both Documents are available on the Resene Construction Systems

Resene 
Construction Systems

CONFIDENTIALITY: No part of this publication may be reproduced or transmitted other than the intended use by Resene Construction Systems without written consent from the author.

System
 Insulated Facade System


Substrate
 EPS Panel 50mm (20mm Cavity)

Drawing Name
 Lightweight Fixing

Scale
 1 : 2 @ A4

Date
 1 November 2017

Sheet
 71.12.00

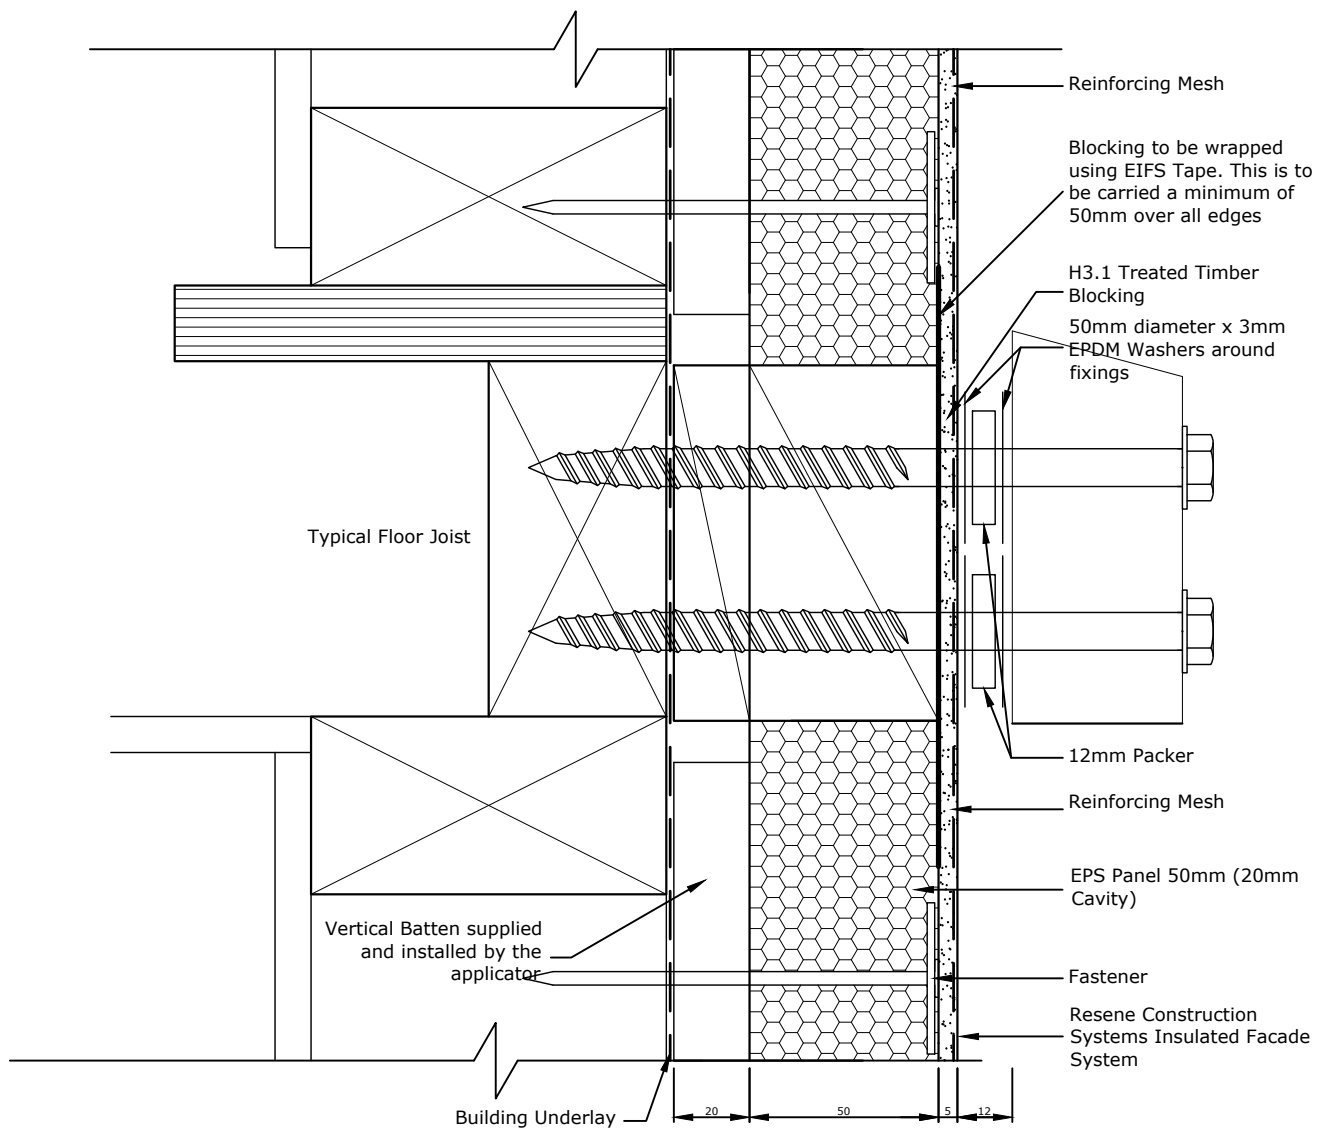

Engineer may need to be consulted
verify the fixing mechanism/bolts c
support the intended weight

TradeSpec™ and RenderSpec™ are Registered Trademarks, both Documents are available on the Resene Construction Systems

Resene 
Construction Systems

CONFIDENTIALITY: No part of this publication may be reproduced or transmitted other than the intended use by Resene Construction Systems without written consent from the author.

System
Insulated Facade System


Substrate
EPS Panel 50mm (20mm Cavity)

Drawing Name
Stringer - Block Penetration

Scale
1 : 2 @ A4

Date
1 November 2017

Sheet
71.12.01

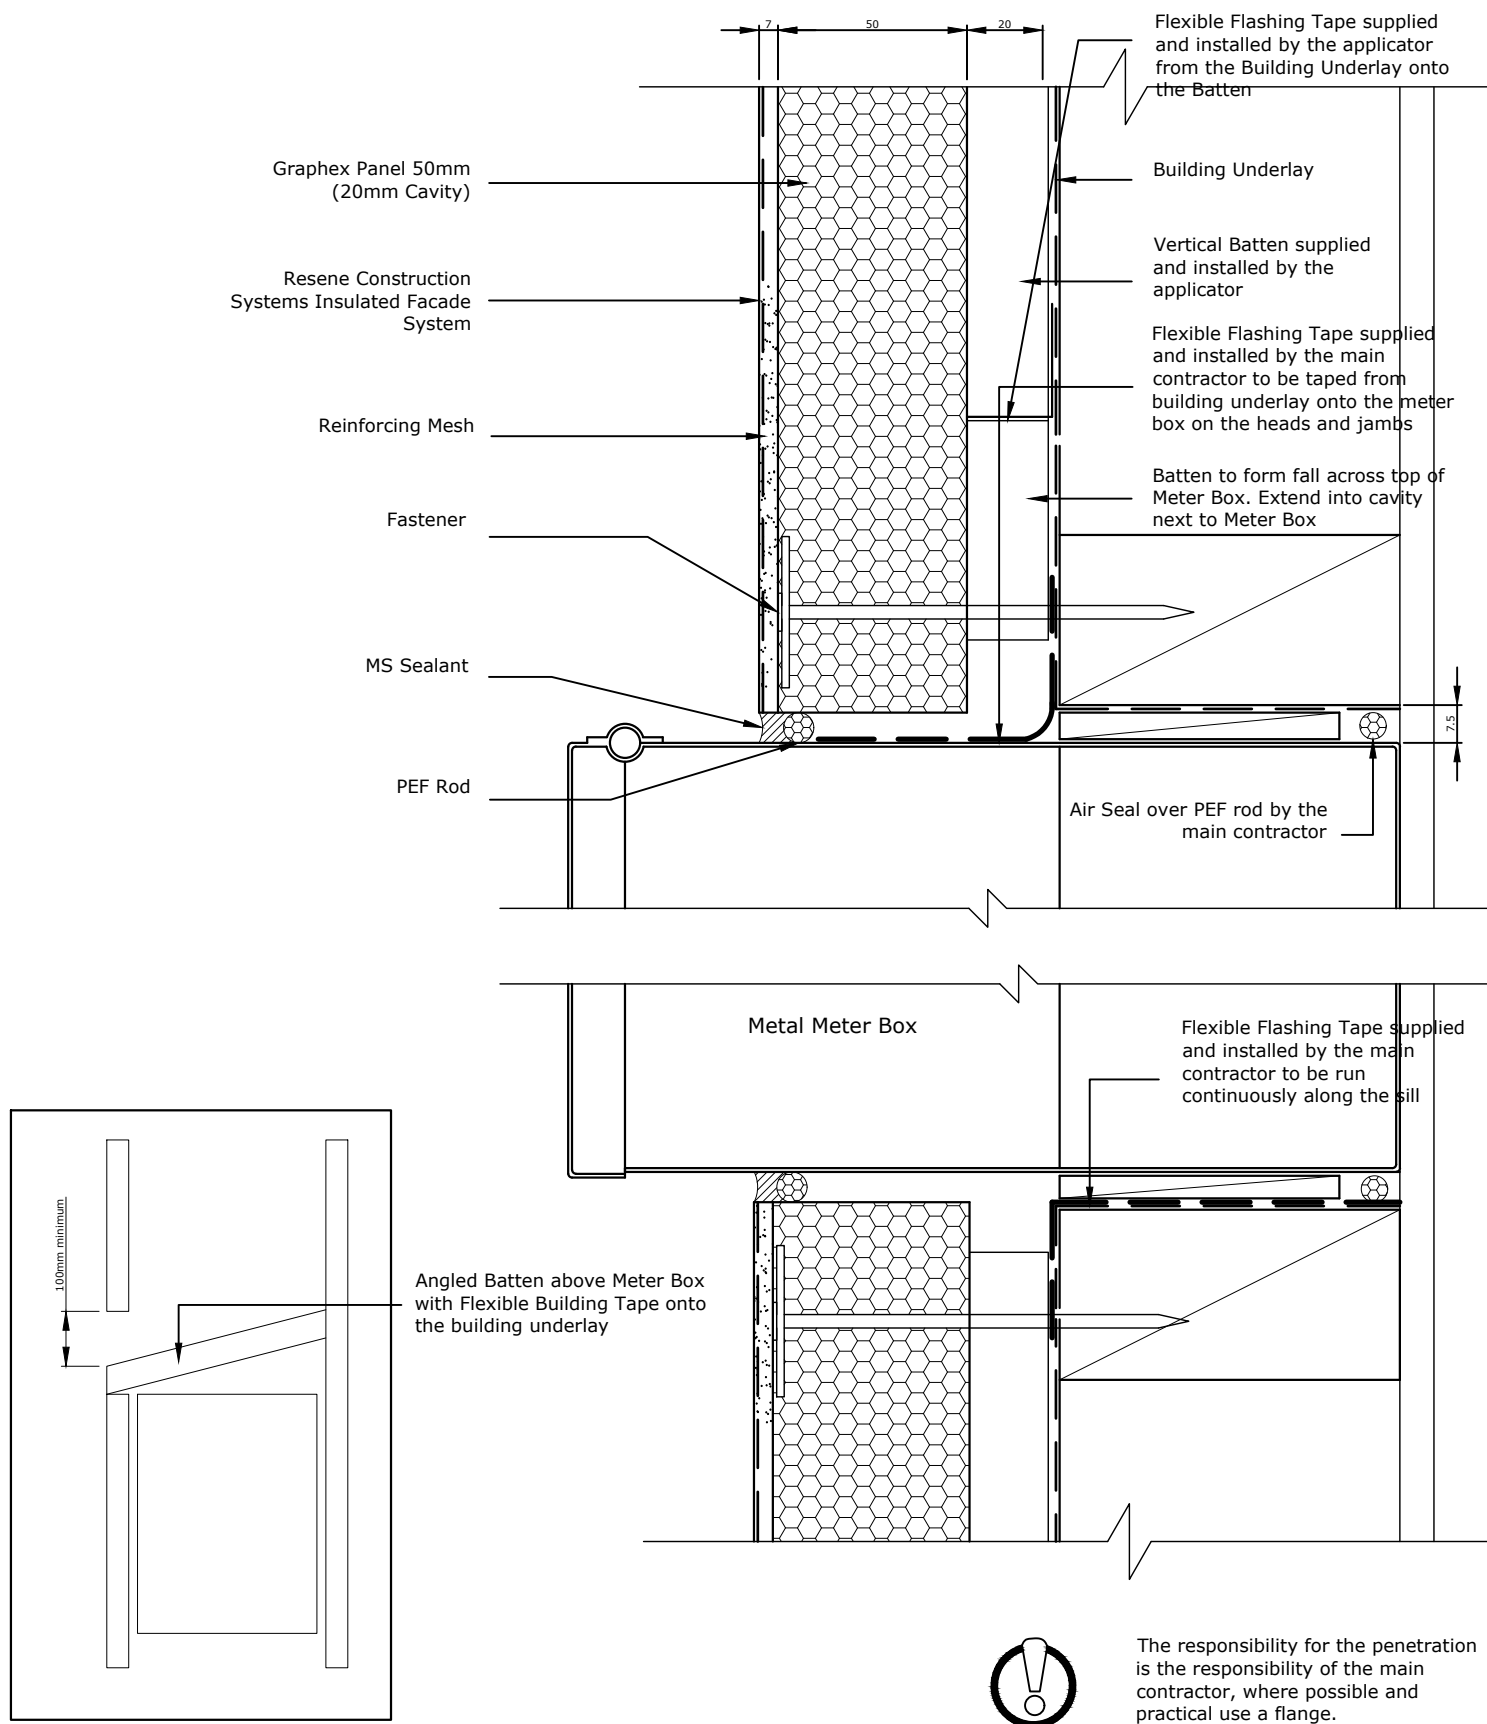

TradeSpec™ and RenderSpec™ are Registered Trademarks, both Documents are available on the Resene Construction Systems

Resene 
Construction Systems

CONFIDENTIALITY: No part of this publication may be reproduced or transmitted other than the intended use by Resene Construction Systems without written consent from the author.

System
 Insulated Facade System




Substrate
 EPS Panel 50mm (20mm Cavity)

Drawing Name
 Meter Box Penetration - Option 1

Scale
 1 : 2 @ A4

Date
 1 November 2017

Sheet
 71.12.10

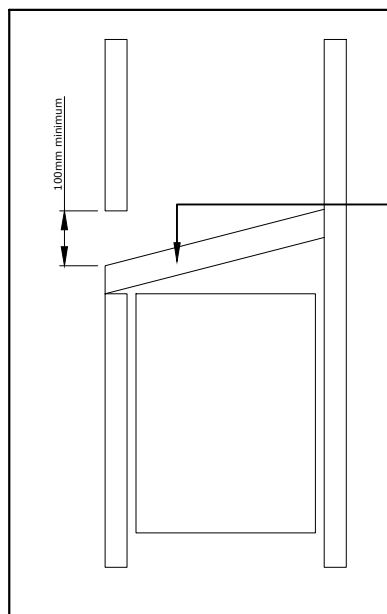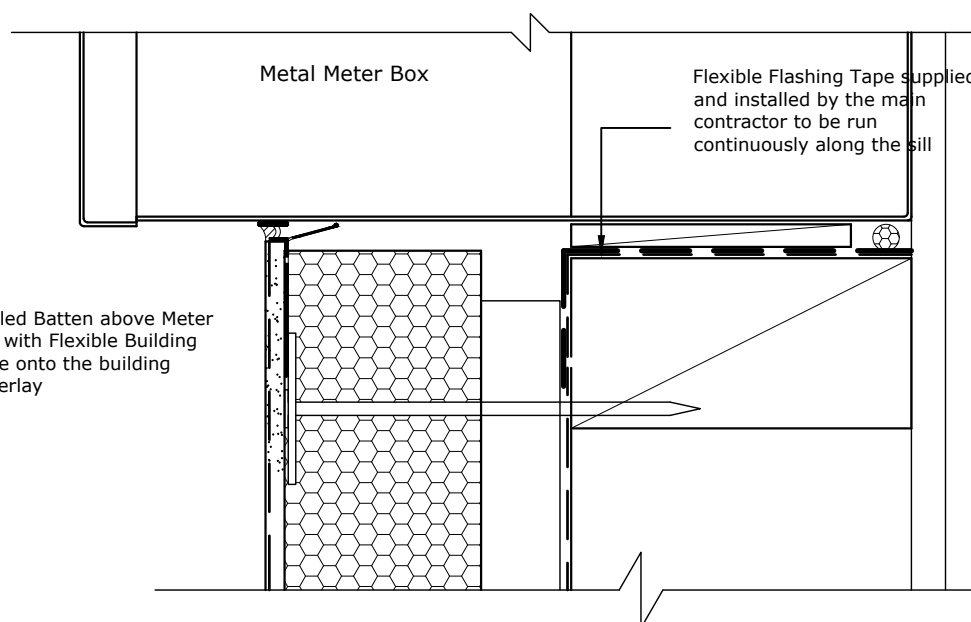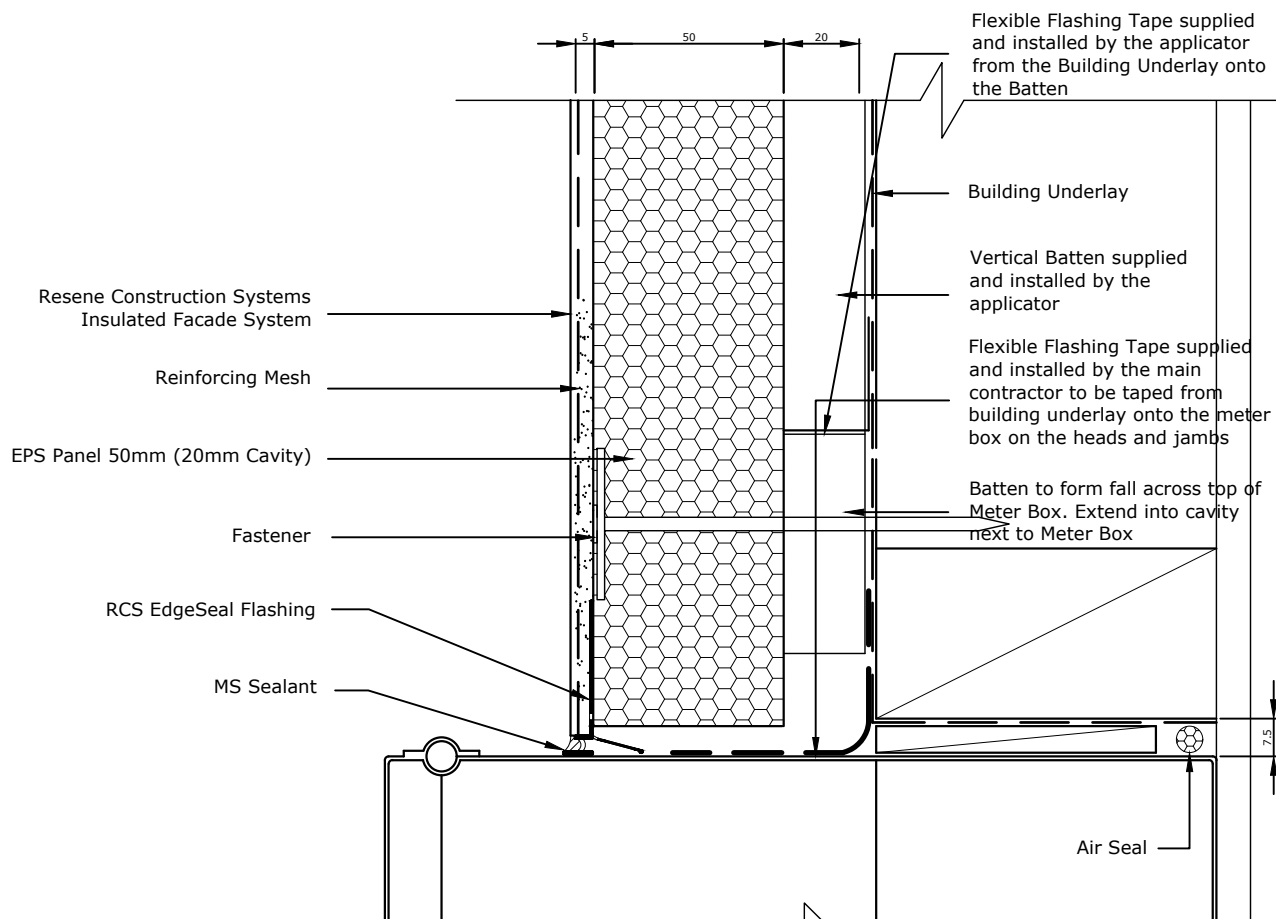

The responsibility for the penetration is the responsibility of the main contractor, where possible and practical use a flange.

TradeSpec™ and RenderSpec™ are Registered Trademarks, both Documents are available on the Resene Construction Systems

Resene 
Construction Systems

CONFIDENTIALITY: No part of this publication may be reproduced or transmitted other than the intended use by Resene Construction Systems without written consent from the author.

System
 Insulated Facade System


Substrate
 EPS Panel 50mm (20mm Cavity)

Drawing Name
 Meter Box Penetration - Option 2

Scale
 1 : 2 @ A4

Date
 1 November 2017

Sheet
 71.12.11

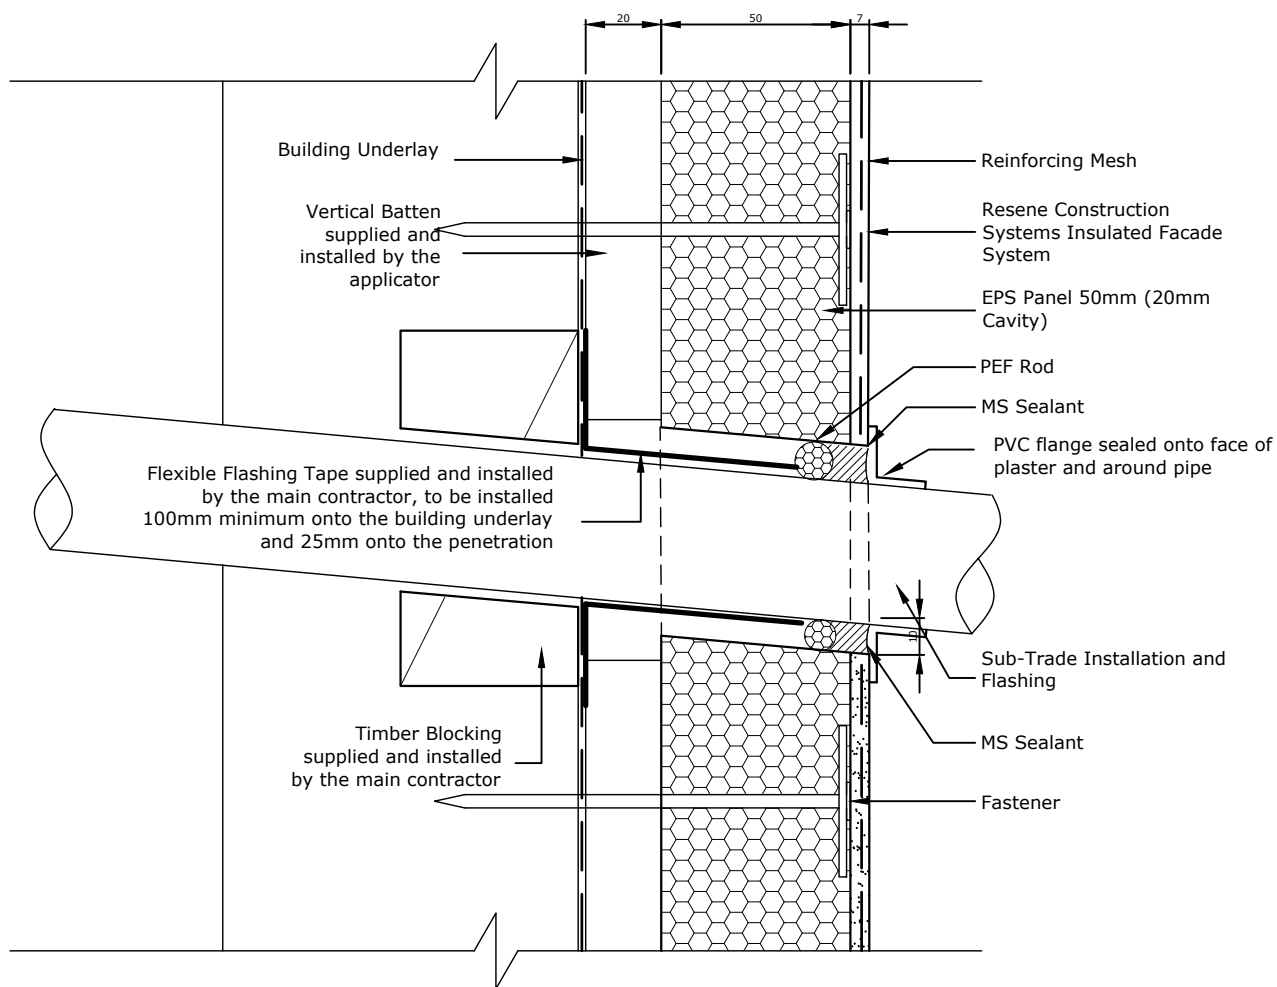

The responsibility for the penetration is the responsibility of the main contractor, where possible and practical use a flange.

It is important that there is adequate support for the penetration in the form of timber packing. The penetration should be angled slightly away from the cladding so any moisture is diverted away from the cladding.

TradeSpec™ and RenderSpec™ are Registered Trademarks, both Documents are available on the Resene Construction Systems

Resene 
Construction Systems

CONFIDENTIALITY: No part of this publication may be reproduced or transmitted other than the intended use by Resene Construction Systems without written consent from the author.

System
 Insulated Facade System


Substrate
 EPS Panel 50mm (20mm Cavity)


Drawing Name
 Pipe Penetration

Scale
 1 : 2 @ A4

Date
 1 November 2017

Sheet
 71.12.20

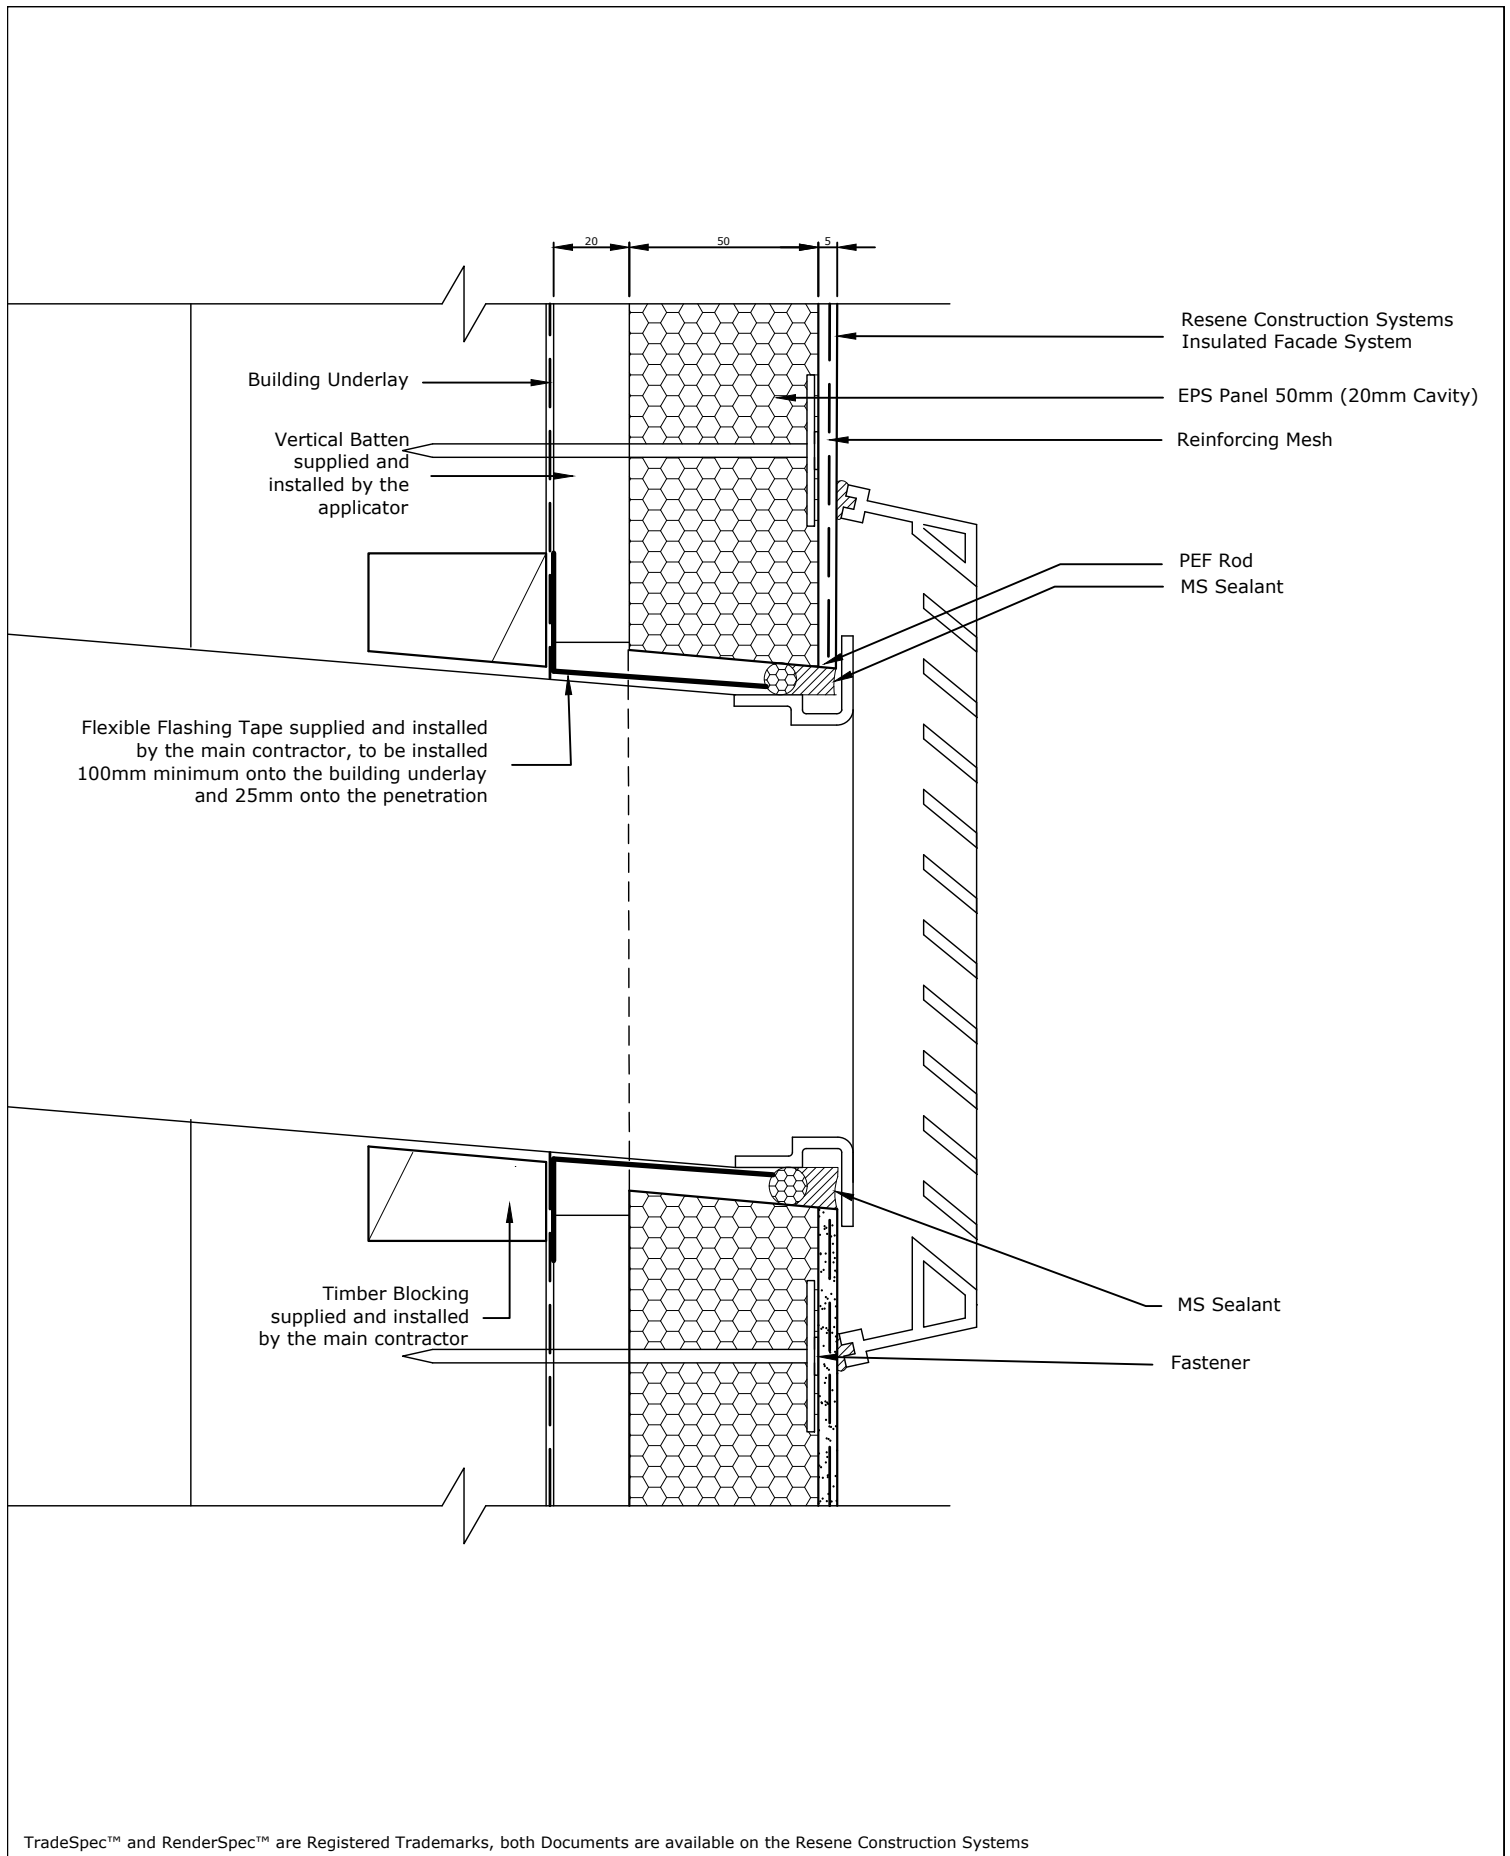

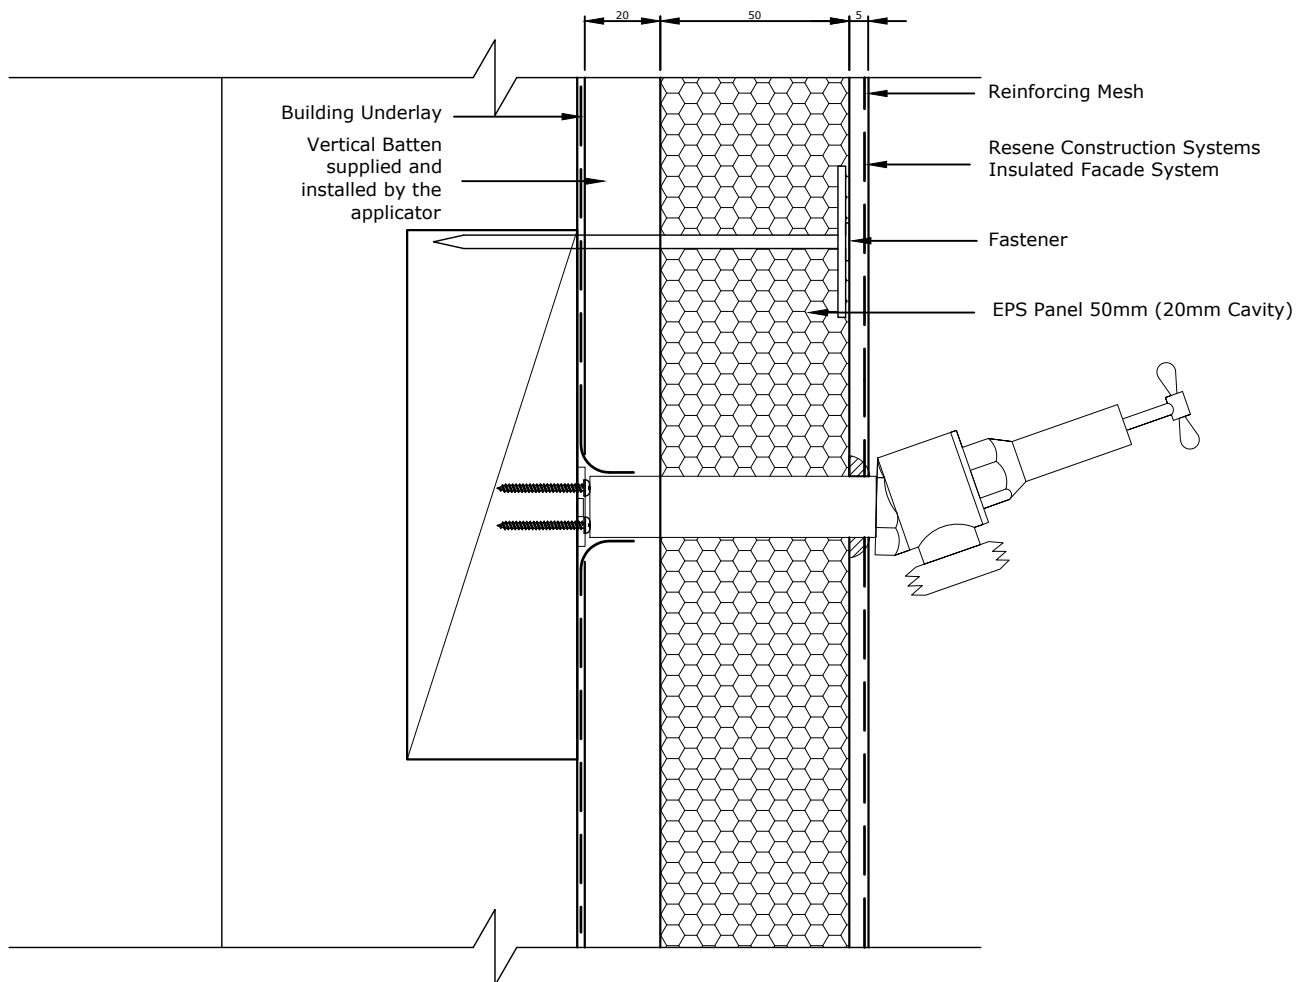

TradeSpec™ and RenderSpec™ are Registered Trademarks, both Documents are available on the Resene Construction Systems

Resene 
Construction Systems

CONFIDENTIALITY: No part of this publication may be reproduced or transmitted other than the intended use by Resene Construction Systems without written consent from the author.

System
 Insulated Facade System


Substrate
 EPS Panel 50mm (20mm Cavity)

Drawing Name
 Tap Fitting Detail

Scale
 1 : 2 @ A4

Date
 1 November 2017

Sheet
 71.12.22

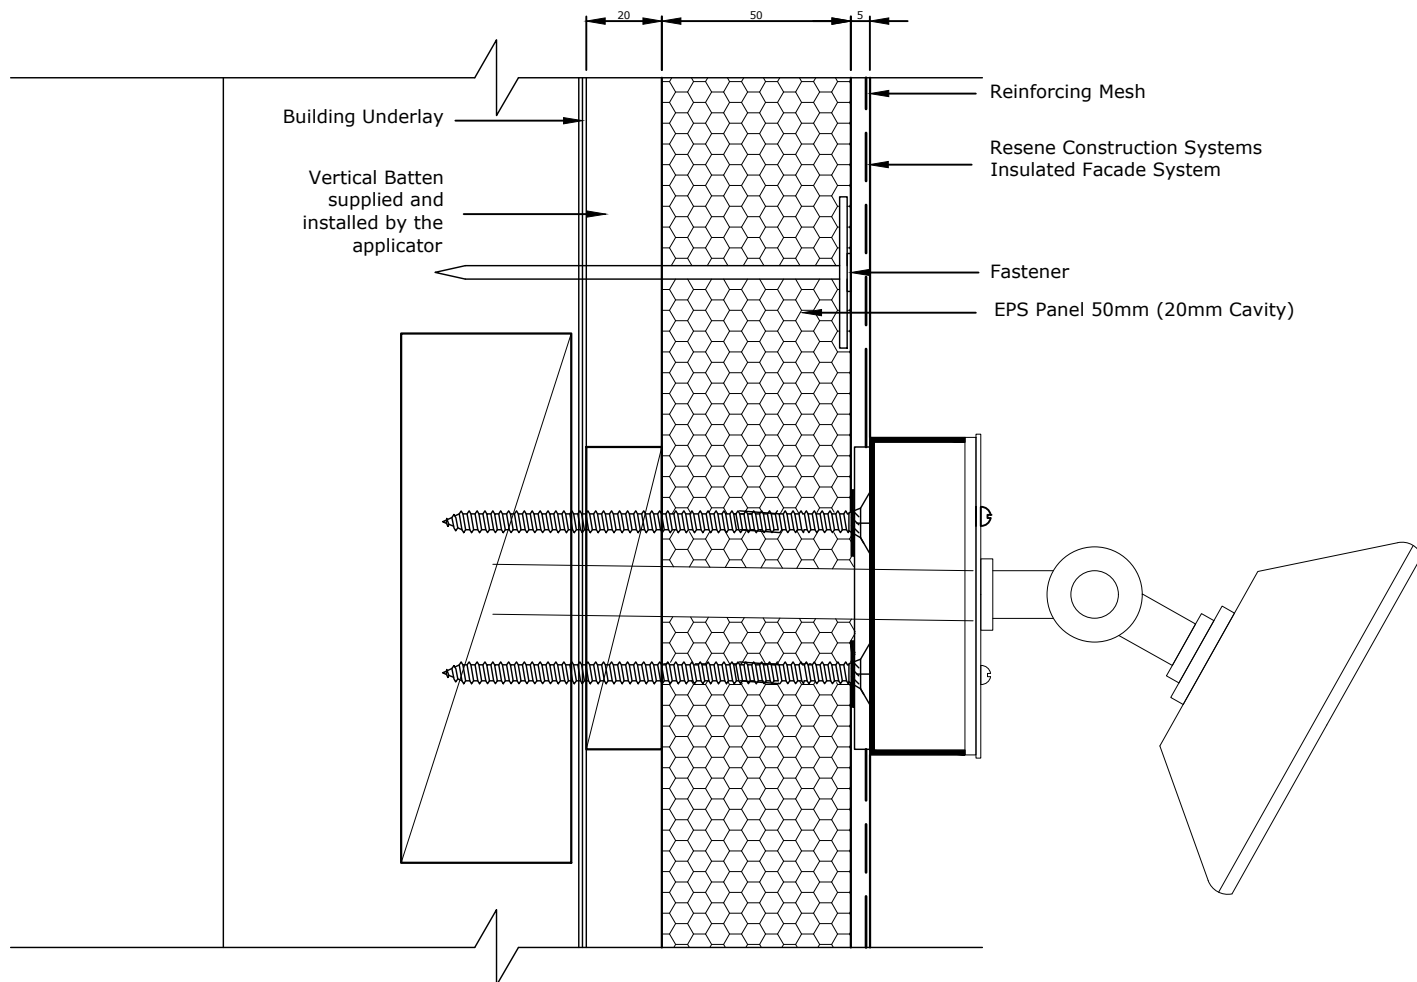

TradeSpec™ and RenderSpec™ are Registered Trademarks, both Documents are available on the Resene Construction Systems

Resene 
Construction Systems

CONFIDENTIALITY: No part of this publication may be reproduced or transmitted other than the intended use by Resene Construction Systems without written consent from the author.

System
 Insulated Facade System



Substrate
 EPS Panel 50mm (20mm Cavity)

Drawing Name
 Light Fixing Detail

Scale
 1 : 2 @ A4

Date
 1 November 2017

Sheet
 71.12.23

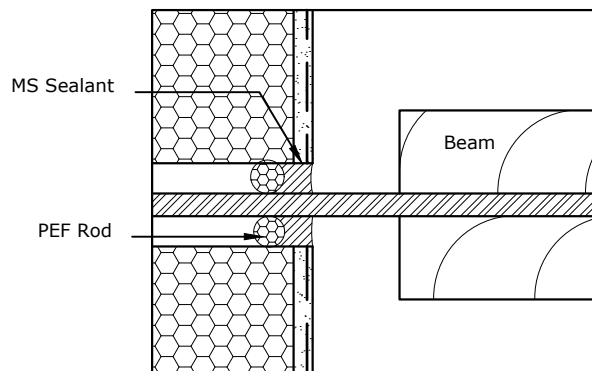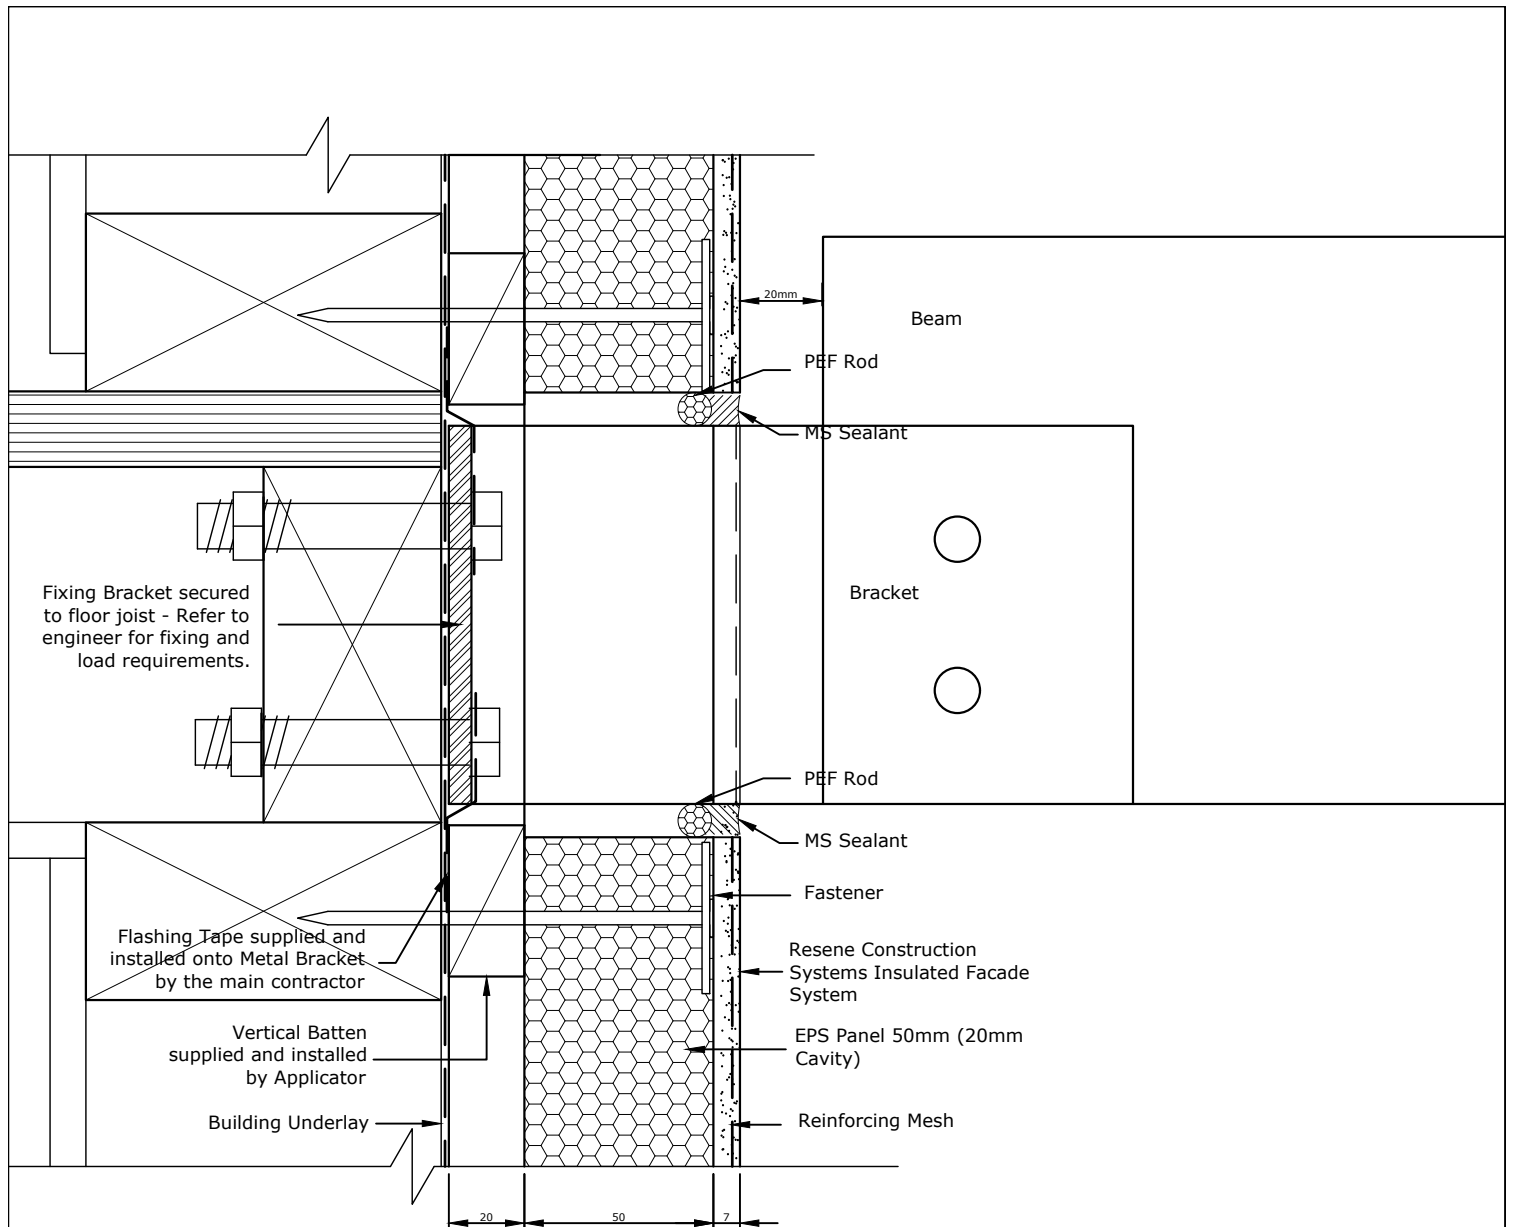

TradeSpec™ and RenderSpec™ are Registered Trademarks, both Documents are available on the Resene Construction Systems

Resene 
Construction Systems

CONFIDENTIALITY: No part of this publication may be reproduced or transmitted other than the intended use by Resene Construction Systems without written consent from the author.

System
 Insulated Facade System


Substrate
 EPS Panel 50mm (20mm Cavity)

Drawing Name
 Metal Bracket for Beam Penetration

Scale
 1 : 2 @ A4

Date
 1 November 2017

Sheet
 71.12.30

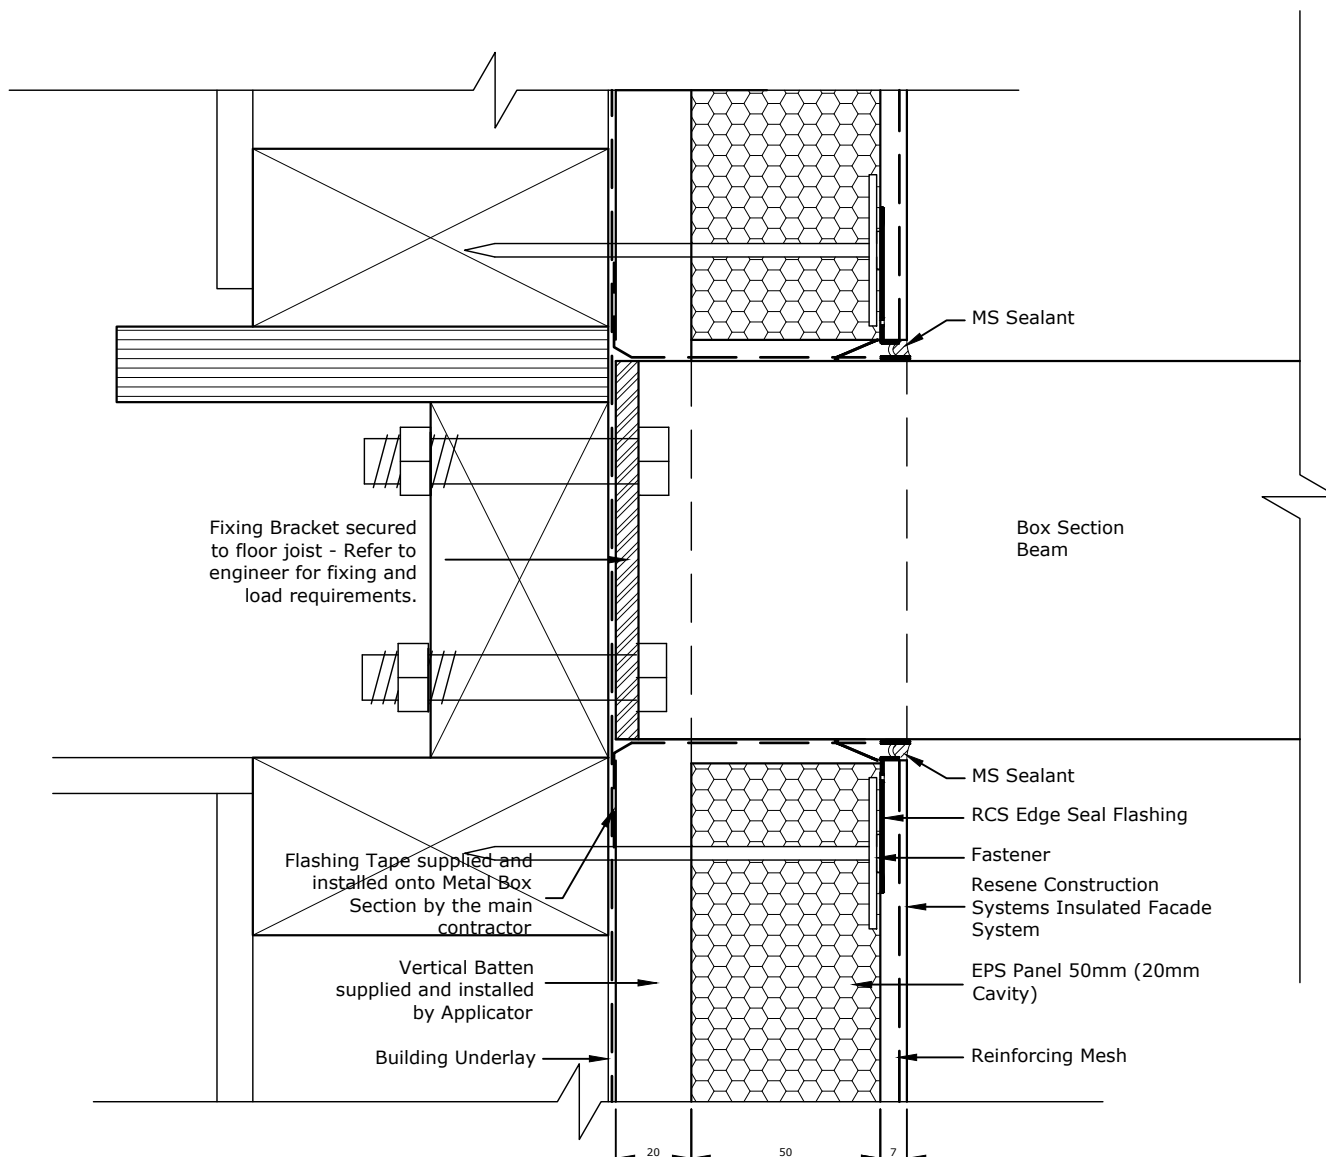

TradeSpec™ and RenderSpec™ are Registered Trademarks, both Documents are available on the Resene Construction Systems

Resene 
Construction Systems

CONFIDENTIALITY: No part of this publication may be reproduced or transmitted other than the intended use by Resene Construction Systems without written consent from the author.

System
 Insulated Facade System


Substrate
 EPS Panel 50mm (20mm Cavity)

Drawing Name
 Steel Beam Box- Section Penetration

Scale
 1 : 2 @ A4

Date
 1 November 2017

Sheet
 71.12.35

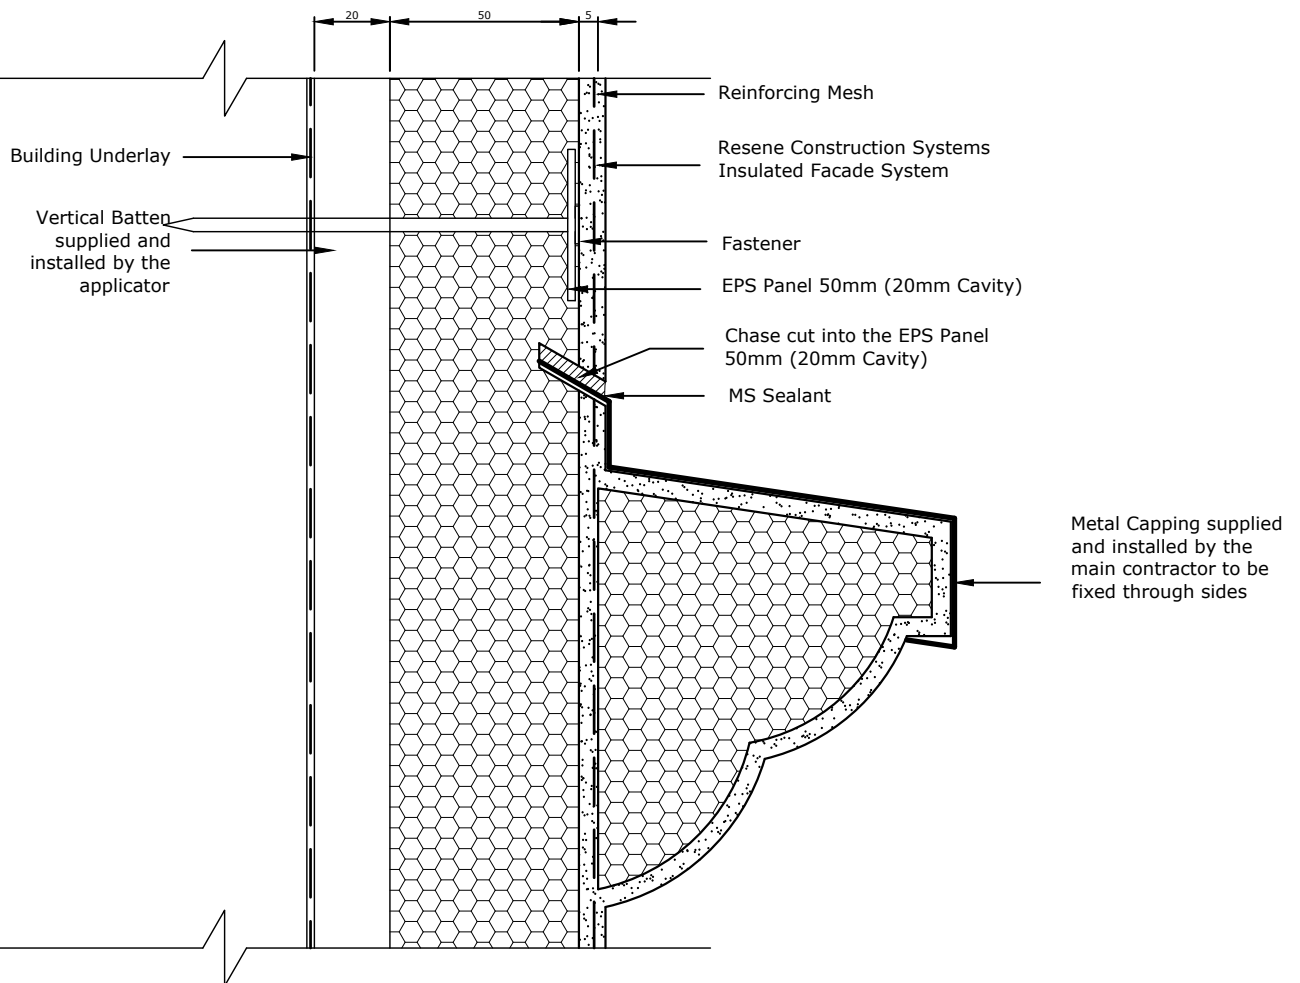

Moulding can be attached to the wall using Multi-Stop bedding compound, for larger mouldings a batten should be fixed to the wall and the moulding attached over this

TradeSpec™ and RenderSpec™ are Registered Trademarks, both Documents are available on the Resene Construction Systems

Resene 
Construction Systems

CONFIDENTIALITY: No part of this publication may be reproduced or transmitted other than the intended use by Resene Construction Systems without written consent from the author.

System
 Insulated Facade System


Substrate
 EPS Panel 50mm (20mm Cavity)



Drawing Name
 Mid Wall Moulding (Capping)

Scale
 1 : 2 @ A4

Date
 1 November 2017

Sheet
 71.12.40

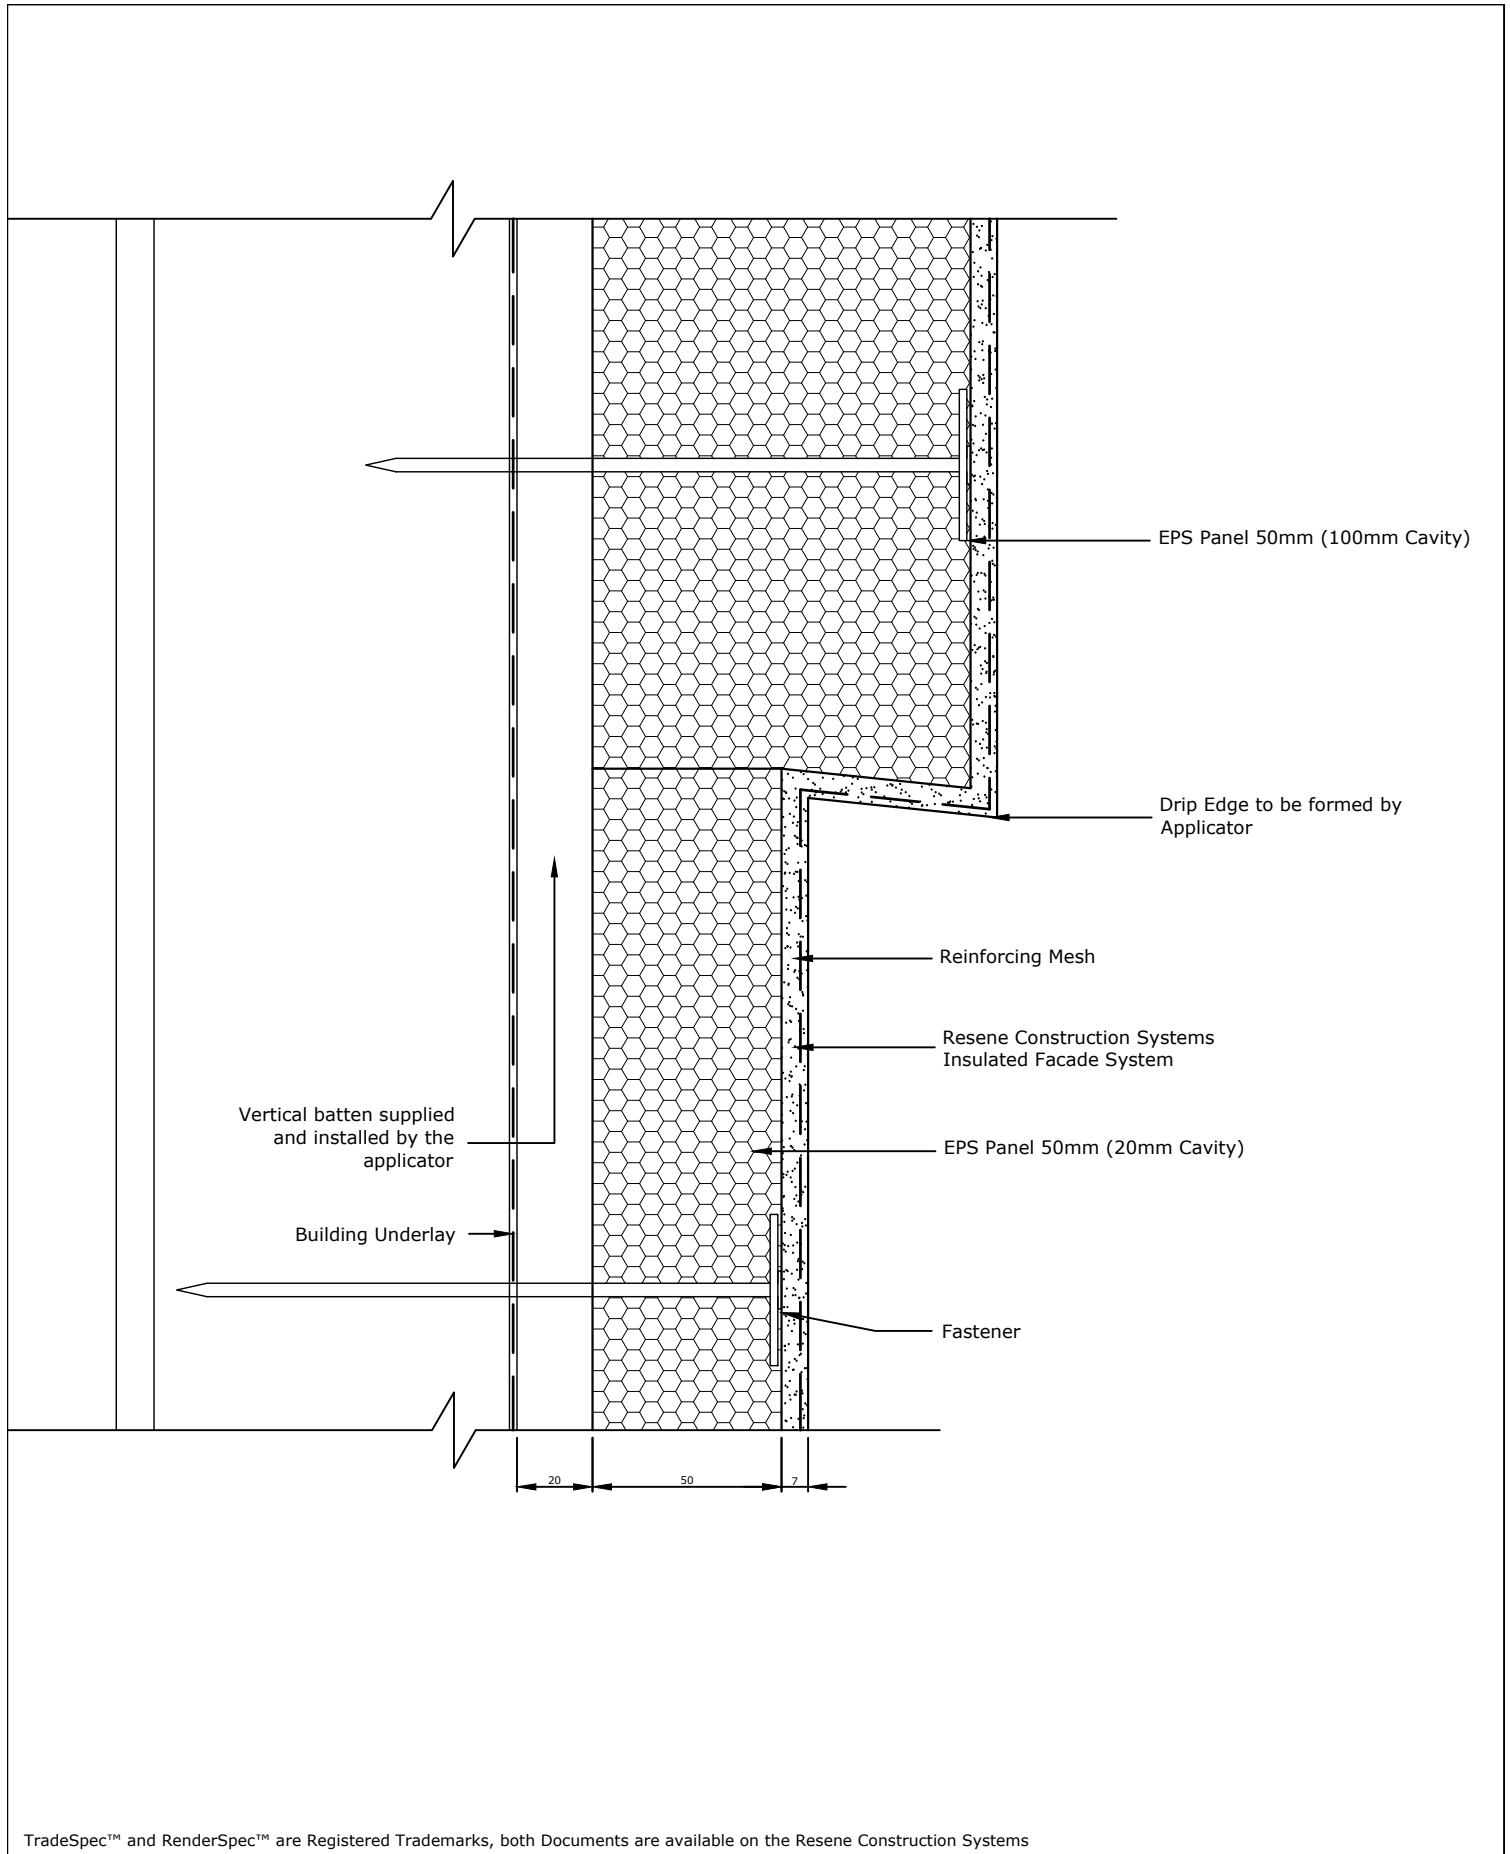

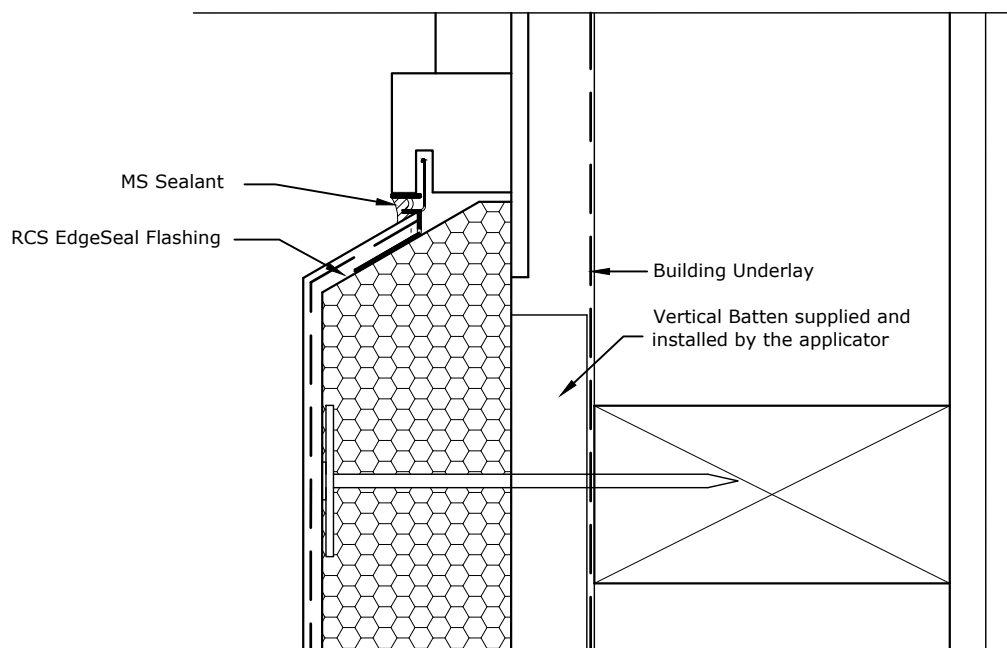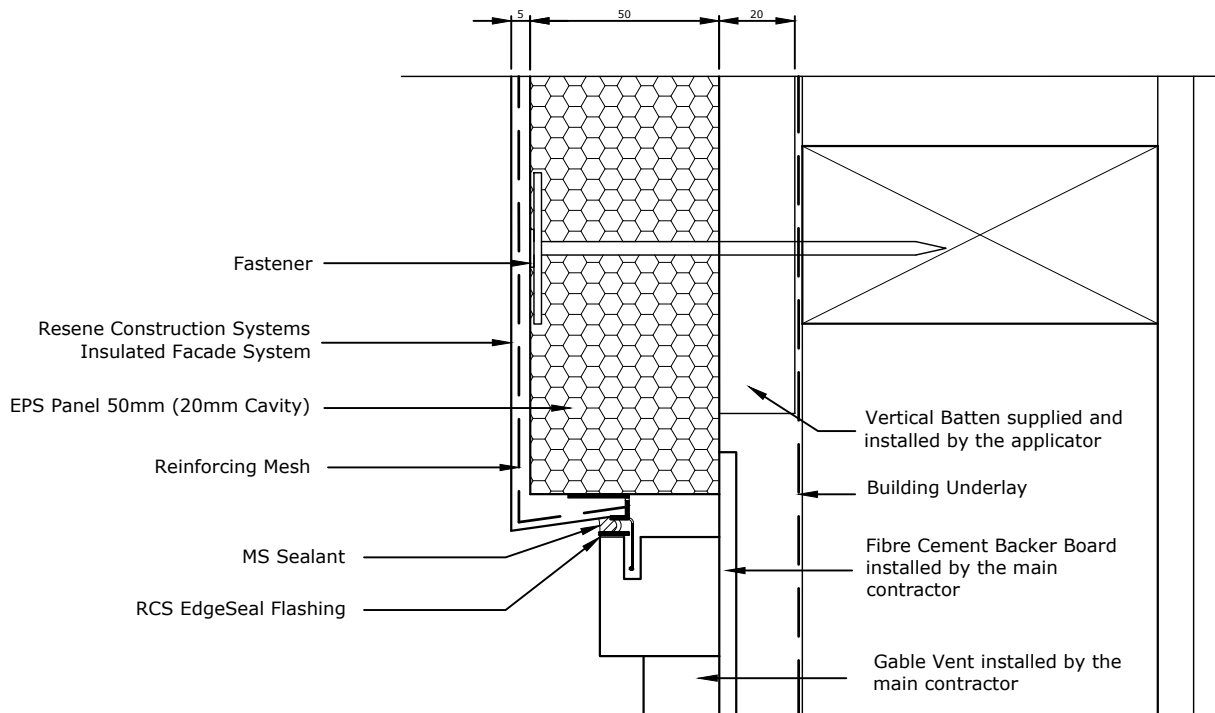

TradeSpec™ and RenderSpec™ are Registered Trademarks, both Documents are available on the Resene Construction Systems

Resene 
Construction Systems

CONFIDENTIALITY: No part of this publication may be reproduced or transmitted other than the intended use by Resene Construction Systems without written consent from the author.

System
Insulated Facade System


Substrate
EPS Panel 50mm (20mm Cavity)

Drawing Name
Timber Gable Vent

Scale
1 : 2 @ A4

Date
1 November 2017

Sheet
71.12.50

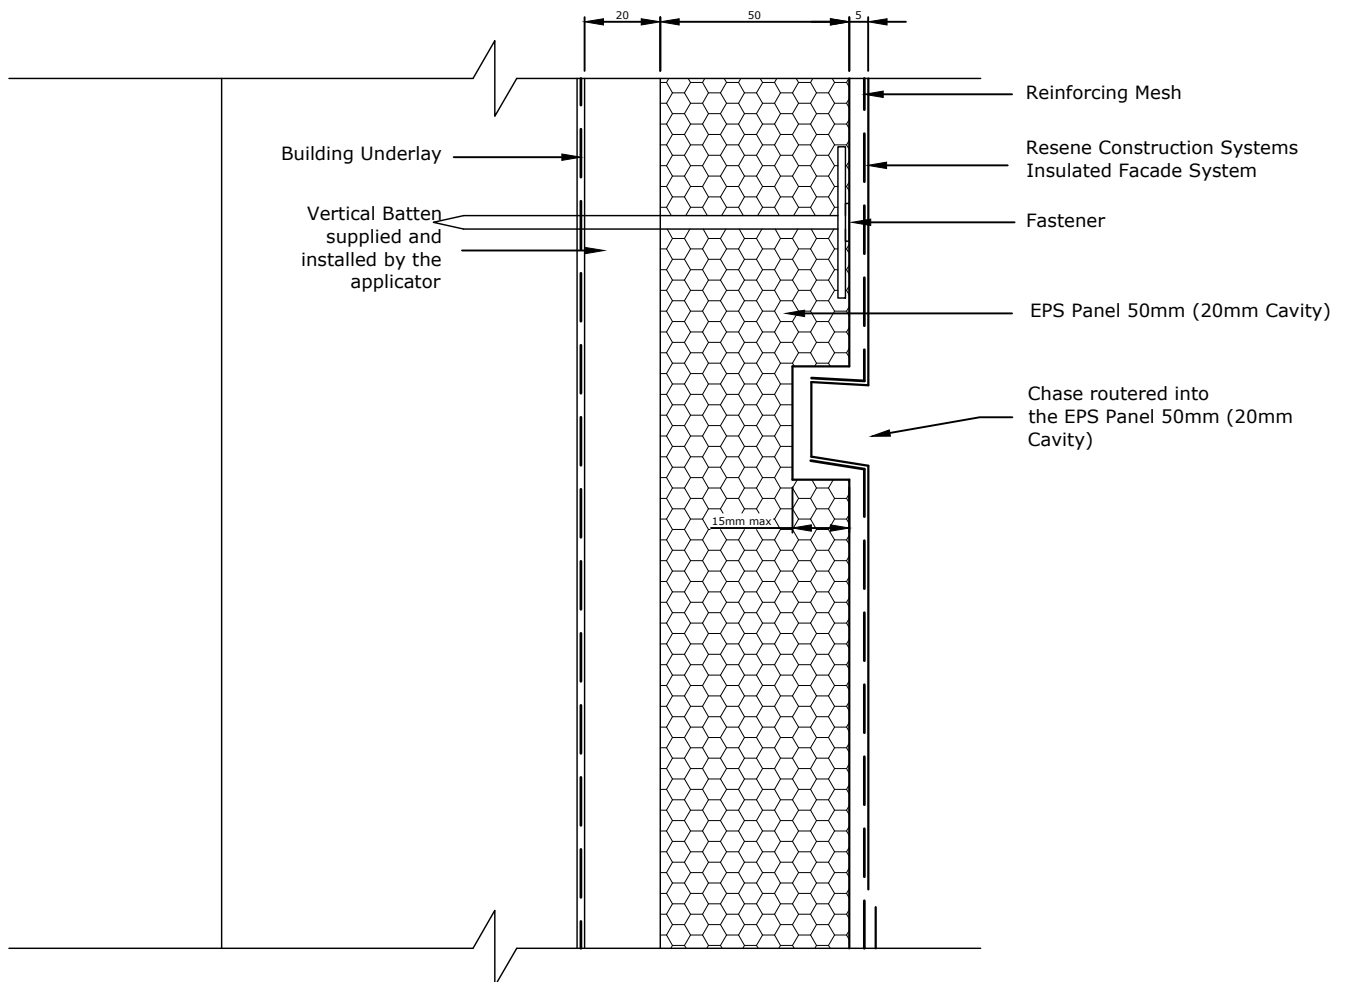

TradeSpec™ and RenderSpec™ are Registered Trademarks, both Documents are available on the Resene Construction Systems

Resene 
Construction Systems

CONFIDENTIALITY: No part of this publication may be reproduced or transmitted other than the intended use by Resene Construction Systems without written consent from the author.

System
 Insulated Facade System


Substrate
 EPS Panel 50mm (20mm Cavity)

Drawing Name
 Rebate

Scale
 1 : 2 @ A4

Date
 1 November 2017

Sheet
 71.12.60

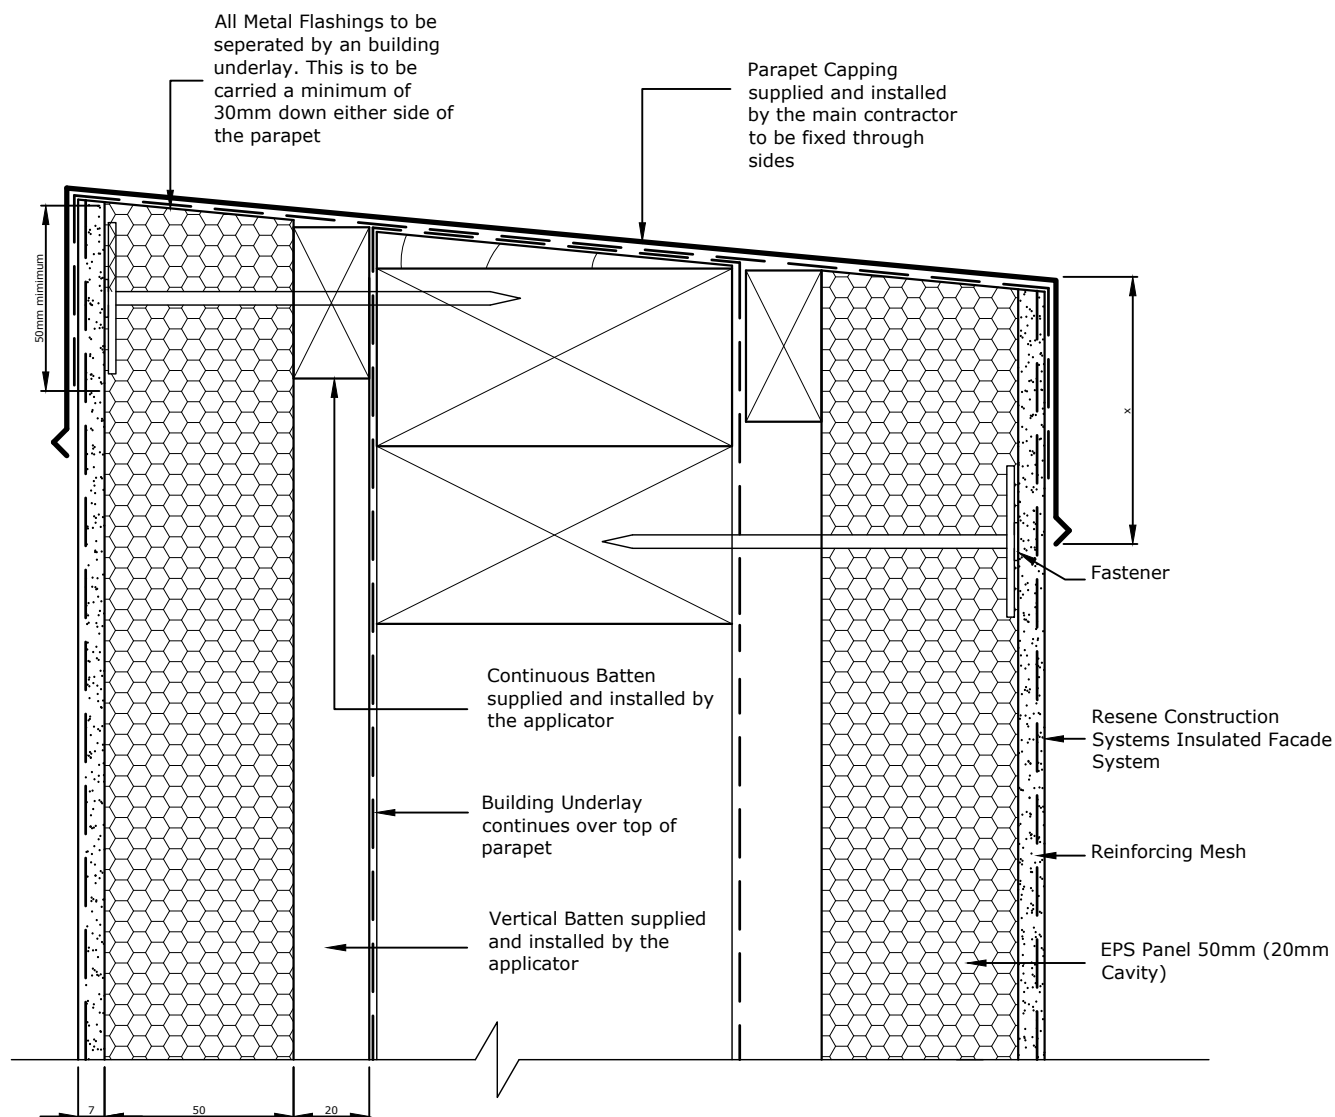

Parapet capping (shown as x)
Refer to NZBC E2/AS1 Table 7,
50mm in Low, Medium, High wind
zones. 70mm in Very High wind
zones. 90mm in Extra High Wind
Zone and above

TradeSpec™ and RenderSpec™ are Registered Trademarks, both Documents are available on the Resene Construction Systems

Resene 
Construction Systems

CONFIDENTIALITY: No part of this publication may be reproduced or transmitted other than the intended use by Resene Construction Systems without written consent from the author.

System
Insulated Facade System


Substrate
EPS Panel 50mm (20mm Cavity)

Drawing Name
Metal Parapet Capping - Option 1

Scale
1 : 2 @ A4

Date
1 November 2017

Sheet
71.13.00

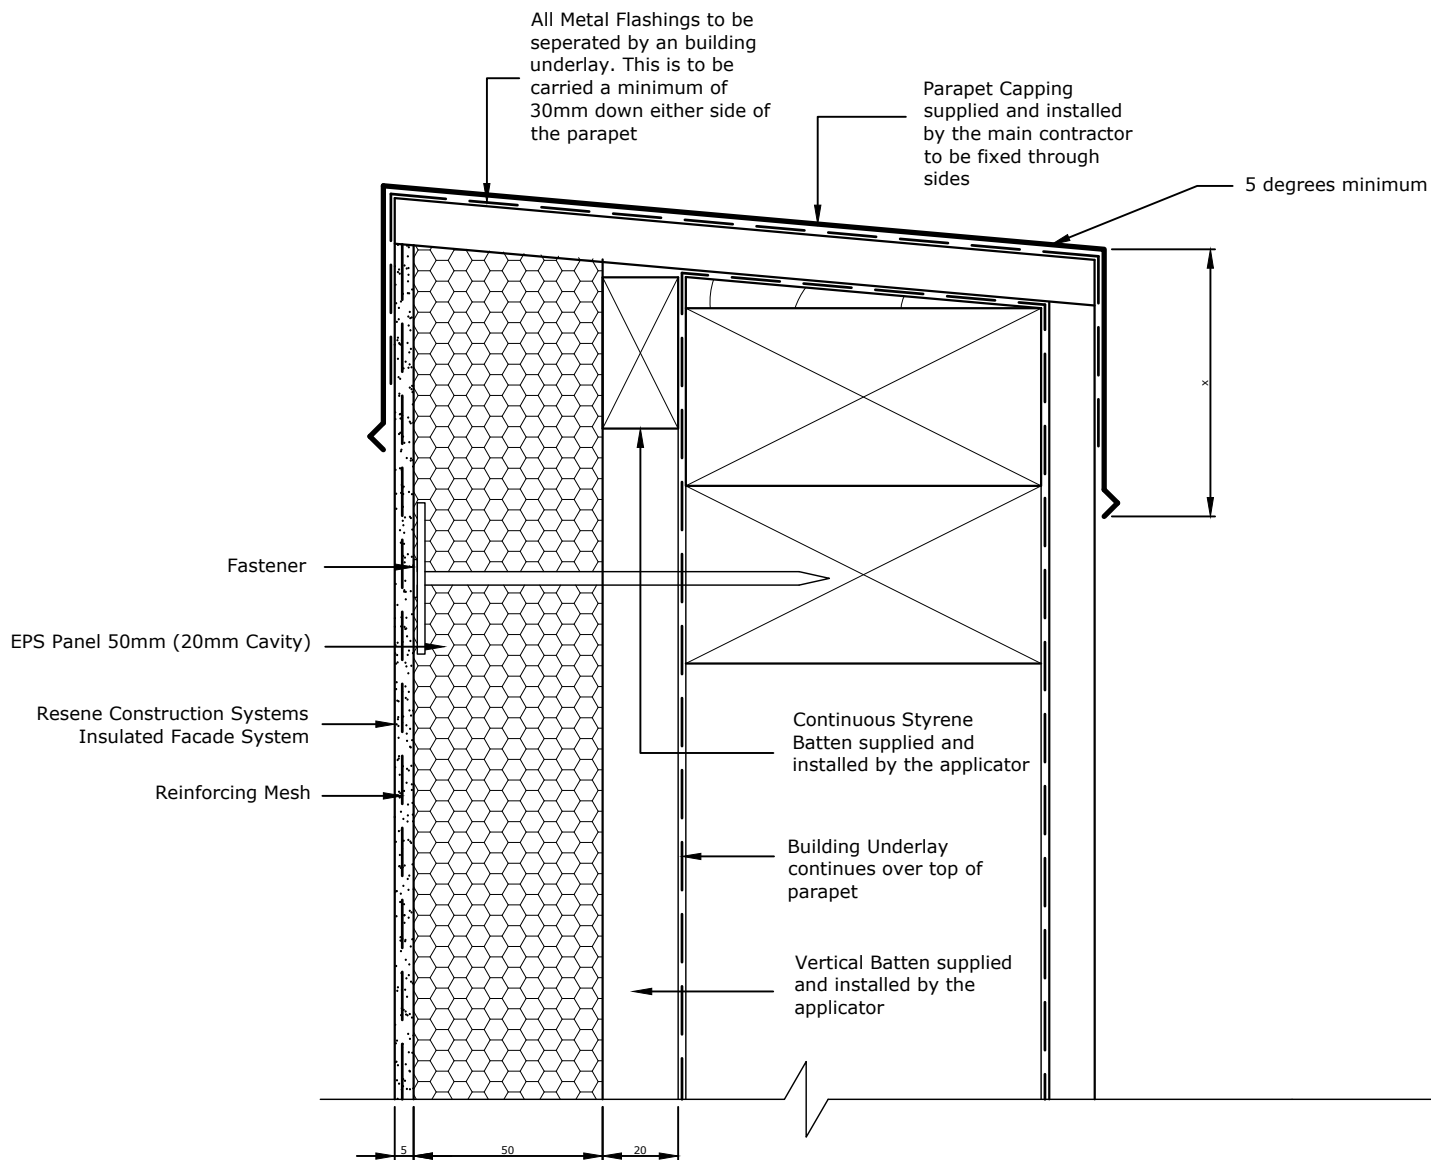

TradeSpec™ and RenderSpec™ are Registered Trademarks, both Documents are available on the Resene Construction Systems

Resene 
Construction Systems

CONFIDENTIALITY: No part of this publication may be reproduced or transmitted other than the intended use by Resene Construction Systems without written consent from the author.

System
 Insulated Facade System


Substrate
 EPS Panel 50mm (20mm Cavity)

Drawing Name
 Metal Parapet Capping - Option 2

Scale
 1 : 2 @ A4

Date
 1 November 2017

Sheet
 71.13.01

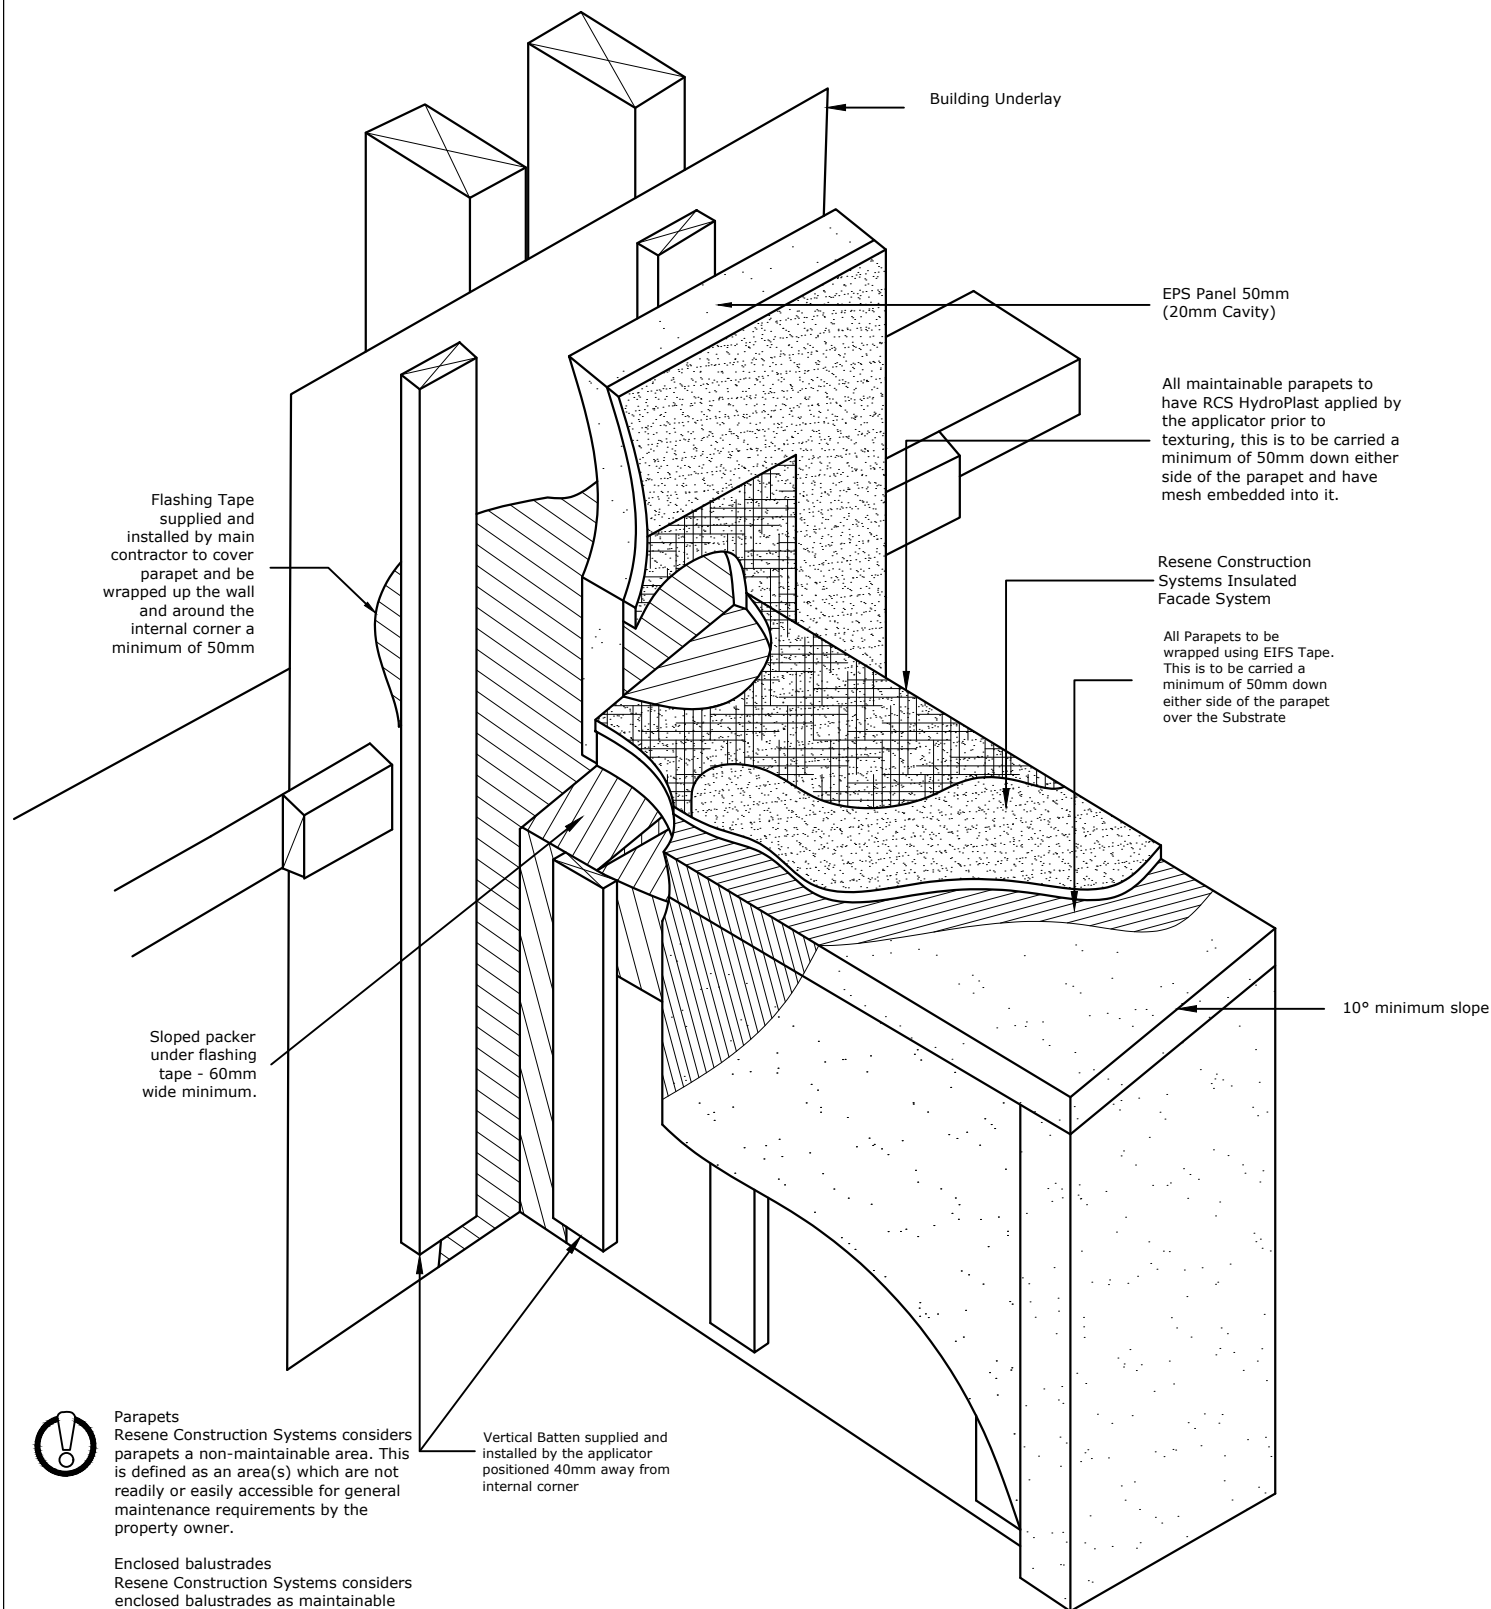

Parapets
Resene Construction Systems considers parapets a non-maintainable area. This is defined as an area(s) which are not readily or easily accessible for general maintenance requirements by the property owner.

Enclosed balustrades
Resene Construction Systems considers enclosed balustrades as maintainable areas. This is defined as an area(s) which are readily or easily accessible for general maintenance requirements by the property owner.

Vertical Batten supplied and installed by the applicator positioned 40mm away from internal corner

TradeSpec™ and RenderSpec™ are Registered Trademarks, both Documents are available on the Resene Construction Systems

Resene 
Construction Systems

CONFIDENTIALITY: No part of this publication may be reproduced or transmitted other than the intended use by Resene Construction Systems without written consent from the author.

System
Insulated Facade System


Substrate
EPS Panel 50mm (20mm Cavity)

Drawing Name
Maintainable Parapet

Scale
1 : 2 @ A4

Date
1 November 2017

Sheet
71.13.10

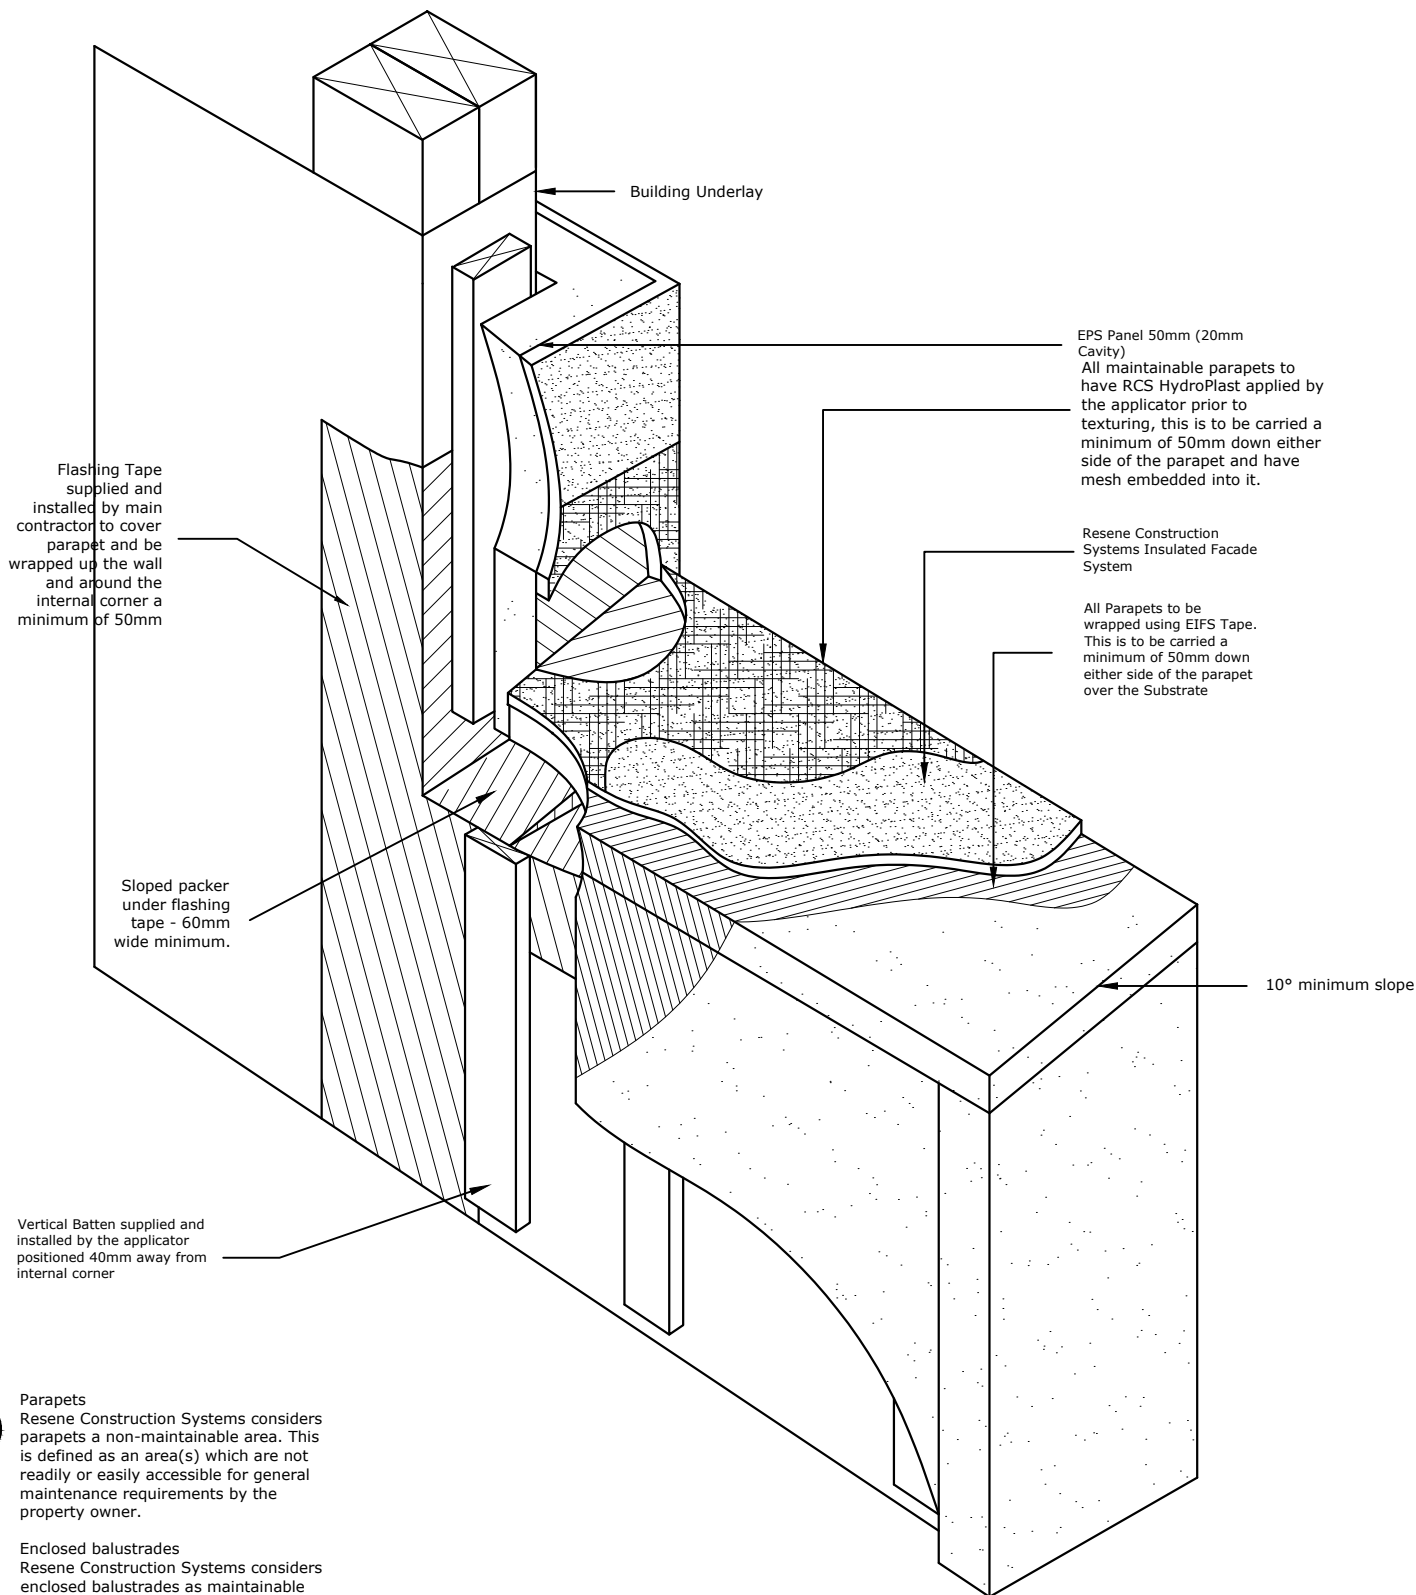

Parapets
Resene Construction Systems considers parapets a non-maintainable area. This is defined as an area(s) which are not readily or easily accessible for general maintenance requirements by the property owner.

Enclosed balustrades
Resene Construction Systems considers enclosed balustrades as maintainable areas. This is defined as an area(s) which are readily or easily accessible for general maintenance requirements by the property owner.

TradeSpec™ and RenderSpec™ are Registered Trademarks, both Documents are available on the Resene Construction Systems

Resene 
Construction Systems

CONFIDENTIALITY: No part of this publication may be reproduced or transmitted other than the intended use by Resene Construction Systems without written consent from the author.

System
Insulated Facade System


Substrate
EPS Panel 50mm (20mm Cavity)

Drawing Name
Maintainable Parapet (Inline Wall)

Scale
1 : 2 @ A4

Date
1 November 2017

Sheet
71.13.11

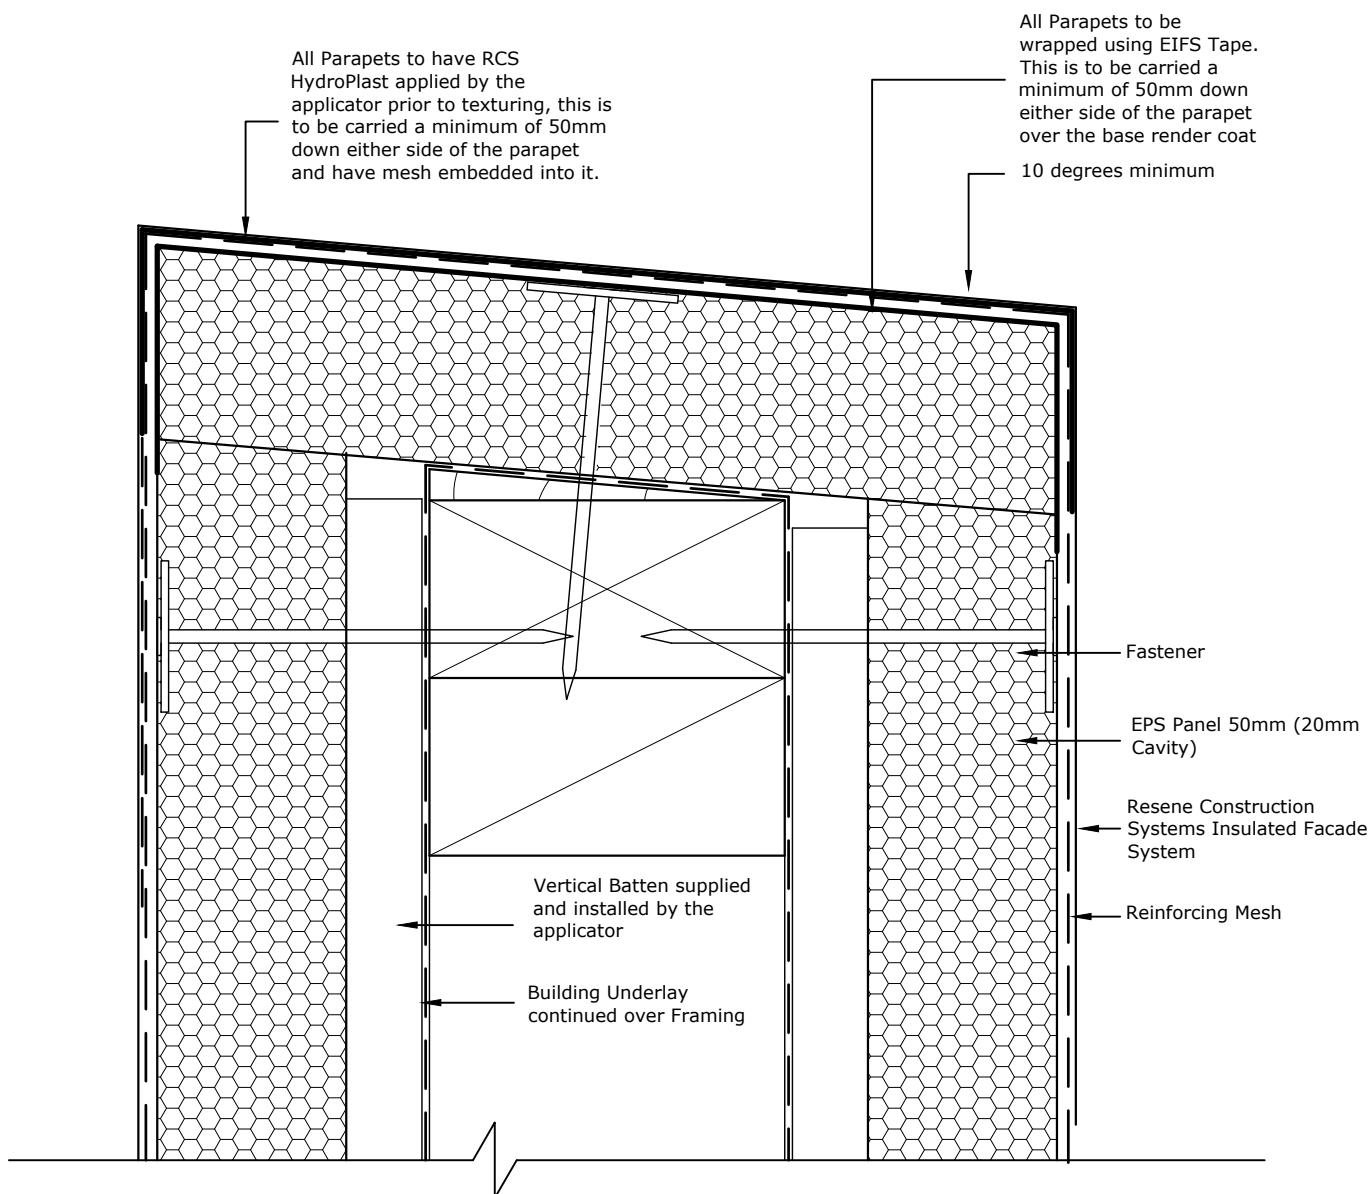

Parapets
Resene Construction Systems considers parapets a non-maintainable area. This is defined as an area(s) which are not readily or easily accessible for general maintenance requirements by the property owner.

Enclosed balustrades
Resene Construction Systems considers enclosed balustrades as maintainable areas. This is defined as an area(s) which are readily or easily accessible for general maintenance requirements by the property owner.

TradeSpec™ and RenderSpec™ are Registered Trademarks, both Documents are available on the Resene Construction Systems

Resene 
Construction Systems

CONFIDENTIALITY: No part of this publication may be reproduced or transmitted other than the intended use by Resene Construction Systems without written consent from the author.

System
Insulated Facade System


Substrate
EPS Panel 50mm (20mm Cavity)

Drawing Name
Maintainable Balustrade

Scale
1 : 2 @ A4

Date
17 March 2022

Sheet
71.13.12

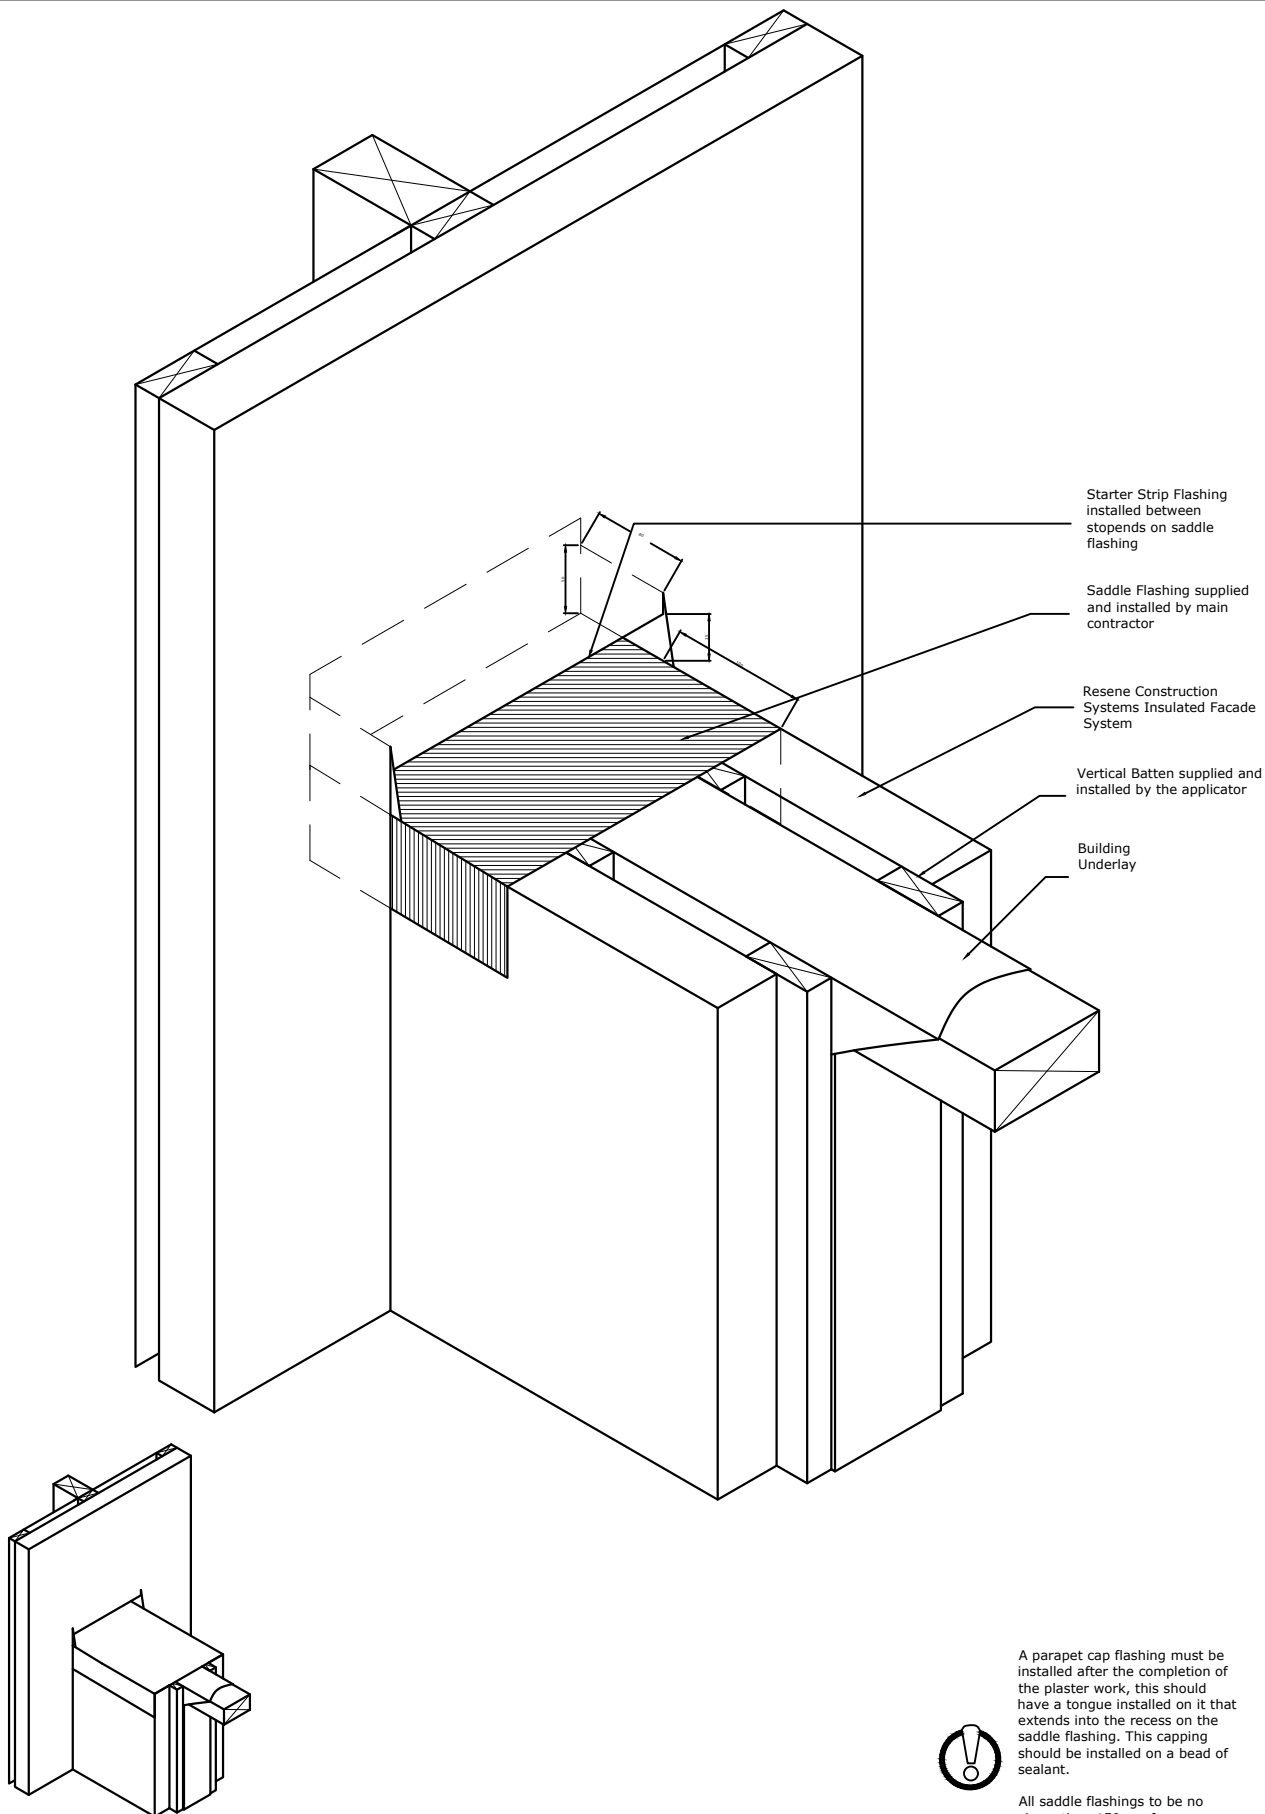

TradeSpec™ and RenderSpec™ are Registered Trademarks, both Documents are available on the Resene Construction Systems

Resene 
Construction Systems

CONFIDENTIALITY: No part of this publication may be reproduced or transmitted other than the intended use by Resene Construction Systems without written consent from the author.

System
 Insulated Facade System


Substrate
 EPS Panel 50mm (20mm Cavity)

Drawing Name
 Saddle Flashing (Middle of Adj Wall) - Option 12

Scale
 1 : 2 @ A4

Date
 1 November 2017

Sheet
 71.13.21

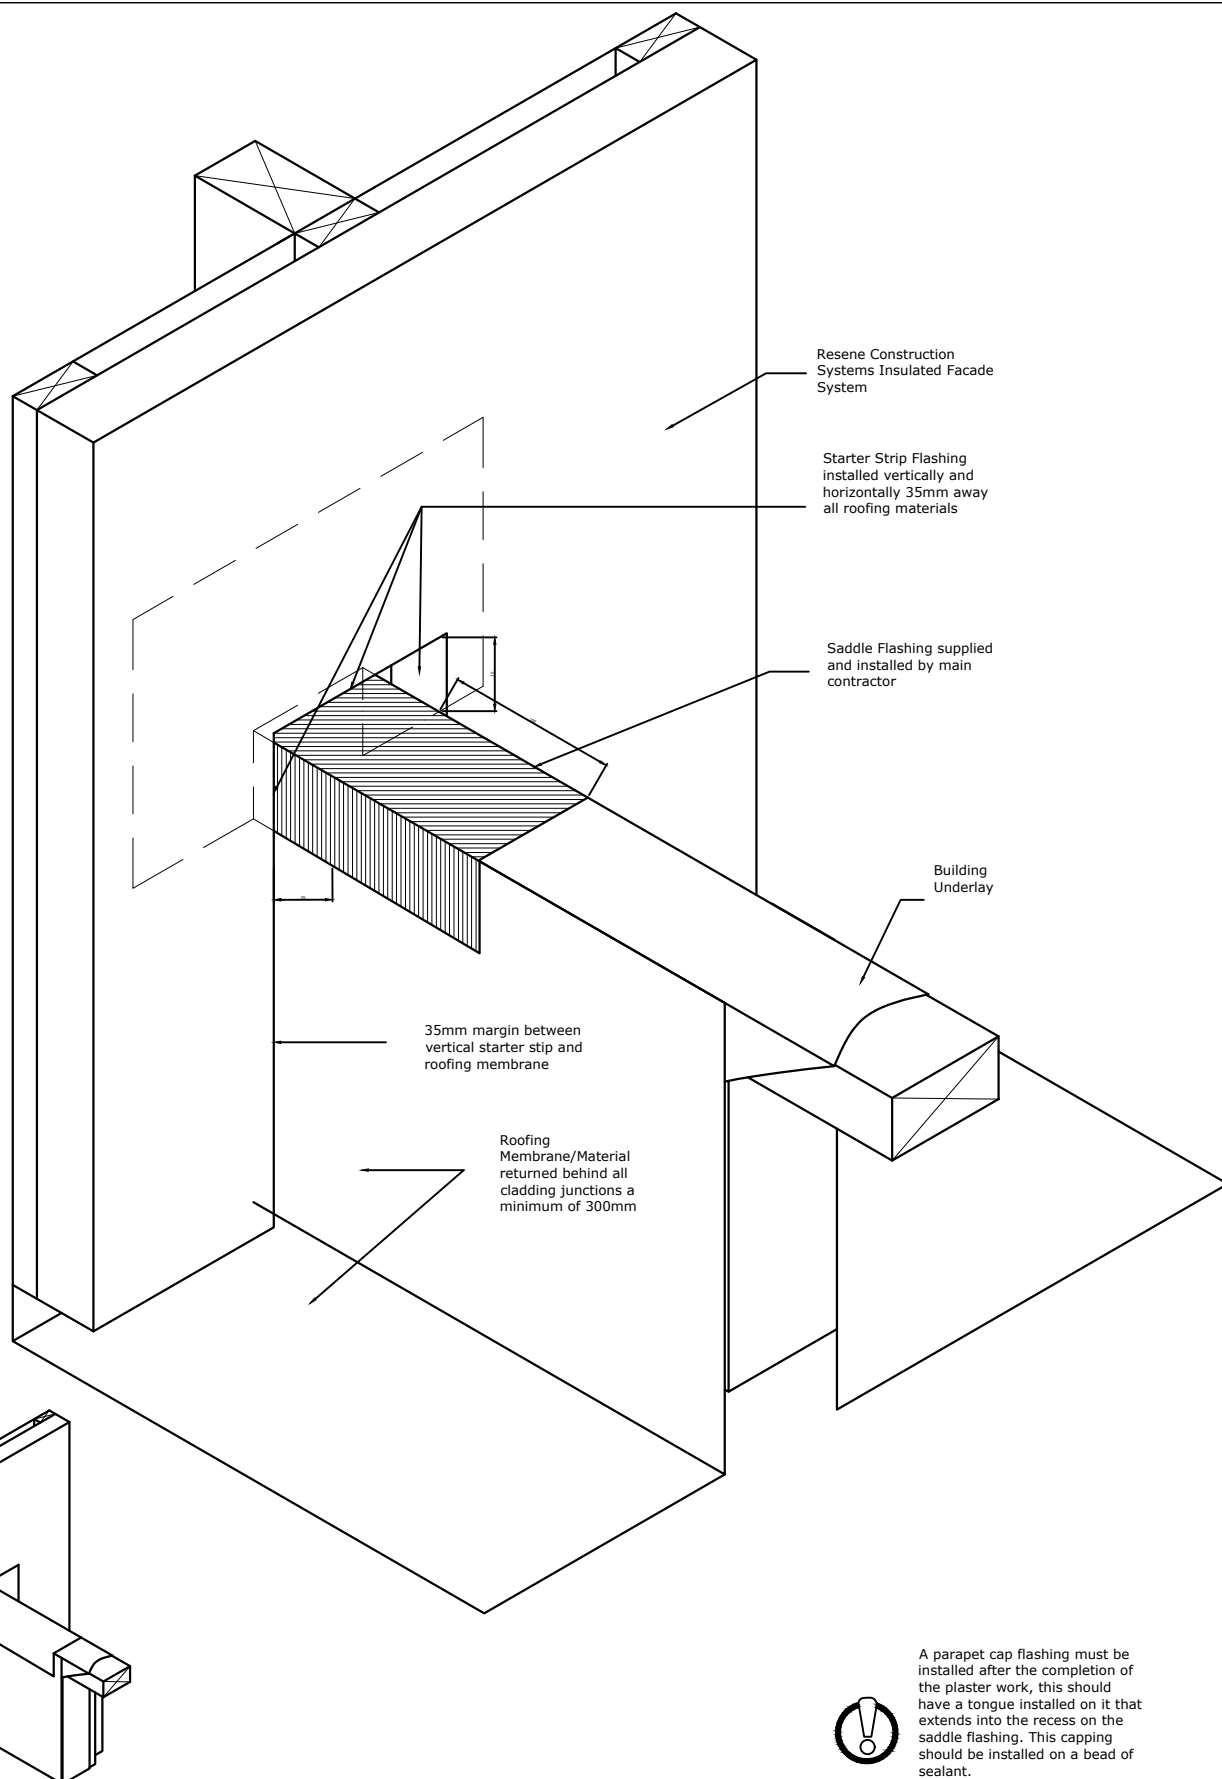

A parapet cap flashing must be installed after the completion of the plaster work, this should have a tongue installed on it that extends into the recess on the saddle flashing. This capping should be installed on a bead of sealant.

All saddle flashings to be no closer than 150mm from any openings

TradeSpec™ and RenderSpec™ are Registered Trademarks, both Documents are available on the Resene Construction Systems

Resene 
Construction Systems

CONFIDENTIALITY: No part of this publication may be reproduced or transmitted other than the intended use by Resene Construction Systems without written consent from the author.

System
 Insulated Facade System


Substrate
 EPS Panel 50mm (20mm Cavity)


Drawing Name
 Saddle Flashing (Middle of Adj Wall) - Option 2

Scale
 1 : 2 @ A4

Date
 1 November 2017

Sheet
 71.13.22

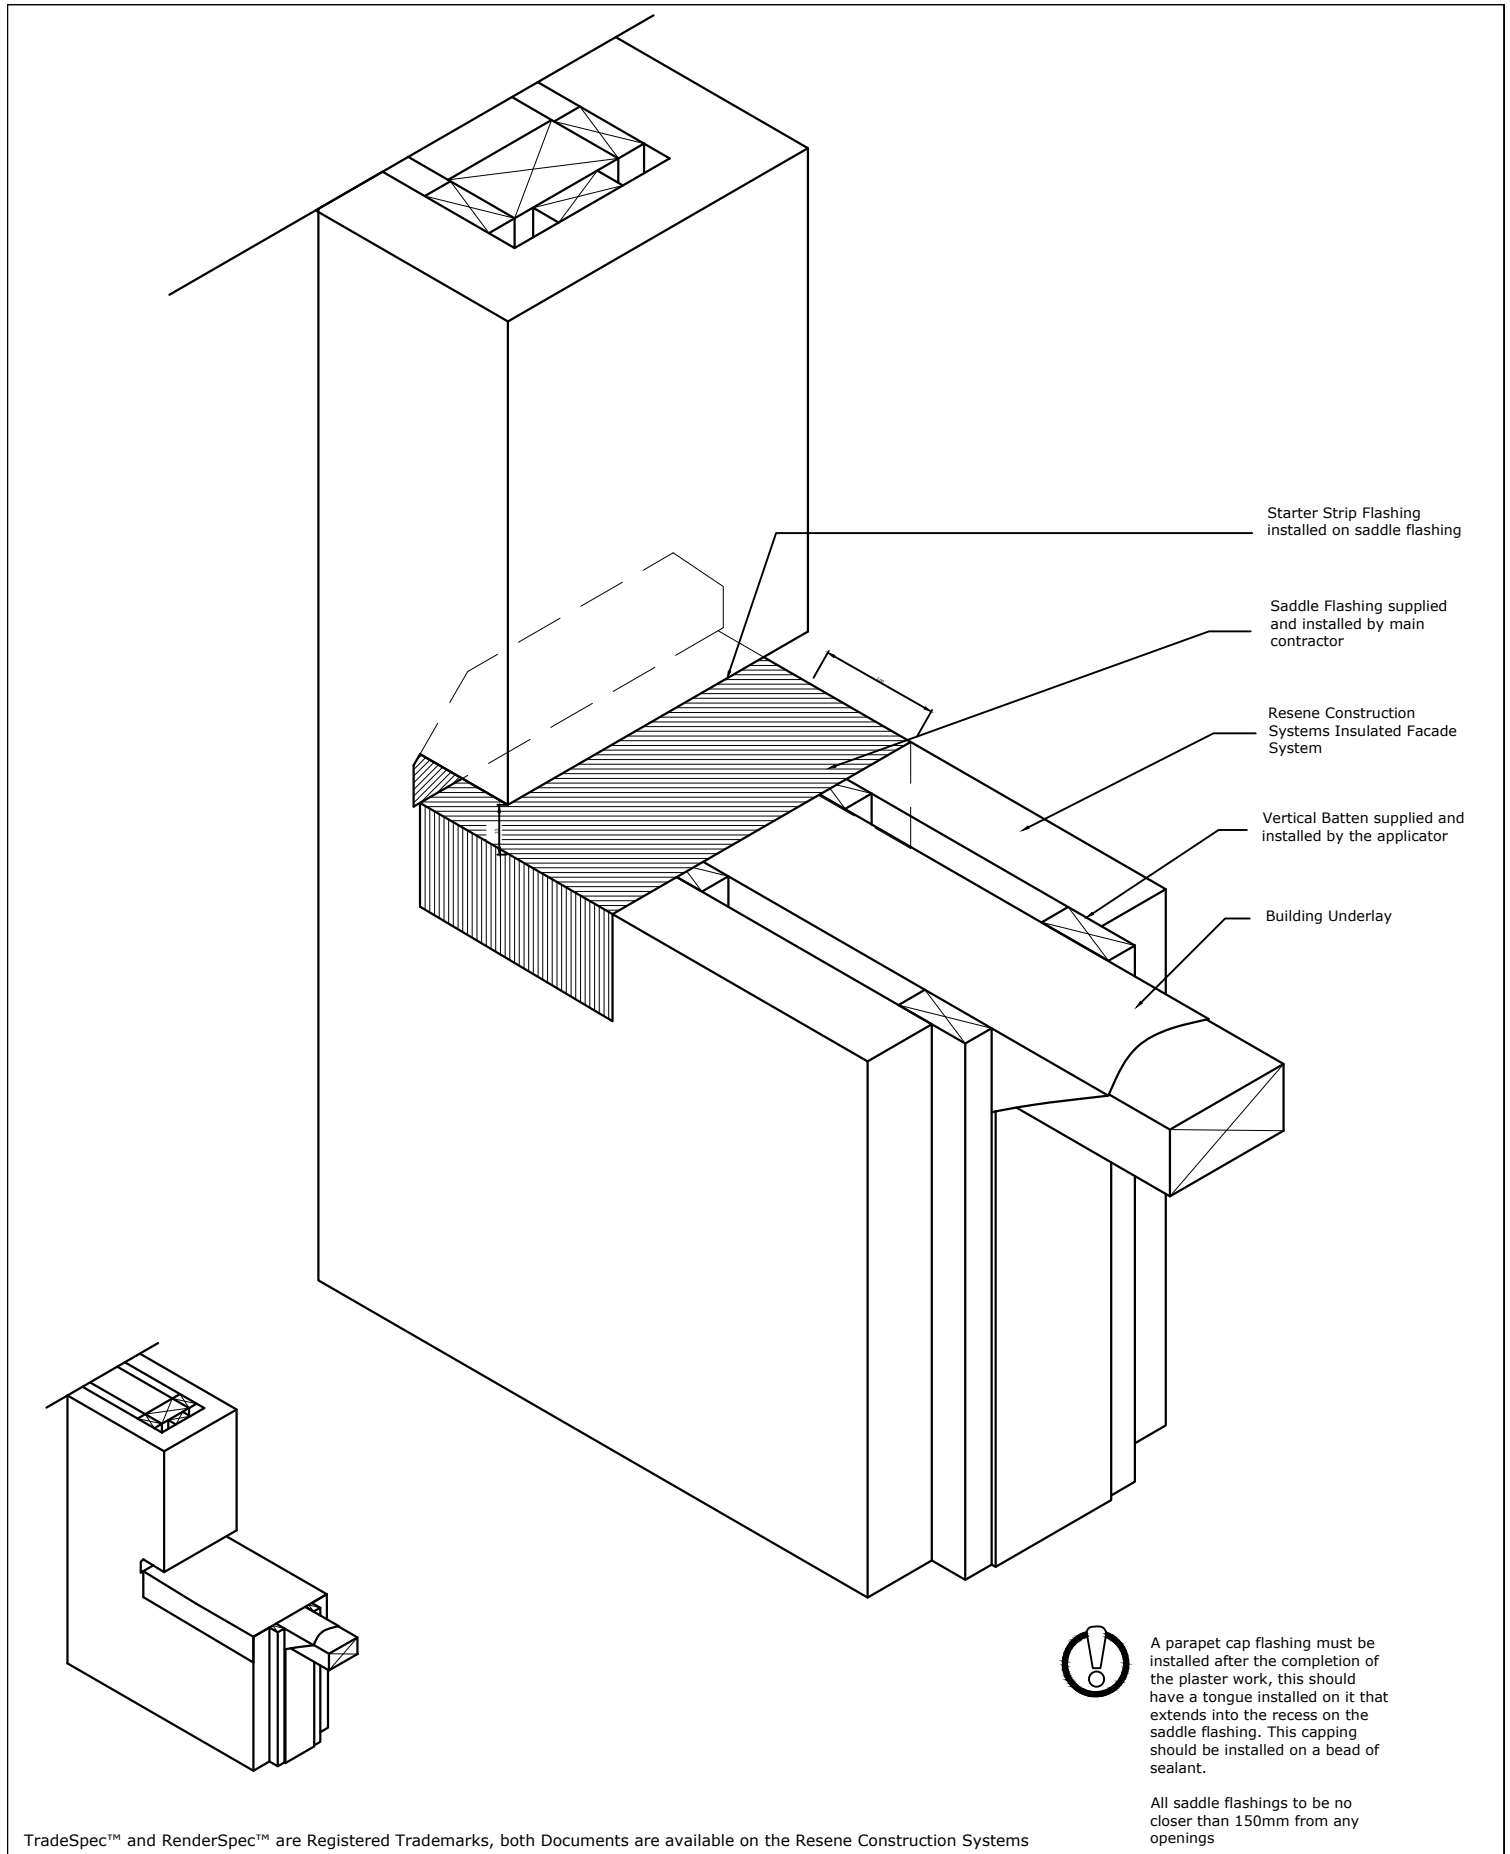

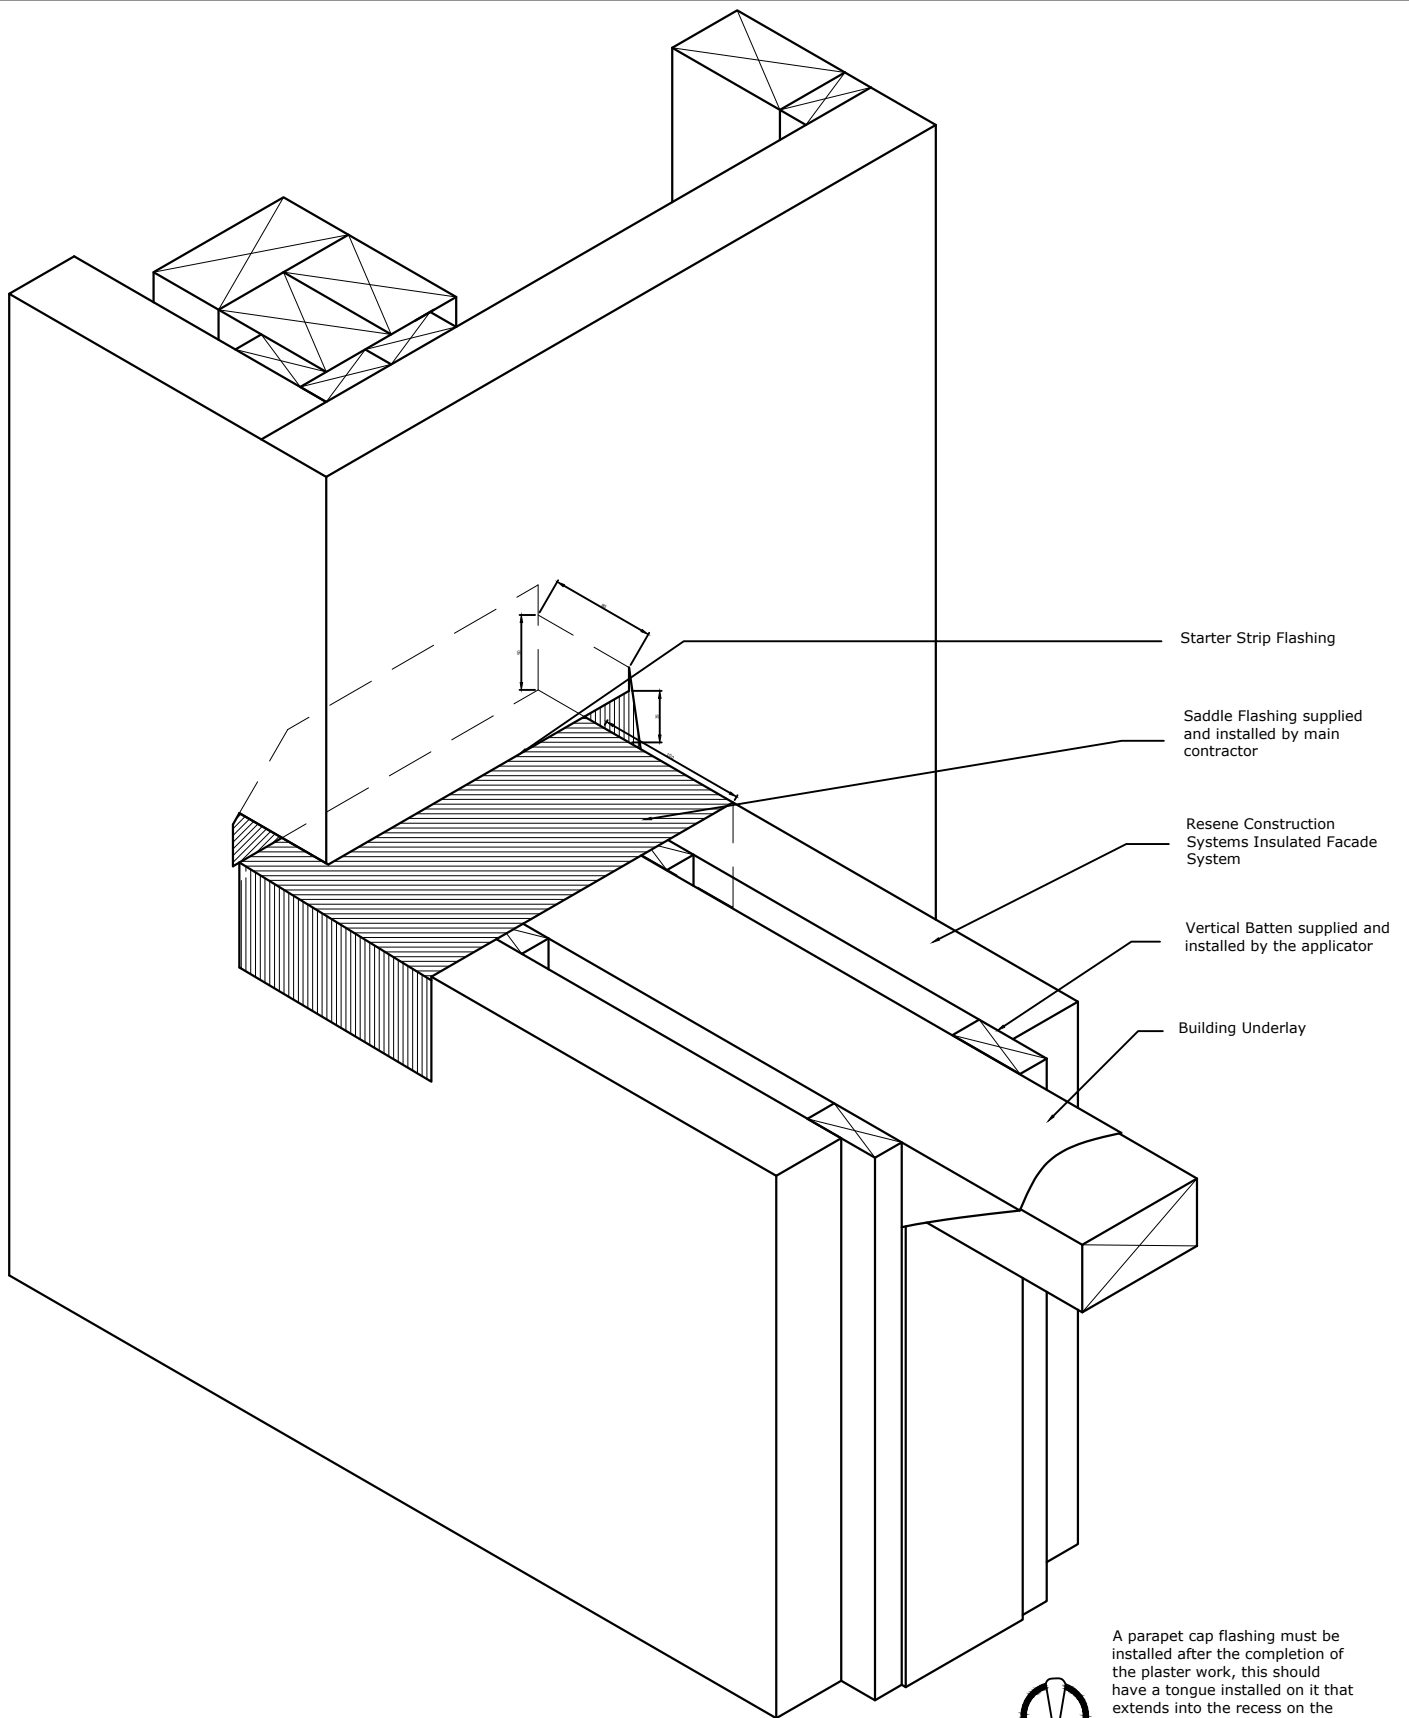

A parapet cap flashing must be installed after the completion of the plaster work, this should have a tongue installed on it that extends into the recess on the saddle flashing. This capping should be installed on a bead of sealant.

All saddle flashings to be no closer than 150mm from any openings

TradeSpec™ and RenderSpec™ are Registered Trademarks, both Documents are available on the Resene Construction Systems

Resene 
Construction Systems

CONFIDENTIALITY: No part of this publication may be reproduced or transmitted other than the intended use by Resene Construction Systems without written consent from the author.

System
 Insulated Facade System


Substrate
 EPS Panel 50mm (20mm Cavity)

Drawing Name
 Saddle Flashing (Inline end of Adj Wall)

Scale
 1 : 2 @ A4

Date
 1 November 2017

Sheet
 71.13.24

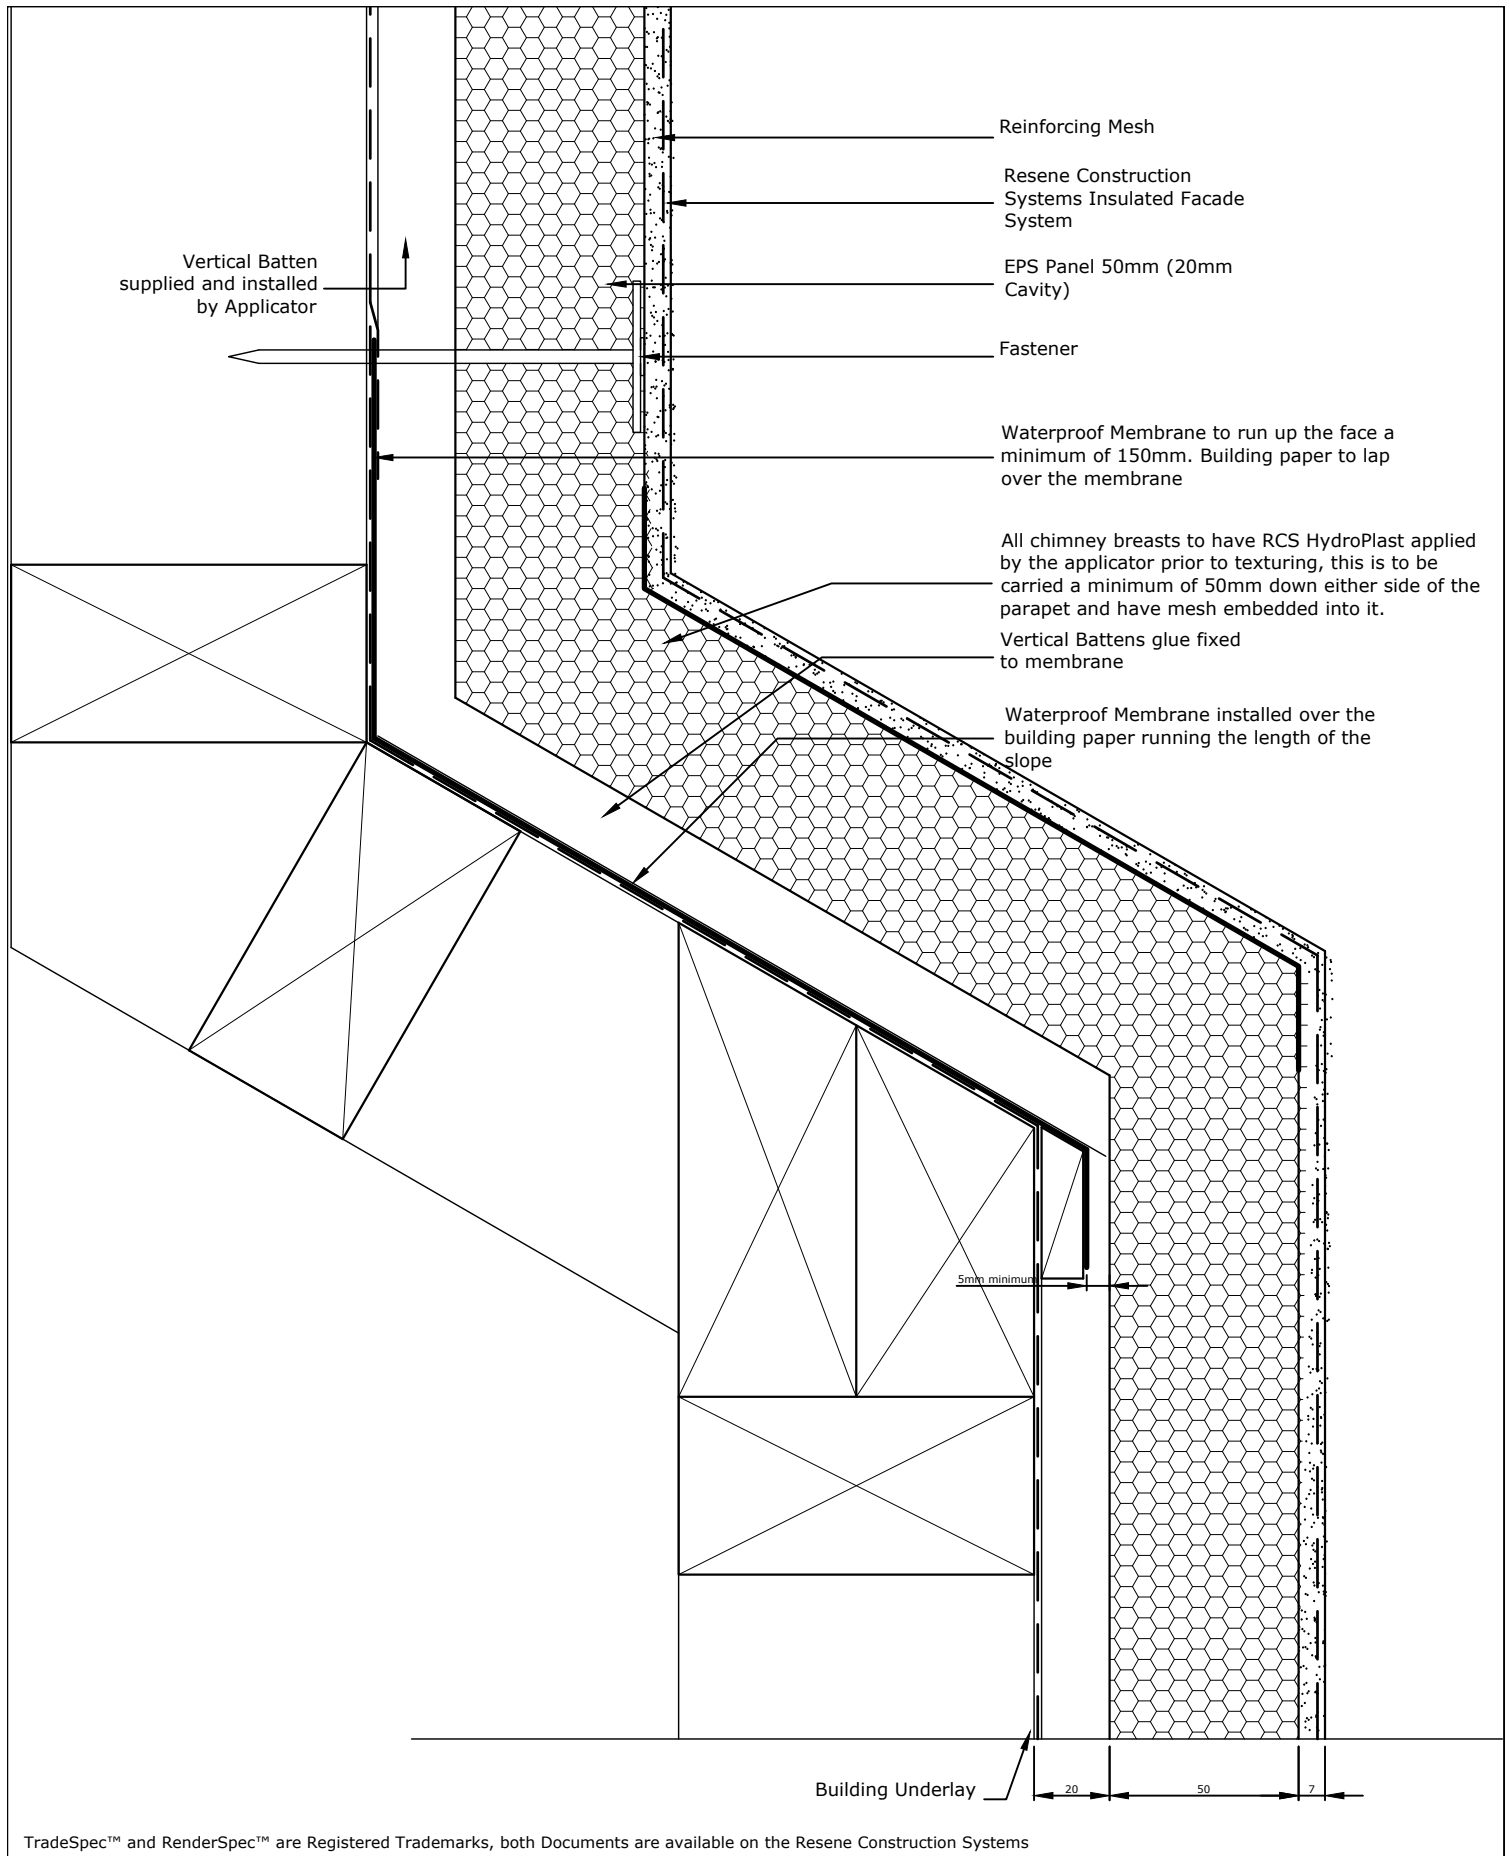

TradeSpec™ and RenderSpec™ are Registered Trademarks, both Documents are available on the Resene Construction Systems

Resene 
Construction Systems

CONFIDENTIALITY: No part of this publication may be reproduced or transmitted other than the intended use by Resene Construction Systems without written consent from the author.

System
 Insulated Facade System

Substrate
 EPS Panel 50mm (20mm Cavity)


Drawing Name
 Chimney Breast

Scale
 1 : 2 @ A4


Date
 1 November 2017

Sheet
 71.13.30

Metal Flashing Installed as per
Metal Roofing Manufacturer
Code of Practice

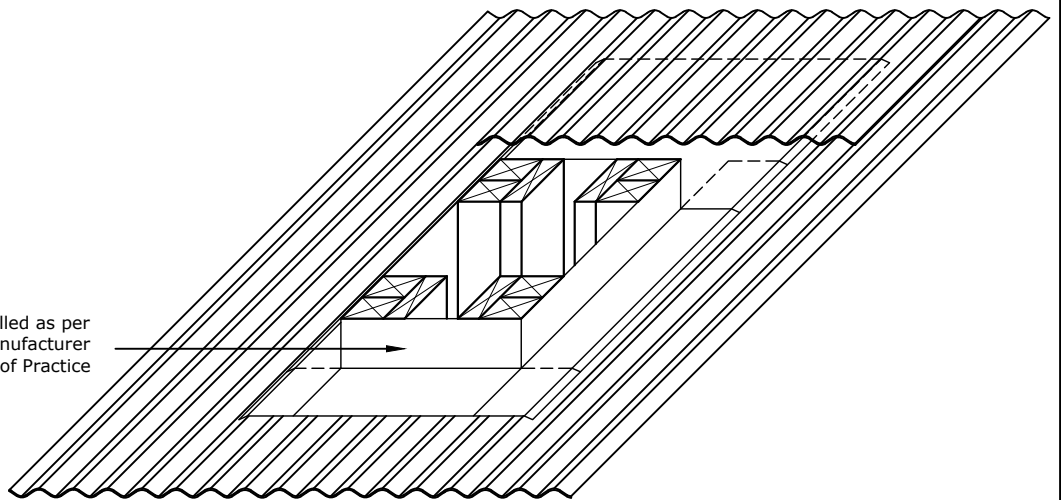

Resene Construction
Systems Insulated
Facade System

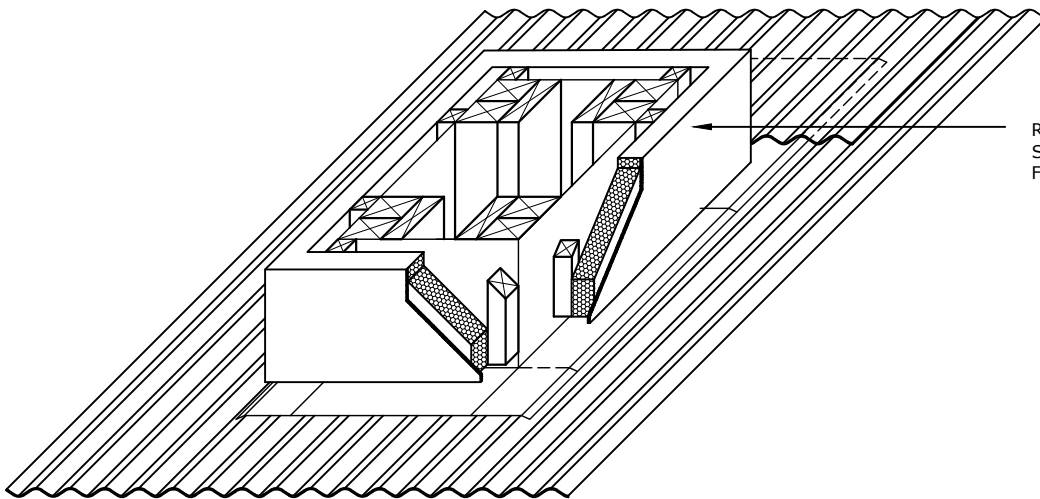

TradeSpec™ and RenderSpec™ are Registered Trademarks, both Documents are available on the Resene Construction Systems

Resene 
Construction Systems

CONFIDENTIALITY: No part of this publication may be reproduced or transmitted other than the intended use by Resene Construction Systems without written consent from the author.

System
Insulated Facade System


Substrate
EPS Panel 50mm (20mm Cavity)

Drawing Name
Roof Detail (Chimney through Roof)

Scale
1 : 2 @ A4

Date
1 November 2017

Sheet
71.13.40

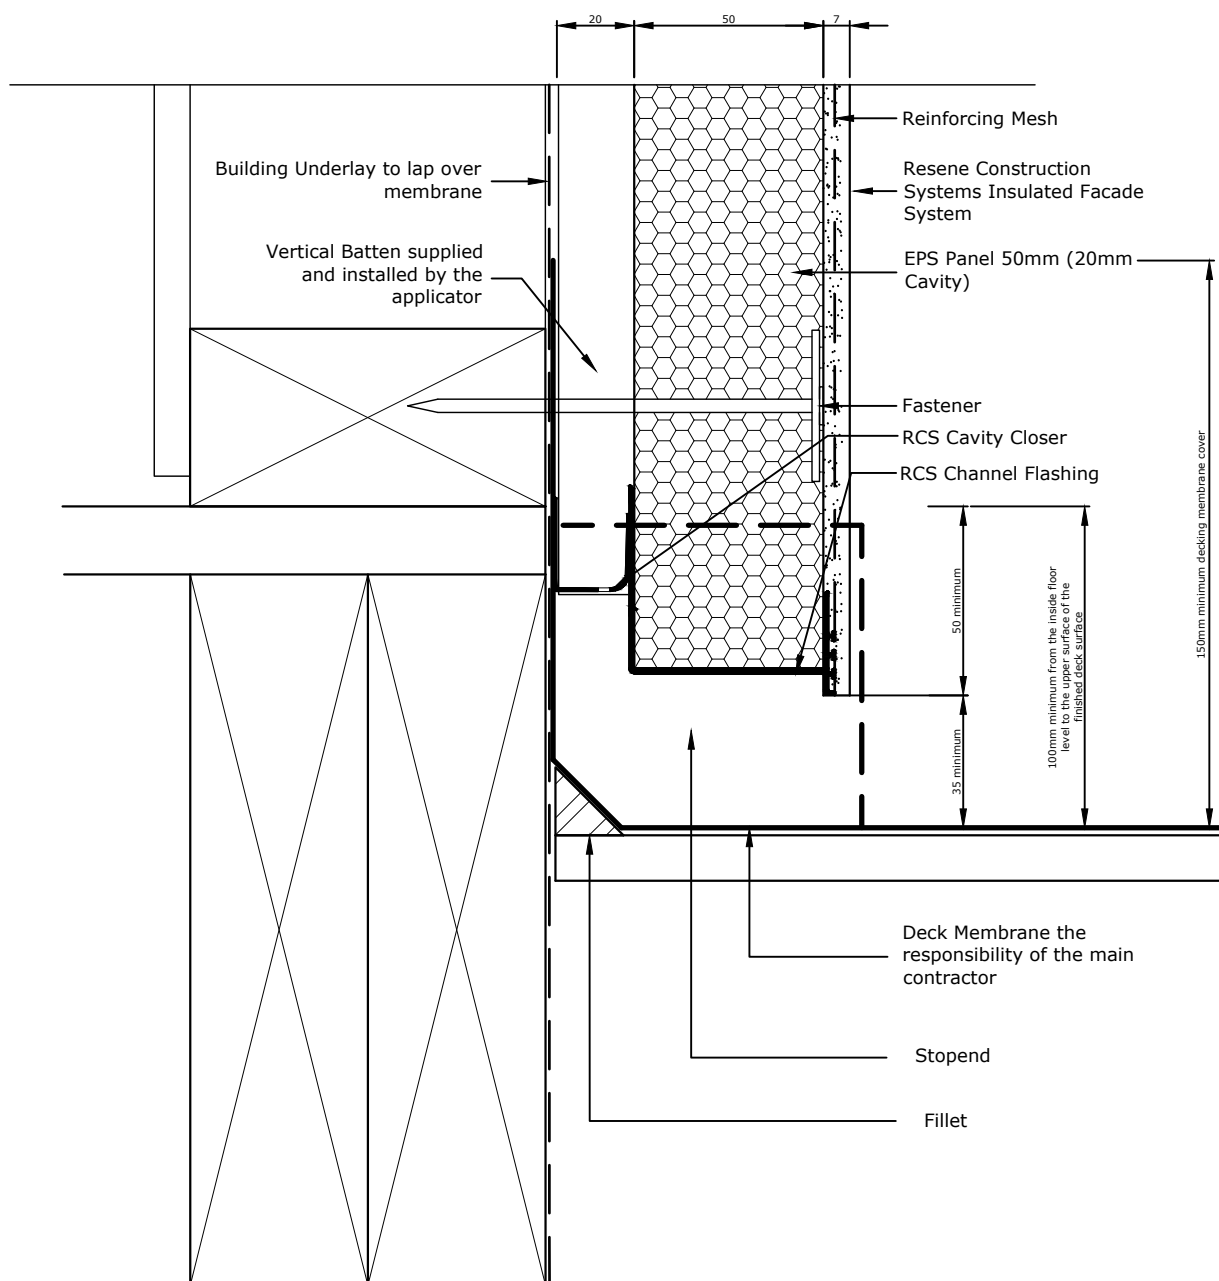

Refer RCS TradeSpec™ Document 1.2 for information on Ground Clearances

TradeSpec™ and RenderSpec™ are Registered Trademarks, both Documents are available on the Resene Construction Systems

Resene 
Construction Systems

CONFIDENTIALITY: No part of this publication may be reproduced or transmitted other than the intended use by Resene Construction Systems without written consent from the author.

System
 Insulated Facade System


Substrate
 EPS Panel 50mm (20mm Cavity)

Drawing Name
 Deck Clearance

Scale
 1 : 2 @ A4

Date
 1 November 2017

Sheet
 71.14.00

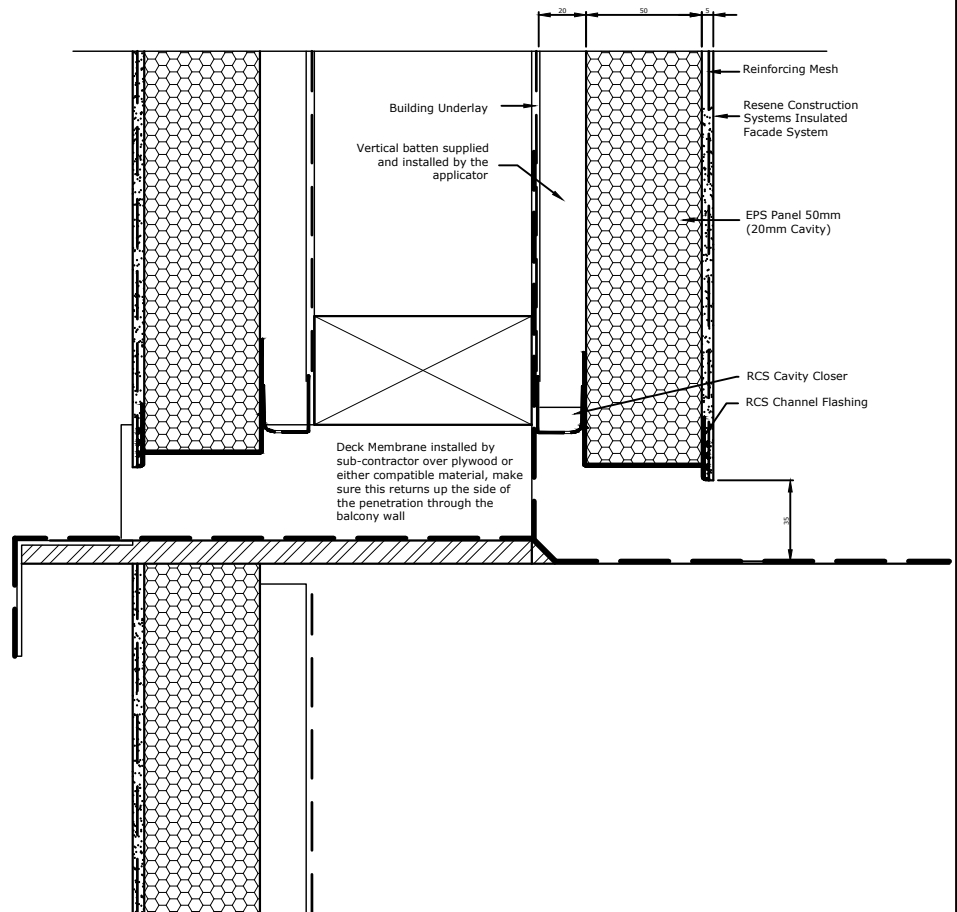

TradeSpec™ and RenderSpec™ are Registered Trademarks, both Documents are available on the Resene Construction Systems

Resene 
Construction Systems

CONFIDENTIALITY: No part of this publication may be reproduced or transmitted other than the intended use by Resene Construction Systems without written consent from the author.

System
 Insulated Facade System


Substrate
 EPS Panel 50mm (20mm Cavity)

Drawing Name
 Deck Drainage


Scale
 1 : 2 @ A4

Date
 1 November 2017


Sheet
 71.14.01

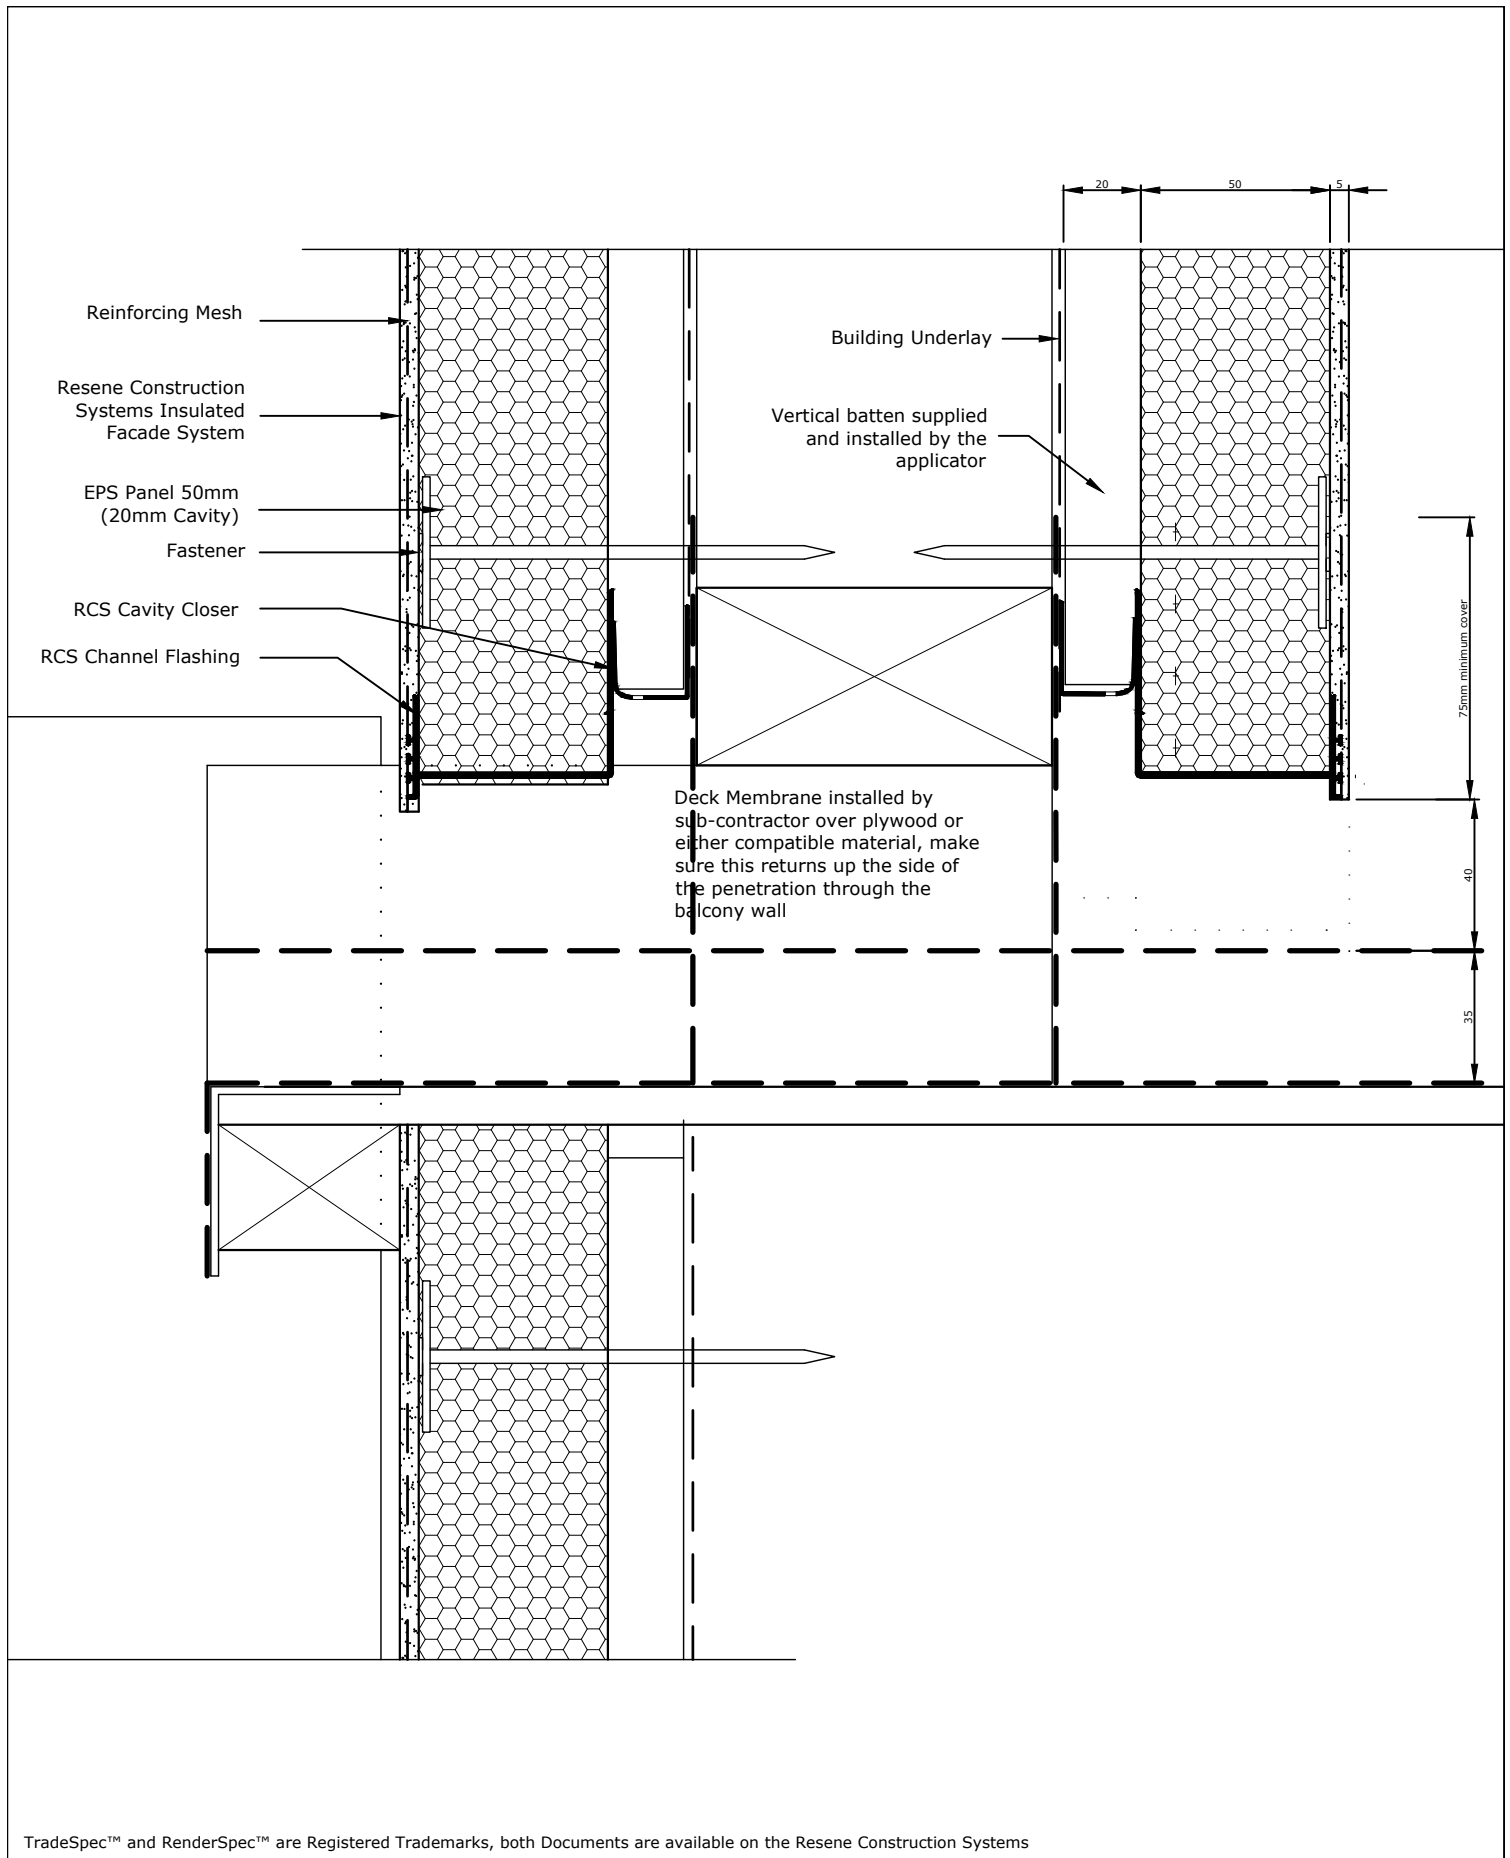

TradeSpec™ and RenderSpec™ are Registered Trademarks, both Documents are available on the Resene Construction Systems

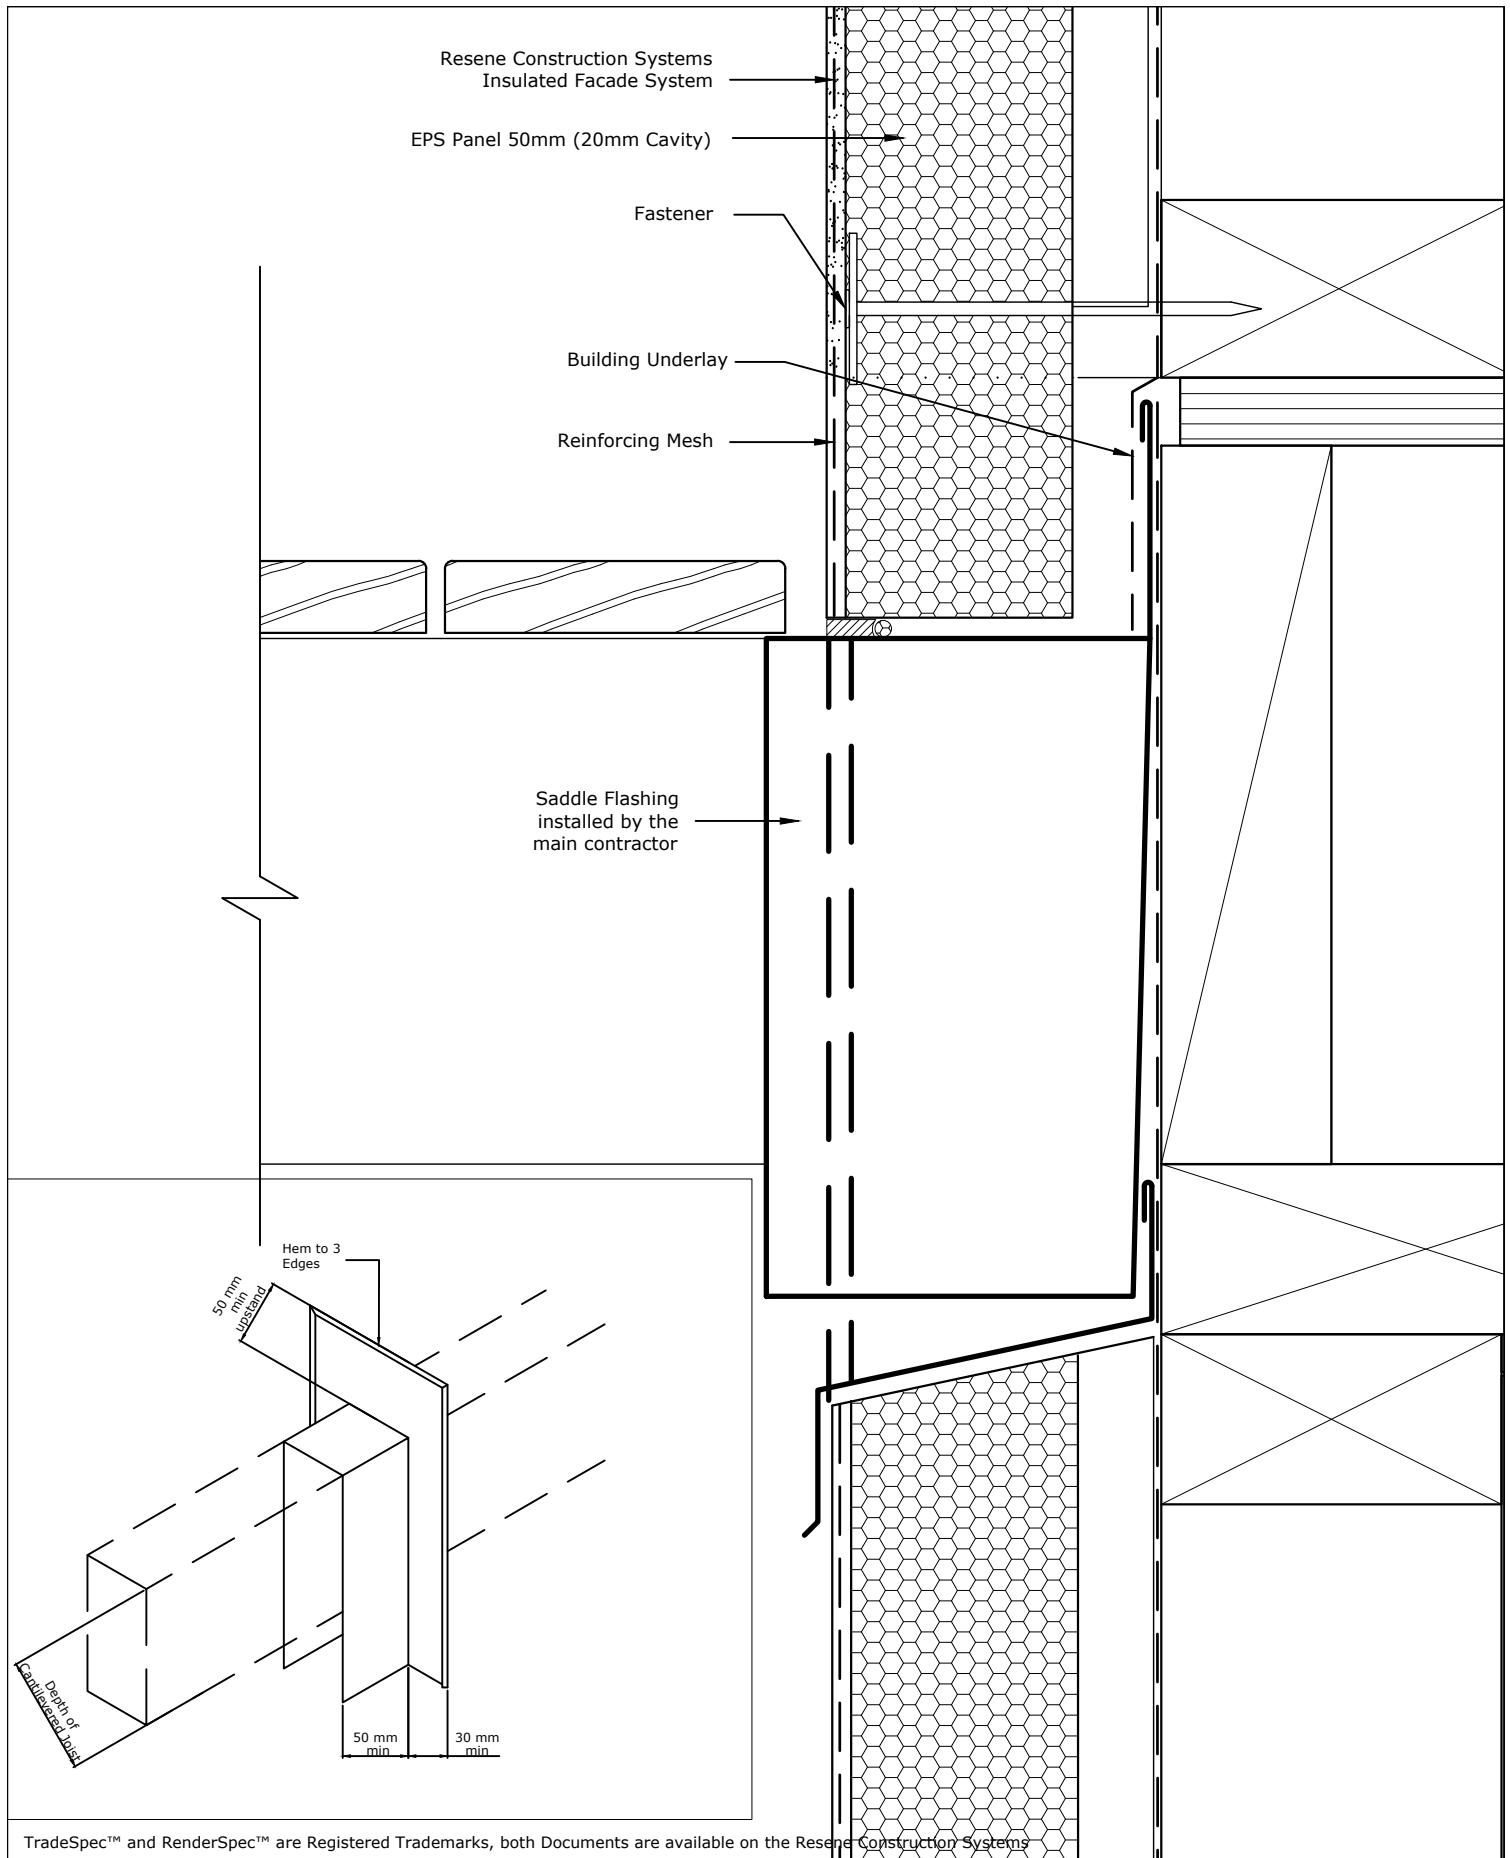

TradeSpec™ and RenderSpec™ are Registered Trademarks, both Documents are available on the Resene Construction Systems

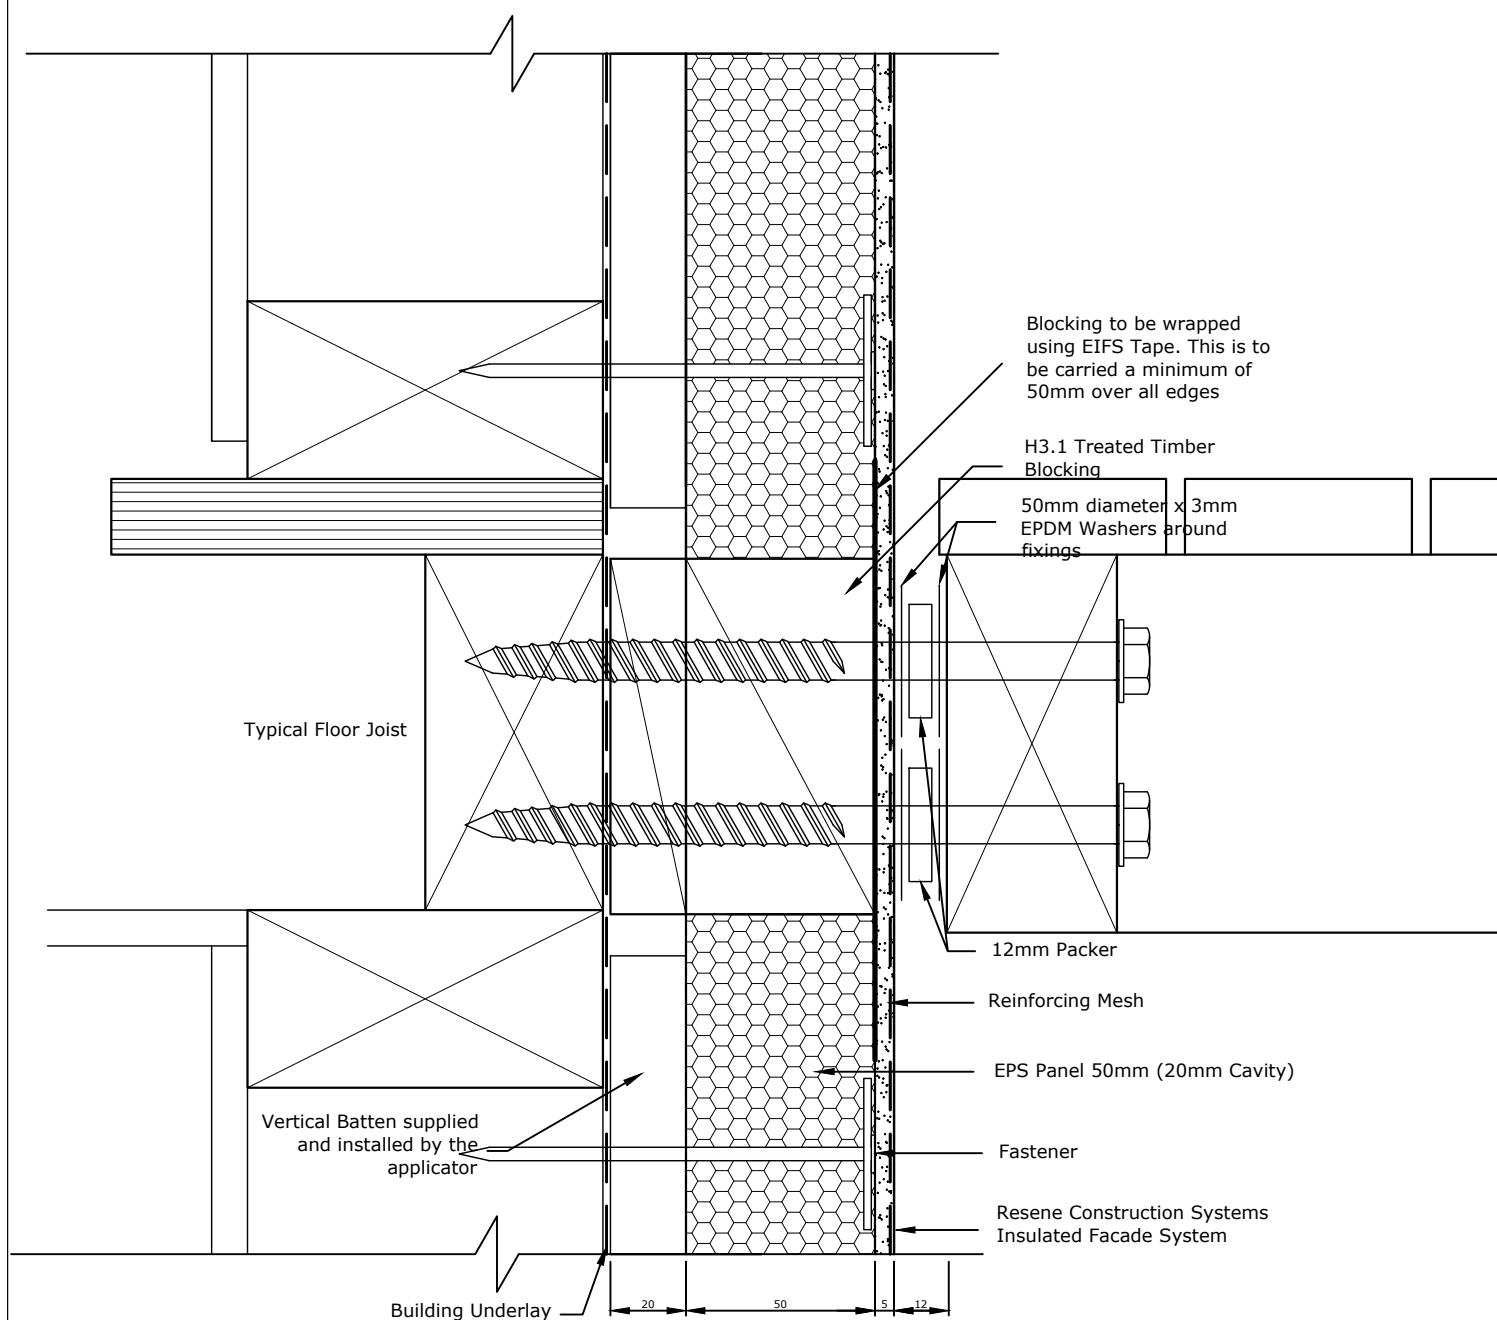

Engineer may need to be consulted to verify the fixing mechanism/bolts can support the intended weight

TradeSpec™ and RenderSpec™ are Registered Trademarks, both Documents are available on the Resene Construction Systems

Resene 
Construction Systems

CONFIDENTIALITY: No part of this publication may be reproduced or transmitted other than the intended use by Resene Construction Systems without written consent from the author.

System
Insulated Facade System


Substrate
EPS Panel 50mm (20mm Cavity)

Drawing Name
Non-Cantilevered Slatted Deck

Scale
1 : 2 @ A4

Date
18 June 2019

Sheet
71.14.04

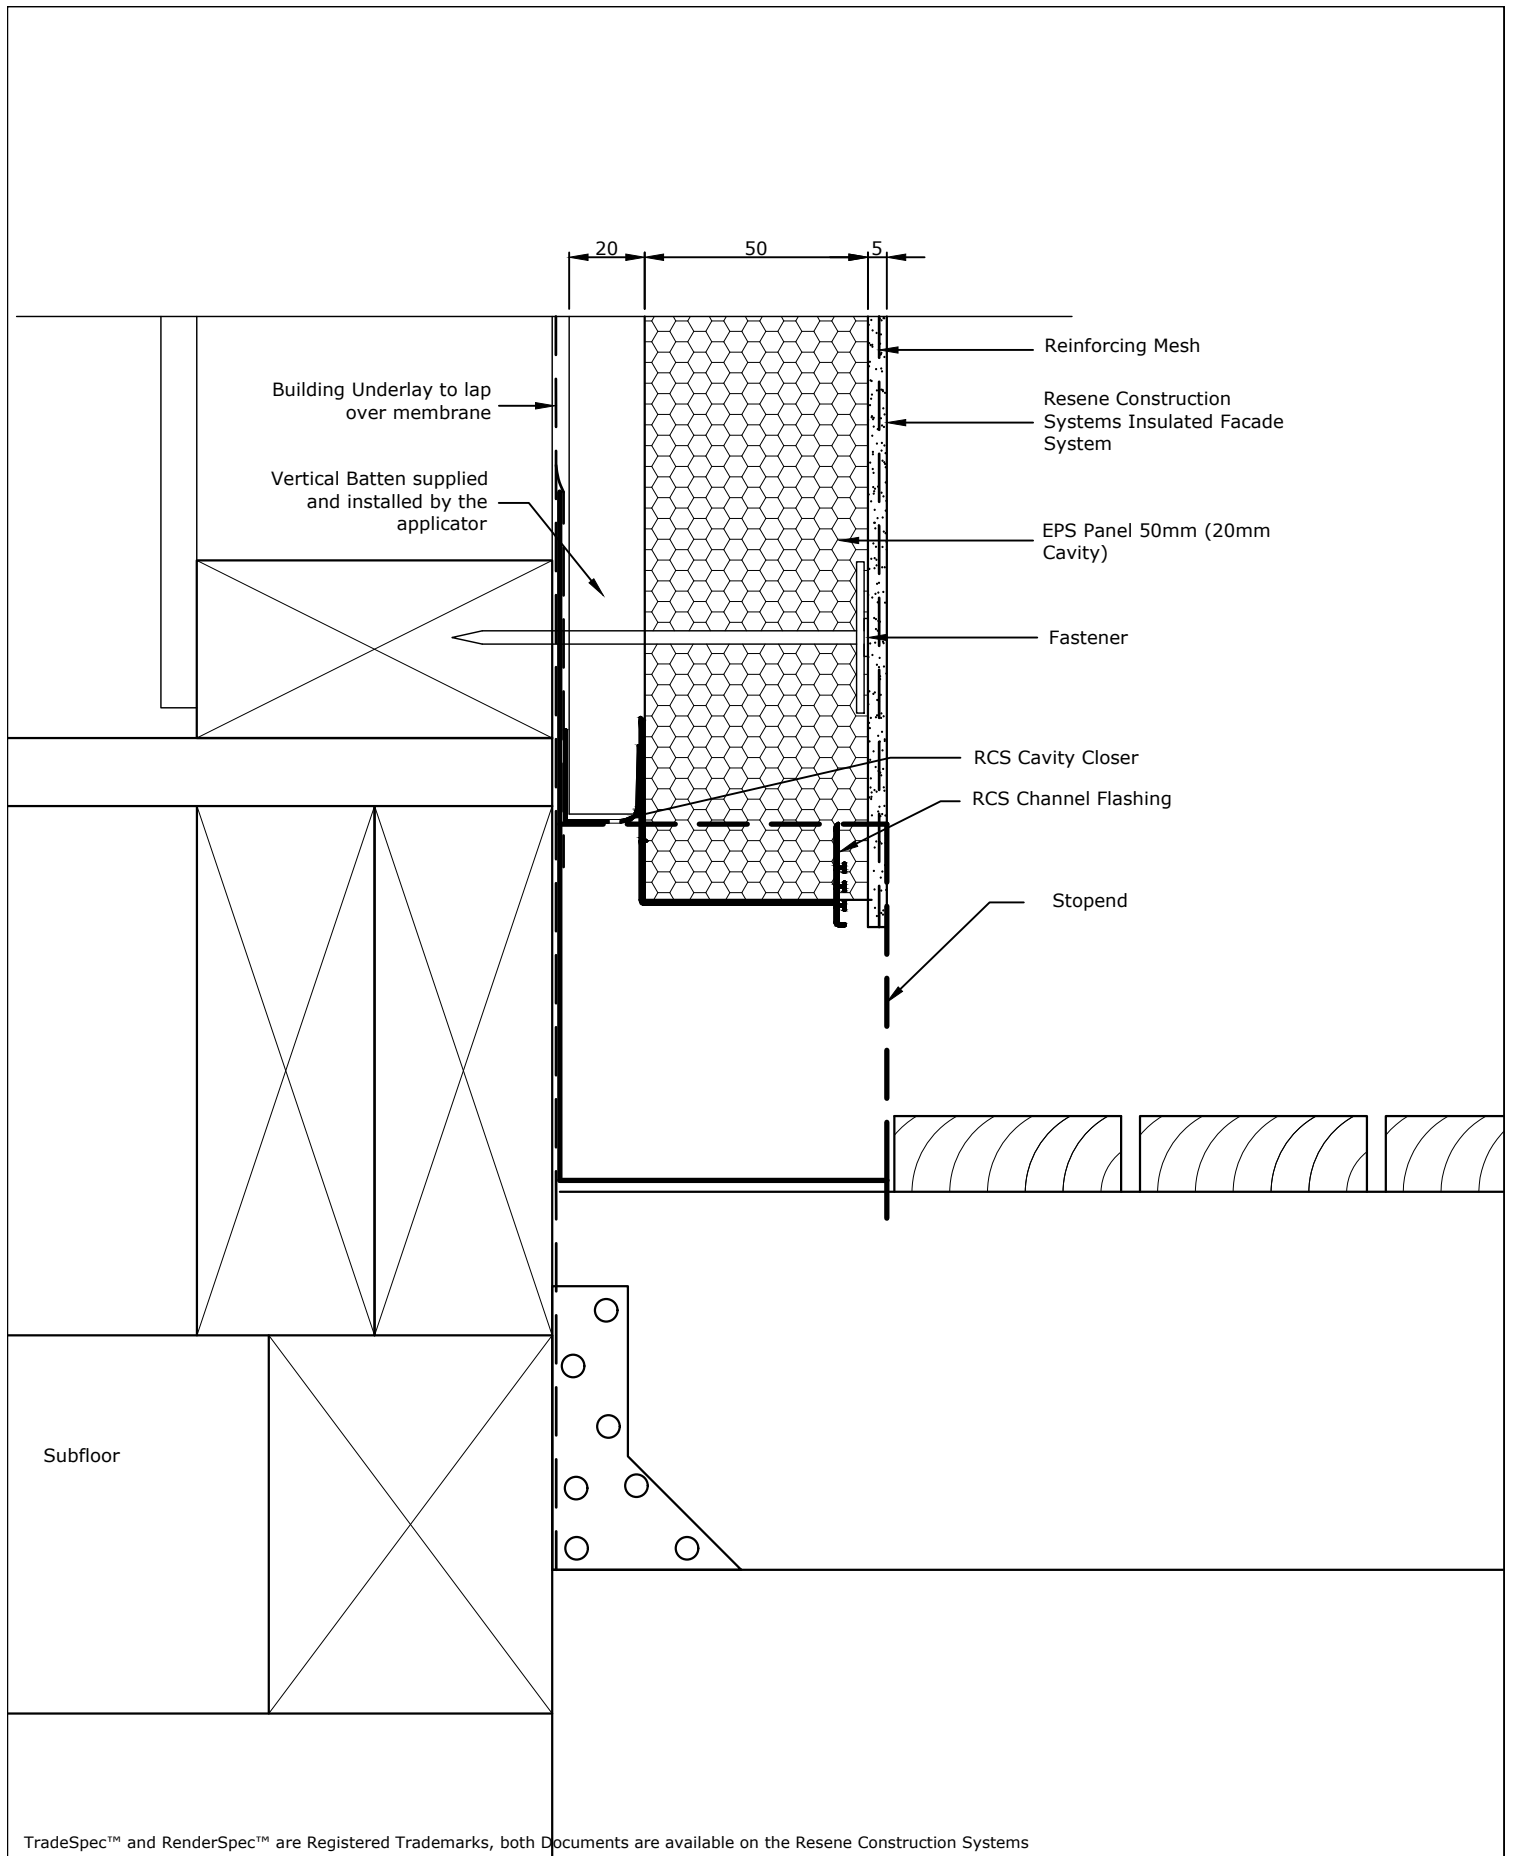

Resene 
Construction Systems

CONFIDENTIALITY: No part of this publication may be reproduced or transmitted other than the intended use by Resene Construction Systems without written consent from the author.

System
 Insulated Facade System


Substrate
 EPS Panel 50mm (20mm Cavity)

Drawing Name
 Deck Detail above Sub-Floor

Scale
 1 : 2 @ A4

Date
 1 November 2017

Sheet
 71.14.05

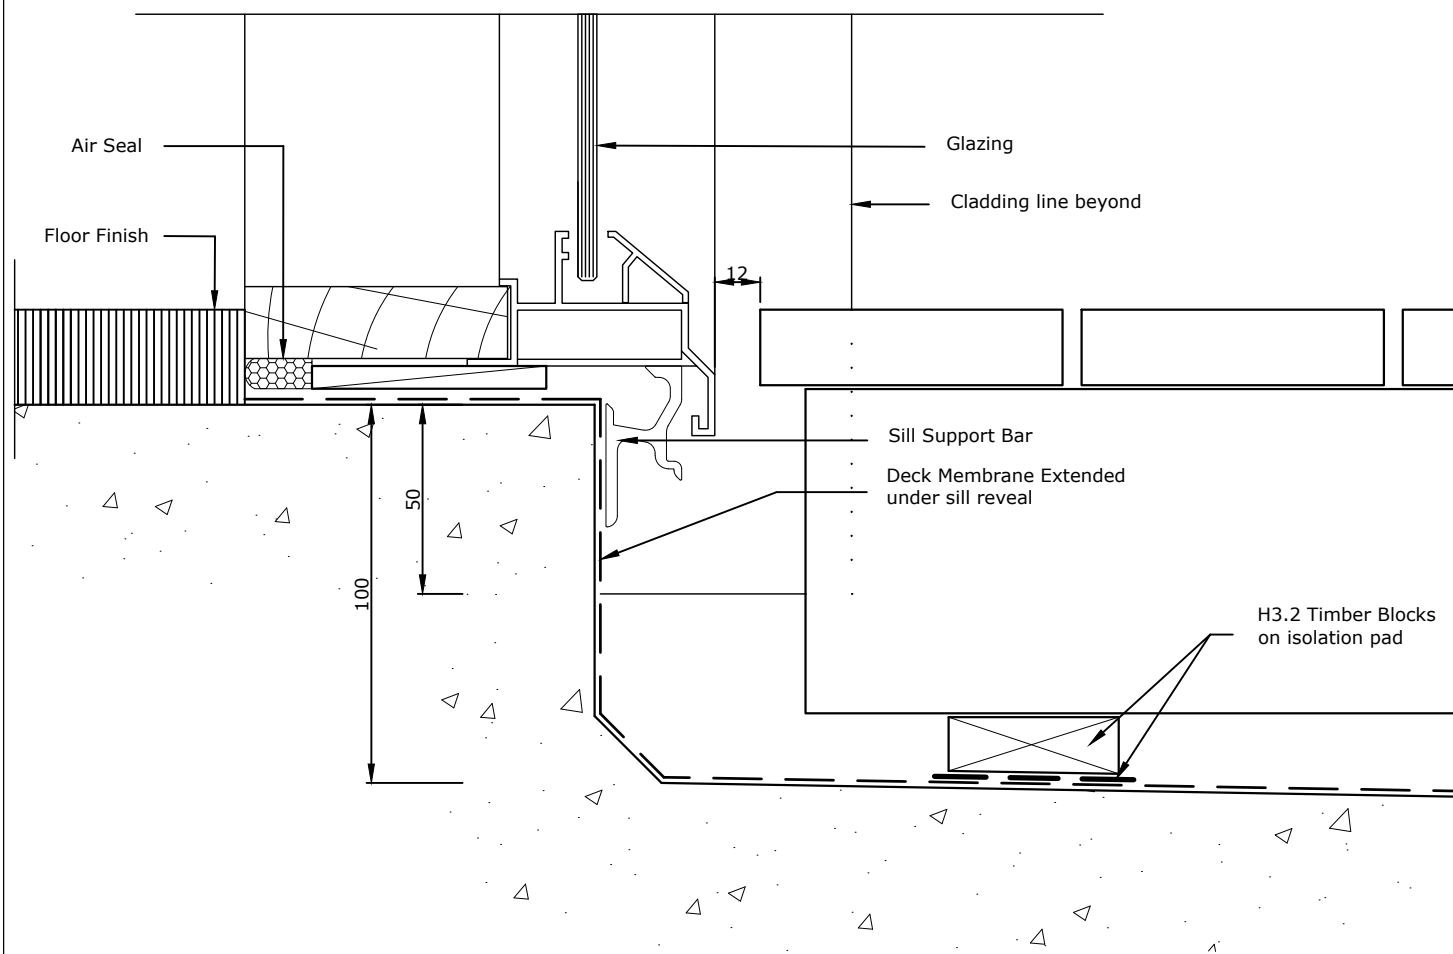

TradeSpec™ and RenderSpec™ are Registered Trademarks, both Documents are available on the Resene Construction Systems

Resene 
Construction Systems

CONFIDENTIALITY: No part of this publication may be reproduced or transmitted other than the intended use by Resene Construction Systems without written consent from the author.

System
Insulated Facade System


Substrate
EPS Panel 50mm (20mm Cavity)

Drawing Name
Enclosed Deck

Scale
1 : 2 @ A4

Date
1 November 2017

Sheet
71.14.06

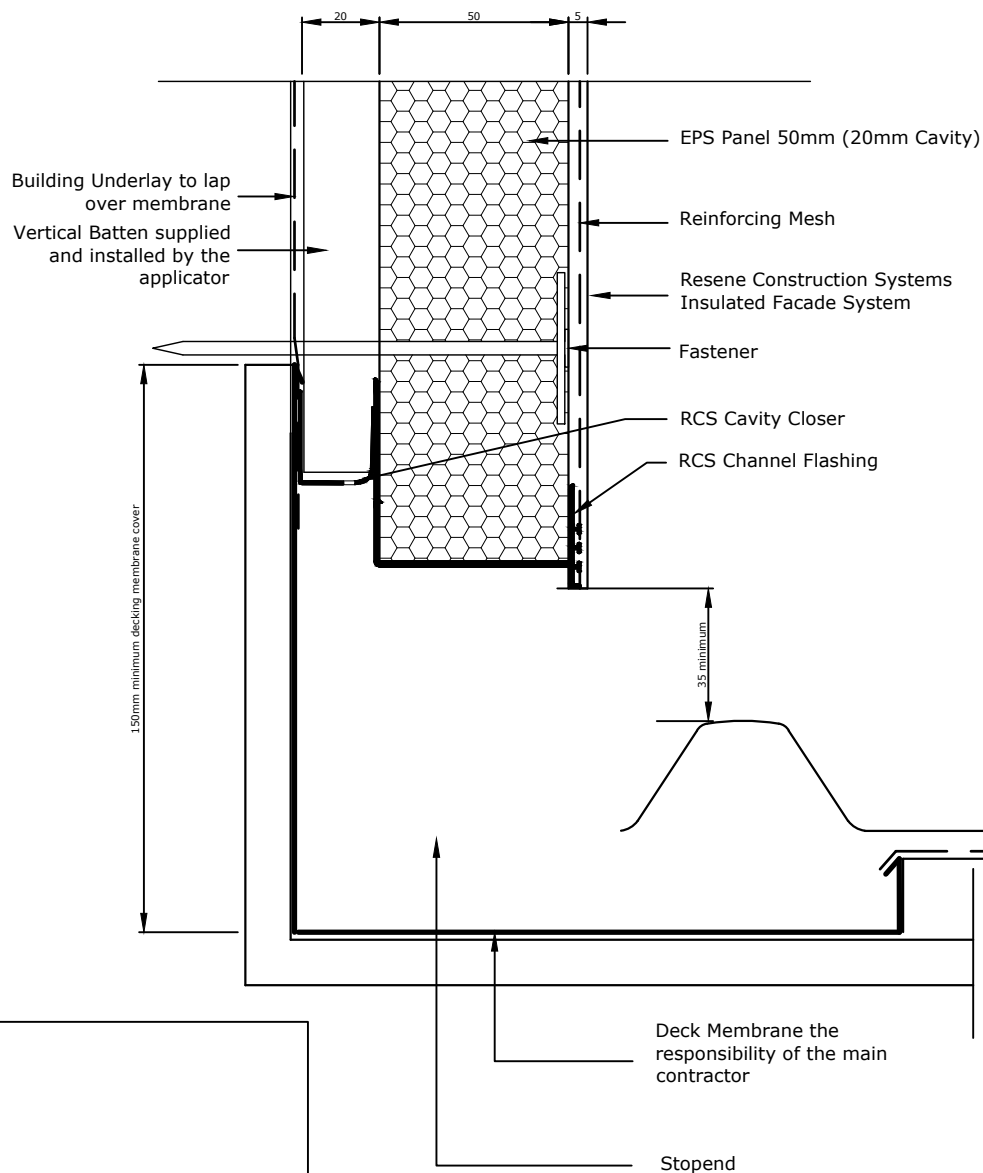

TradeSpec™ and RenderSpec™ are Registered Trademarks, both Documents are available on the Resene Construction Systems

Resene 
Construction Systems

CONFIDENTIALITY: No part of this publication may be reproduced or transmitted other than the intended use by Resene Construction Systems without written consent from the author.

System
 Insulated Facade System


Substrate
 EPS Panel 50mm (20mm Cavity)

Drawing Name
 Hidden Parallel Gutter

Scale
 1 : 2 @ A4

Date
 1 November 2017

Sheet
 71.14.10

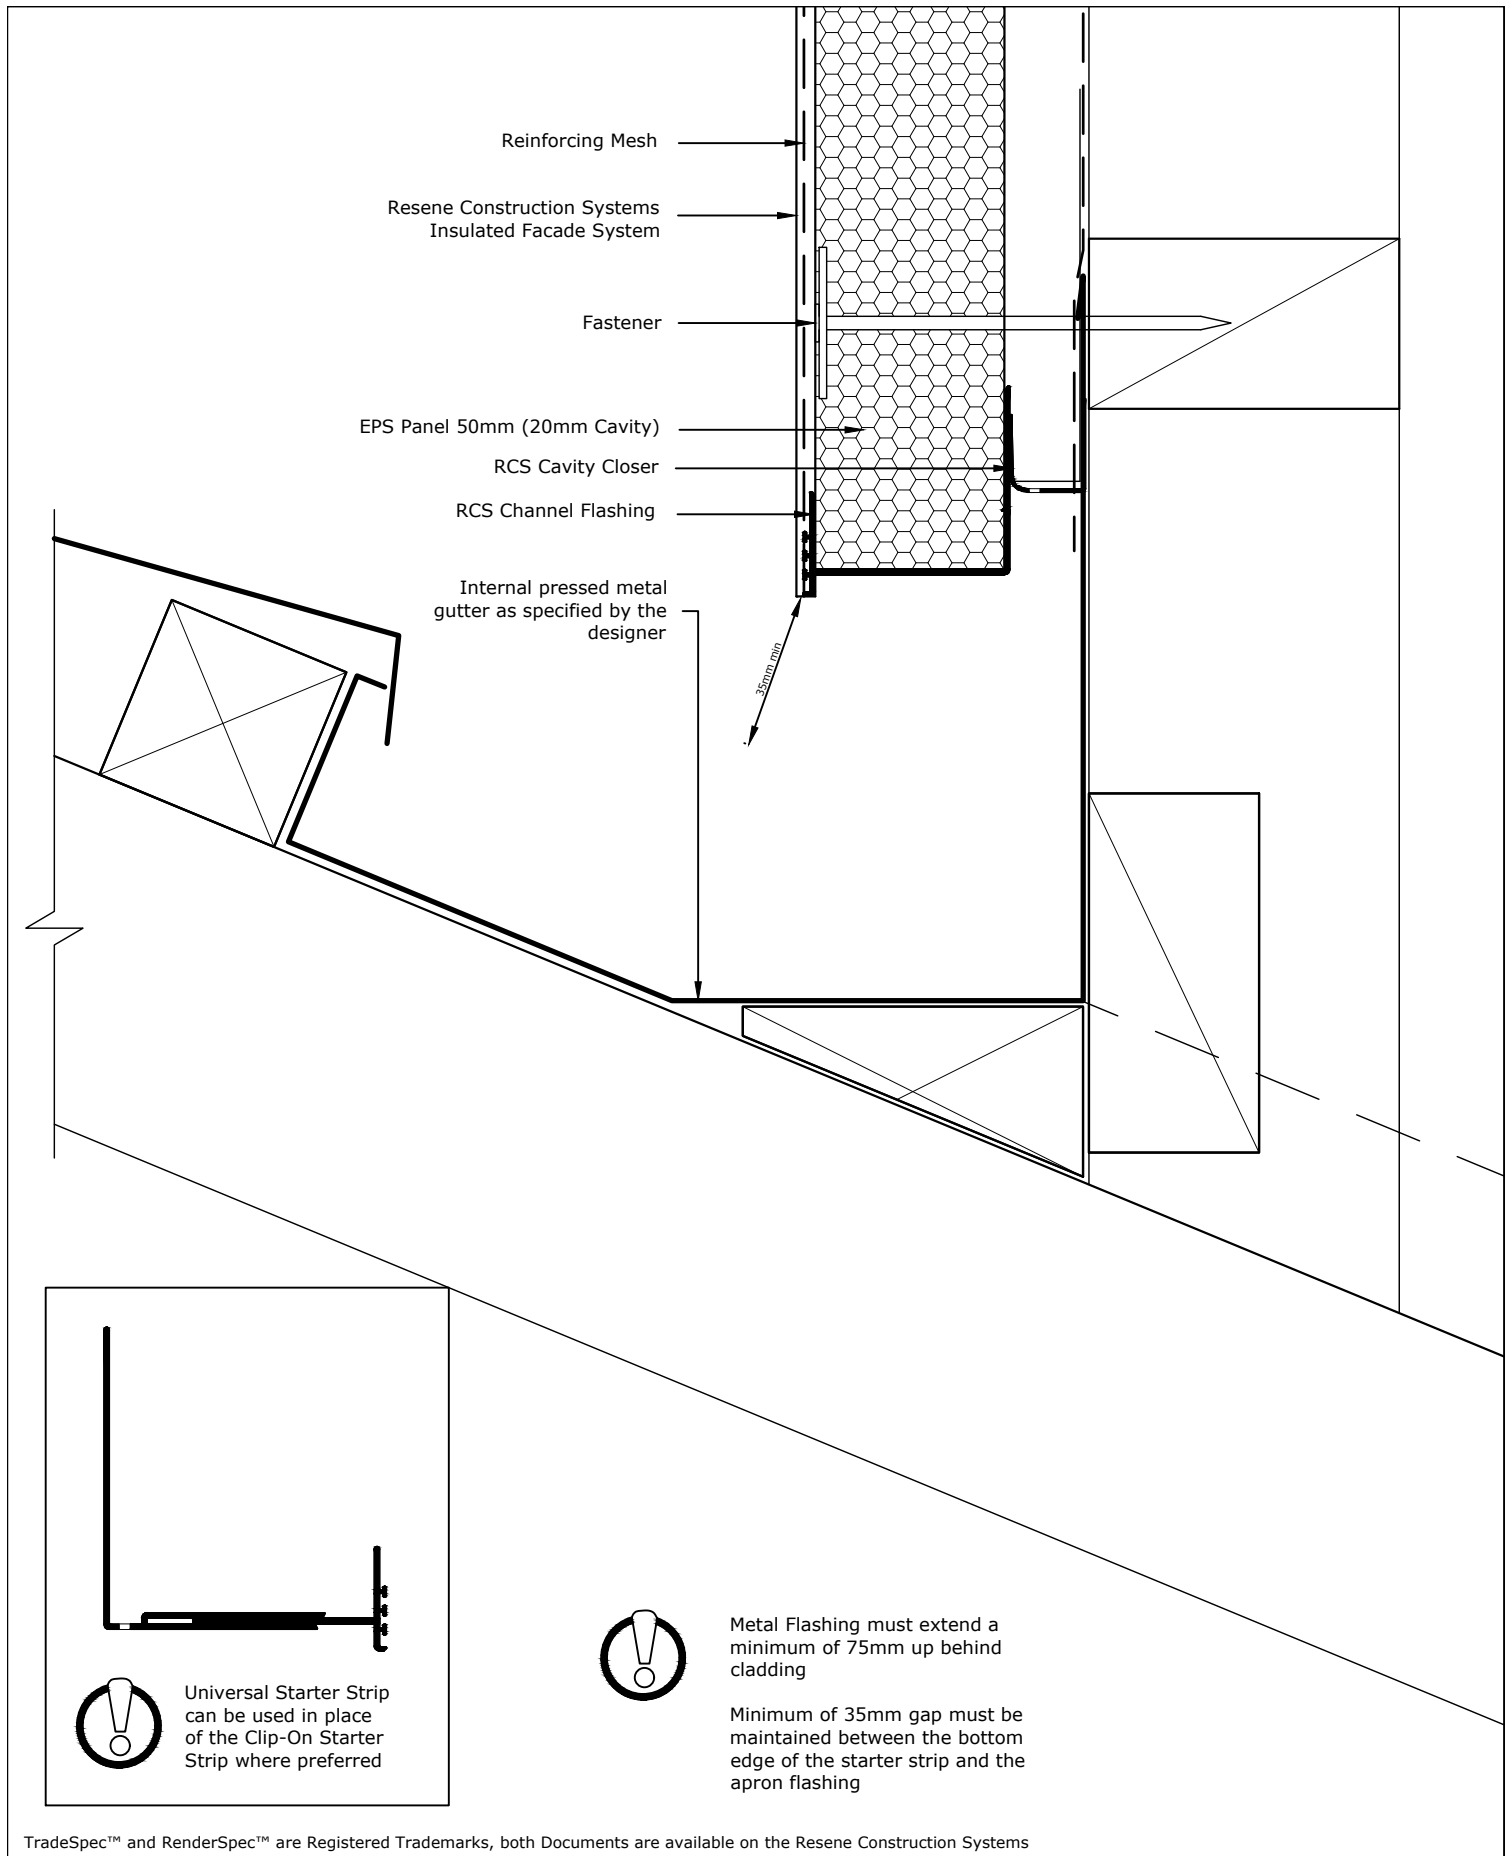

TradeSpec™ and RenderSpec™ are Registered Trademarks, both Documents are available on the Resene Construction Systems

Resene 
Construction Systems

CONFIDENTIALITY: No part of this publication may be reproduced or transmitted other than the intended use by Resene Construction Systems without written consent from the author.

System
Insulated Facade System


Substrate
EPS Panel 50mm (20mm Cavity)

Drawing Name
Hidden Raking Gutter

Scale
1 : 2 @ A4

Date
1 November 2017

Sheet
71.14.11

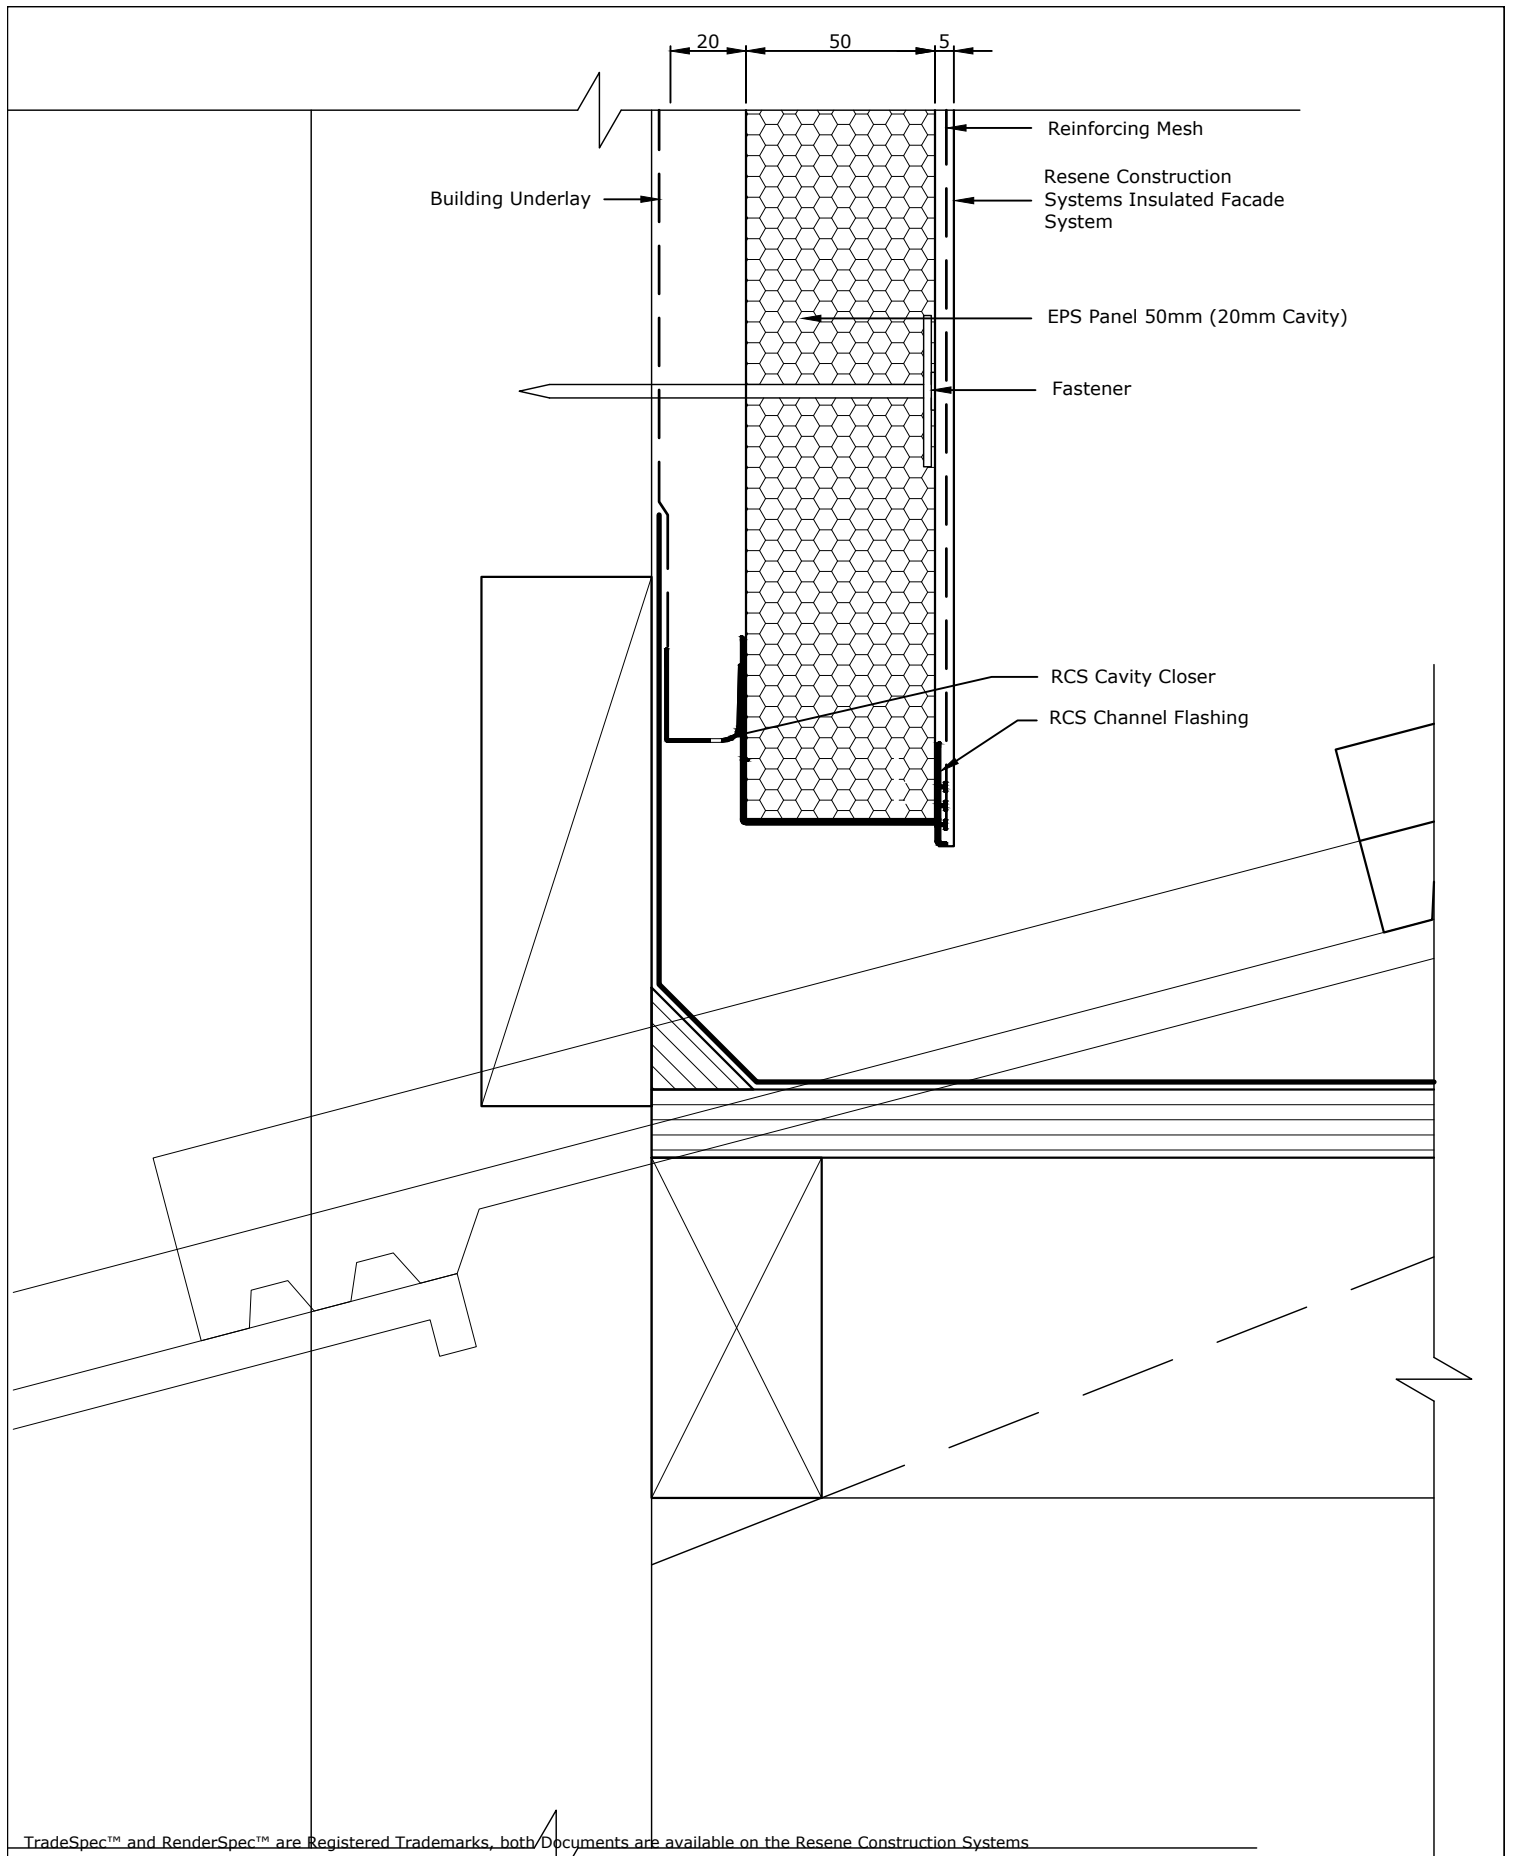

Resene 
Construction Systems

CONFIDENTIALITY: No part of this publication may be reproduced or transmitted other than the intended use by Resene Construction Systems without written consent from the author.

System
 Insulated Facade System

Substrate
 EPS Panel 50mm (20mm Cavity)

Drawing Name
 Hidden Gutter with Tile Roof

Scale
 1 : 2 @ A4

Date
 1 November 2017

Sheet
 71.14.14